


Rev.	Date	Text		Sign
Drawn by R.KARLSEN		Approved by - date		
Filename STAVANGER_HAVN.DWG		Date 0	Scale 1:2500	
Title PORT OF STAVANGER BERTHING SKETCH		Drawing no.		
Customer Stavangerregionen Havnedrift AS		Size A3	Sheet 1/1	

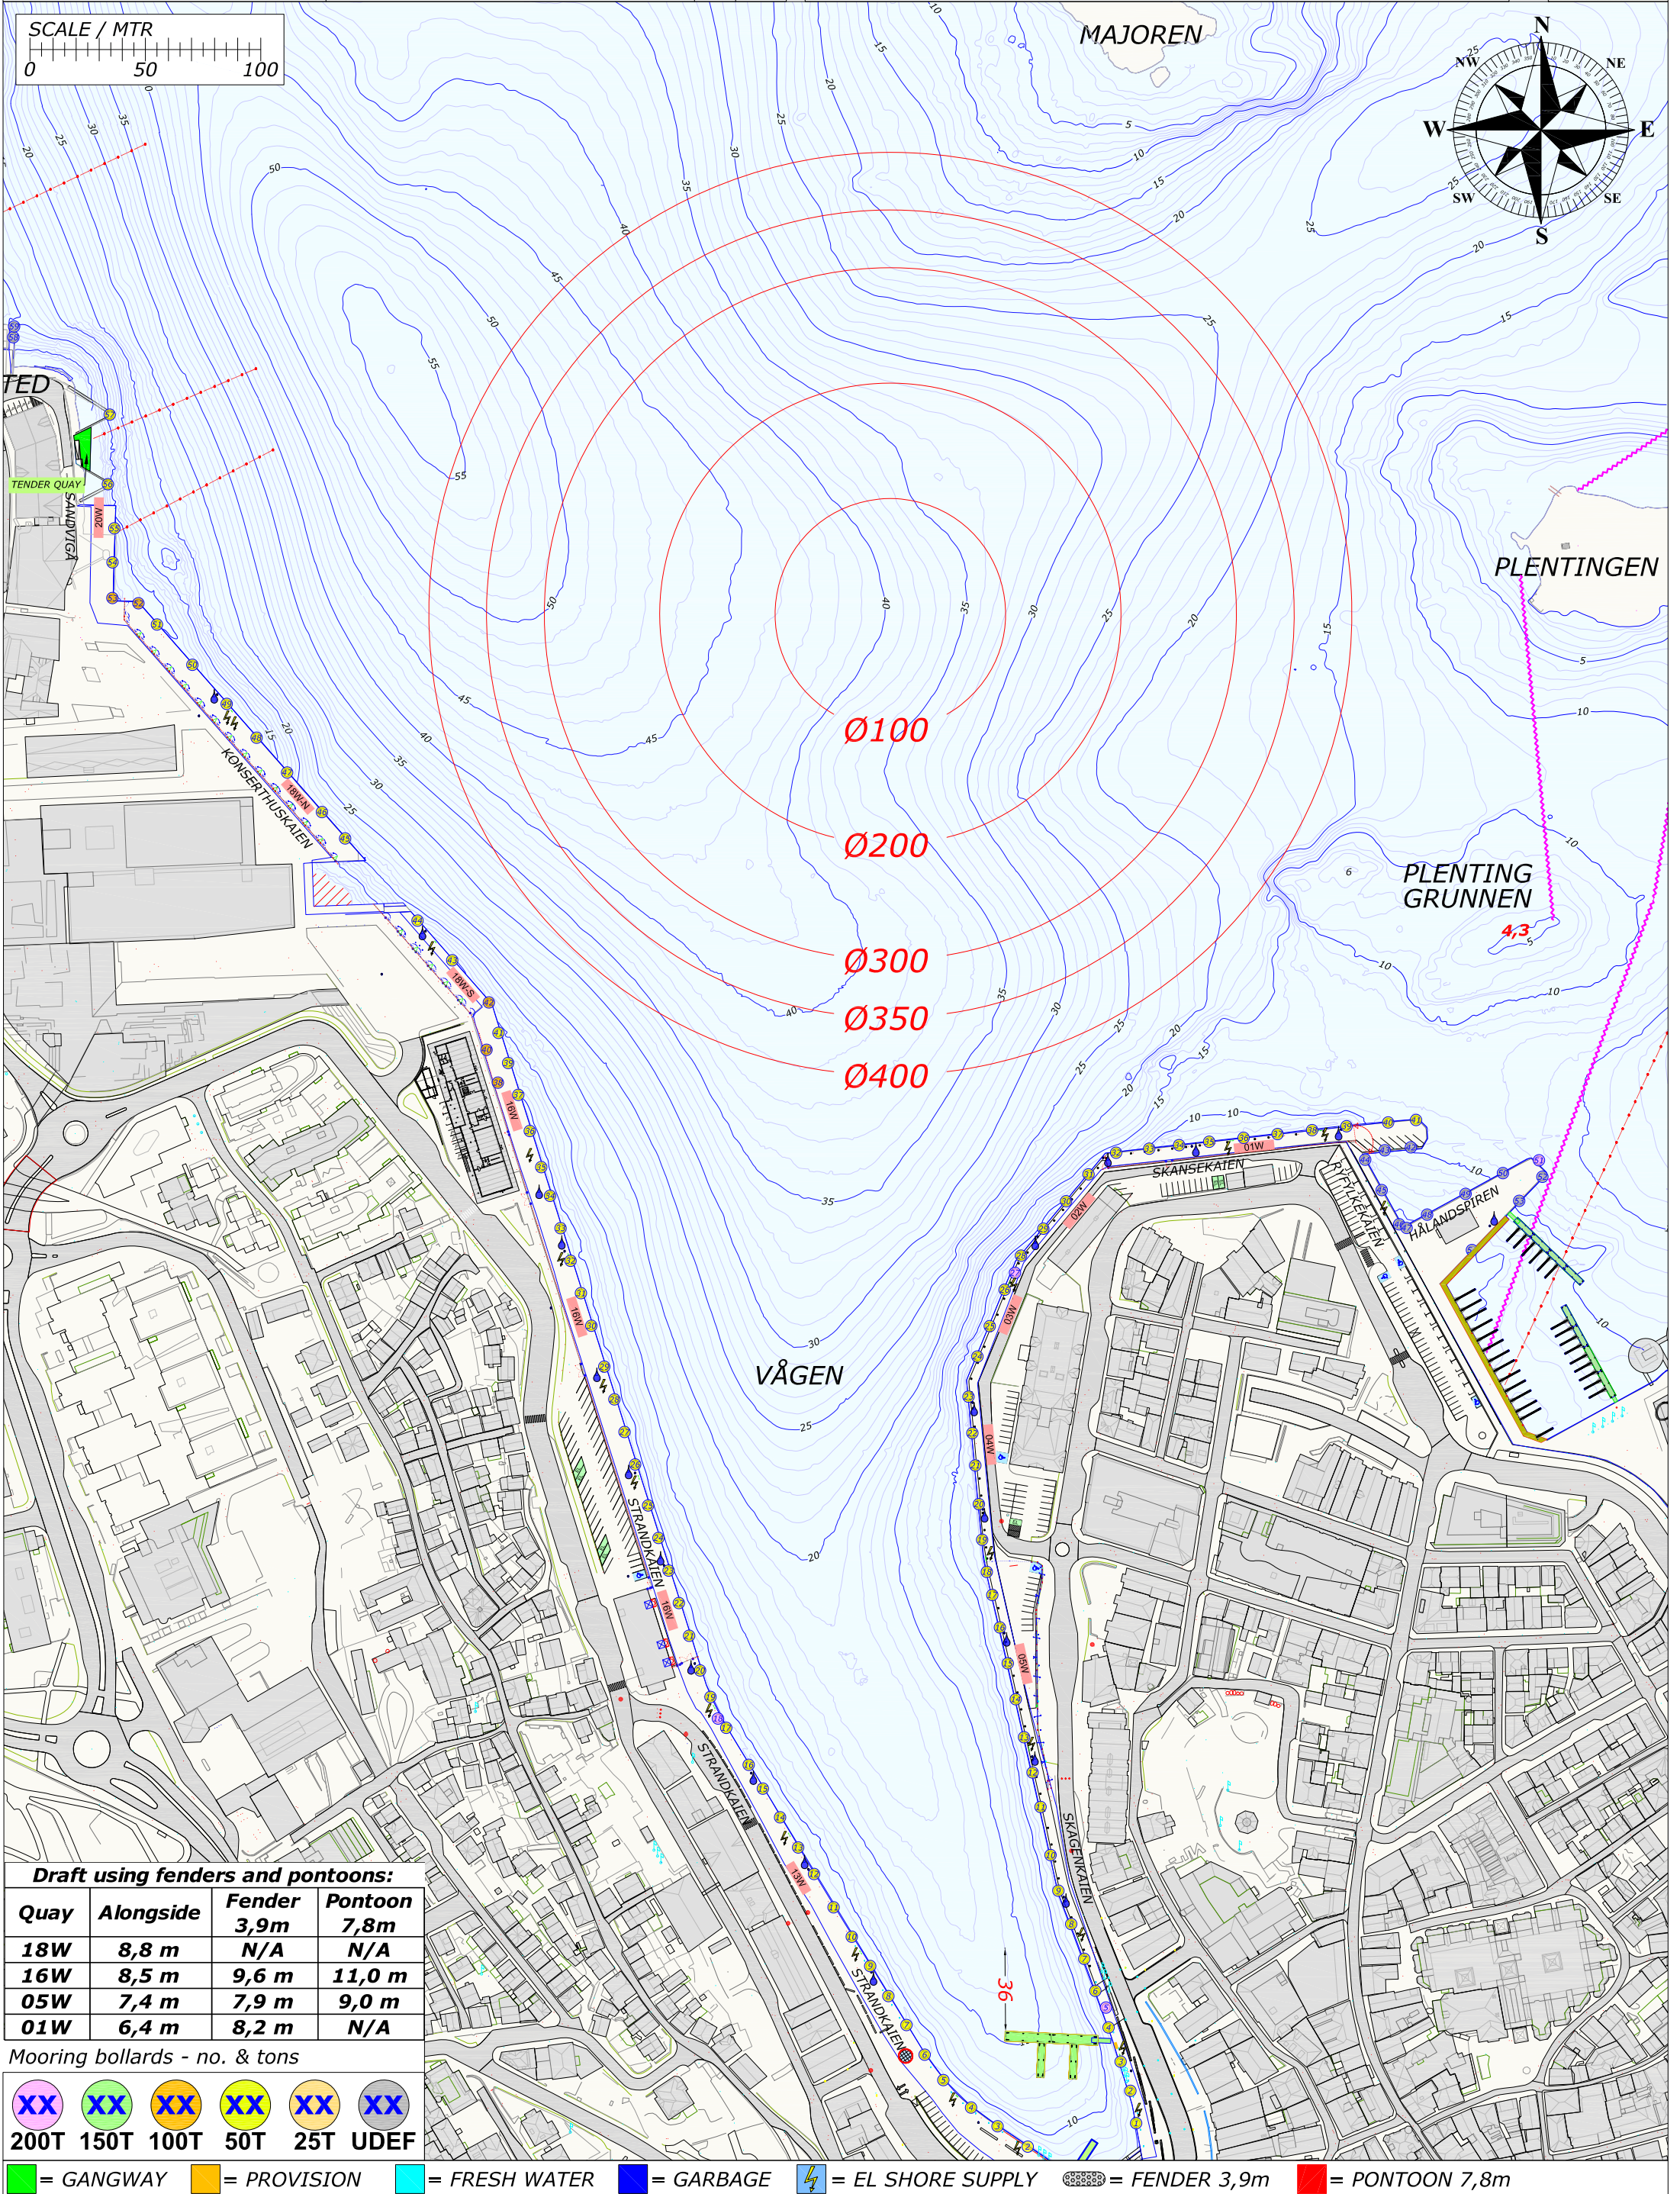

Draft using fenders and pontoons:			
Quay	Alongside	Fender 3,9m	Pontoon 7,8m
18W	8,8 m	N/A	N/A
16W	8,5 m	9,6 m	11,0 m
05W	7,4 m	7,9 m	9,0 m
01W	6,4 m	8,2 m	N/A

Mooring bollards - no. & tons

200T	150T	100T	50T	25T	UDEF

= GANGWAY = PROVISION = FRESH WATER = GARBAGE = EL SHORE SUPPLY = FENDER 3,9m = PONTOON 7,8m

Rev.

Date

Text

Sign

Drawn by
R.KARLSEN

Approved by - date

Filename
STAVANGER_HAVN.DWG

Date
0

Scale
1:2500

RUTEK

Rutek AS - Seilaskjervegen 11 - 4055 Sola

Title
PORT OF STAVANGER
BERTHING SKETCH

Customer
Stavangerregionen Havnedrift AS

Drawing no.

Size
A3

Sheet
1/1


BERTHING SKETCH PORT OF STAVANGER

TUESDAY 2. JUNE 2020

REV.NR. 04 - 29.04.2020

PORT OF STAVANGER
NORWAY

STAVANGER
REGIONEN
Havnedrift AS

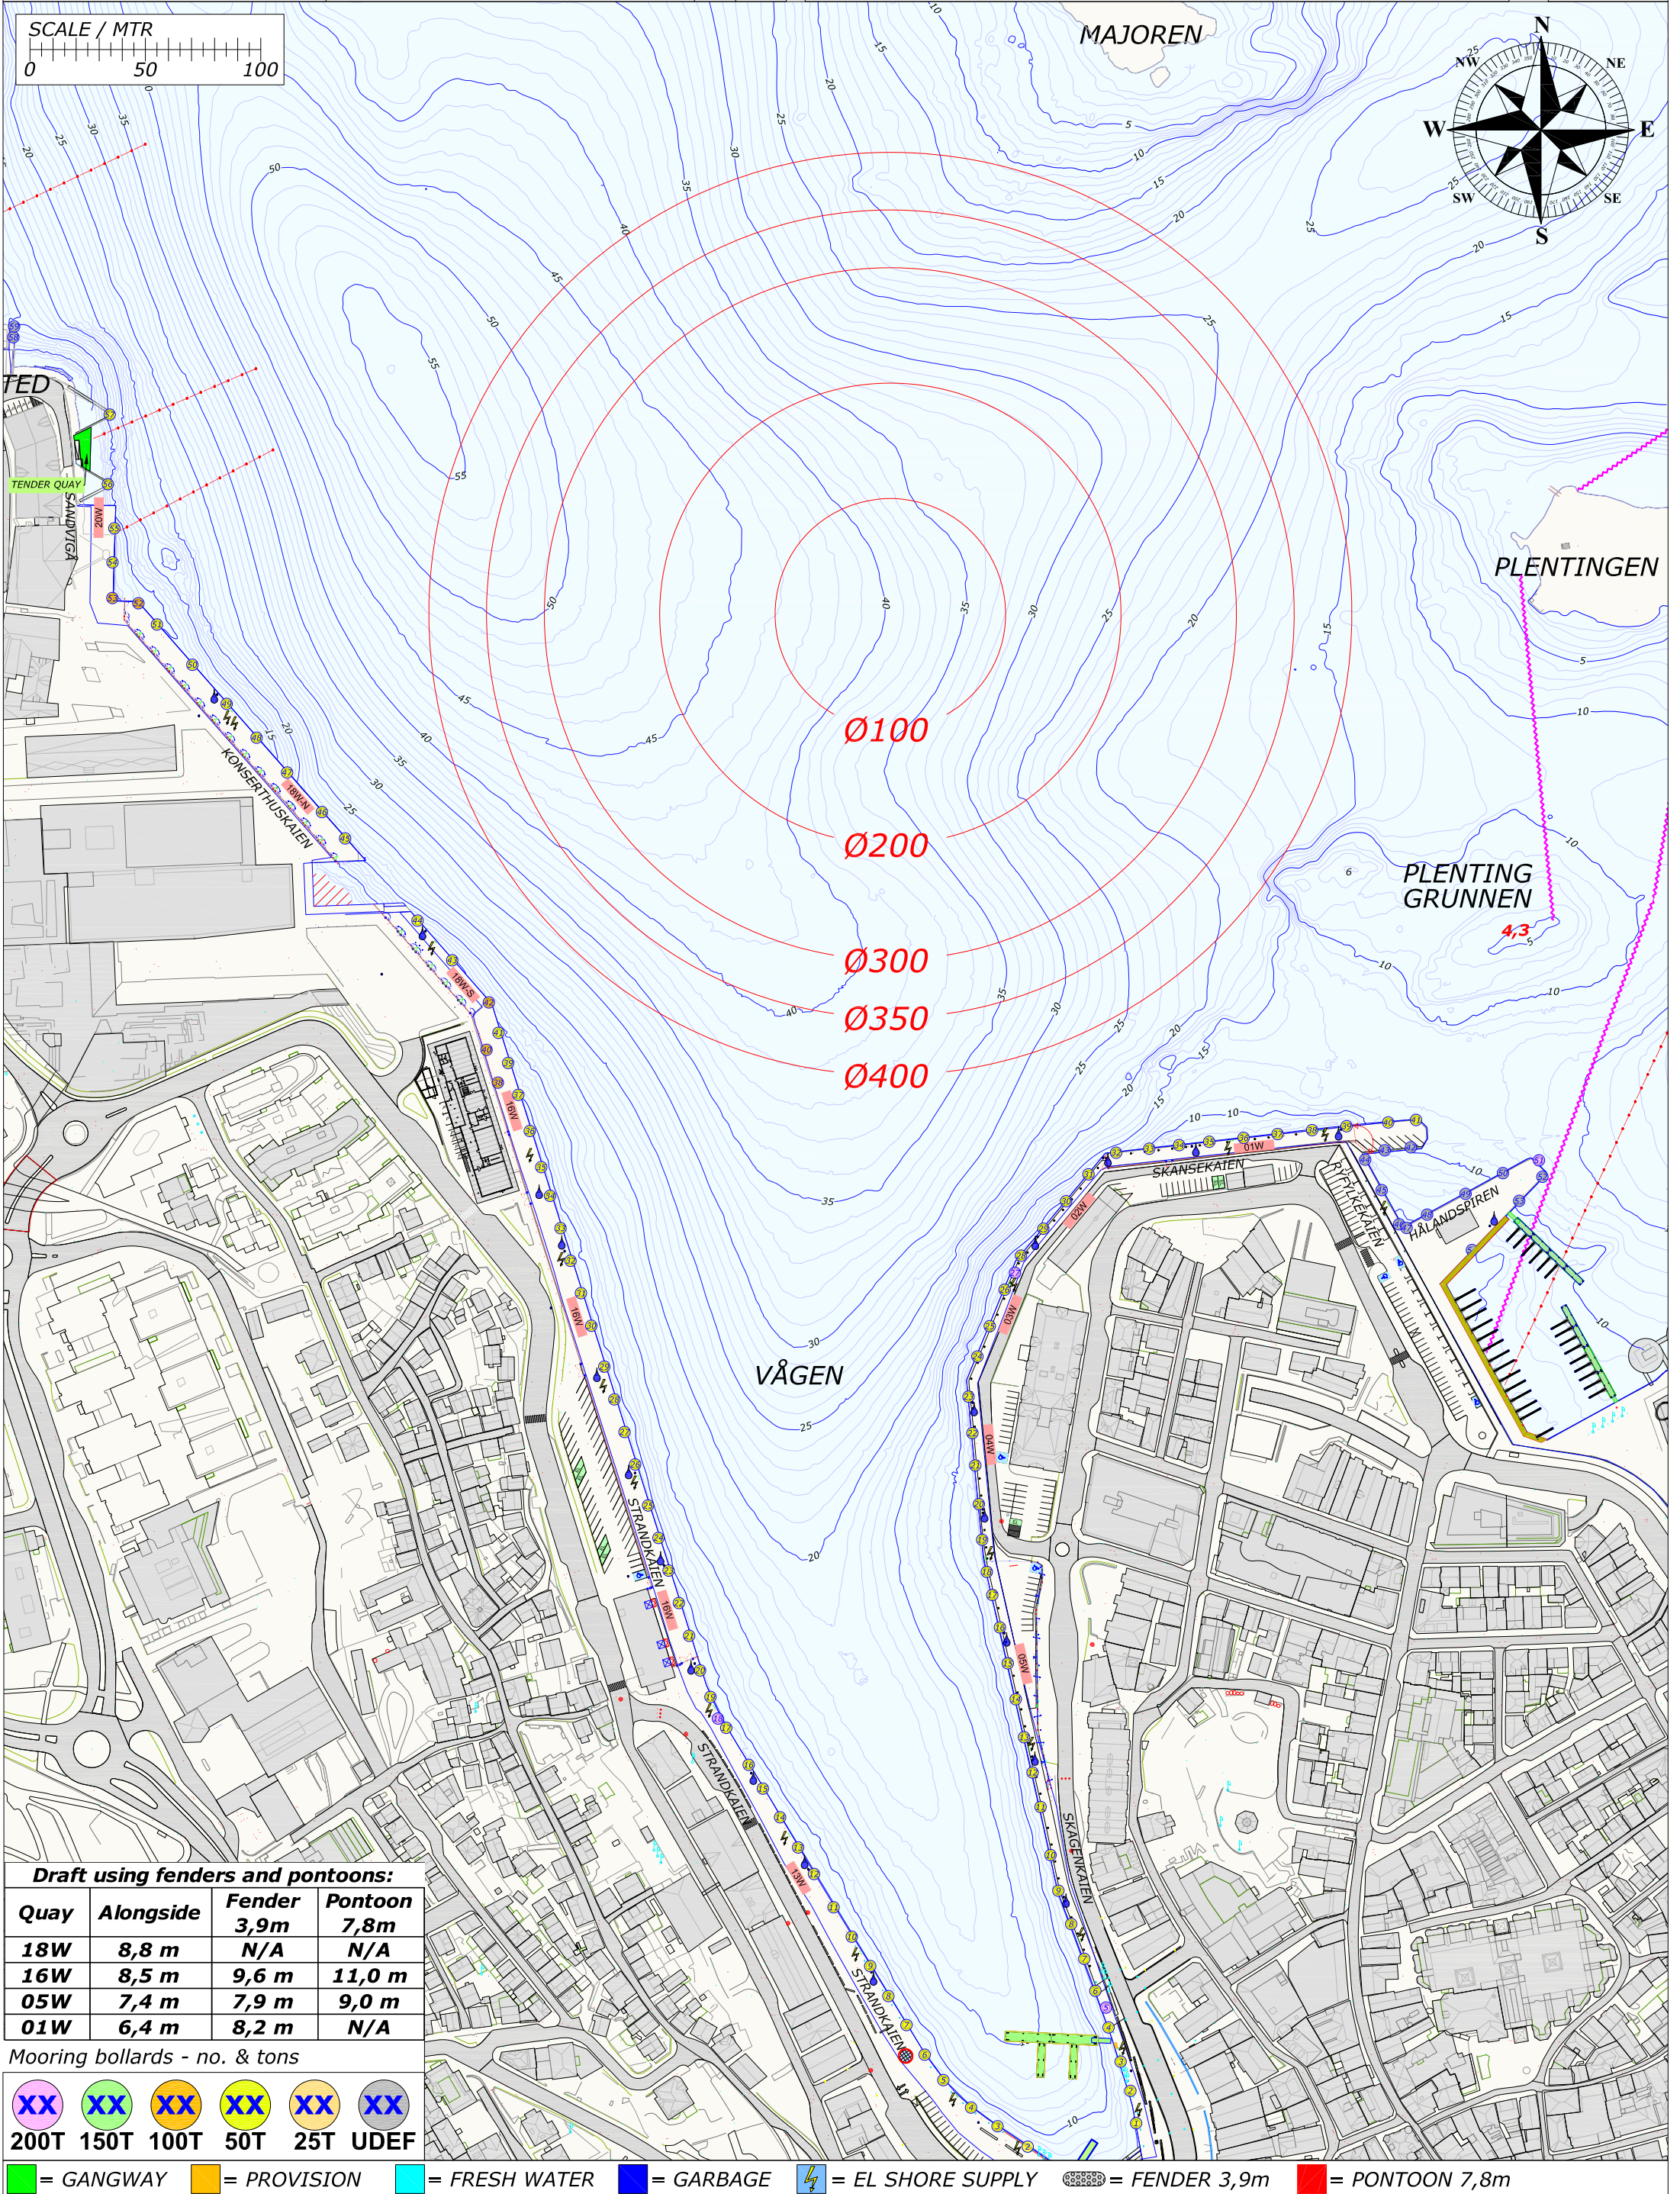

Draft using fenders and pontoons:			
Quay	Alongside	Fender 3,9m	Pontoon 7,8m
18W	8,8 m	N/A	N/A
16W	8,5 m	9,6 m	11,0 m
05W	7,4 m	7,9 m	9,0 m
01W	6,4 m	8,2 m	N/A

Mooring bollards - no. & tons

XX	XX	XX	XX	XX	XX
200T	150T	100T	50T	25T	UDEF

= GANGWAY

= PROVISION

= FRESH WATER


= GARBAGE

= EL SHORE SUPPLY

= FENDER 3,9m

= PONTOON 7,8m

Rev.	Date	Text		Sign
Drawn by R.KARLSEN		Approved by - date		
Filename STAVANGER_HAVN.DWG		Date 0	Scale 1:2500	
Title PORT OF STAVANGER BERTHING SKETCH		Drawing no.		
Customer Stavangerregionen Havnedrift AS		Size A3	Sheet 1/1	

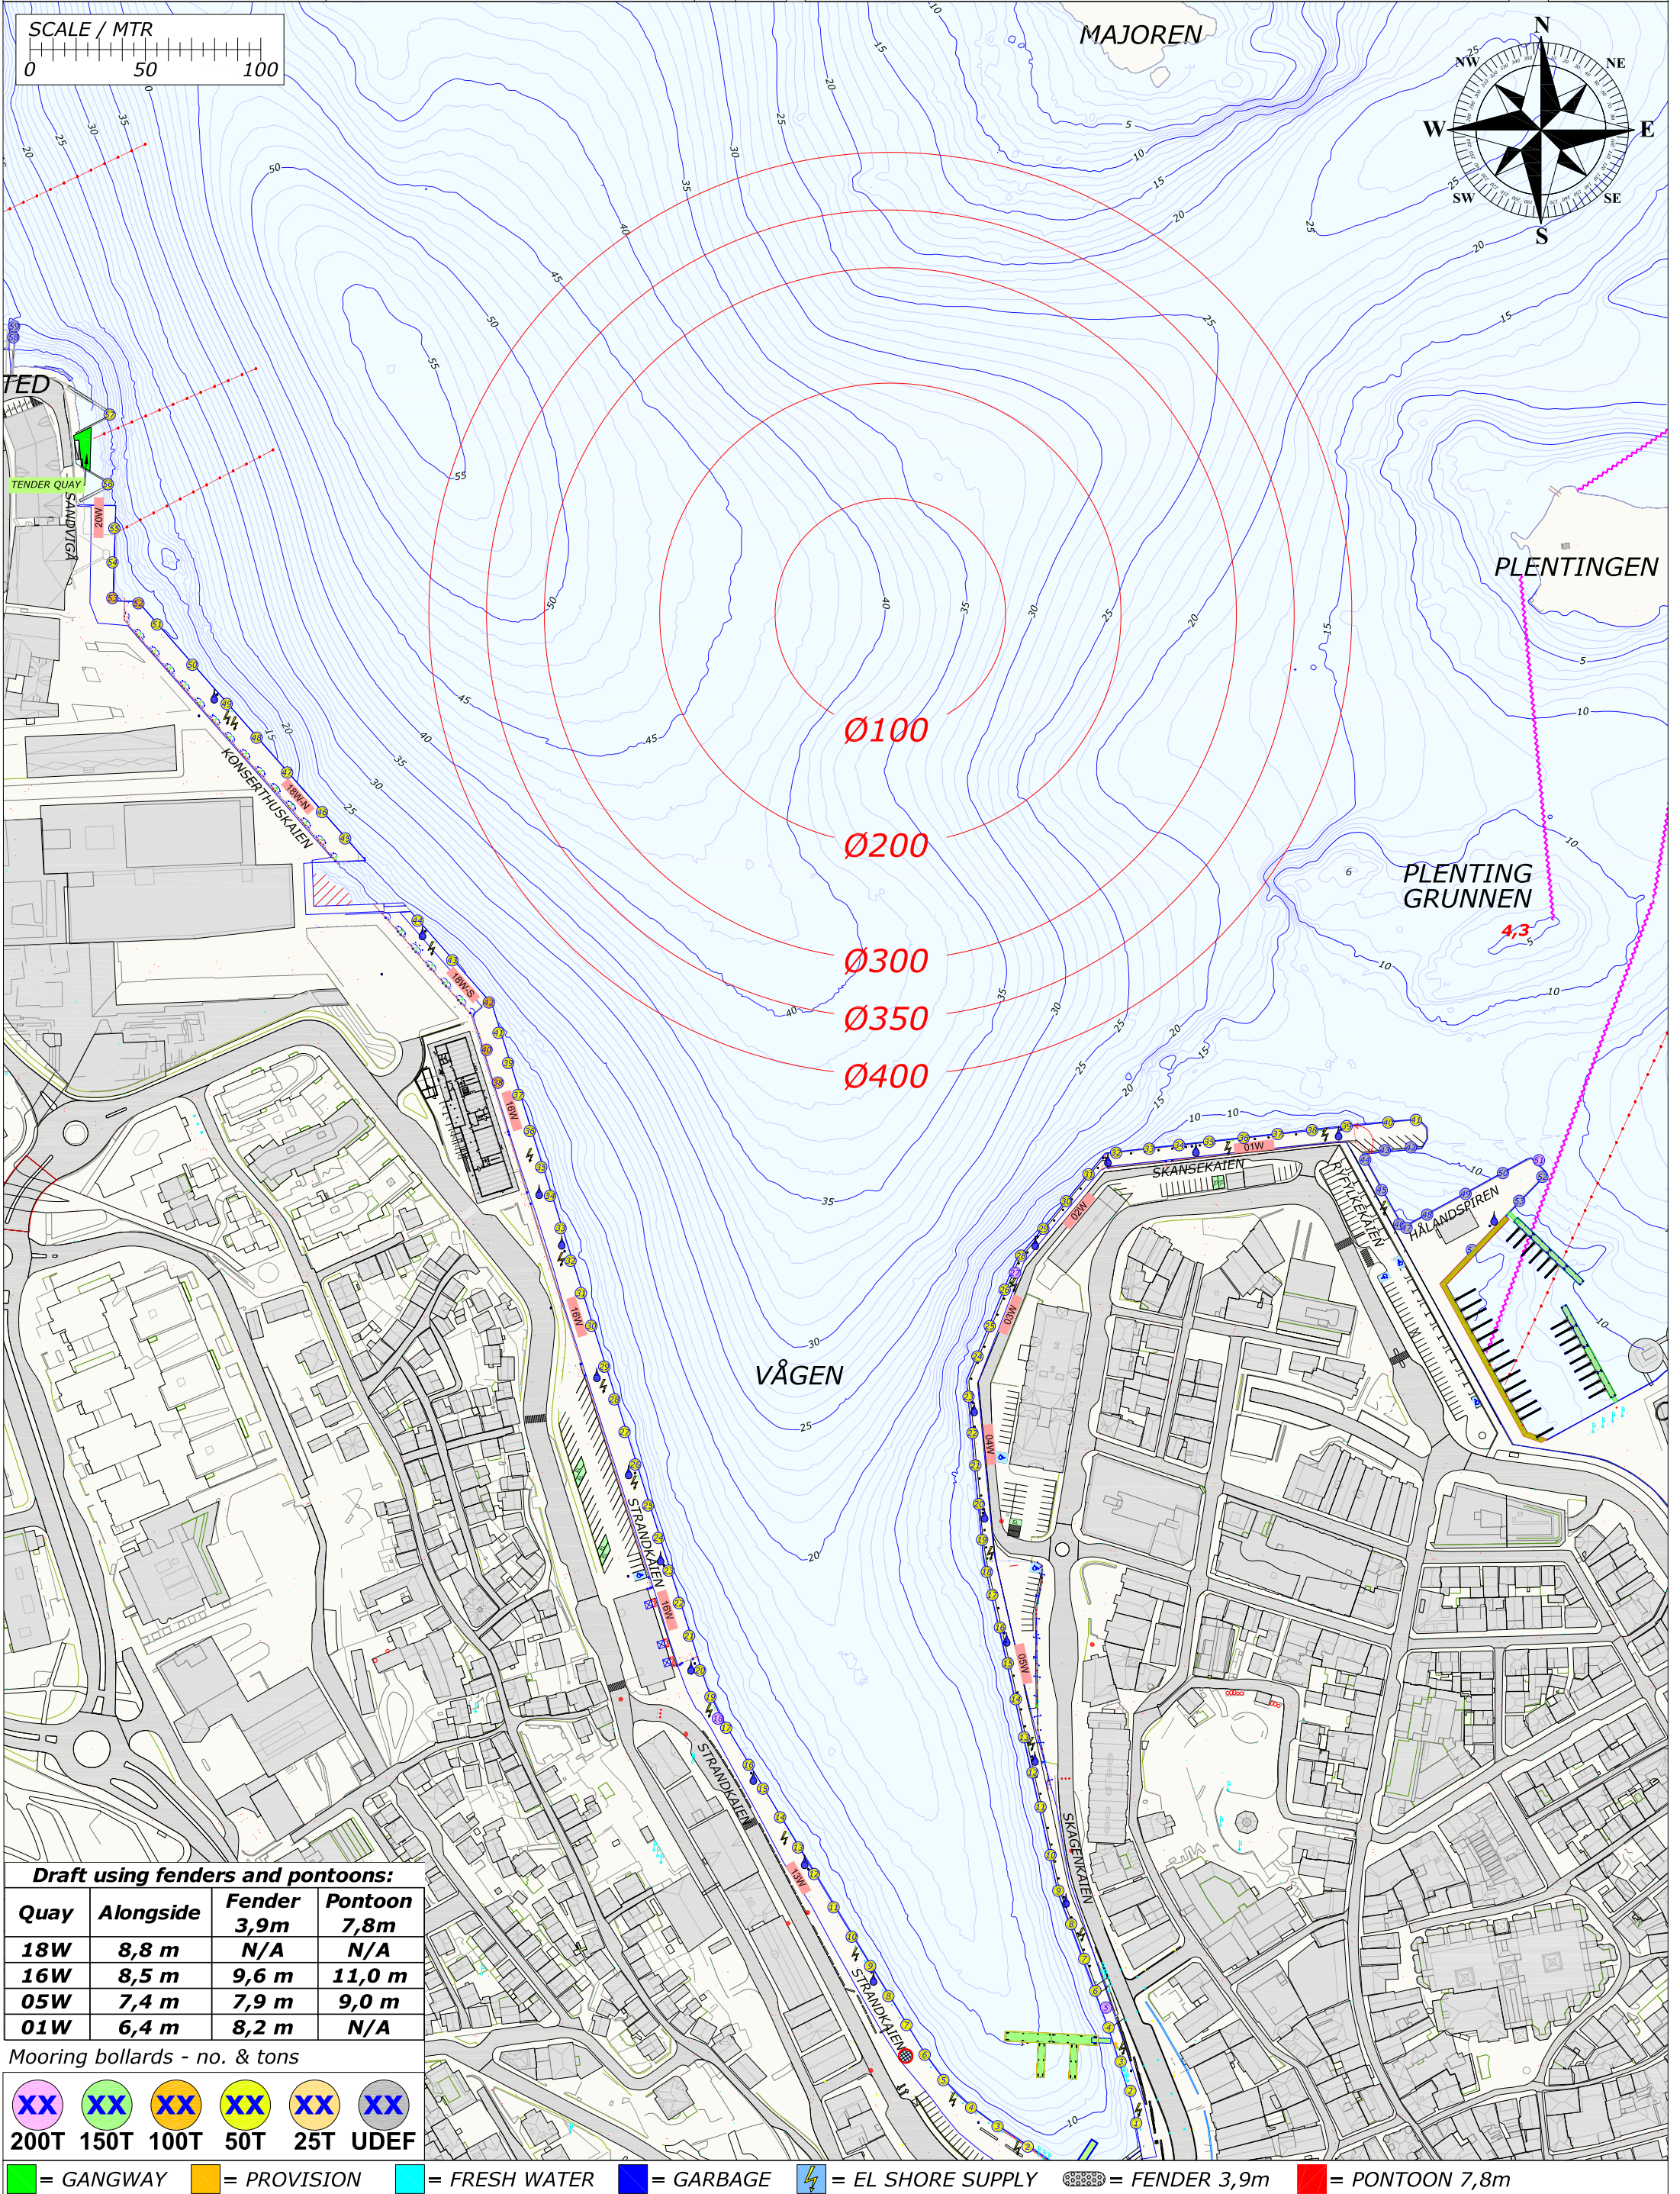


Draft using fenders and pontoons:			
Quay	Alongside	Fender 3,9m	Pontoon 7,8m
18W	8,8 m	N/A	N/A
16W	8,5 m	9,6 m	11,0 m
05W	7,4 m	7,9 m	9,0 m
01W	6,4 m	8,2 m	N/A

Mooring bollards - no. & tons

XX	XX	XX	XX	XX	XX
200T	150T	100T	50T	25T	UDEF

= GANGWAY = PROVISION = FRESH WATER = GARBAGE = EL SHORE SUPPLY = FENDER 3,9m = PONTOON 7,8m

Rev.	Date	Text		Sign
Drawn by R.KARLSEN		Approved by - date		
Filename STAVANGER_HAVN.DWG		Date 0	Scale 1:2500	
Title PORT OF STAVANGER BERTHING SKETCH		Drawing no.		
Customer Stavangerregionen Havnedrift AS		Size A3	Sheet 1/1	

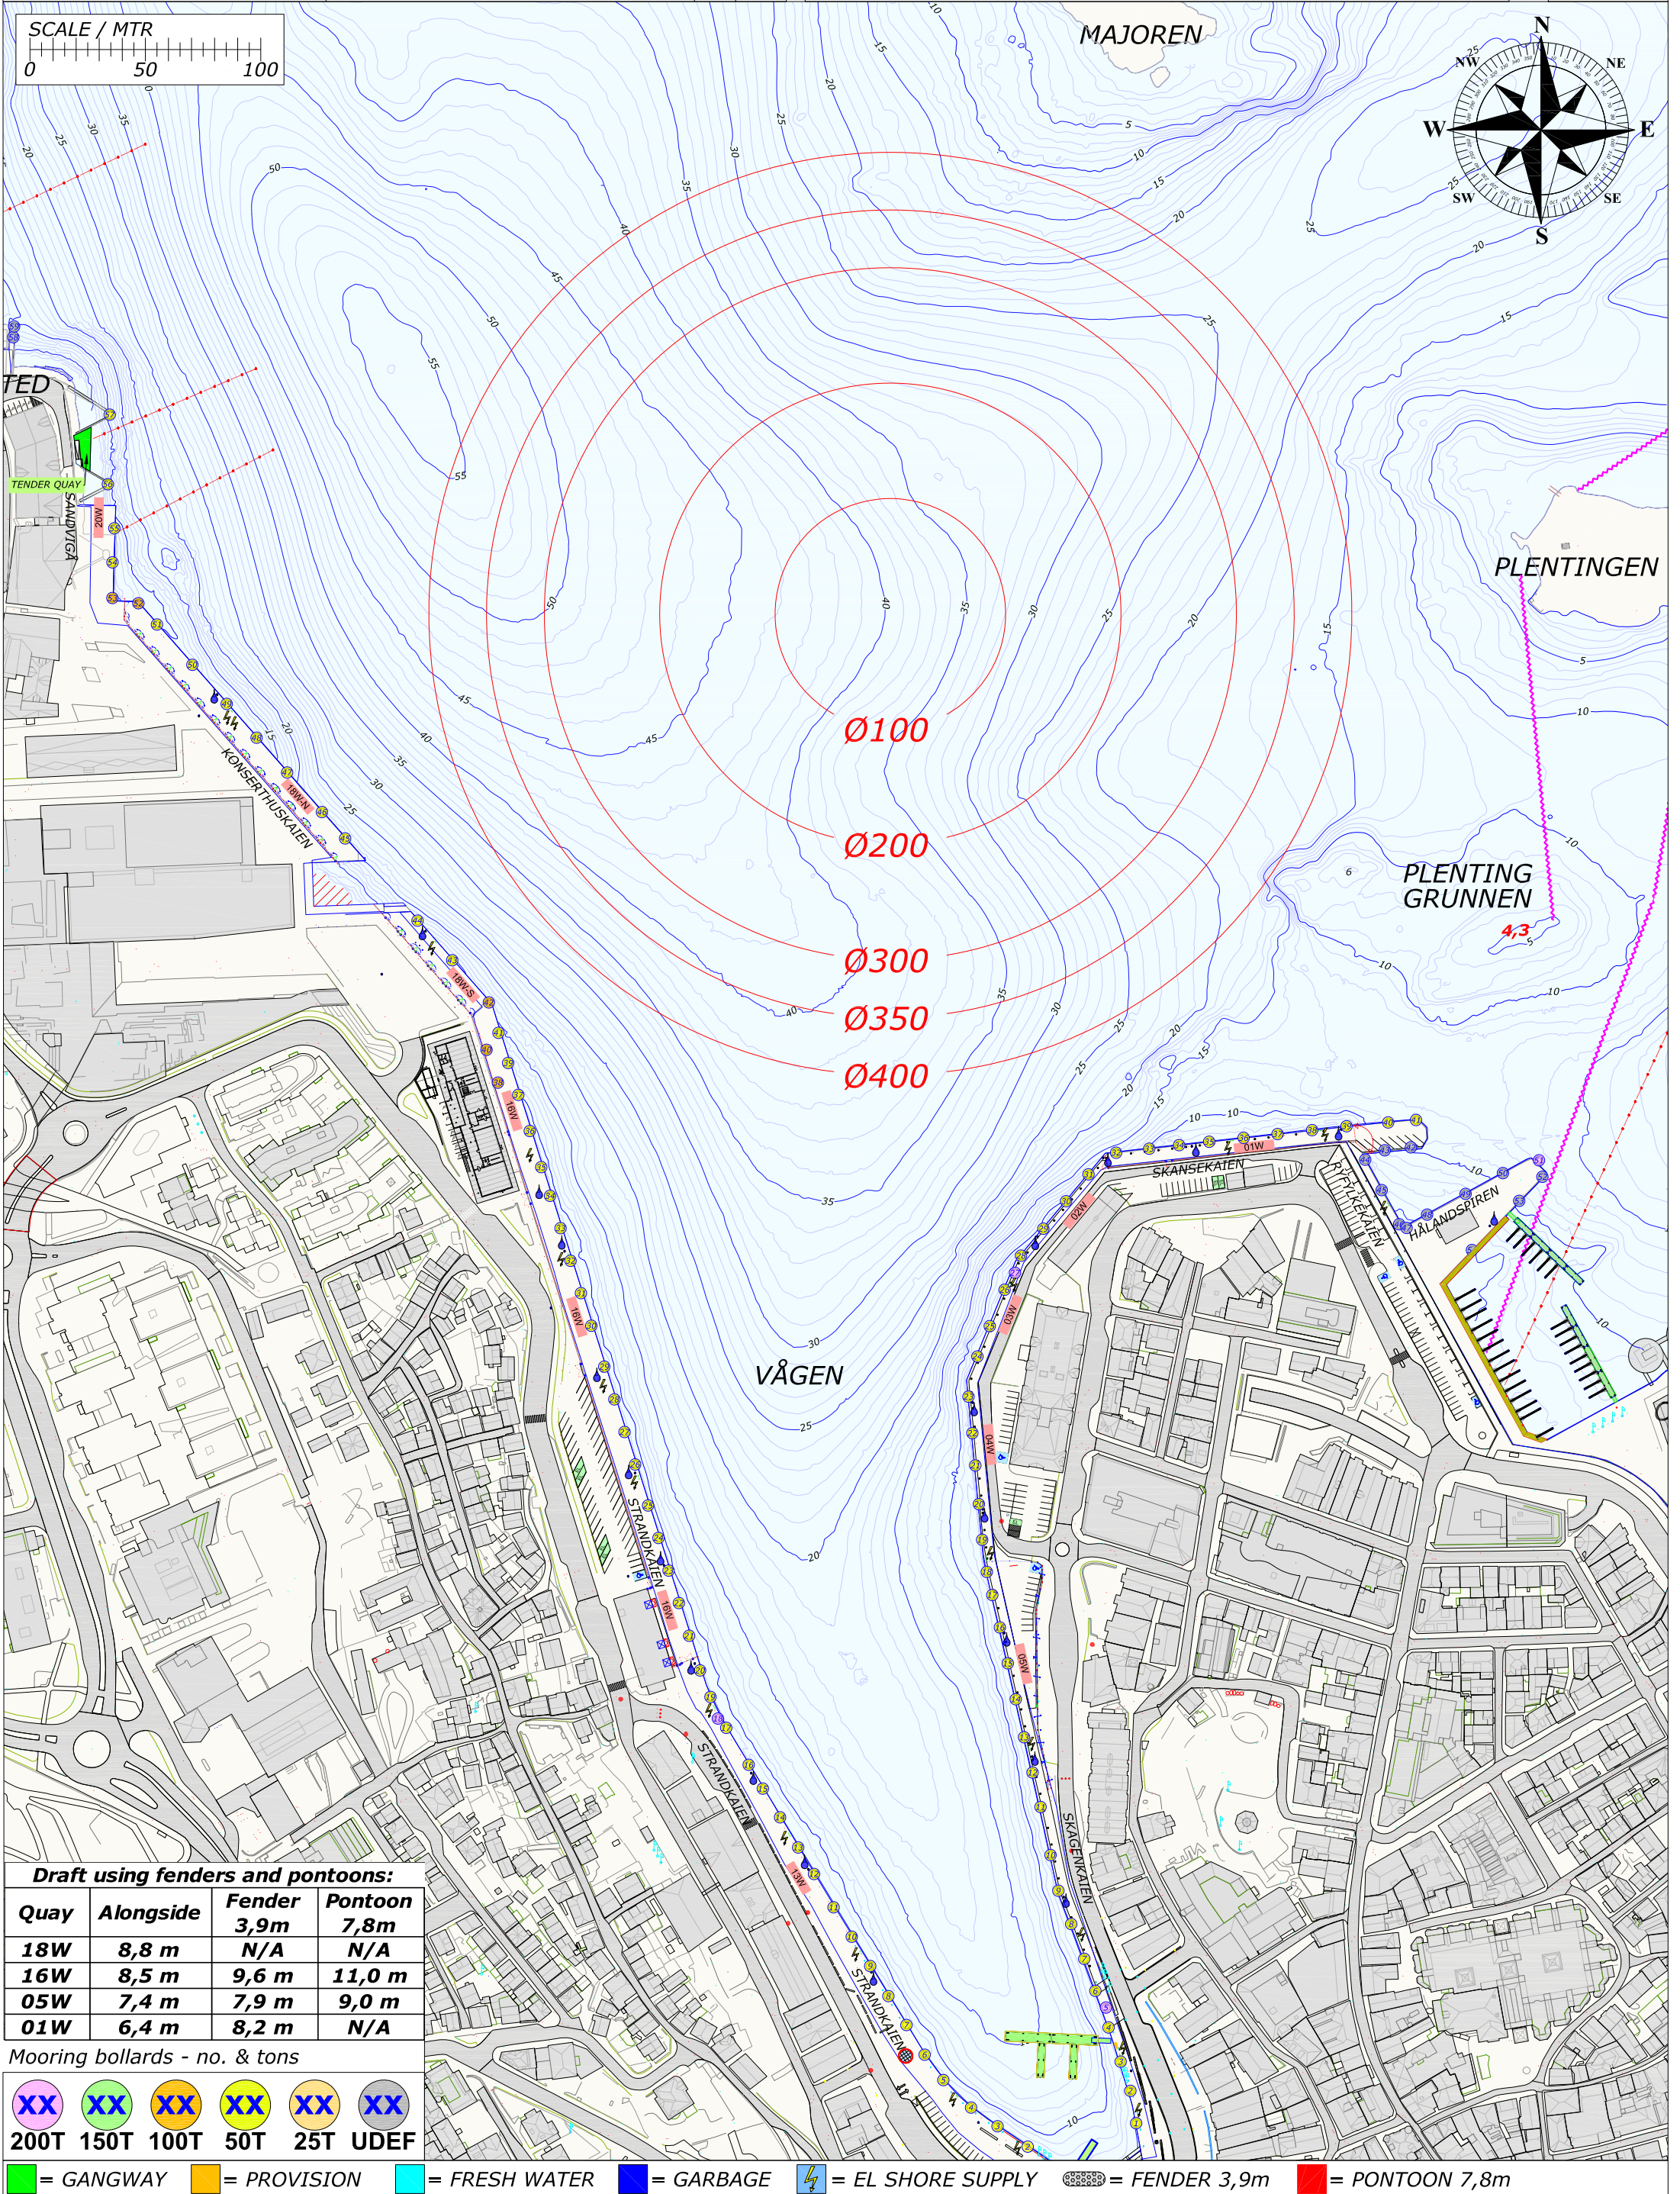

Draft using fenders and pontoons:			
Quay	Alongside	Fender 3,9m	Pontoon 7,8m
18W	8,8 m	N/A	N/A
16W	8,5 m	9,6 m	11,0 m
05W	7,4 m	7,9 m	9,0 m
01W	6,4 m	8,2 m	N/A

Mooring bollards - no. & tons

XX	XX	XX	XX	XX	XX
200T	150T	100T	50T	25T	UDEF

= GANGWAY = PROVISION = FRESH WATER = GARBAGE = EL SHORE SUPPLY = FENDER 3,9m = PONTOON 7,8m

Rev.

Date

Text

Sign

Drawn by
R.KARLSEN

Approved by - date

Filename
STAVANGER_HAVN.DWG

Date
0

Scale
1:2500

RUTEK

Rutek AS - Seilaskjervegen 11 - 4055 Sola


Title
PORT OF STAVANGER
BERTHING SKETCH

Customer
Stavangerregionen Havnedrift AS

Drawing no.

Size
A3

Sheet
1/1

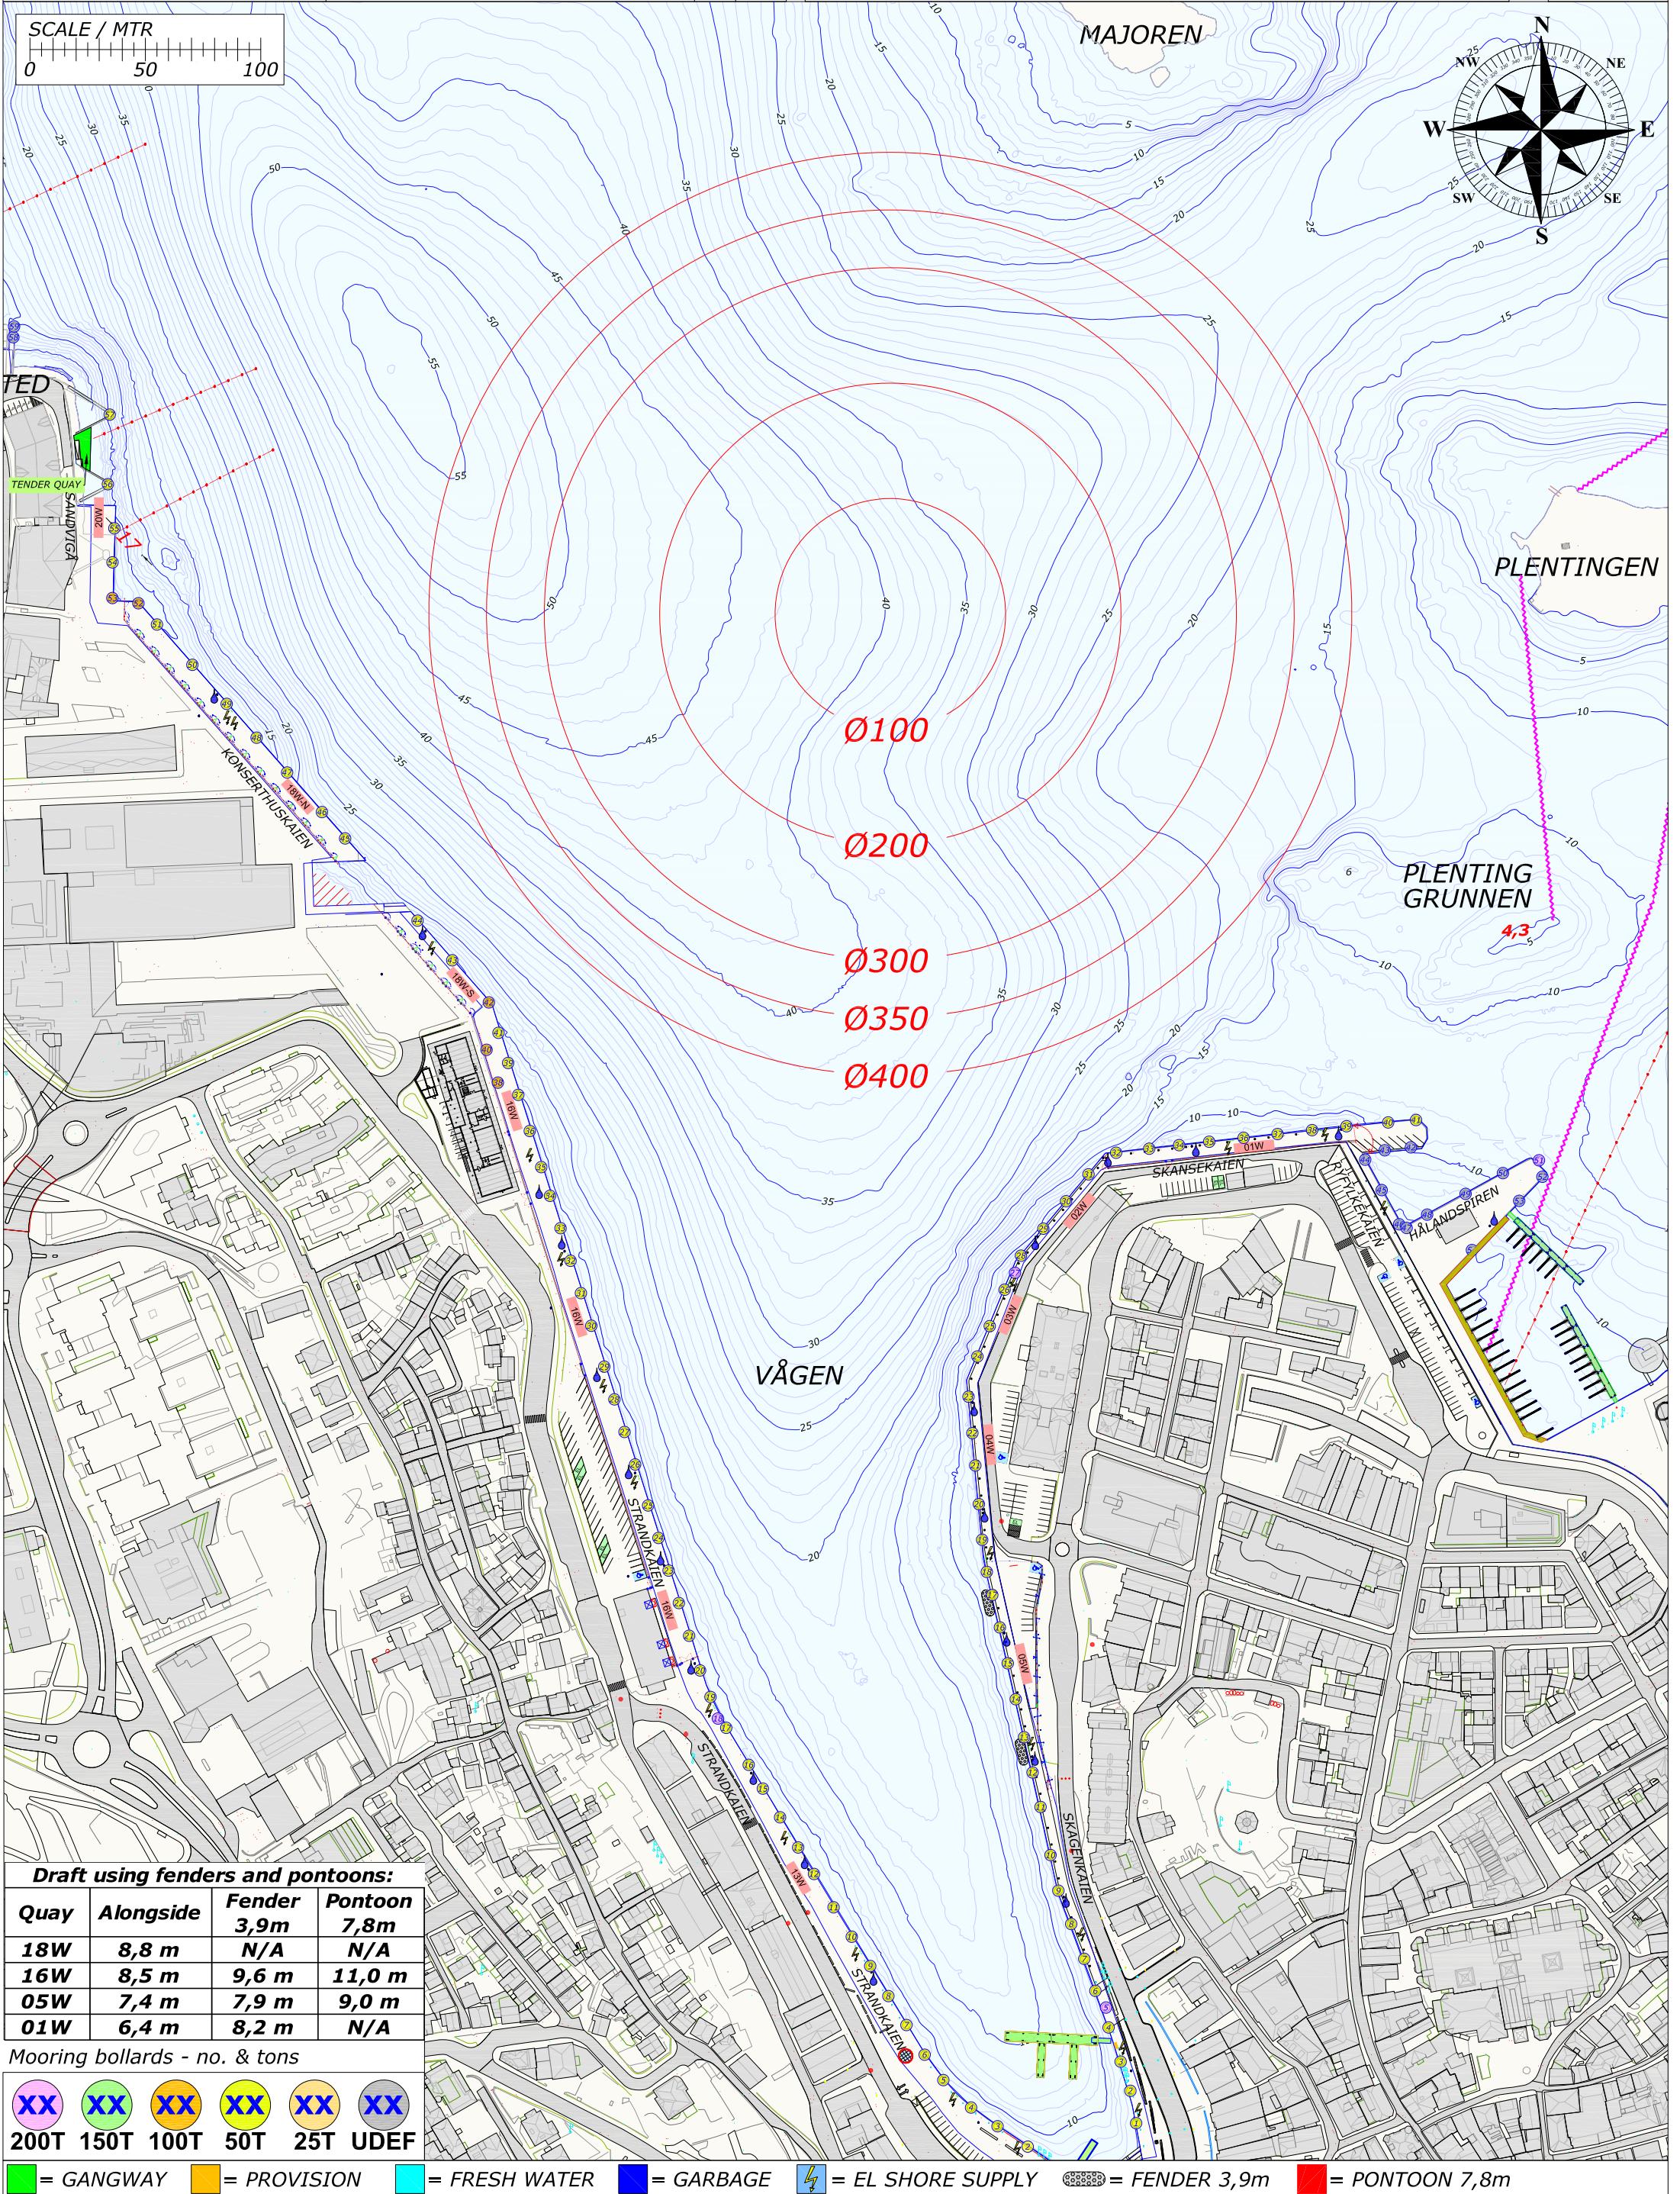


Draft using fenders and pontoons:

Quay	Alongside	Fender 3,9m	Pontoon 7,8m
18W	8,8 m	N/A	N/A
16W	8,5 m	9,6 m	11,0 m
05W	7,4 m	7,9 m	9,0 m
01W	6,4 m	8,2 m	N/A

Mooring bollards - no. & tons

Rev.	Date	Text		Sign
Drawn by R.KARLSEN		Approved by - date		
Filename STAVANGER_HAVN.DWG		Date 0	Scale 1:2500	
Title PORT OF STAVANGER BERTHING SKETCH		Drawing no.		
Customer Stavangerregionen Havnedrift AS		Size A3	Sheet 1/1	

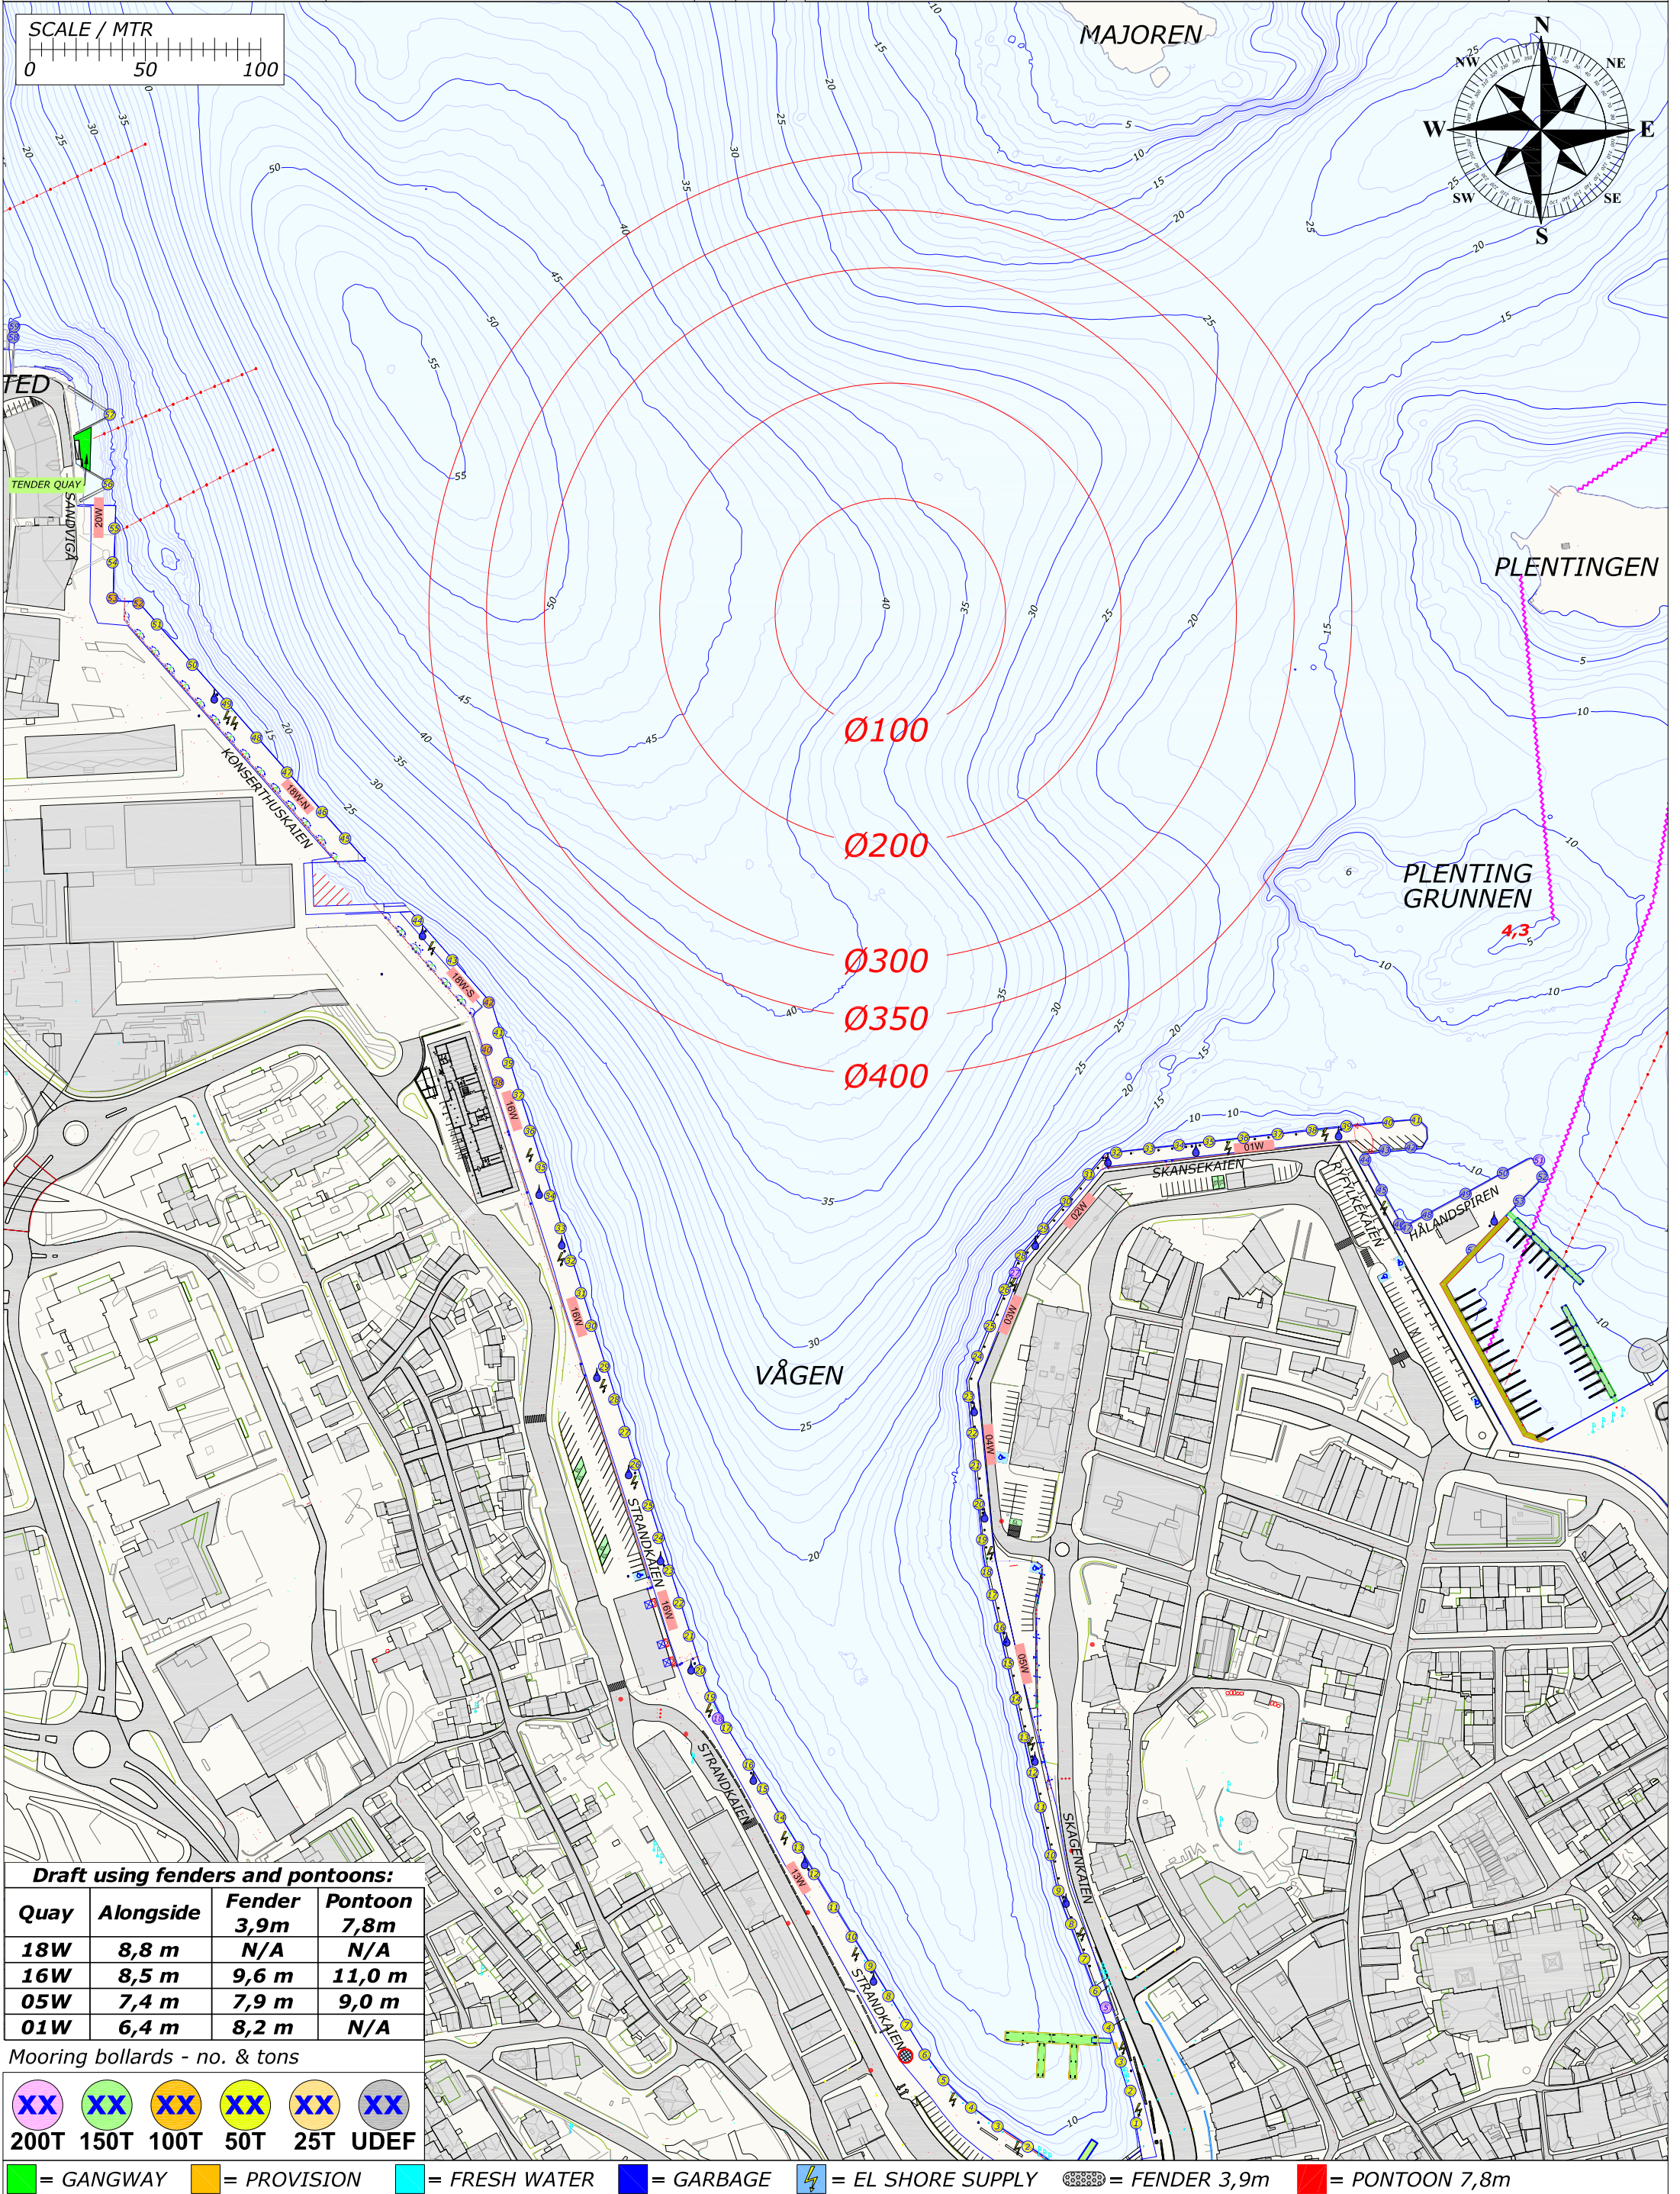


Draft using fenders and pontoons:			
Quay	Alongside	Fender 3,9m	Pontoon 7,8m
18W	8,8 m	N/A	N/A
16W	8,5 m	9,6 m	11,0 m
05W	7,4 m	7,9 m	9,0 m
01W	6,4 m	8,2 m	N/A

Mooring bollards - no. & tons

XX	XX	XX	XX	XX	XX
200T	150T	100T	50T	25T	UDEF

 = GANGWAY  = PROVISION  = FRESH WATER  = GARBAGE  = EL SHORE SUPPLY  = FENDER 3,9m  = PONTOON 7,8m

Rev.	Date	Text		Sign
Drawn by R.KARLSEN		Approved by - date		
Filename STAVANGER_HAVN.DWG		Date 0	Scale 1:2500	
Title PORT OF STAVANGER BERTHING SKETCH		Drawing no.		
Customer Stavangerregionen Havnedrift AS		Size A3	Sheet 1/1	

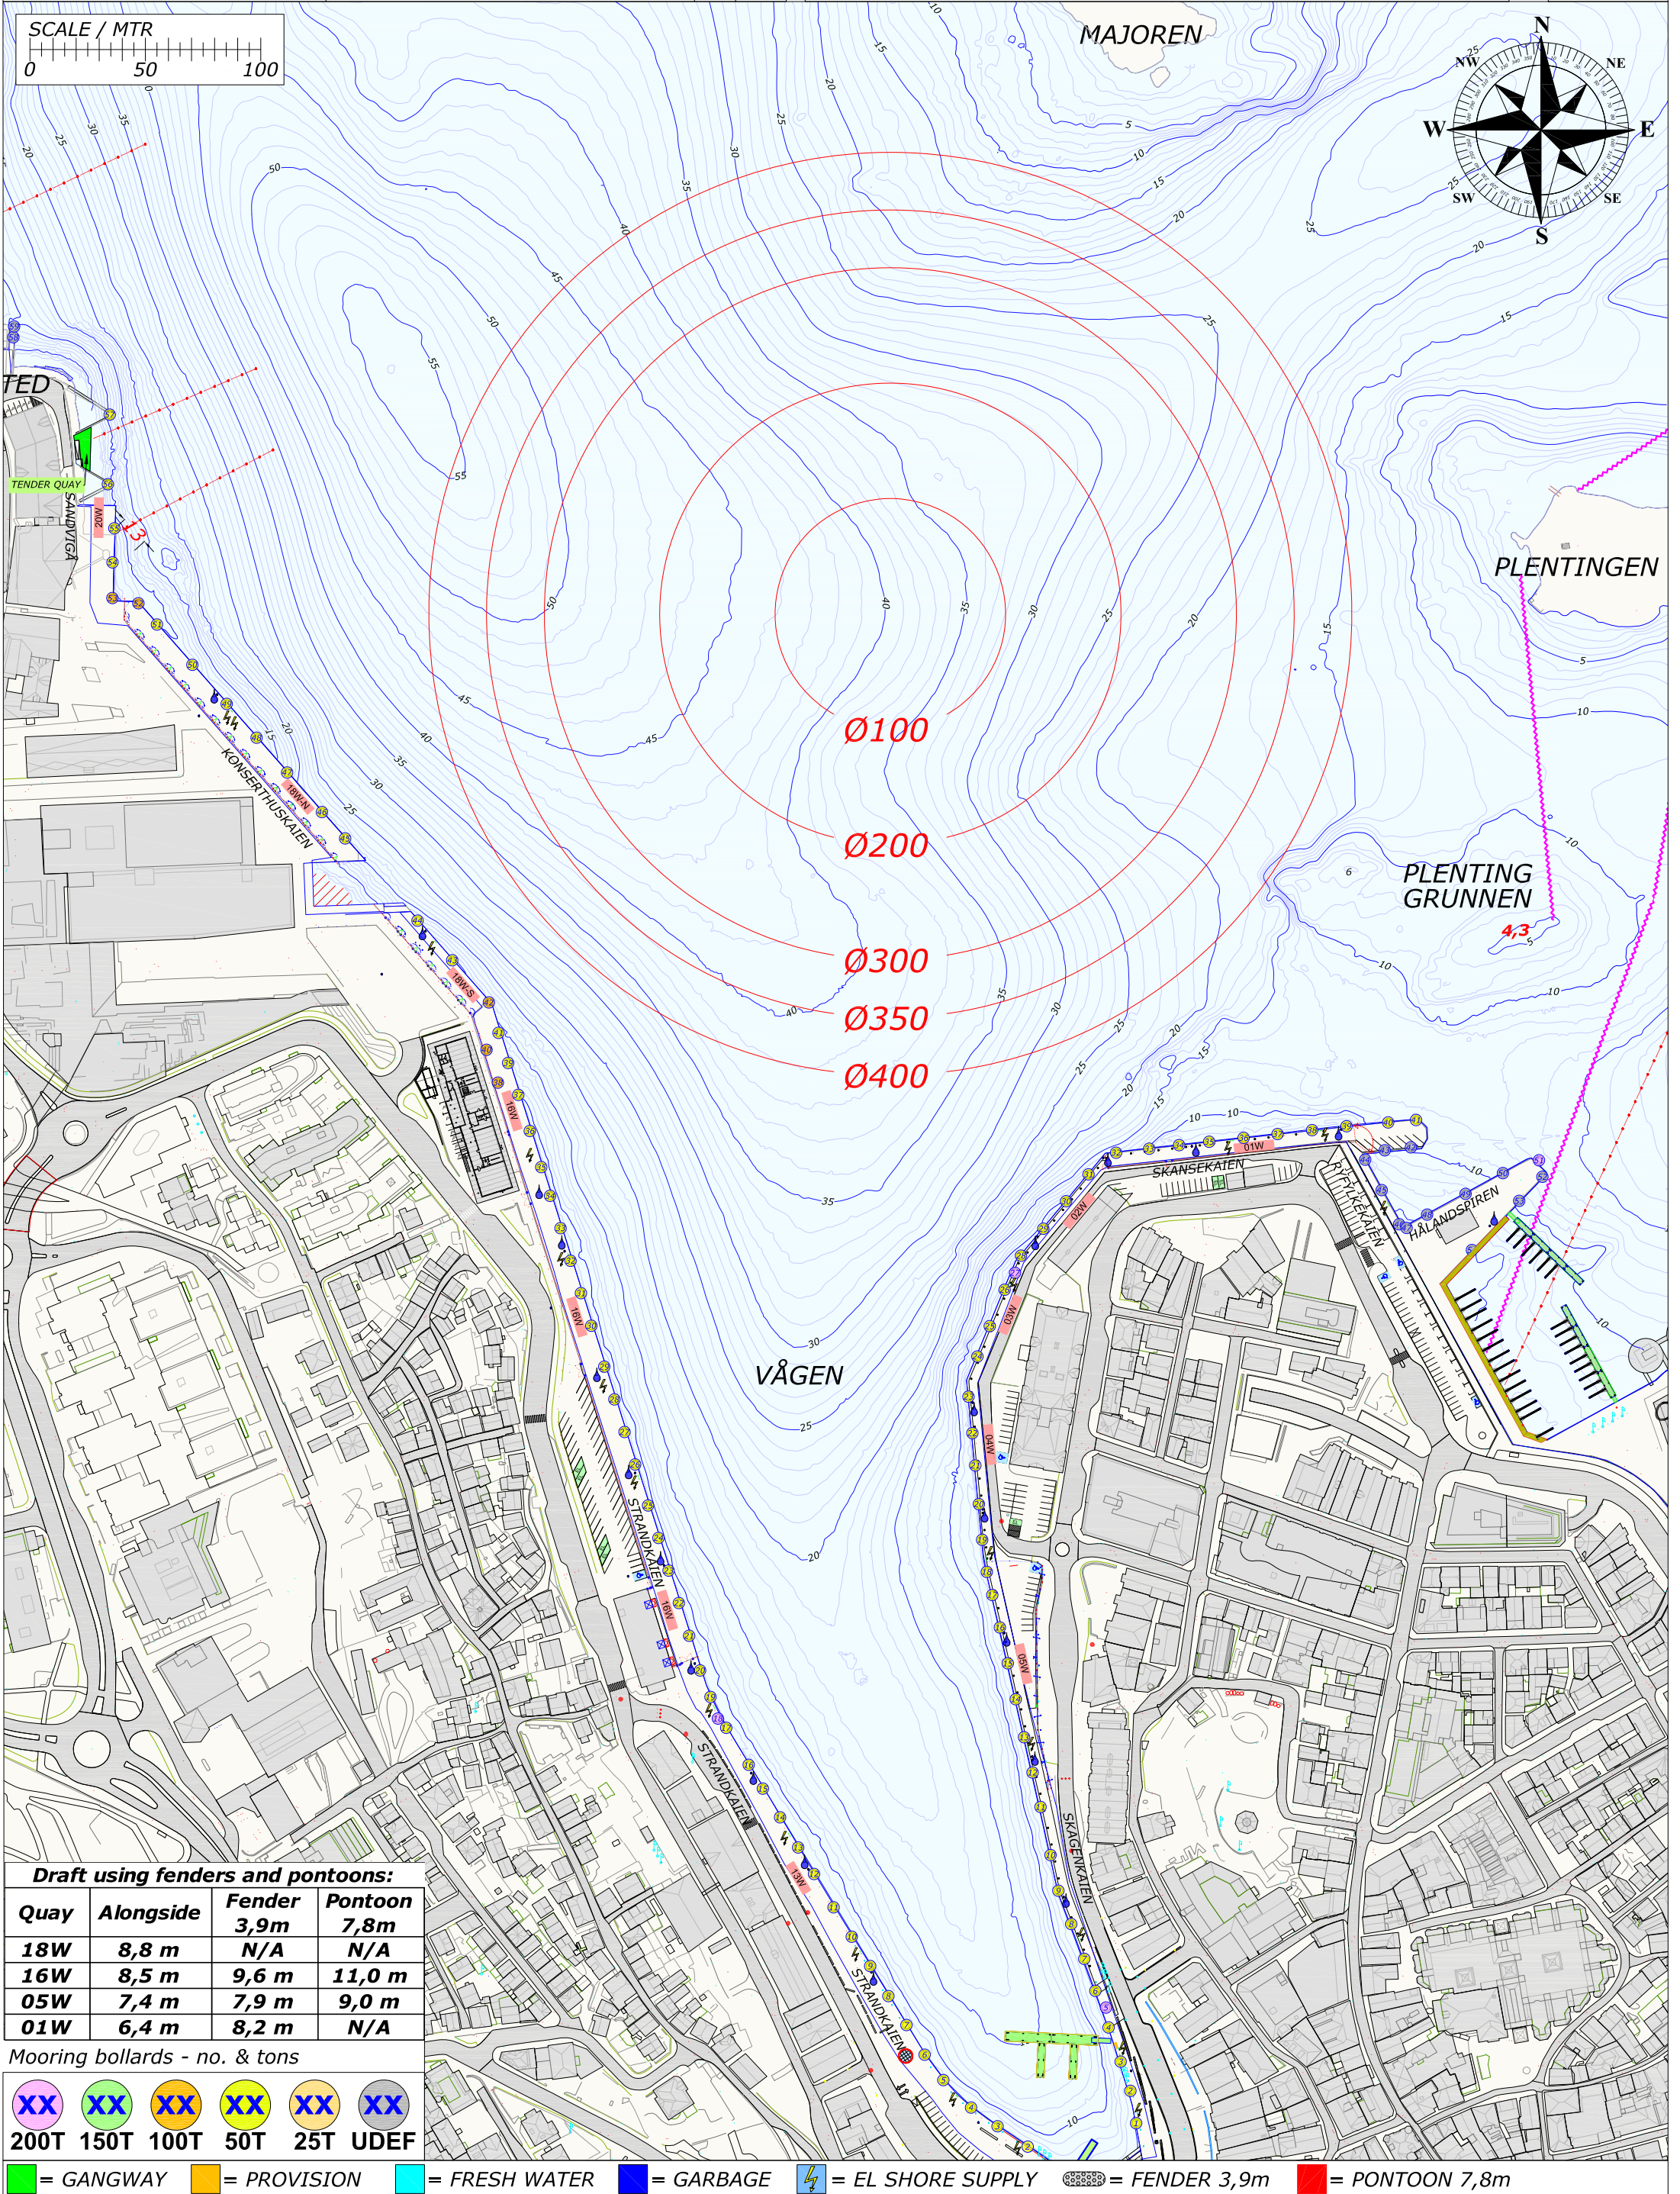

Draft using fenders and pontoons:			
Quay	Alongside	Fender 3,9m	Pontoon 7,8m
18W	8,8 m	N/A	N/A
16W	8,5 m	9,6 m	11,0 m
05W	7,4 m	7,9 m	9,0 m
01W	6,4 m	8,2 m	N/A

Mooring bollards - no. & tons

XX	XX	XX	XX	XX	XX
200T	150T	100T	50T	25T	UDEF

= GANGWAY

= PROVISION

= FRESH WATER


= GARBAGE

= EL SHORE SUPPLY

= FENDER 3,9m

= PONTOON 7,8m

Rev.	Date	Text		Sign
Drawn by R.KARLSEN		Approved by - date		
Filename STAVANGER_HAVN.DWG		Date 0	Scale 1:2500	
Title PORT OF STAVANGER BERTHING SKETCH		Drawing no.		
Customer Stavangerregionen Havnedrift AS		Size A3	Sheet 1/1	

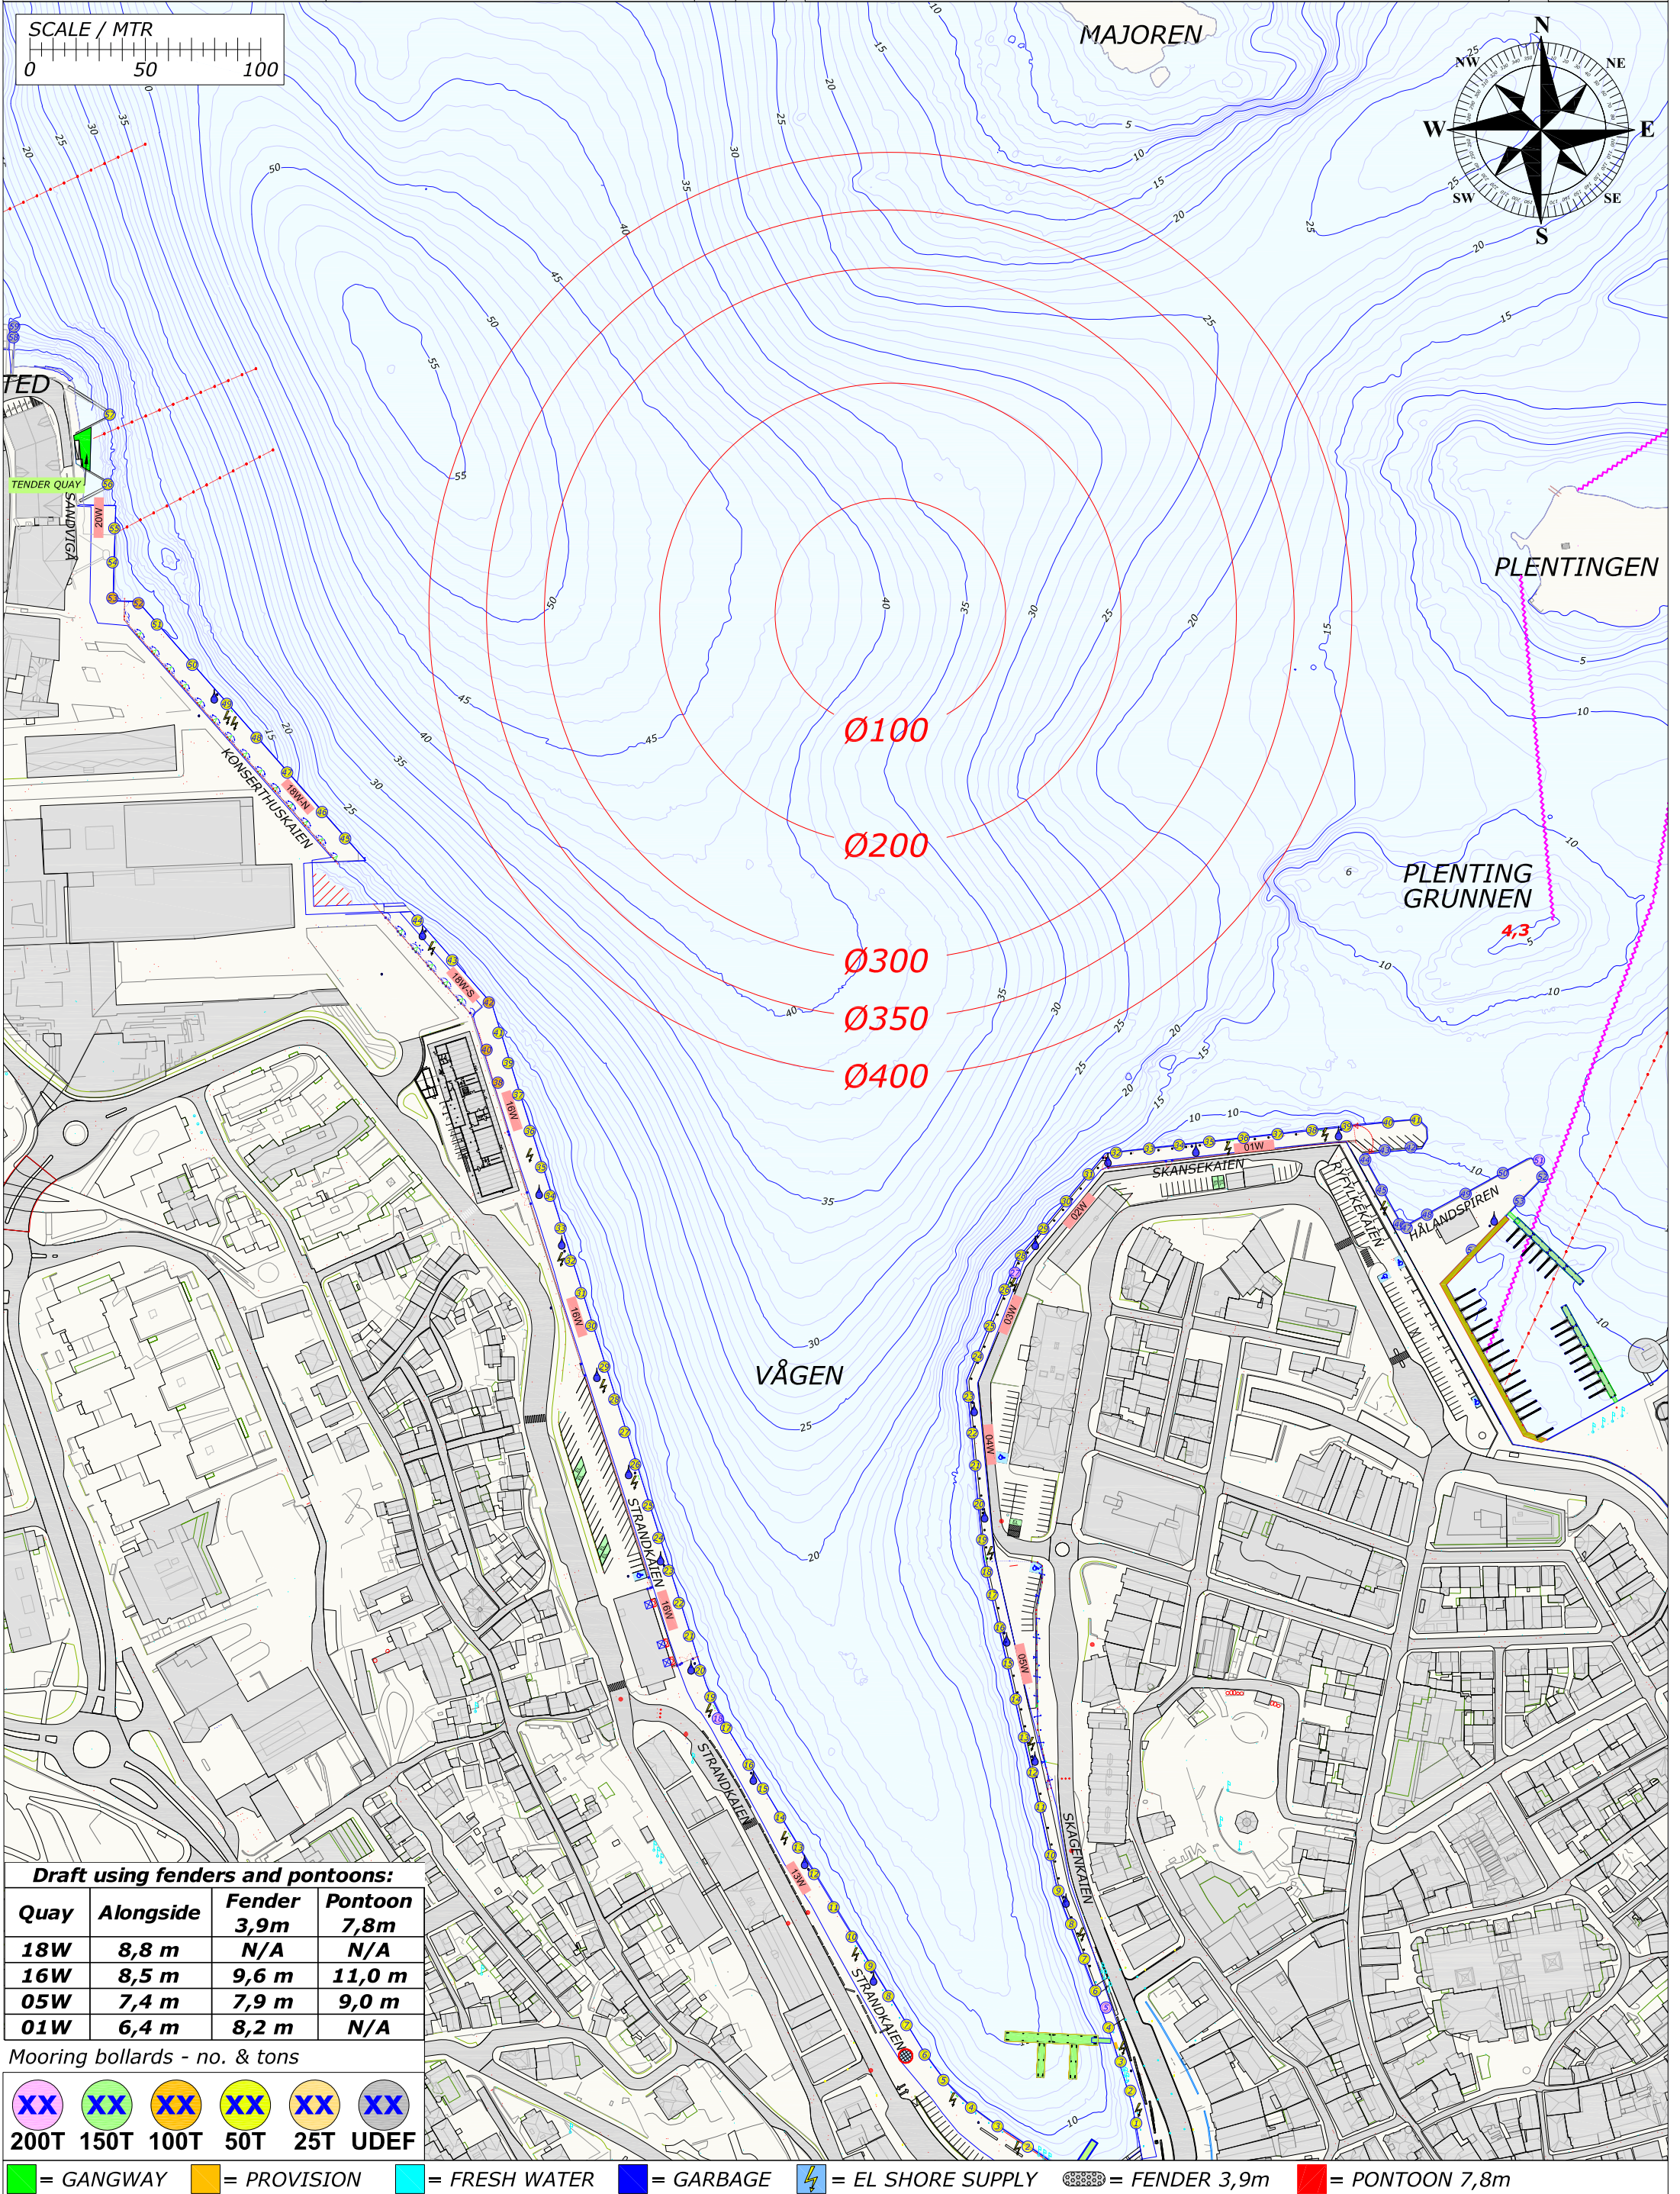

Draft using fenders and pontoons:			
Quay	Alongside	Fender 3,9m	Pontoon 7,8m
18W	8,8 m	N/A	N/A
16W	8,5 m	9,6 m	11,0 m
05W	7,4 m	7,9 m	9,0 m
01W	6,4 m	8,2 m	N/A

Mooring bollards - no. & tons

XX	XX	XX	XX	XX	XX
200T	150T	100T	50T	25T	UDEF

 = GANGWAY  = PROVISION  = FRESH WATER  = GARBAGE  = EL SHORE SUPPLY  = FENDER 3,9m  = PONTOON 7,8m

Rev.

Date

Text

Sign

Drawn by
R.KARLSEN

Approved by - date

Filename
STAVANGER_HAVN.DWG

Date
0

Scale
1:2500

RUTEK

Rutek AS - Seilaskjervegen 11 - 4055 Sola

Title
PORT OF STAVANGER
BERTHING SKETCH

Customer
Stavangerregionen Havnedrift AS

Drawing no.

Size
A3


Sheet
1/1

BERTHING SKETCH PORT OF STAVANGER
TUESDAY 9. JUNE 2020

REV.NR. 03 - 15.05.2020

PORT OF STAVANGER
NORWAY

STAVANGER
REGIONEN
Havnedrift AS

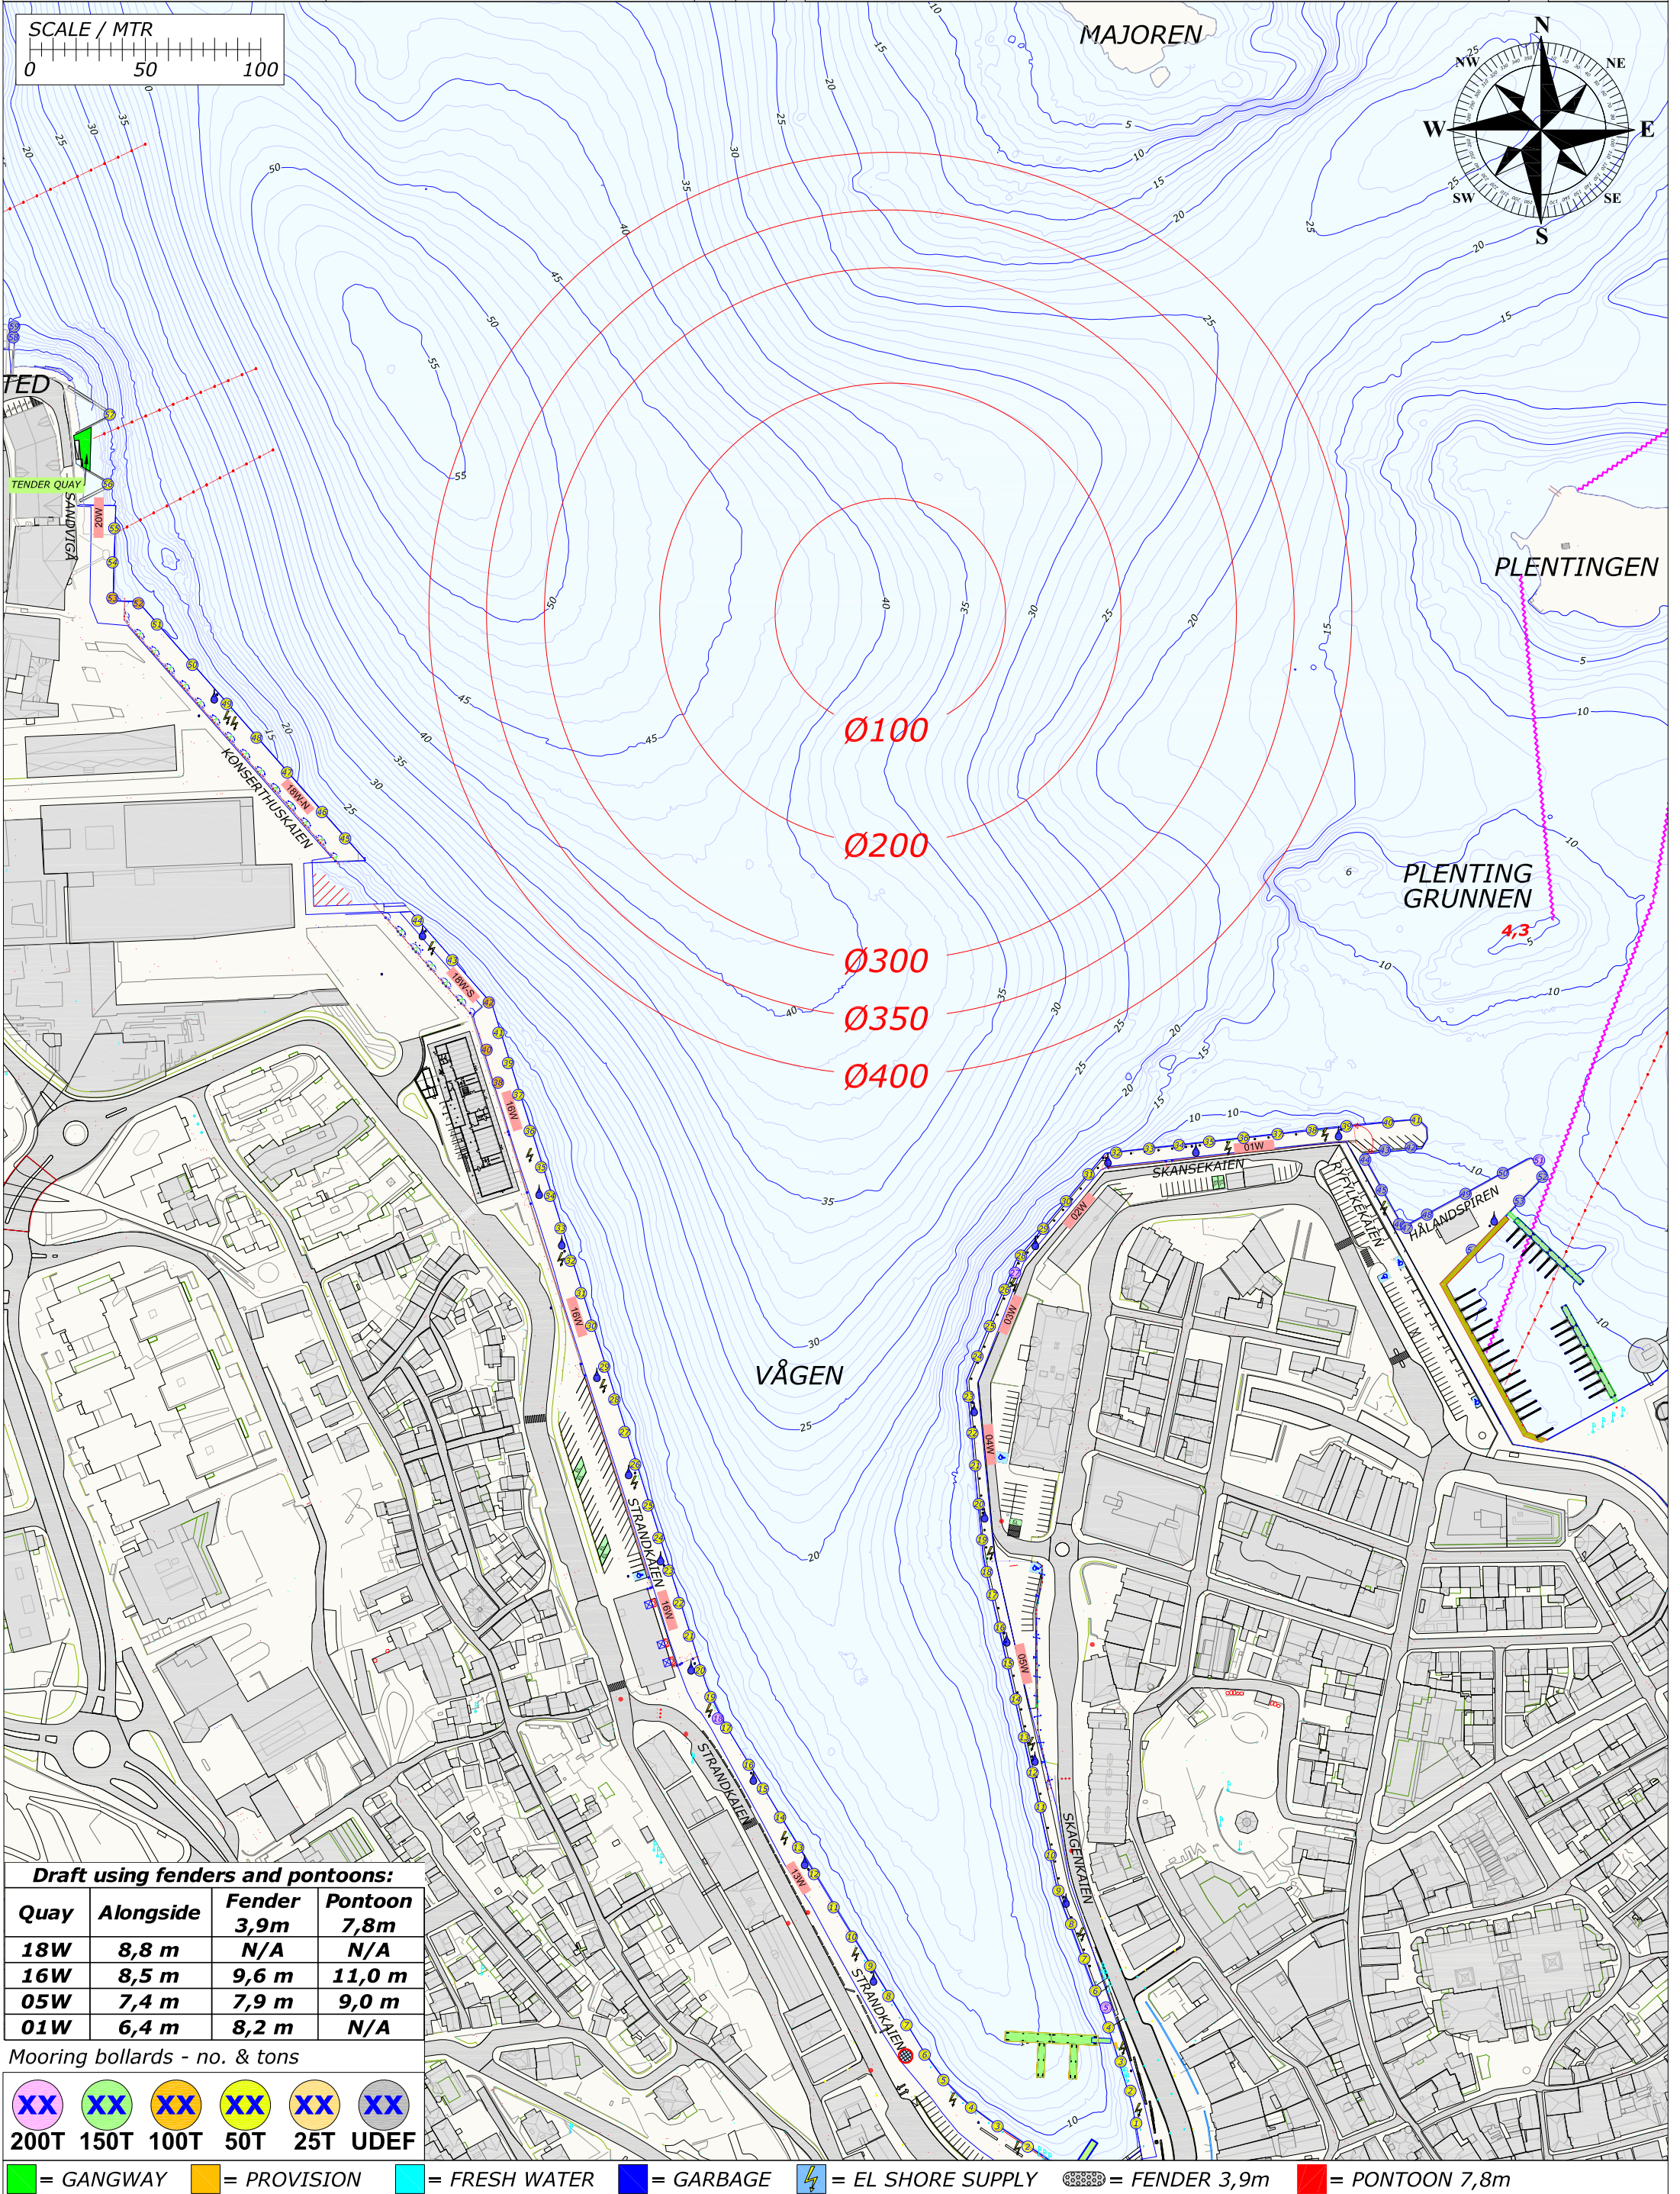

Draft using fenders and pontoons:

Quay	Alongside	Fender 3,9m	Pontoon 7,8m
18W	8,8 m	N/A	N/A
16W	8,5 m	9,6 m	11,0 m
05W	7,4 m	7,9 m	9,0 m
01W	6,4 m	8,2 m	N/A

Mooring bollards - no. & tons

XX	XX	XX	XX	XX	XX
200T	150T	100T	50T	25T	UDEF

= GANGWAY

= PROVISION

= FRESH WATER

= GARBAGE

= EL SHORE SUPPLY

= FENDER 3,9m

= PONTOON 7,8m

SCALE / MTR

0 50 100

Draft using fenders and pontoons:

Quay	Alongside	Fender 3,9m	Pontoon 7,8m
18W	8,8 m	N/A	N/A
16W	8,5 m	9,6 m	11,0 m
05W	7,4 m	7,9 m	9,0 m
01W	6,4 m	8,2 m	N/A

Mooring bollards - no. & tons

XX	XX	XX	XX	XX	XX
200T	150T	100T	50T	25T	UDEF

Legend:

- = GANGWAY
- = PROVISION
- = FRESH WATER
- = GARBAGE

REV.NR. 04 - 27.05.2020

MAJOREN

PLENTIN GRUNN

SKANSEKAIEN

SKAGENKAIEN

STRANDKAIEN

HÅLANDSPIREN

Ø100

Ø200

Ø300

Ø350

Ø400

W

NW

SW

EN


RIVA

F

EL SHORE SUPPLY

FENDER 3,9m

PONTOON 7,8m

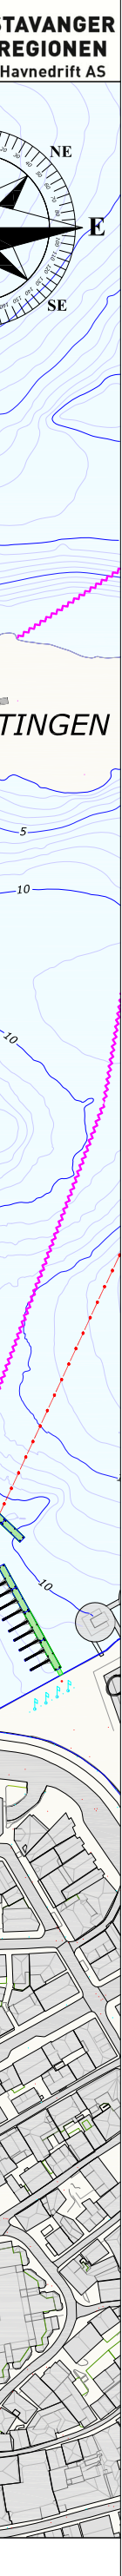

Rev.	Date	Text		Sign
Drawn by R.KARLSEN		Approved by - date		
Filename STAVANGER_HAVN.DWG		Date 0	Scale 1:2500	
Title PORT OF STAVANGER BERTHING SKETCH		Drawing no.		
Customer Stavangerregionen Havnedrift AS		Size A3	Sheet 1/1	


PORT OF STAVANGER
NORWAY

STAVANGER
REGIONEN
Havnedrift AS

BERTHING SKETCH PORT OF STAVANGER

THURSDAY 11. JUNE 2020

REV.NR. 06 - 05.05.2020

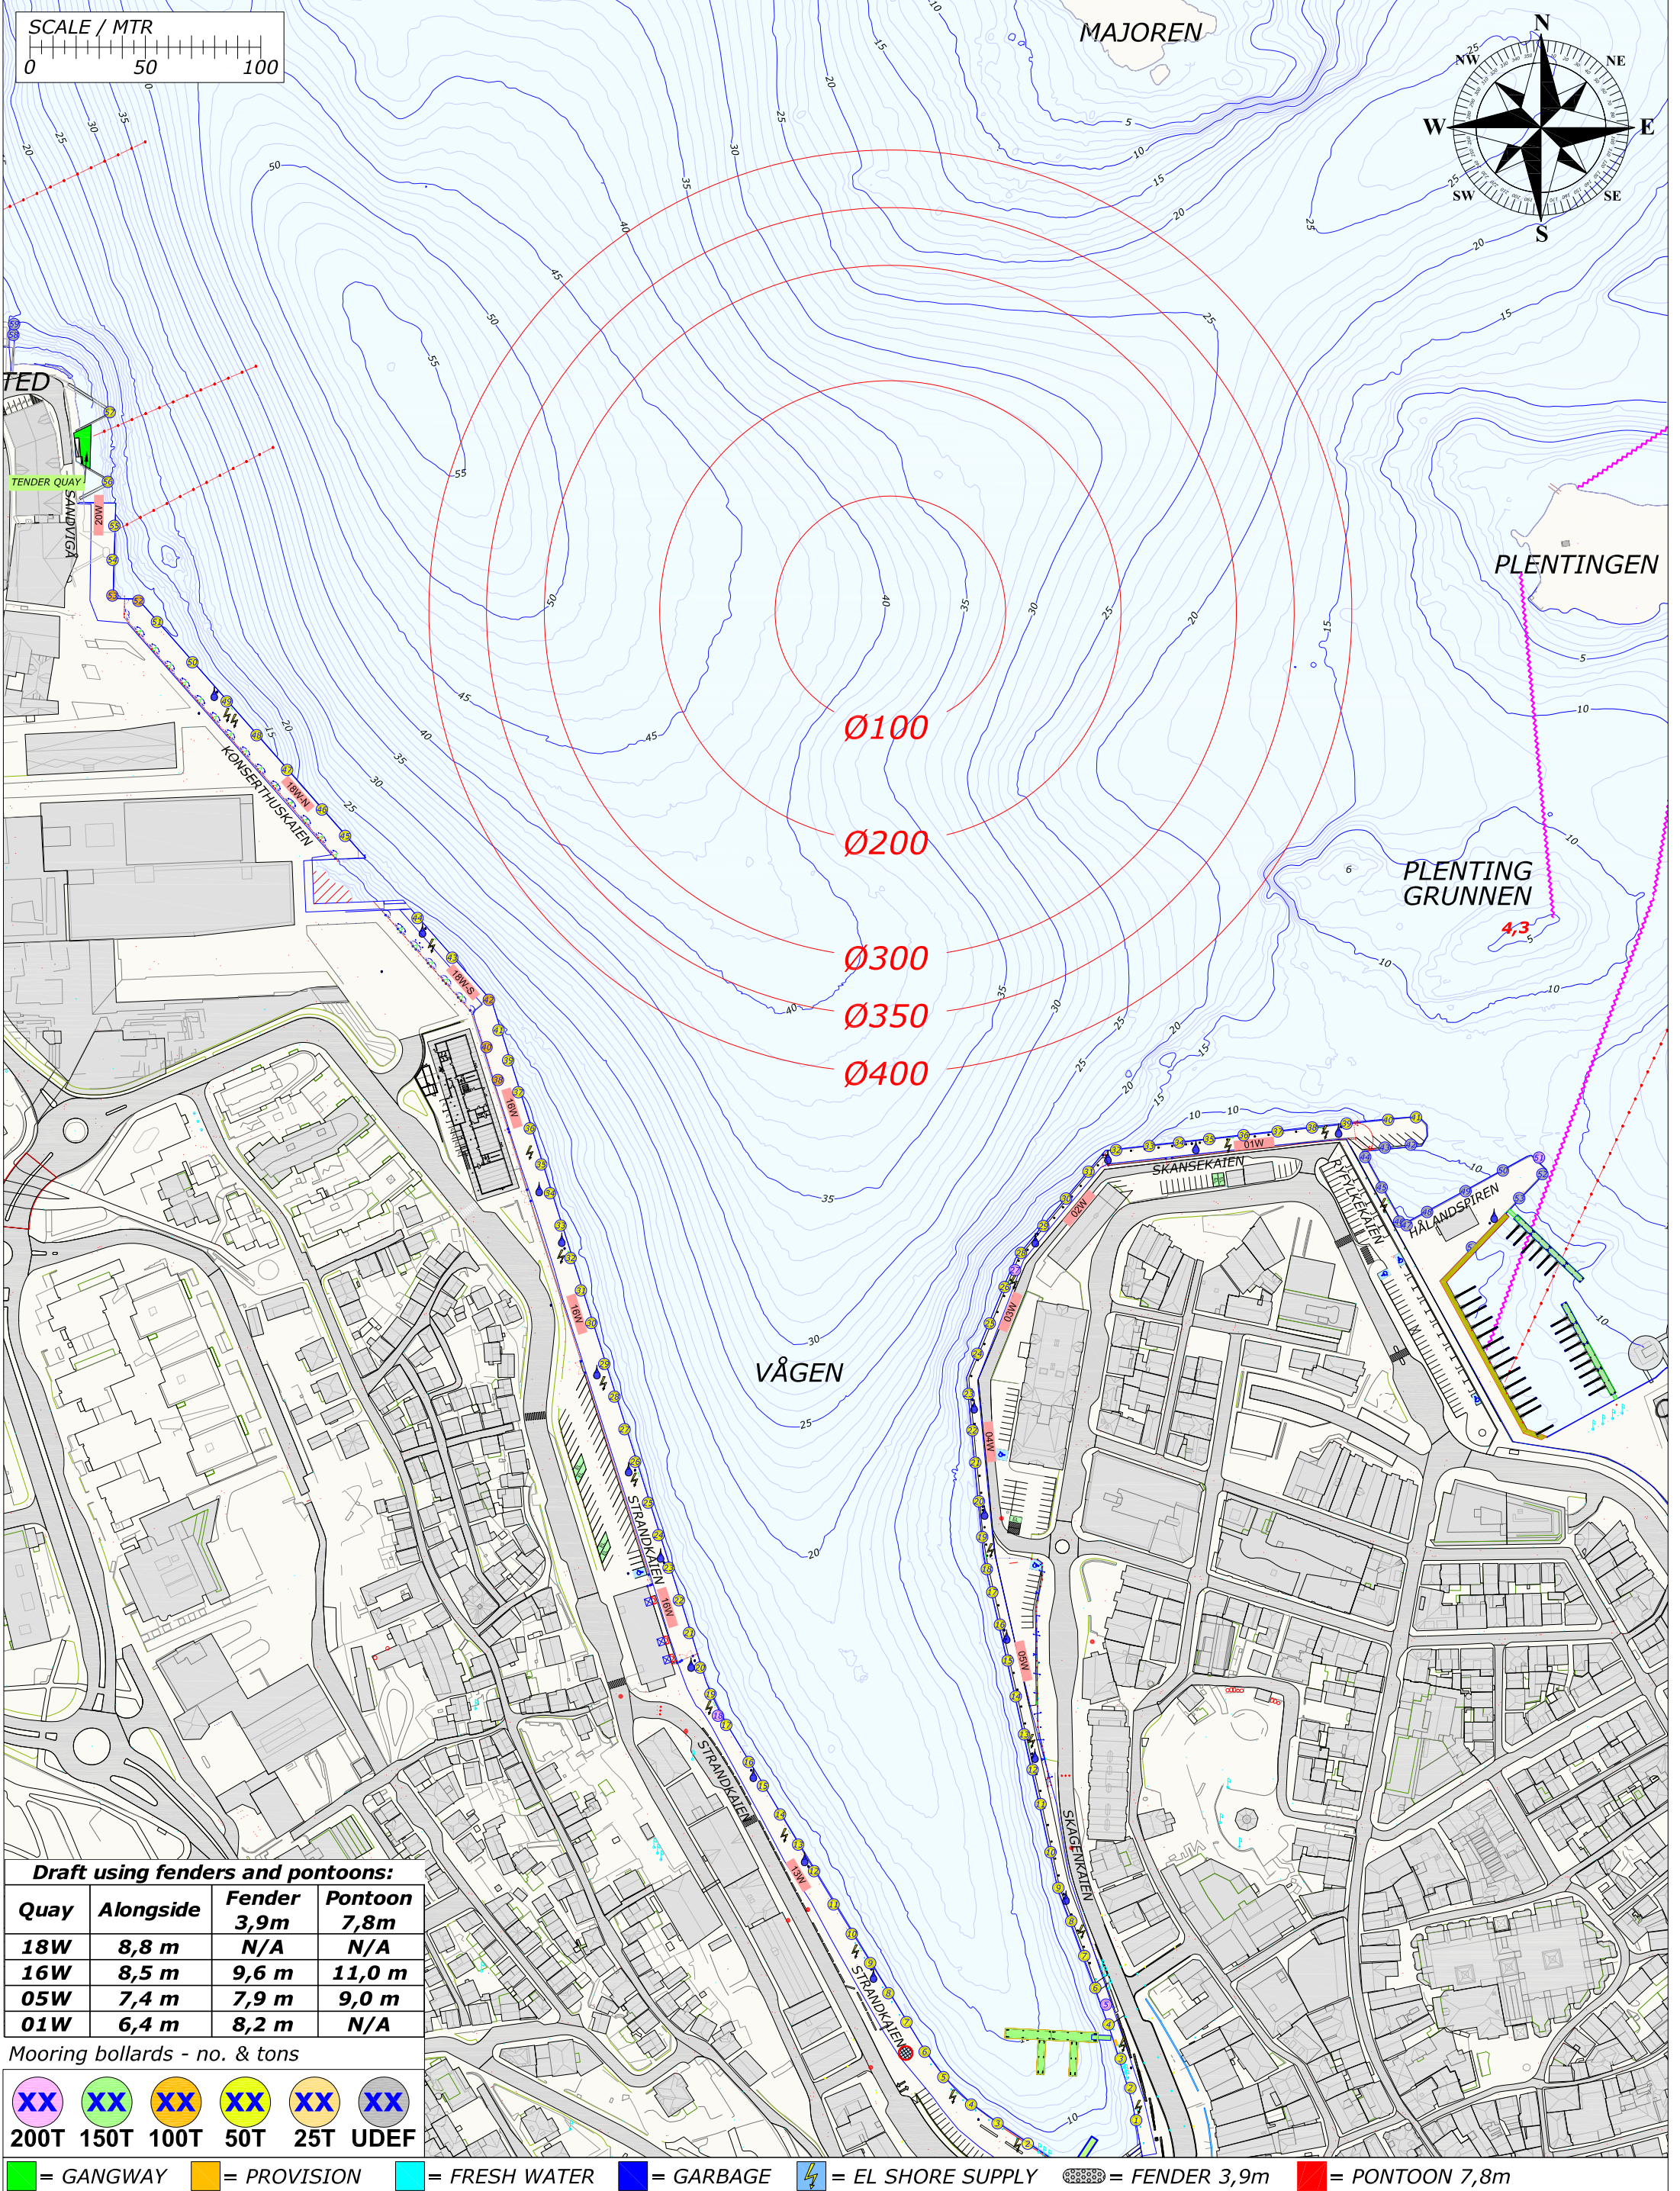


Draft using fenders and pontoons:			
Quay	Alongside	Fender 3,9m	Pontoon 7,8m
18W	8,8 m	N/A	N/A
16W	8,5 m	9,6 m	11,0 m
05W	7,4 m	7,9 m	9,0 m
01W	6,4 m	8,2 m	N/A

Mooring bollards - no. & tons

XX	XX	XX	XX	XX	XX
200T	150T	100T	50T	25T	UDEF

= GANGWAY = PROVISION = FRESH WATER = GARBAGE = EL SHORE SUPPLY = FENDER 3,9m = PONTOON 7,8m

Rev.	Date	Text		Sign
Drawn by R.KARLSEN		Approved by - date		
Filename STAVANGER_HAVN.DWG		Date 0	Scale 1:2500	
Title PORT OF STAVANGER BERTHING SKETCH		Drawing no.		
Customer Stavangerregionen Havnedrift AS		Size A3	Sheet 1/1	

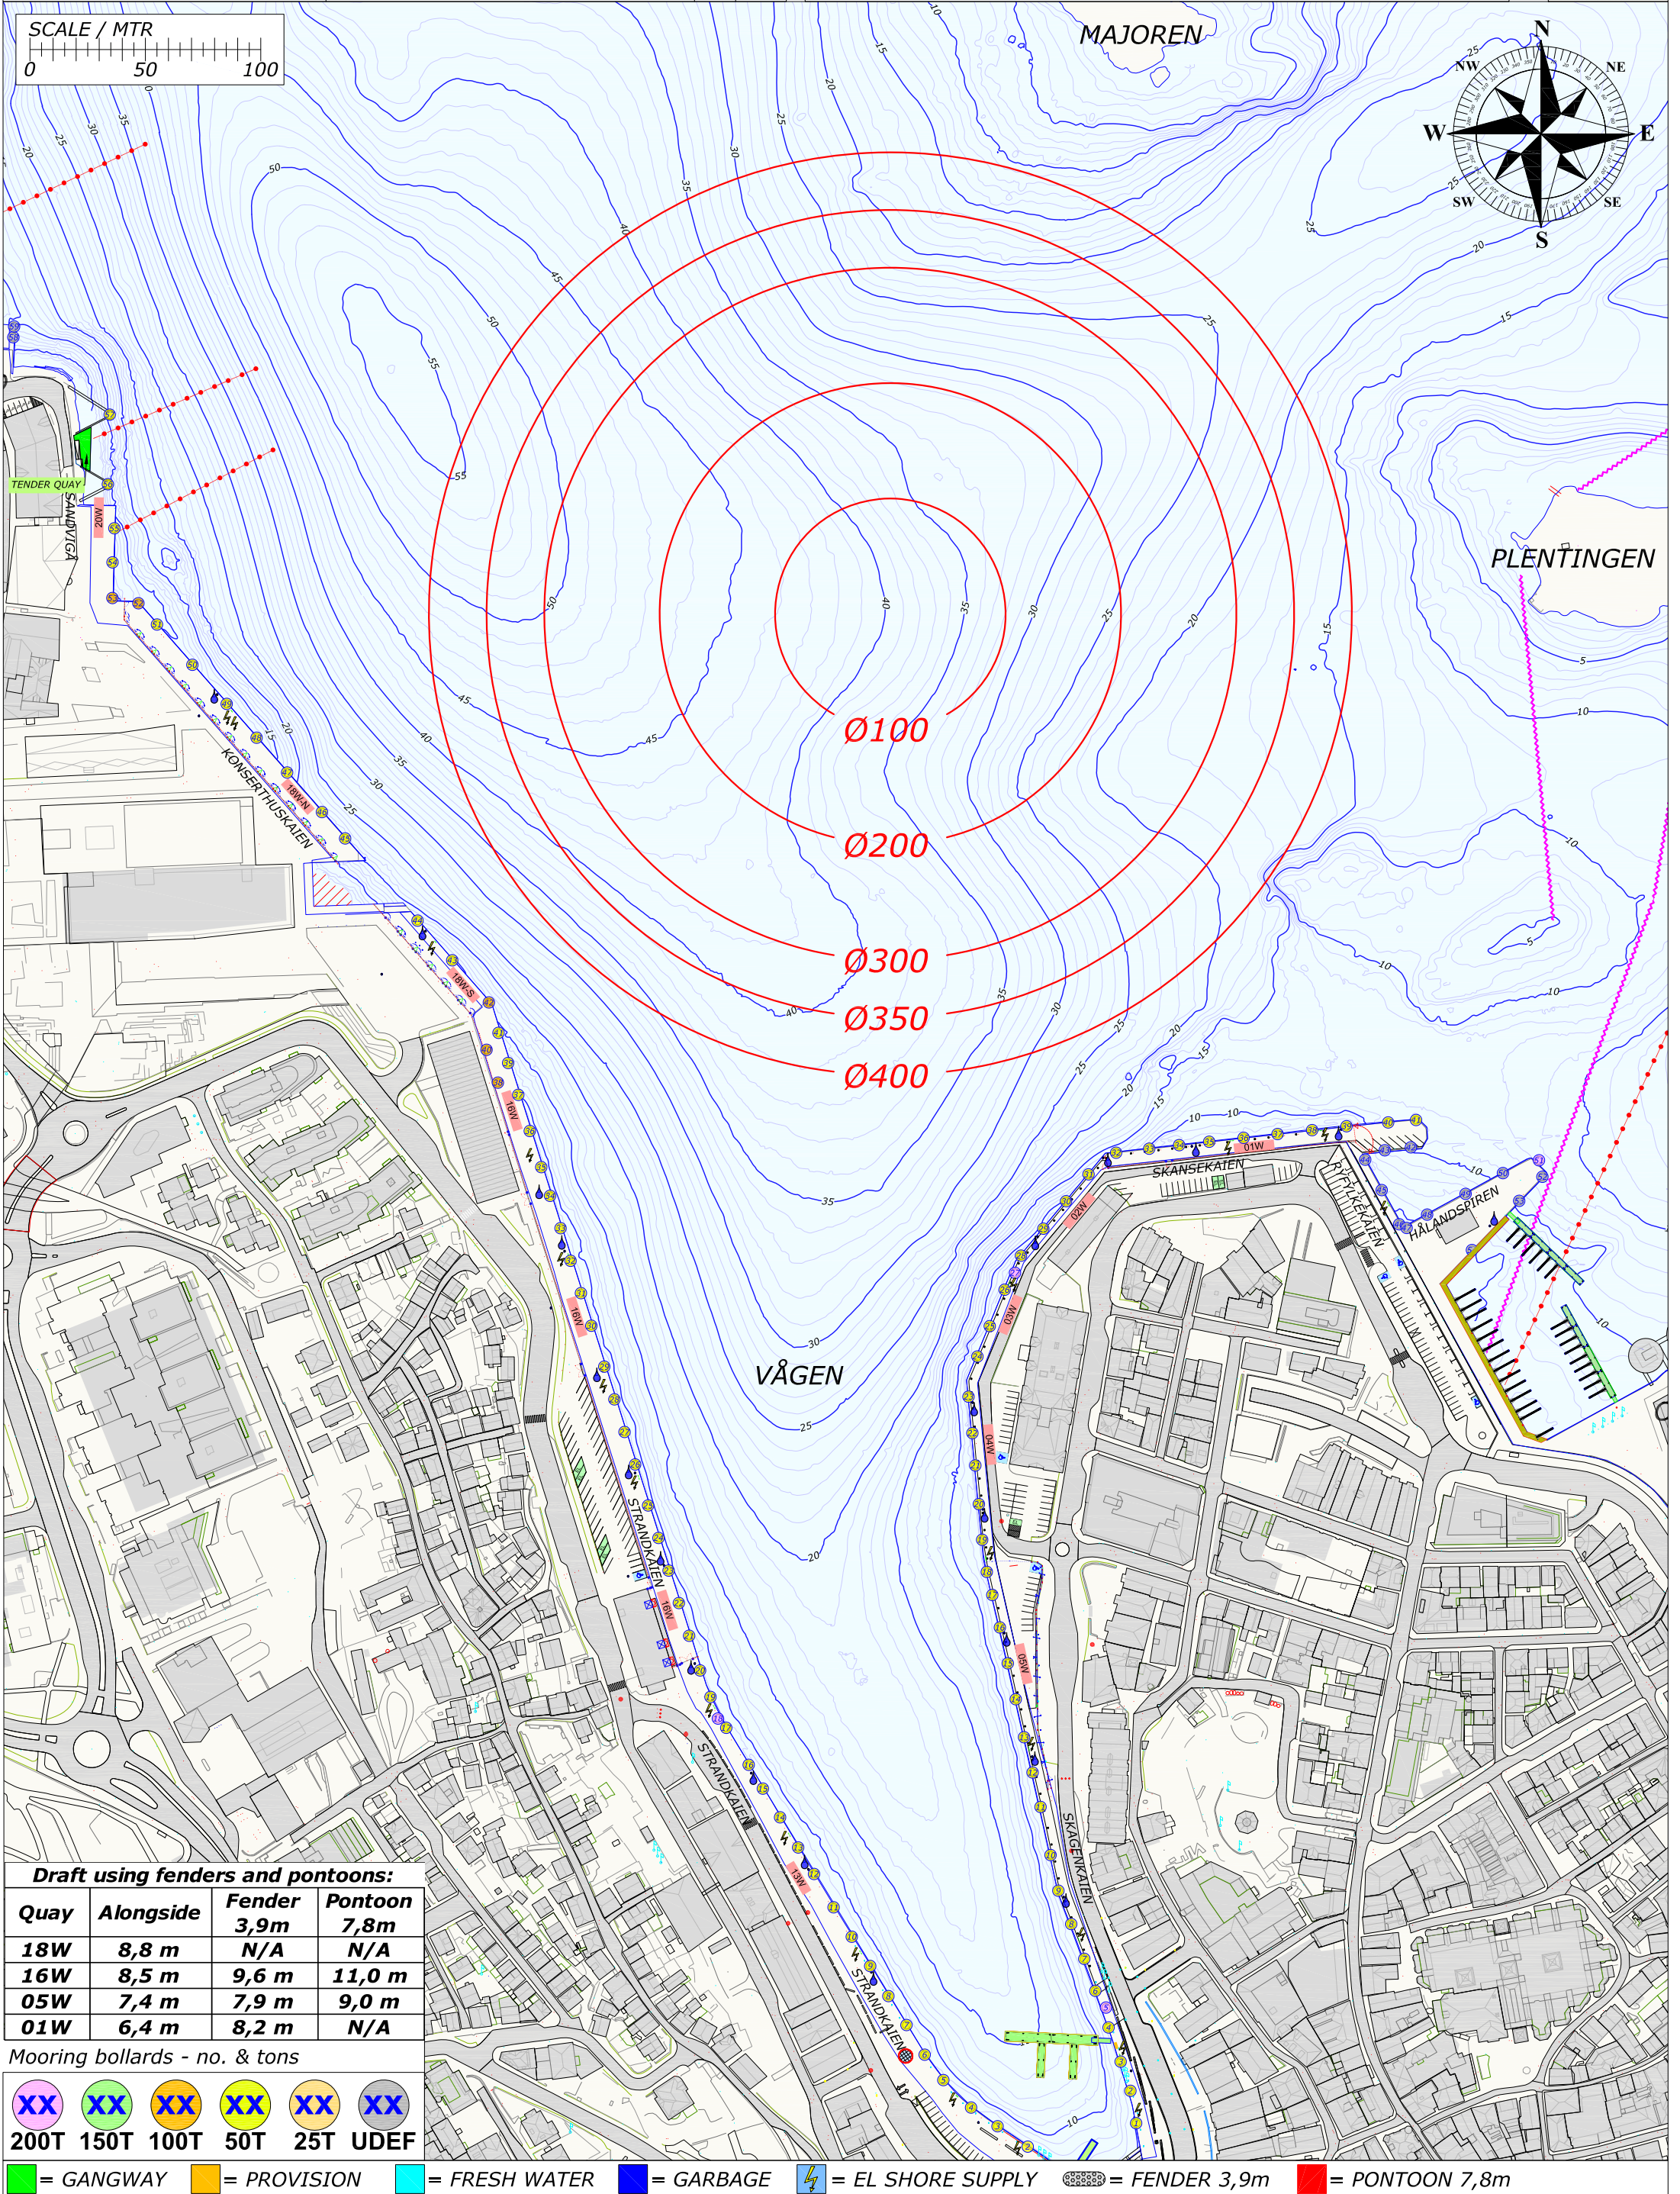


Draft using fenders and pontoons:			
Quay	Alongside	Fender 3,9m	Pontoon 7,8m
18W	8,8 m	N/A	N/A
16W	8,5 m	9,6 m	11,0 m
05W	7,4 m	7,9 m	9,0 m
01W	6,4 m	8,2 m	N/A

Mooring bollards - no. & tons

XX	XX	XX	XX	XX	XX
200T	150T	100T	50T	25T	UDEF

= GANGWAY = PROVISION = FRESH WATER = GARBAGE = EL SHORE SUPPLY = FENDER 3,9m = PONTOON 7,8m

Rev.	Date	Text		Sign
Drawn by R.KARLSEN		Approved by - date		
Filename STAVANGER_HAVN.DWG		Date 0	Scale 1:2500	
Title PORT OF STAVANGER BERTHING SKETCH		Drawing no.		
Customer Stavangerregionen Havnedrift AS		Size A3	Sheet 1/1	

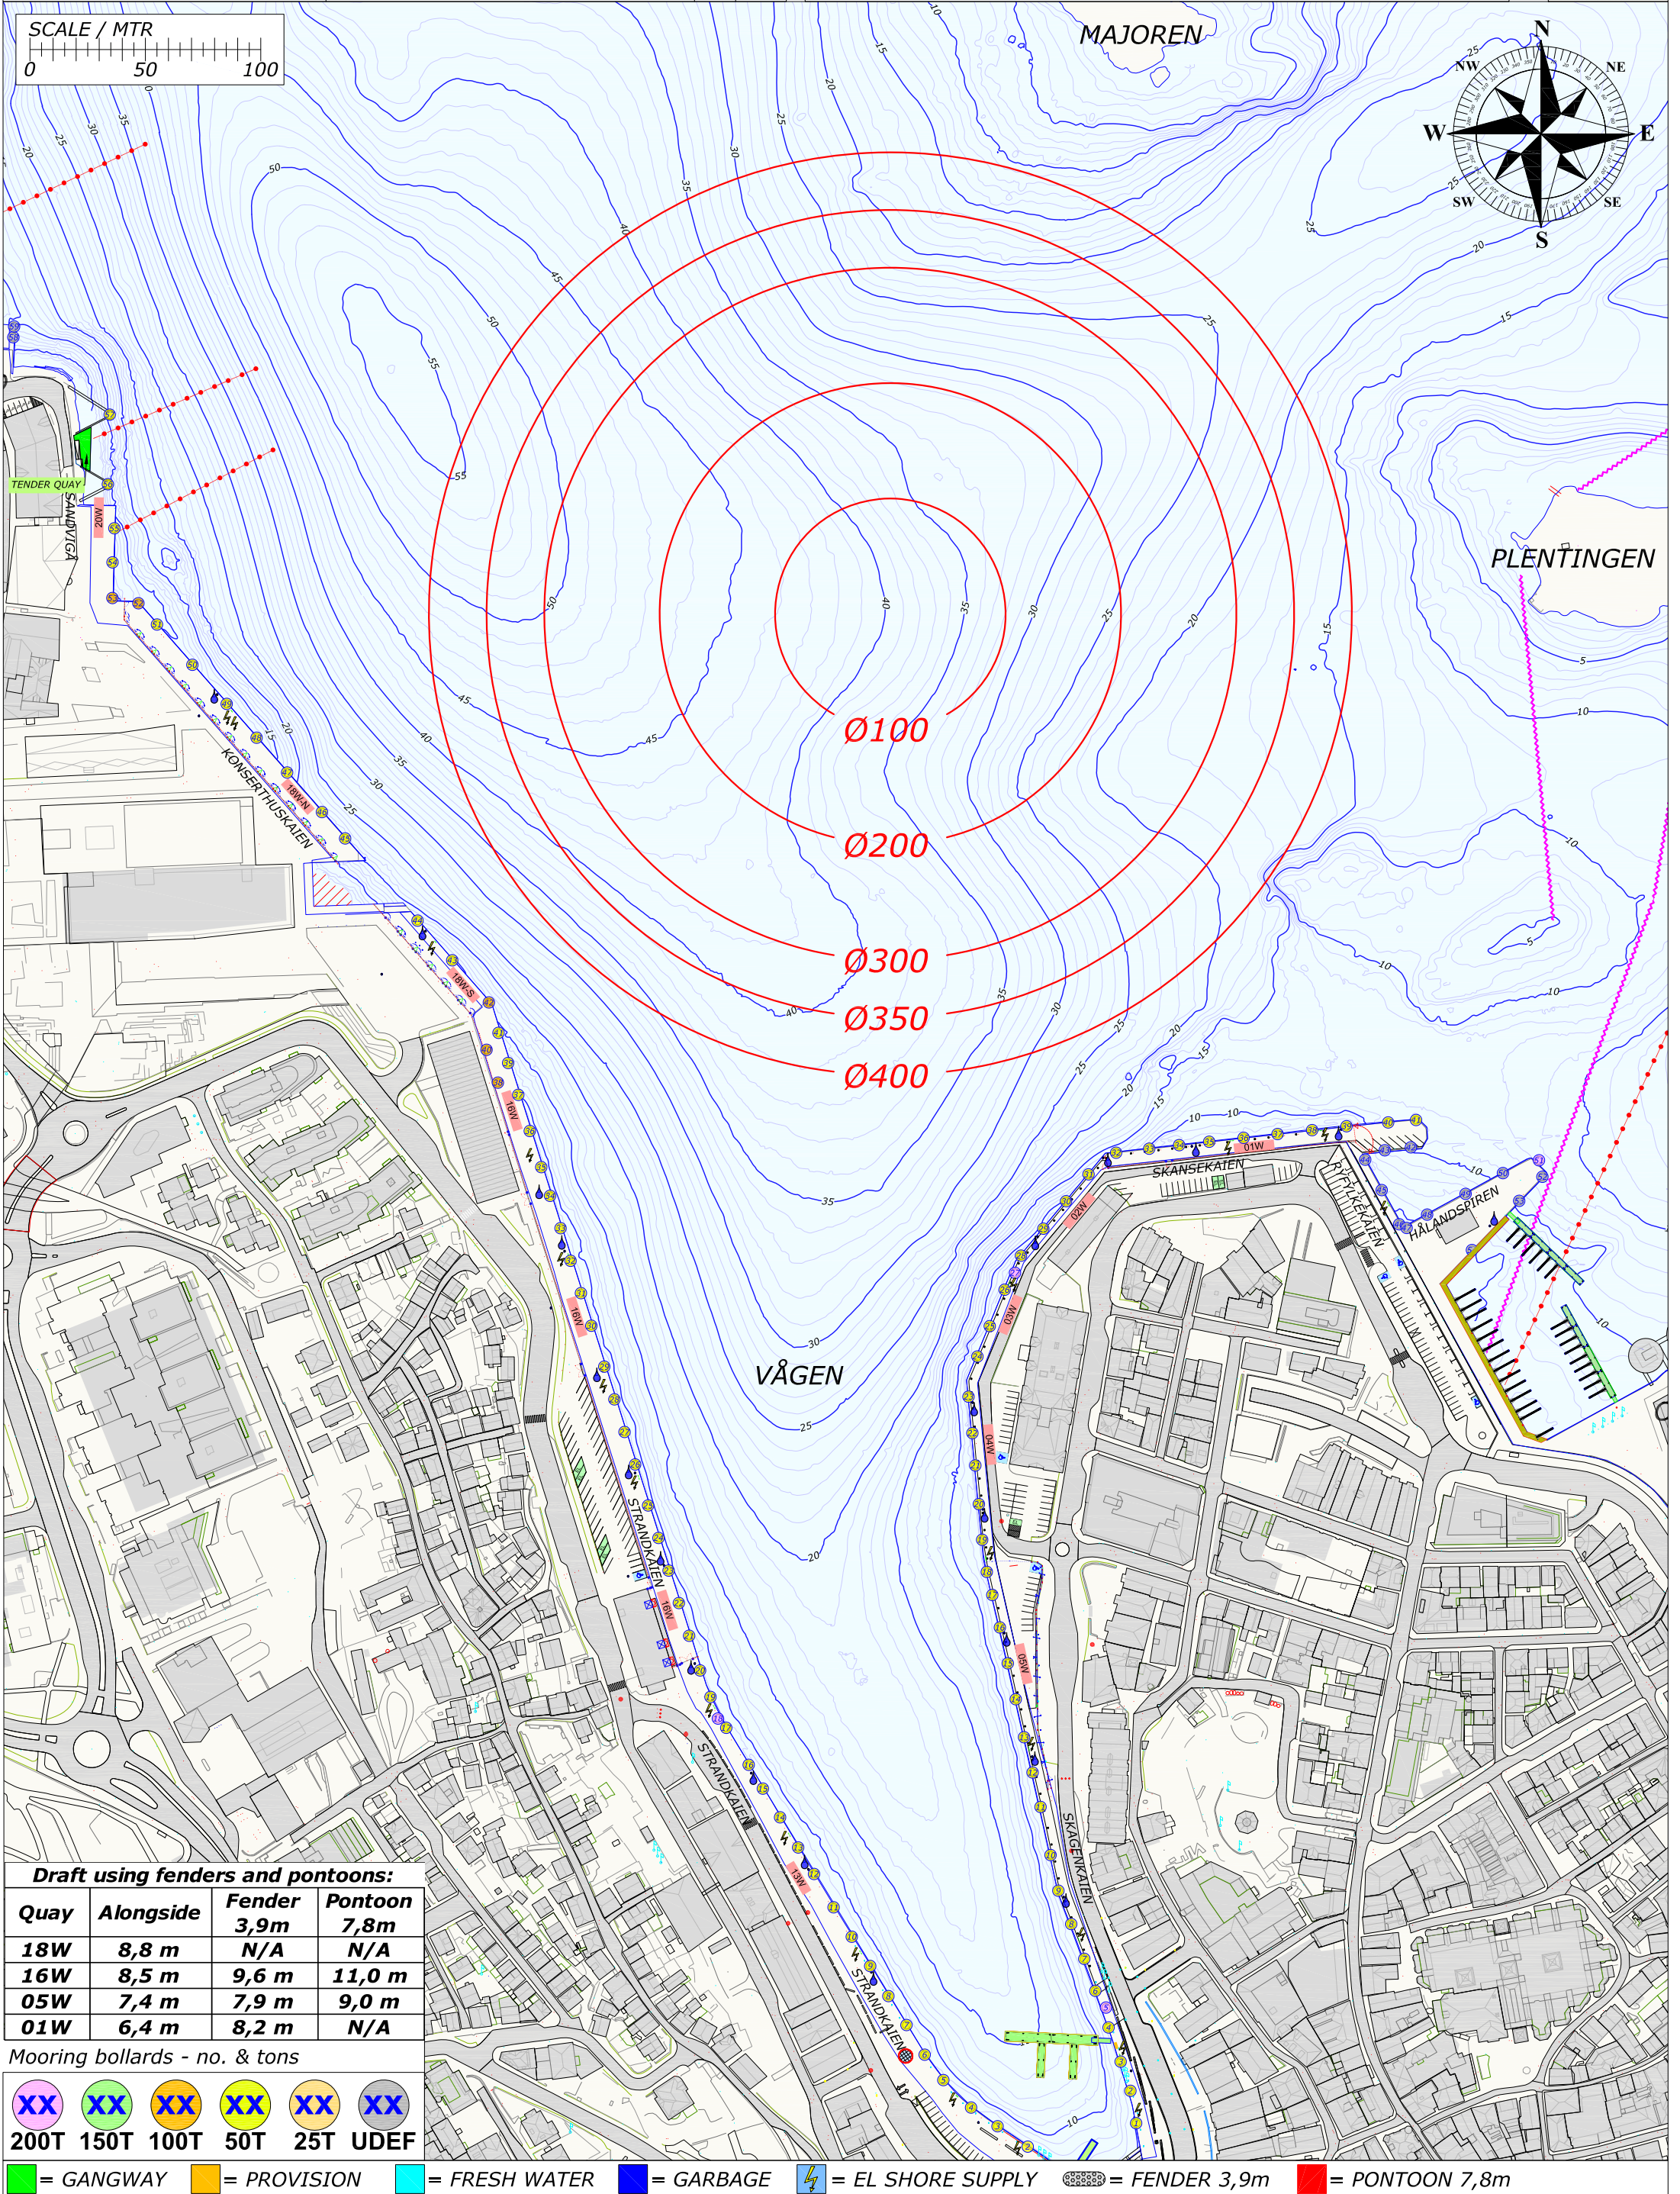


Draft using fenders and pontoons:			
Quay	Alongside	Fender 3,9m	Pontoon 7,8m
18W	8,8 m	N/A	N/A
16W	8,5 m	9,6 m	11,0 m
05W	7,4 m	7,9 m	9,0 m
01W	6,4 m	8,2 m	N/A

Mooring bollards - no. & tons

XX	XX	XX	XX	XX	XX
200T	150T	100T	50T	25T	UDEF

= GANGWAY = PROVISION = FRESH WATER = GARBAGE = EL SHORE SUPPLY = FENDER 3,9m = PONTOON 7,8m

Rev.	Date	Text		Sign
Drawn by R.KARLSEN		Approved by - date		
Filename STAVANGER_HAVN.DWG		Date 0	Scale 1:2500	
Title PORT OF STAVANGER BERTHING SKETCH		Drawing no.		
Customer Stavangerregionen Havnedrift AS		Size A3	Sheet 1/1	

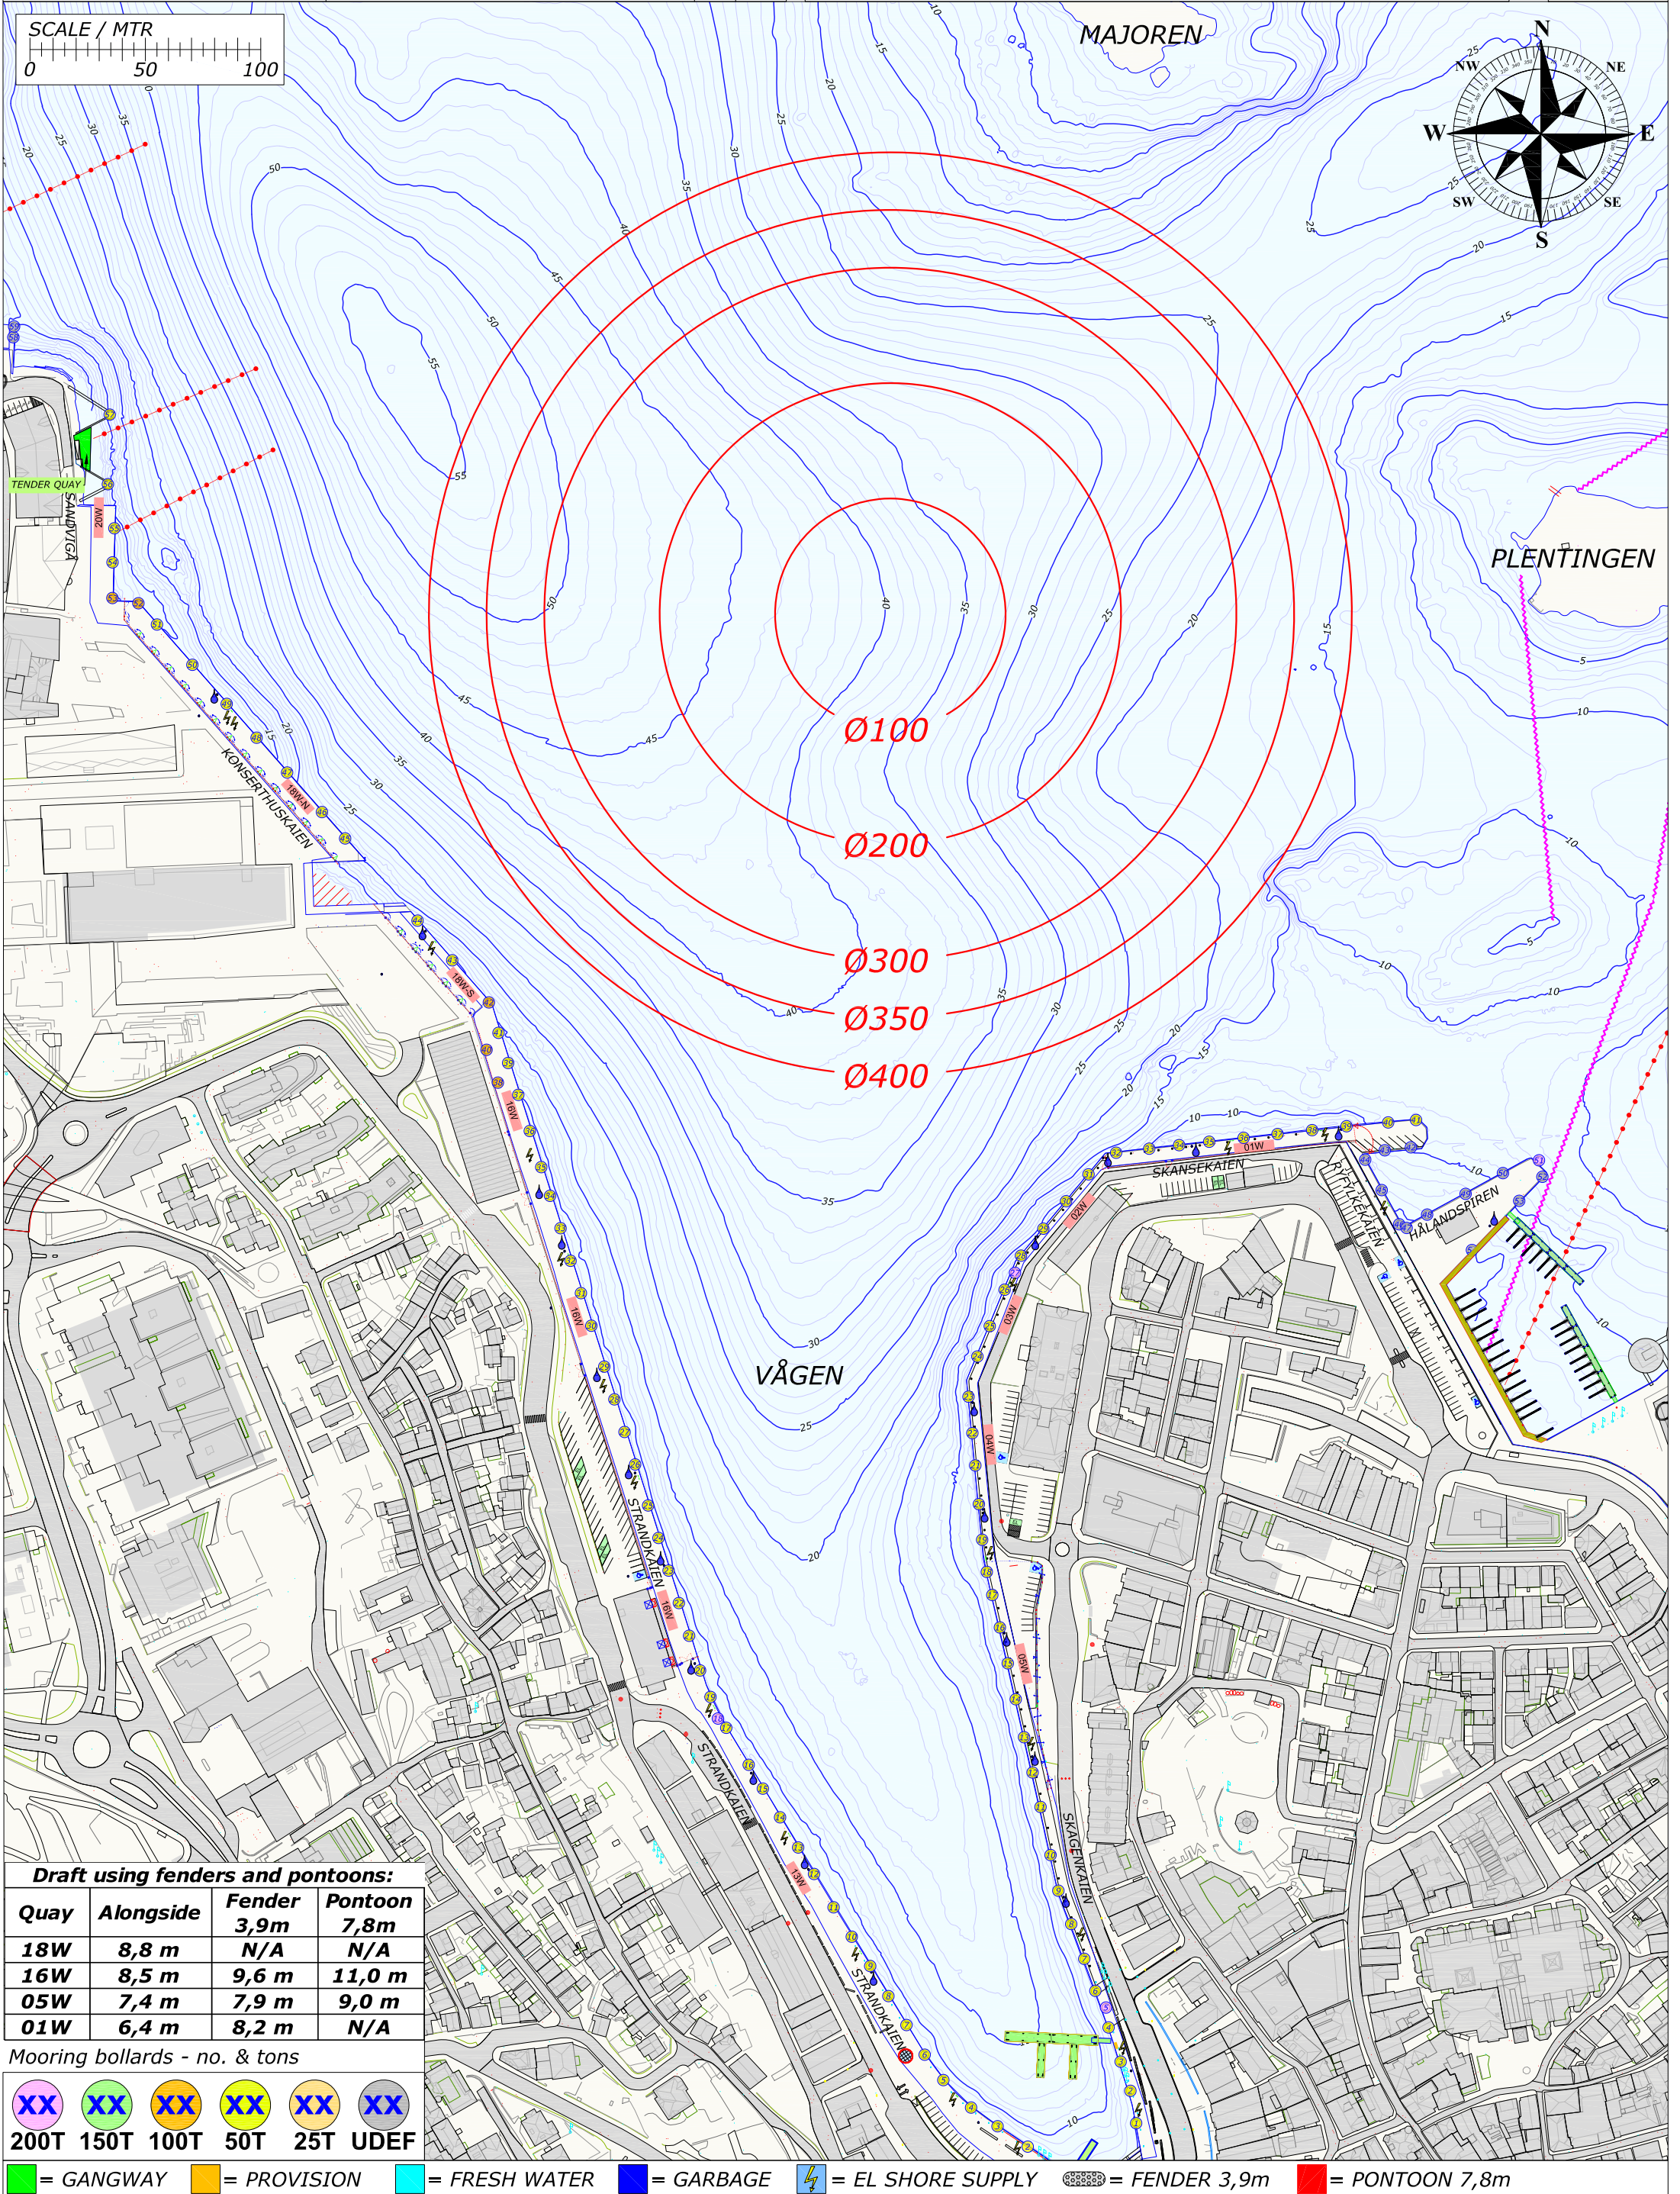


Draft using fenders and pontoons:			
Quay	Alongside	Fender 3,9m	Pontoon 7,8m
18W	8,8 m	N/A	N/A
16W	8,5 m	9,6 m	11,0 m
05W	7,4 m	7,9 m	9,0 m
01W	6,4 m	8,2 m	N/A

Mooring bollards - no. & tons

XX	XX	XX	XX	XX	XX
200T	150T	100T	50T	25T	UDEF

= GANGWAY = PROVISION = FRESH WATER = GARBAGE = EL SHORE SUPPLY = FENDER 3,9m = PONTOON 7,8m

Rev.	Date	Text		Sign
Drawn by R.KARLSEN		Approved by - date		
Filename STAVANGER_HAVN.DWG		Date 0	Scale 1:2500	
Title PORT OF STAVANGER BERTHING SKETCH		Drawing no.		
Customer Stavangerregionen Havnedrift AS		Size A3	Sheet 1/1	

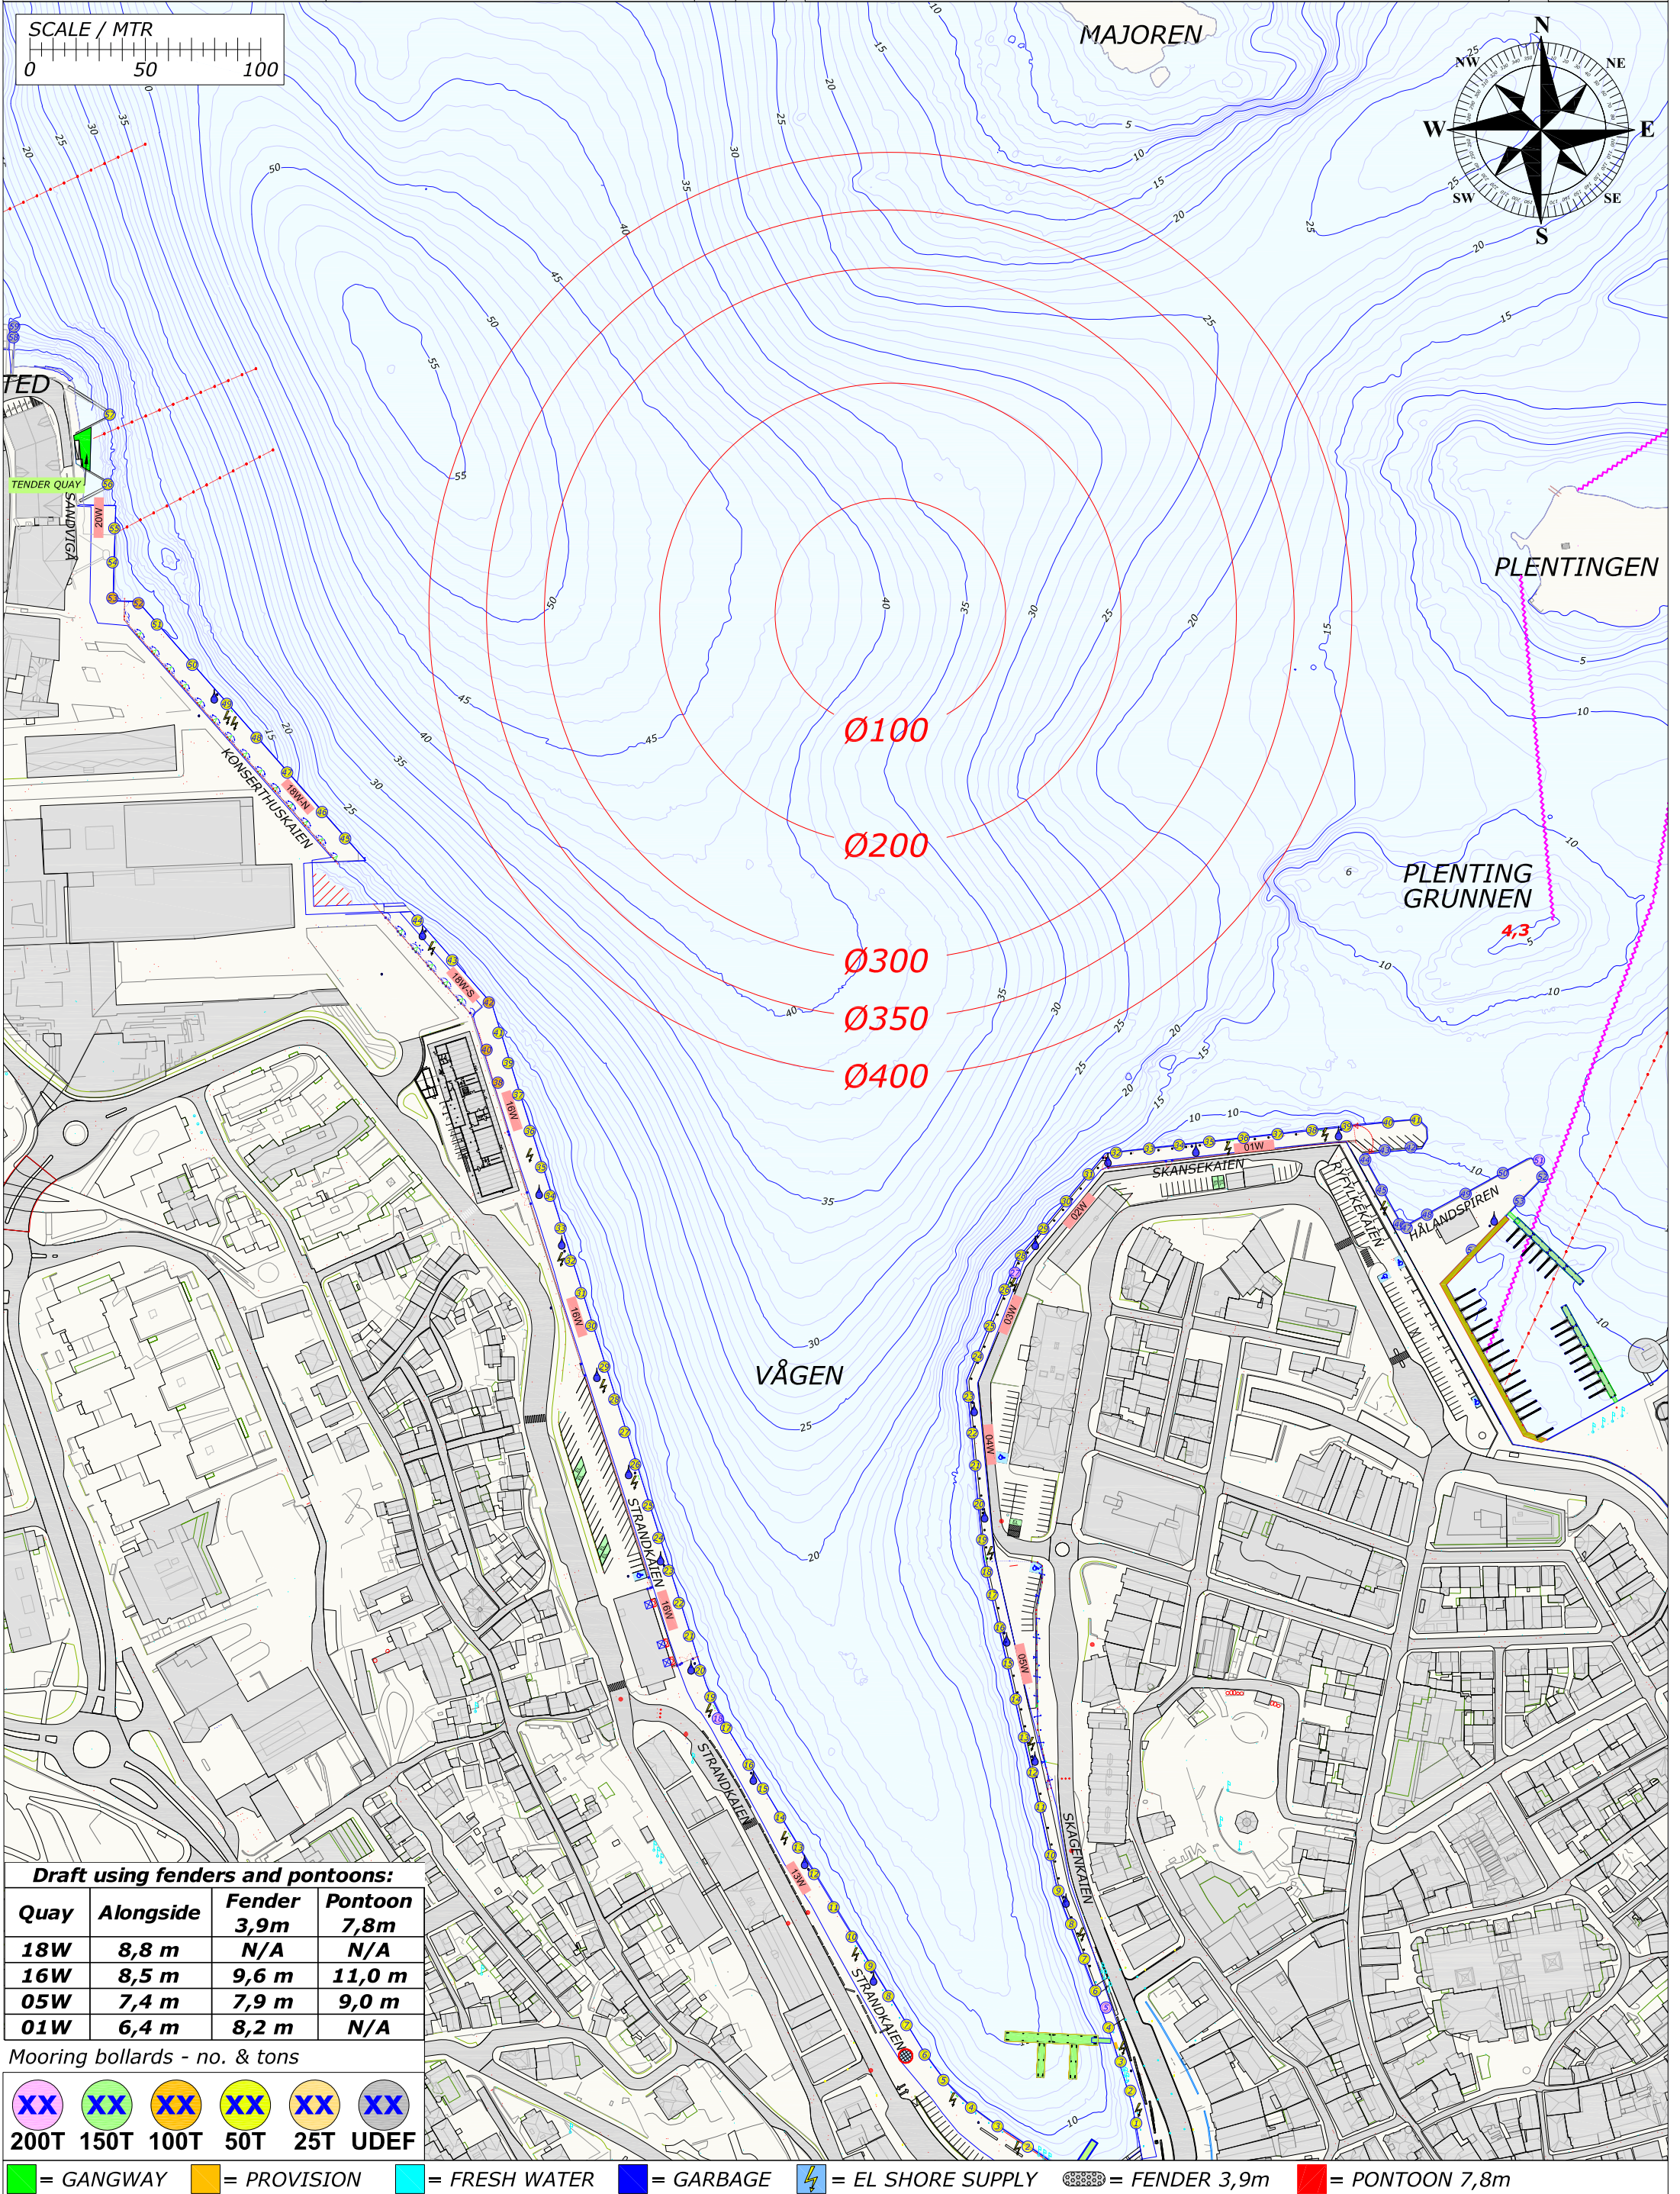

Draft using fenders and pontoons:

Quay	Alongside	Fender 3,9m	Pontoon 7,8m
18W	8,8 m	N/A	N/A
16W	8,5 m	9,6 m	11,0 m
05W	7,4 m	7,9 m	9,0 m
01W	6,4 m	8,2 m	N/A


Mooring bollards - no. & tons

XX	XX	XX	XX	XX	XX
200T	150T	100T	50T	25T	UDEF

Legend:

	= GANGWAY		= PROVISION		= FRESH WATER		= GARBAGE		= EL SHORE SUPPLY		= FENDER 3,9m		= PONTOON 7,8m
--	-----------	--	-------------	--	---------------	--	-----------	--	-------------------	--	---------------	--	----------------

Rev.	Date	Text		Sign
Drawn by R.KARLSEN		Approved by - date		
Filename STAVANGER_HAVN.DWG		Date 0	Scale 1:2500	
Title PORT OF STAVANGER BERTHING SKETCH		Drawing no.		
Customer Stavangerregionen Havnedrift AS		Size A3	Sheet 1/1	

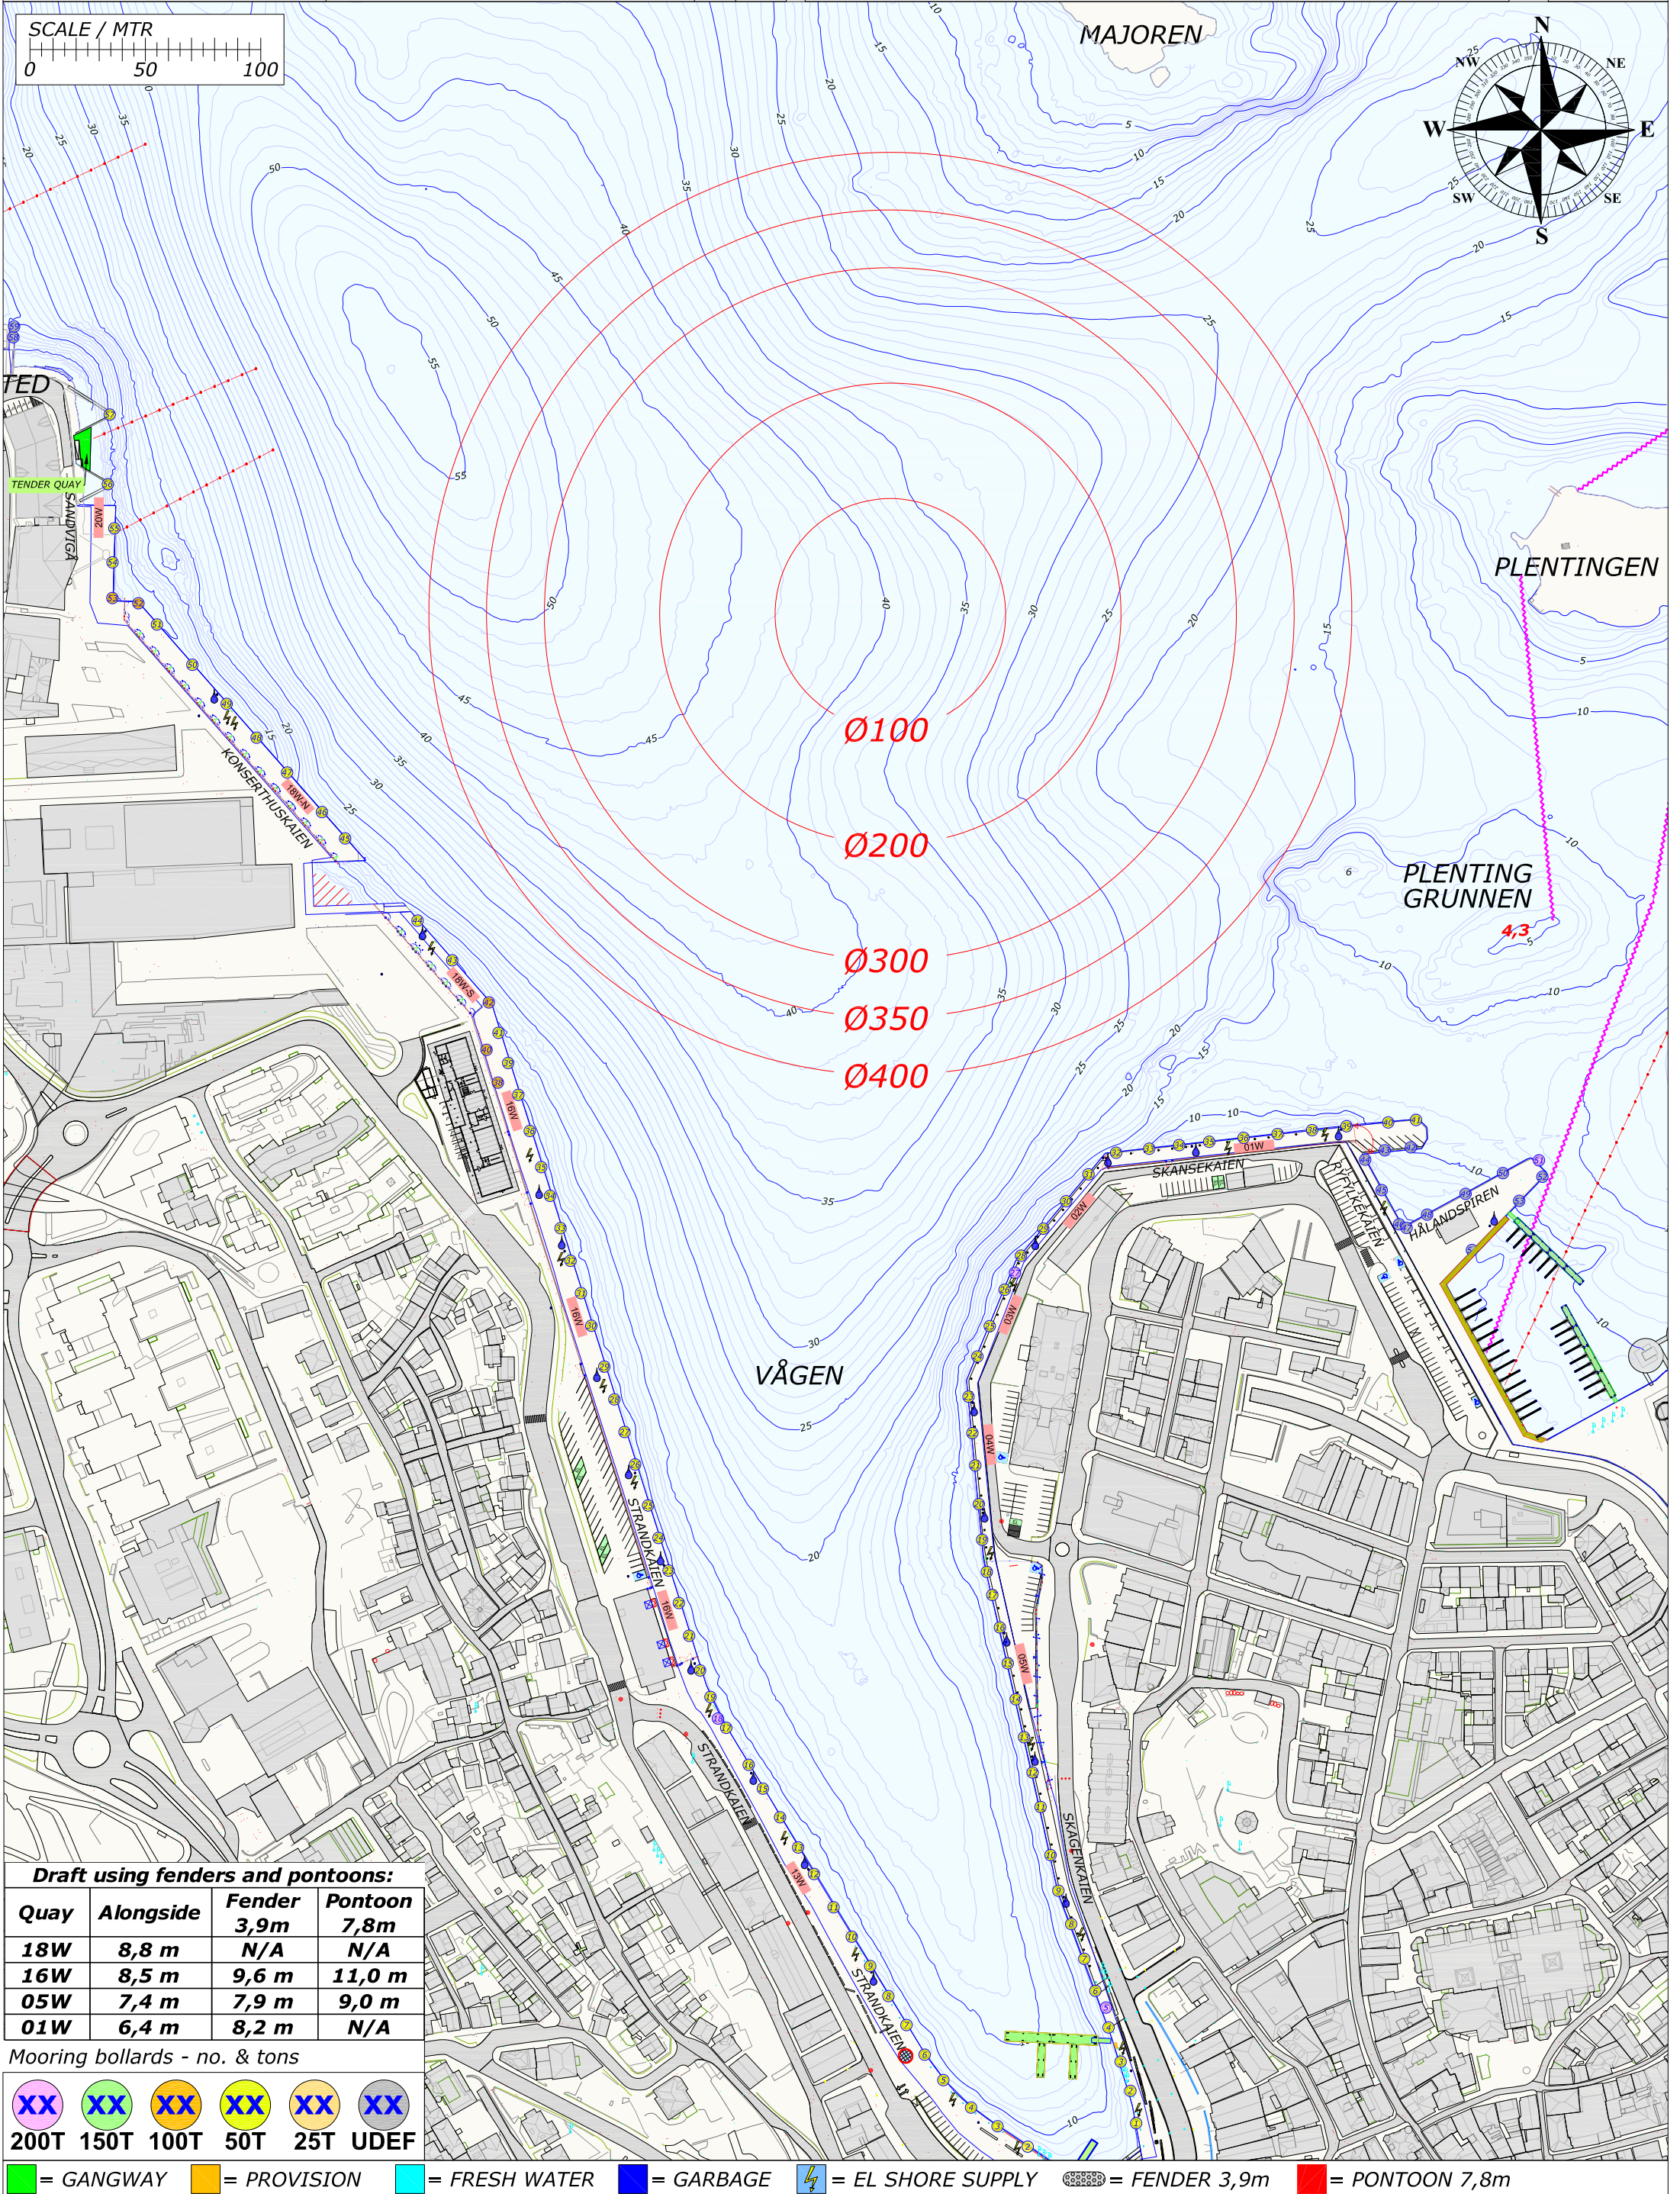

Draft using fenders and pontoons:			
Quay	Alongside	Fender 3,9m	Pontoon 7,8m
18W	8,8 m	N/A	N/A
16W	8,5 m	9,6 m	11,0 m
05W	7,4 m	7,9 m	9,0 m
01W	6,4 m	8,2 m	N/A

Mooring bollards - no. & tons

XX	XX	XX	XX	XX	XX
200T	150T	100T	50T	25T	UDEF

= GANGWAY

= PROVISION

= FRESH WATER


= GARBAGE

= EL SHORE SUPPLY

= FENDER 3,9m

= PONTOON 7,8m

Rev.	Date	Text		Sign
Drawn by R.KARLSEN		Approved by - date		
Filename STAVANGER_HAVN.DWG		Date 0	Scale 1:2500	
Title PORT OF STAVANGER BERTHING SKETCH		Drawing no.		
Customer Stavangerregionen Havnedrift AS		Size A3	Sheet 1/1	

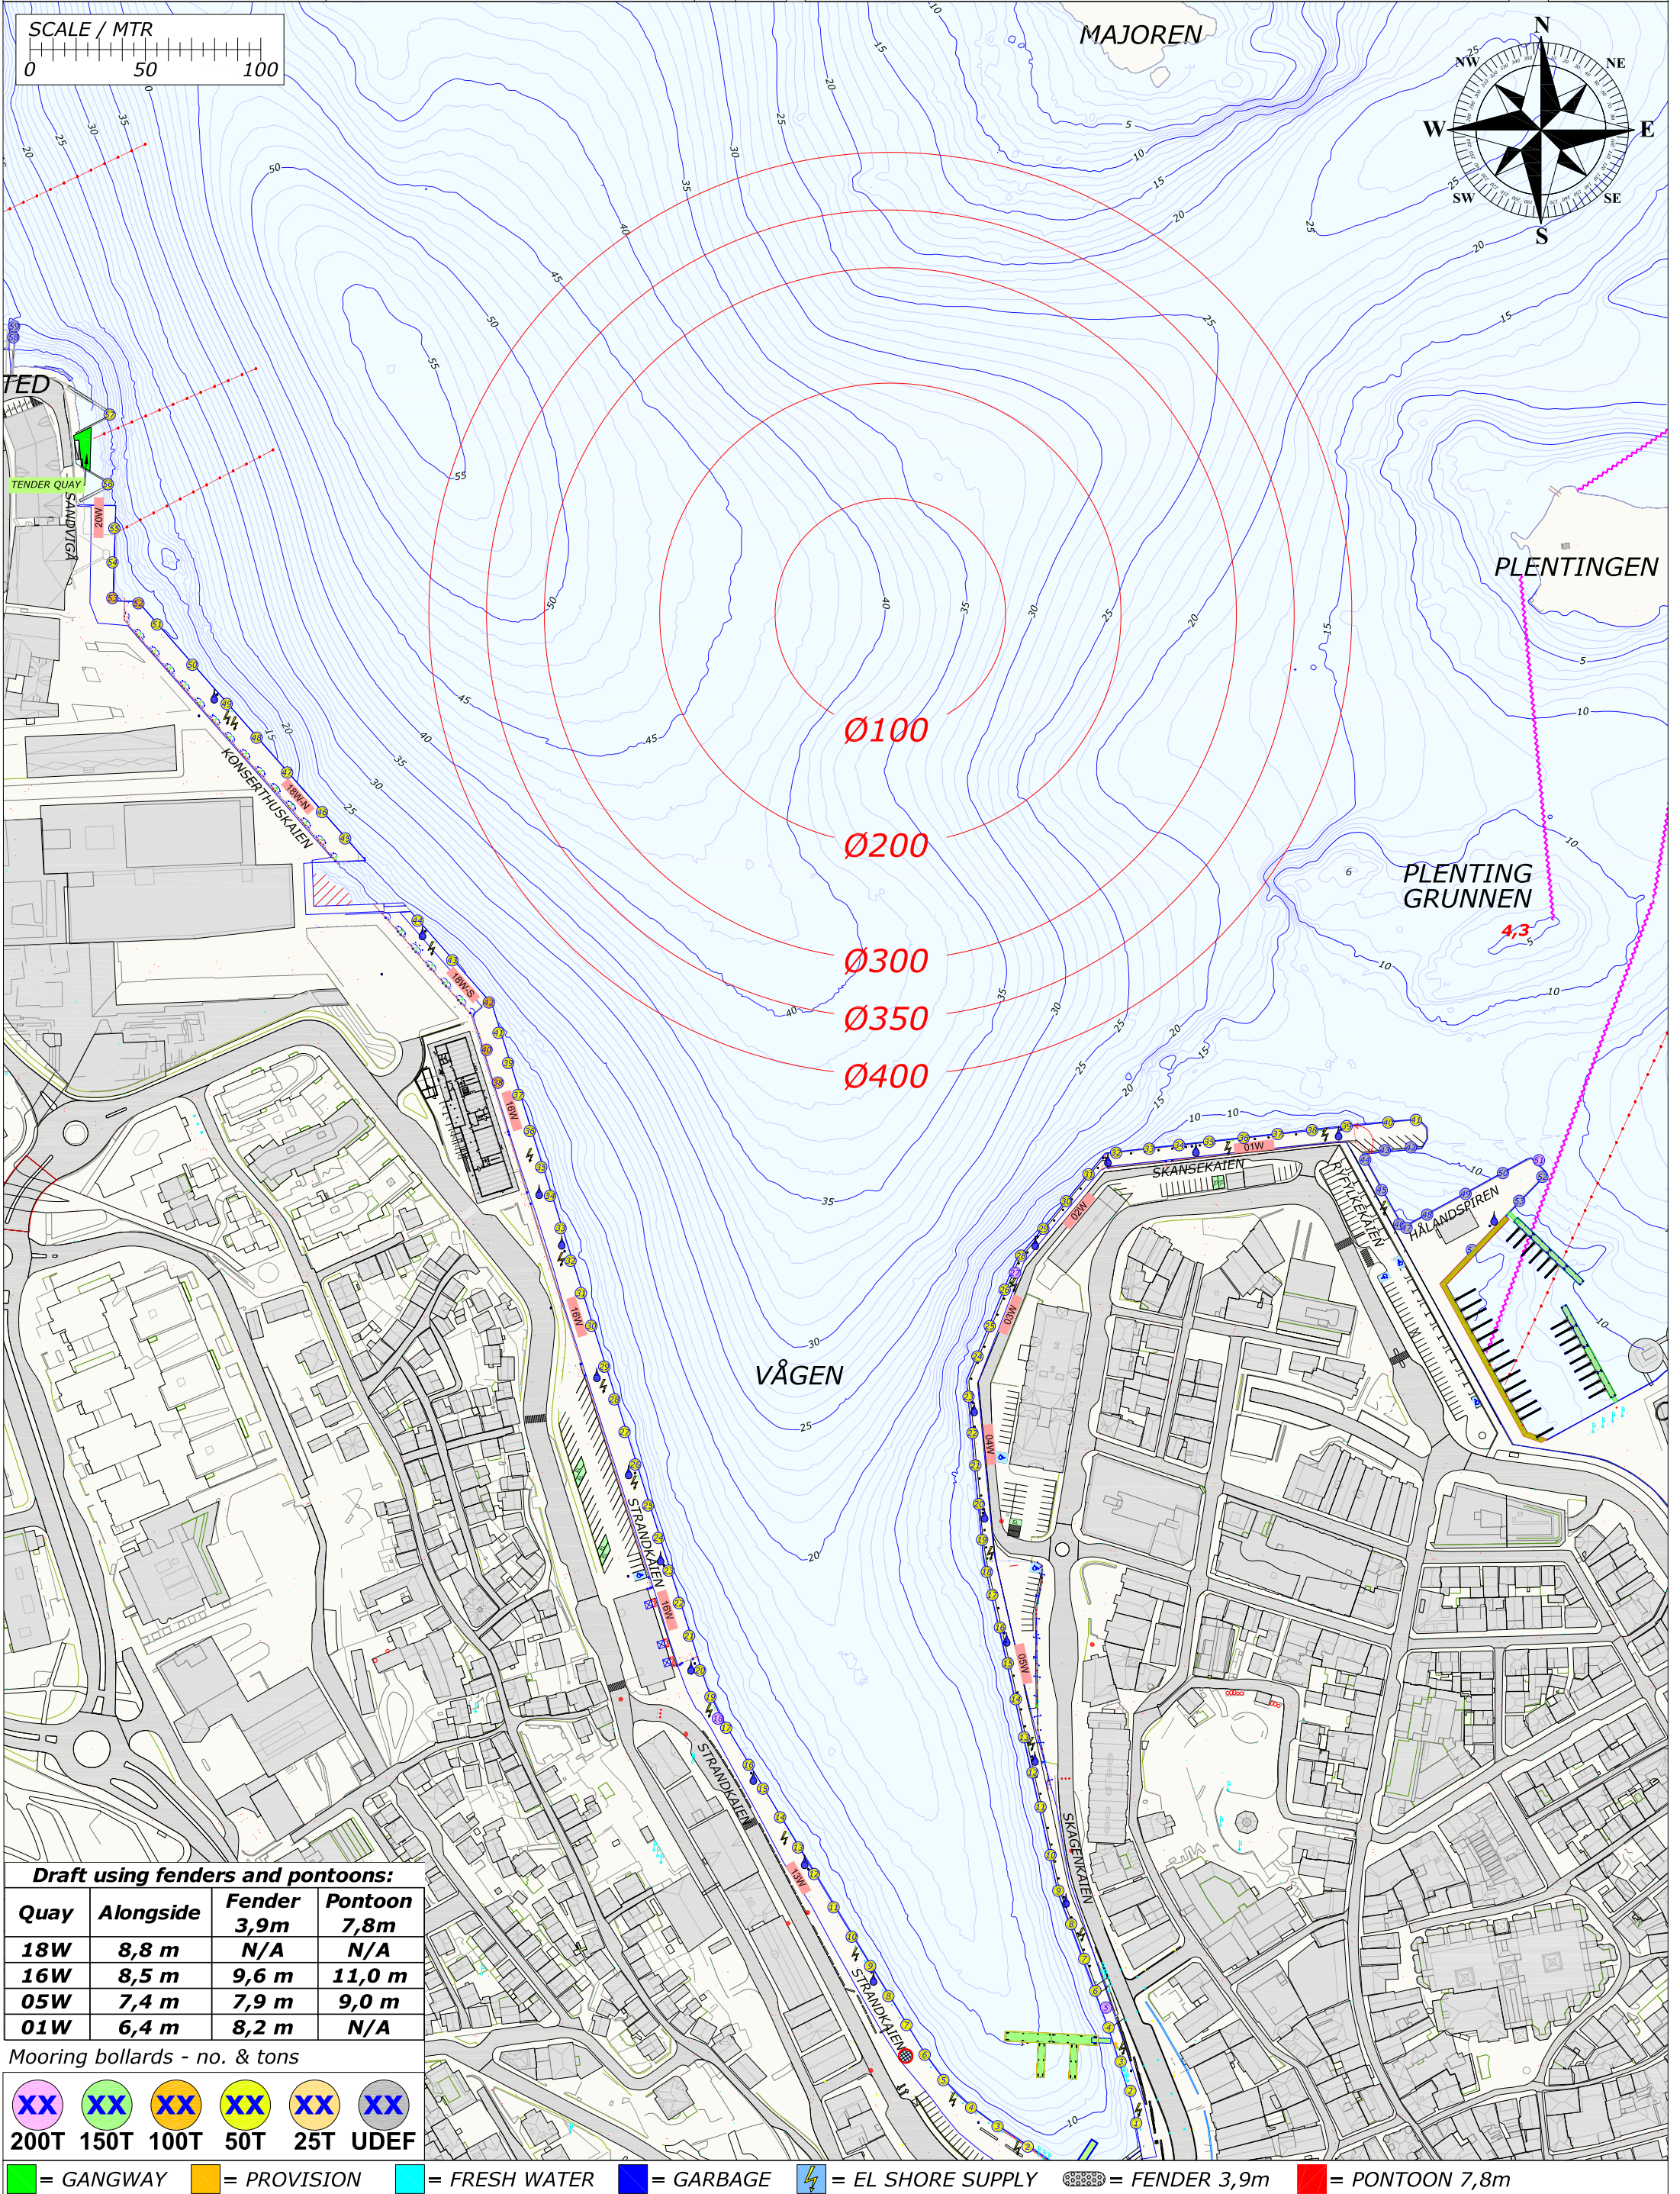

Draft using fenders and pontoons:			
Quay	Alongside	Fender 3,9m	Pontoon 7,8m
18W	8,8 m	N/A	N/A
16W	8,5 m	9,6 m	11,0 m
05W	7,4 m	7,9 m	9,0 m
01W	6,4 m	8,2 m	N/A

Mooring bollards - no. & tons

XX	XX	XX	XX	XX	XX
200T	150T	100T	50T	25T	UDEF

= GANGWAY = PROVISION = FRESH WATER = GARBAGE = EL SHORE SUPPLY = FENDER 3,9m = PONTOON 7,8m

Rev.

Date

Text

Sign

Drawn by
R.KARLSEN

Approved by - date

Filename
STAVANGER_HAVN.DWG

Date
0

Scale
1:2500

RUTEK

Rutek AS - Seiskjervegen 11 - 4055 Sola

Title
PORT OF STAVANGER
BERTHING SKETCH

Customer
Stavangerregionen Havnedrift AS

Drawing no.

Size
A3

Sheet
1/1

BERTHING SKETCH PORT OF STAVANGER

THURSDAY 18. JUNE 2020

REV.NR. 03 - 05.05.2020

PORT OF STAVANGER
NORWAY

STAVANGER
REGIONEN
Havnedrift AS

The map shows the port area of Stavanger with depth contours in meters. Key locations include MAJOREN, PLENTINGEN, PLENTING GRUNNEN, and VÅGEN. Quays shown include TENDER QUAY, SANDVIGA, KONSERTHUSKAIEN, STRANDKAIEN, SKANSEKAIEN, and SKAGENKAIEN. Mooring circles are drawn in red with diameters Ø100, Ø200, Ø300, Ø350, and Ø400. Various symbols for mooring bollards, fenders, and pontoons are placed along the quays. A compass rose is located in the top right corner.

Draft using fenders and pontoons:			
Quay	Alongside	Fender 3,9m	Pontoon 7,8m
18W	8,8 m	N/A	N/A
16W	8,5 m	9,6 m	11,0 m
05W	7,4 m	7,9 m	9,0 m
01W	6,4 m	8,2 m	N/A

Mooring bollards - no. & tons

XX	XX	XX	XX	XX	XX
200T	150T	100T	50T	25T	UDEF

= GANGWAY

= PROVISION

= FRESH WATER


= GARBAGE

= EL SHORE SUPPLY

= FENDER 3,9m

= PONTOON 7,8m

Rev.	Date	Text		Sign
Drawn by R.KARLSEN		Approved by - date		
Filename STAVANGER_HAVN.DWG		Date 0	Scale 1:2500	
Title PORT OF STAVANGER BERTHING SKETCH		Drawing no.		
Customer Stavangerregionen Havnedrift AS		Size A3	Sheet 1/1	

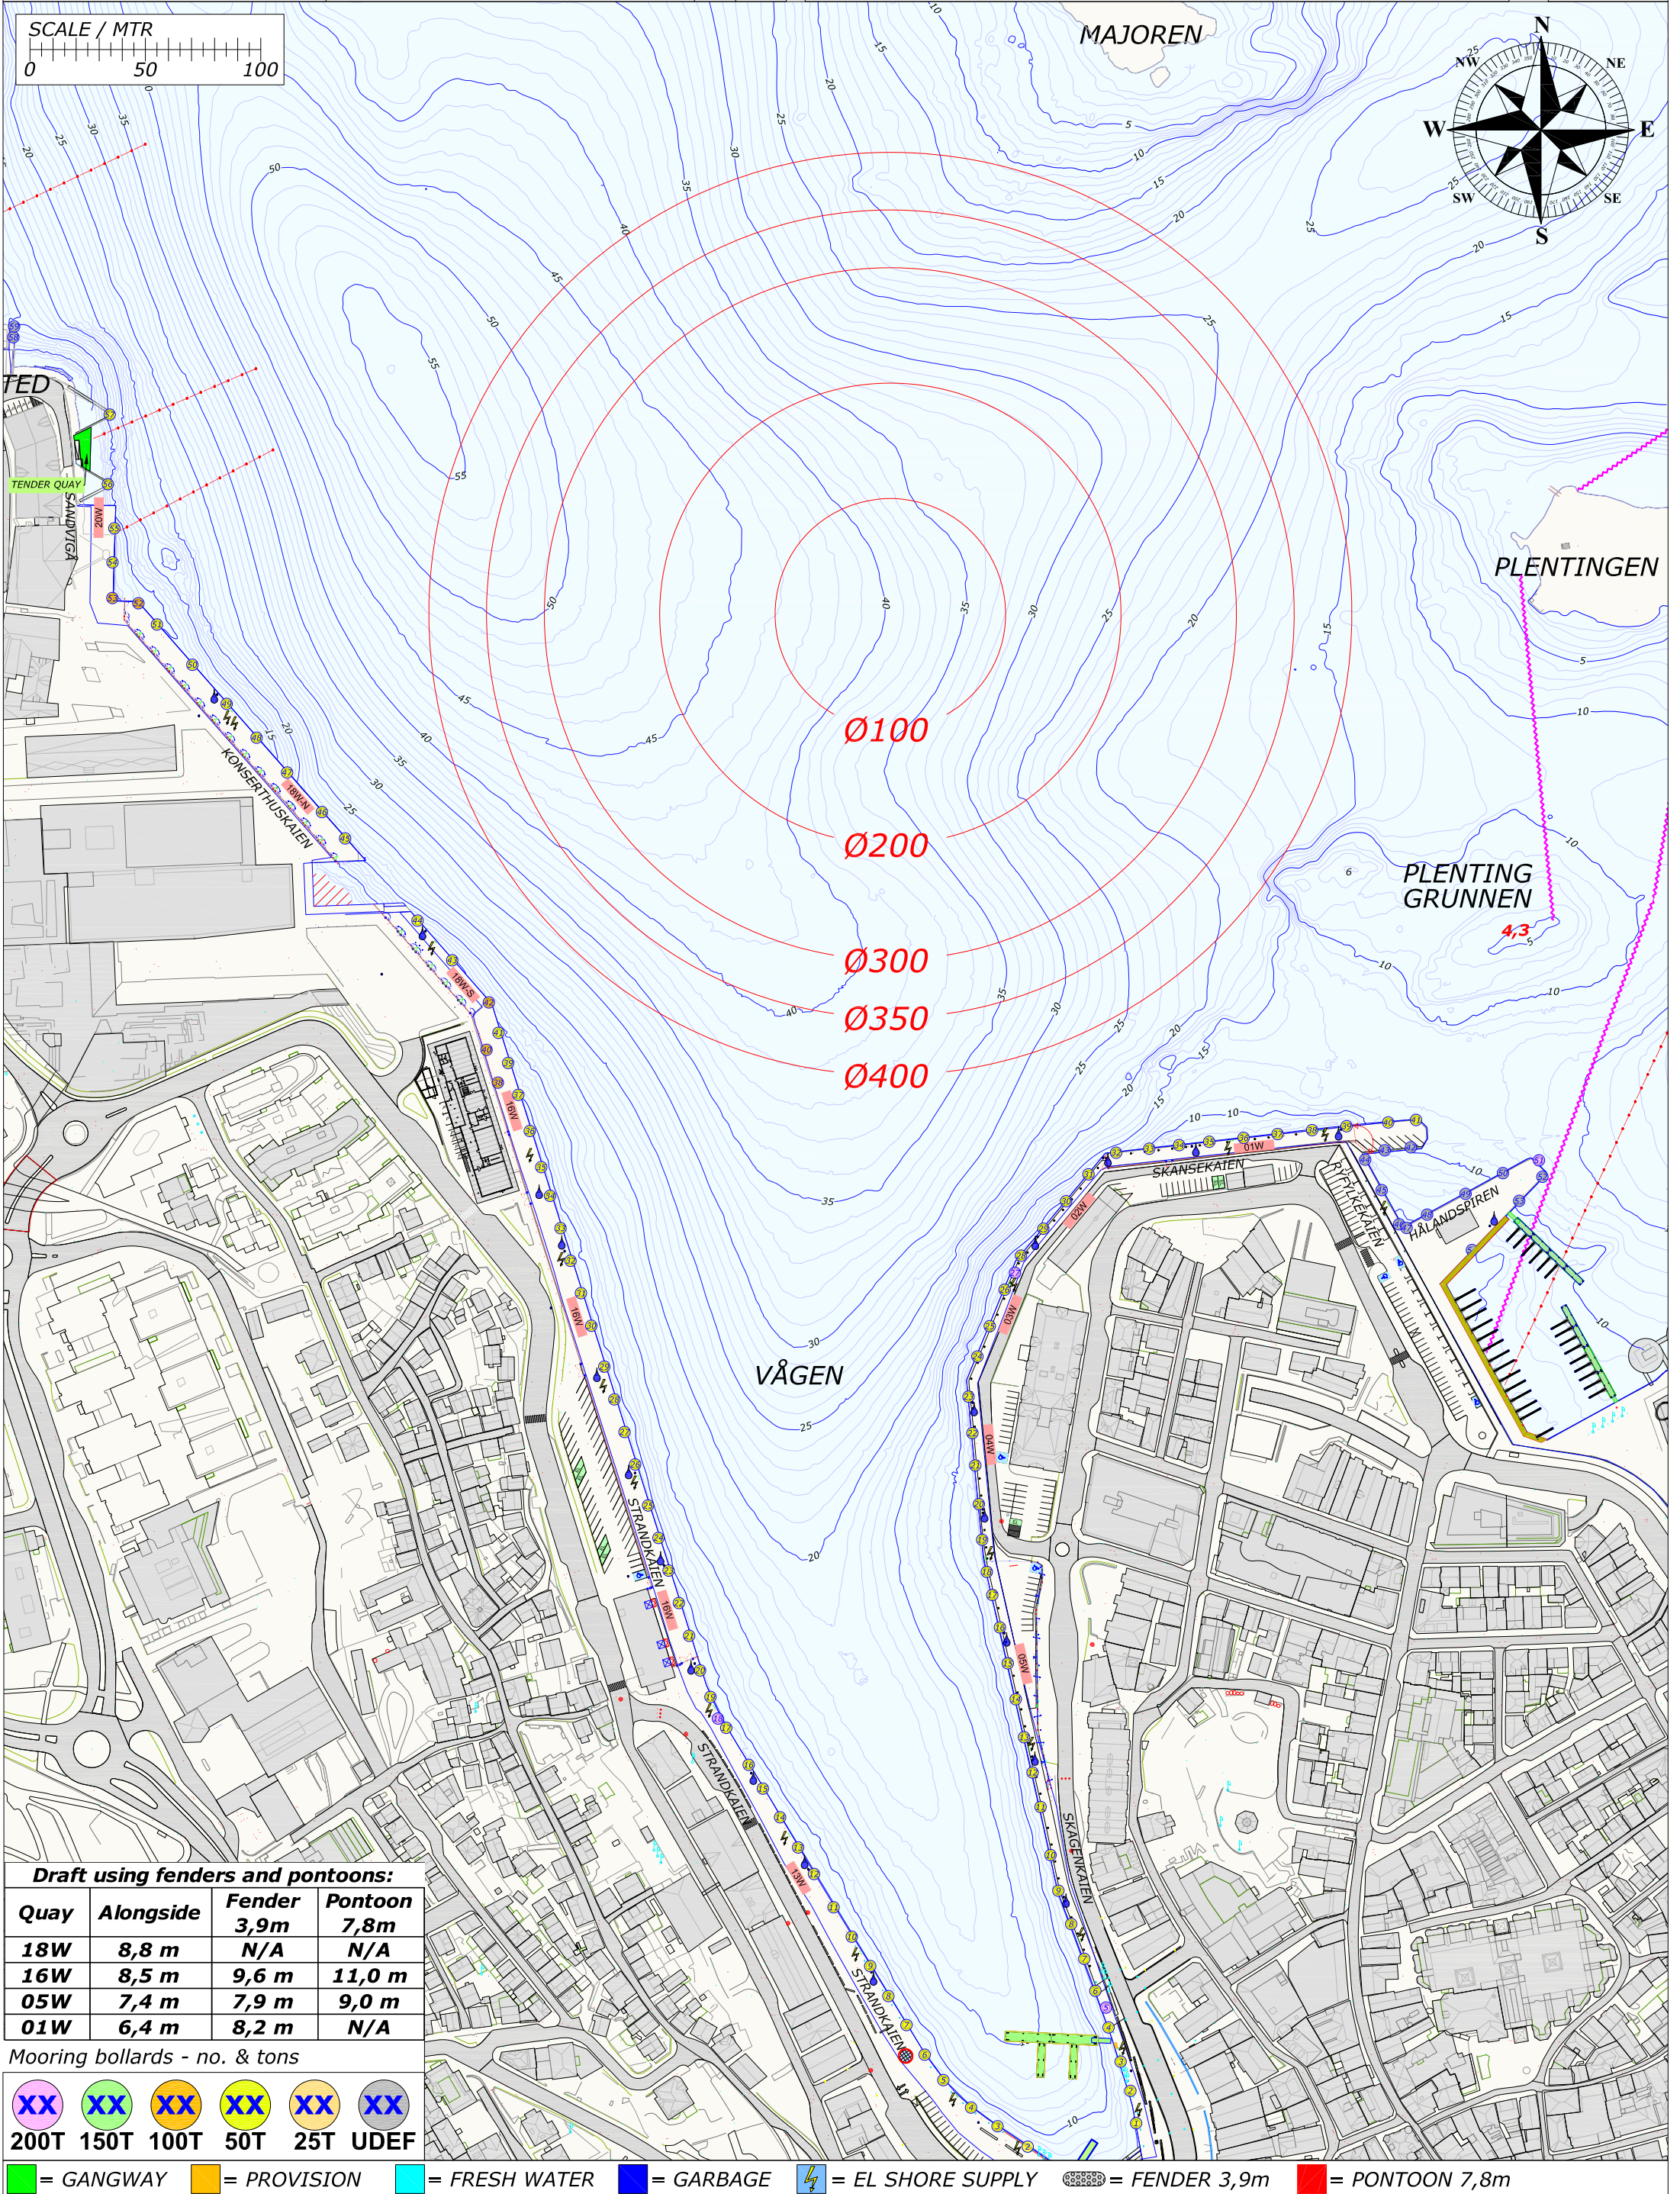

Draft using fenders and pontoons:			
Quay	Alongside	Fender 3,9m	Pontoon 7,8m
18W	8,8 m	N/A	N/A
16W	8,5 m	9,6 m	11,0 m
05W	7,4 m	7,9 m	9,0 m
01W	6,4 m	8,2 m	N/A

Mooring bollards - no. & tons

XX	XX	XX	XX	XX	XX
200T	150T	100T	50T	25T	UDEF

 = GANGWAY  = PROVISION  = FRESH WATER  = GARBAGE  = EL SHORE SUPPLY  = FENDER 3,9m  = PONTOON 7,8m

Rev.	Date	Text		Sign
Drawn by R.KARLSEN		Approved by - date		
Filename STAVANGER_HAVN.DWG		Date 0	Scale 1:2500	
Title PORT OF STAVANGER BERTHING SKETCH		Drawing no.		
Customer Stavangerregionen Havnedrift AS		Size A3	Sheet 1/1	


BERTHING SKETCH PORT OF STAVANGER

SATURDAY 20. JUNE 2020

REV.NR. 01 - 31.10.2019




STAVANGER
REGIONEN
Havnedrift AS

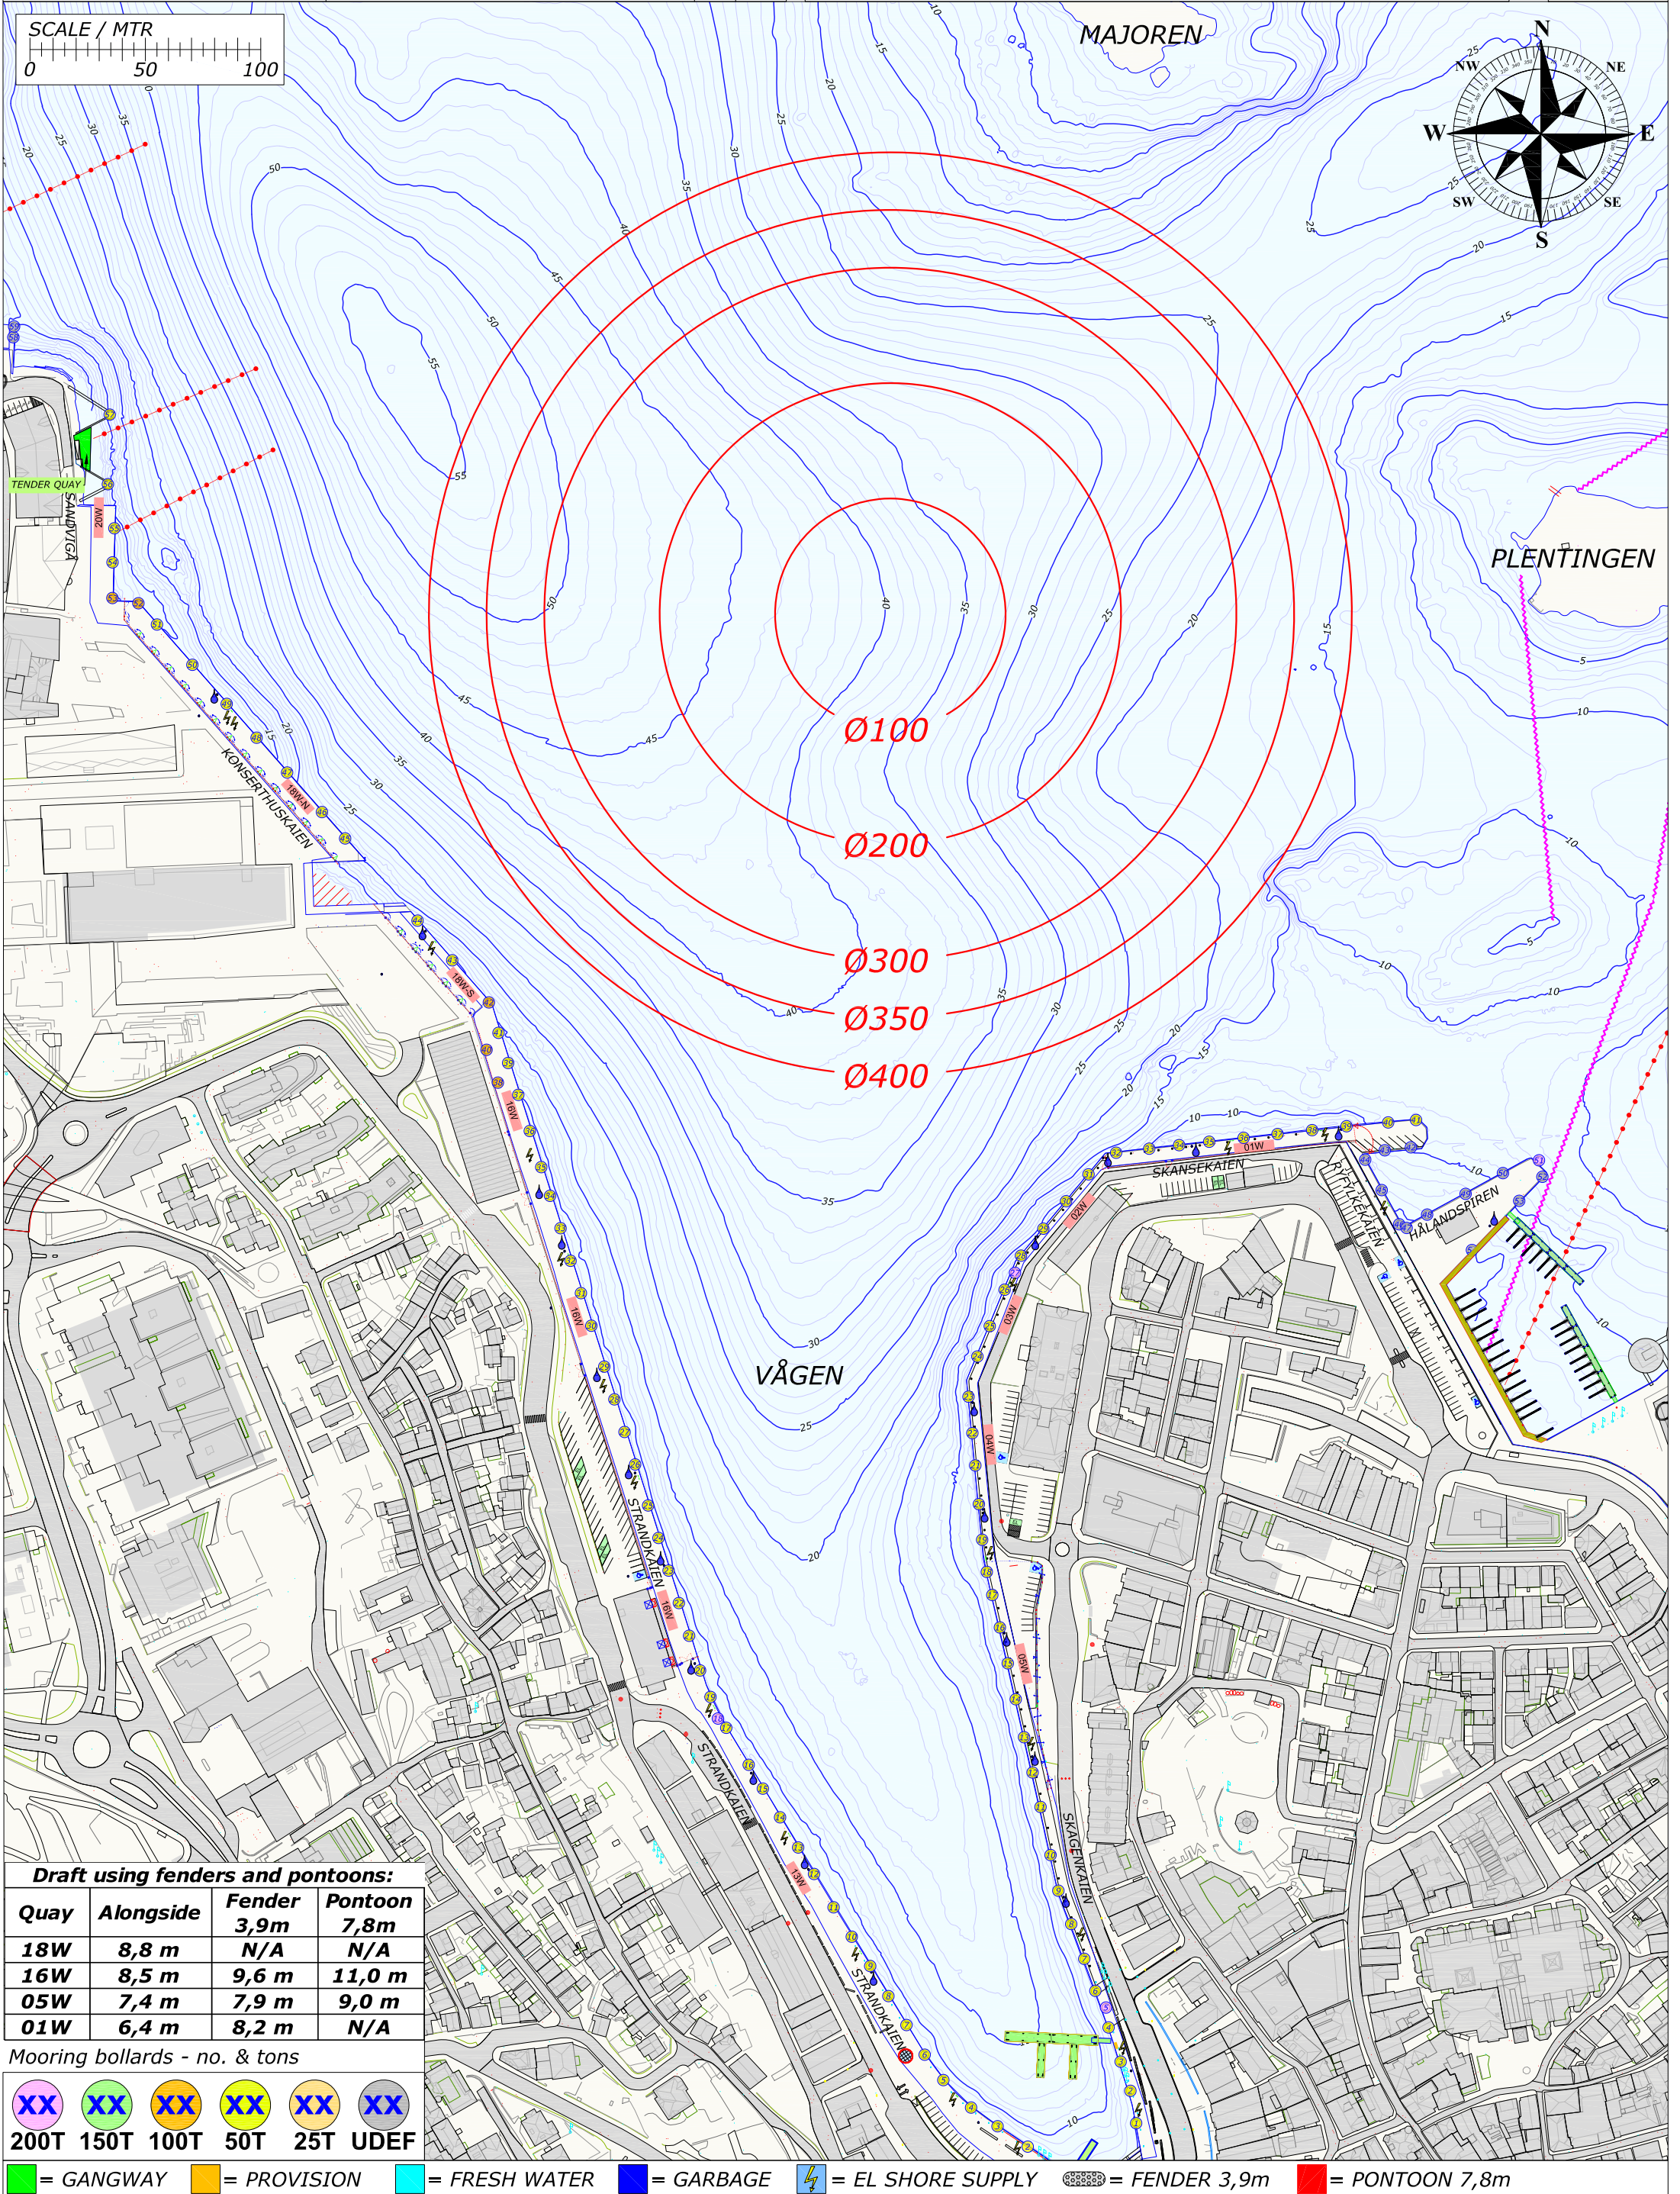



Rutek AS - Seilaskjervegen 11 - 4055 Sola

SCALE / MTR

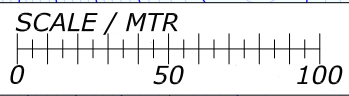

Draft using fenders and pontoons:			
Quay	Alongside	Fender 3,9m	Pontoon 7,8m
18W	8,8 m	N/A	N/A
16W	8,5 m	9,6 m	11,0 m
05W	7,4 m	7,9 m	9,0 m
01W	6,4 m	8,2 m	N/A

Mooring bollards - no. & tons

200T 150T 100T 50T 25T UDEF

 = GANGWAY

 = PROVISION

 = FRESH WATER


 = GARBAGE

 = EL SHORE SUPPLY

 = FENDER 3,9m

 = PONTOON 7,8m

Rev.	Date	Text		Sign
Drawn by R.KARLSEN		Approved by - date		
Filename STAVANGER_HAVN.DWG		Date 0	Scale 1:2500	
Title PORT OF STAVANGER BERTHING SKETCH		Drawing no.		
Customer Stavangerregionen Havnedrift AS		Size A3	Sheet 1/1	

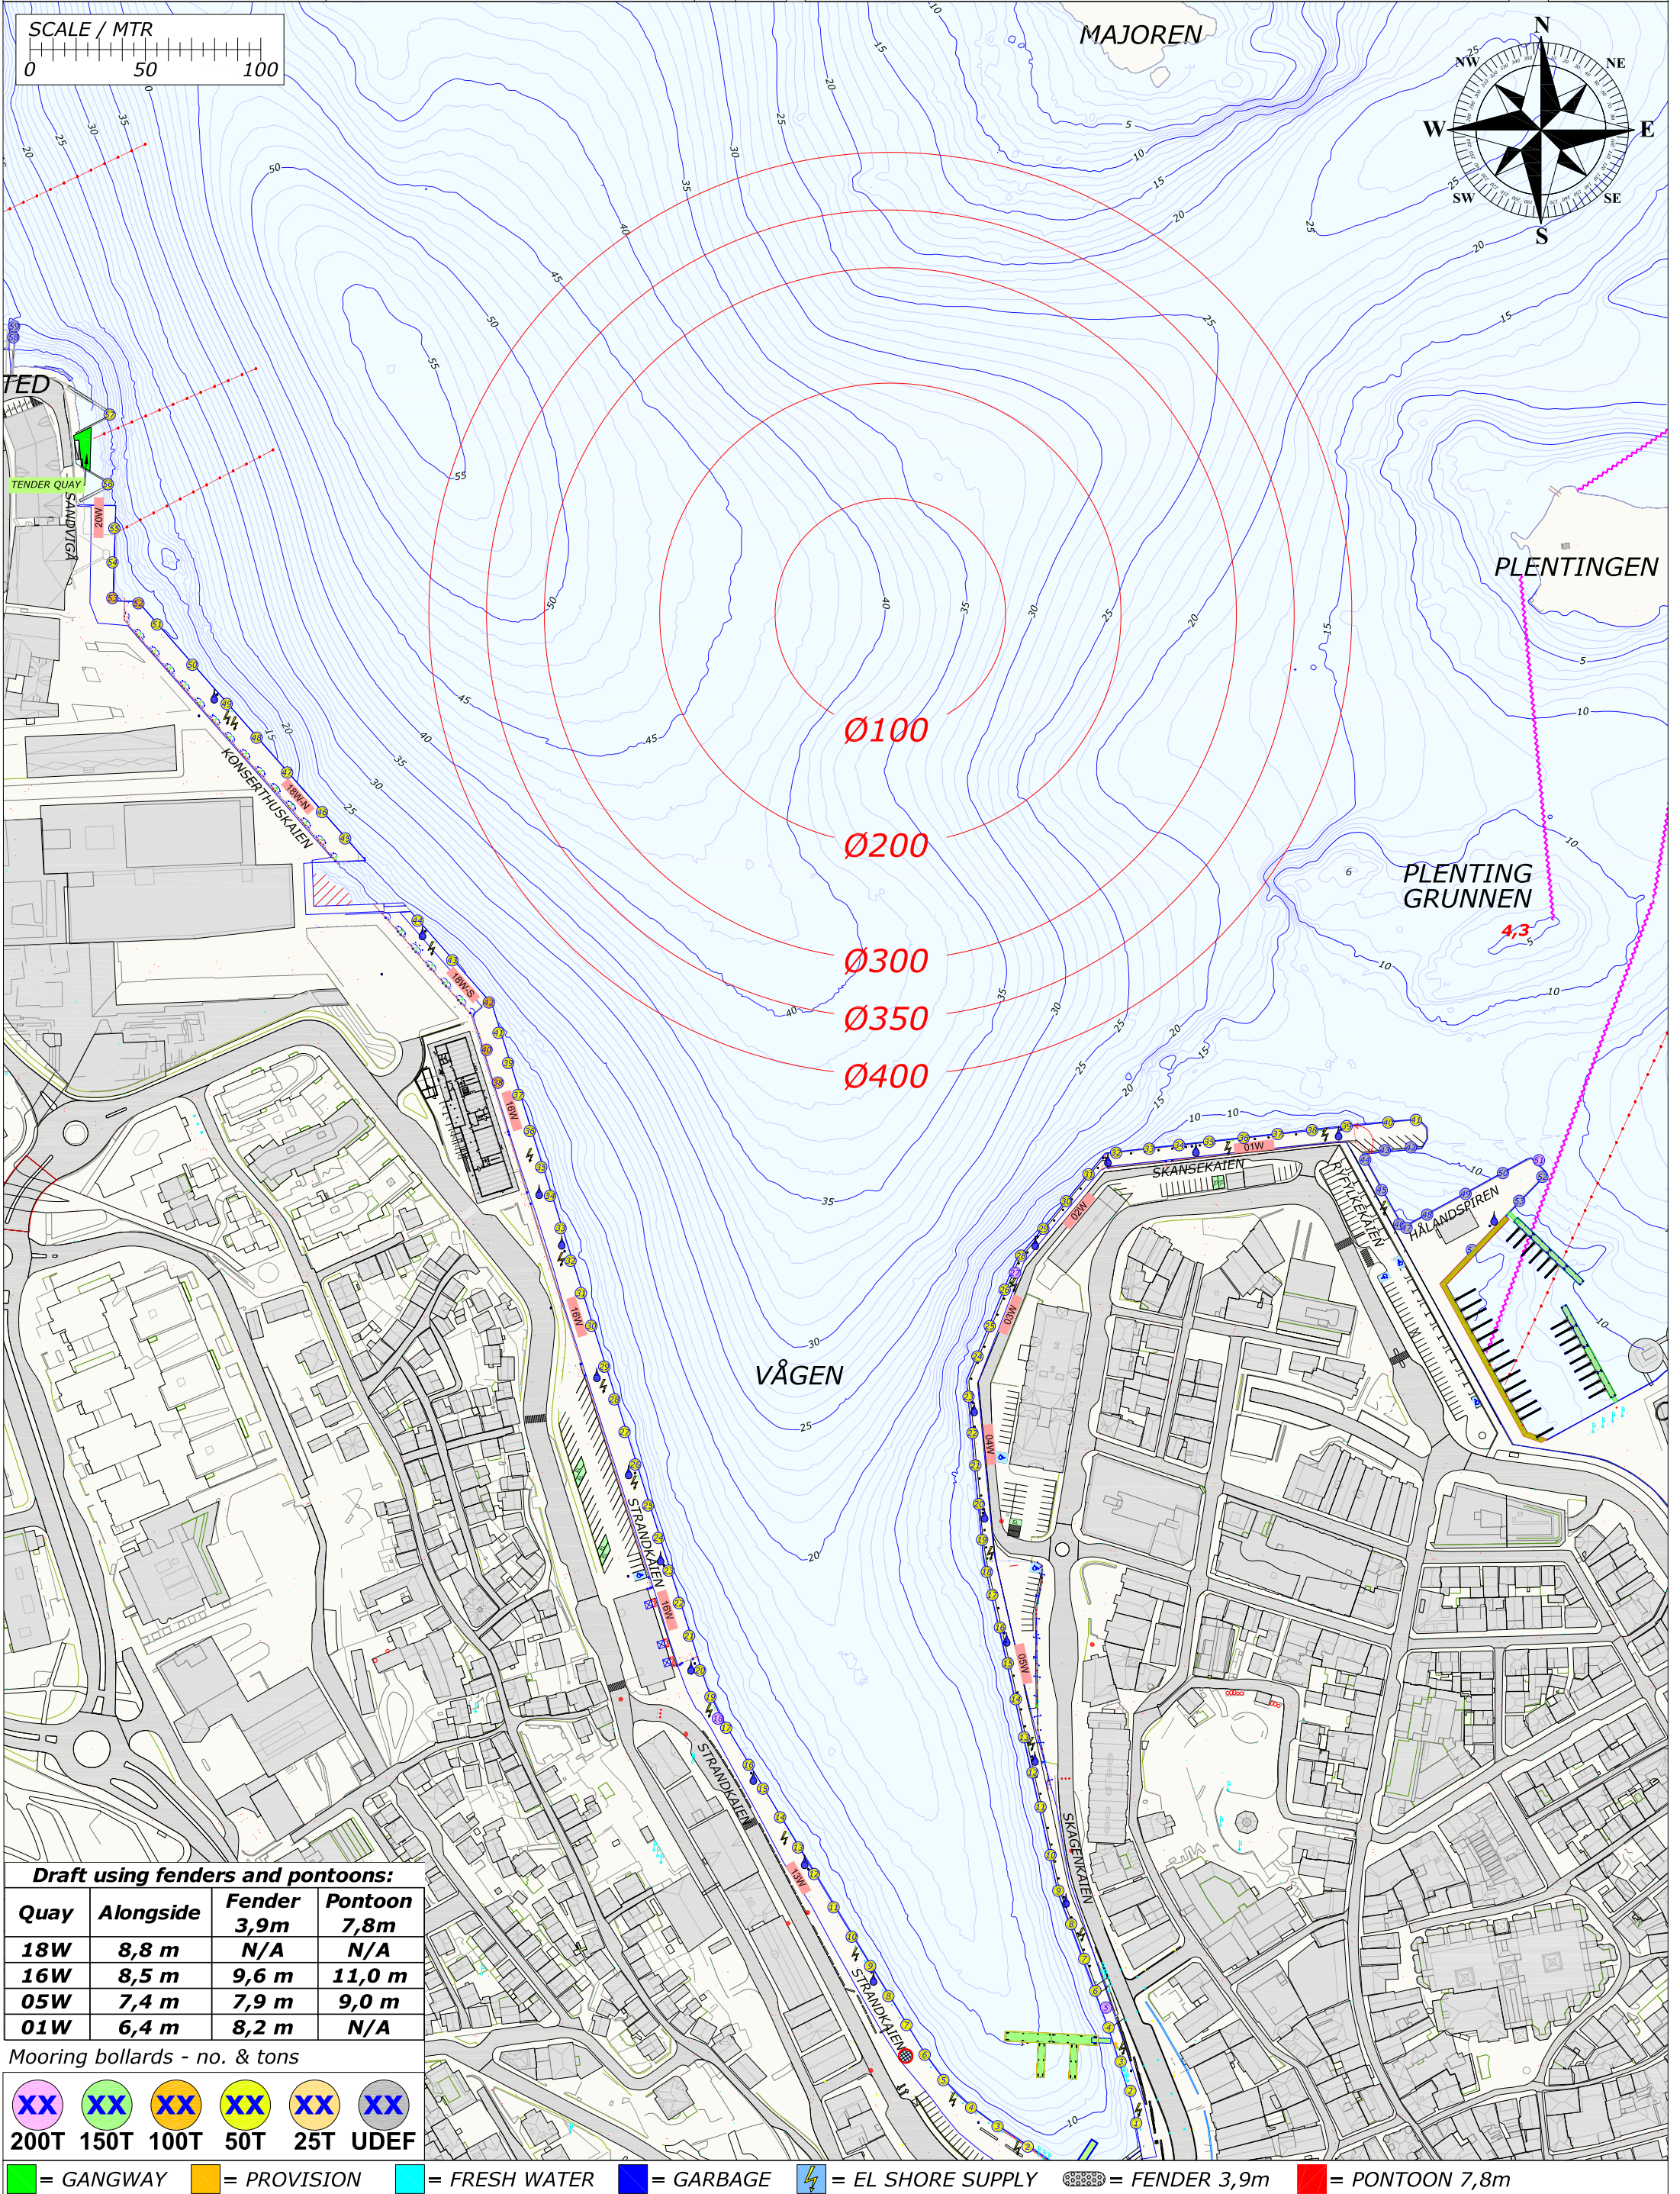


Draft using fenders and pontoons:			
Quay	Alongside	Fender 3,9m	Pontoon 7,8m
18W	8,8 m	N/A	N/A
16W	8,5 m	9,6 m	11,0 m
05W	7,4 m	7,9 m	9,0 m
01W	6,4 m	8,2 m	N/A

Mooring bollards - no. & tons

XX	XX	XX	XX	XX	XX
200T	150T	100T	50T	25T	UDEF

= GANGWAY = PROVISION = FRESH WATER = GARBAGE = EL SHORE SUPPLY = FENDER 3,9m = PONTOON 7,8m

Rev.	Date	Text		Sign
Drawn by R.KARLSEN		Approved by - date		
Filename STAVANGER_HAVN.DWG		Date 0	Scale 1:2500	
Title PORT OF STAVANGER BERTHING SKETCH		Drawing no.		
Customer Stavangerregionen Havnedrift AS		Size A3	Sheet 1/1	

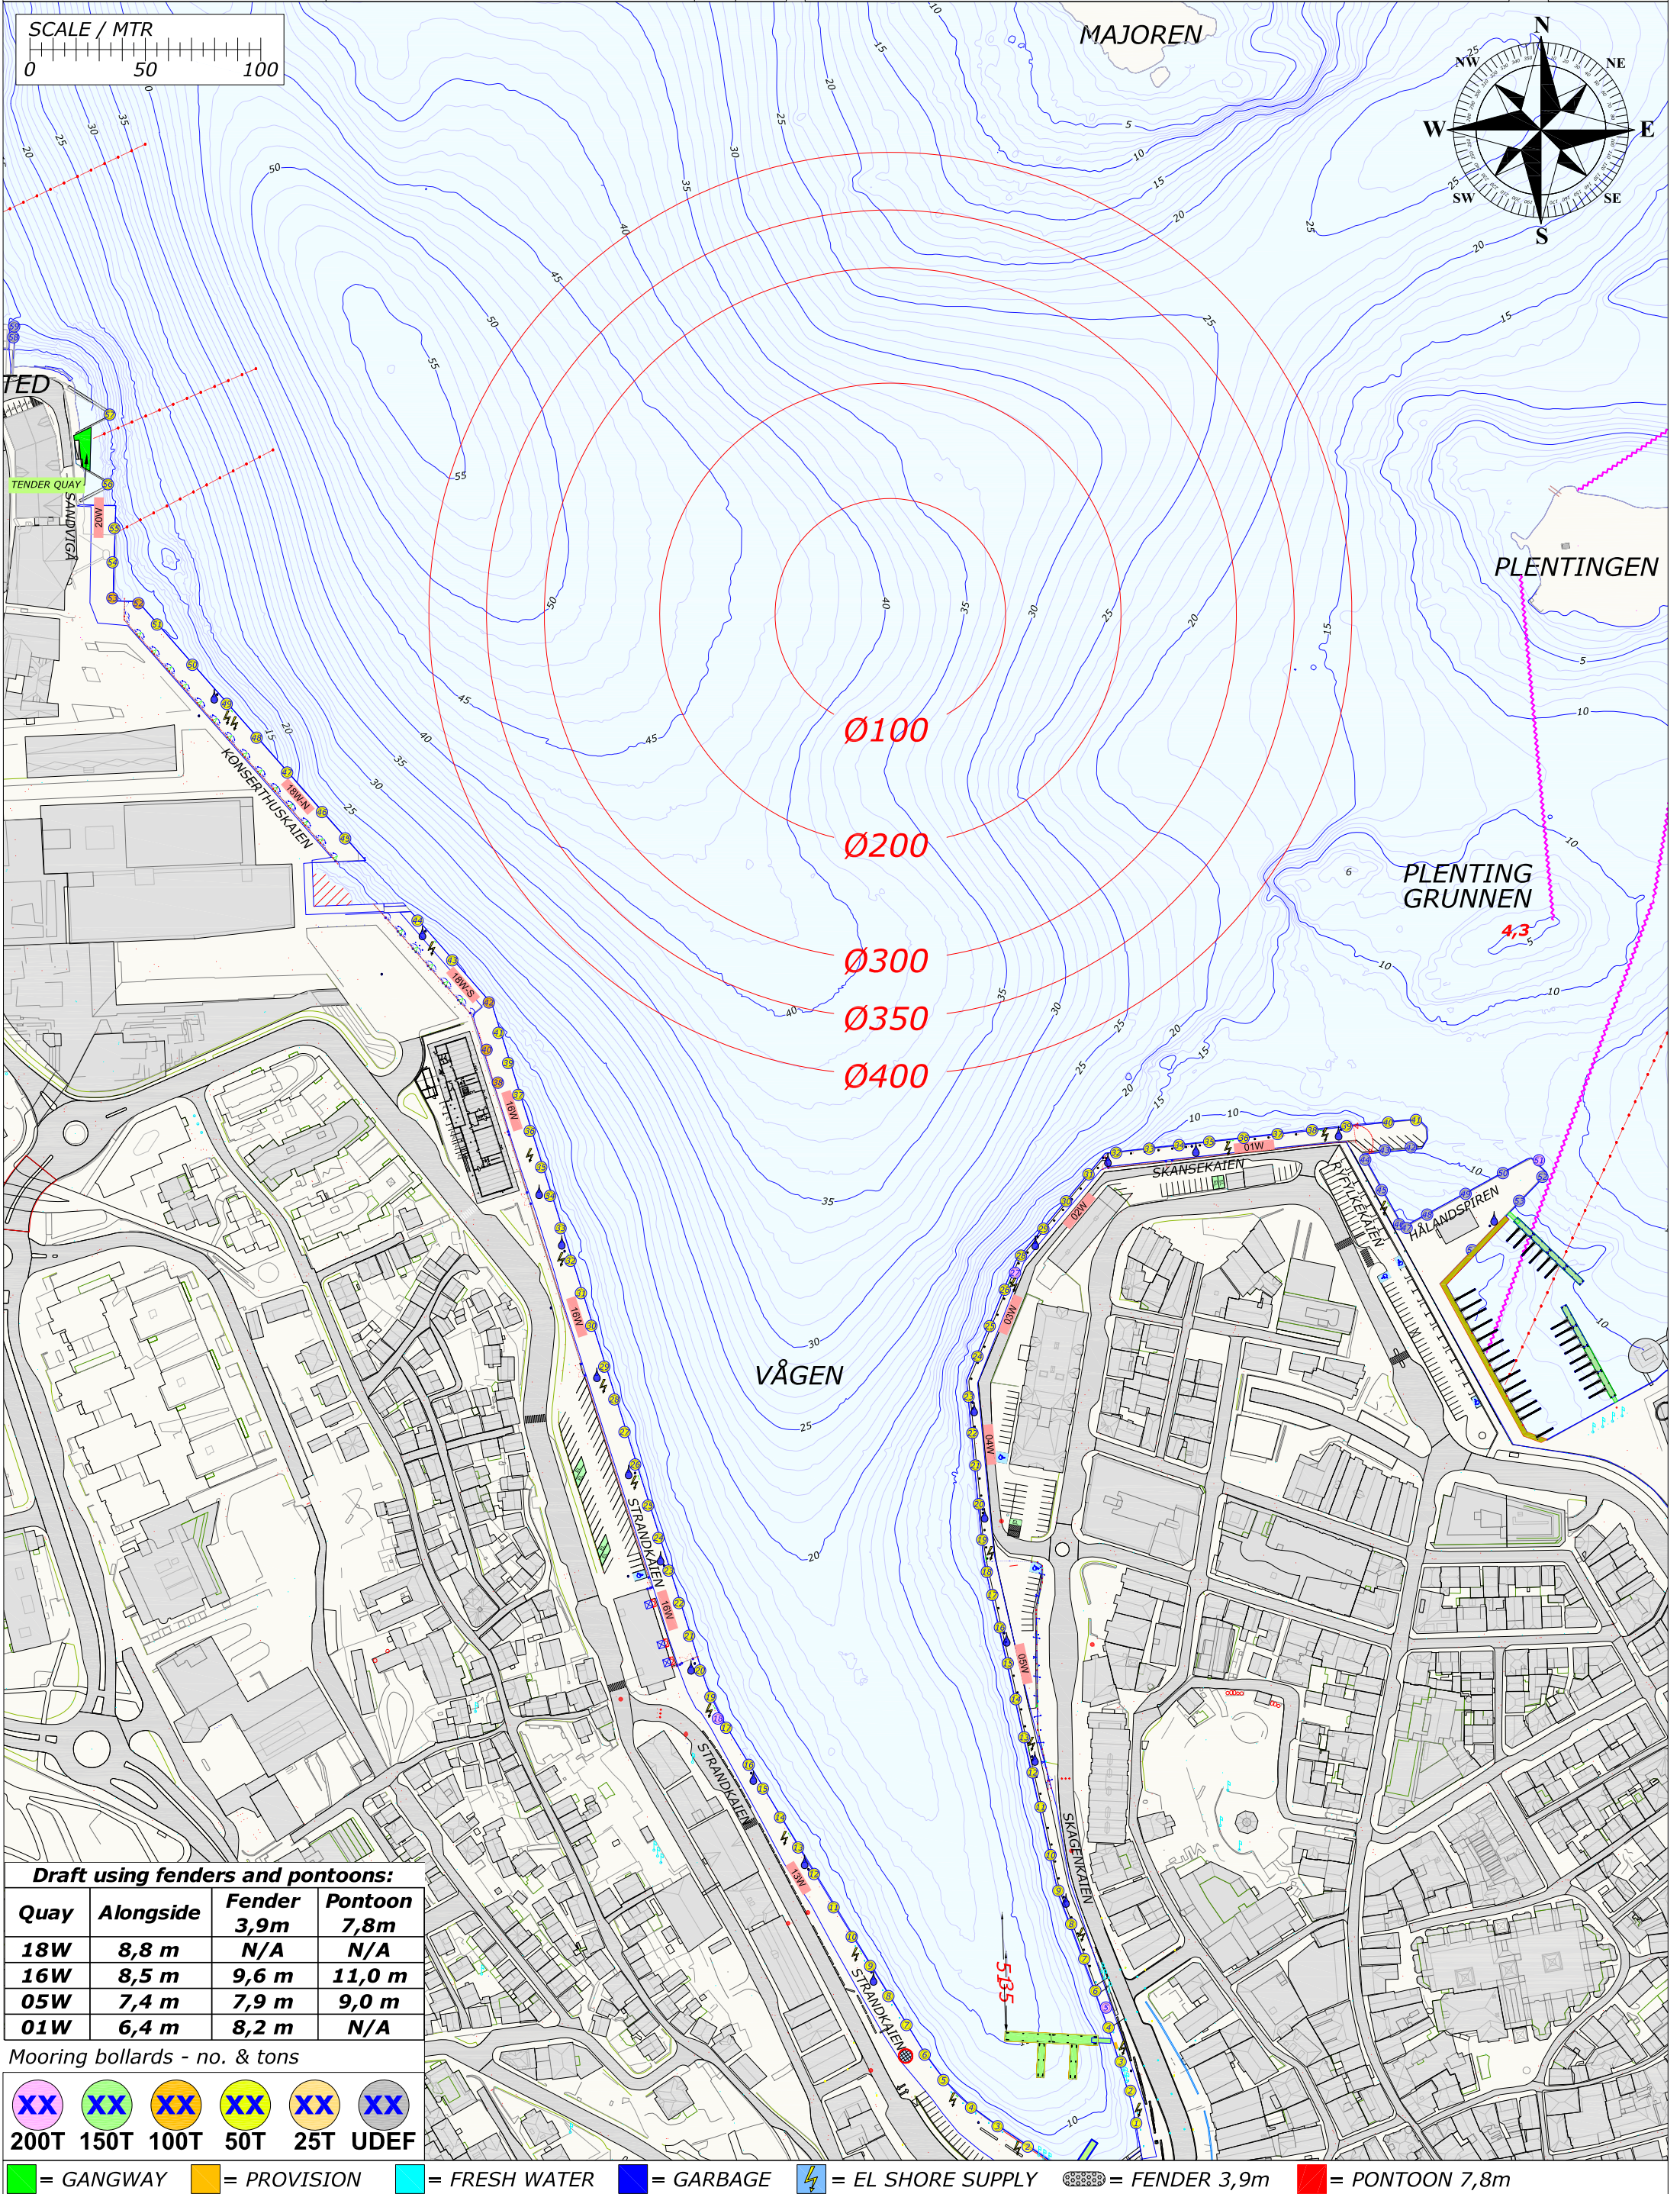

Draft using fenders and pontoons:			
Quay	Alongside	Fender 3,9m	Pontoon 7,8m
18W	8,8 m	N/A	N/A
16W	8,5 m	9,6 m	11,0 m
05W	7,4 m	7,9 m	9,0 m
01W	6,4 m	8,2 m	N/A

Mooring bollards - no. & tons

XX	XX	XX	XX	XX	XX
200T	150T	100T	50T	25T	UDEF

= GANGWAY = PROVISION = FRESH WATER = GARBAGE = EL SHORE SUPPLY = FENDER 3,9m = PONTOON 7,8m

Rev.

Date

Text

Sign

Drawn by
R.KARLSEN

Approved by - date

Filename
STAVANGER_HAVN.DWG

Date
0

Scale
1:2500

RUTEK

Rutek AS - Seiskjervegen 11 - 4055 Sola

Title
PORT OF STAVANGER
BERTHING SKETCH

Customer
Stavangerregionen Havnedrift AS

Drawing no.

Size
A3

Sheet
1/1


BERTHING SKETCH PORT OF STAVANGER

TUESDAY 23. JUNE 2020

REV.NR. 03 - 05.05.2020

PORT OF STAVANGER
NORWAY

STAVANGER
REGIONEN
Havnedrift AS

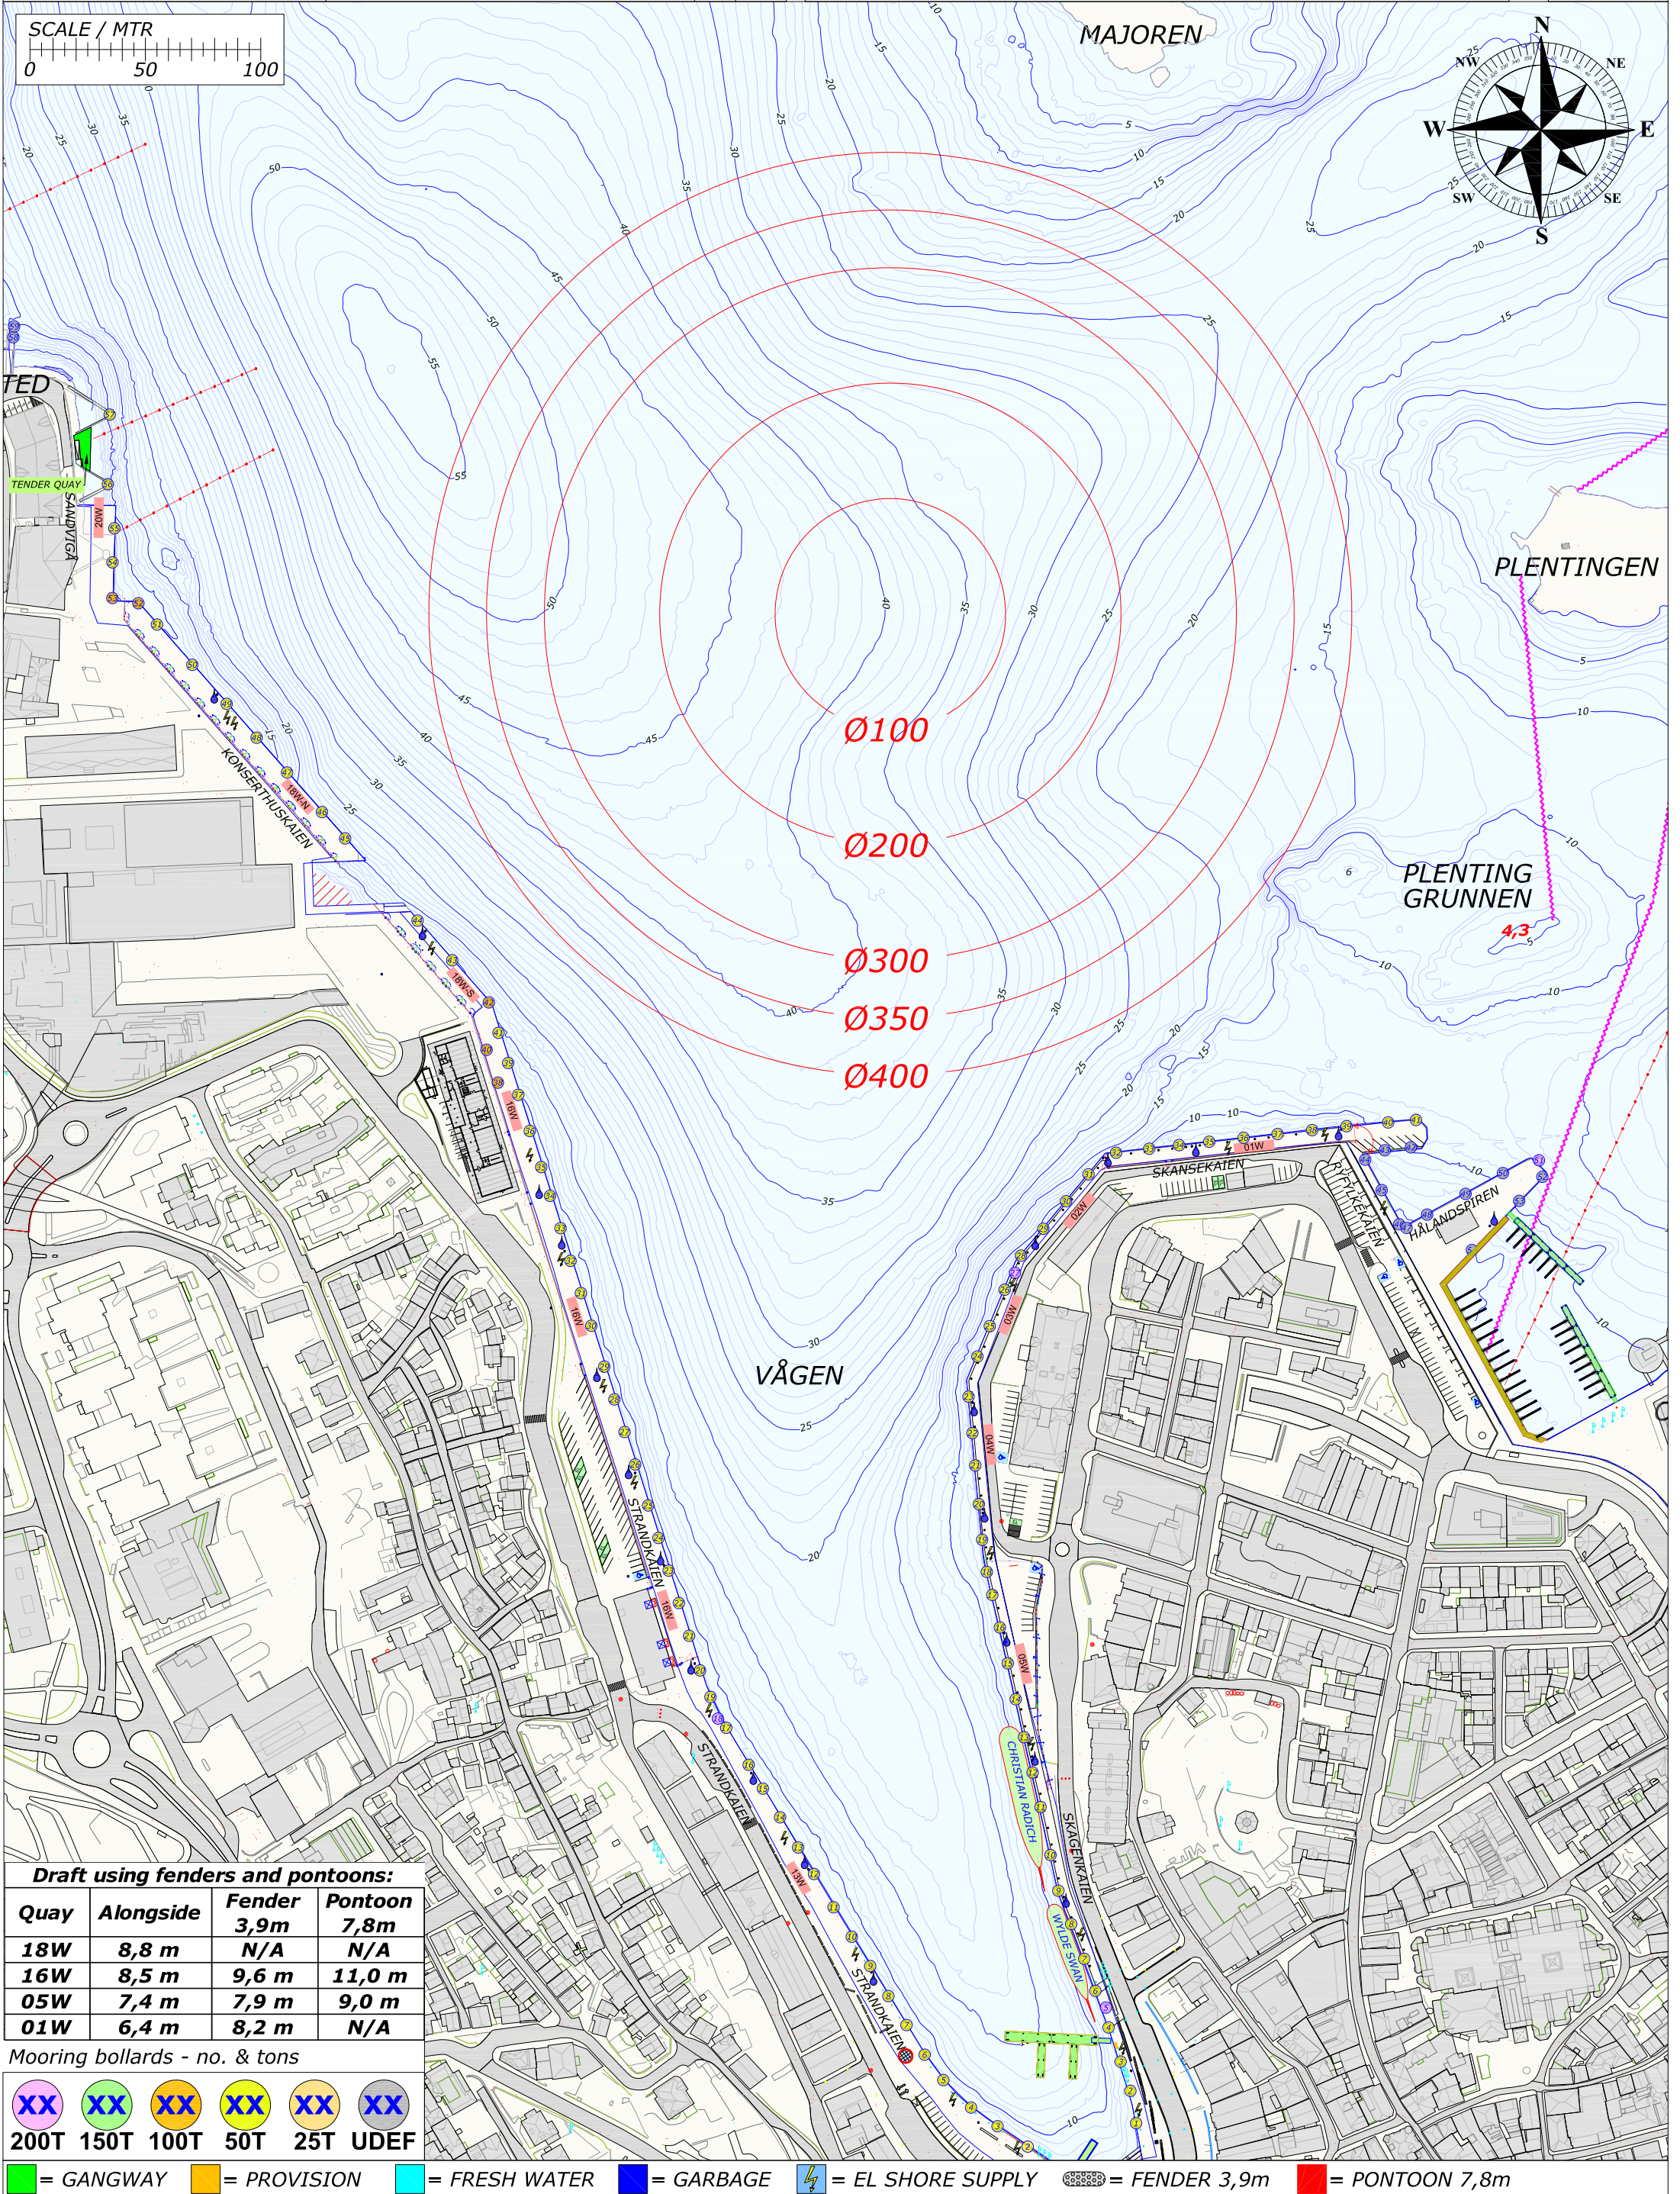

Draft using fenders and pontoons:

Quay	Alongside	Fender 3,9m	Pontoon 7,8m
18W	8,8 m	N/A	N/A
16W	8,5 m	9,6 m	11,0 m
05W	7,4 m	7,9 m	9,0 m
01W	6,4 m	8,2 m	N/A

Mooring bollards - no. & tons

XX	XX	XX	XX	XX	XX
200T	150T	100T	50T	25T	UDEF

= GANGWAY

= PROVISION

= FRESH WATER

= GARBAGE

= EL SHORE SUPPLY

= FENDER 3,9m

= PONTOON 7,8m

Rev.

Date

Text

Sign

Drawn by
R.KARLSEN

Approved by - date

Filename
STAVANGER_HAVN.DWG

Date
0

Scale
1:2500

RUTEK

Rutek AS - Seiskjervegen 11 - 4055 Sola


Title
PORT OF STAVANGER
BERTHING SKETCH

Customer
Stavangerregionen Havnedrift AS

Drawing no.

Size
A3

Sheet
1/1

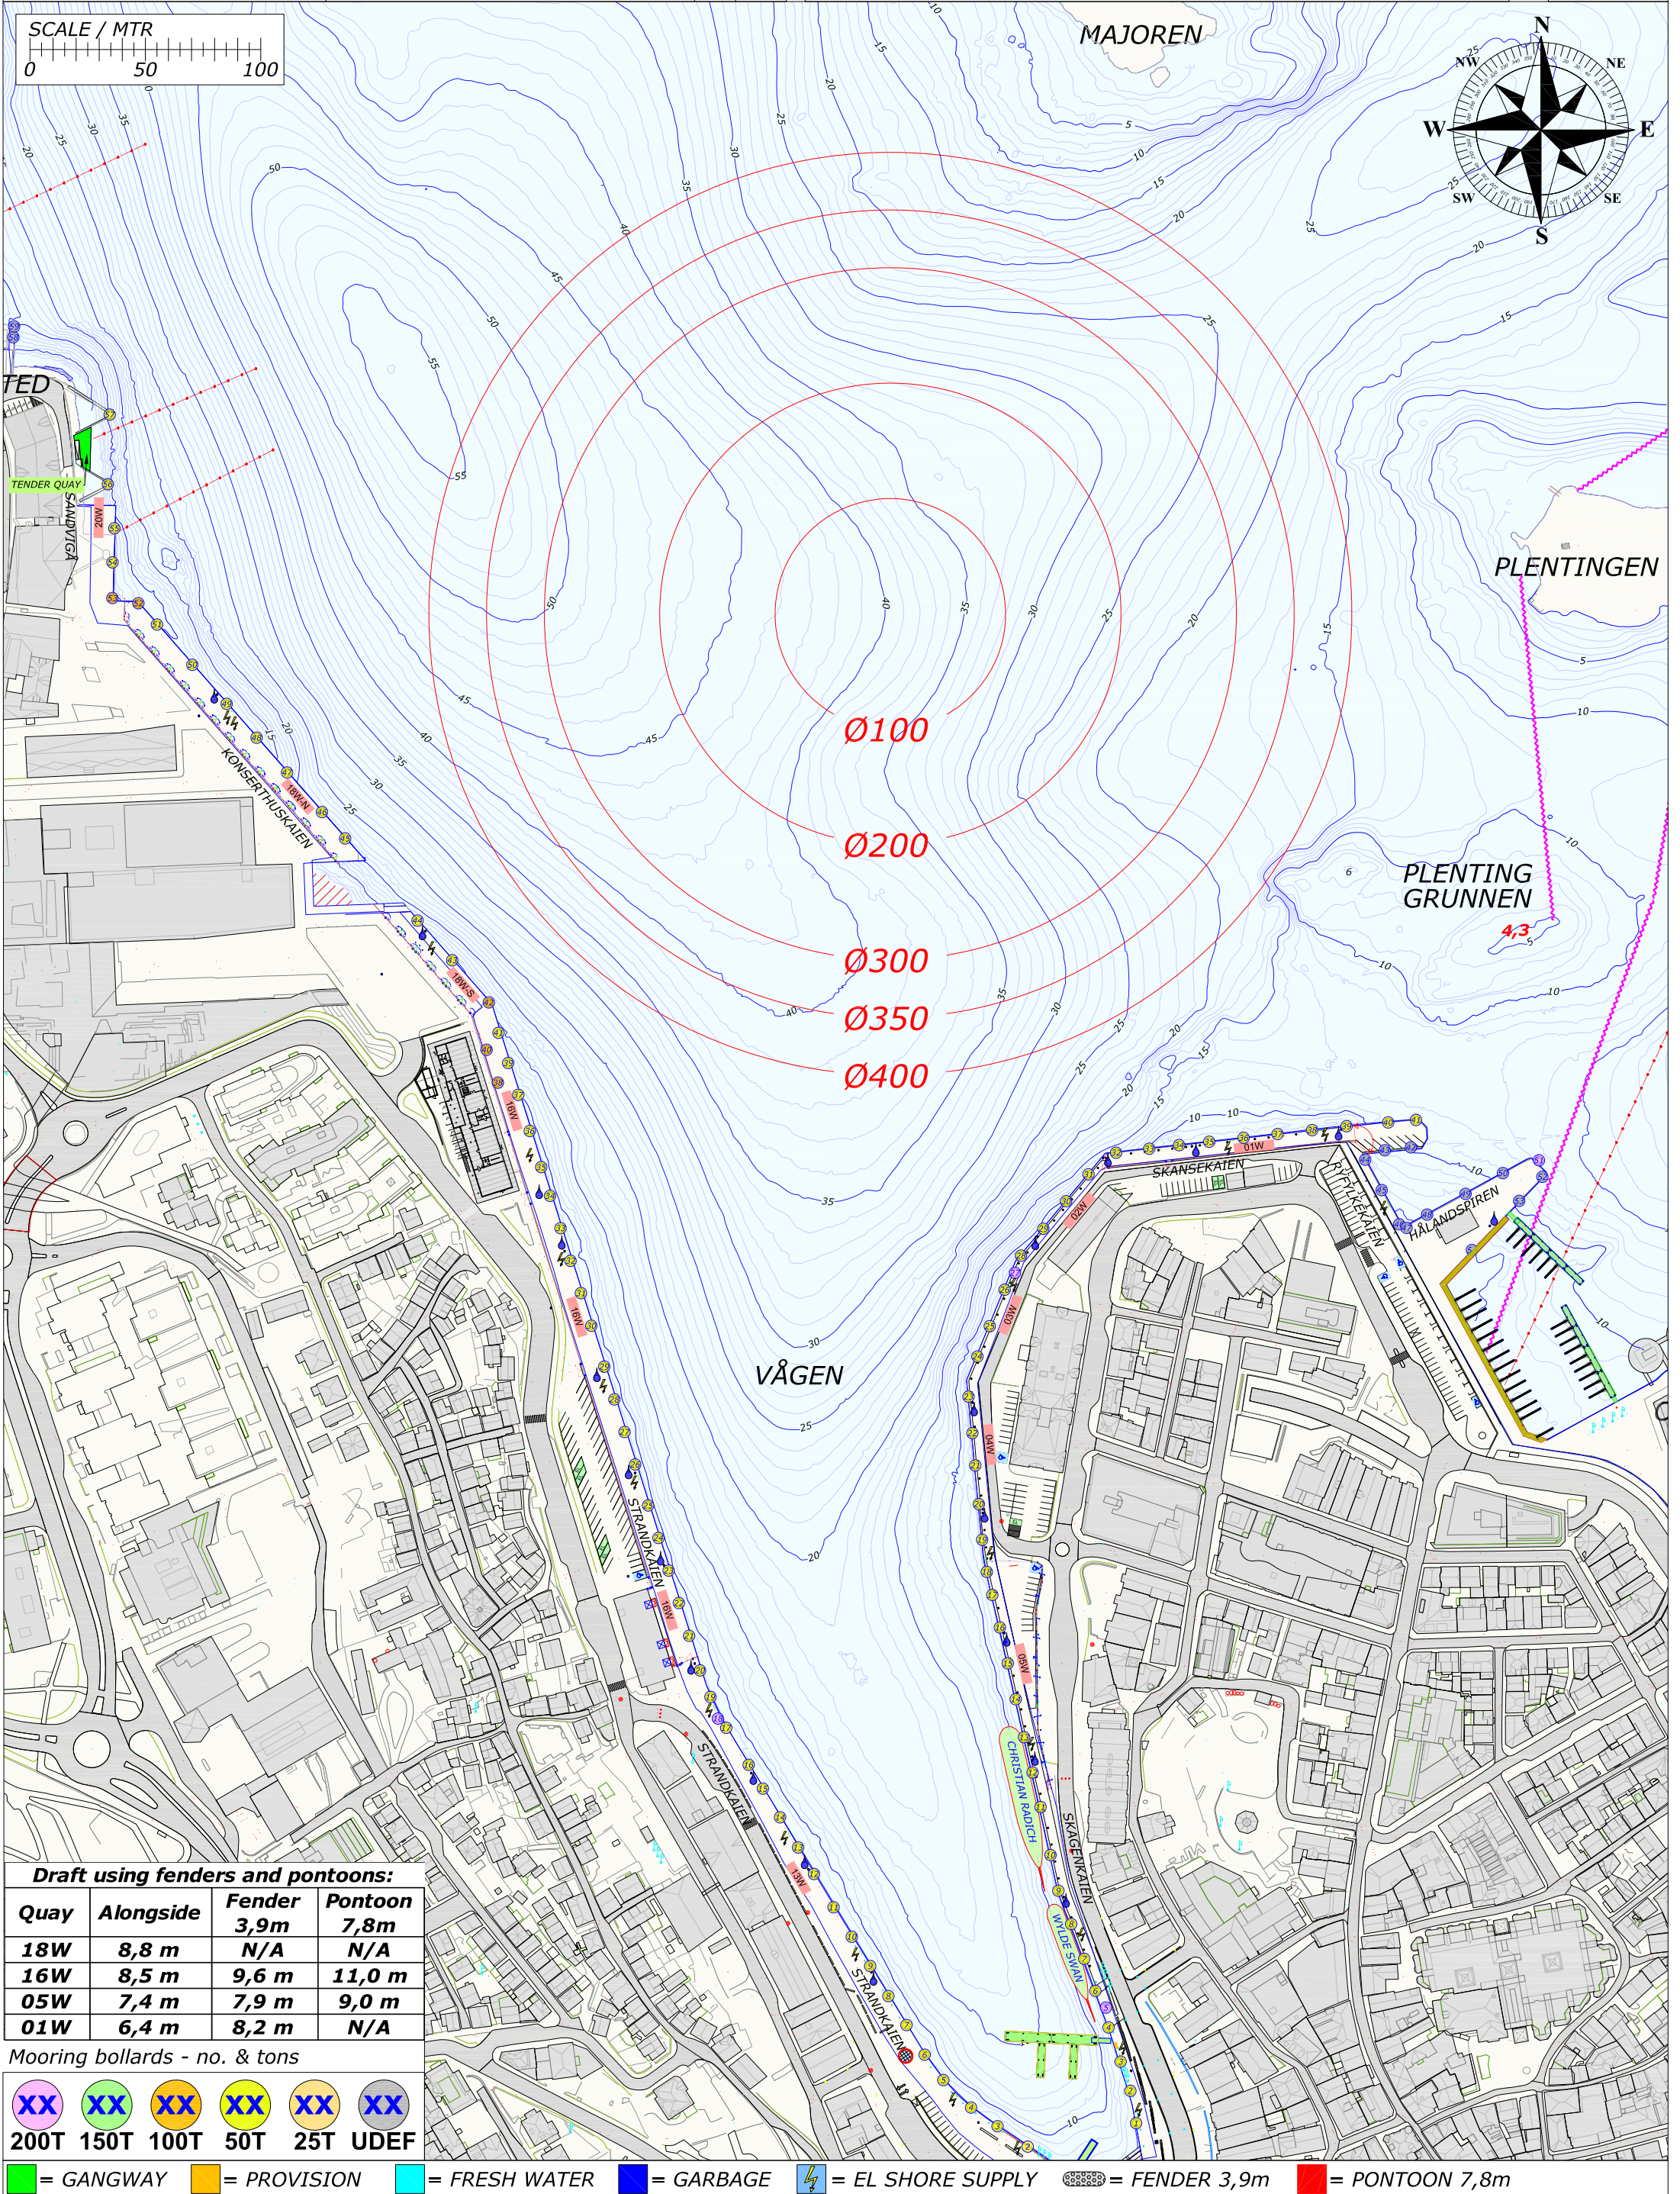


Draft using fenders and pontoons:

Quay	Alongside	Fender 3,9m	Pontoon 7,8m
18W	8,8 m	N/A	N/A
16W	8,5 m	9,6 m	11,0 m
05W	7,4 m	7,9 m	9,0 m
01W	6,4 m	8,2 m	N/A

Mooring bollards - no. & tons

Rev.	Date	Text		Sign
Drawn by R.KARLSEN		Approved by - date		
Filename STAVANGER_HAVN.DWG		Date 0	Scale 1:2500	
Title PORT OF STAVANGER BERTHING SKETCH		Drawing no.		
Customer Stavangerregionen Havnedrift AS		Size A3	Sheet 1/1	

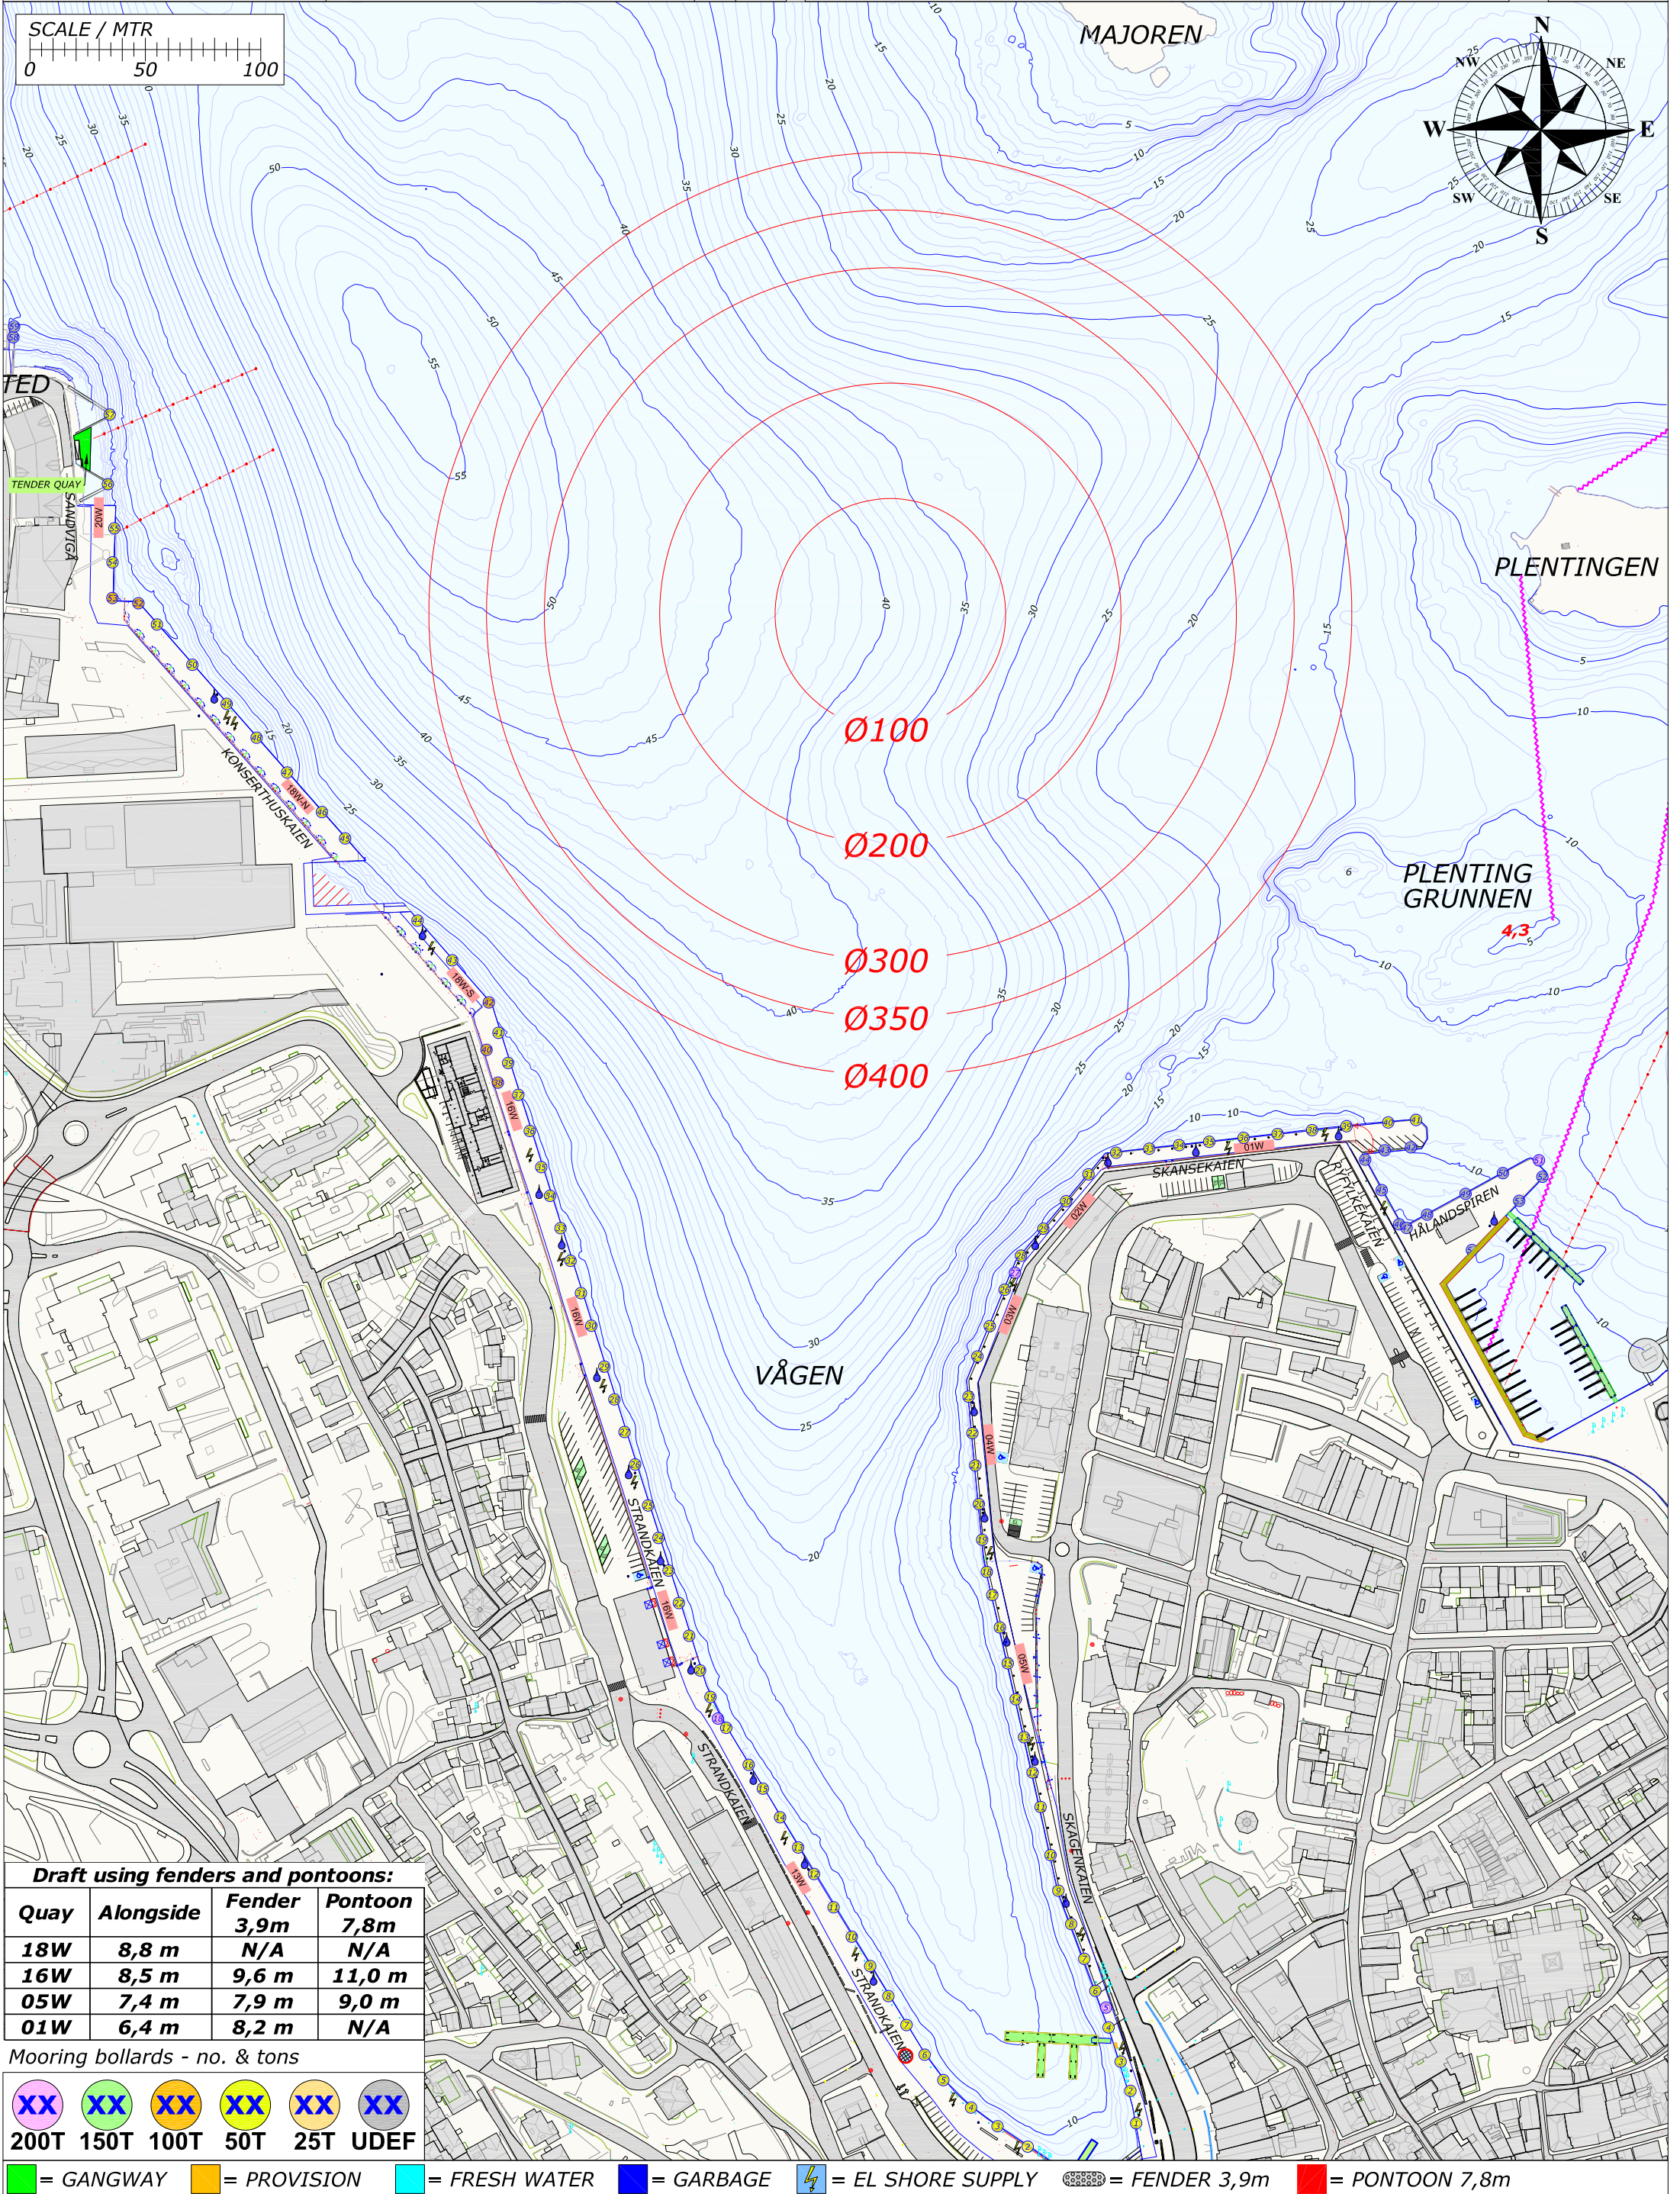


Draft using fenders and pontoons:			
Quay	Alongside	Fender 3,9m	Pontoon 7,8m
18W	8,8 m	N/A	N/A
16W	8,5 m	9,6 m	11,0 m
05W	7,4 m	7,9 m	9,0 m
01W	6,4 m	8,2 m	N/A

Mooring bollards - no. & tons

XX	XX	XX	XX	XX	XX
200T	150T	100T	50T	25T	UDEF

 = GANGWAY  = PROVISION  = FRESH WATER  = GARBAGE  = EL SHORE SUPPLY  = FENDER 3,9m  = PONTOON 7,8m

Rev.	Date	Text		Sign
Drawn by R.KARLSEN		Approved by - date		
Filename STAVANGER_HAVN.DWG		Date 0	Scale 1:2500	
Title PORT OF STAVANGER BERTHING SKETCH		Drawing no.		
Customer Stavangerregionen Havnedrift AS		Size A3	Sheet 1/1	

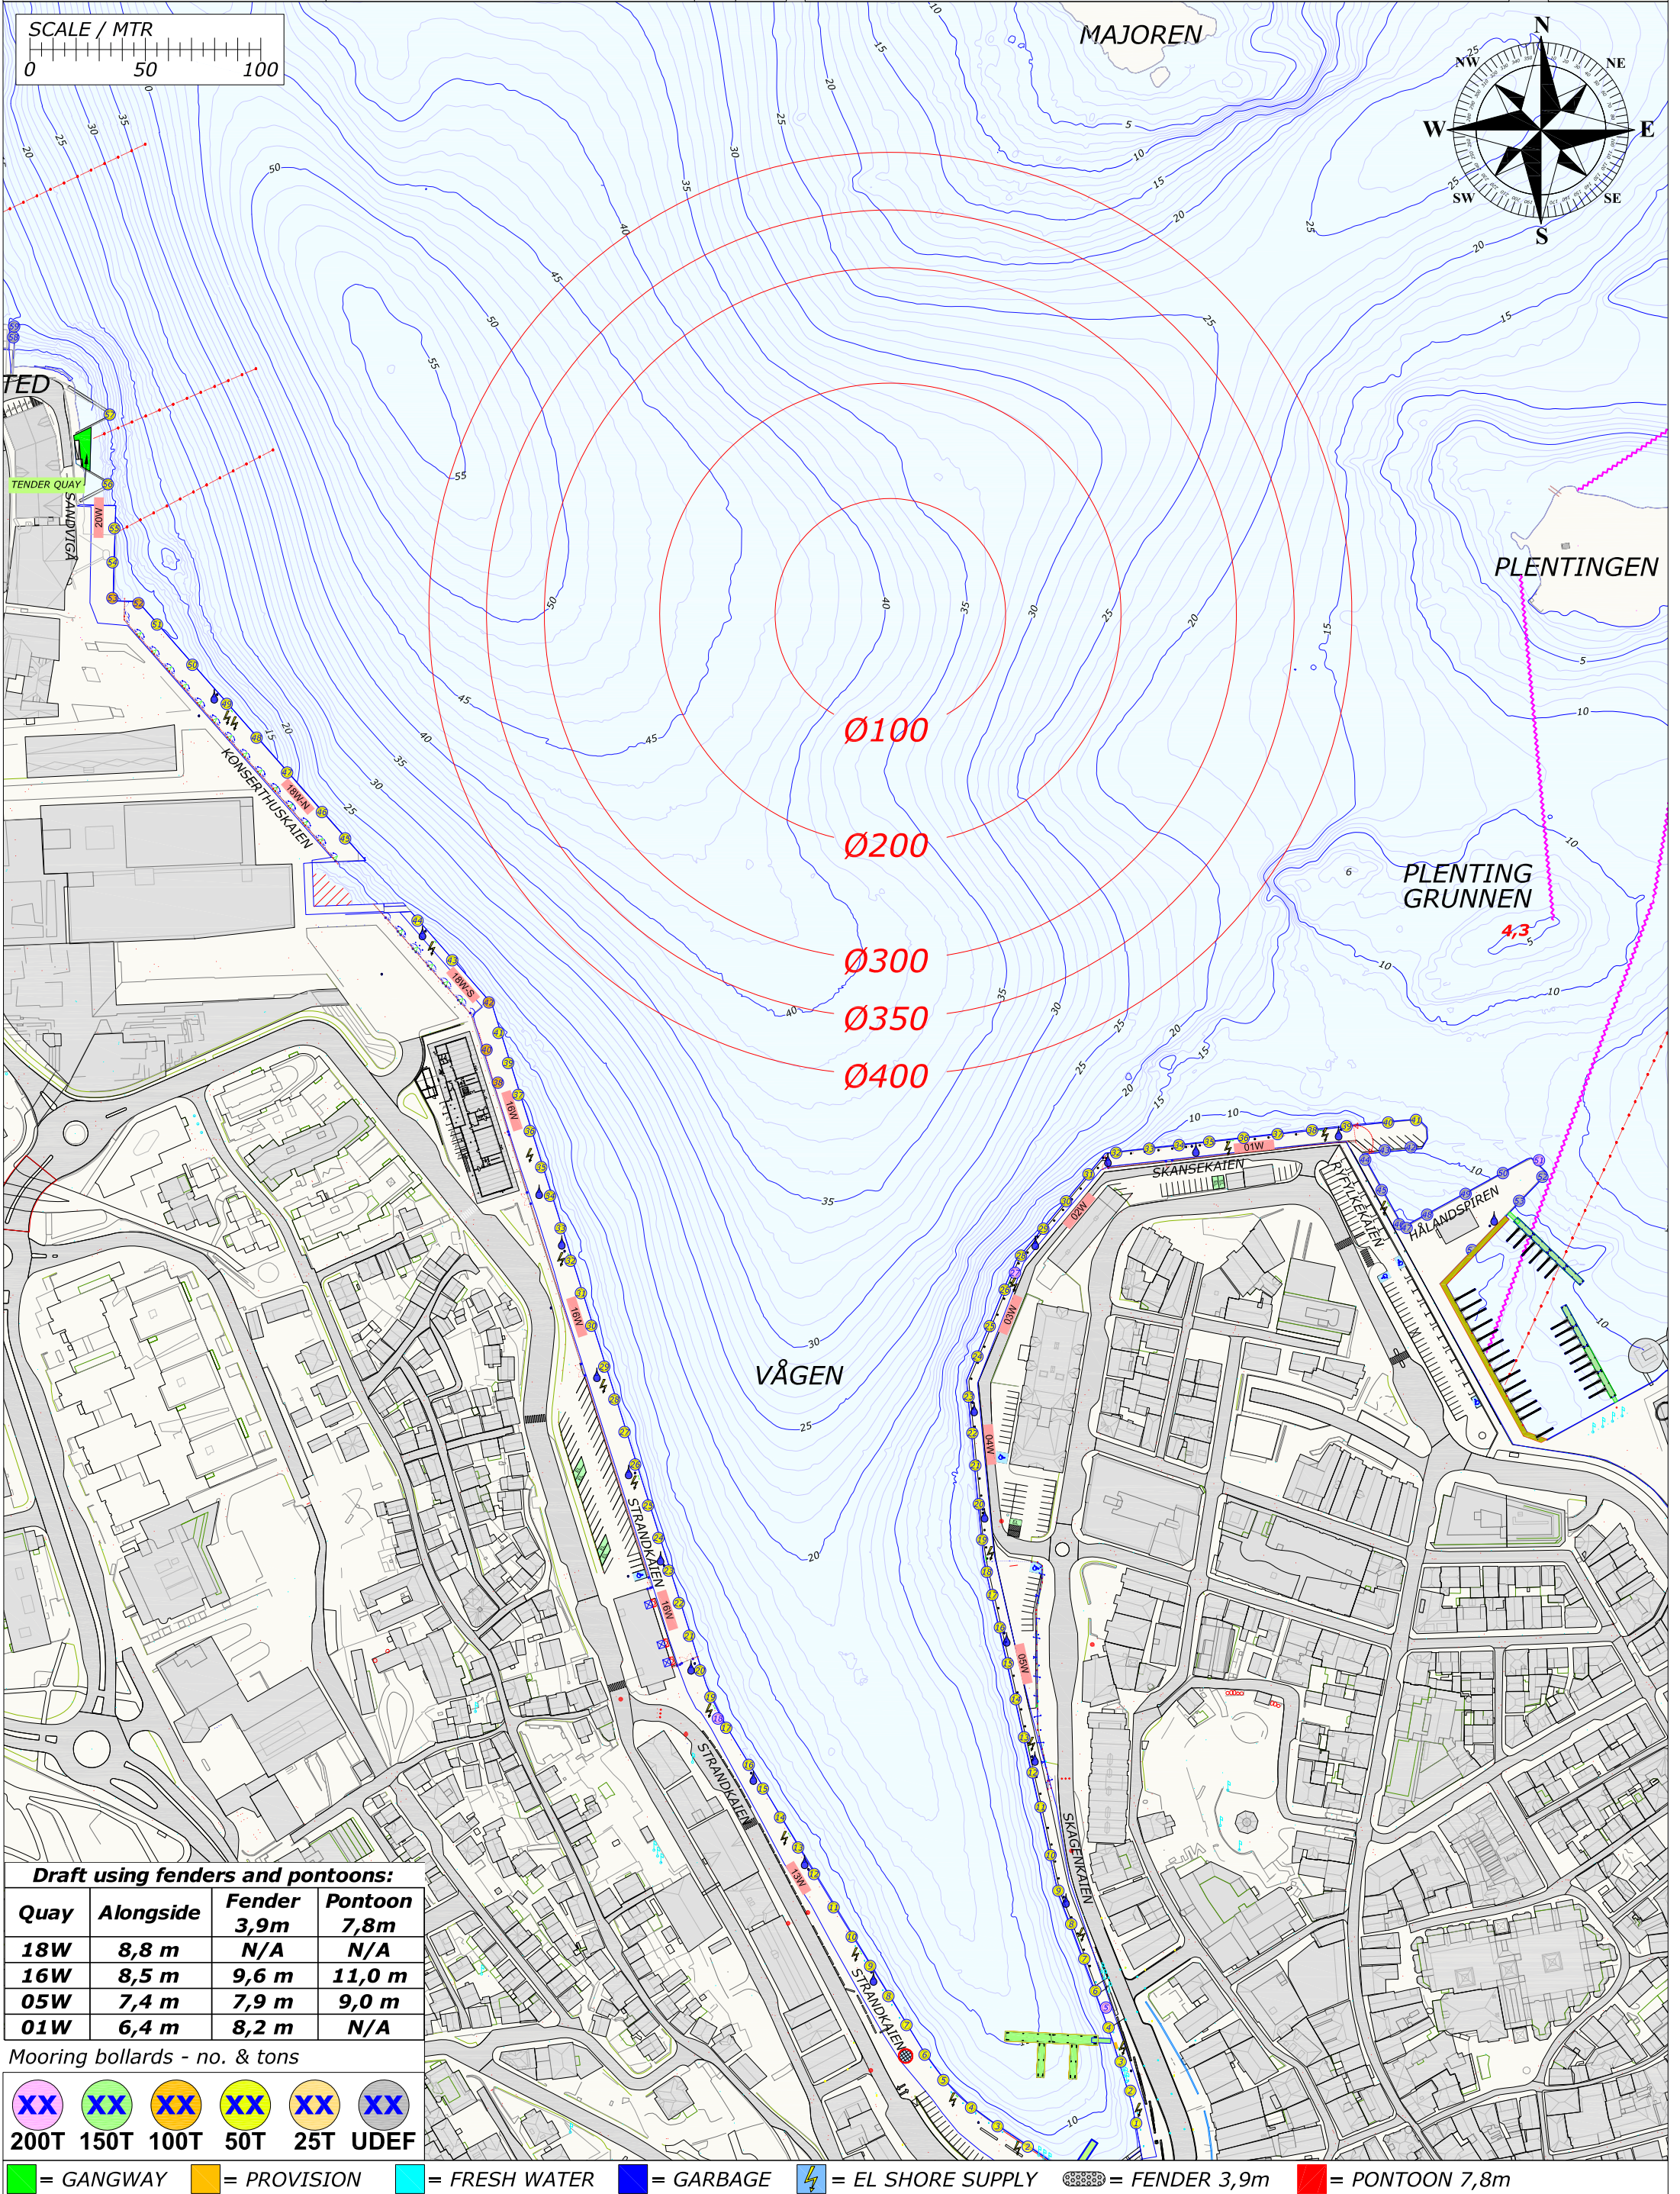


Draft using fenders and pontoons:			
Quay	Alongside	Fender 3,9m	Pontoon 7,8m
18W	8,8 m	N/A	N/A
16W	8,5 m	9,6 m	11,0 m
05W	7,4 m	7,9 m	9,0 m
01W	6,4 m	8,2 m	N/A

Mooring bollards - no. & tons

XX	XX	XX	XX	XX	XX
200T	150T	100T	50T	25T	UDEF

 = GANGWAY  = PROVISION  = FRESH WATER  = GARBAGE  = EL SHORE SUPPLY  = FENDER 3,9m  = PONTOON 7,8m

Rev.	Date	Text		Sign
Drawn by R.KARLSEN		Approved by - date		
Filename STAVANGER_HAVN.DWG		Date 0	Scale 1:2500	
Title PORT OF STAVANGER BERTHING SKETCH		Drawing no.		
Customer Stavangerregionen Havnedrift AS		Size A3	Sheet 1/1	

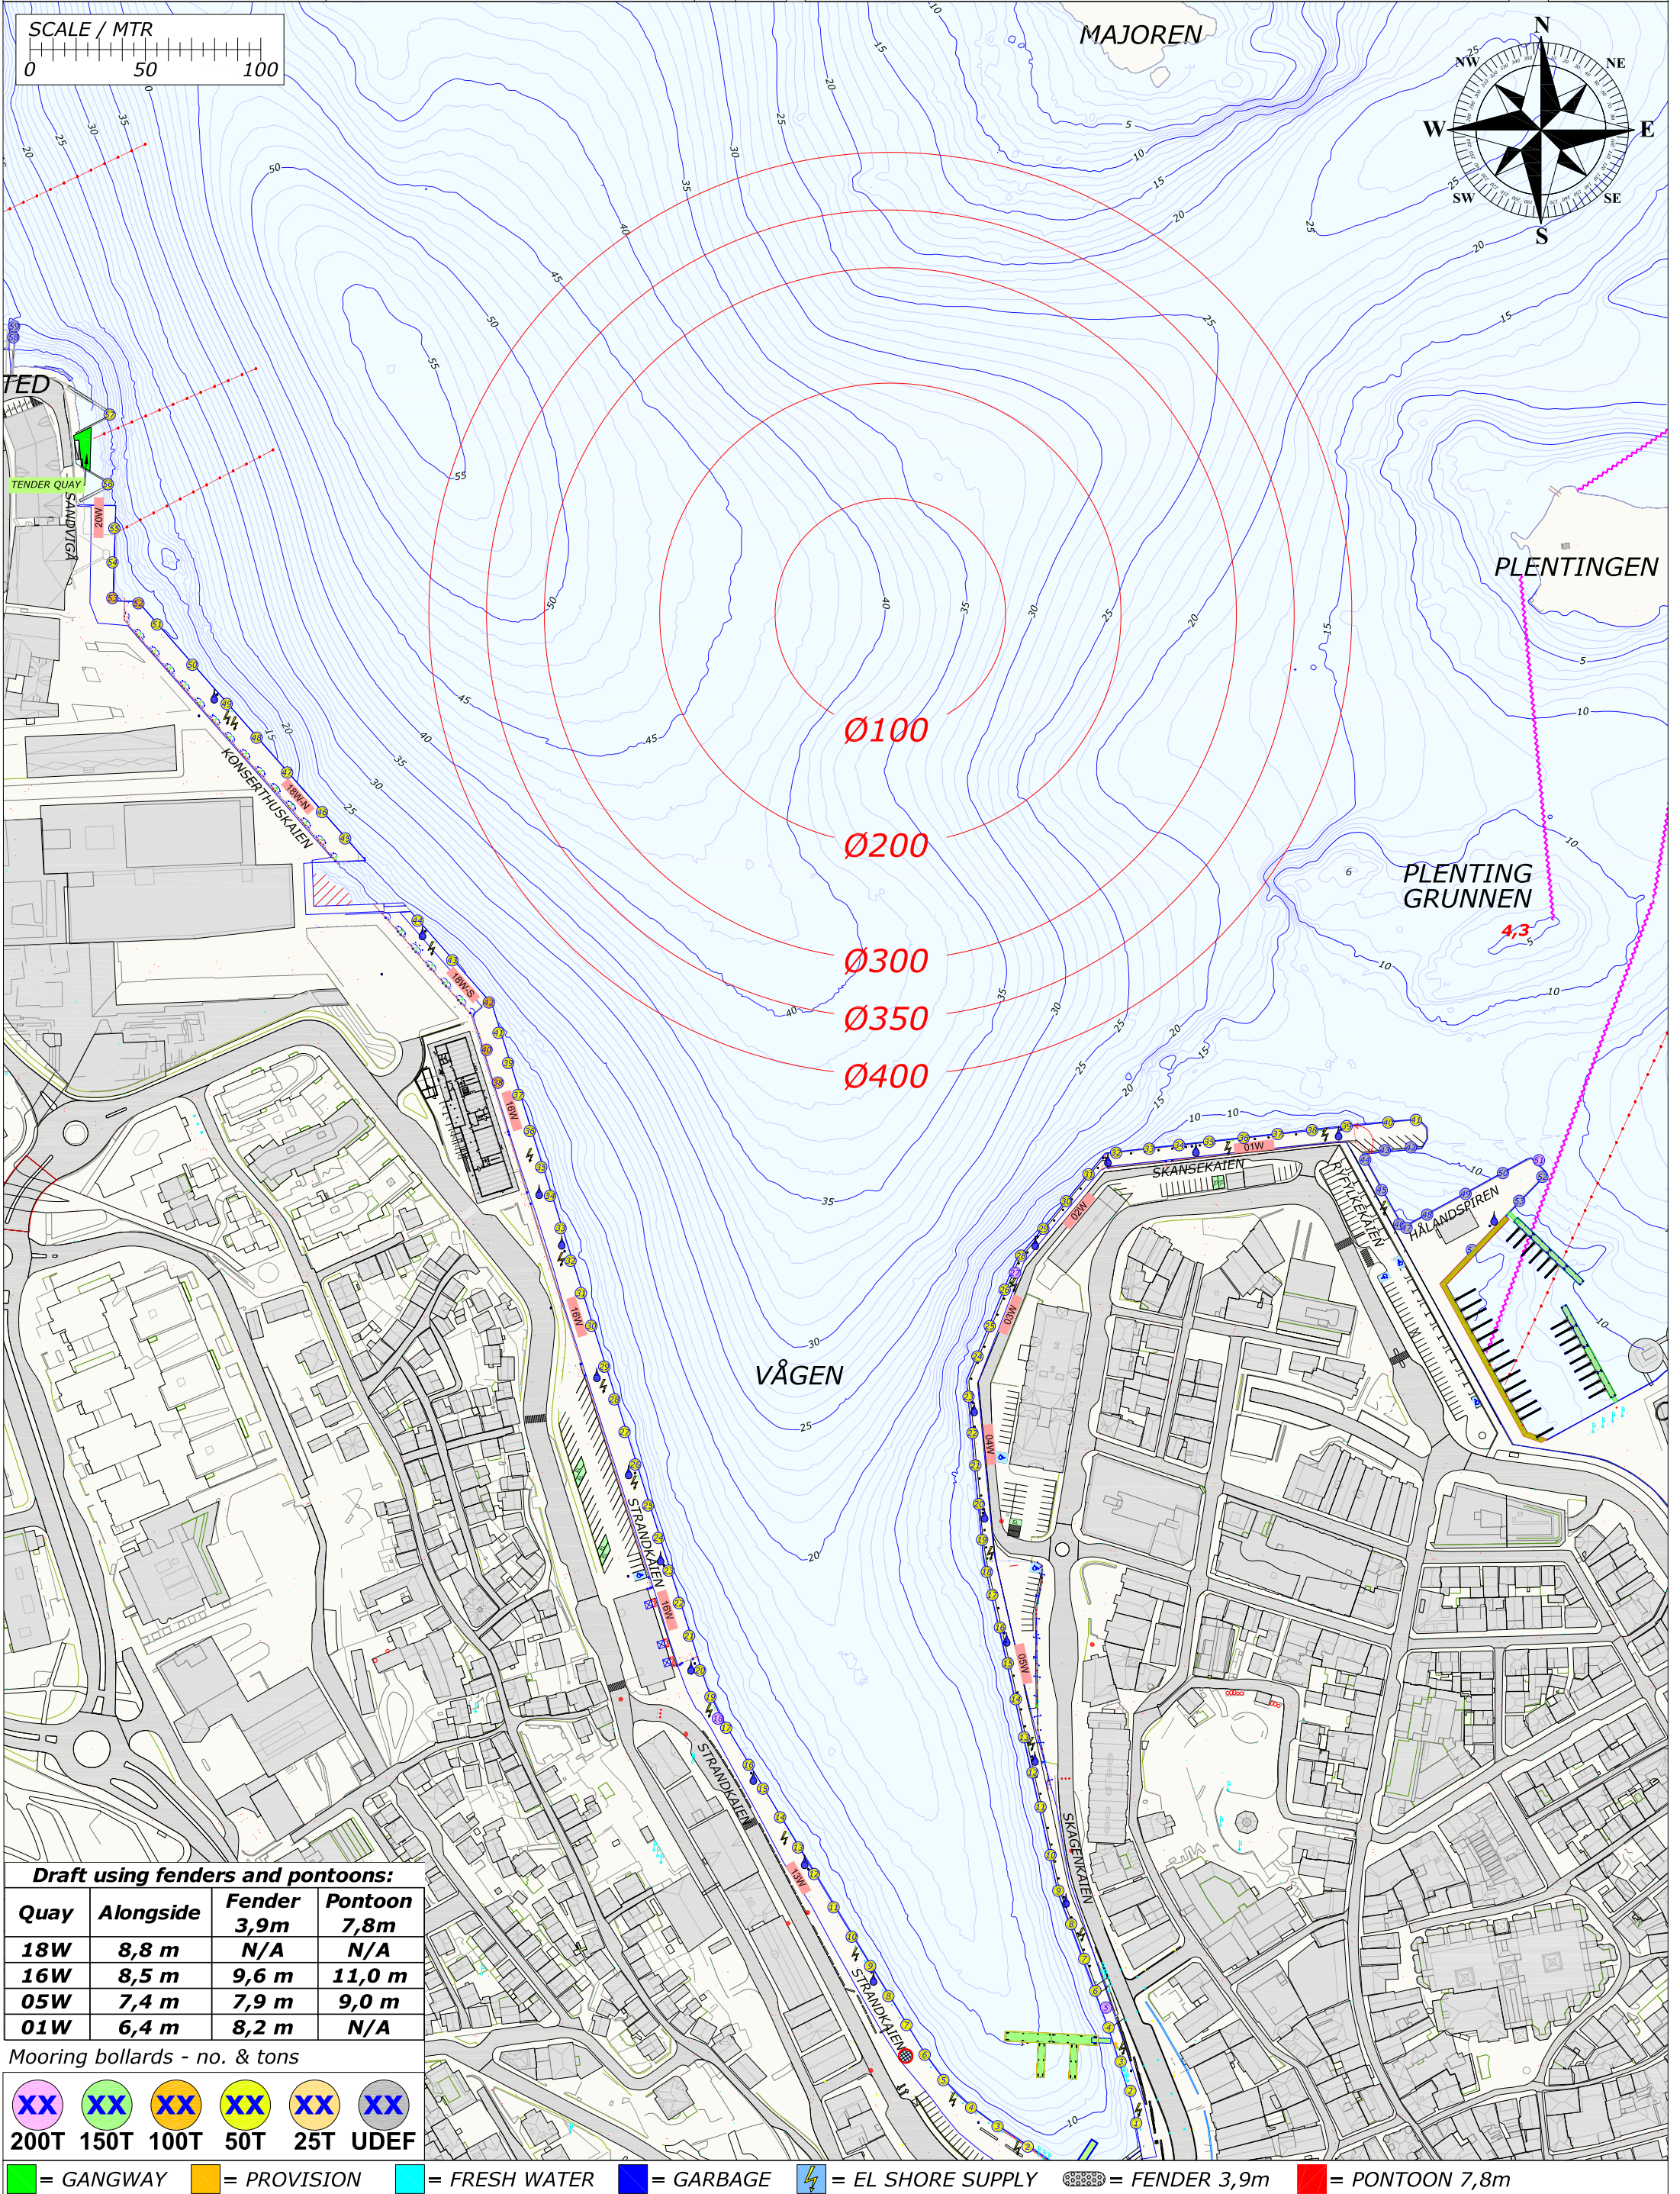


Draft using fenders and pontoons:			
Quay	Alongside	Fender 3,9m	Pontoon 7,8m
18W	8,8 m	N/A	N/A
16W	8,5 m	9,6 m	11,0 m
05W	7,4 m	7,9 m	9,0 m
01W	6,4 m	8,2 m	N/A

Mooring bollards - no. & tons

XX	XX	XX	XX	XX	XX
200T	150T	100T	50T	25T	UDEF

 = GANGWAY  = PROVISION  = FRESH WATER  = GARBAGE  = EL SHORE SUPPLY  = FENDER 3,9m  = PONTOON 7,8m

Rev.	Date	Text		Sign
Drawn by R.KARLSEN		Approved by - date		
Filename STAVANGER_HAVN.DWG		Date 0	Scale 1:2500	
Title PORT OF STAVANGER BERTHING SKETCH		Drawing no.		
Customer Stavangerregionen Havnedrift AS		Size A3	Sheet 1/1	

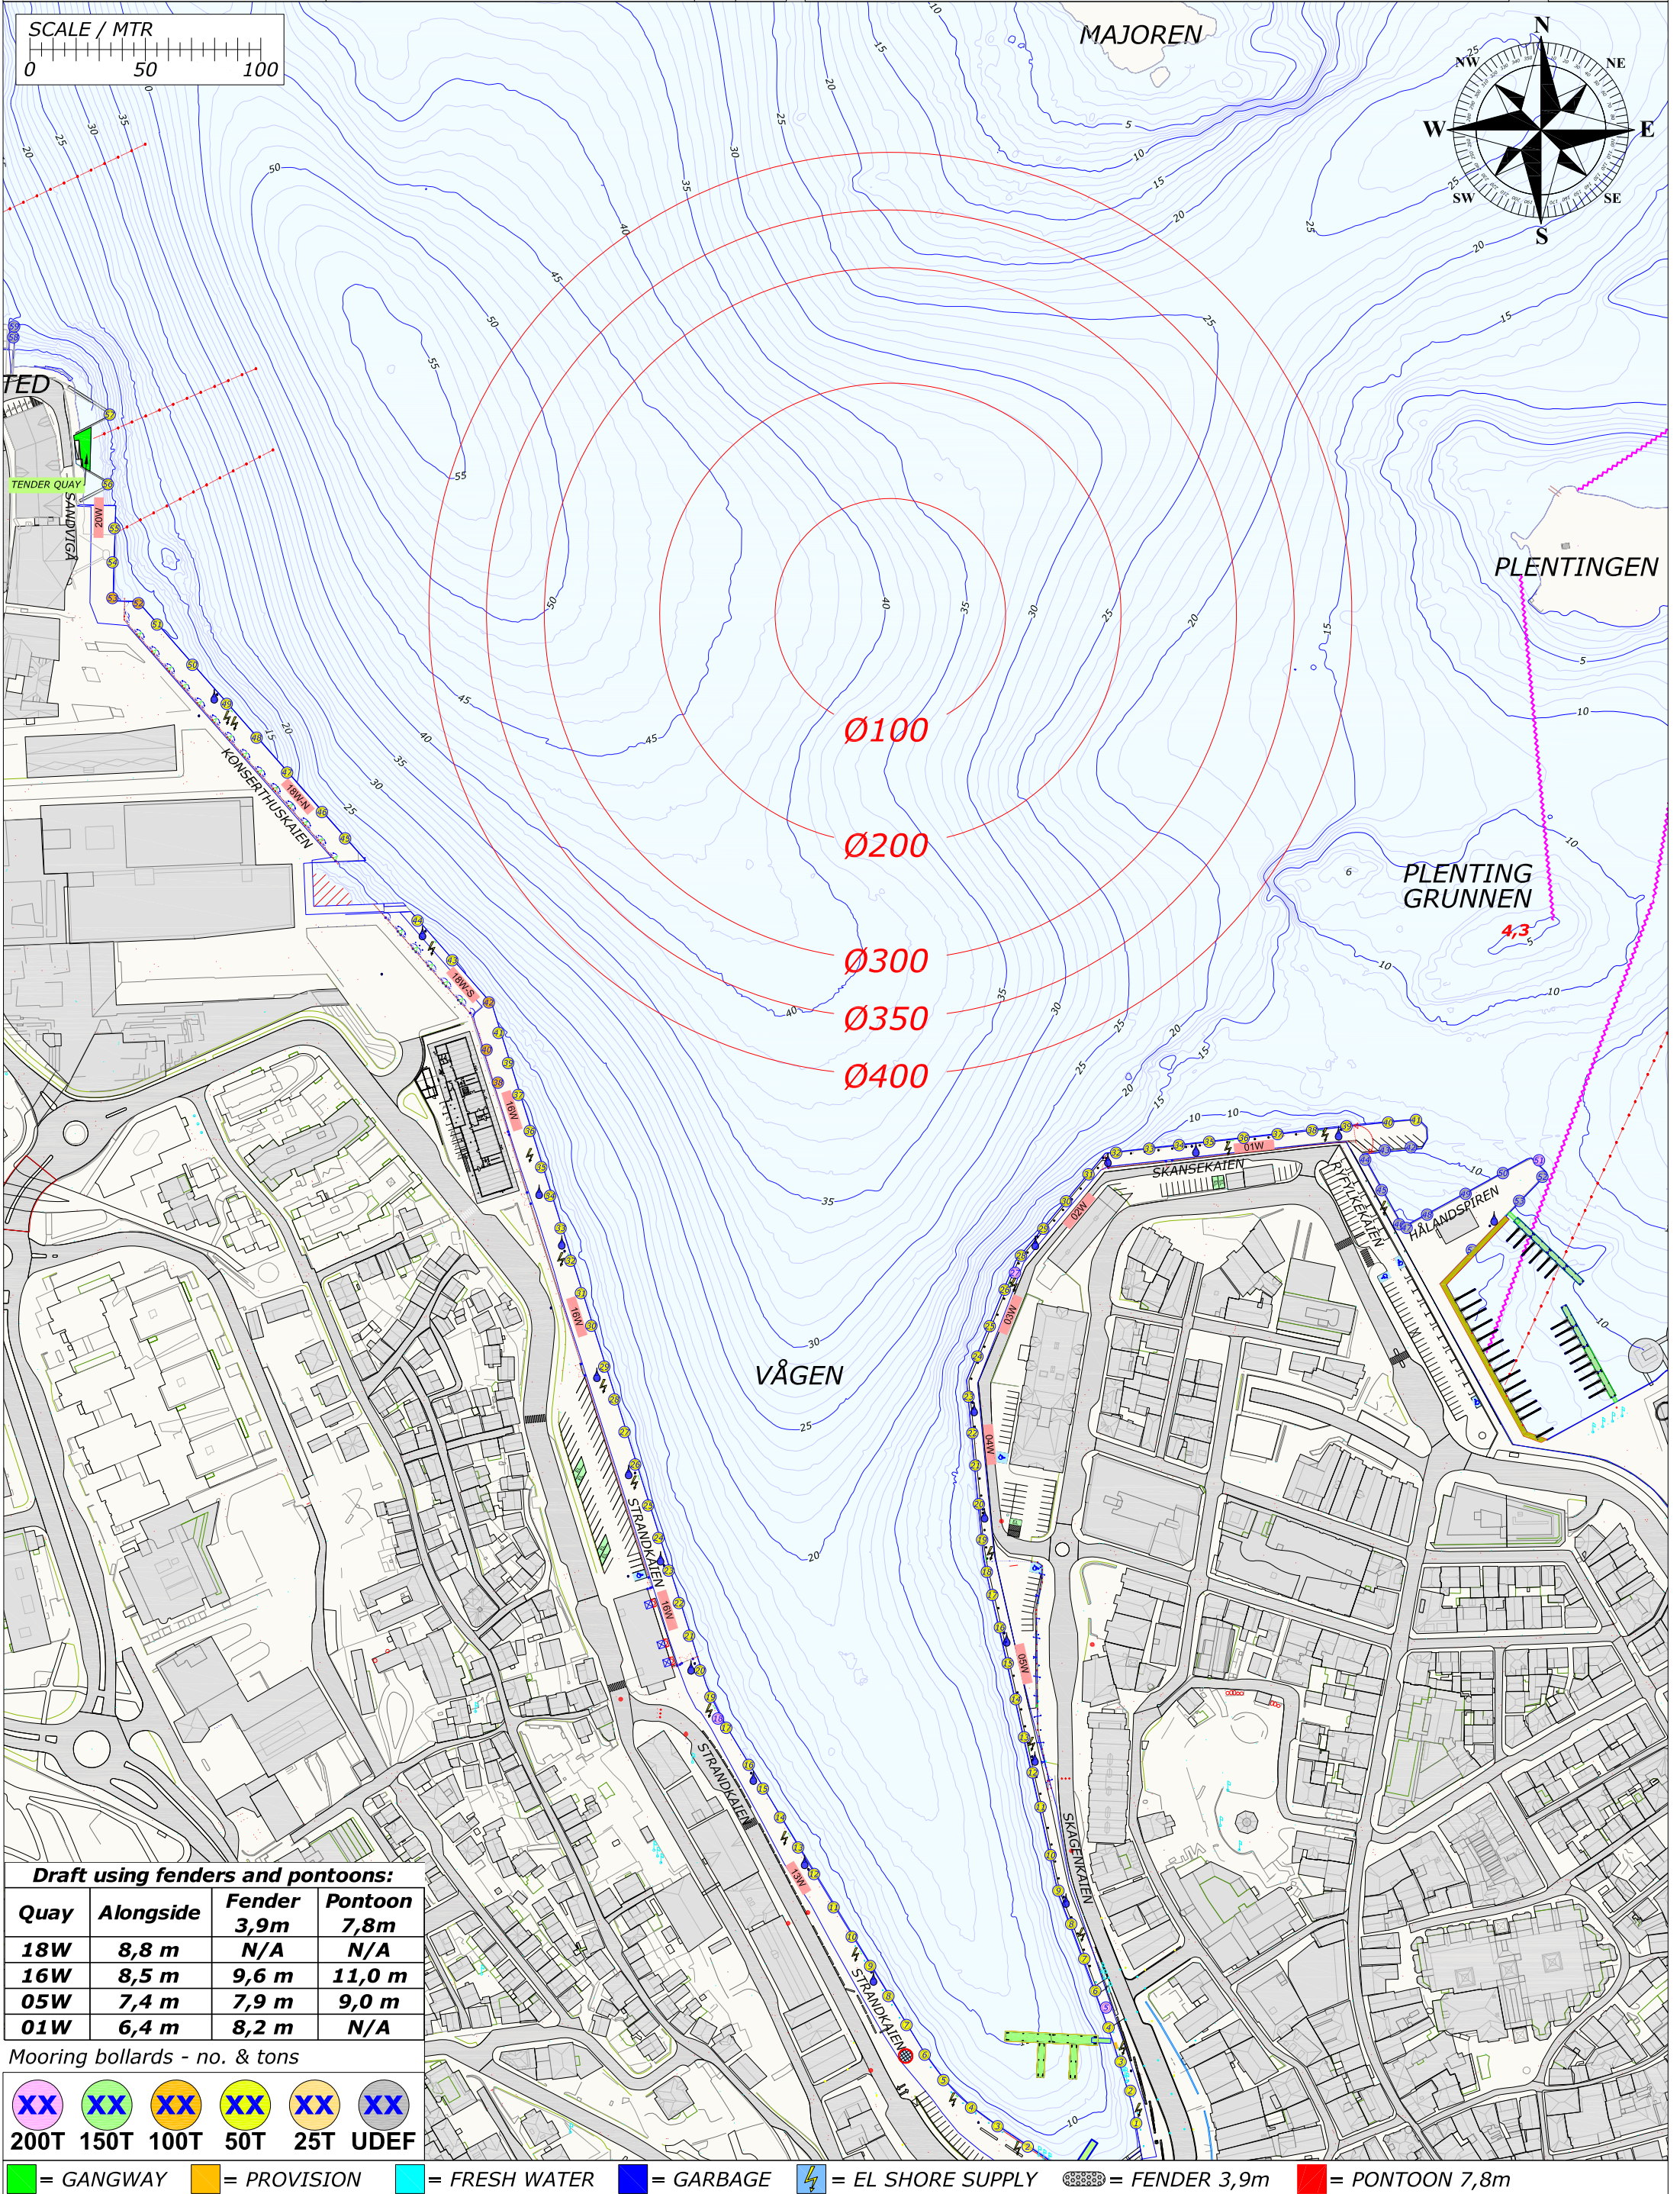

Draft using fenders and pontoons:			
Quay	Alongside	Fender 3,9m	Pontoon 7,8m
18W	8,8 m	N/A	N/A
16W	8,5 m	9,6 m	11,0 m
05W	7,4 m	7,9 m	9,0 m
01W	6,4 m	8,2 m	N/A

Mooring bollards - no. & tons

XX	XX	XX	XX	XX	XX
200T	150T	100T	50T	25T	UDEF

= GANGWAY = PROVISION = FRESH WATER = GARBAGE = EL SHORE SUPPLY = FENDER 3,9m = PONTOON 7,8m

SCALE / MTR

0 50 100

Draft using fenders and pontoons:

Quay	Alongside	Fender 3,9m	Pontoon 7,8m
18W	8,8 m	N/A	N/A
16W	8,5 m	9,6 m	11,0 m
05W	7,4 m	7,9 m	9,0 m
01W	6,4 m	8,2 m	N/A

Mooring bollards - no. & tons

XX	XX	XX	XX	XX	XX
200T	150T	100T	50T	25T	UDEF

Legend:

- = GANGWAY
- = PROVISION
- = FRESH WATER
- = GARBAGE

MAJOREN

Ø100
Ø200
Ø300
Ø350
Ø400

0800-1930

203/6,3

AIDAvita - Pax:1266


SKANSEKAIEN

STRANDKAIEN


HALANDSPIREN

EN

= EL SHORE SUPPLY = FENDER 3,9m = PONTOON 7,8m

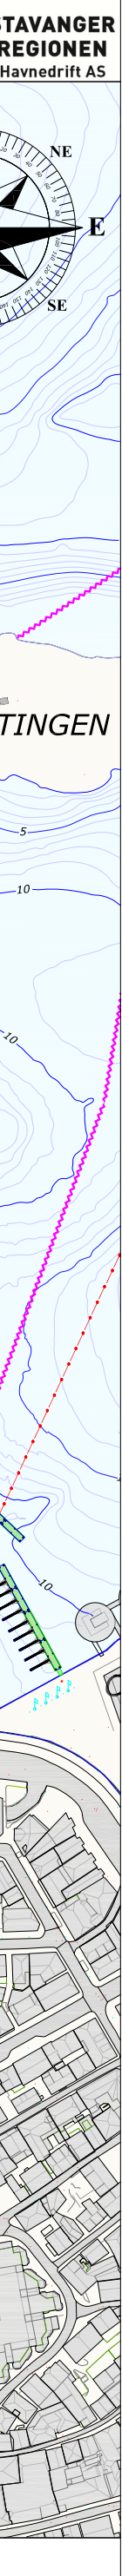

Rev.	Date	Text		Sign
Drawn by R.KARLSEN		Approved by - date		
Filename STAVANGER_HAVN.DWG		Date 0	Scale 1:2500	
Title PORT OF STAVANGER BERTHING SKETCH		Drawing no.		
Customer Stavangerregionen Havnedrift AS		Size A3	Sheet 1/1	

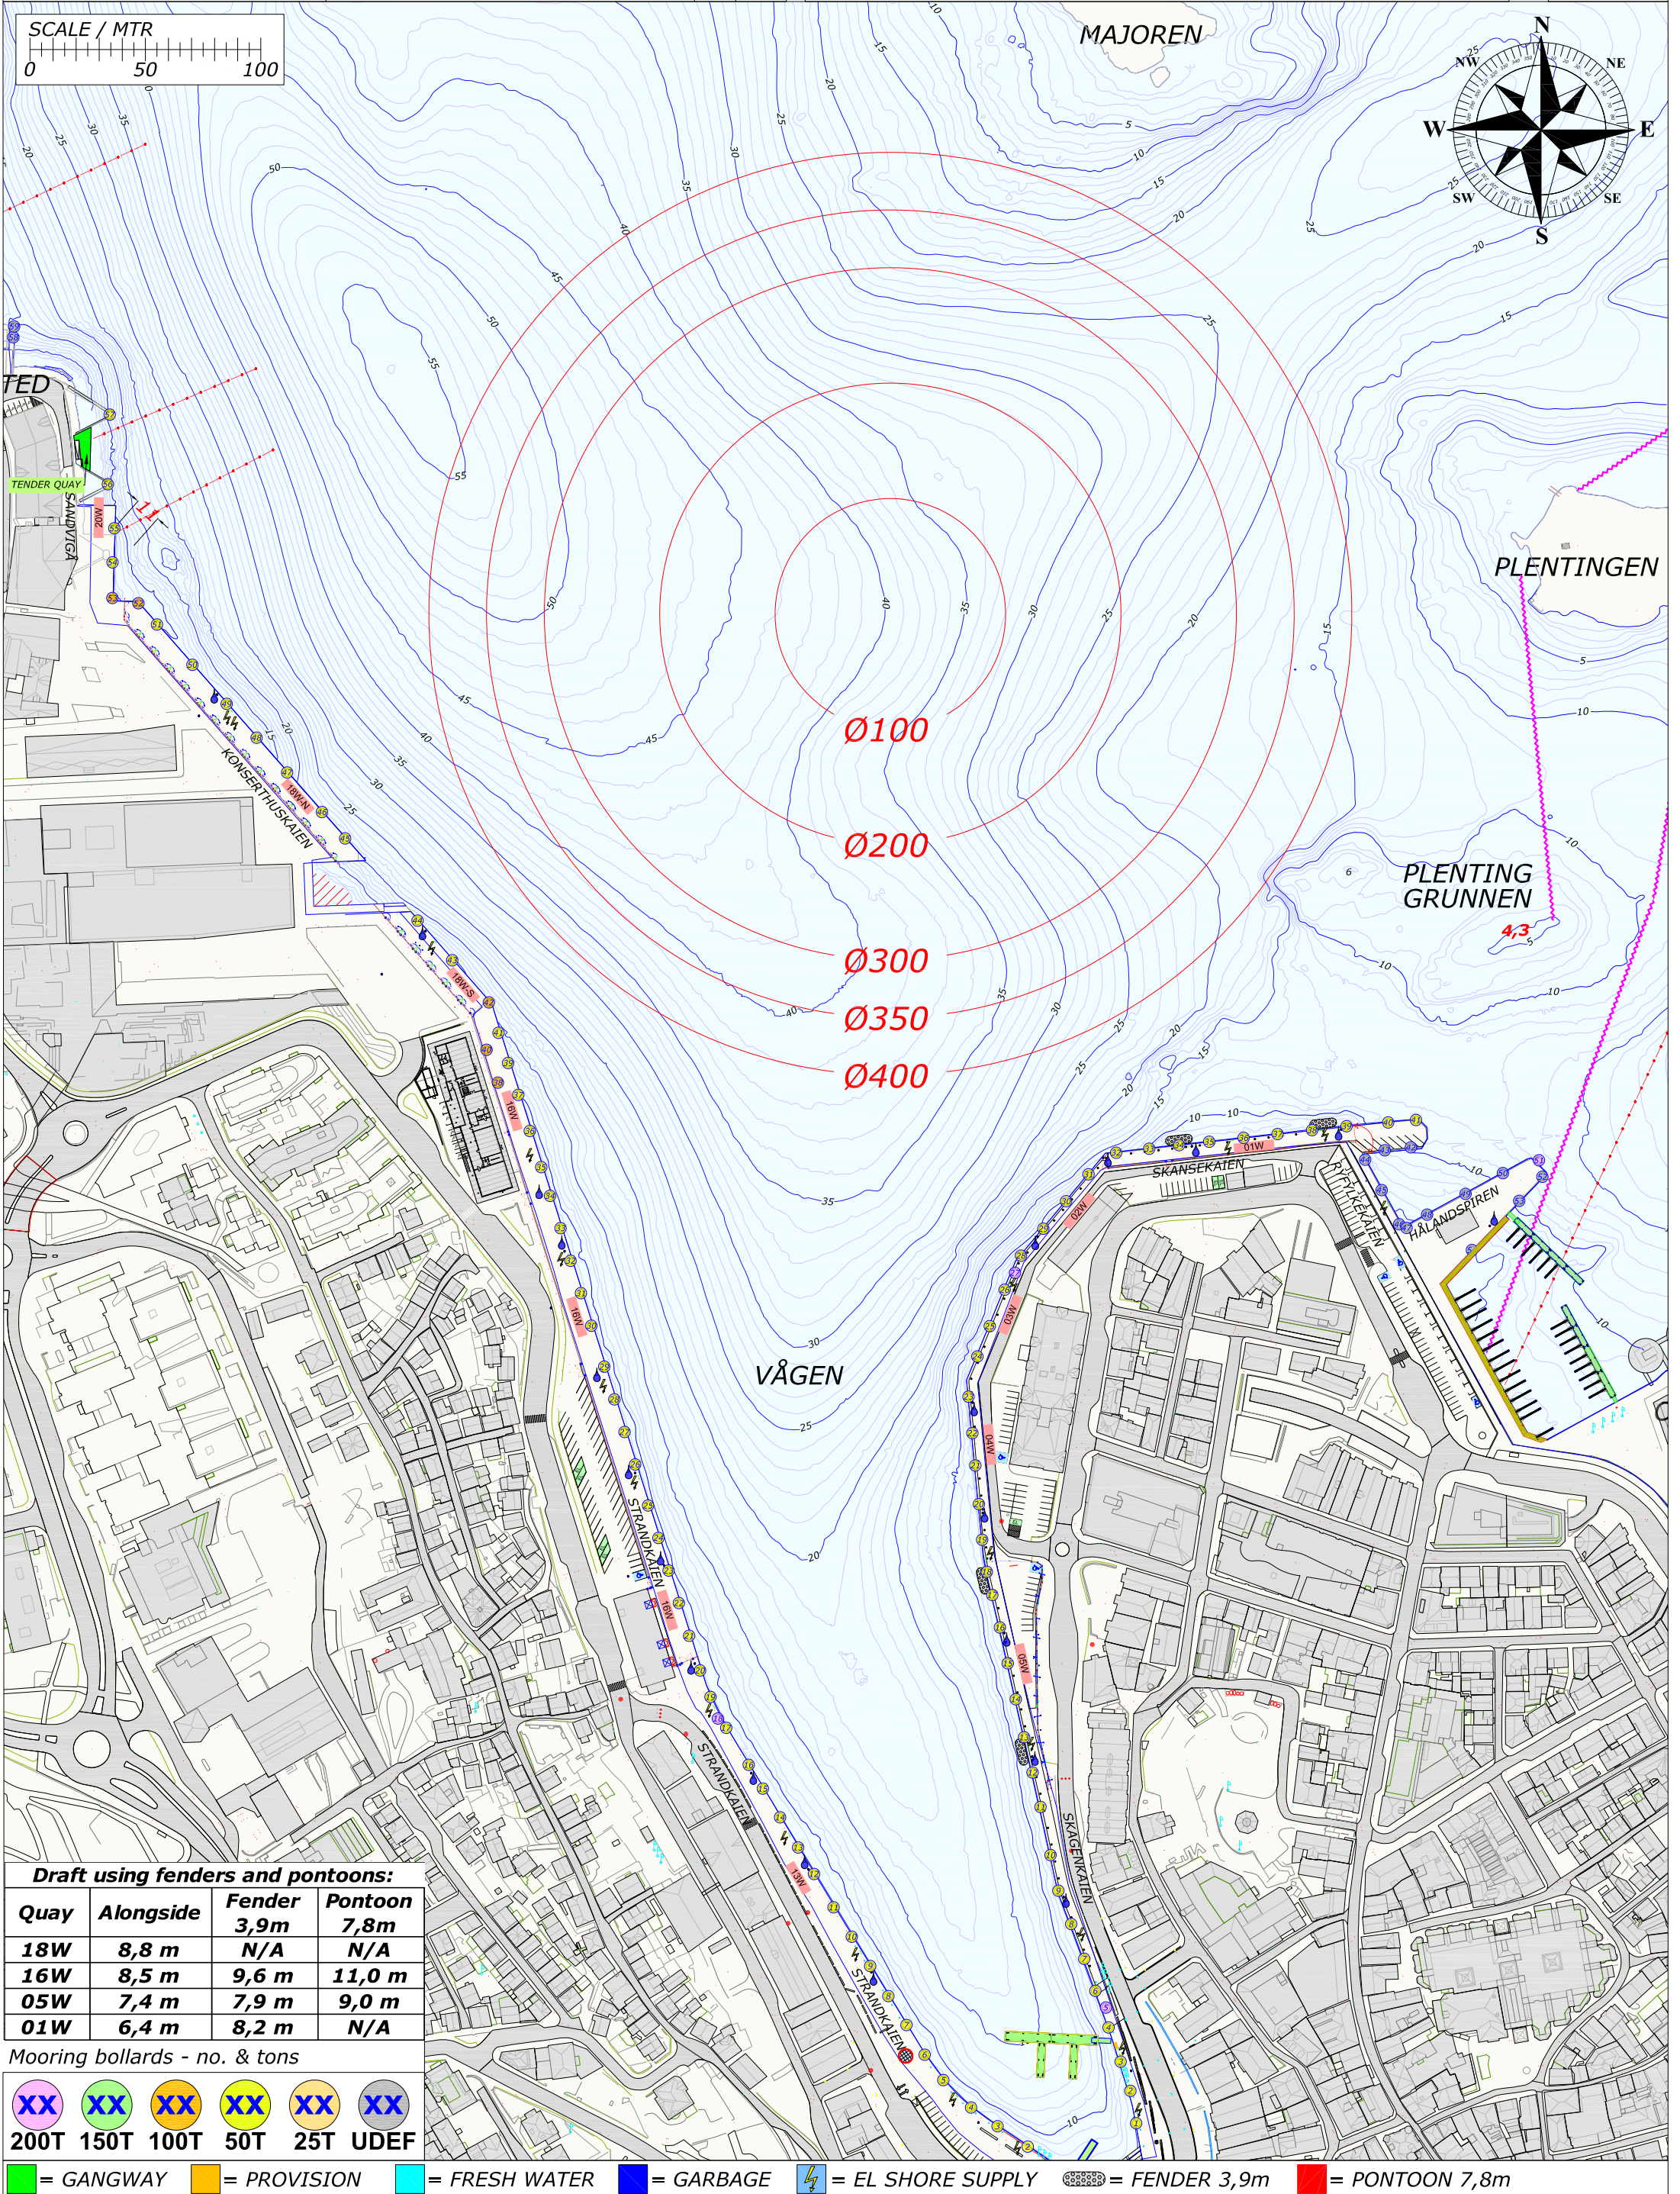

Draft using fenders and pontoons:			
Quay	Alongside	Fender 3,9m	Pontoon 7,8m
18W	8,8 m	N/A	N/A
16W	8,5 m	9,6 m	11,0 m
05W	7,4 m	7,9 m	9,0 m
01W	6,4 m	8,2 m	N/A

Mooring bollards - no. & tons

XX	XX	XX	XX	XX	XX
200T	150T	100T	50T	25T	UDEF

 = GANGWAY  = PROVISION  = FRESH WATER  = GARBAGE  = EL SHORE SUPPLY  = FENDER 3,9m  = PONTOON 7,8m