

Rev.	Date	Text	Sign
Drawn by R.KARLSEN		Approved by - date	Filename CRUISE-2022.DWG
			Date 0
			Scale 1:2500
RUTEK Rutek AS - Seilaskjervegen 11 - 4055 Sola		Title PORT OF STAVANGER BERTHING SKETCH	
		Customer Stavangerregionen Havnedrift AS	Drawing no. Size A3 Sheet 1/1


BERTHING SKETCH PORT OF STAVANGER

SUNDAY 1. MAY 2022




STAVANGER REGIONEN
Havnedrift AS

REV.NR. 01 - 01.01.2022

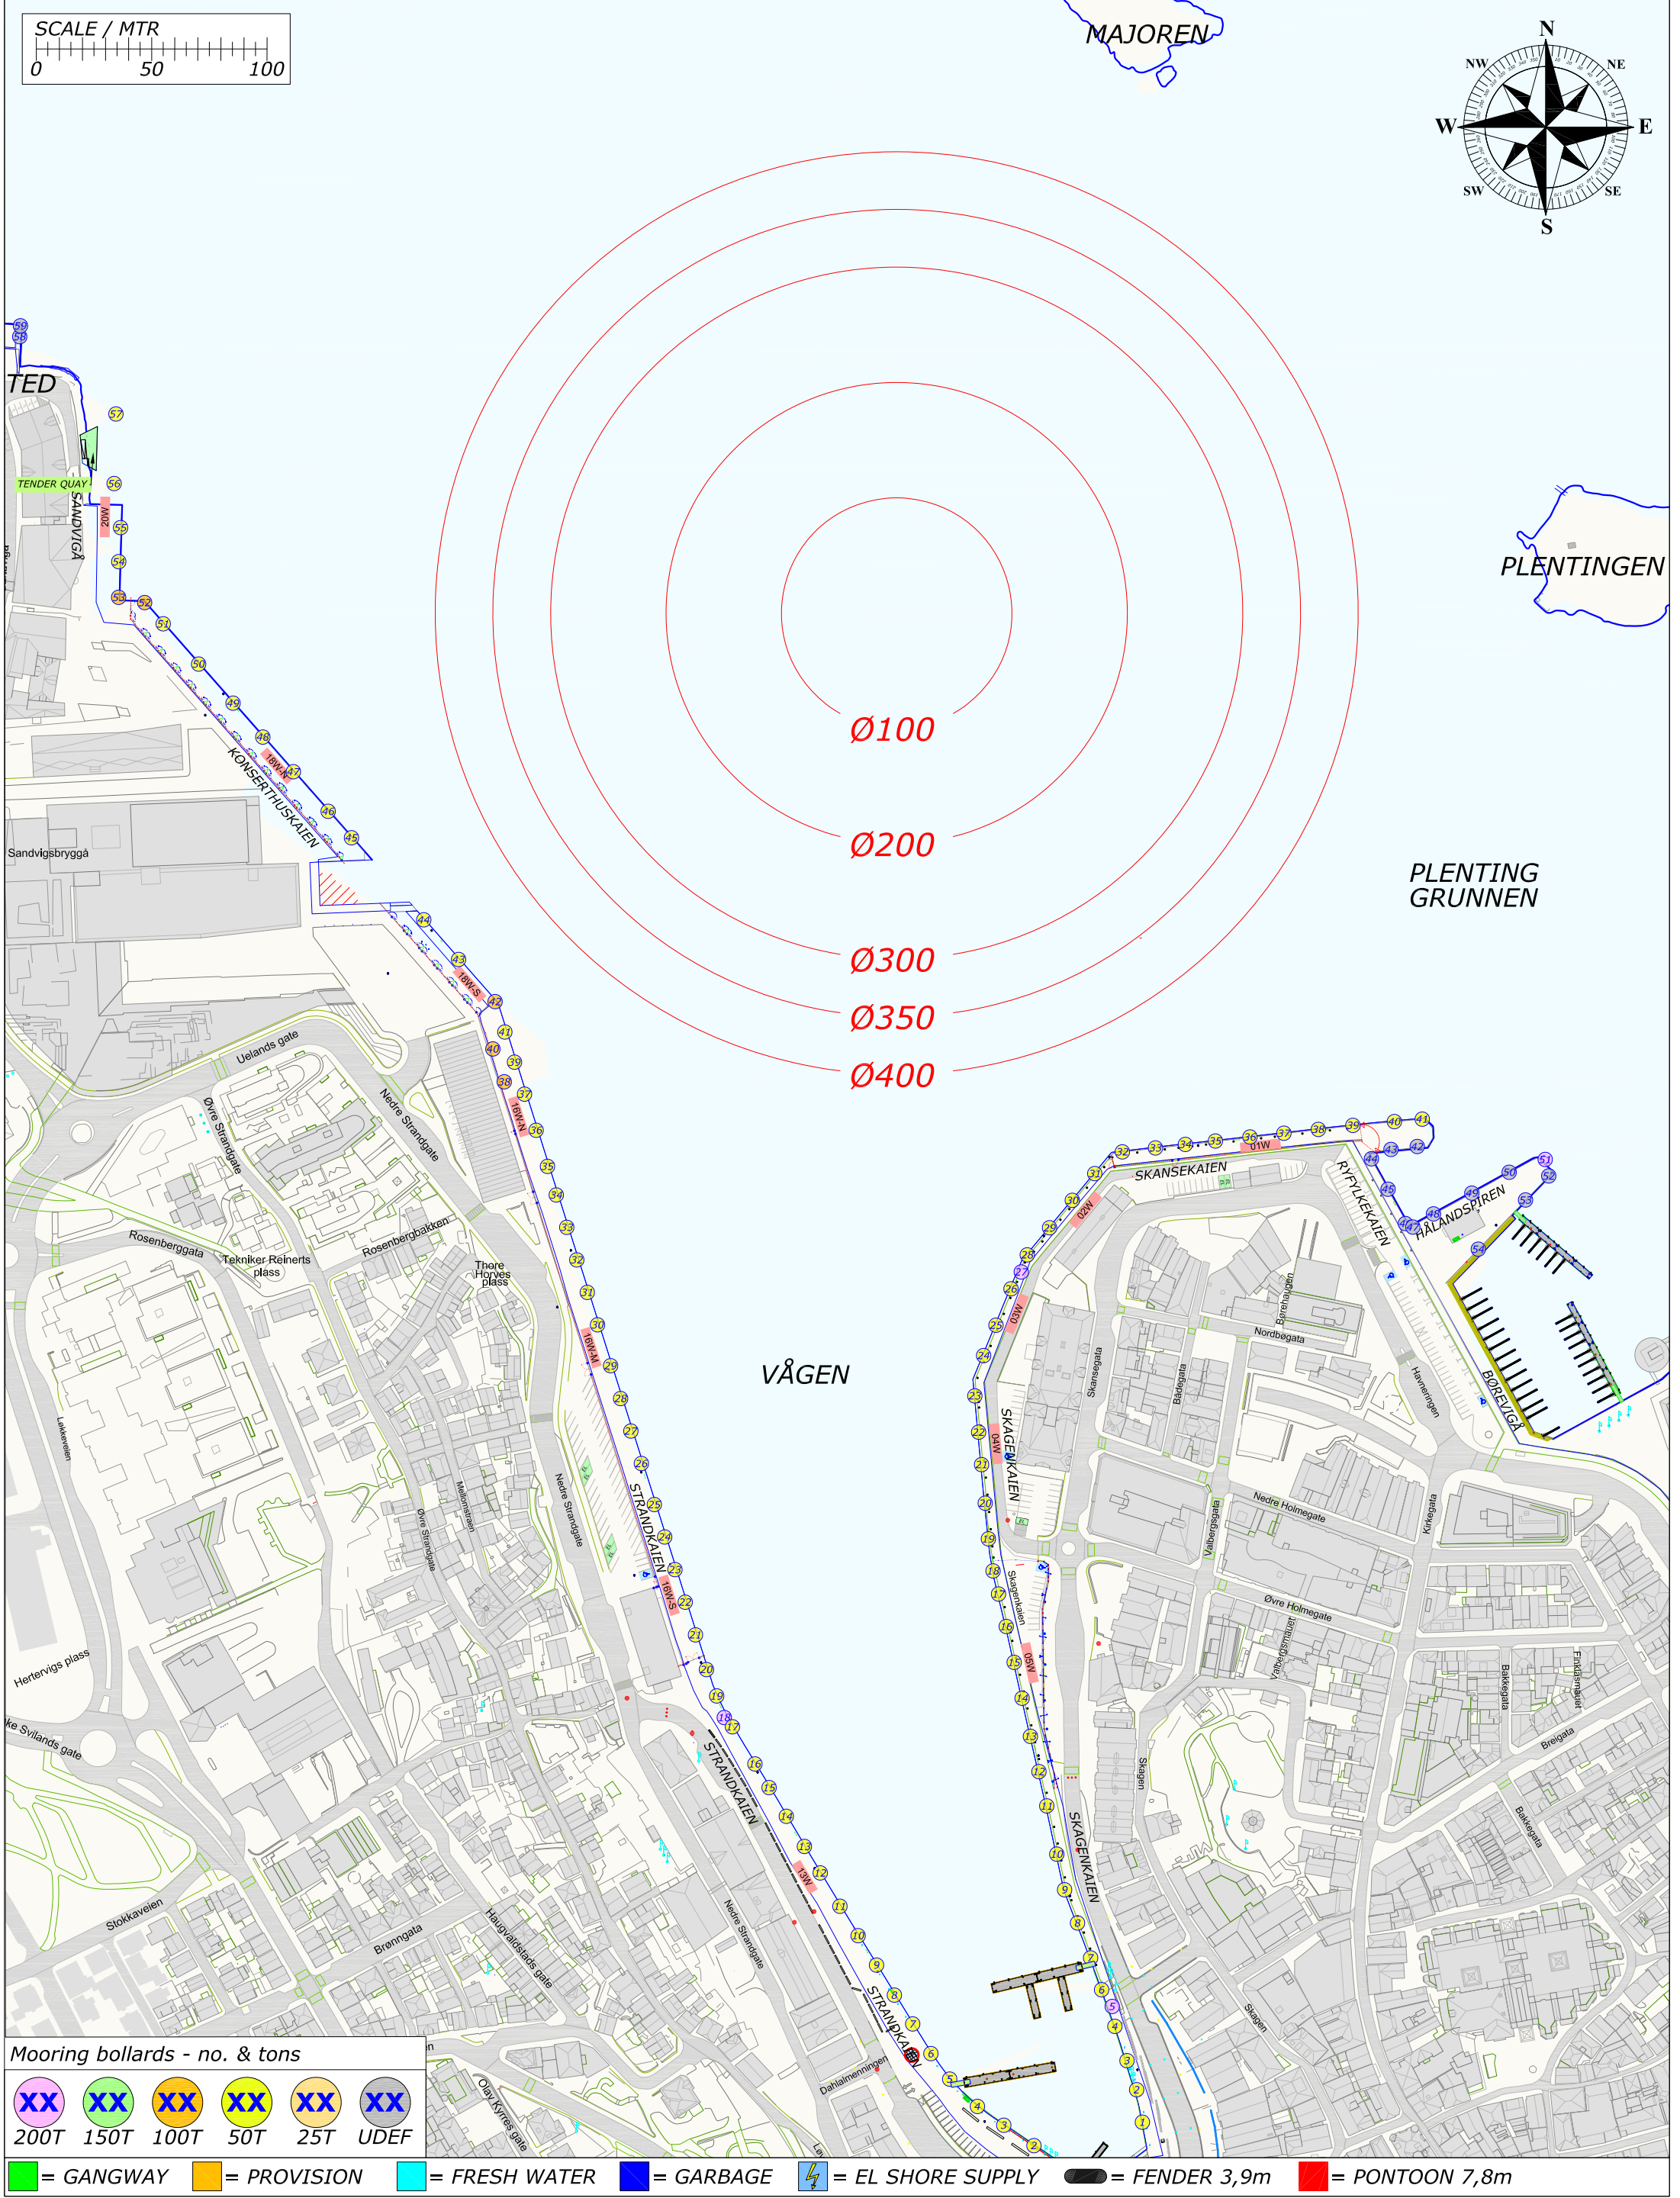

 = GANGWAY  = PROVISION  = FRESH WATER  = GARBAGE  = EL SHORE SUPPLY  = FENDER 3,9m  = PONTOON 7,8m

<i>BERTHING SKETCH PORT OF STAVANGER</i> <i>TUESDAY 3. MAY 2022</i>	 STAVANGER REGIONEN Havnedrift AS
	REV.NR. 06 - 01.05.2022



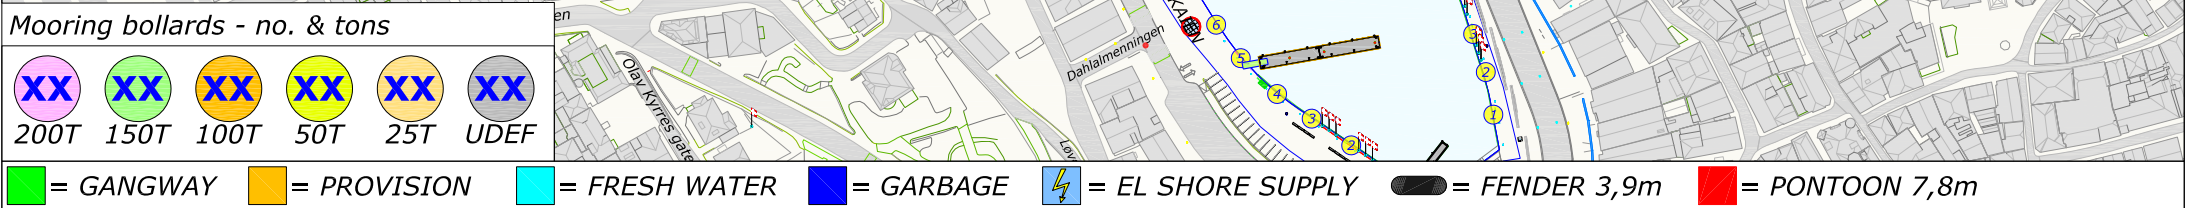


Rev.	Date	Text	Sign
Drawn by R.KARLSEN		Approved by - date	Filename CRUISE-2022.DWG
			Date 0
			Scale 1:2500
RUTEK Rutek AS - Seilaskjervegen 11 - 4055 Sola		Title PORT OF STAVANGER BERTHING SKETCH	
		Customer Stavangerregionen Havnedrift AS	Drawing no. Size A3 Sheet 1/1

BERTHING SKETCH PORT OF STAVANGER
WEDNESDAY 4. MAY 2022



REV.NR. 01 - 01.01.2022

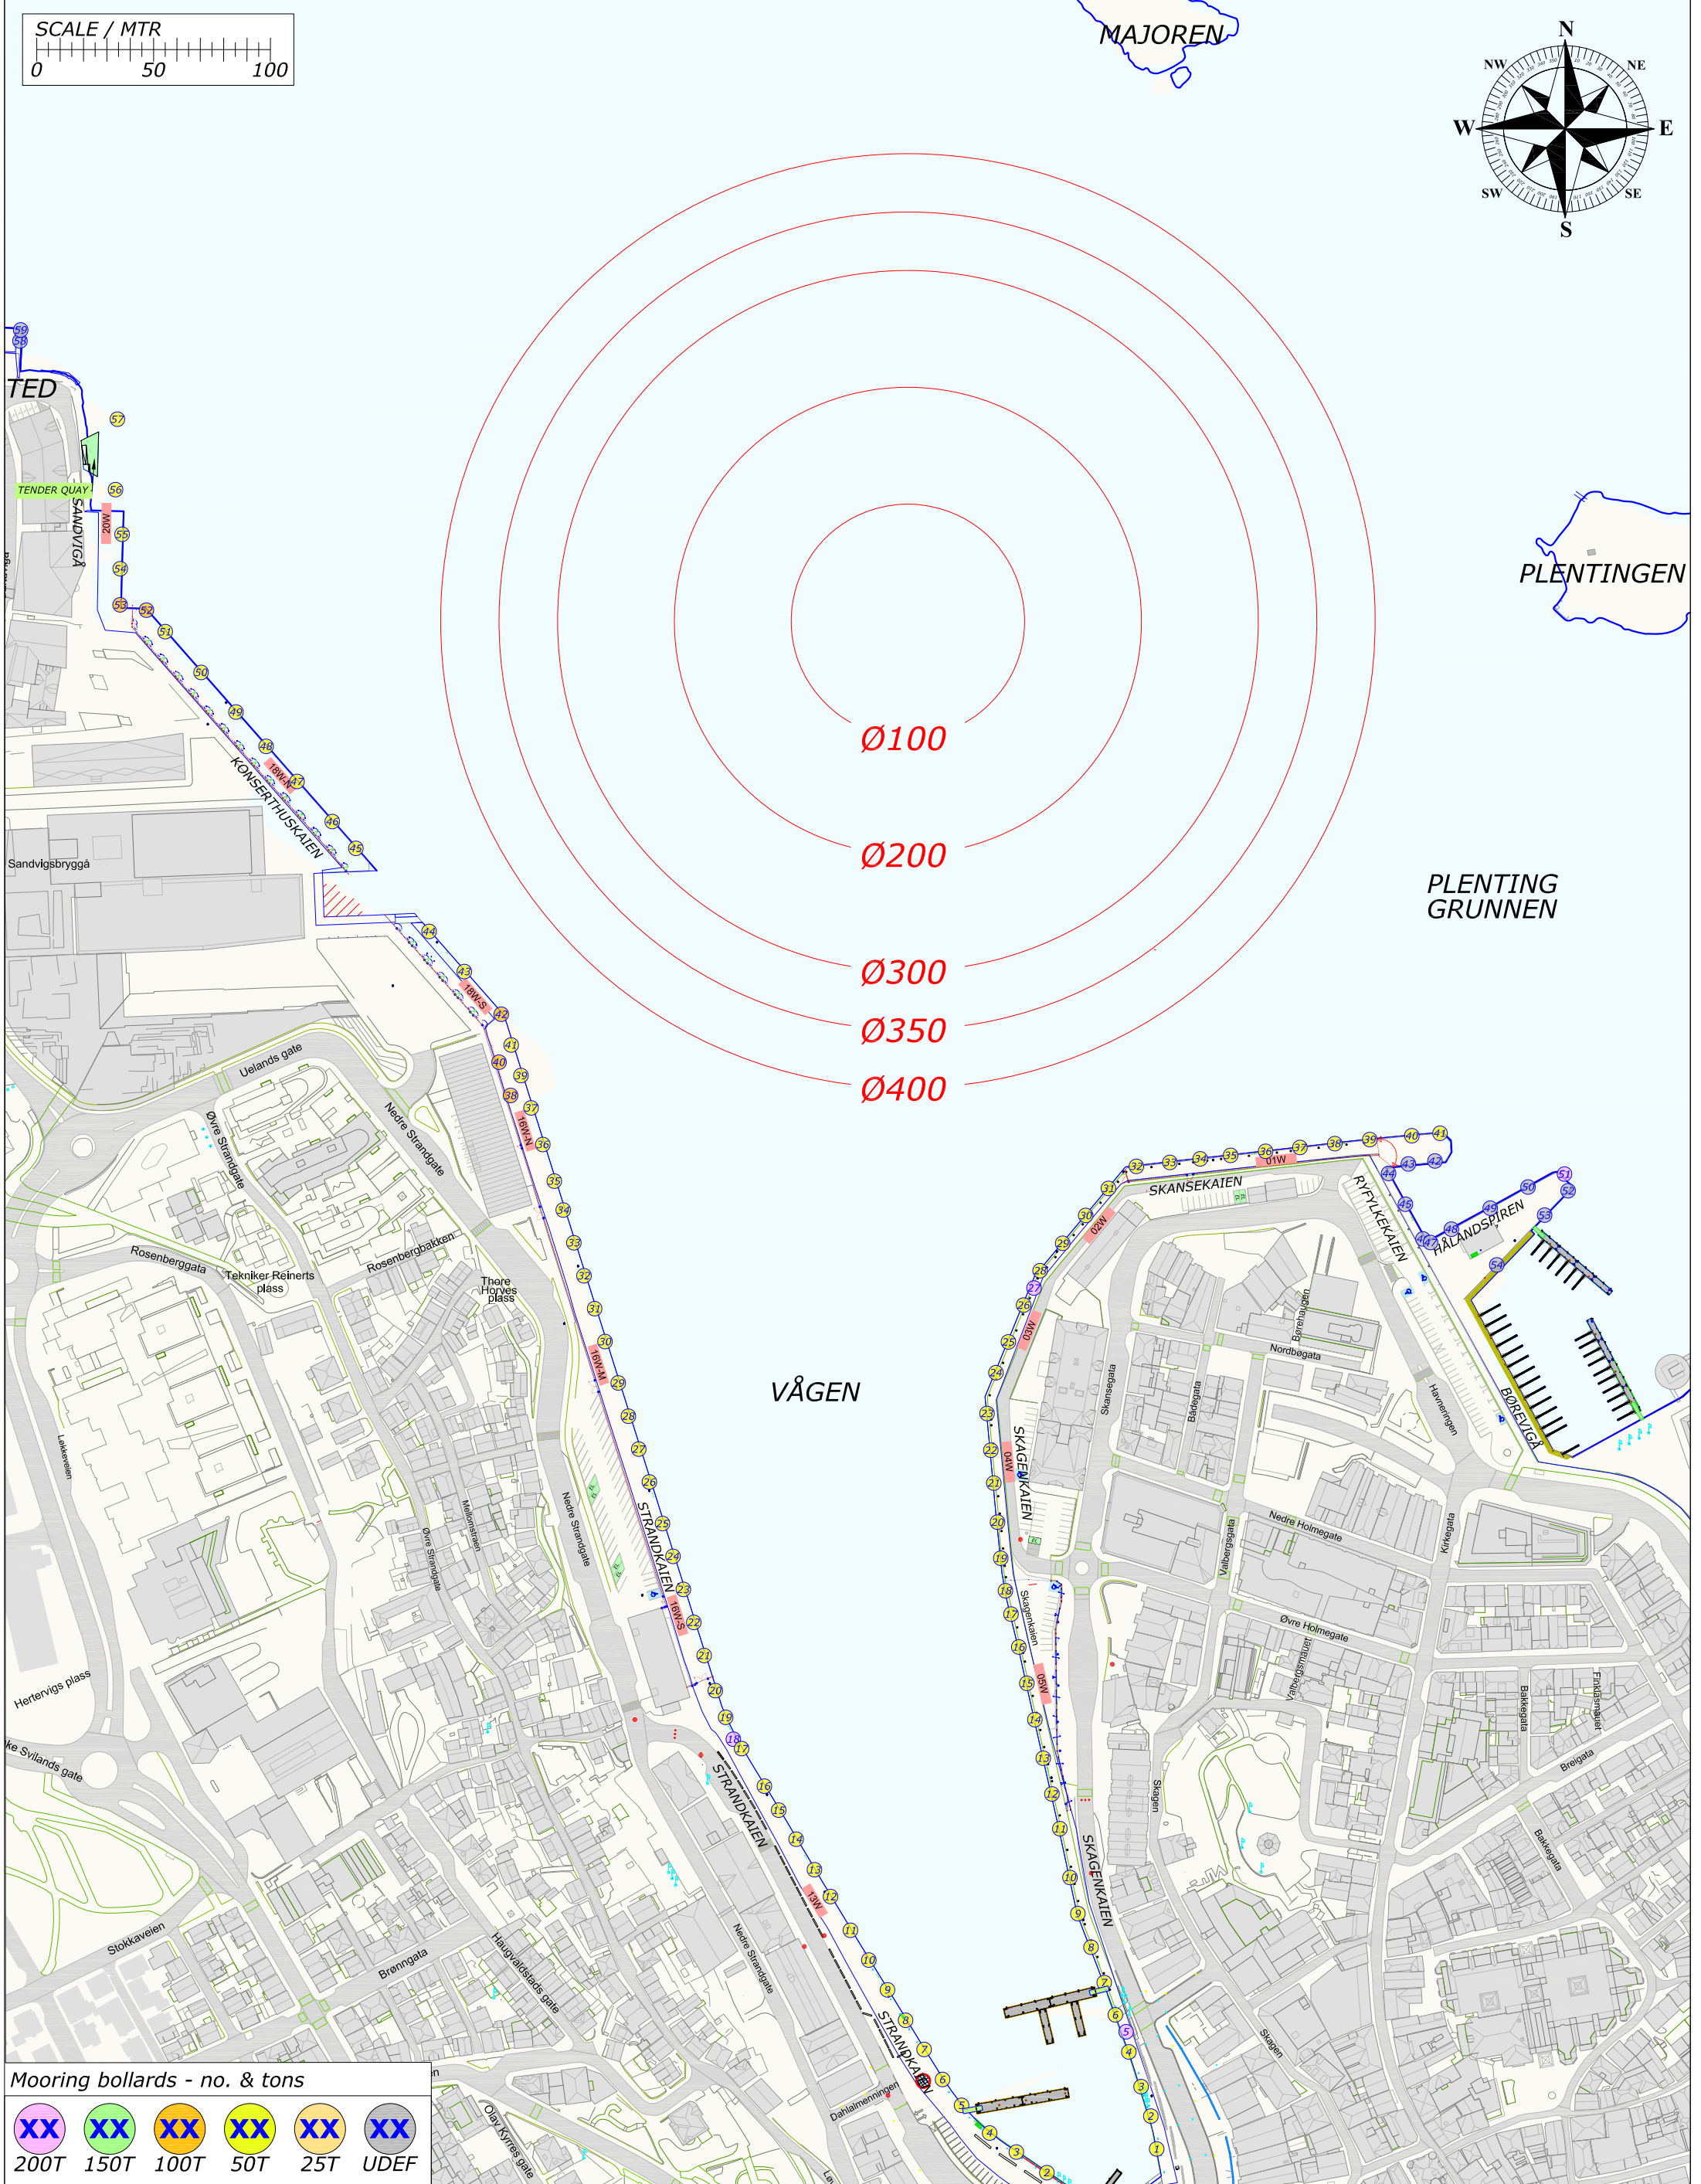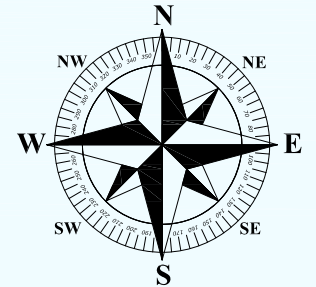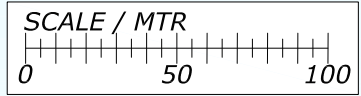

Rev.	Date	Text	Sign
Drawn by R.KARLSEN		Approved by - date	Filename CRUISE-2022.DWG
			Date 0
			Scale 1:2500
RUTEK Rutek AS - Seilaskjervegen 11 - 4055 Sola		Title PORT OF STAVANGER BERTHING SKETCH	
		Customer Stavangerregionen Havnedrift AS	Drawing no. Size A3 Sheet 1/1


BERTHING SKETCH PORT OF STAVANGER

THURSDAY 5. MAY 2022



**STAVANGER
REGIONEN**
Havnedrift AS

REV.NR. 01 - 01.01.2022

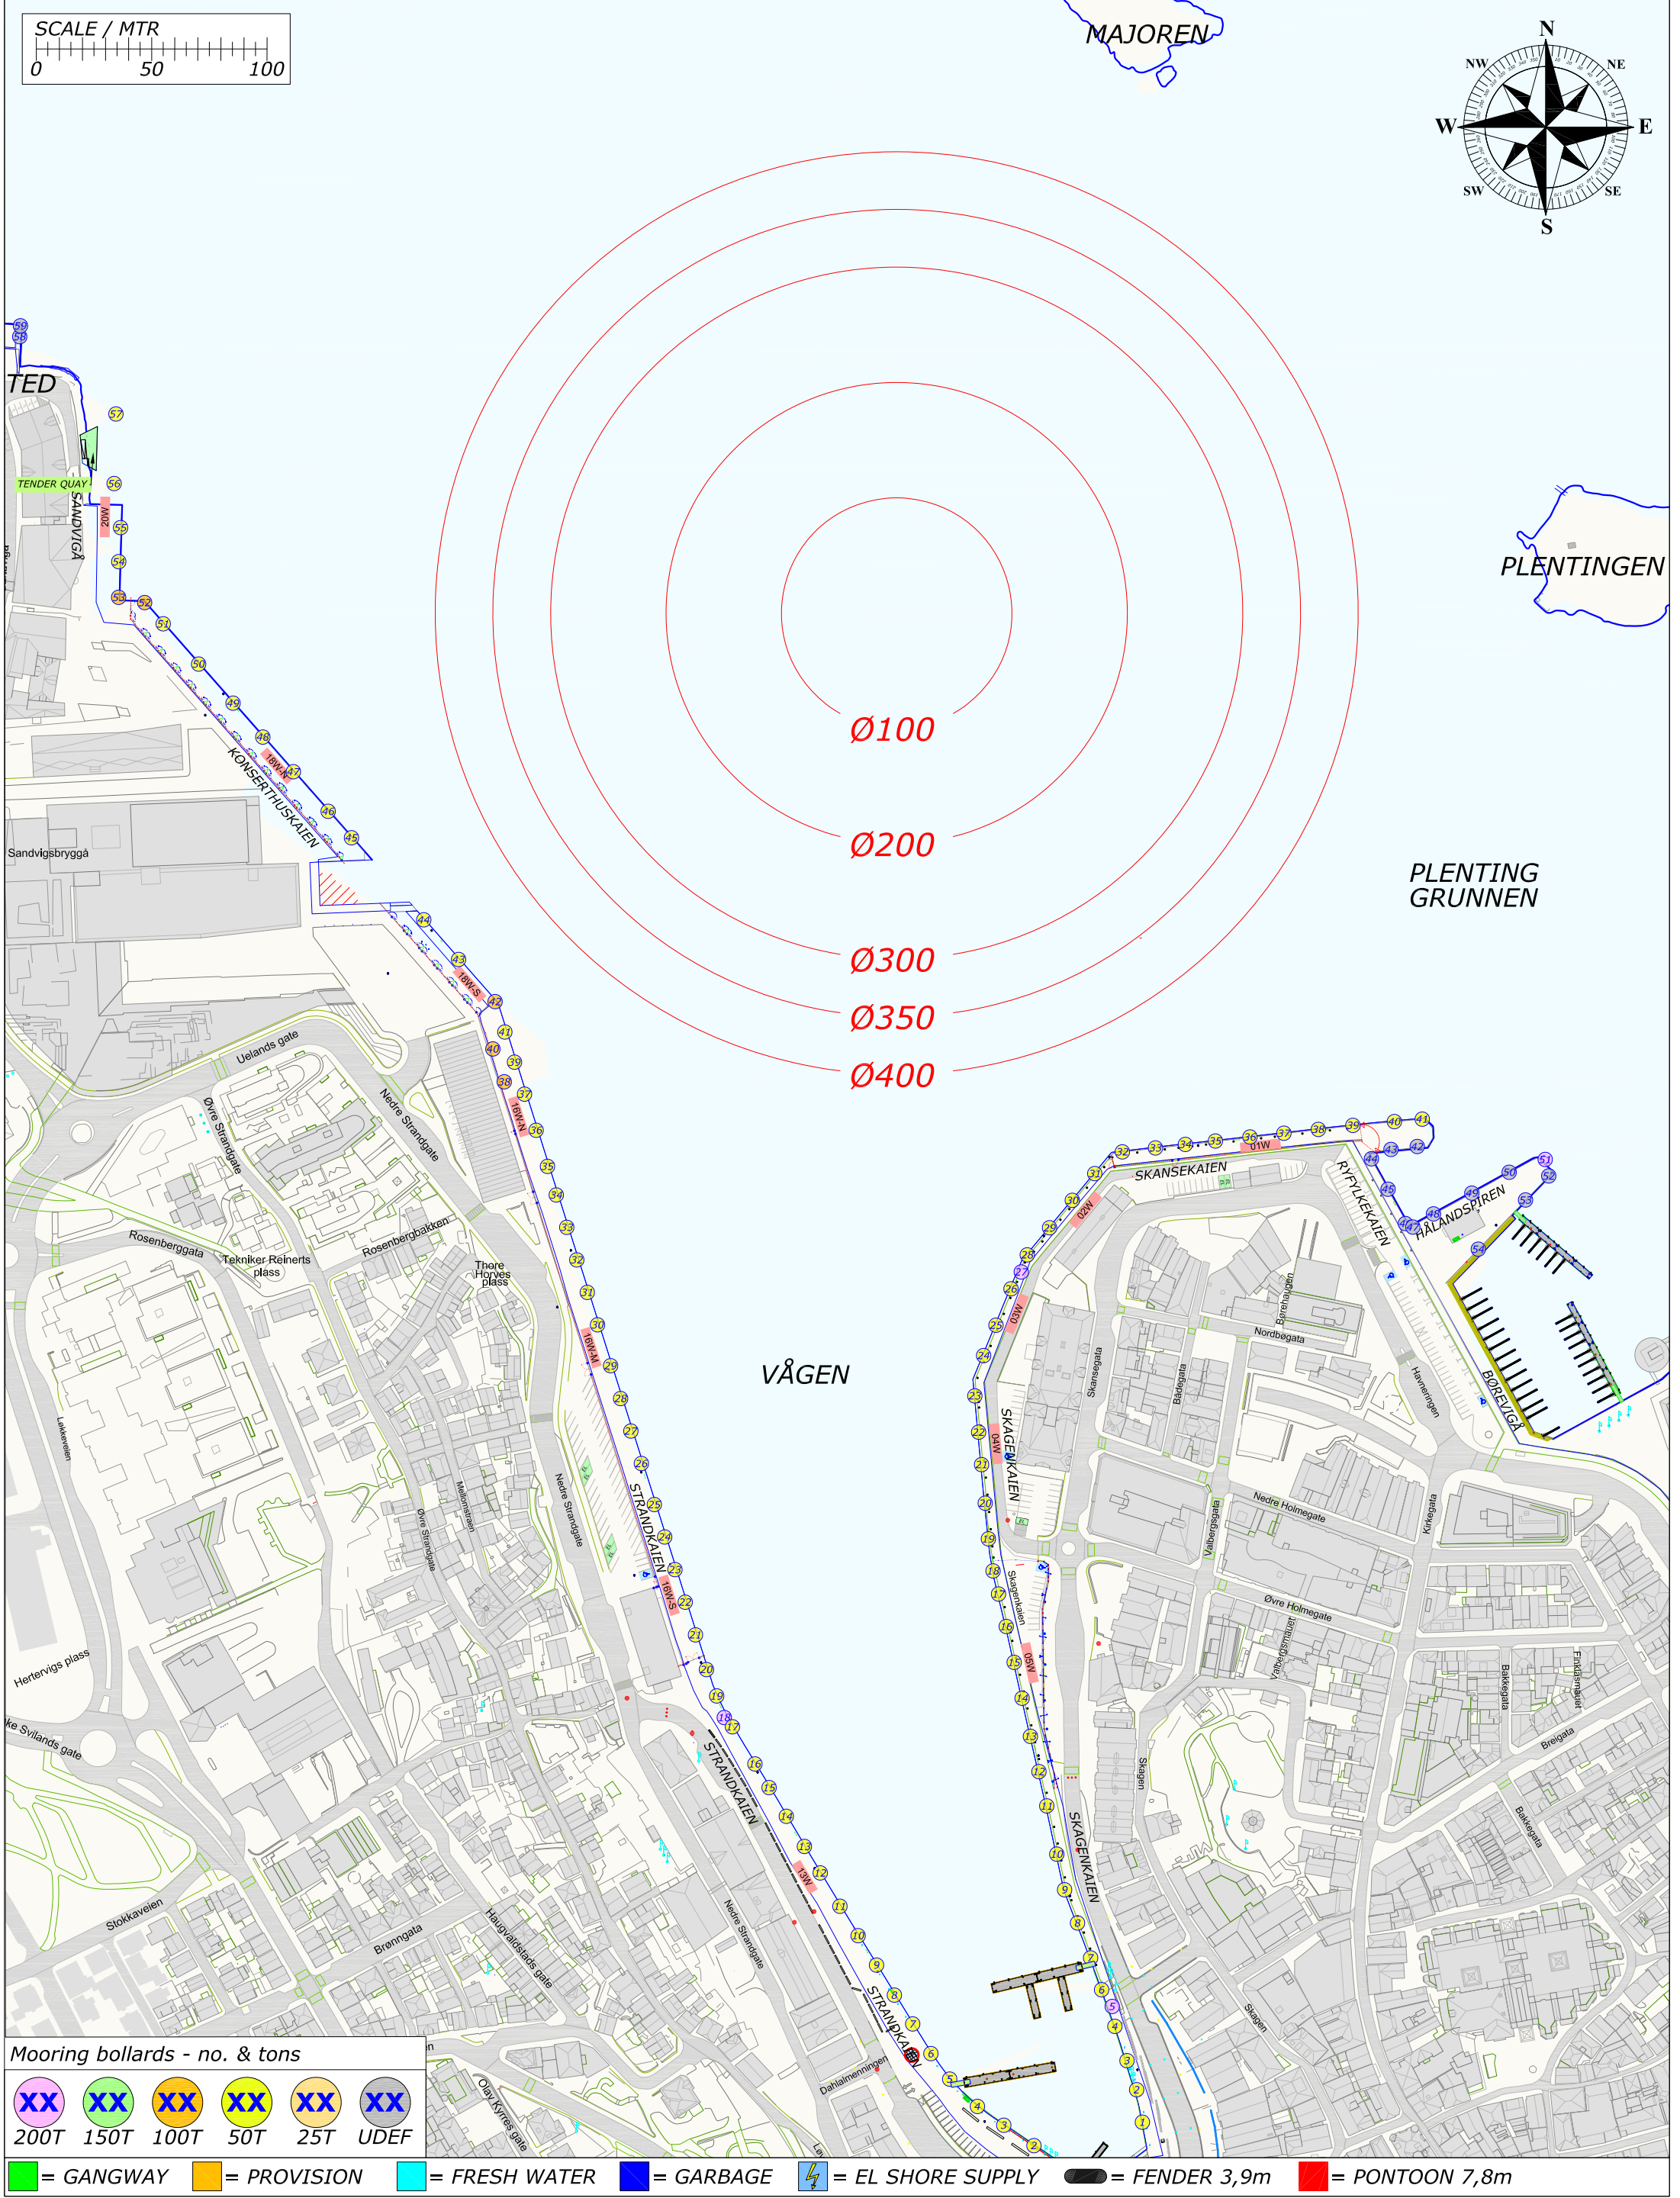

REV.NR. 01 - 01.01.2022




*PLENTING
GRUNNEN*

VÅGEN

 = GANGWAY
 = PROVISION
 = FRESH WATER
 = GARBAGE
 = EL SHORE SUPPLY
 = FENDER 3,9m
 = PONTOON 7,8m

<i>BERTHING SKETCH PORT OF STAVANGER</i> <i>SATURDAY 7. MAY 2022</i>	 STAVANGER REGIONEN Havnedrift AS
	REV.NR. 03 - 25.04.2022

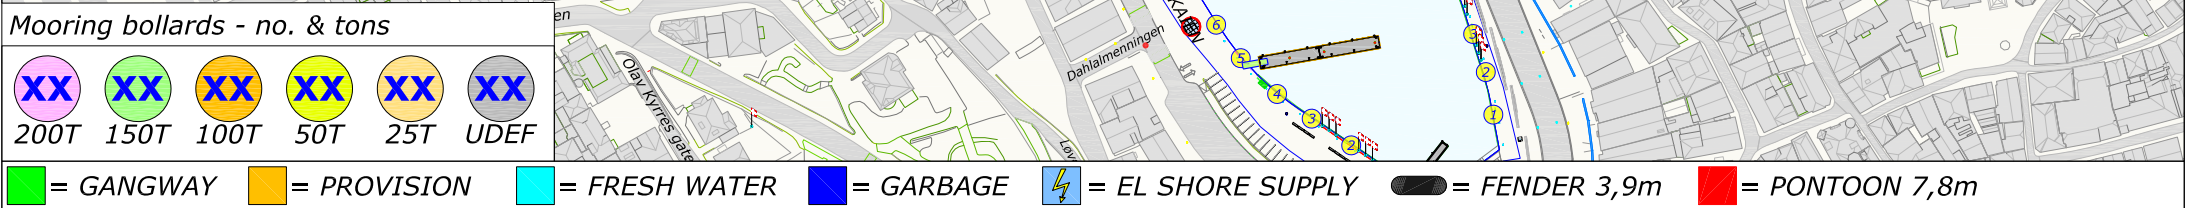

Rev.	Date	Text	Sign
Drawn by R.KARLSEN		Approved by - date	Filename CRUISE-2022.DWG
			Date 0
			Scale 1:2500
RUTEK Rutek AS - Seilaskjervegen 11 - 4055 Sola		Title PORT OF STAVANGER BERTHING SKETCH	
		Drawing no.	
		Customer Stavangerregionen Havnedrift AS	Size A3
			Sheet 1/1


BERTHING SKETCH PORT OF STAVANGER

SUNDAY 8. MAY 2022



STAVANGER REGIONEN
Havnedrift AS

REV.NR. 04 - 22.02.2022

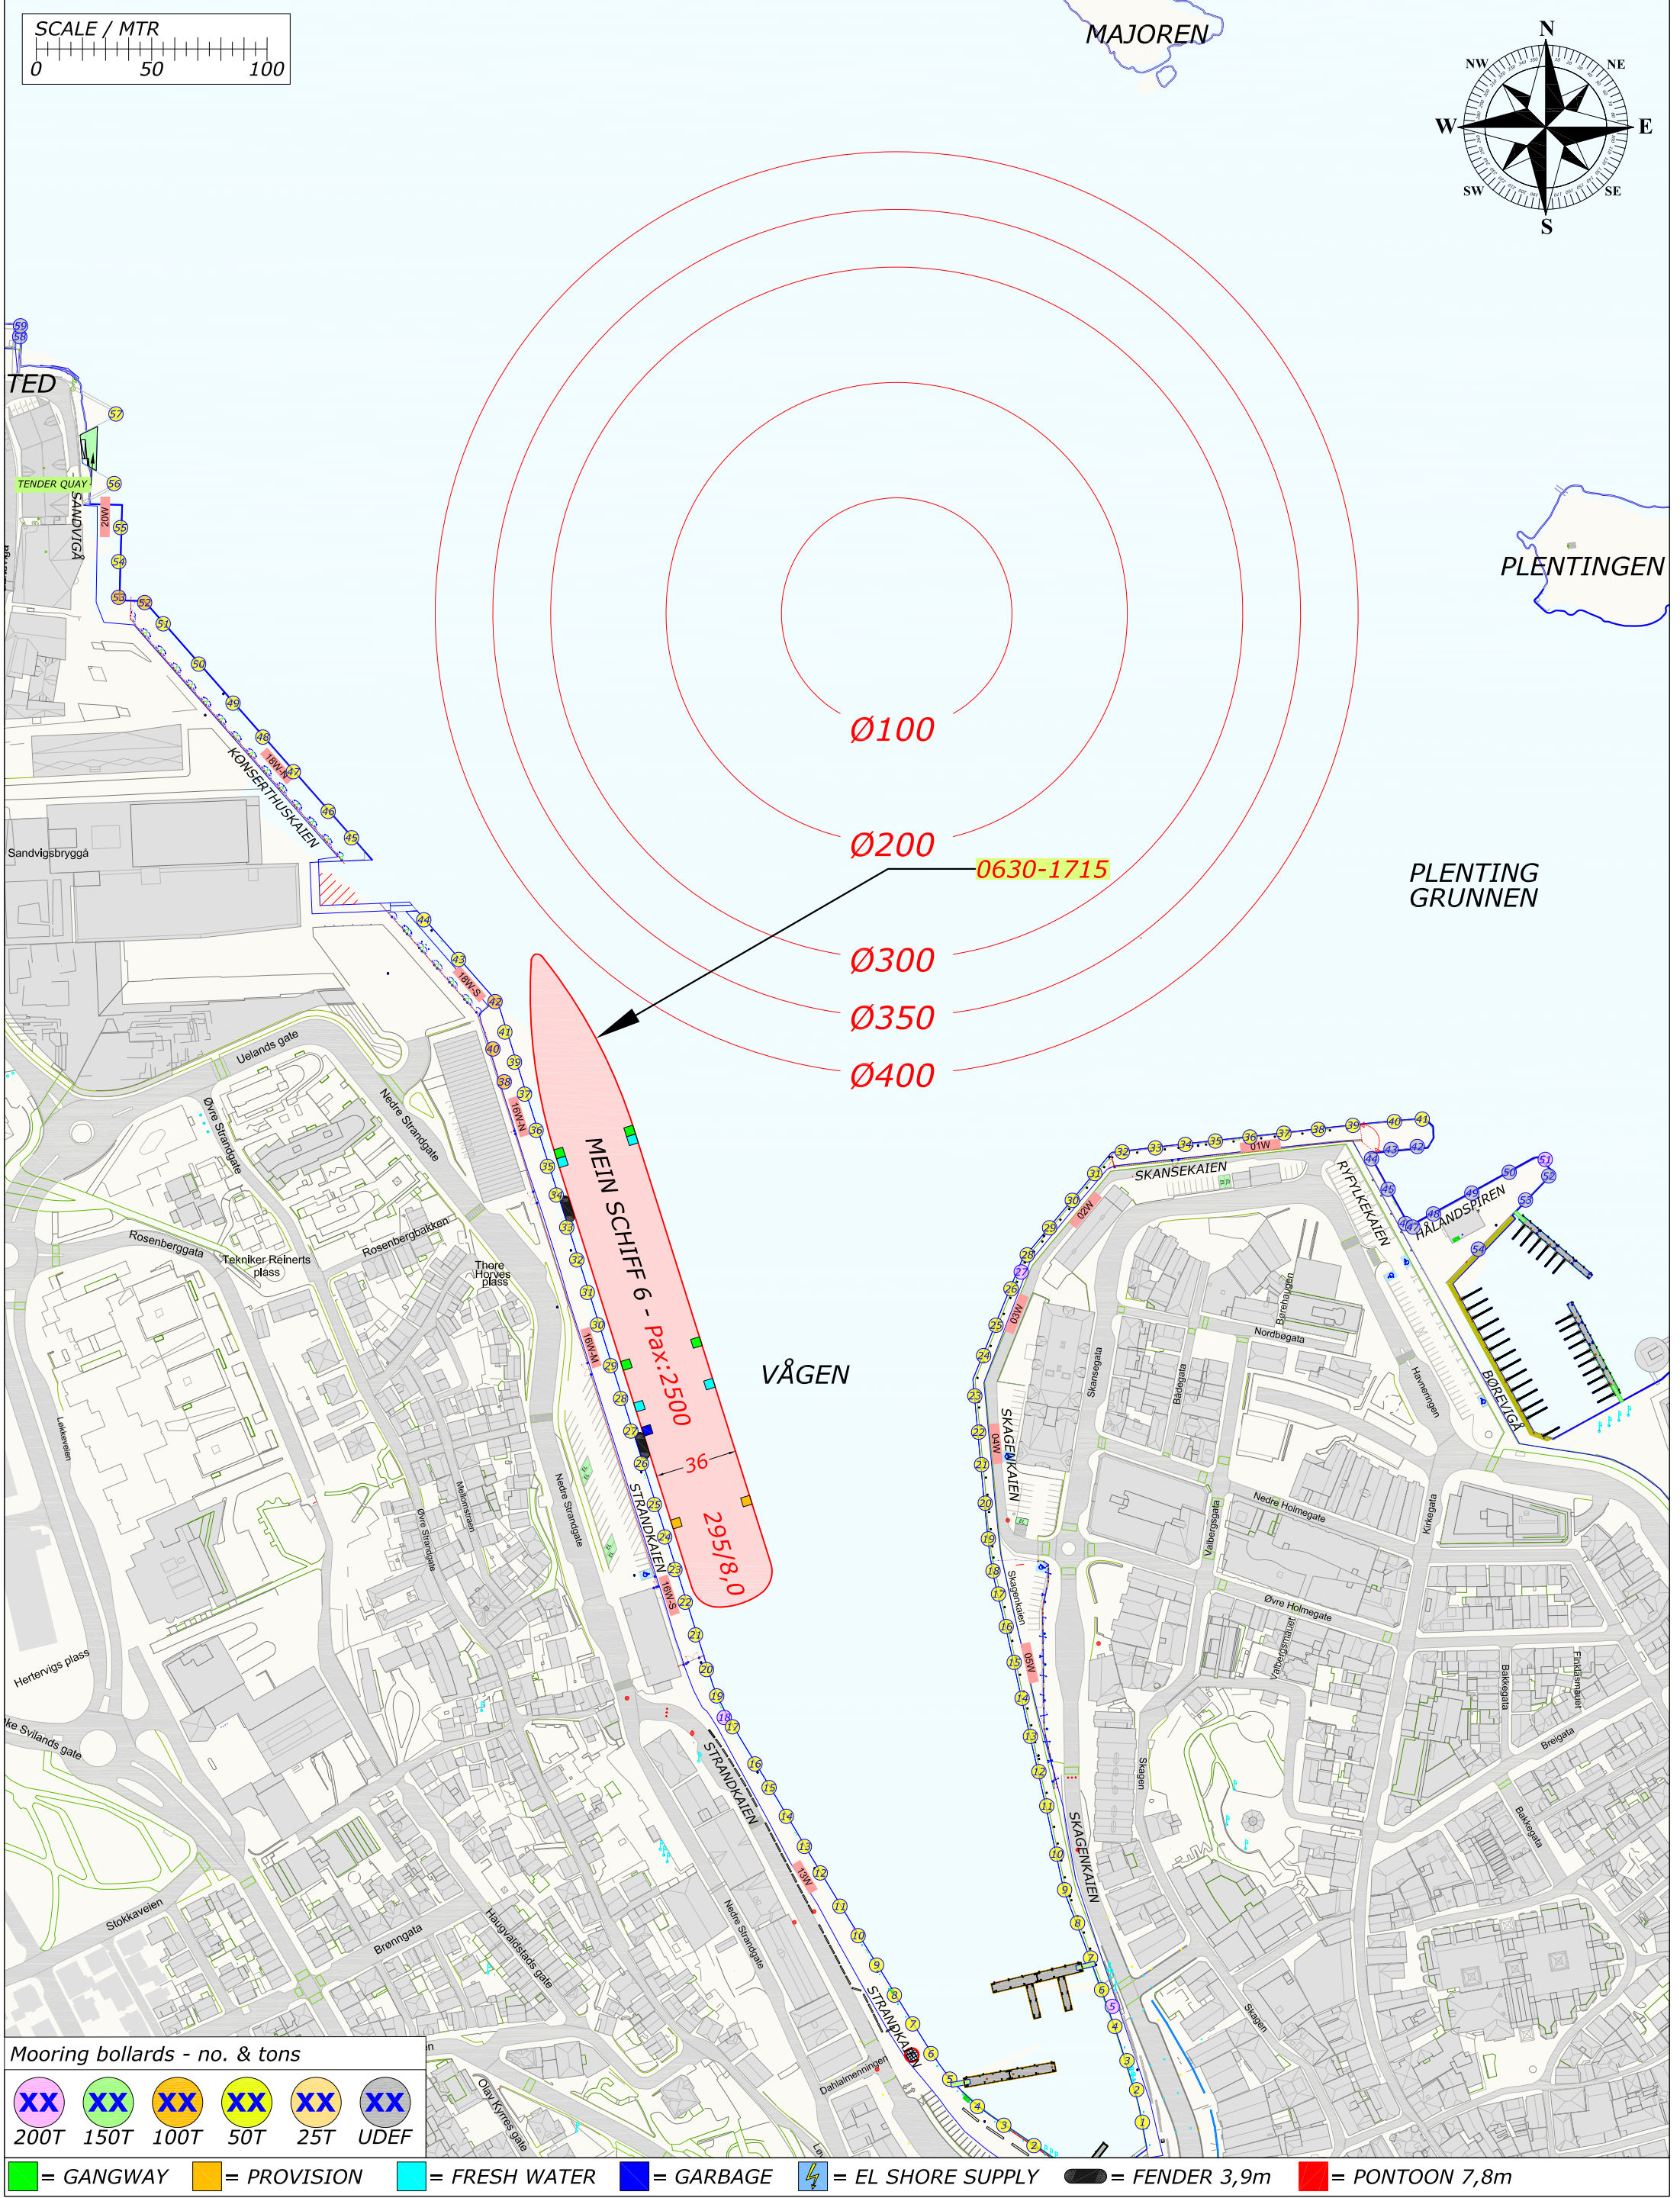

SCALE / MTR

0 50 100

TENDER QUAY
SANDVIGA
KONSERTHUSKALEN
IONA - Pax: 6509
STRANDKALEN
IONA

Uelands gate
Nedre Strandgate
Rosenberggata
Tekniker Reinerts plass
Rosenberghakken
Thore Holvæs plass
Mellomstrøen
Øvre Strandgate
Nedre Strandgate
Strandkaien
Bronngata
Haugvollstads Gate
Olav Kyrres Gate

Sandvigsbryggå
Lokkeveien
Hertervig's plass
Stokkaveien

Mooring bollards - no. & tons

XX	XX	XX	XX	XX	XX
200T	150T	100T	50T	25T	UDEF

= GANGWAY = PROVISION = FRESH WATER = GARBAGE

REV.NR. 05 - 02.05.2022



PLENTINGEN

*PLENTING
GRUNNEN*

Ø400

VÅGEN

VIKING VENUS -

A horizontal sequence of six circles, each containing the text 'XX' in blue. The circles are colored and labeled below as follows: pink (200T), green (150T), orange (100T), yellow (50T), light orange (25T), and grey (UDEF).




 = GANGWAY
 = PROVISION
 = FRESH WATER
 = GARBAGE
 = EL SHORE SUPPLY
 = FENDER 3,9m
 = PONTOON 7,8m

Rev.	Date	Text	Sign
Drawn by R.KARLSEN		Approved by - date	Filename CRUISE-2022.DWG
			Date 0
			Scale 1:2500
RUTEK Rutek AS - Seilaskjervegen 11 - 4055 Sola		Title PORT OF STAVANGER BERTHING SKETCH	
		Customer Stavangerregionen Havnedrift AS	Drawing no. Size A3 Sheet 1/1

BERTHING SKETCH PORT OF STAVANGER
TUESDAY 10. MAY 2022



REV.NR. 01 - 01.01.2022

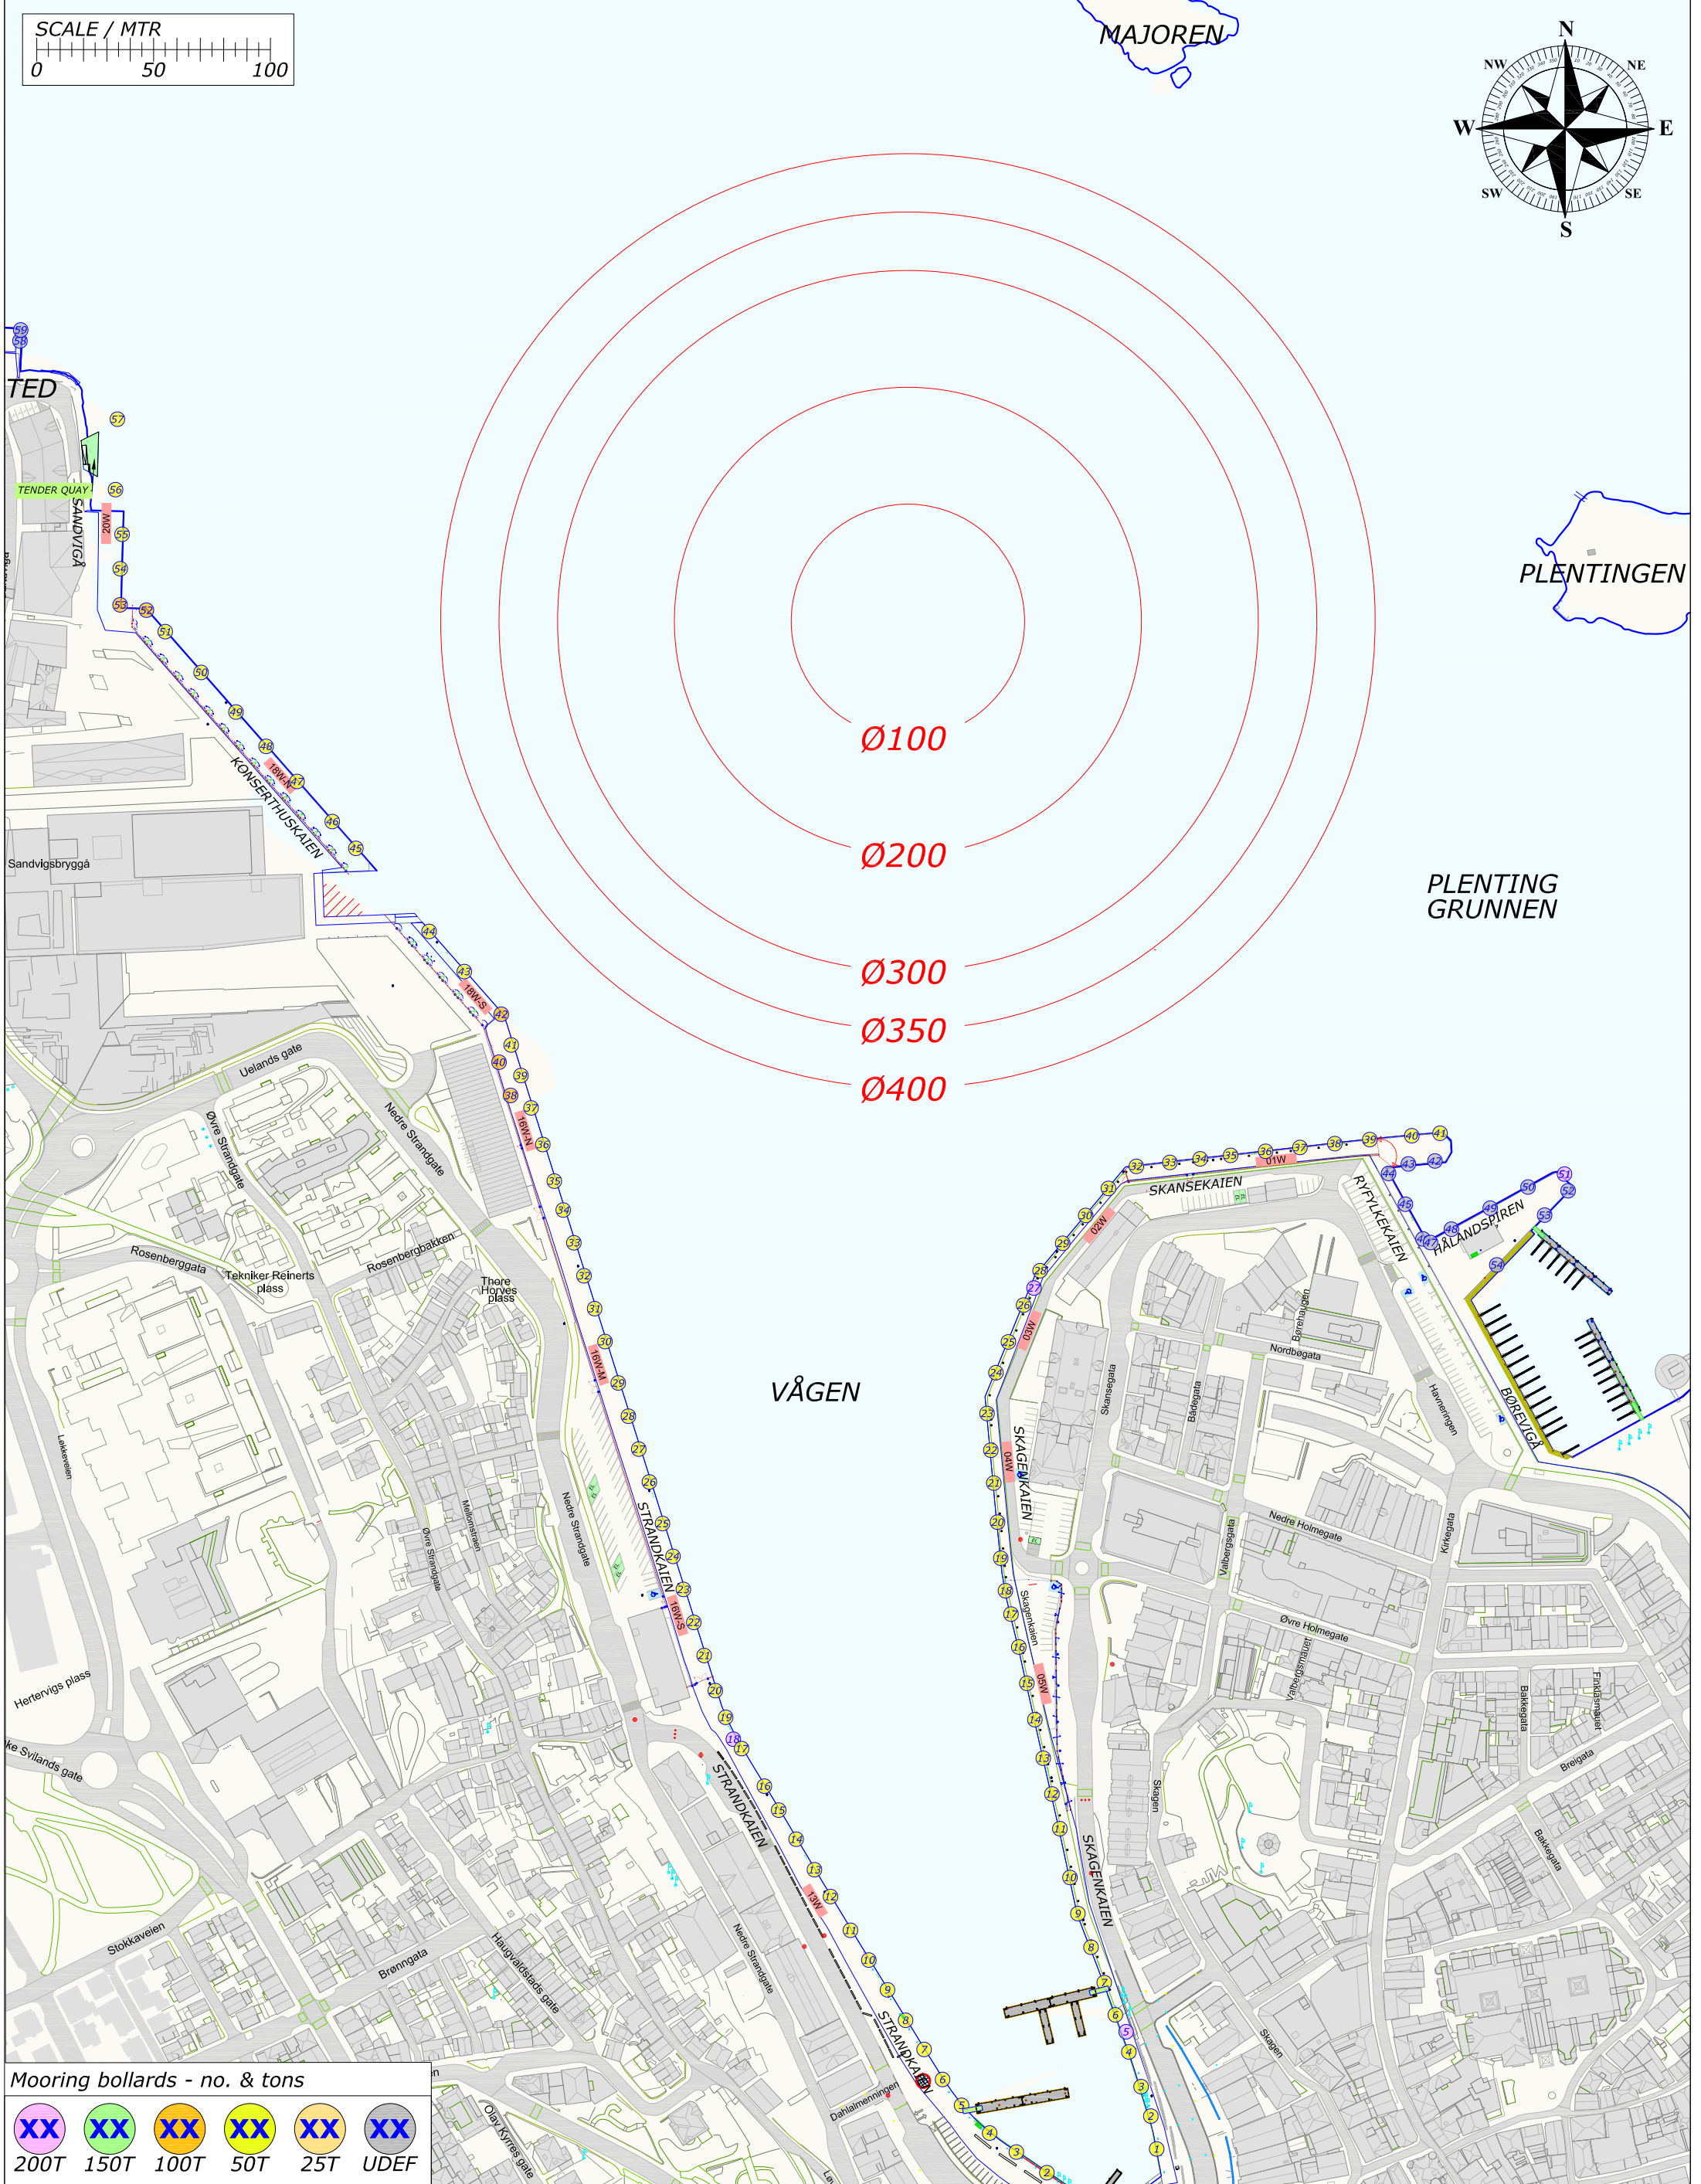
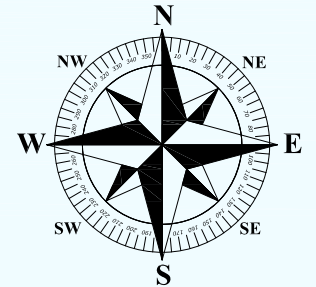
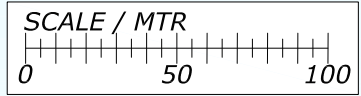


Rev.	Date	Text		Sign
Drawn by R.KARLSEN		Approved by - date		Filename CRUISE-2022.DWG
				Date 0
				Scale 1:2500
		Title PORT OF STAVANGER BERTHING SKETCH		Drawing no.
		Customer Stavangerregionen Havnedrift AS		Size A3
				Sheet 1/1

BERTHING SKETCH PORT OF STAVANGER
WEDNESDAY 11. MAY 2022



REV.NR. 01 - 01.01.2022

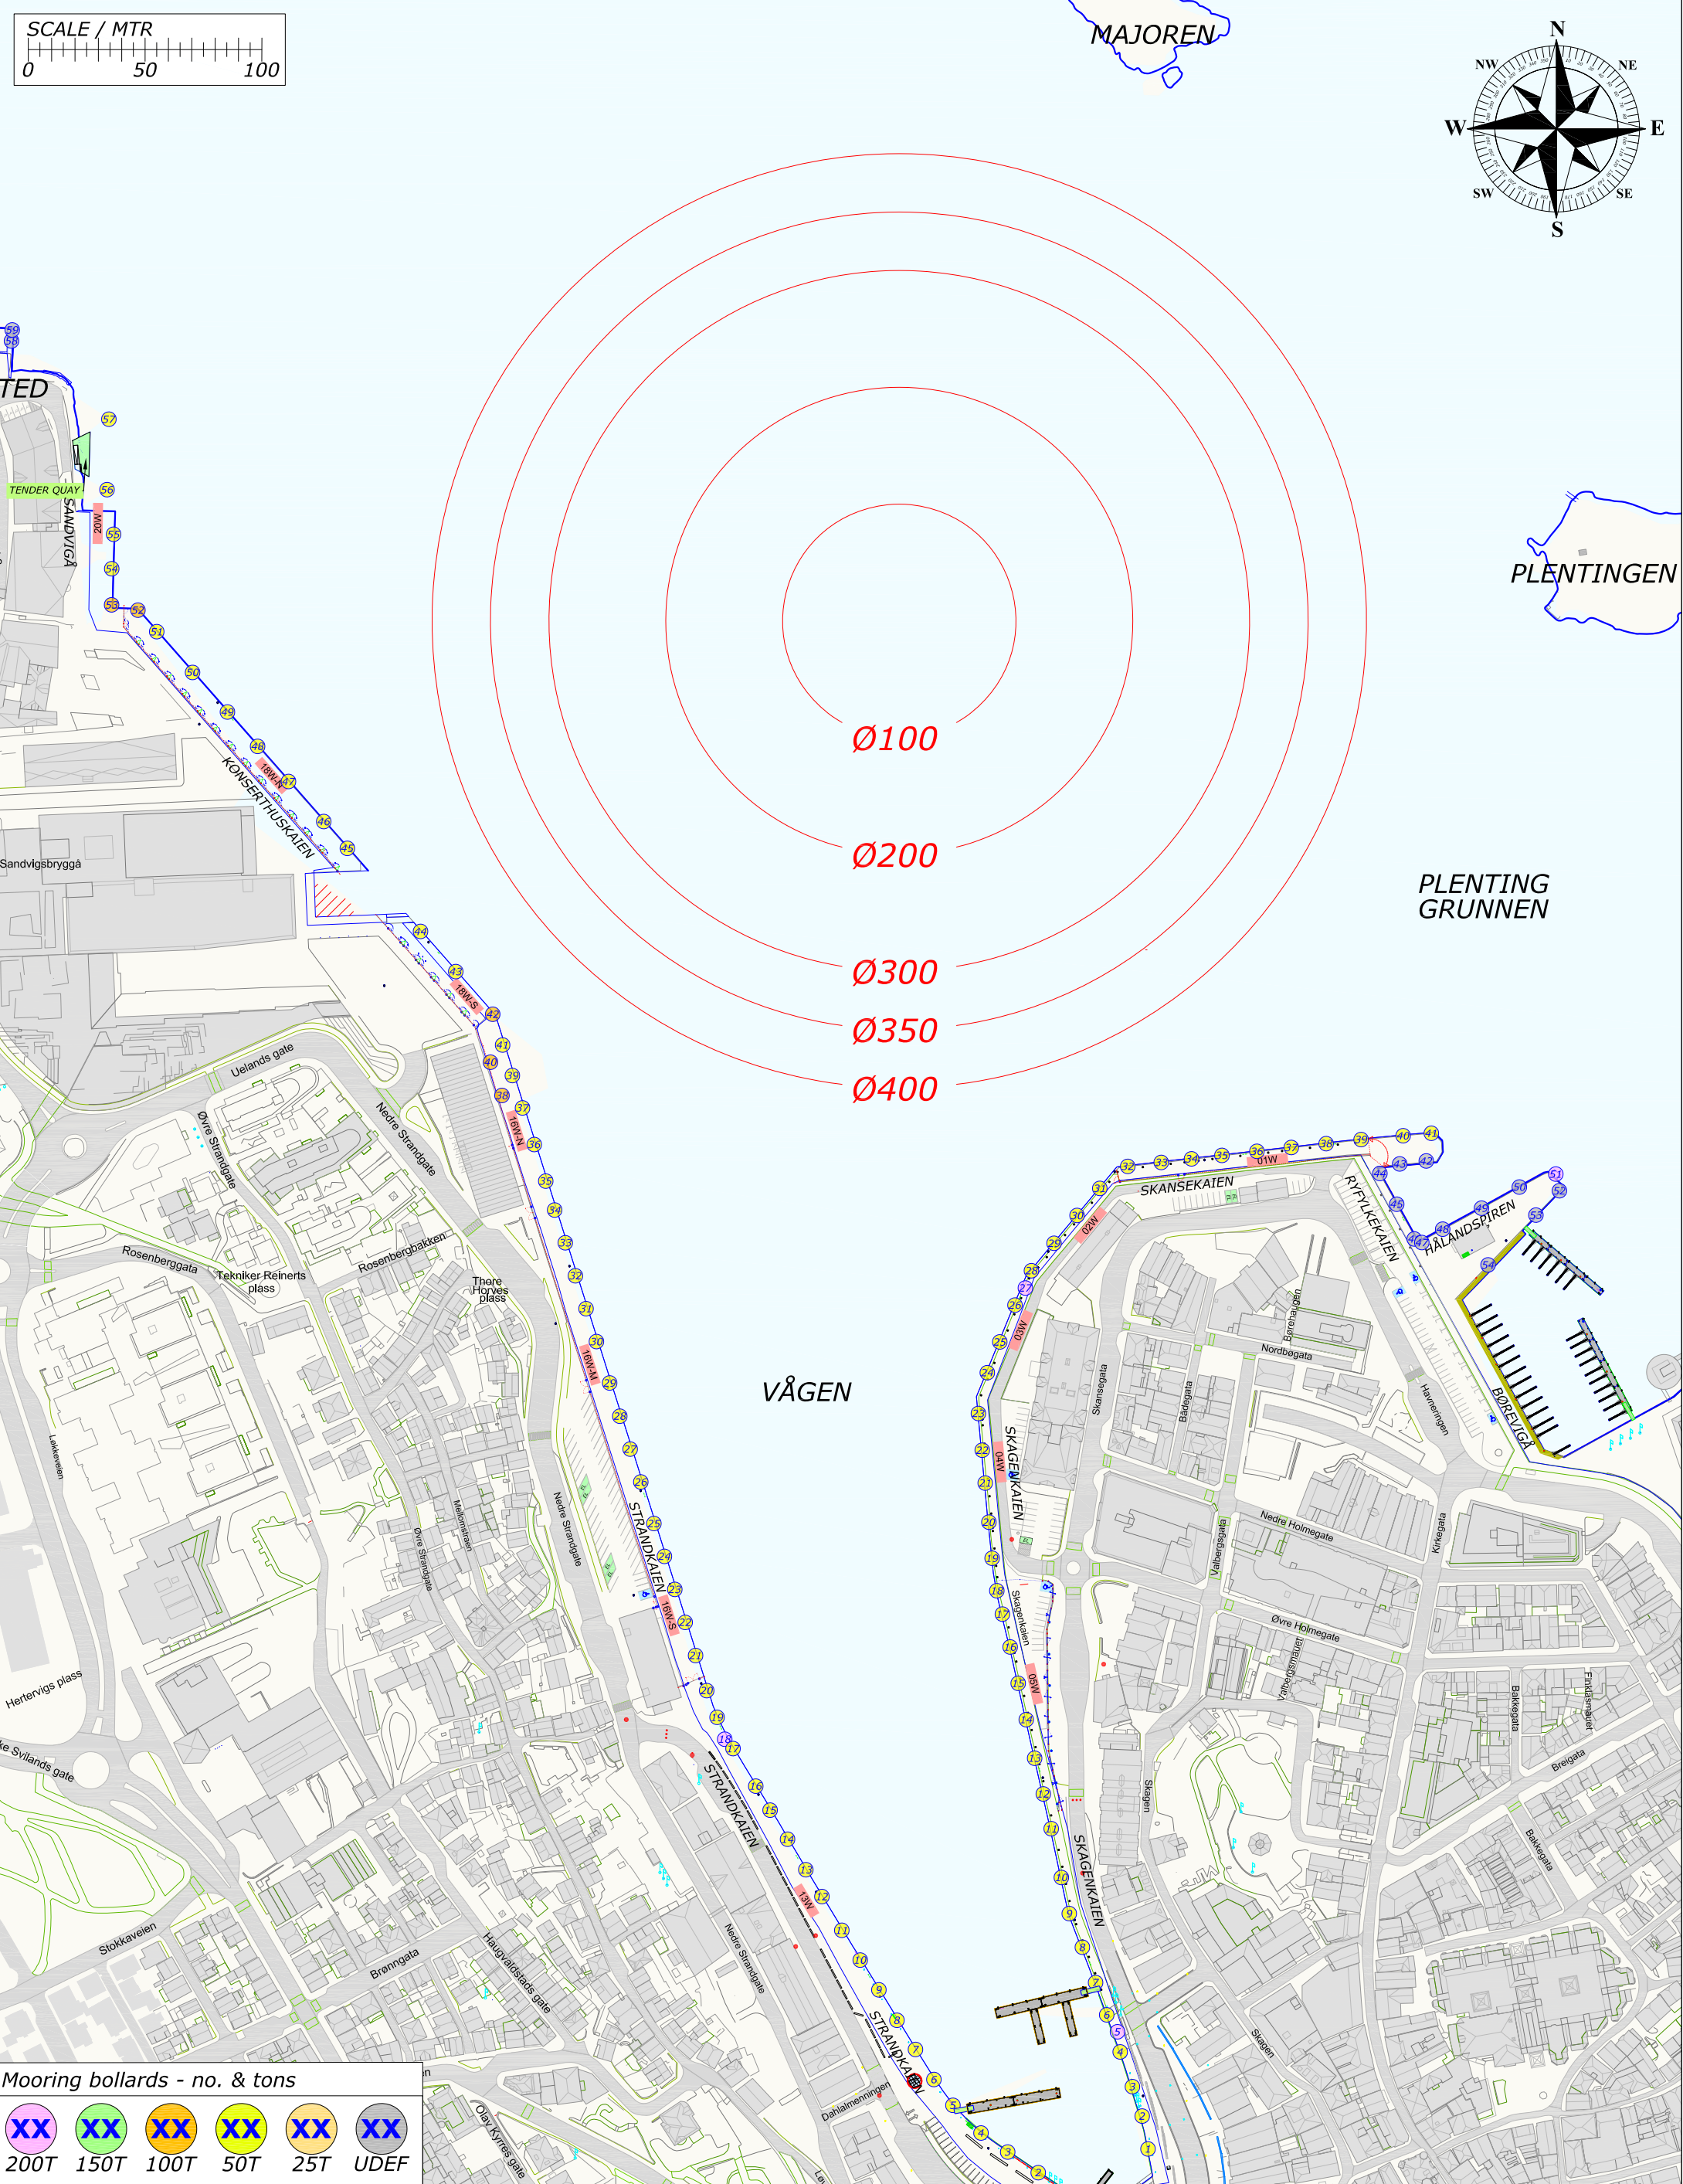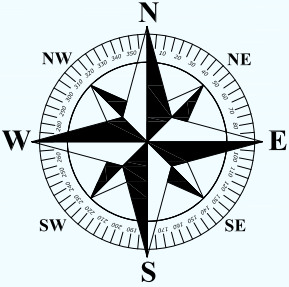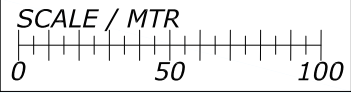

Rev.	Date	Text	Sign
Drawn by R.KARLSEN		Approved by - date	Filename CRUISE-2022.DWG
			Date 0
			Scale 1:2500
RUTEK Rutek AS - Seilaskjervegen 11 - 4055 Sola		Title PORT OF STAVANGER BERTHING SKETCH	
		Drawing no.	
		Customer Stavangerregionen Havnedrift AS	Size A3
			Sheet 1/1


BERTHING SKETCH PORT OF STAVANGER

THURSDAY 12. MAY 2022



**STAVANGER
REGIONEN**
Havnedrift AS

REV.NR. 02 - 20.04.2022



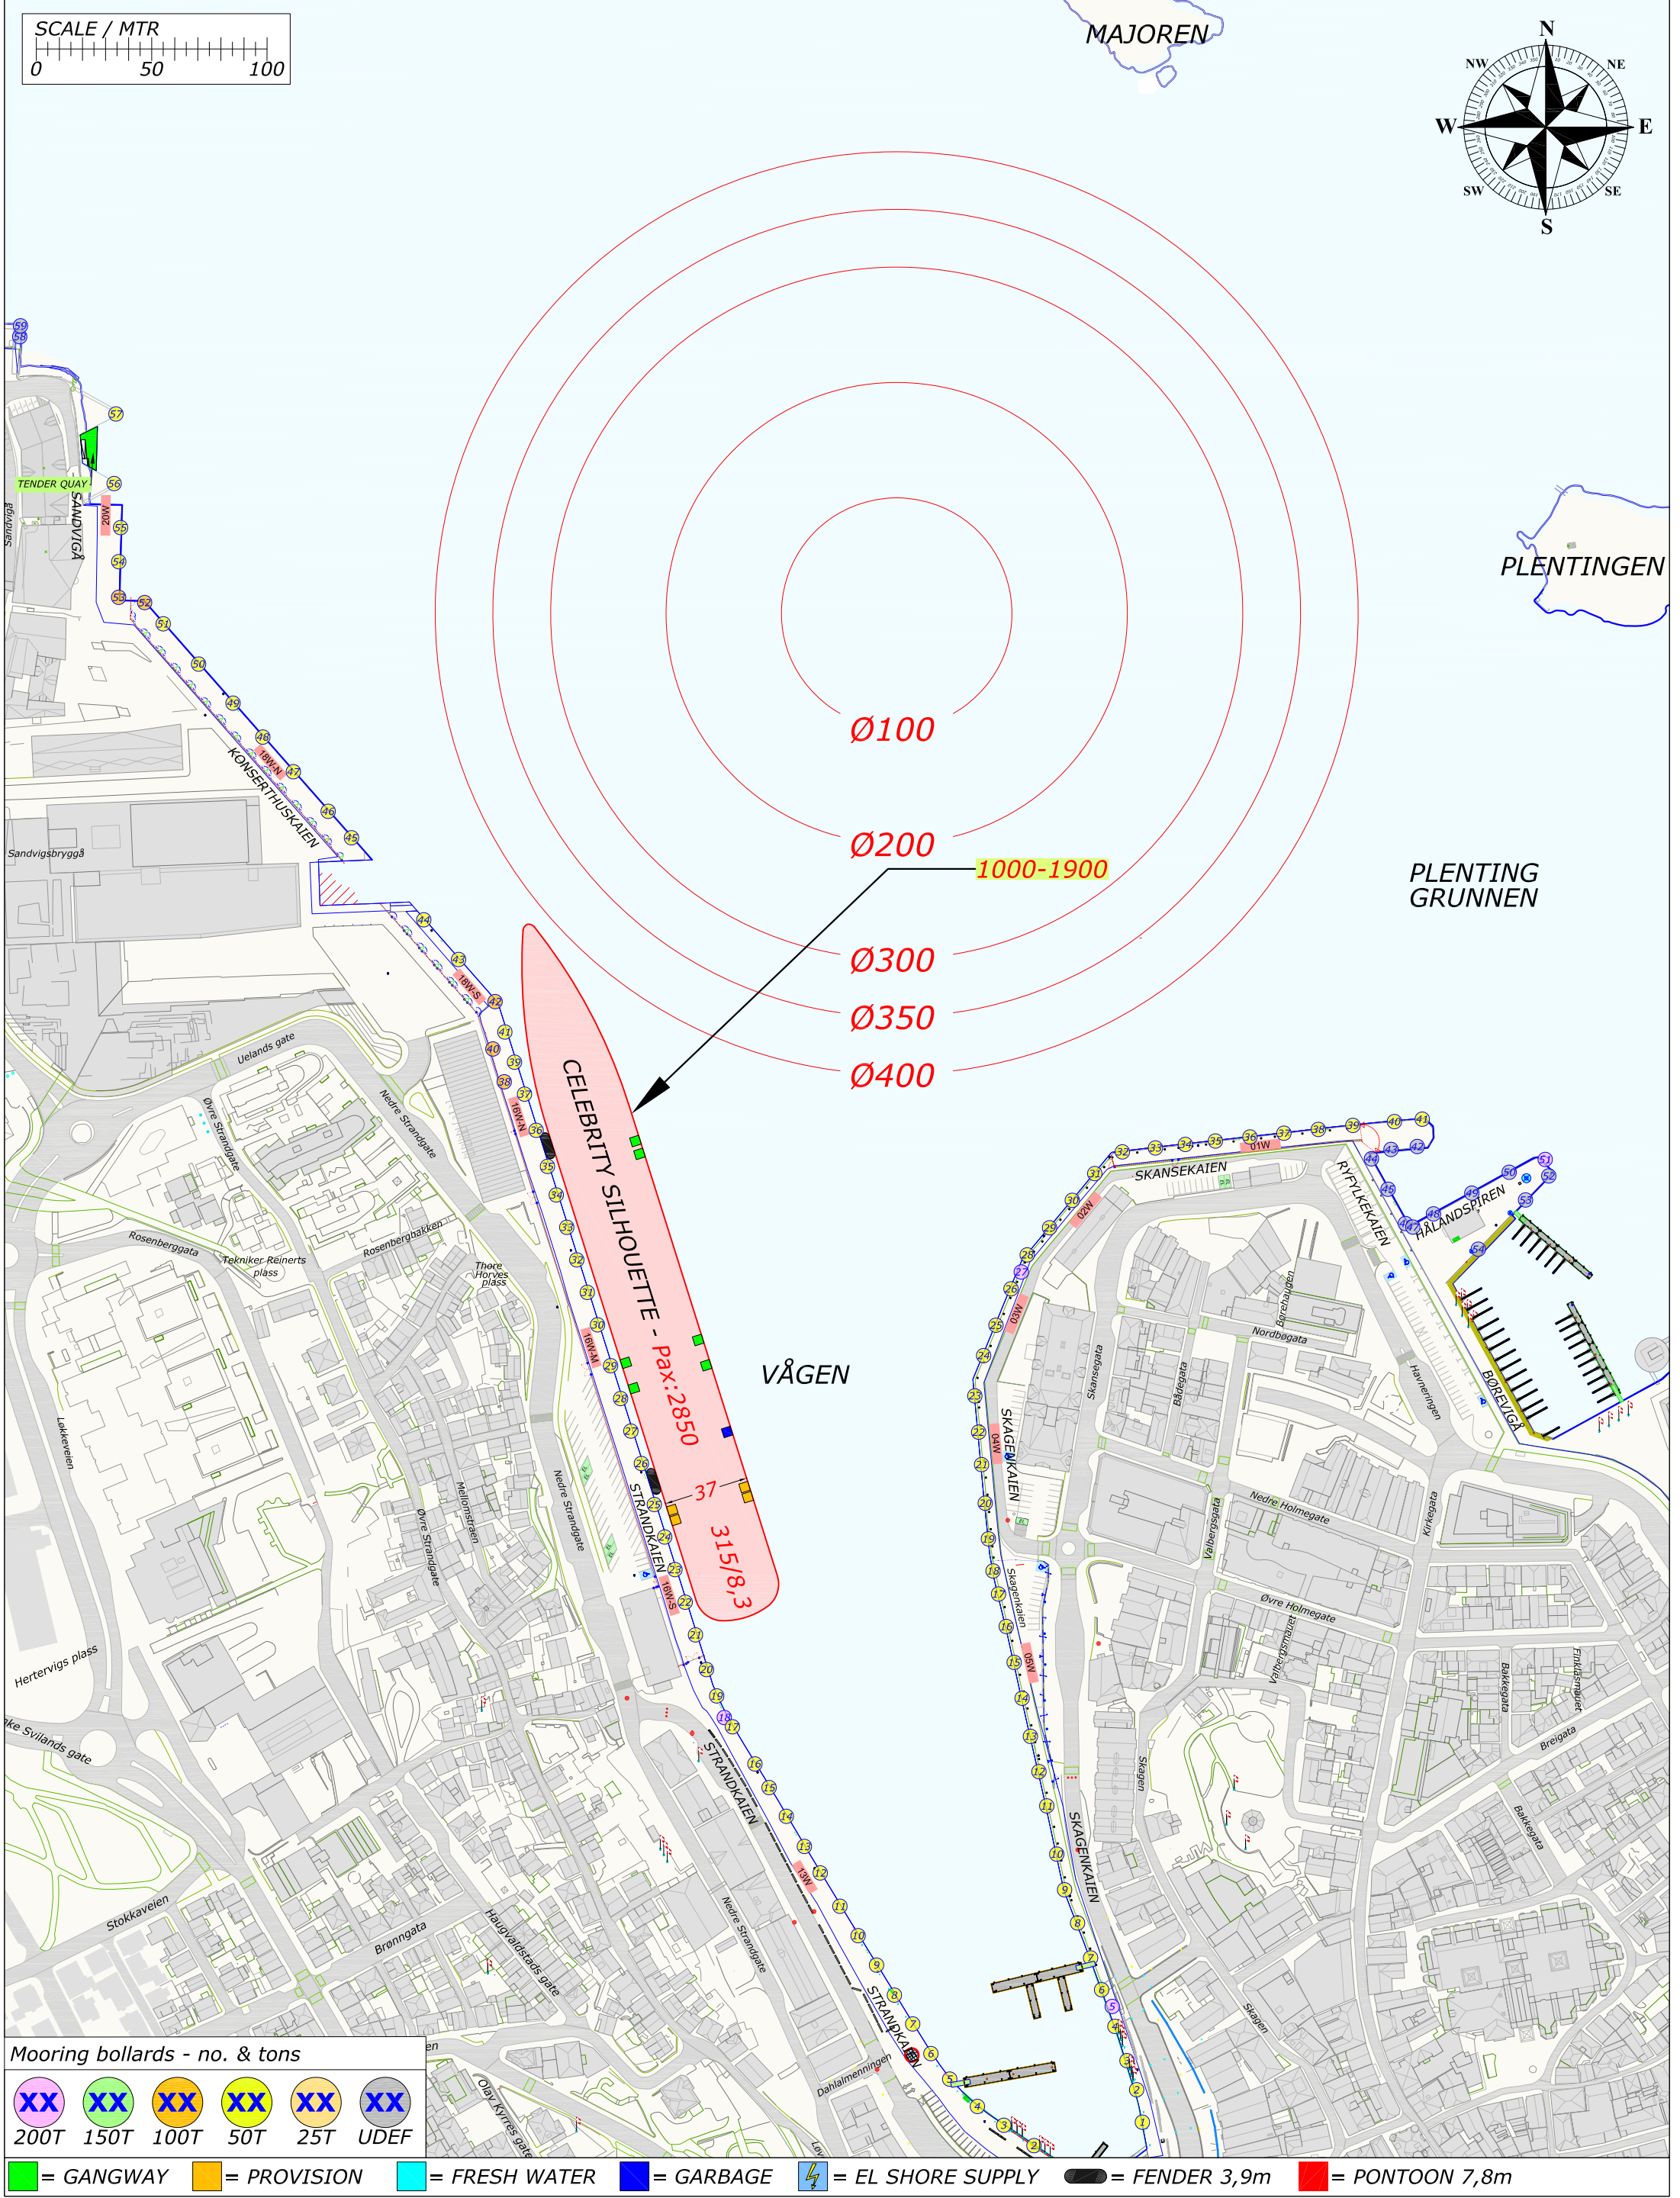


Rev.	Date	Text		Sign
Drawn by R.KARLSEN		Approved by - date		Filename CRUISE-2022.DWG
				Date 0
				Scale 1:2500
		Title PORT OF STAVANGER BERTHING SKETCH		Drawing no.
		Customer Stavangerregionen Havnedrift AS		Size A3
				Sheet 1/1

BERTHING SKETCH PORT OF STAVANGER
FRIDAY 13. MAY 2022



REV.NR. 01 - 01.01.2022

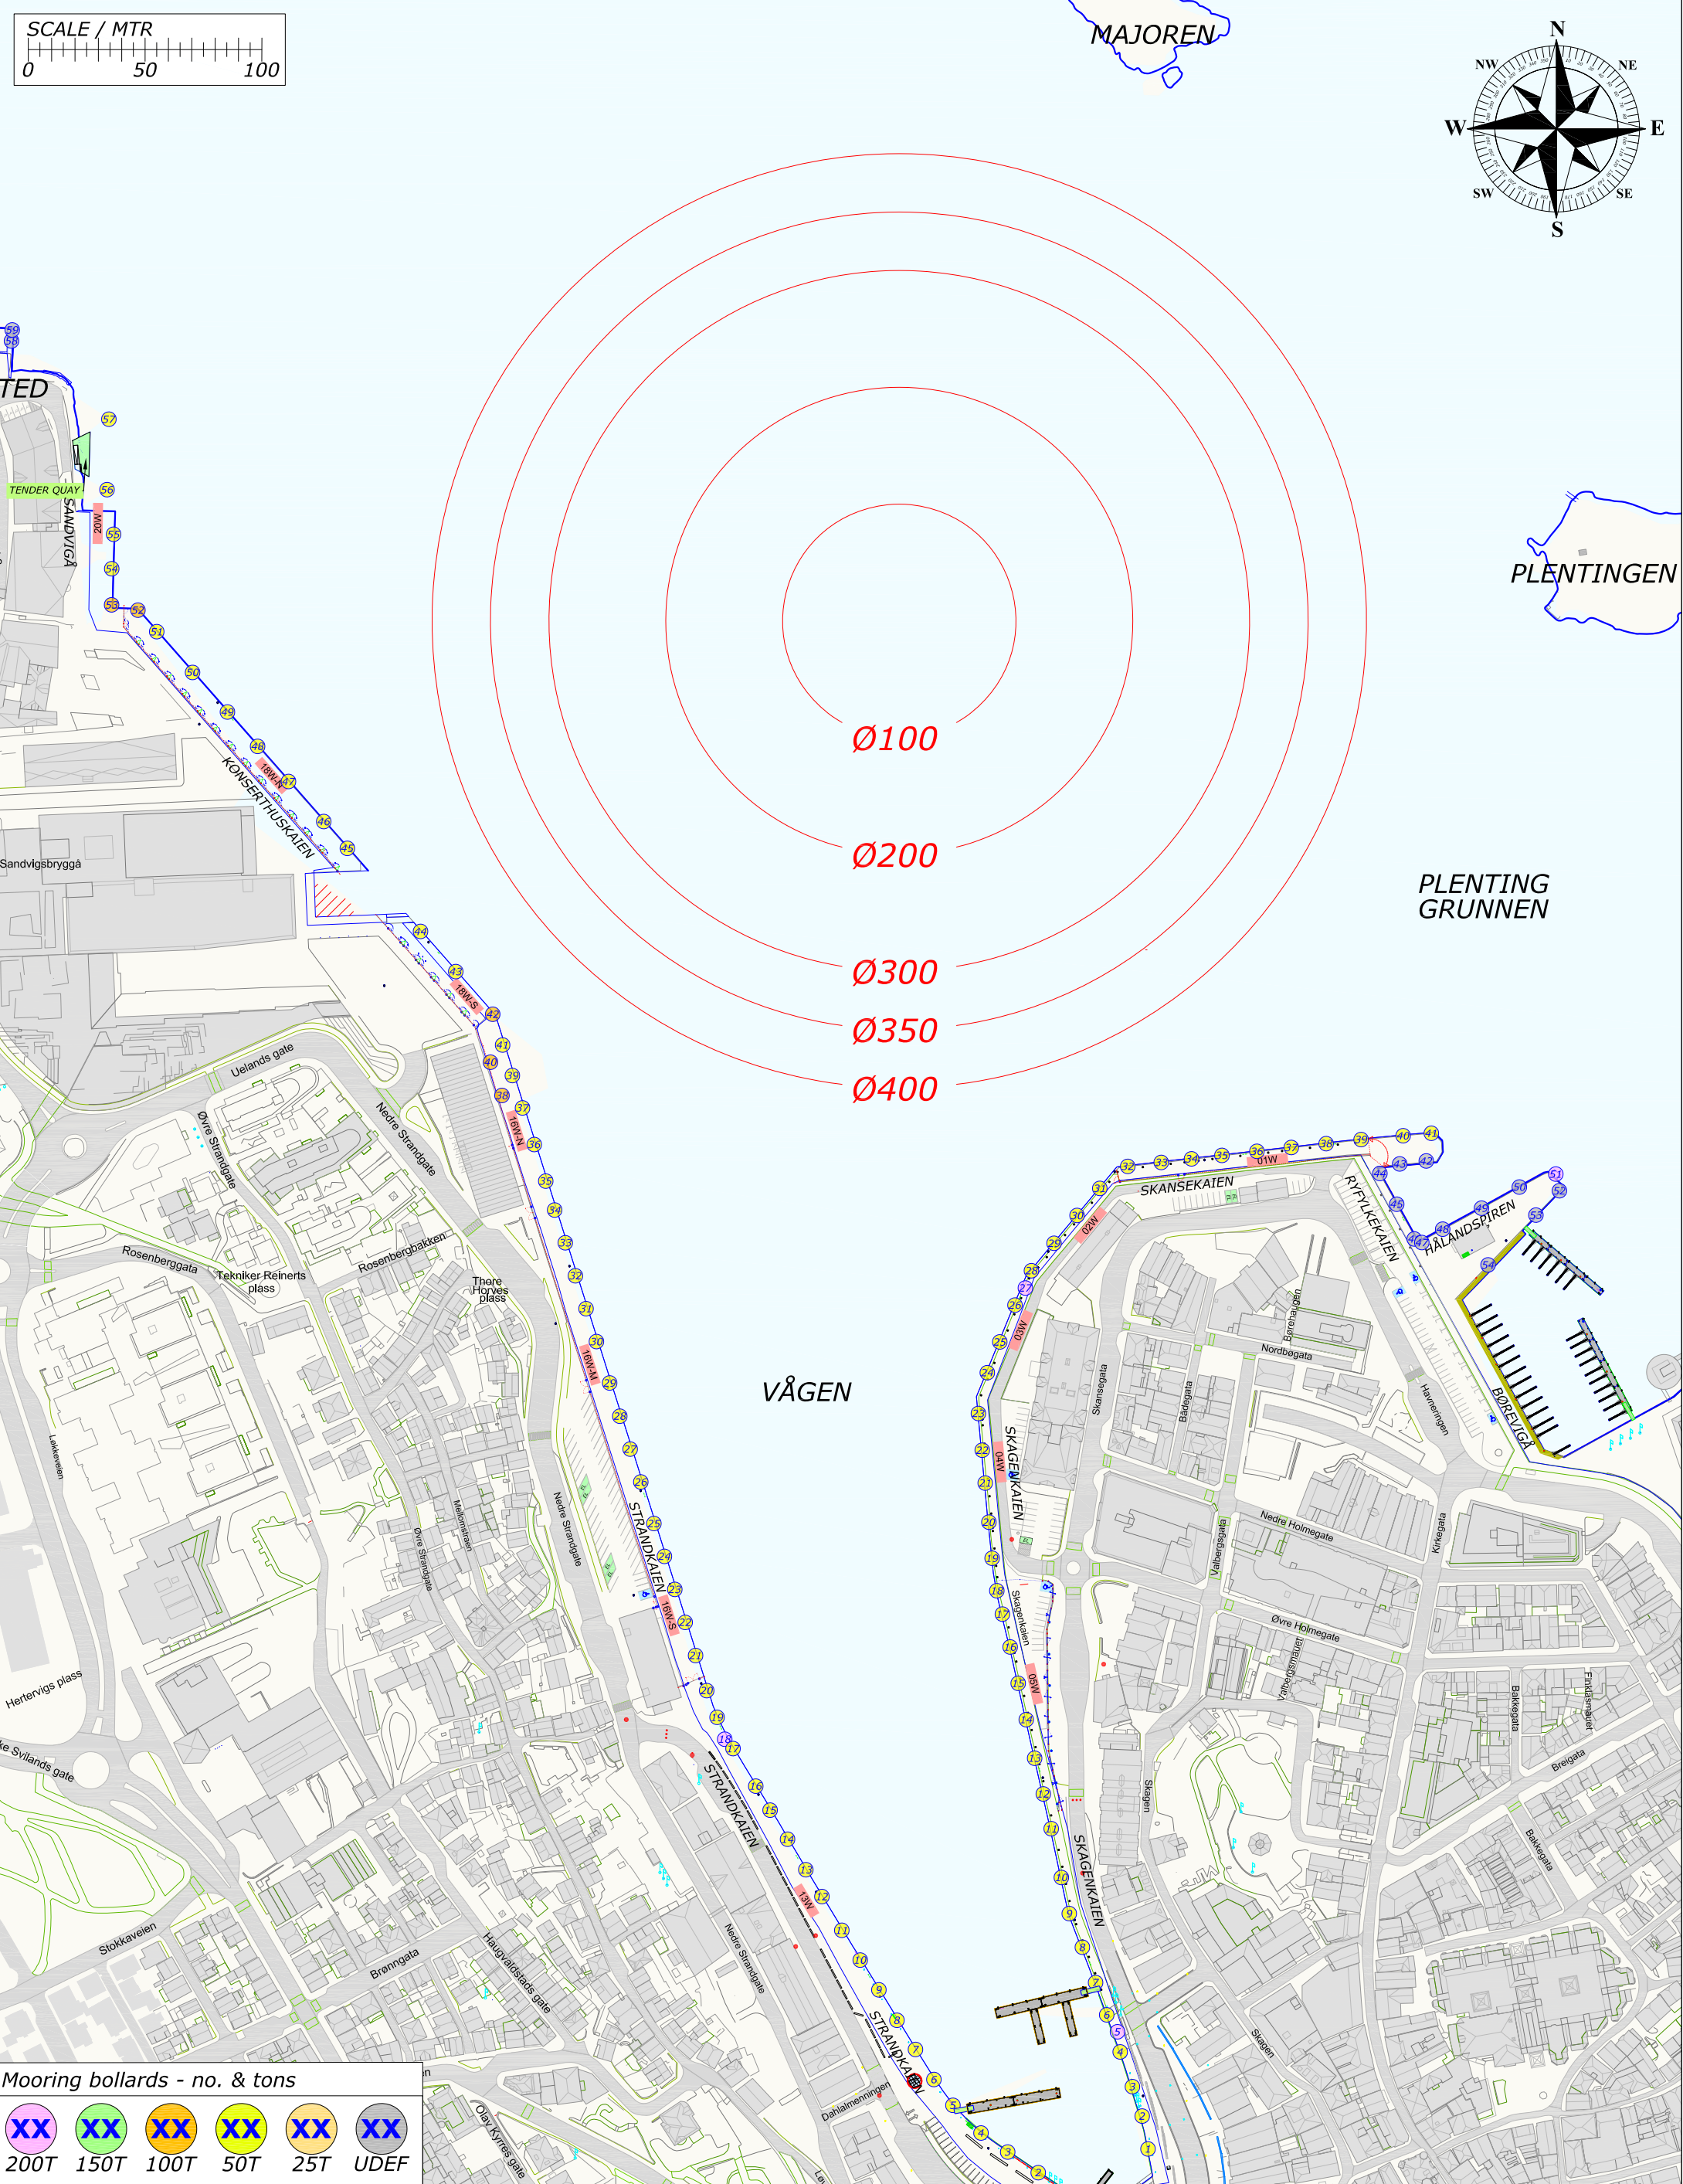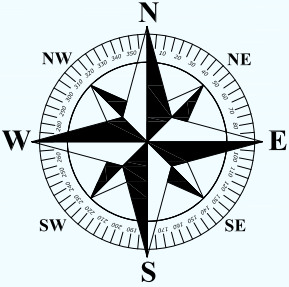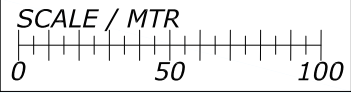

Mooring bollards - no. & tons

XX	XX	XX	XX	XX	XX
200T	150T	100T	50T	25T	UDEF

= GANGWAY = PROVISION = FRESH WATER = GARBAGE = EL SHORE SUPPLY = FENDER 3,9m = PONTOON 7,8m

Rev.	Date	Text	Sign
Drawn by R.KARLSEN		Approved by - date	Filename CRUISE-2022.DWG
			Date 0
			Scale 1:2500
Title PORT OF STAVANGER BERTHING SKETCH		Drawing no.	
Customer Stavangerregionen Havnedrift AS		Size A3	Sheet 1/1

BERTHING SKETCH PORT OF STAVANGER
SATURDAY 14. MAY 2022






PORT OF STAVANGER
NORWAY

STAVANGER
REGIONEN

Havnedrift AS

REV.NR. 07 - 11.05.2022

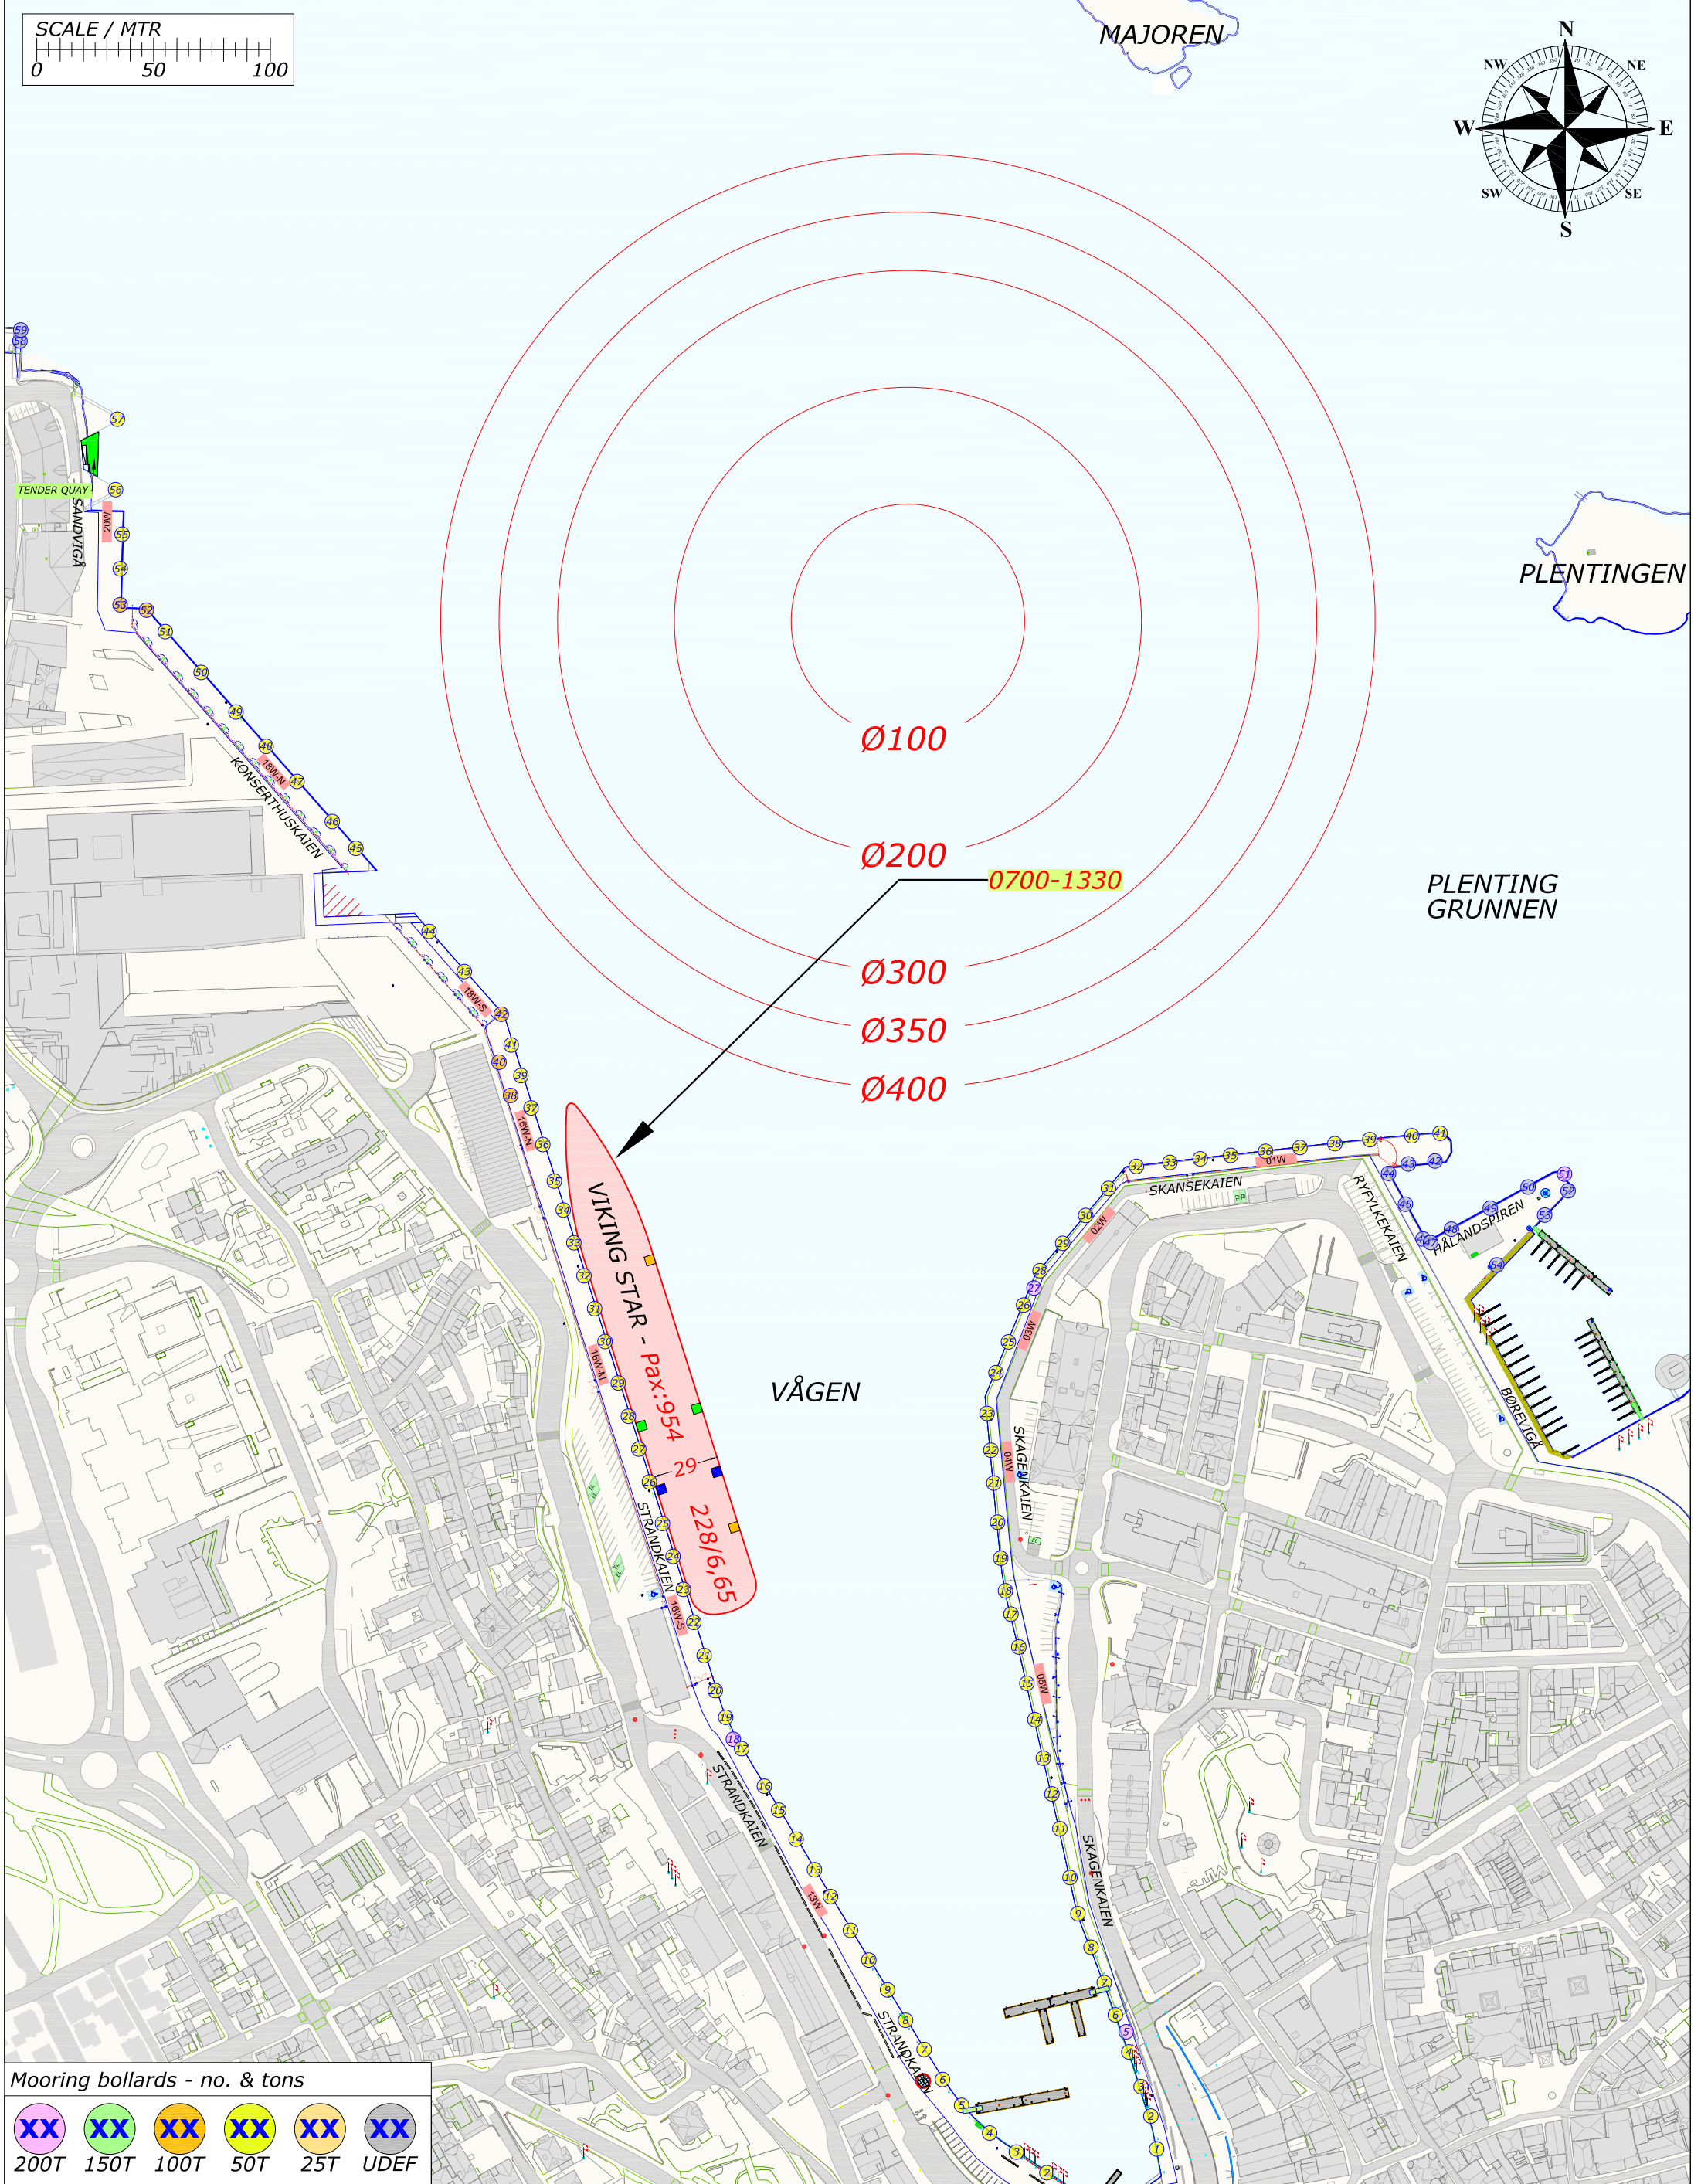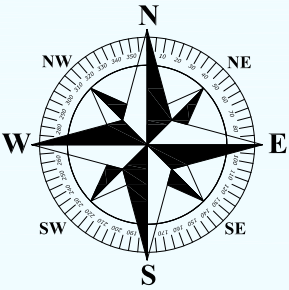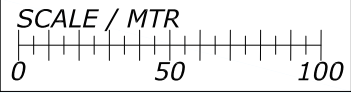

Mooring bollards - no. & tons

XX	XX	XX	XX	XX	XX
200T	150T	100T	50T	25T	UDEF

= GANGWAY	= PROVISION	= FRESH WATER	= GARBAGE	= EL SHORE SUPPLY	= FENDER 3,9m	= PONTON 7,8m
-----------	-------------	---------------	-----------	-------------------	---------------	---------------

Rev.	Date	Text	Sign
Drawn by R.KARLSEN		Approved by - date	Filename CRUISE-2022.DWG
			Date 0
			Scale 1:2500
RUTEK Rutek AS - Seilaskjervegen 11 - 4055 Sola		Title PORT OF STAVANGER BERTHING SKETCH	
		Customer Stavangerregionen Havnedrift AS	Drawing no. Size A3 Sheet 1/1


BERTHING SKETCH PORT OF STAVANGER

SUNDAY 15. MAY 2022



**STAVANGER
REGIONEN**
Havnedrift AS

REV.NR. 01 - 01.01.2022

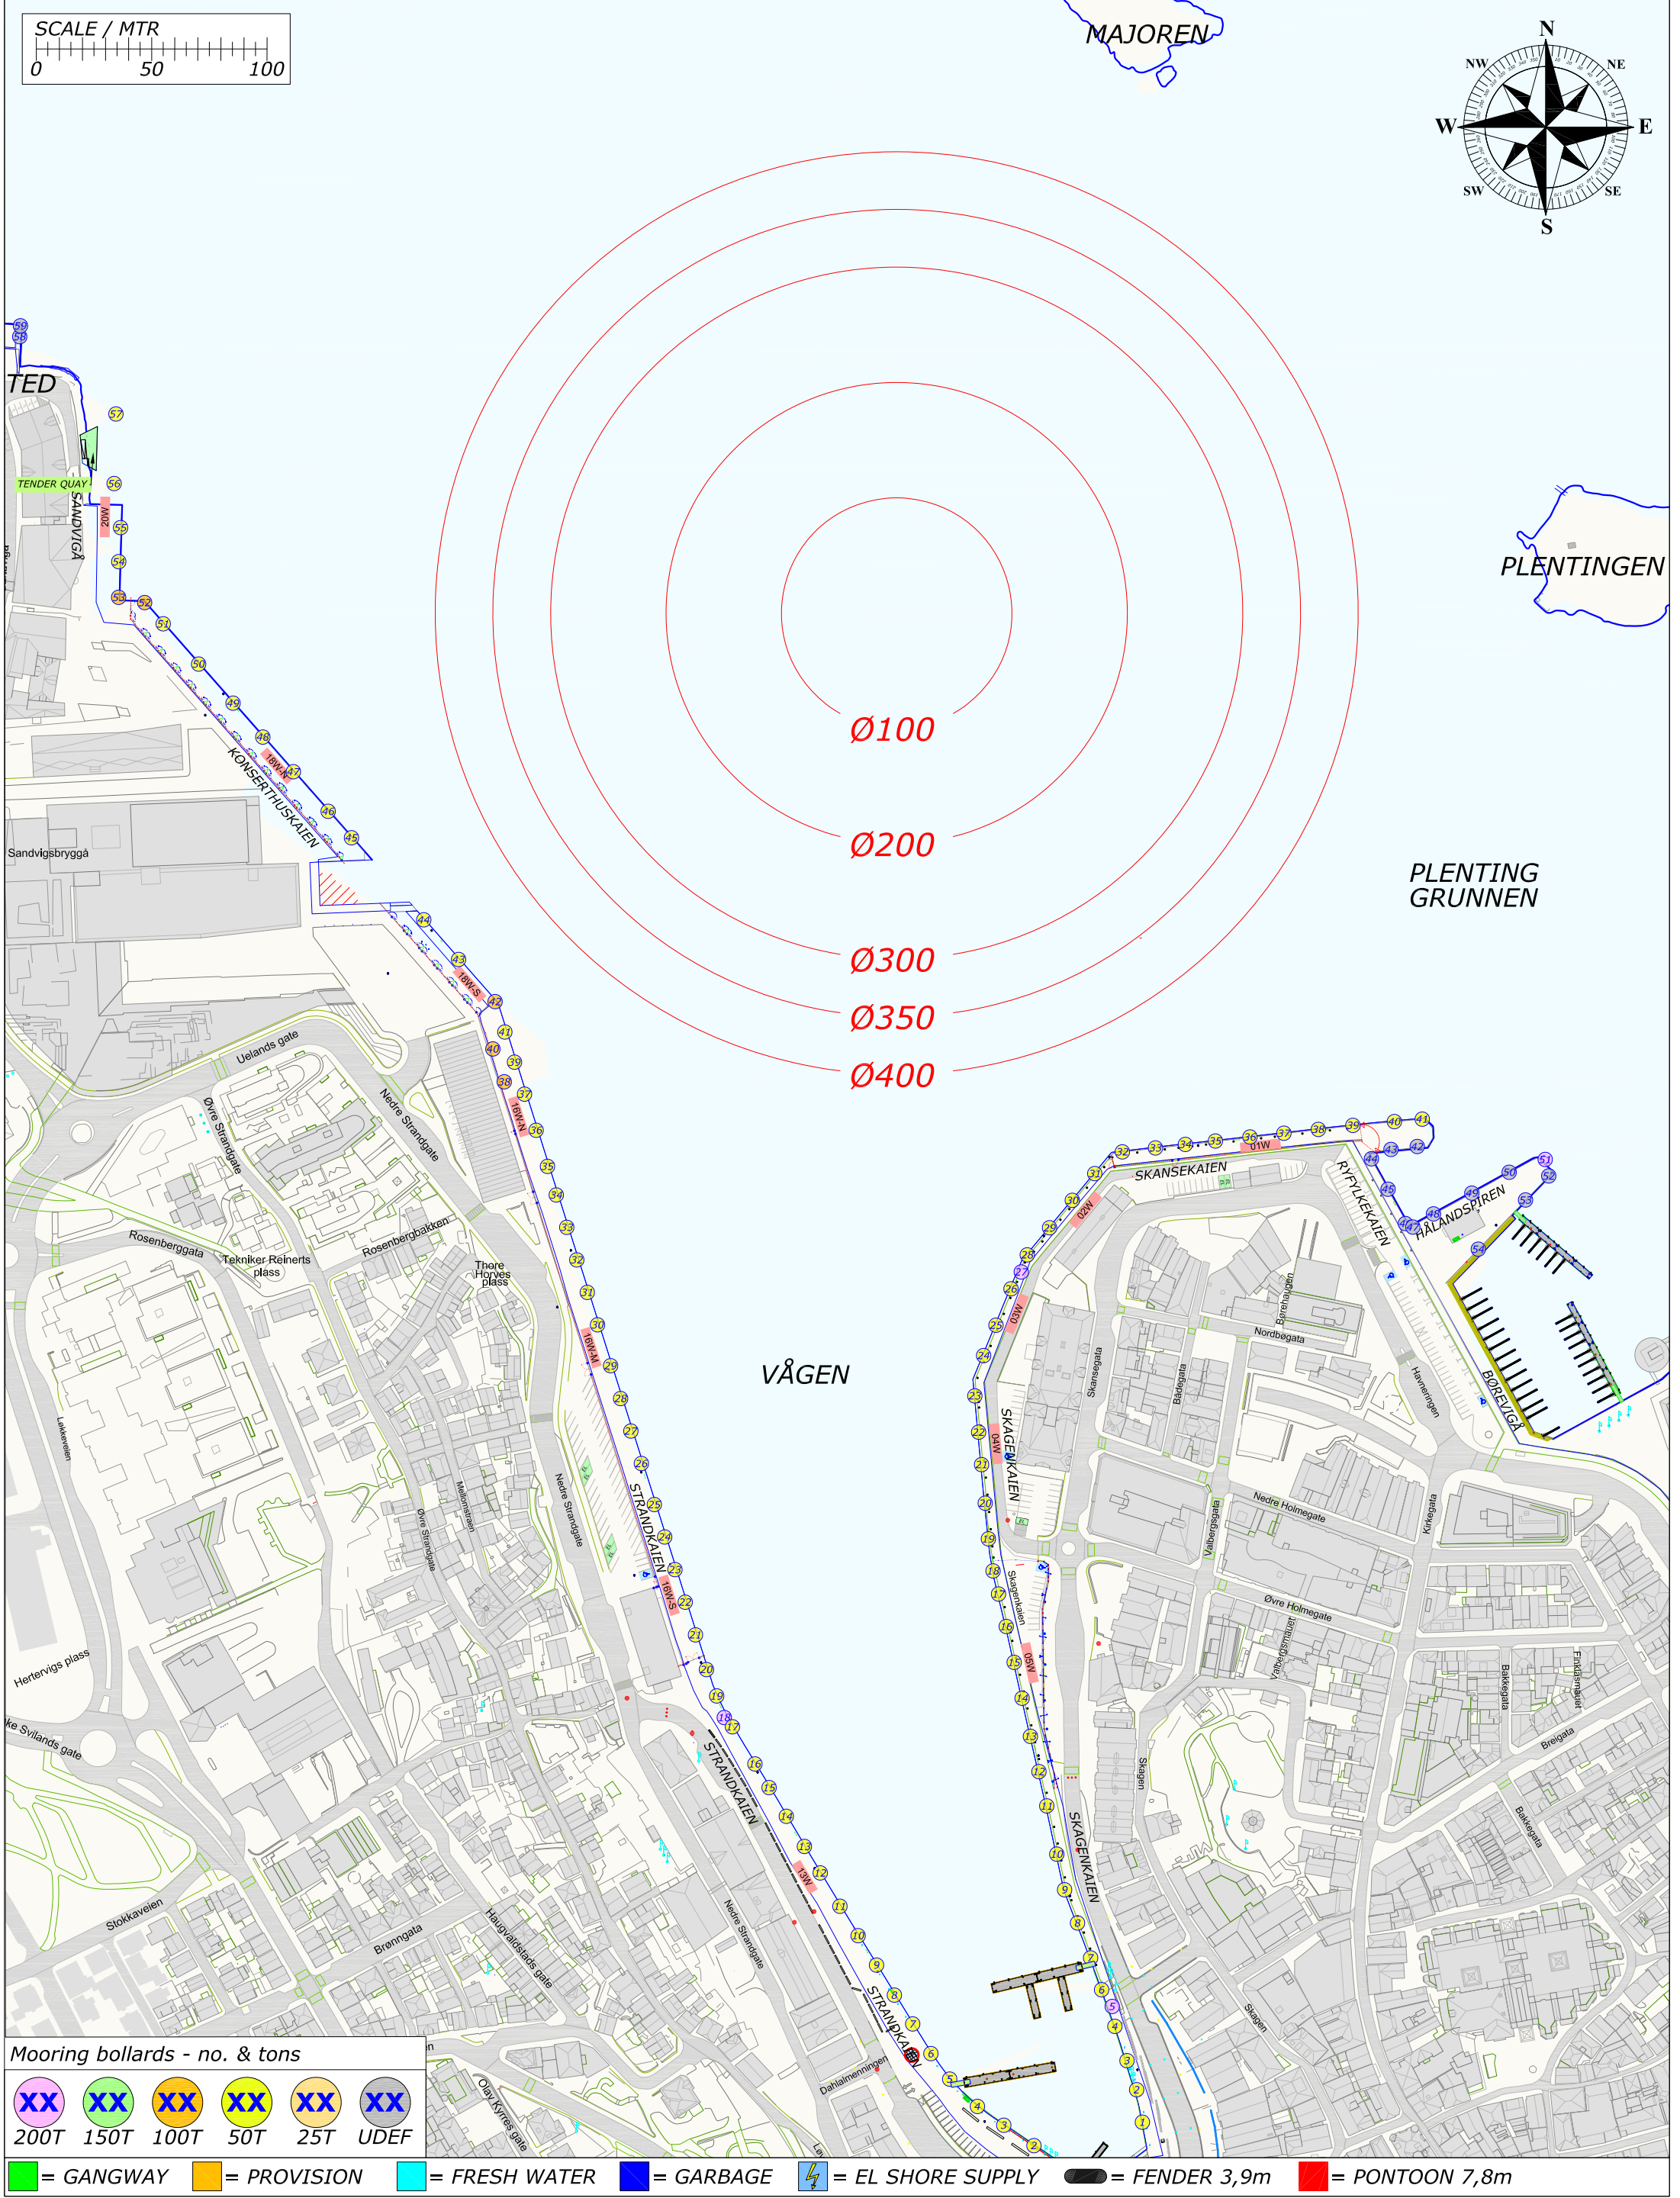

SCALE / MTR

0 50 100

TENDER QUAY
SANDVIGA
KONSERTHUSKALEN
IONA - Pax: 6509
STRANDKALEN
IONA

Uelands gate
Nedre Strandgate
Rosenberggata
Tekniker Reinerts plass
Rosenberghakken
Thore Holvæs plass
Mellomstrømen
Øvre Strandgate
Nedre Strandgate
Strandkaien
Bronngata
Haugvollstads Gate
Olav Kyrras Gate


Sandvigsbryggå
Hertervig's plass
Stokkaveien
Løkkeveien

Mooring bollards - no. & tons

XX	XX	XX	XX	XX	XX
200T	150T	100T	50T	25T	UDEF

= GANGWAY = PROVISION = FRESH WATER = GARBAGE

REV.NR. 03 - 02.05.2022



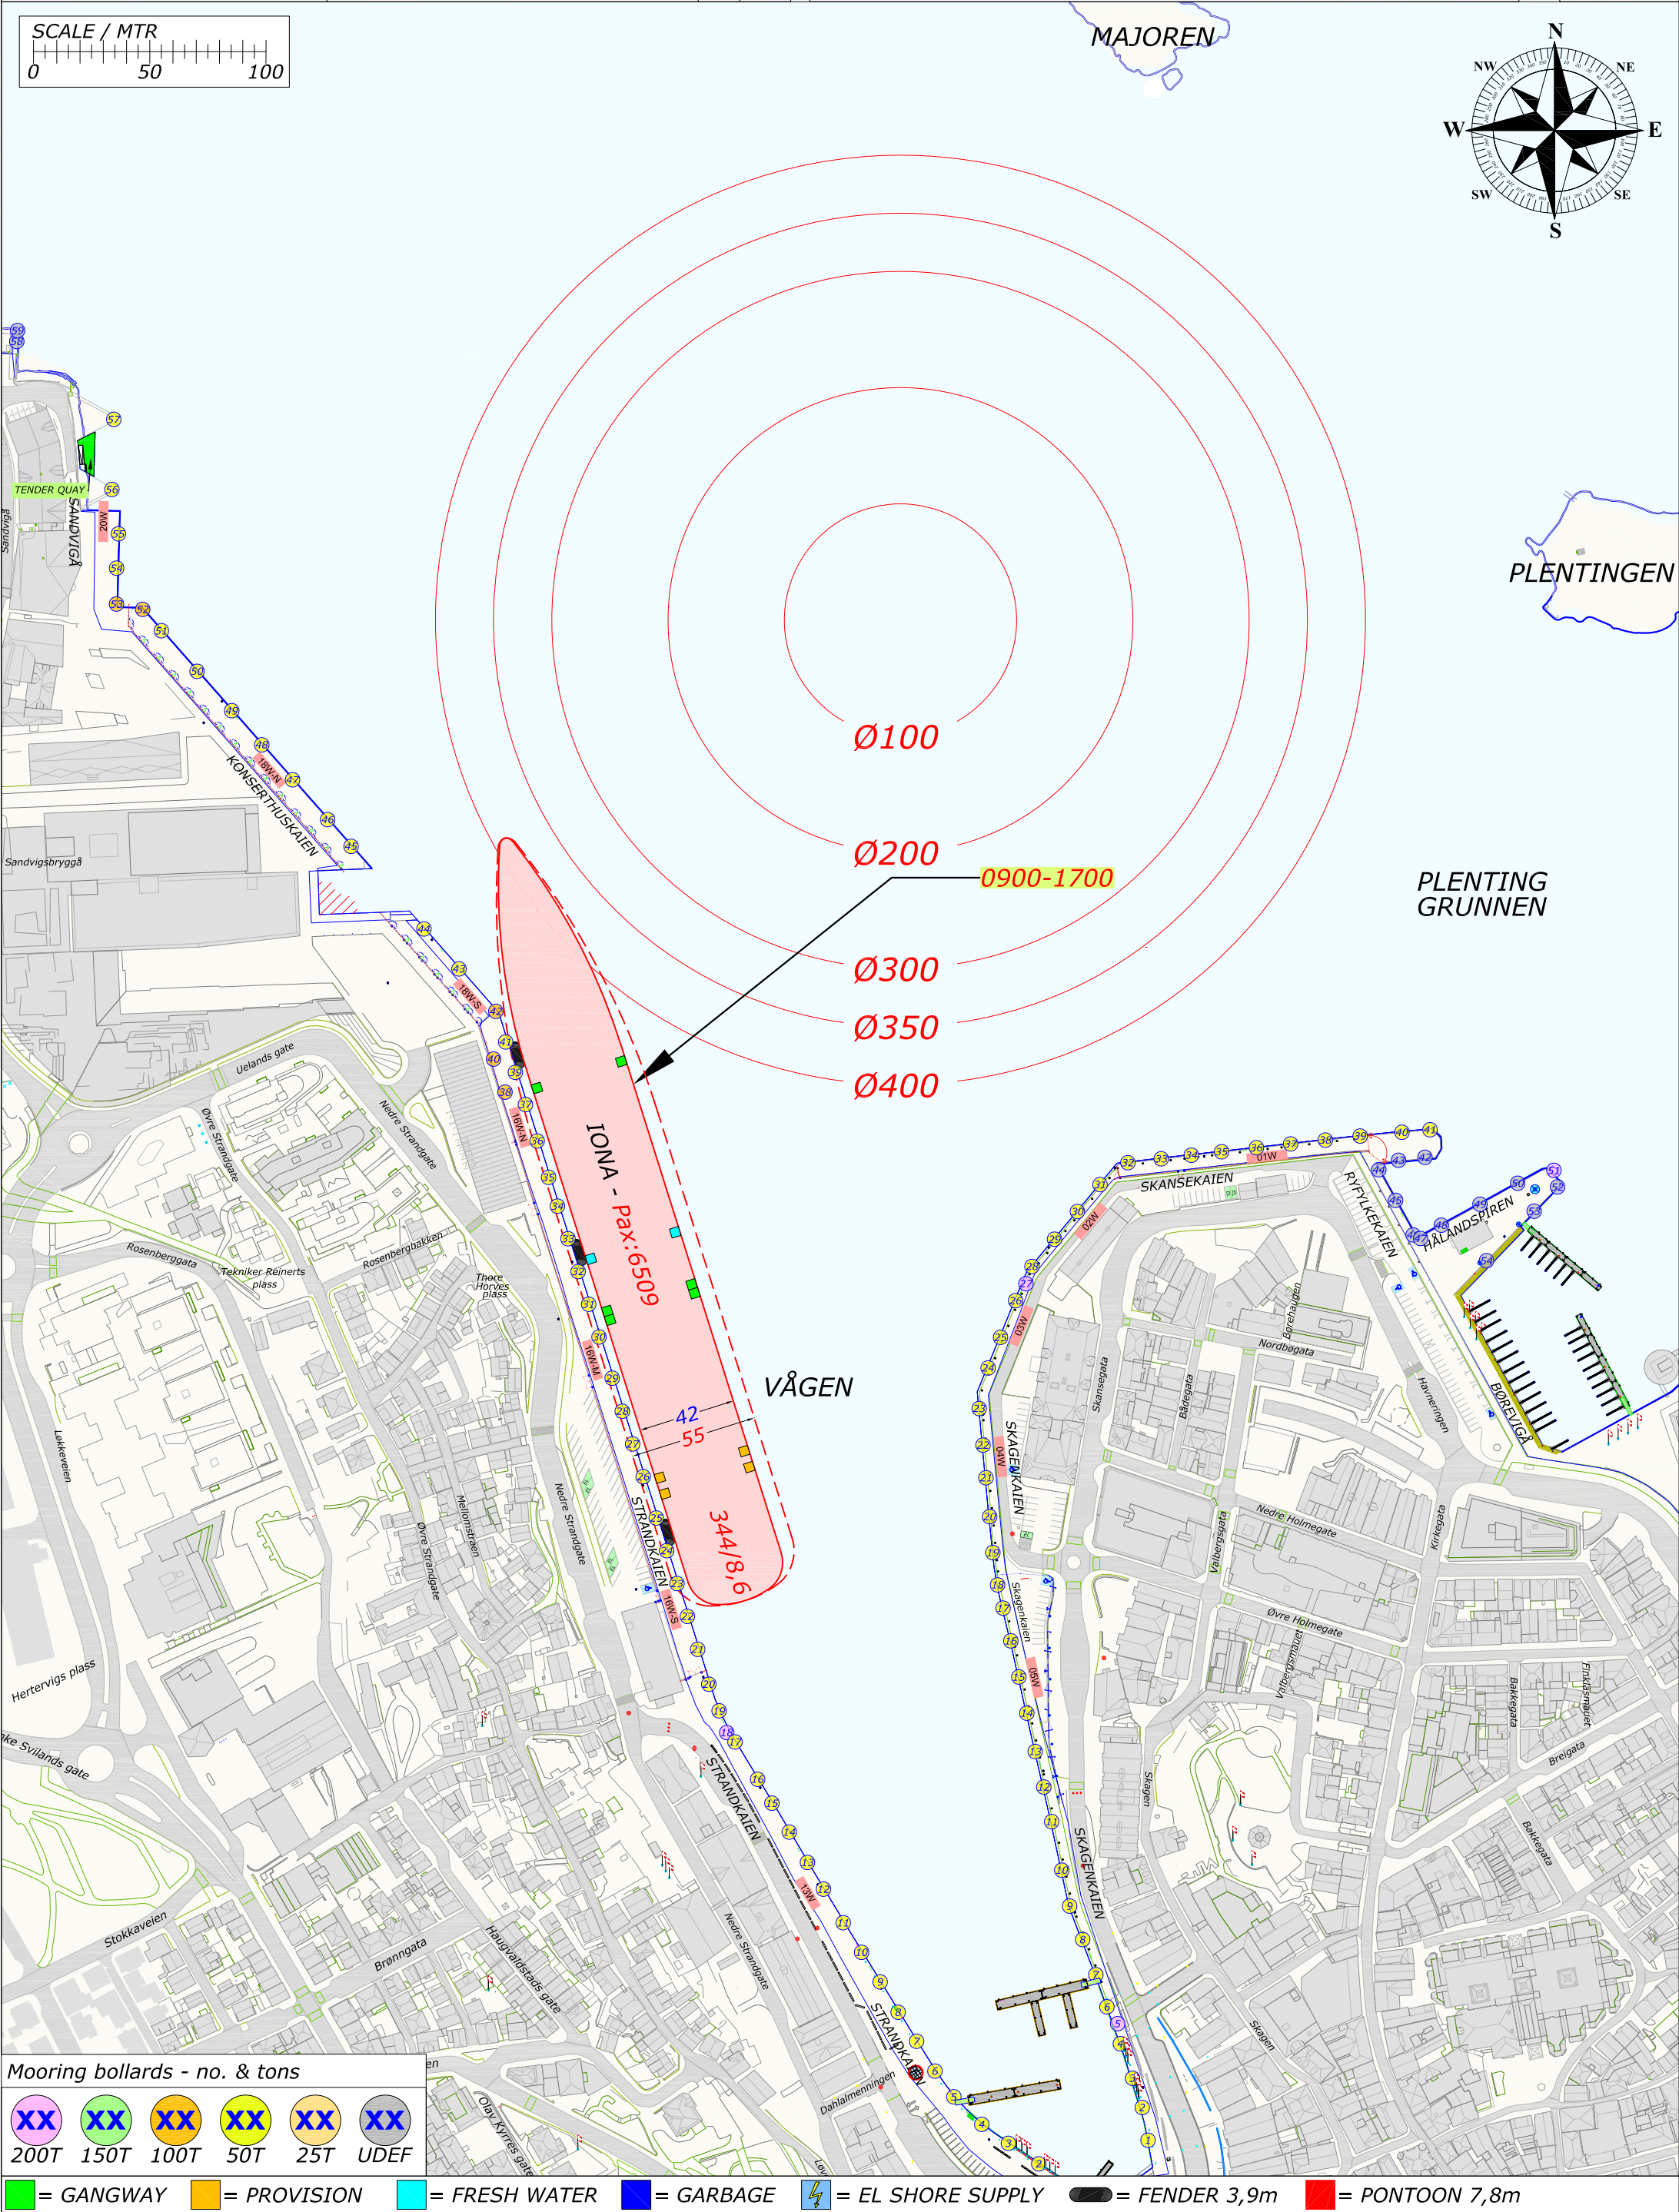


Rev.	Date	Text	Sign
Drawn by R.KARLSEN		Approved by - date	
Filename CRUISE-2022.DWG		Date 0	Scale 1:2500
Title PORT OF STAVANGER BERTHING SKETCH		Drawing no.	
Customer Stavangerregionen Havnedrift AS		Size A3	Sheet 1/1

BERTHING SKETCH PORT OF STAVANGER
TUESDAY 17. MAY 2022



REV.NR. 02 - 15.05.2022

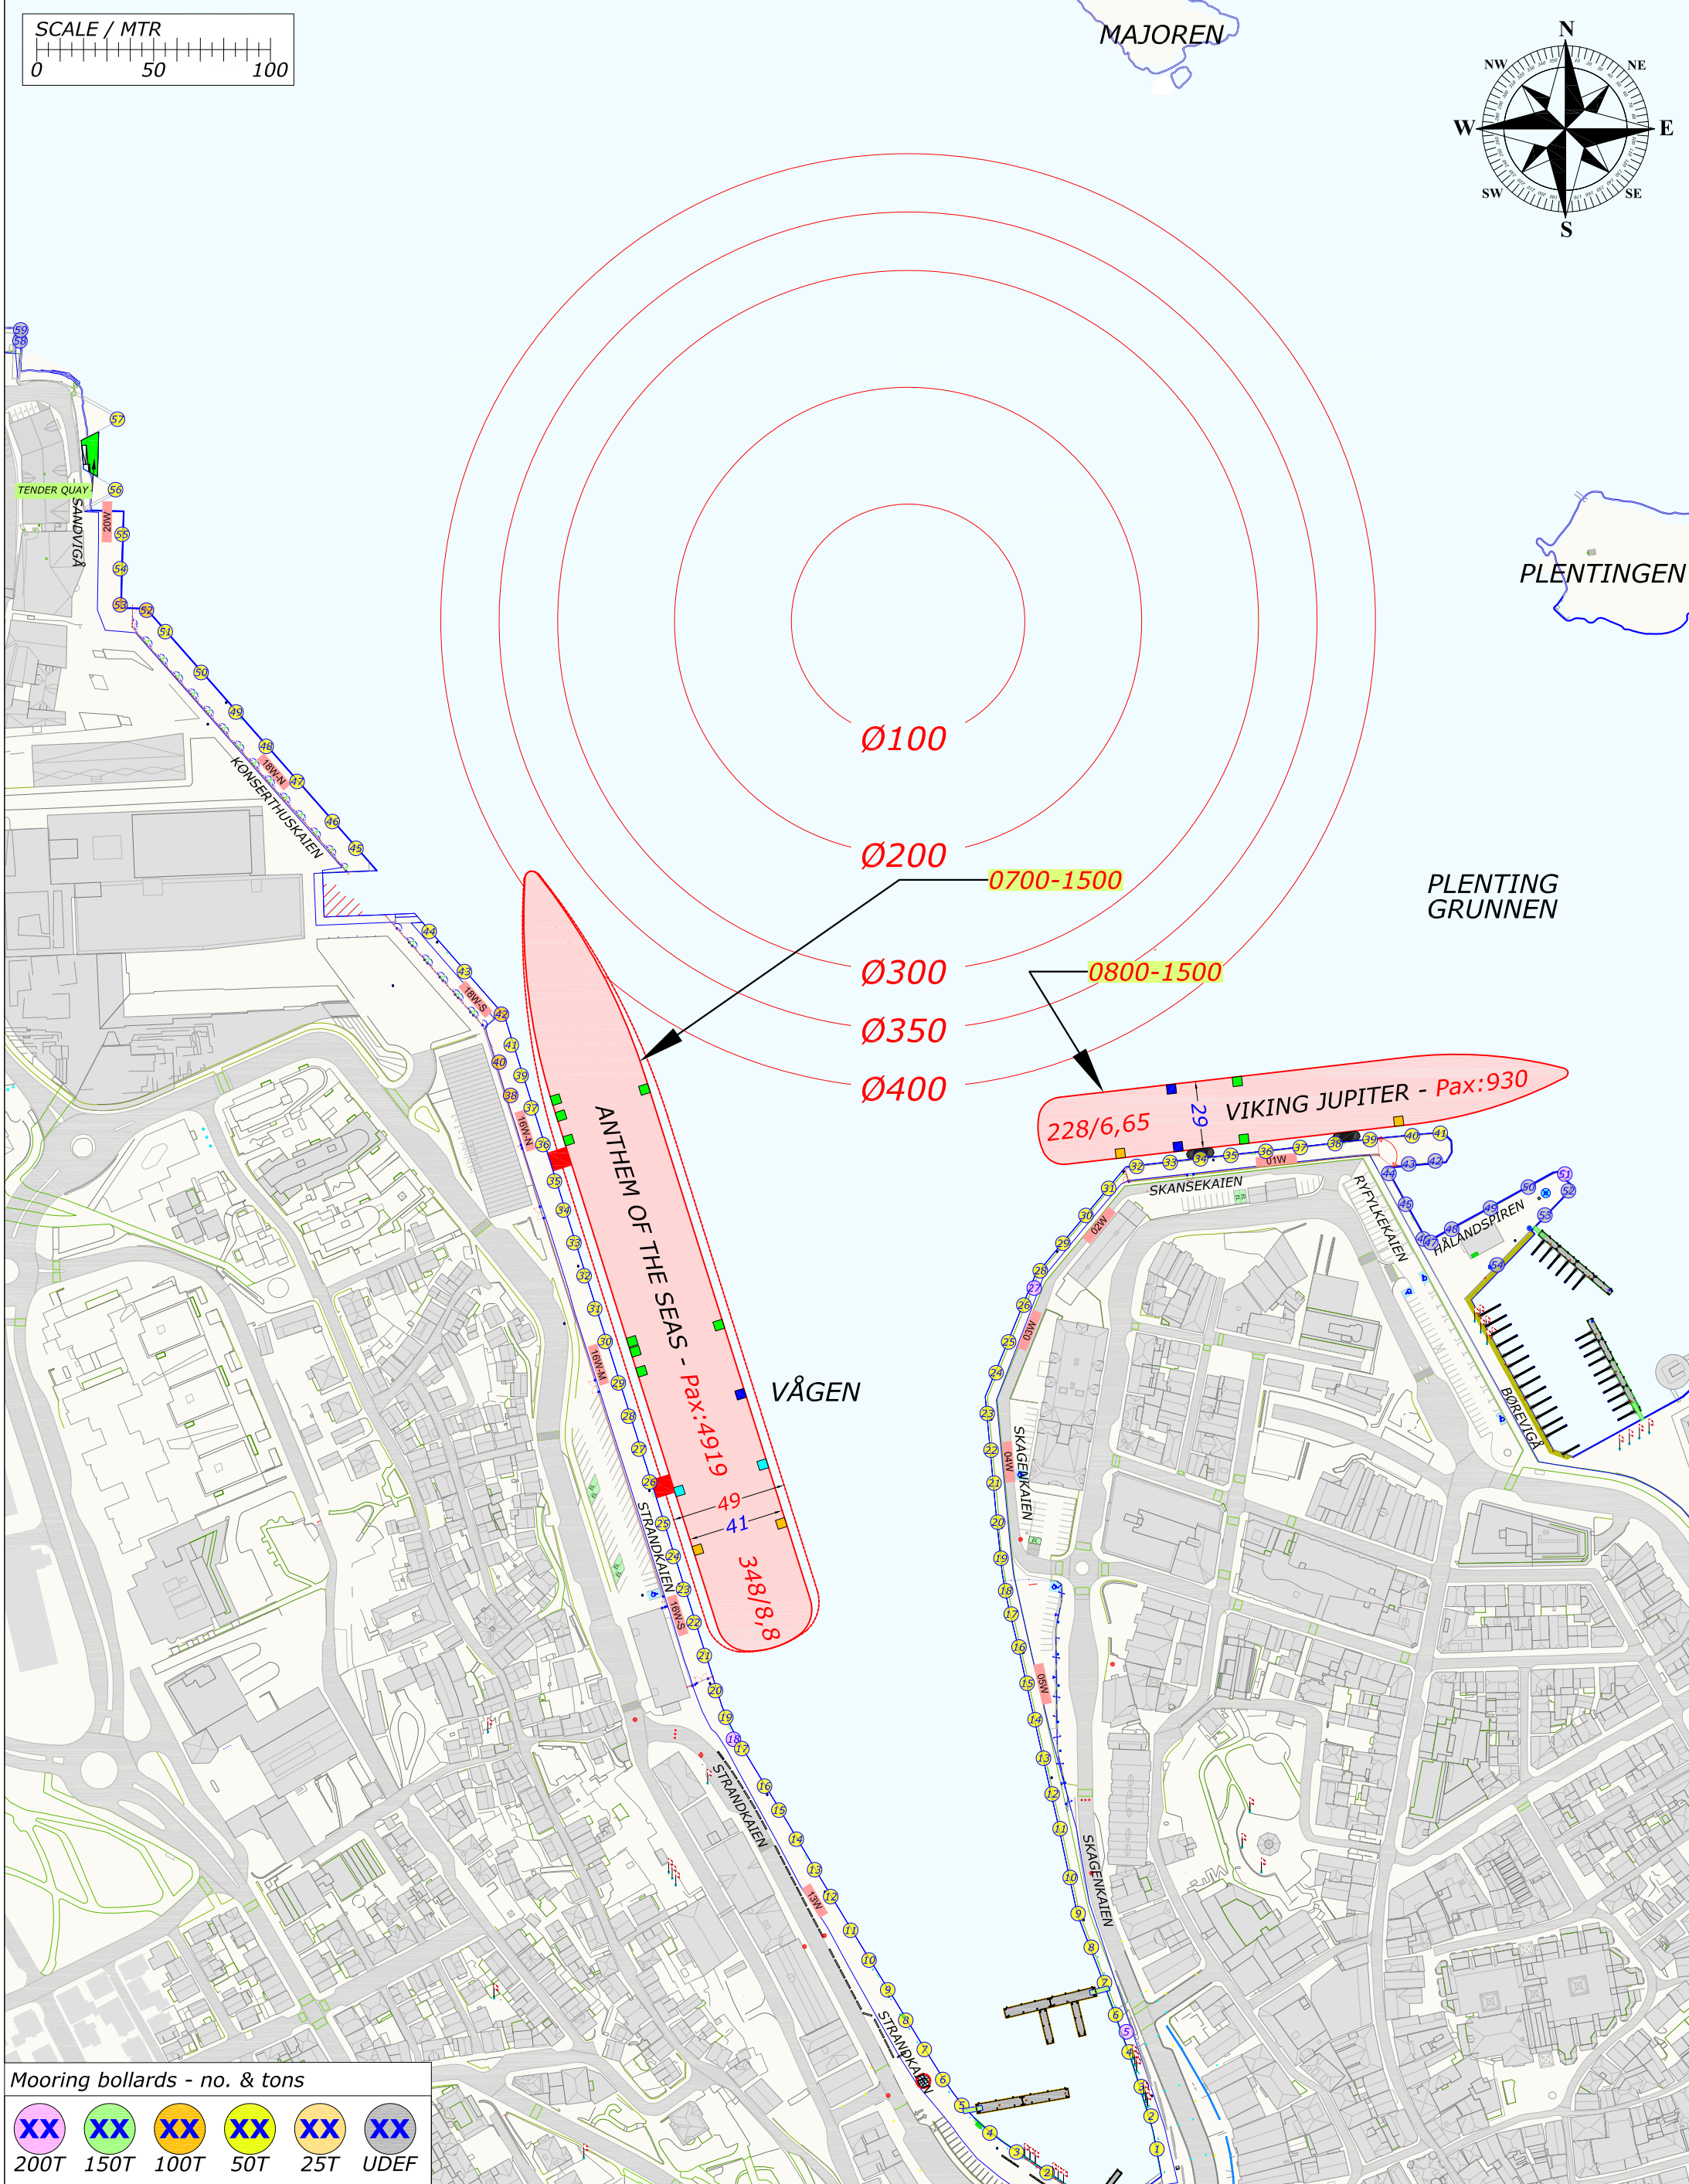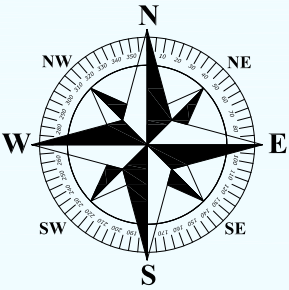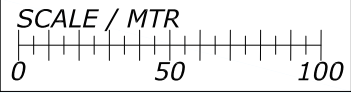

Mooring bollards - no. & tons

XX	XX	XX	XX	XX	XX
200T	150T	100T	50T	25T	UDEF

= GANGWAY = PROVISION = FRESH WATER = GARBAGE = EL SHORE SUPPLY = FENDER 3,9m = PONTOON 7,8m

<i>BERTHING SKETCH PORT OF STAVANGER</i> <i>WEDNESDAY 18. MAY 2022</i>	 STAVANGER REGIONEN Havnedrift AS
<i>REV.NR. 01 - 01.01.2022</i>	



 = GANGWAY  = PROVISION  = FRESH WATER  = GARBAGE  = EL SHORE SUPPLY  = FENDER 3,9m  = PONTOON 7,8m

SCALE / MTR

0 50 100

NW NE E SE S SW W

MEKJARVIK

AIDAprima - Pax: 4350

300/8,25

0800-2000



Mooring bollards - no. & tons

200T 150T 100T 50T 25T UDEF

= GANGWAY = PROVISION = FRESH WATER = GARBAGE = EL SHORE SUPPLY = FENDER 3,9m = PONTOON 7,8m

**STAVANGER
REGIONEN**
Havnedrift AS

REV.NR. 04 - 21.03.2022

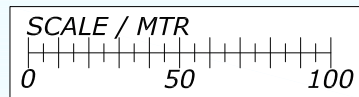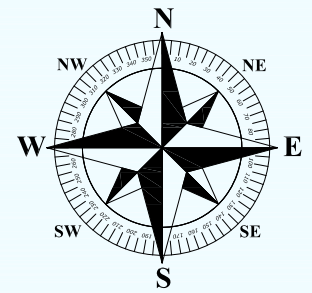


0800-2000

MEKJARVIK

A diagram showing two ships, AIDAprima and Pax 4350, on a course line. The AIDAprima is represented by a green square and the Pax 4350 by a red square. They are positioned on a red dashed line that runs diagonally across the frame. The AIDAprima is further along the line than the Pax 4350. A black arrow points to the Pax 4350. Below the ships, there are two parallel lines, one blue and one red, with small circles numbered 1 through 4. The blue line is labeled 'OJN-M' and the red line is labeled 'Pax:4350'.

300/8,25

Mooring bollards - no. & tons

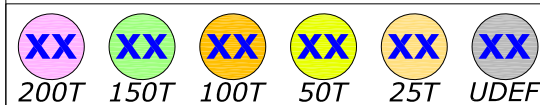

 = GANGWAY
  = PROVISION
  = FRESH WATER
  = GARBAGE
  = EL SHORE SUPPLY
  = FENDER 3,9m
  = PONTOON 7,8m


Rev.	Date	Text	Sign
Drawn by R.KARLSEN		Approved by - date	Filename CRUISE-2022.DWG
			Date 0
			Scale 1:2500
RUTEK Rutek AS - Seilaskjervegen 11 - 4055 Sola		Title PORT OF STAVANGER BERTHING SKETCH	
		Customer Stavangerregionen Havnedrift AS	Drawing no. Size A3
			Sheet 1/1

BERTHING SKETCH PORT OF STAVANGER

FRIDAY 20. MAY 2022

REV.NR. 01 - 01.01.2022

**STAVANGER REGIONEN**
Havnedrift AS

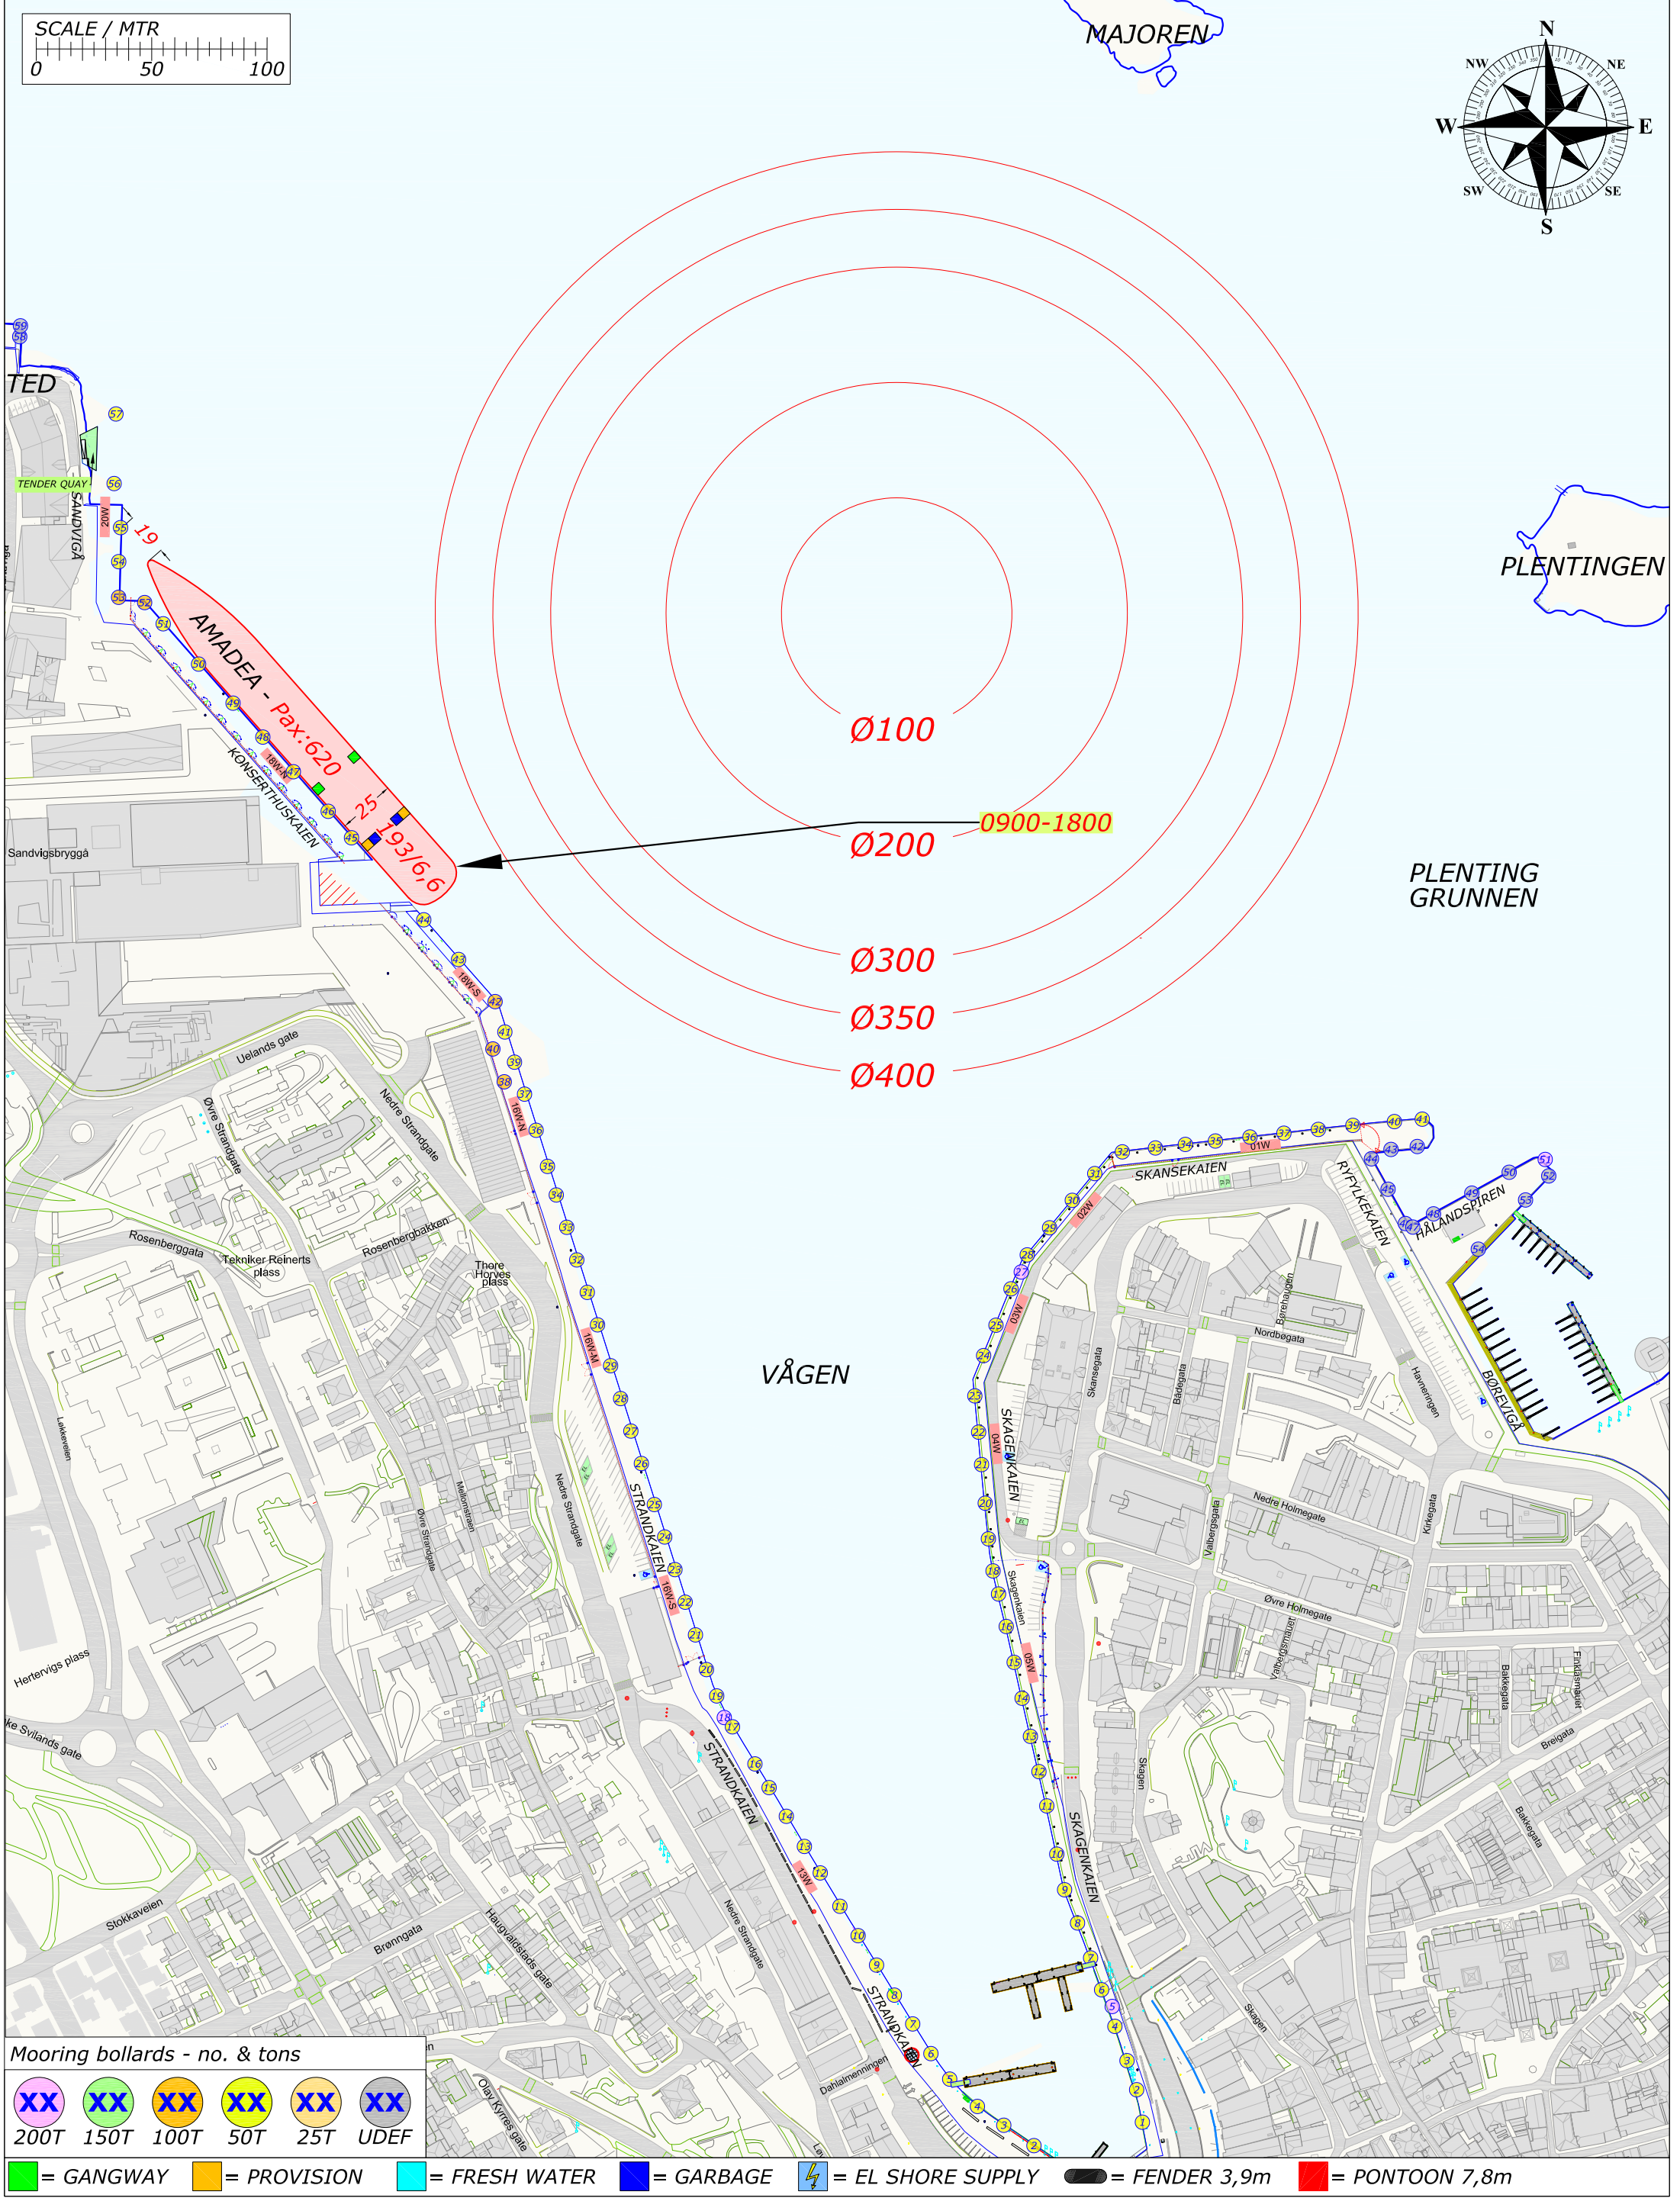

Mooring bollards - no. & tons

XX	XX	XX	XX	XX	XX
200T	150T	100T	50T	25T	UDEF




= GANGWAY	= PROVISION	= FRESH WATER	= GARBAGE	= EL SHORE SUPPLY	= FENDER 3,9m	= PONTOON 7,8m
-----------	-------------	---------------	-----------	-------------------	---------------	----------------

Rev.	Date	Text	Sign
Drawn by R.KARLSEN		Approved by - date	Filename CRUISE-2022.DWG
			Date 0
			Scale 1:2500
RUTEK Rutek AS - Seilaskjervegen 11 - 4055 Sola		Title PORT OF STAVANGER BERTHING SKETCH	
		Customer Stavangerregionen Havnedrift AS	Drawing no. Size A3 Sheet 1/1

BERTHING SKETCH PORT OF STAVANGER
SATURDAY 21. MAY 2022



REV.NR. 01 - 01.01.2022

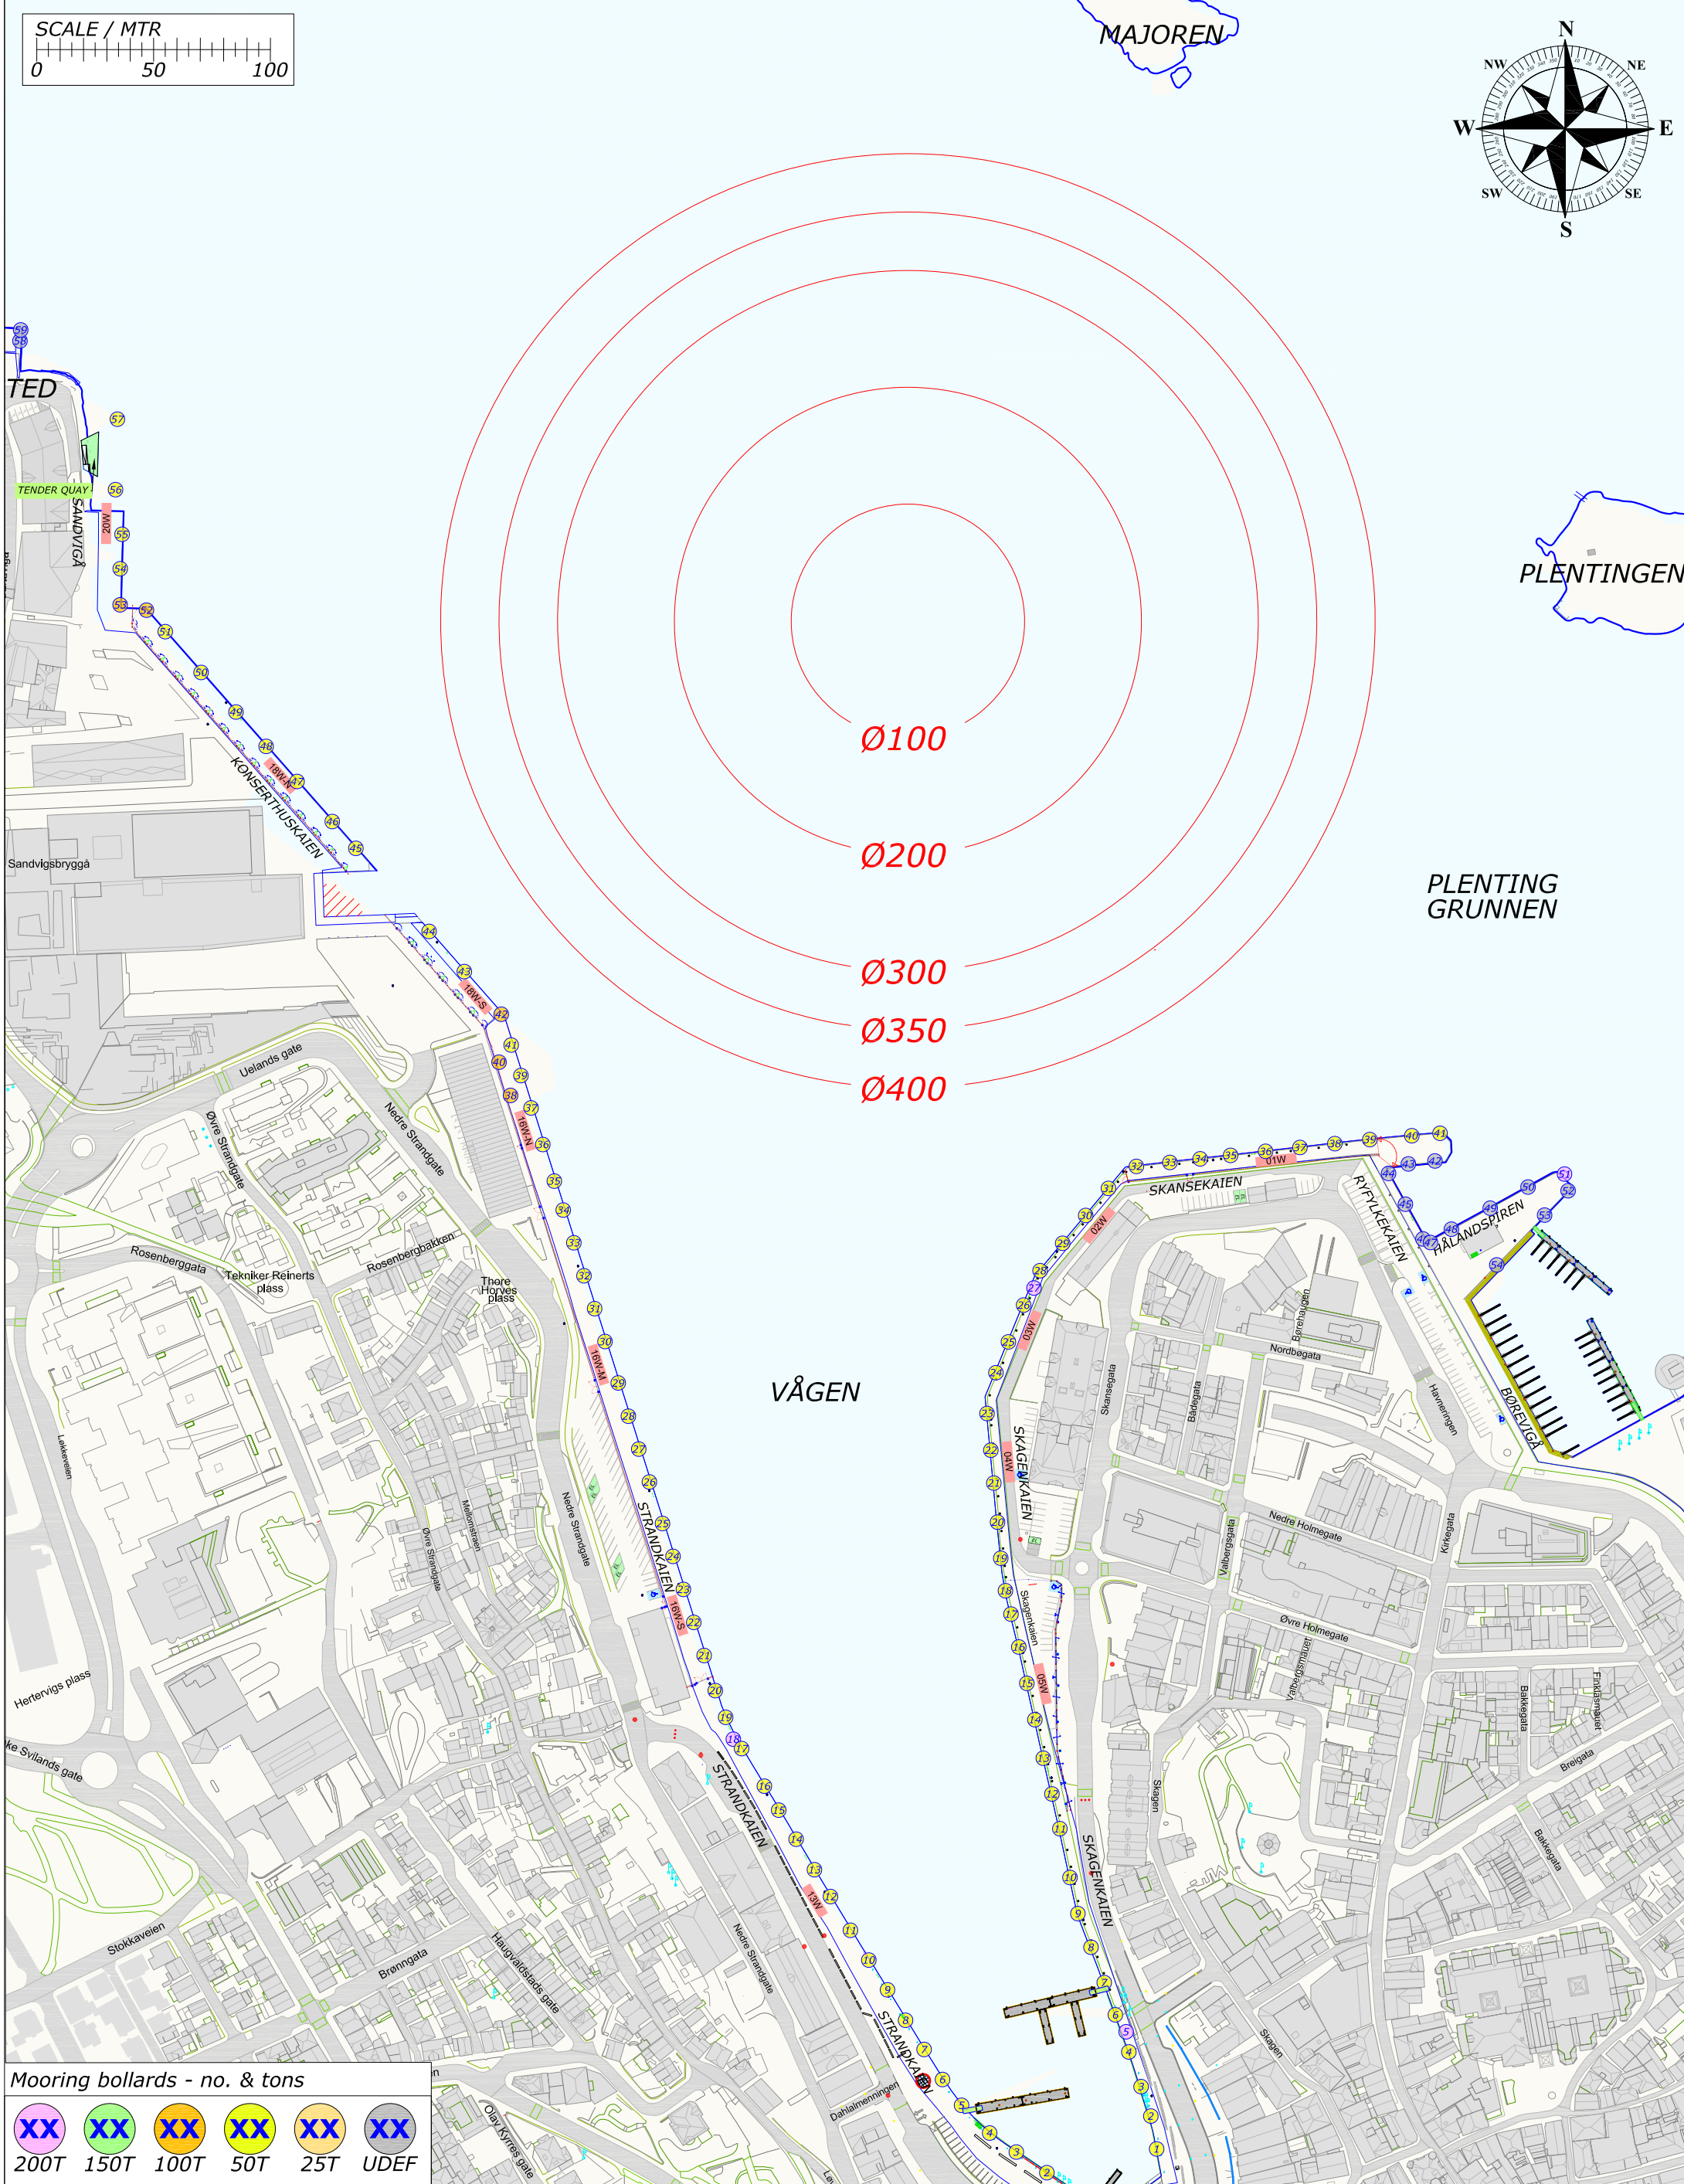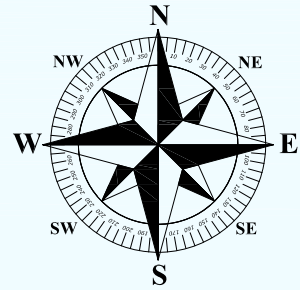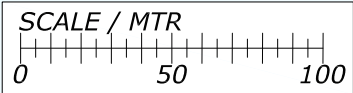

Mooring bollards - no. & tons




XX	XX	XX	XX	XX	XX
200T	150T	100T	50T	25T	UDEF

= GANGWAY = PROVISION = FRESH WATER = GARBAGE = EL SHORE SUPPLY = FENDER 3,9m = PONTOON 7,8m

Rev.	Date	Text	Sign
Drawn by R.KARLSEN		Approved by - date	Filename CRUISE-2022.DWG
			Date 0
			Scale 1:2500
RUTEK Rutek AS - Seilaskjervegen 11 - 4055 Sola		Title PORT OF STAVANGER BERTHING SKETCH	
		Customer Stavangerregionen Havnedrift AS	Drawing no. Size A3
			Sheet 1/1

BERTHING SKETCH PORT OF STAVANGER
SUNDAY 22. MAY 2022

REV.NR. 05 - 21.05.2022

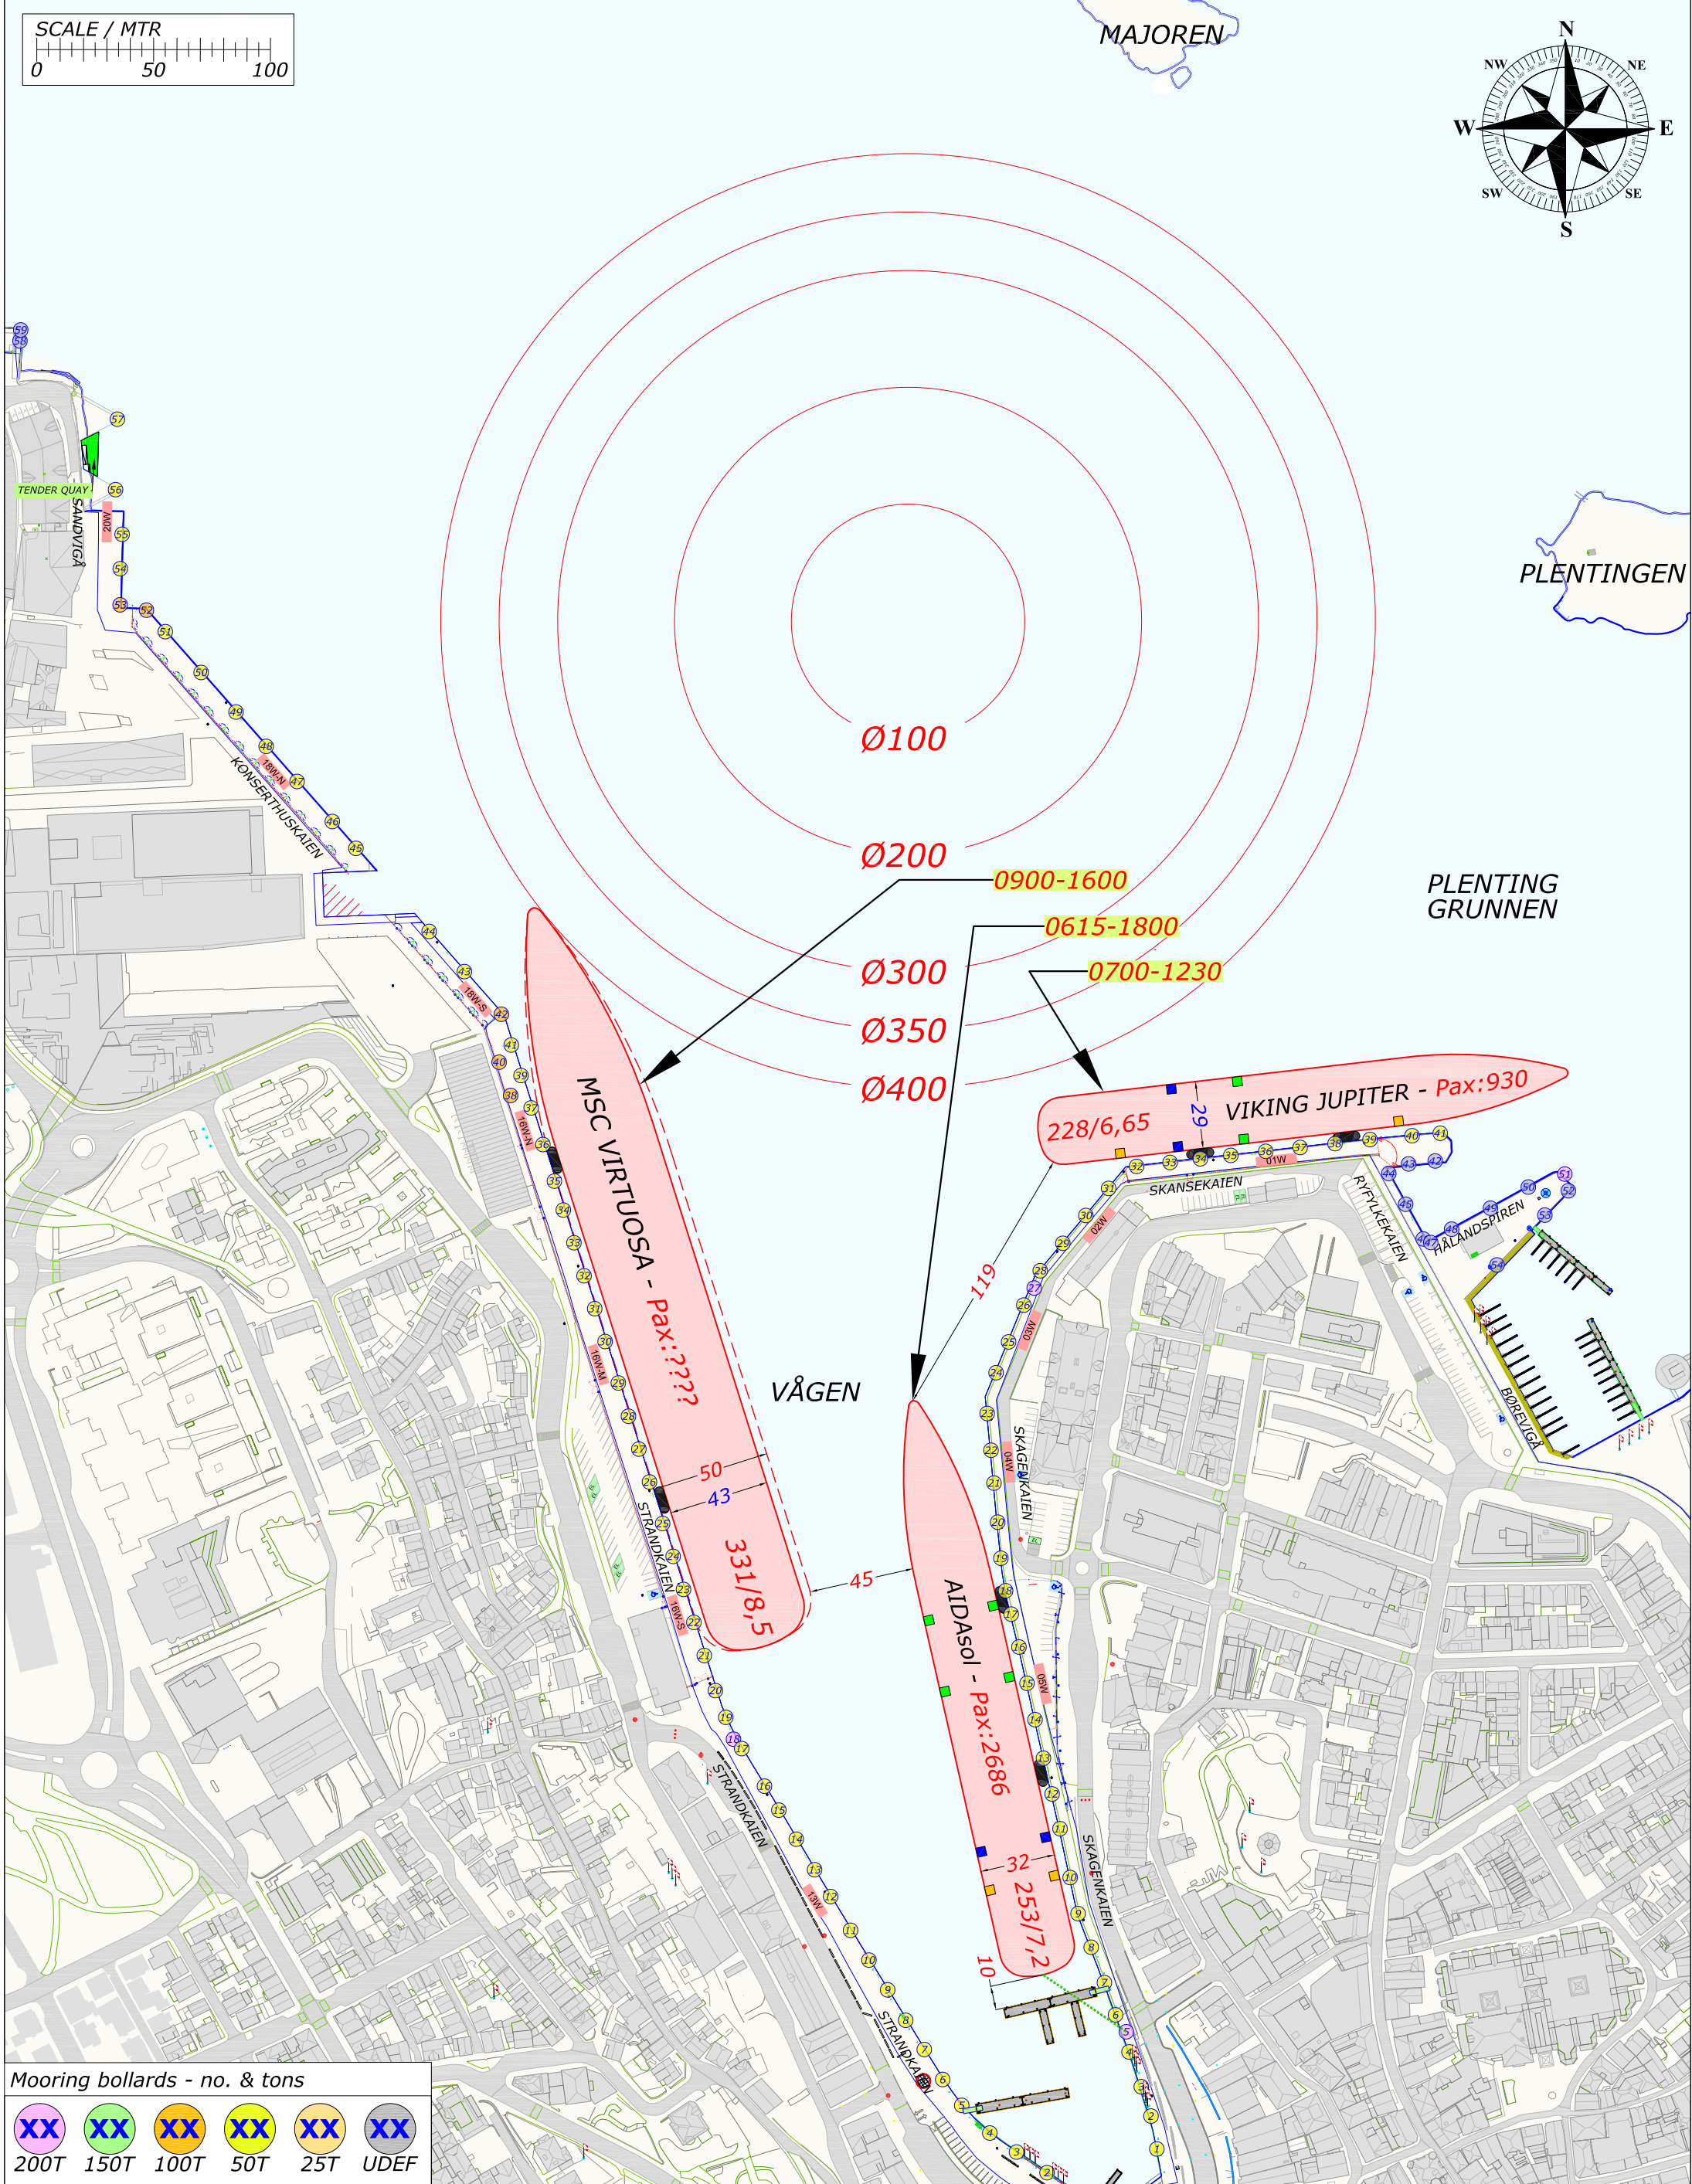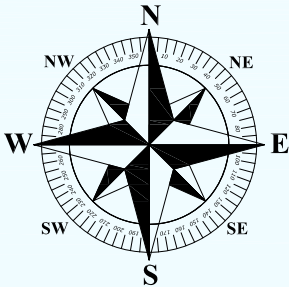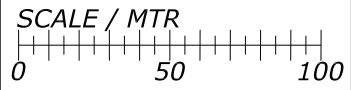

Mooring bollards - no. & tons

XX	XX	XX	XX	XX	XX
200T	150T	100T	50T	25T	UDEF




■ = GANGWAY ■ = PROVISION ■ = FRESH WATER ■ = GARBAGE ⚡ = EL SHORE SUPPLY ■ = FENDER 3,9m ■ = PONTON 7,8m

Rev.	Date	Text	Sign
Drawn by R.KARLSEN		Approved by - date	Filename CRUISE-2022.DWG
			Date 0
			Scale 1:2500
RUTEK Rutek AS - Seilaskjervegen 11 - 4055 Sola		Title PORT OF STAVANGER BERTHING SKETCH	
		Customer Stavangerregionen Havnedrift AS	Drawing no. Size A3 Sheet 1/1

BERTHING SKETCH PORT OF STAVANGER
MONDAY 23. MAY 2022



REV.NR. 03 - 02.05.2022

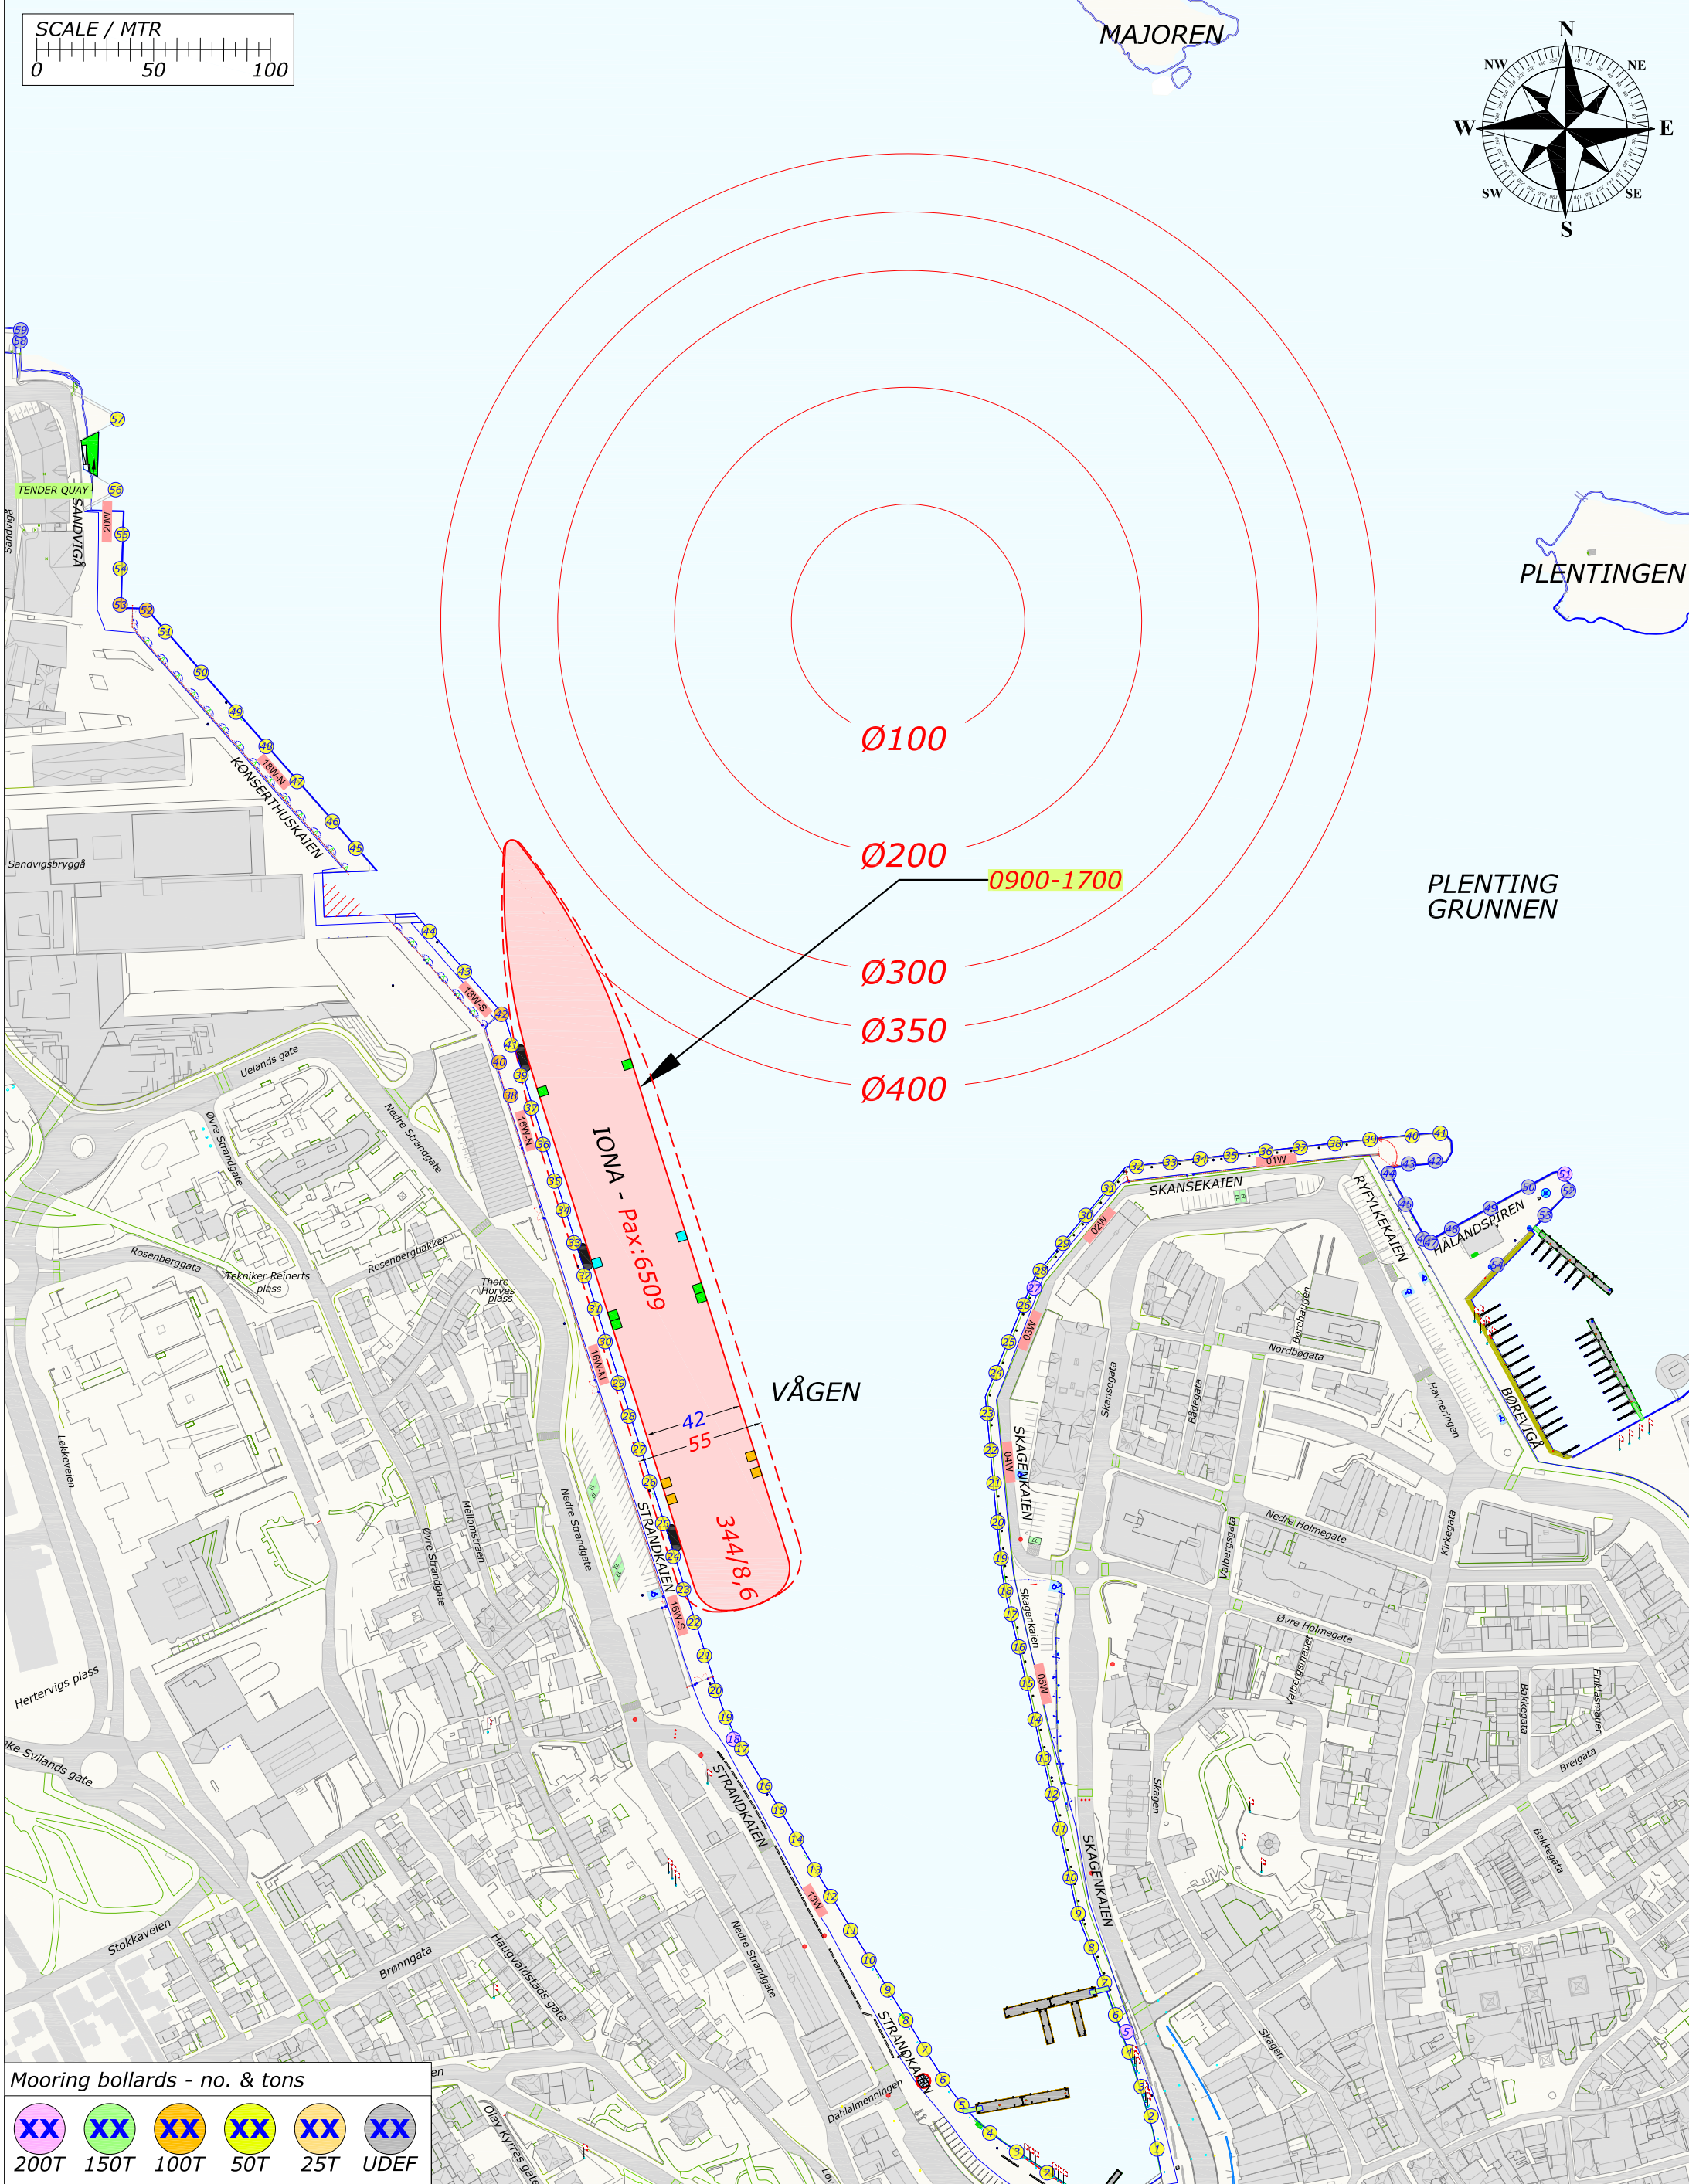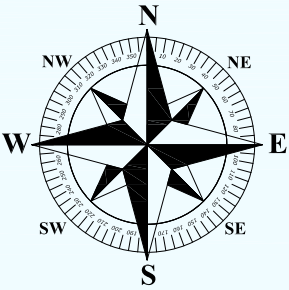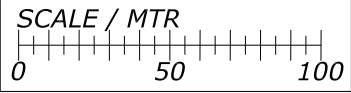

Rev.	Date	Text	Sign
Drawn by R.KARLSEN		Approved by - date	Filename CRUISE-2022.DWG
			Date 0
			Scale 1:2500
 Rutek AS - Seilaskjervegen 11 - 4055 Sola		Title PORT OF STAVANGER BERTHING SKETCH	Drawing no.
		Customer Stavangerregionen Havnedrift AS	Size A3
			Sheet 1/1


BERTHING SKETCH PORT OF STAVANGER

TUESDAY 24. MAY 2022



STAVANGER
REGIONEN
Havnedrift AS

REV.NR. 01 - 01.01.2022

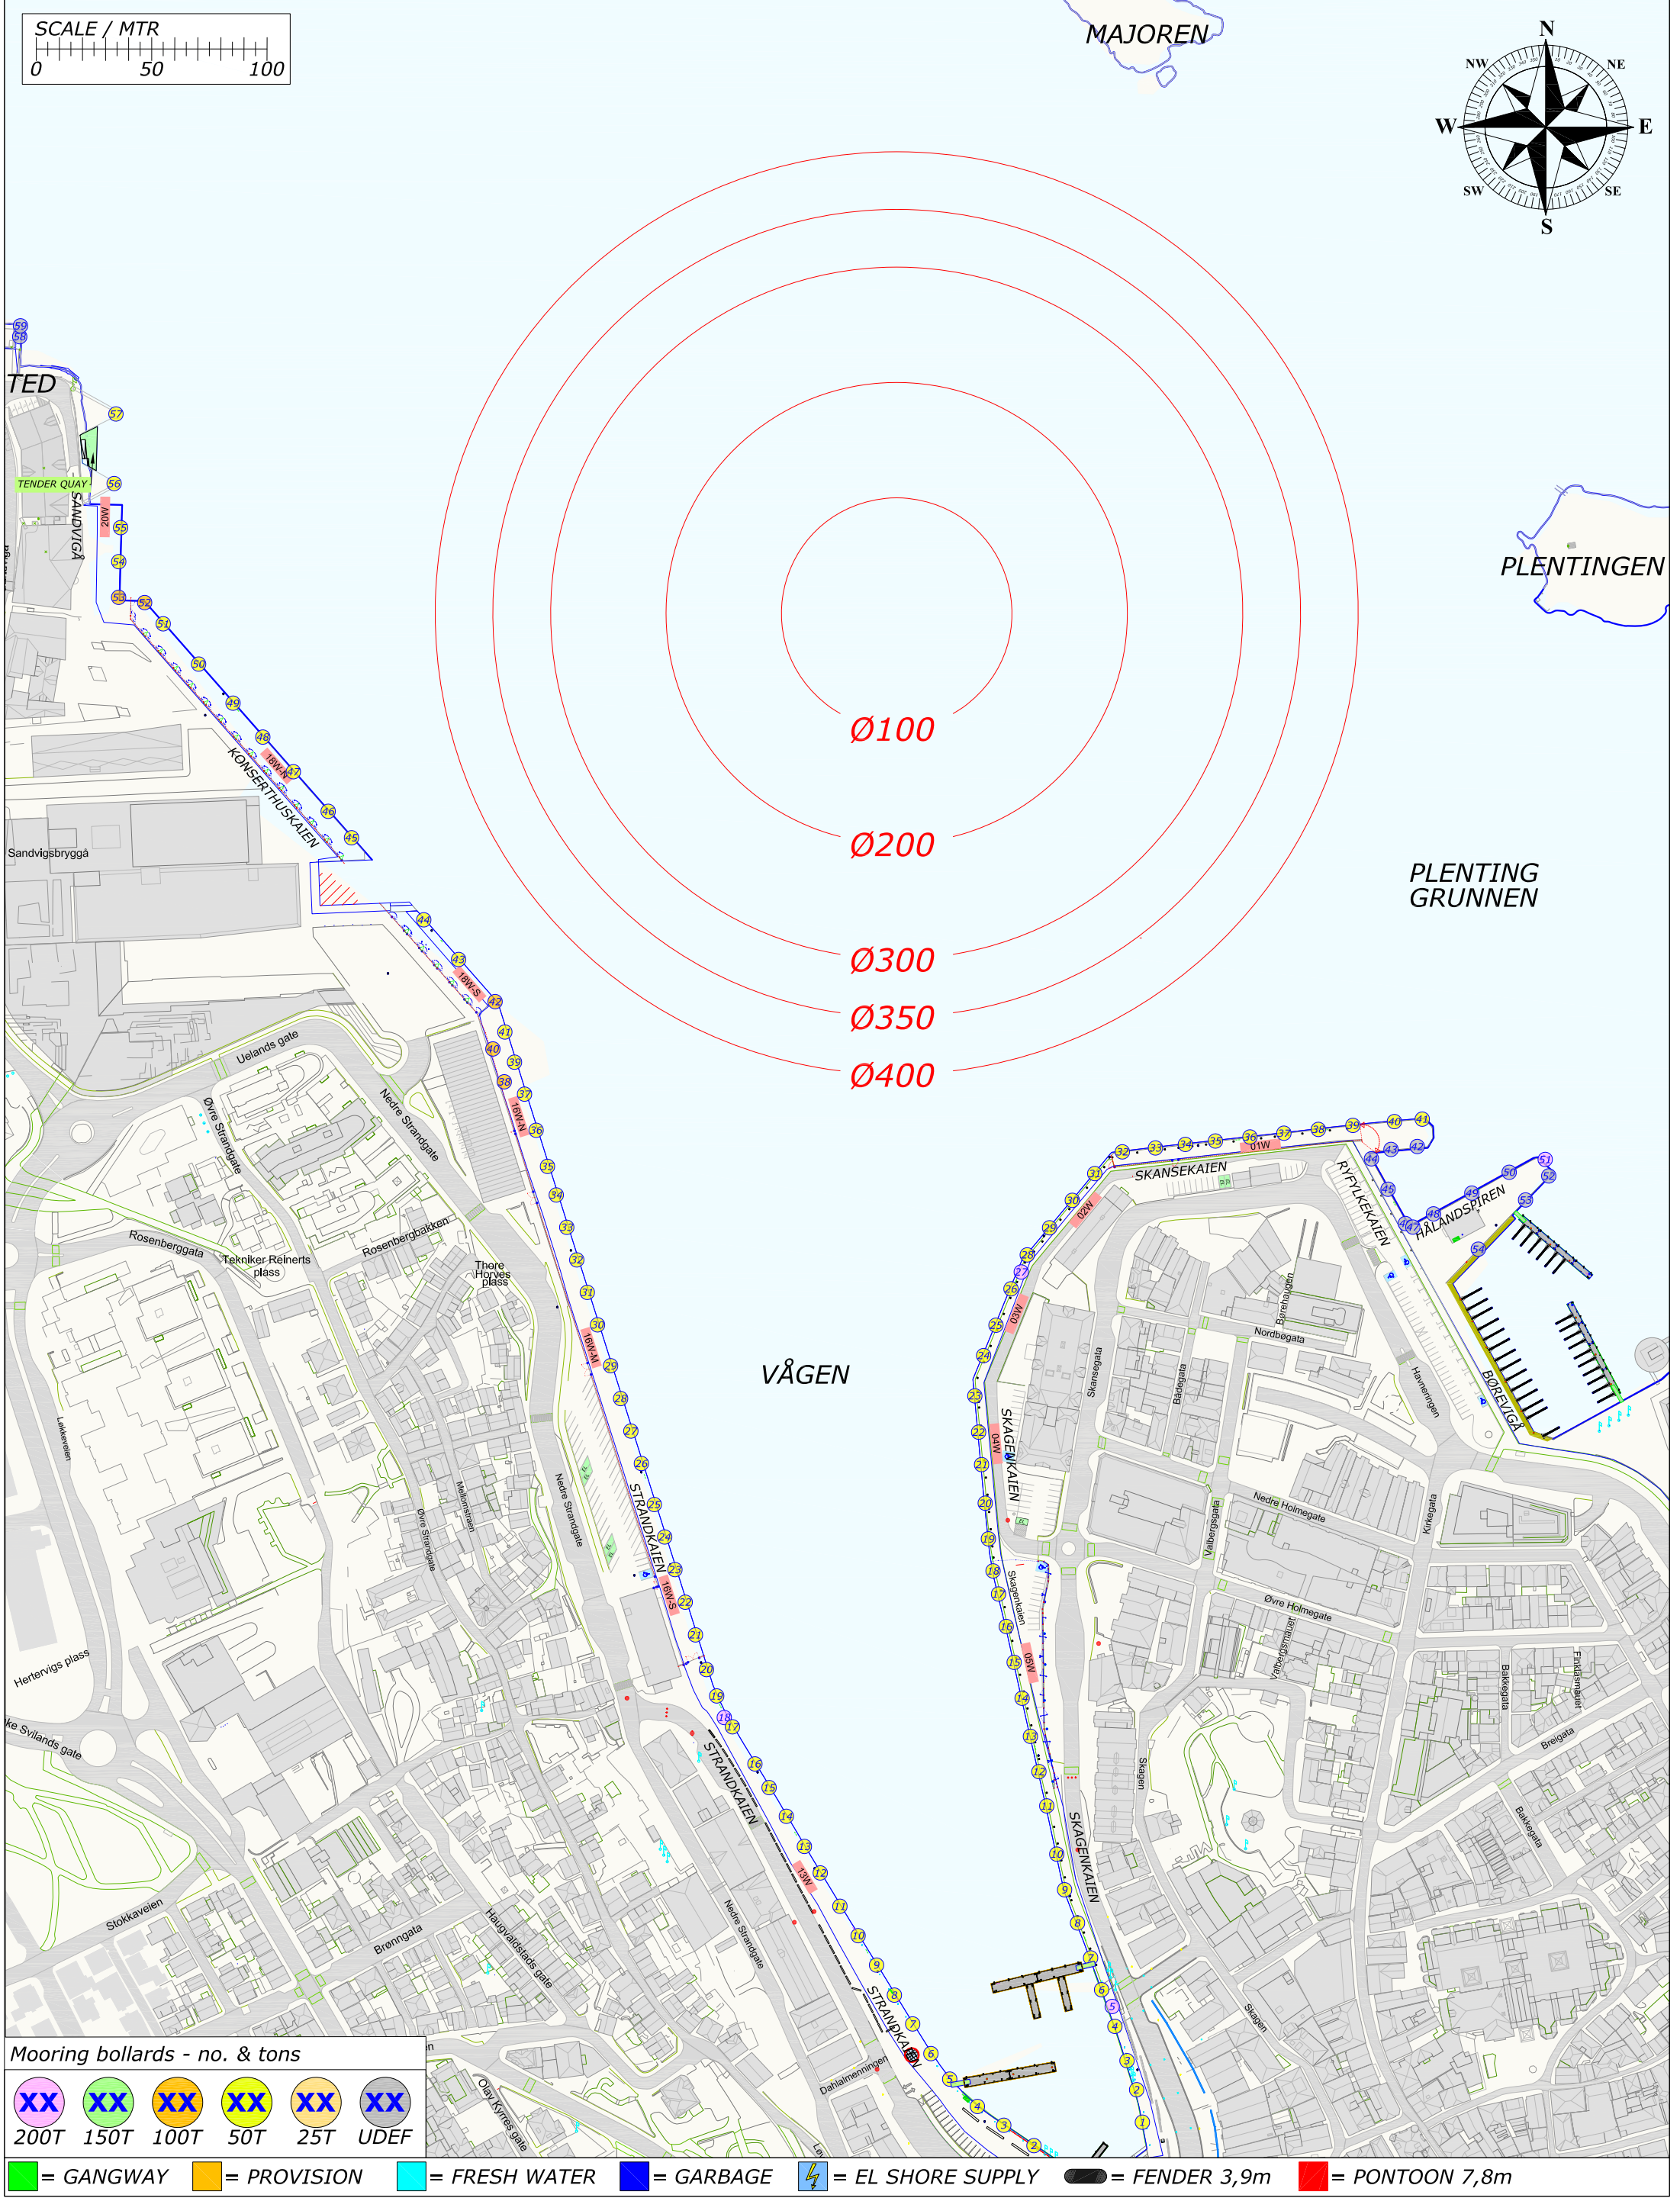

Mooring bollards - no. & tons

					
200T	150T	100T	50T	25T	UDEF

 = GANGWAY	 = PROVISION	 = FRESH WATER	 = GARBAGE	 = EL SHORE SUPPLY	 = FENDER 3,9m	 = PONTOON 7,8m
---	---	---	---	--	---	--

SCALE / MTR

0 50 100

TED

TENDER QUAY

SANDVIGGA

KONSERTHUSKALEN

Lands gate

Nedre Strandgate

Rosenbergsgata

Tekniker Reinerts plass

Rosenbergbakken

Thore Hørvys plass

Mollenstrænen

Dyre Strandgate

Hervigs plass

ke Svilands gate

Slokkaveien

Bronngata

Haugvaldsstads Gate

Olav Kyrres gate

STRANDKAIA

Mooring bollards - no. & tons

XX	XX	XX	XX	XX	XX
200T	150T	100T	50T	25T	UDEF

= GANGWAY **= PROVISION** **= FRESH WATER** **= GARBAGE**

REV.NR. 01 - 01.01.2022



*PLENTING
GRUNNEN*

VÅGEN

 = GANGWAY
 = PROVISION
 = FRESH WATER
 = GARBAGE
 = EL SHORE SUPPLY
 = FENDER 3,9m
 = PONTOON 7,8m

Rev.	Date	Text	Sign
Drawn by R.KARLSEN		Approved by - date	Filename CRUISE-2022.DWG
			Date 0
			Scale 1:2500
RUTEK Rutek AS - Seilaskjervegen 11 - 4055 Sola		Title PORT OF STAVANGER BERTHING SKETCH	
		Drawing no.	
		Customer Stavangerregionen Havnedrift AS	Size A3
			Sheet 1/1


BERTHING SKETCH PORT OF STAVANGER

THURSDAY 26. MAY 2022

REV.NR. 01 - 01.01.2022



STAVANGER REGIONEN
Havnedrift AS

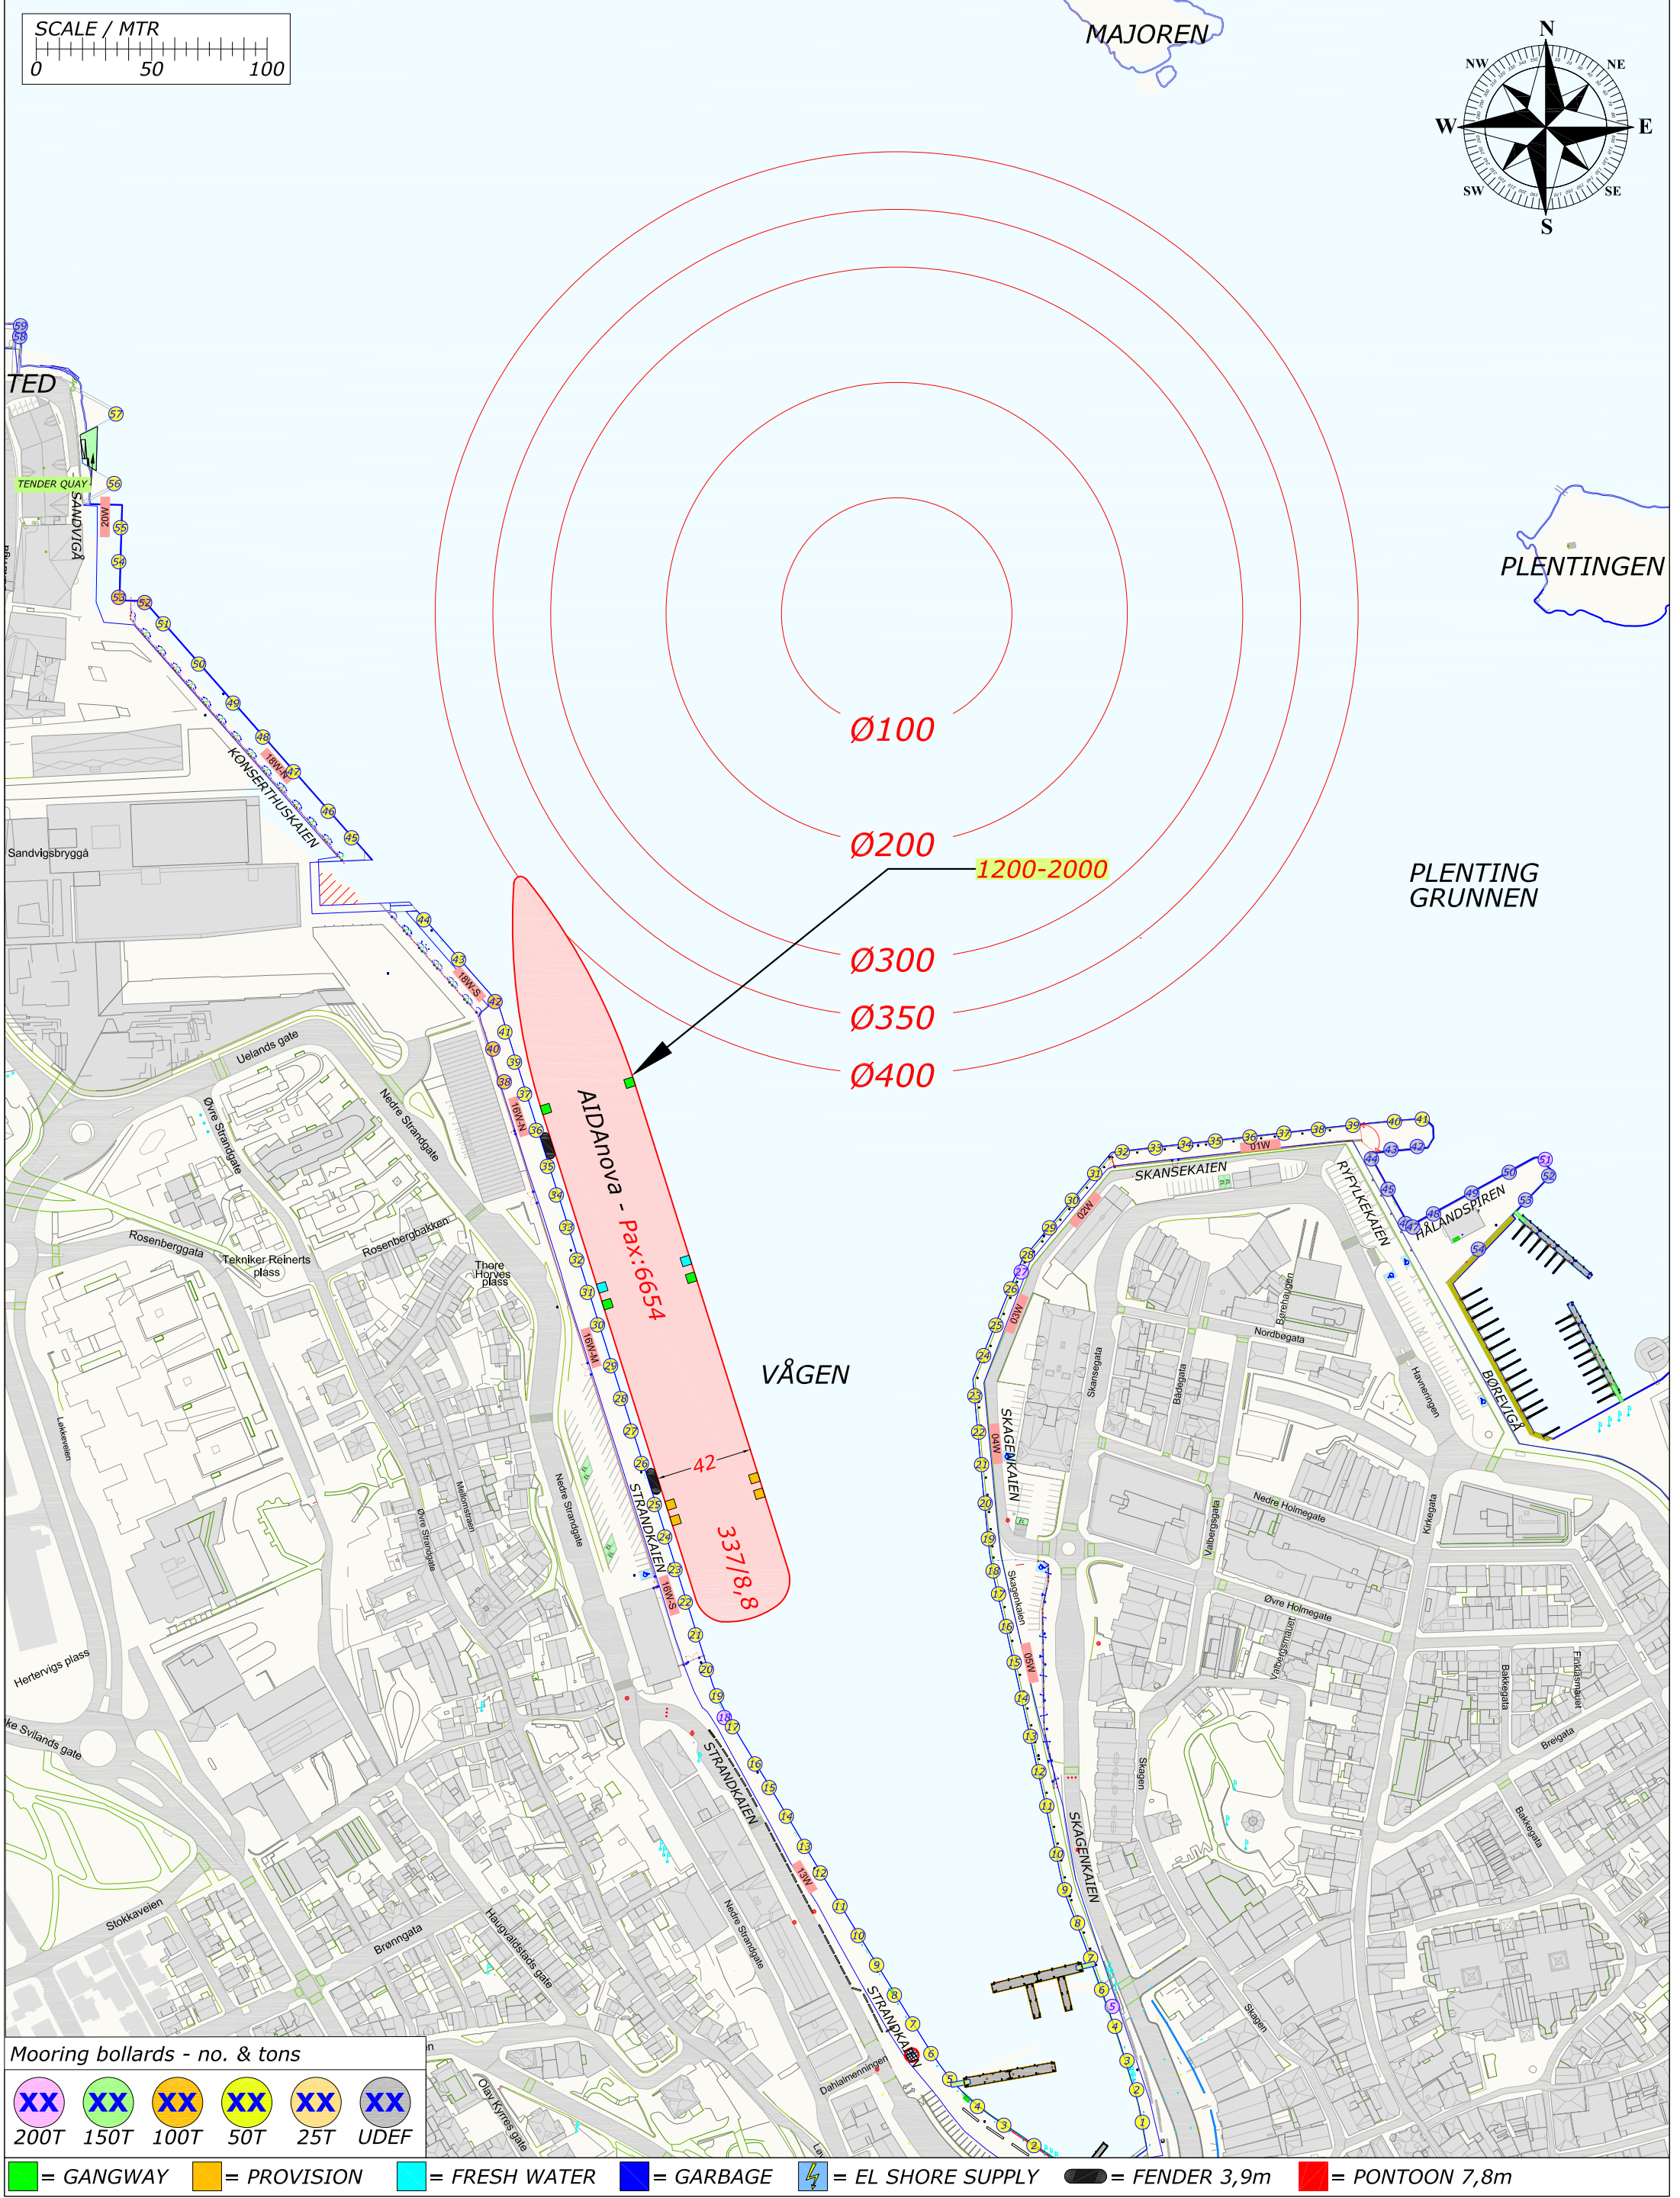

Mooring bollards - no. & tons

XX	XX	XX	XX	XX	XX
200T	150T	100T	50T	25T	UDEF

= GANGWAY

= PROVISION

= FRESH WATER

= GARBAGE

= EL SHORE SUPPLY

= FENDER 3,9m

= PONTOON 7,8m

SCALE / MTR

0 50 100

TENDER QUAY

SANDVIGGA

KONSERTHUSKALEN

QUEEN MARY 2 - Pax: 3108


STRANDKAIEN

Mooring bollards - no. & tons

XX	XX	XX	XX	XX	XX
200T	150T	100T	50T	25T	UDEF

= GANGWAY = PROVISION = FRESH WATER = GARBAGE

REV.NR. 01 - 01.01.2022

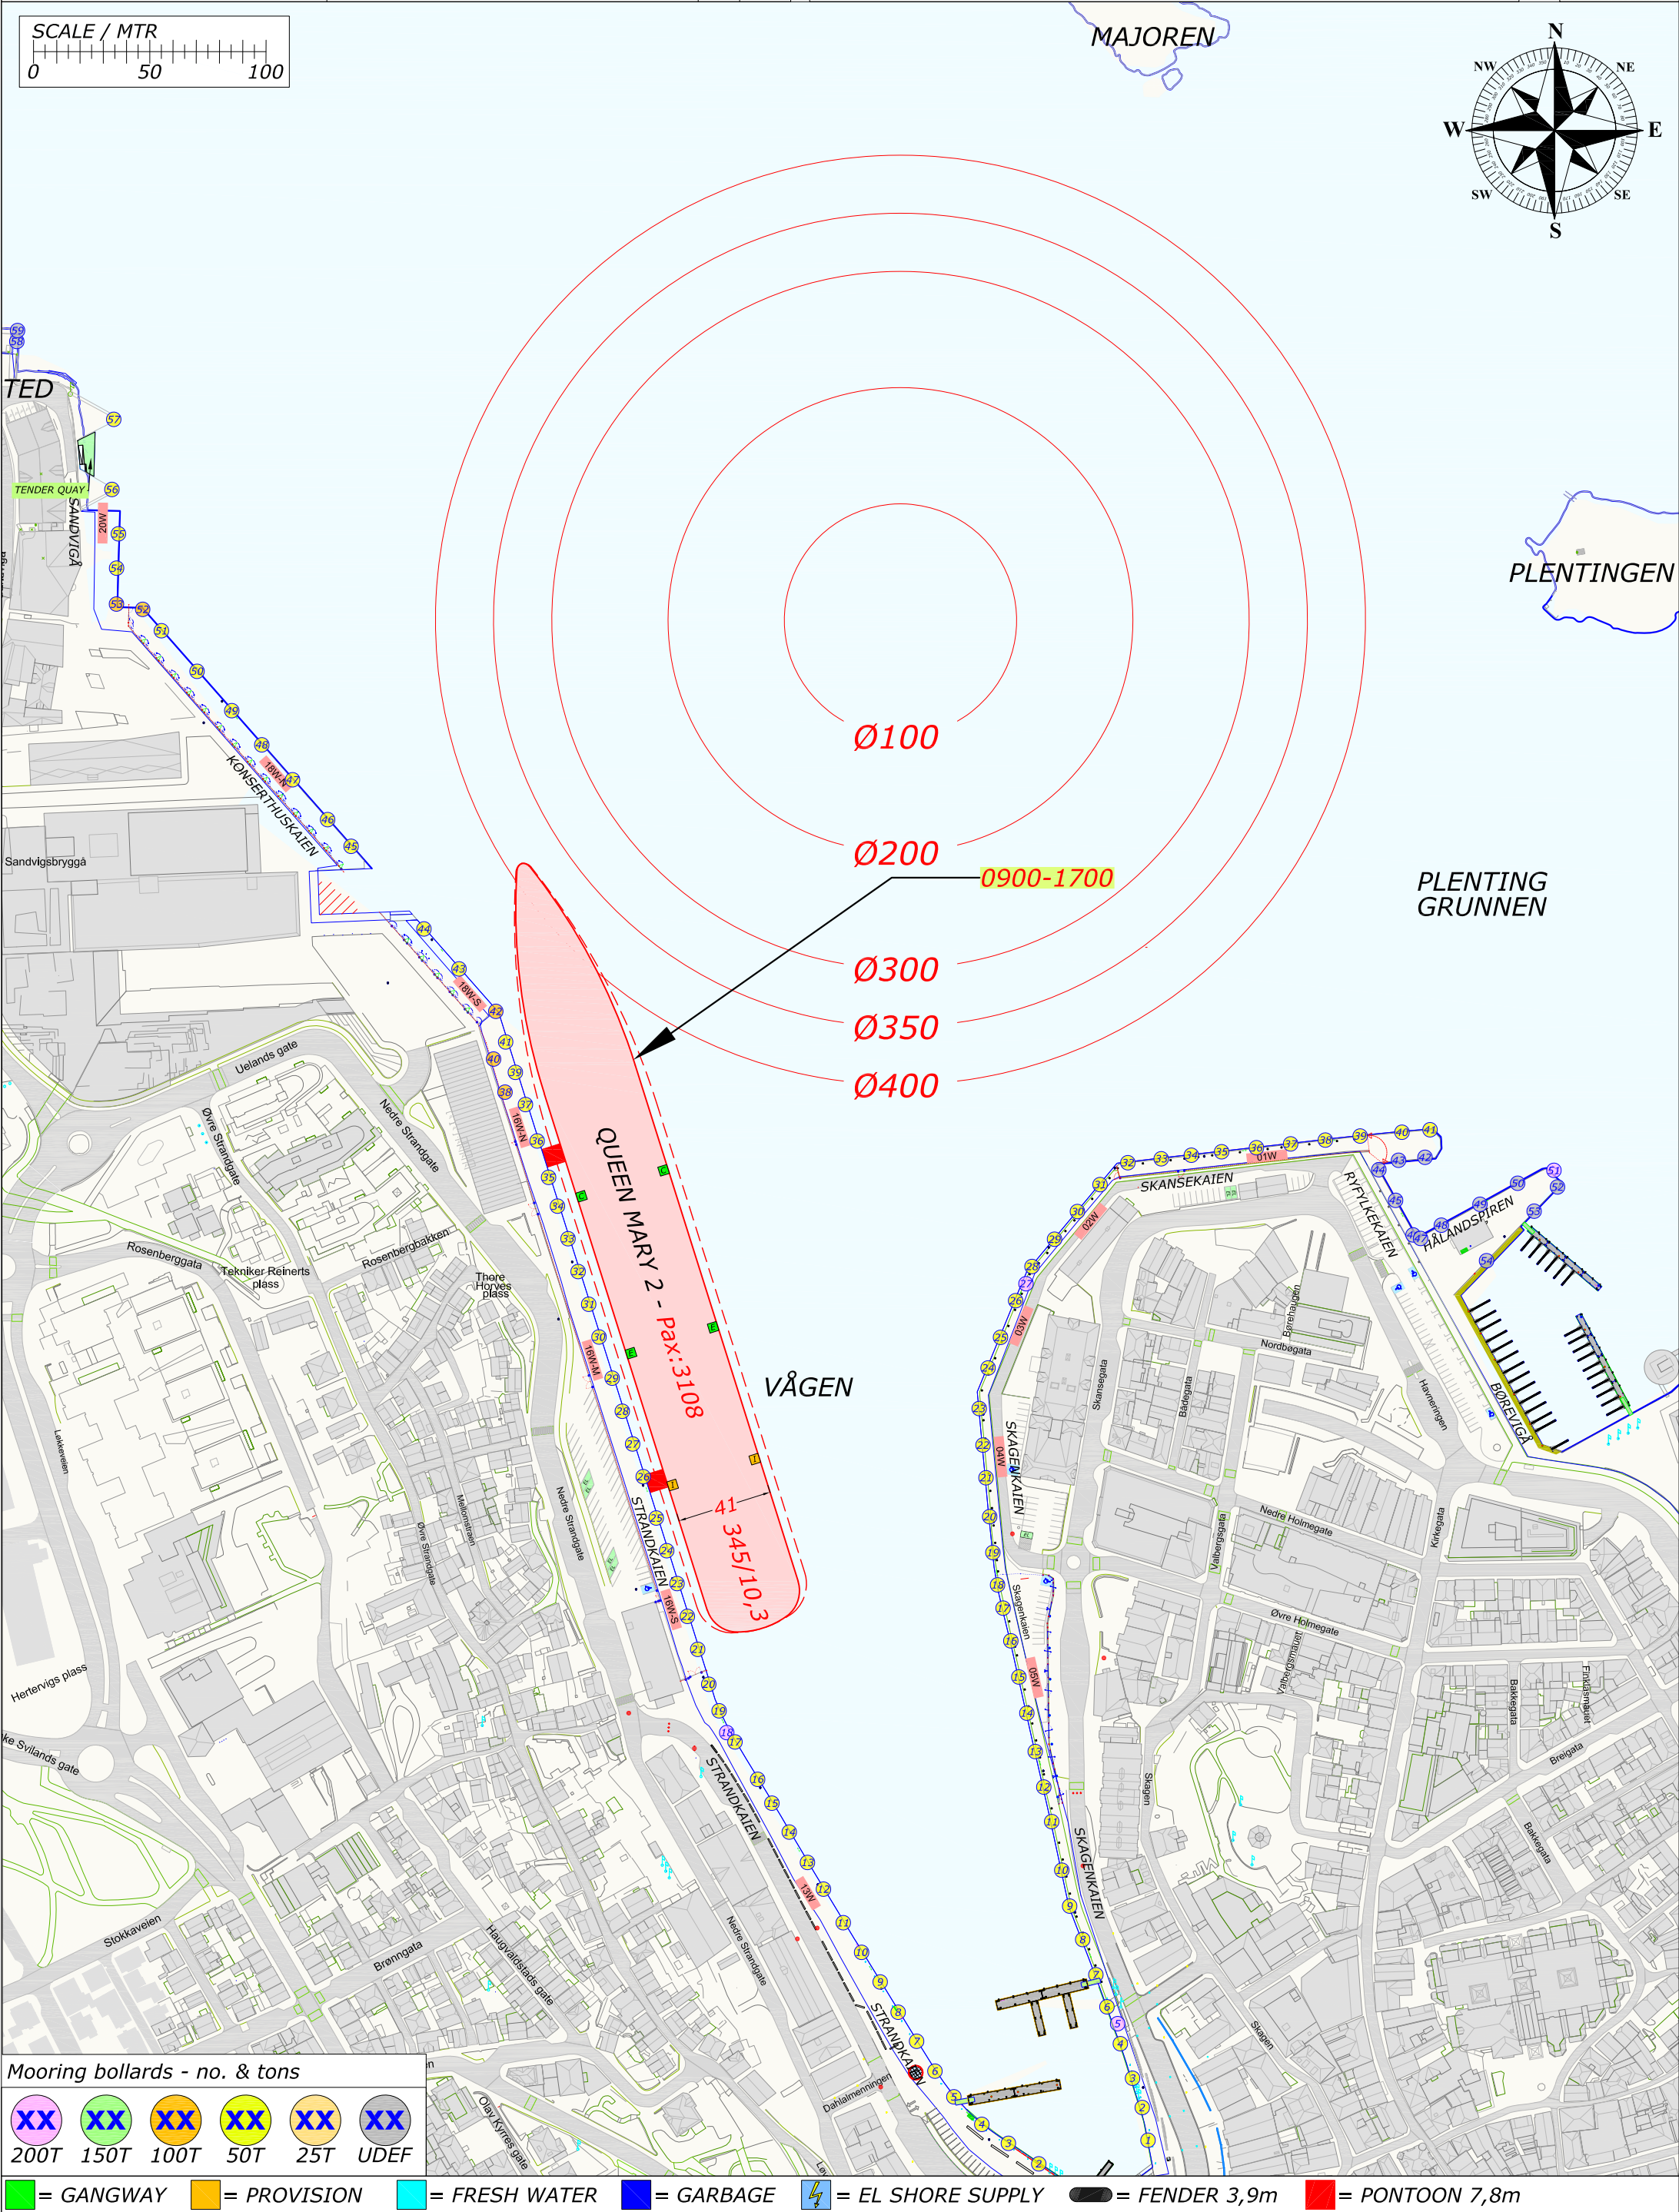


Rev.	Date	Text	Sign
Drawn by R.KARLSEN	Approved by - date	Filename STAVANGER_HAVN.DWG	Date 0
RUTEK		Title PORT OF STAVANGER BERTHING SKETCH	Scale 1:2500
Rutek AS - Selaskjervegen 11 - 4055 Sola		Customer Stavangerregionen Havnedrift AS	Drawing no. Size Sheet A3 1/1

BERTHING SKETCH PORT OF STAVANGER
FRIDAY 27. MAY 2022



REV.NR. 01 - 01.01.2022

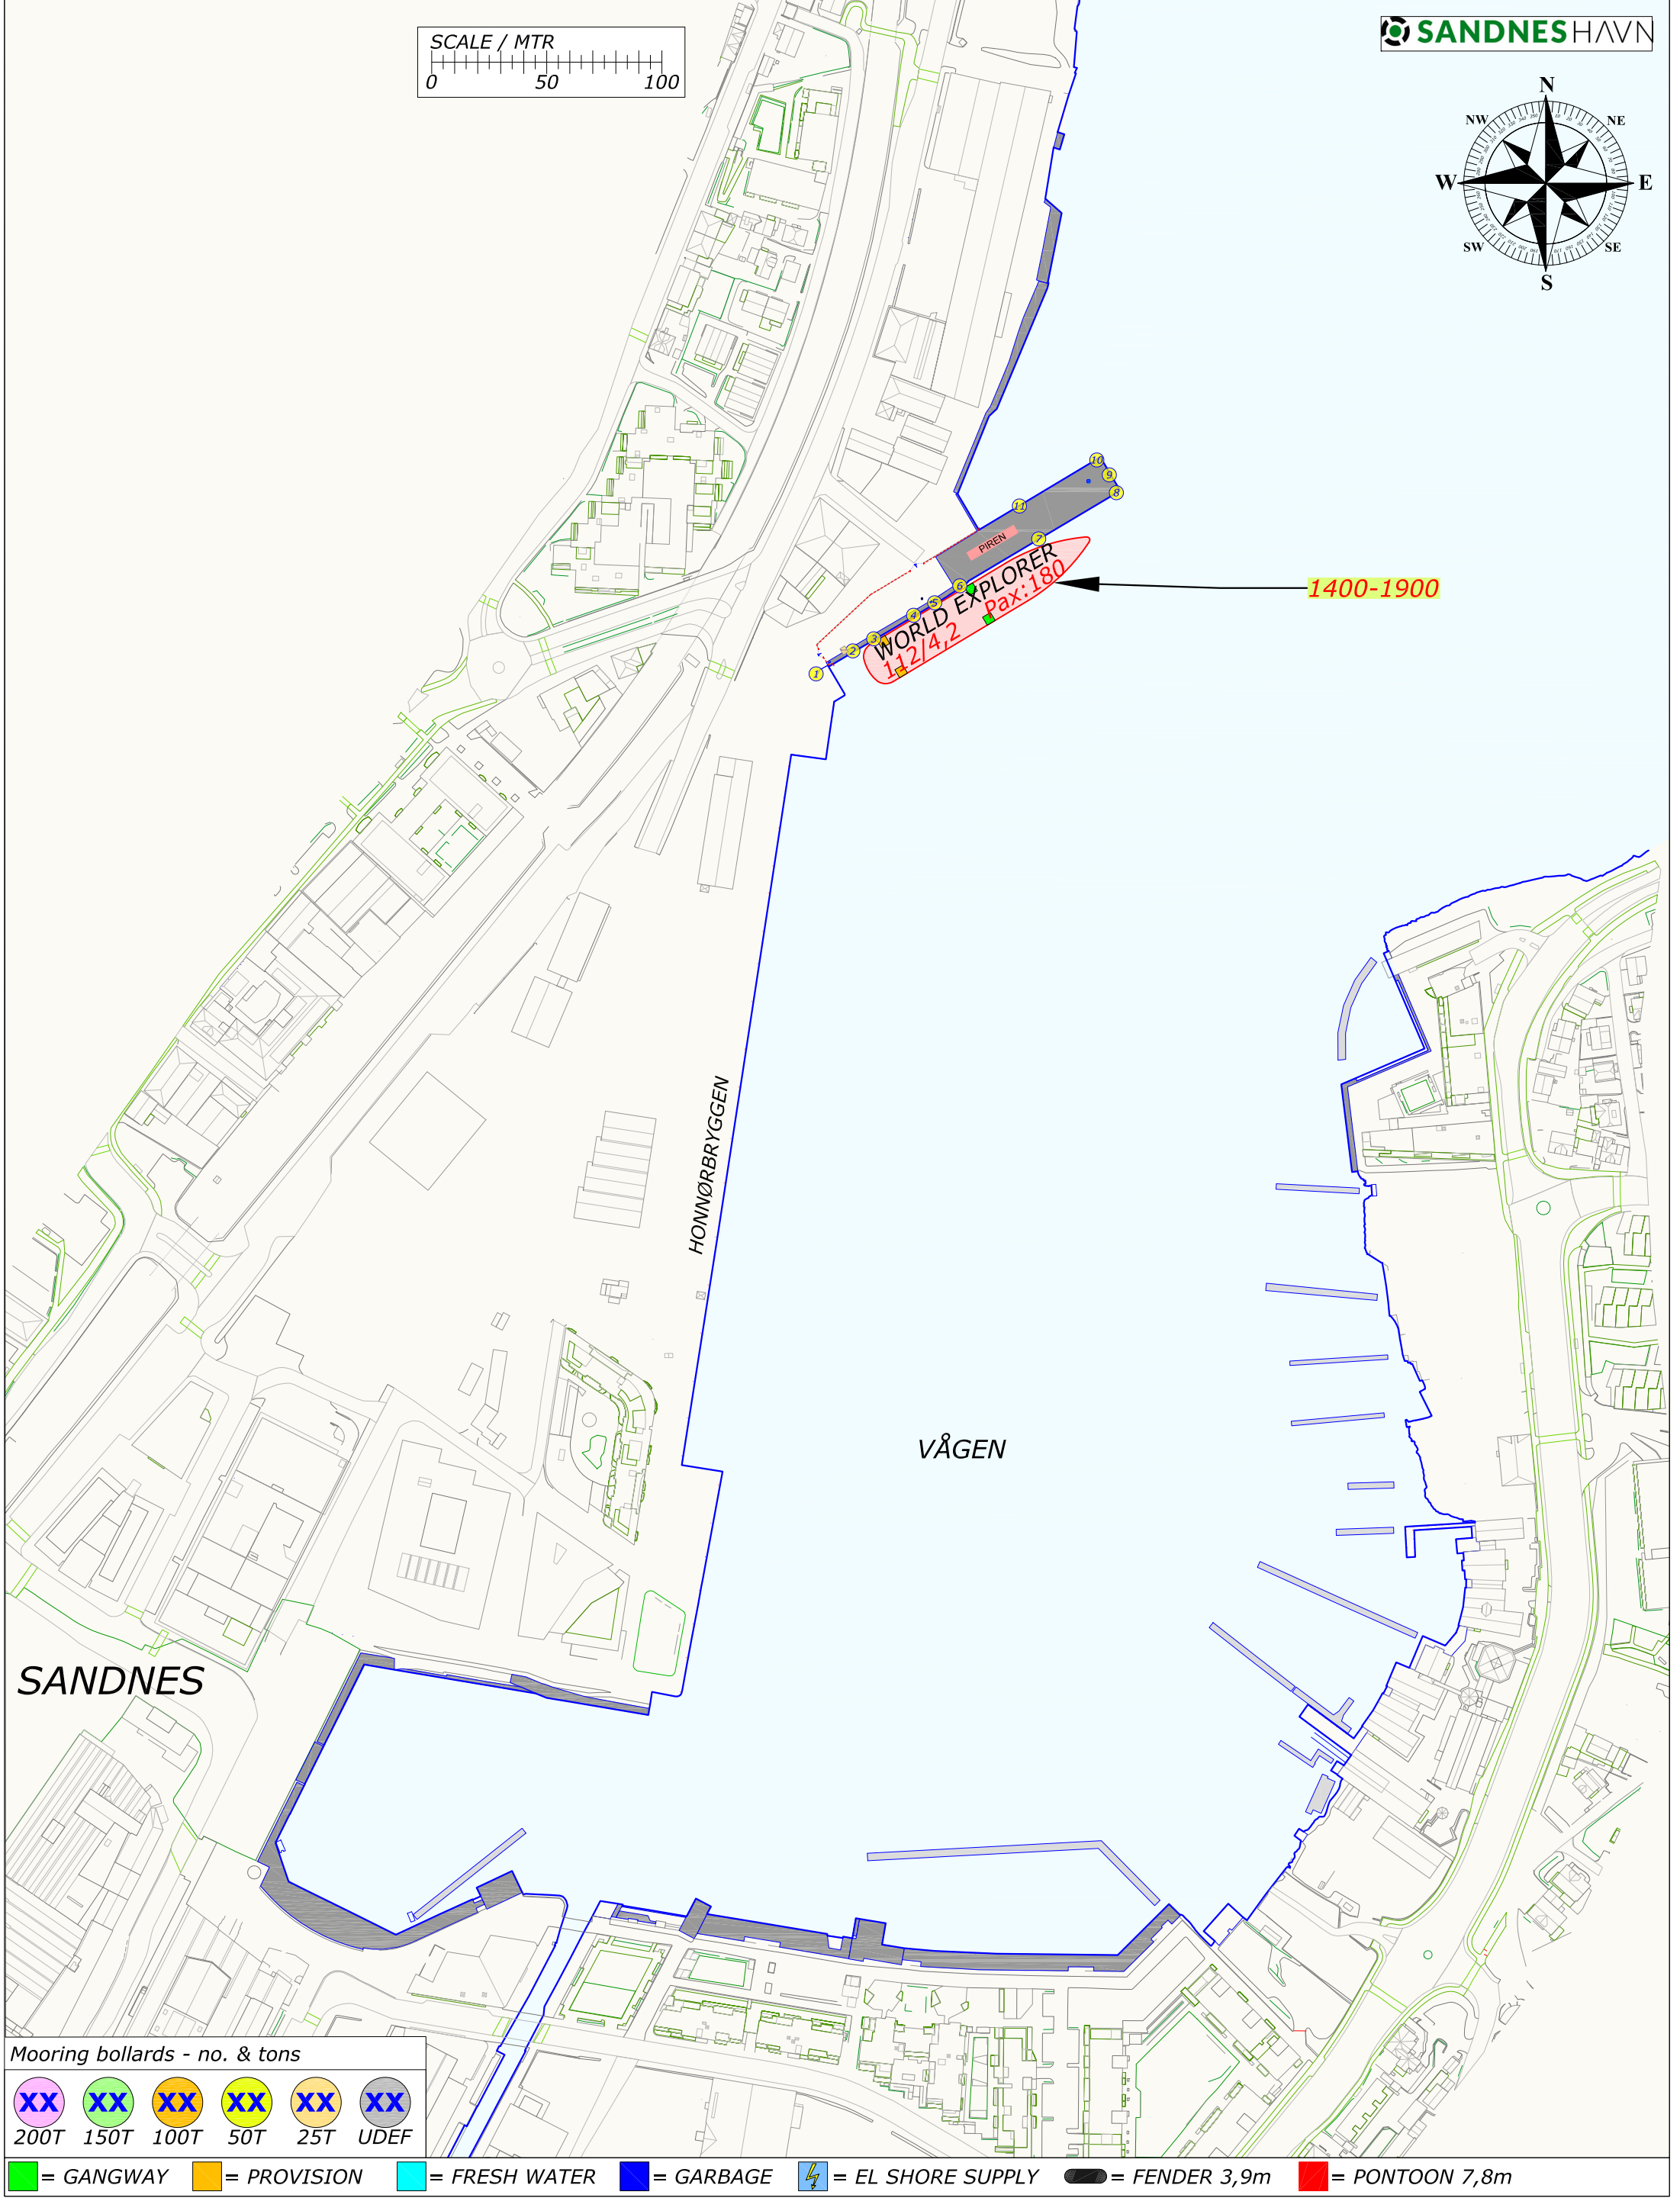

Mooring bollards - no. & tons					
XX	XX	XX	XX	XX	XX
200T	150T	100T	50T	25T	UDEF




= GANGWAY = PROVISION = FRESH WATER = GARBAGE = EL SHORE SUPPLY = FENDER 3,9m = PONTOON 7,8m

Rev.	Date	Text	Sign
Drawn by R.KARLSEN		Approved by - date	Filename CRUISE-2022.DWG
			Date 0
			Scale 1:2500
RUTEK Rutek AS - Seilaskjervegen 11 - 4055 Sola		Title PORT OF STAVANGER BERTHING SKETCH	
		Customer Stavangerregionen Havnedrift AS	Drawing no. Size Sheet A3 1/1

BERTHING SKETCH PORT OF STAVANGER
SATURDAY 28. MAY 2022



REV.NR. 01 - 01.01.2022

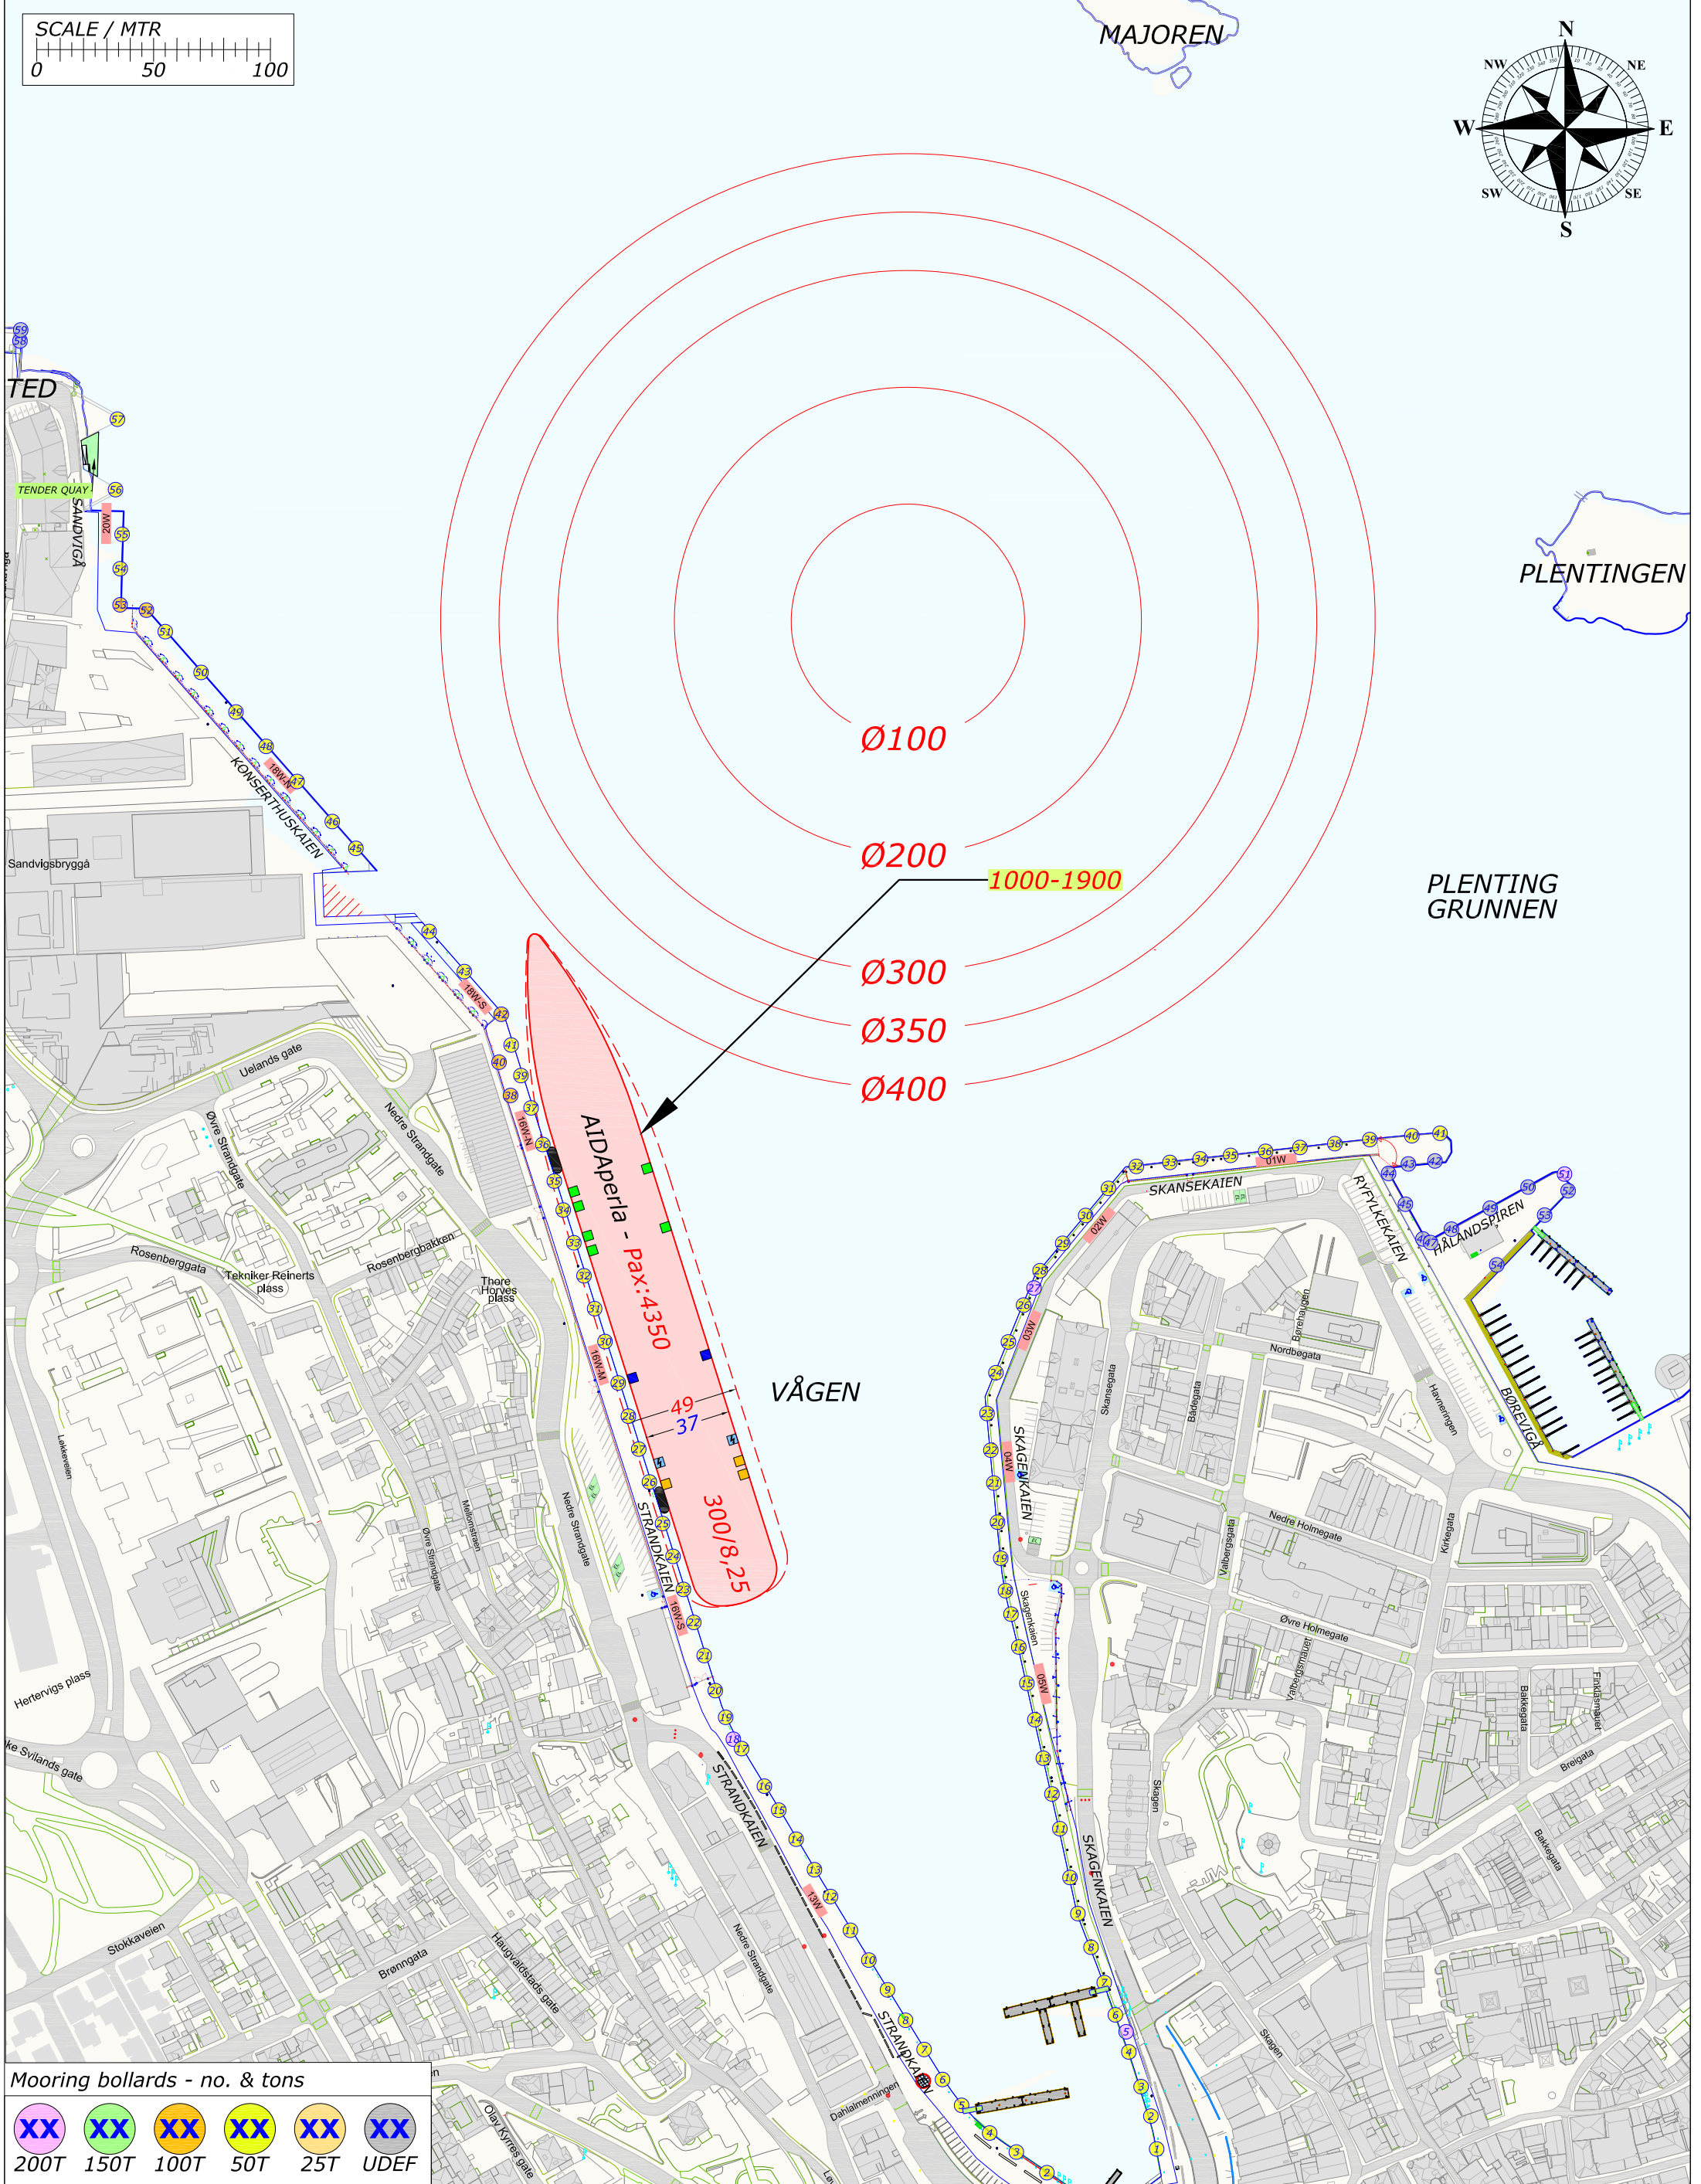
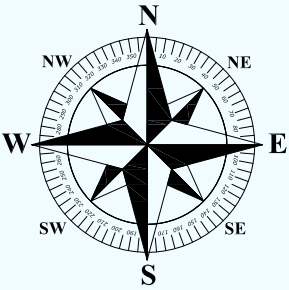
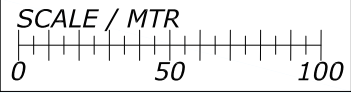


Rev.	Date	Text	Sign
Drawn by R.KARLSEN		Approved by - date	Filename CRUISE-2022.DWG
			Date 0
			Scale 1:2500
RUTEK Rutek AS - Seilaskjervegen 11 - 4055 Sola		Title PORT OF STAVANGER BERTHING SKETCH	
		Customer Stavangerregionen Havnedrift AS	Drawing no. Size Sheet A3 1/1

BERTHING SKETCH PORT OF STAVANGER
SUNDAY 29. MAY 2022



REV.NR. 01 - 01.01.2022

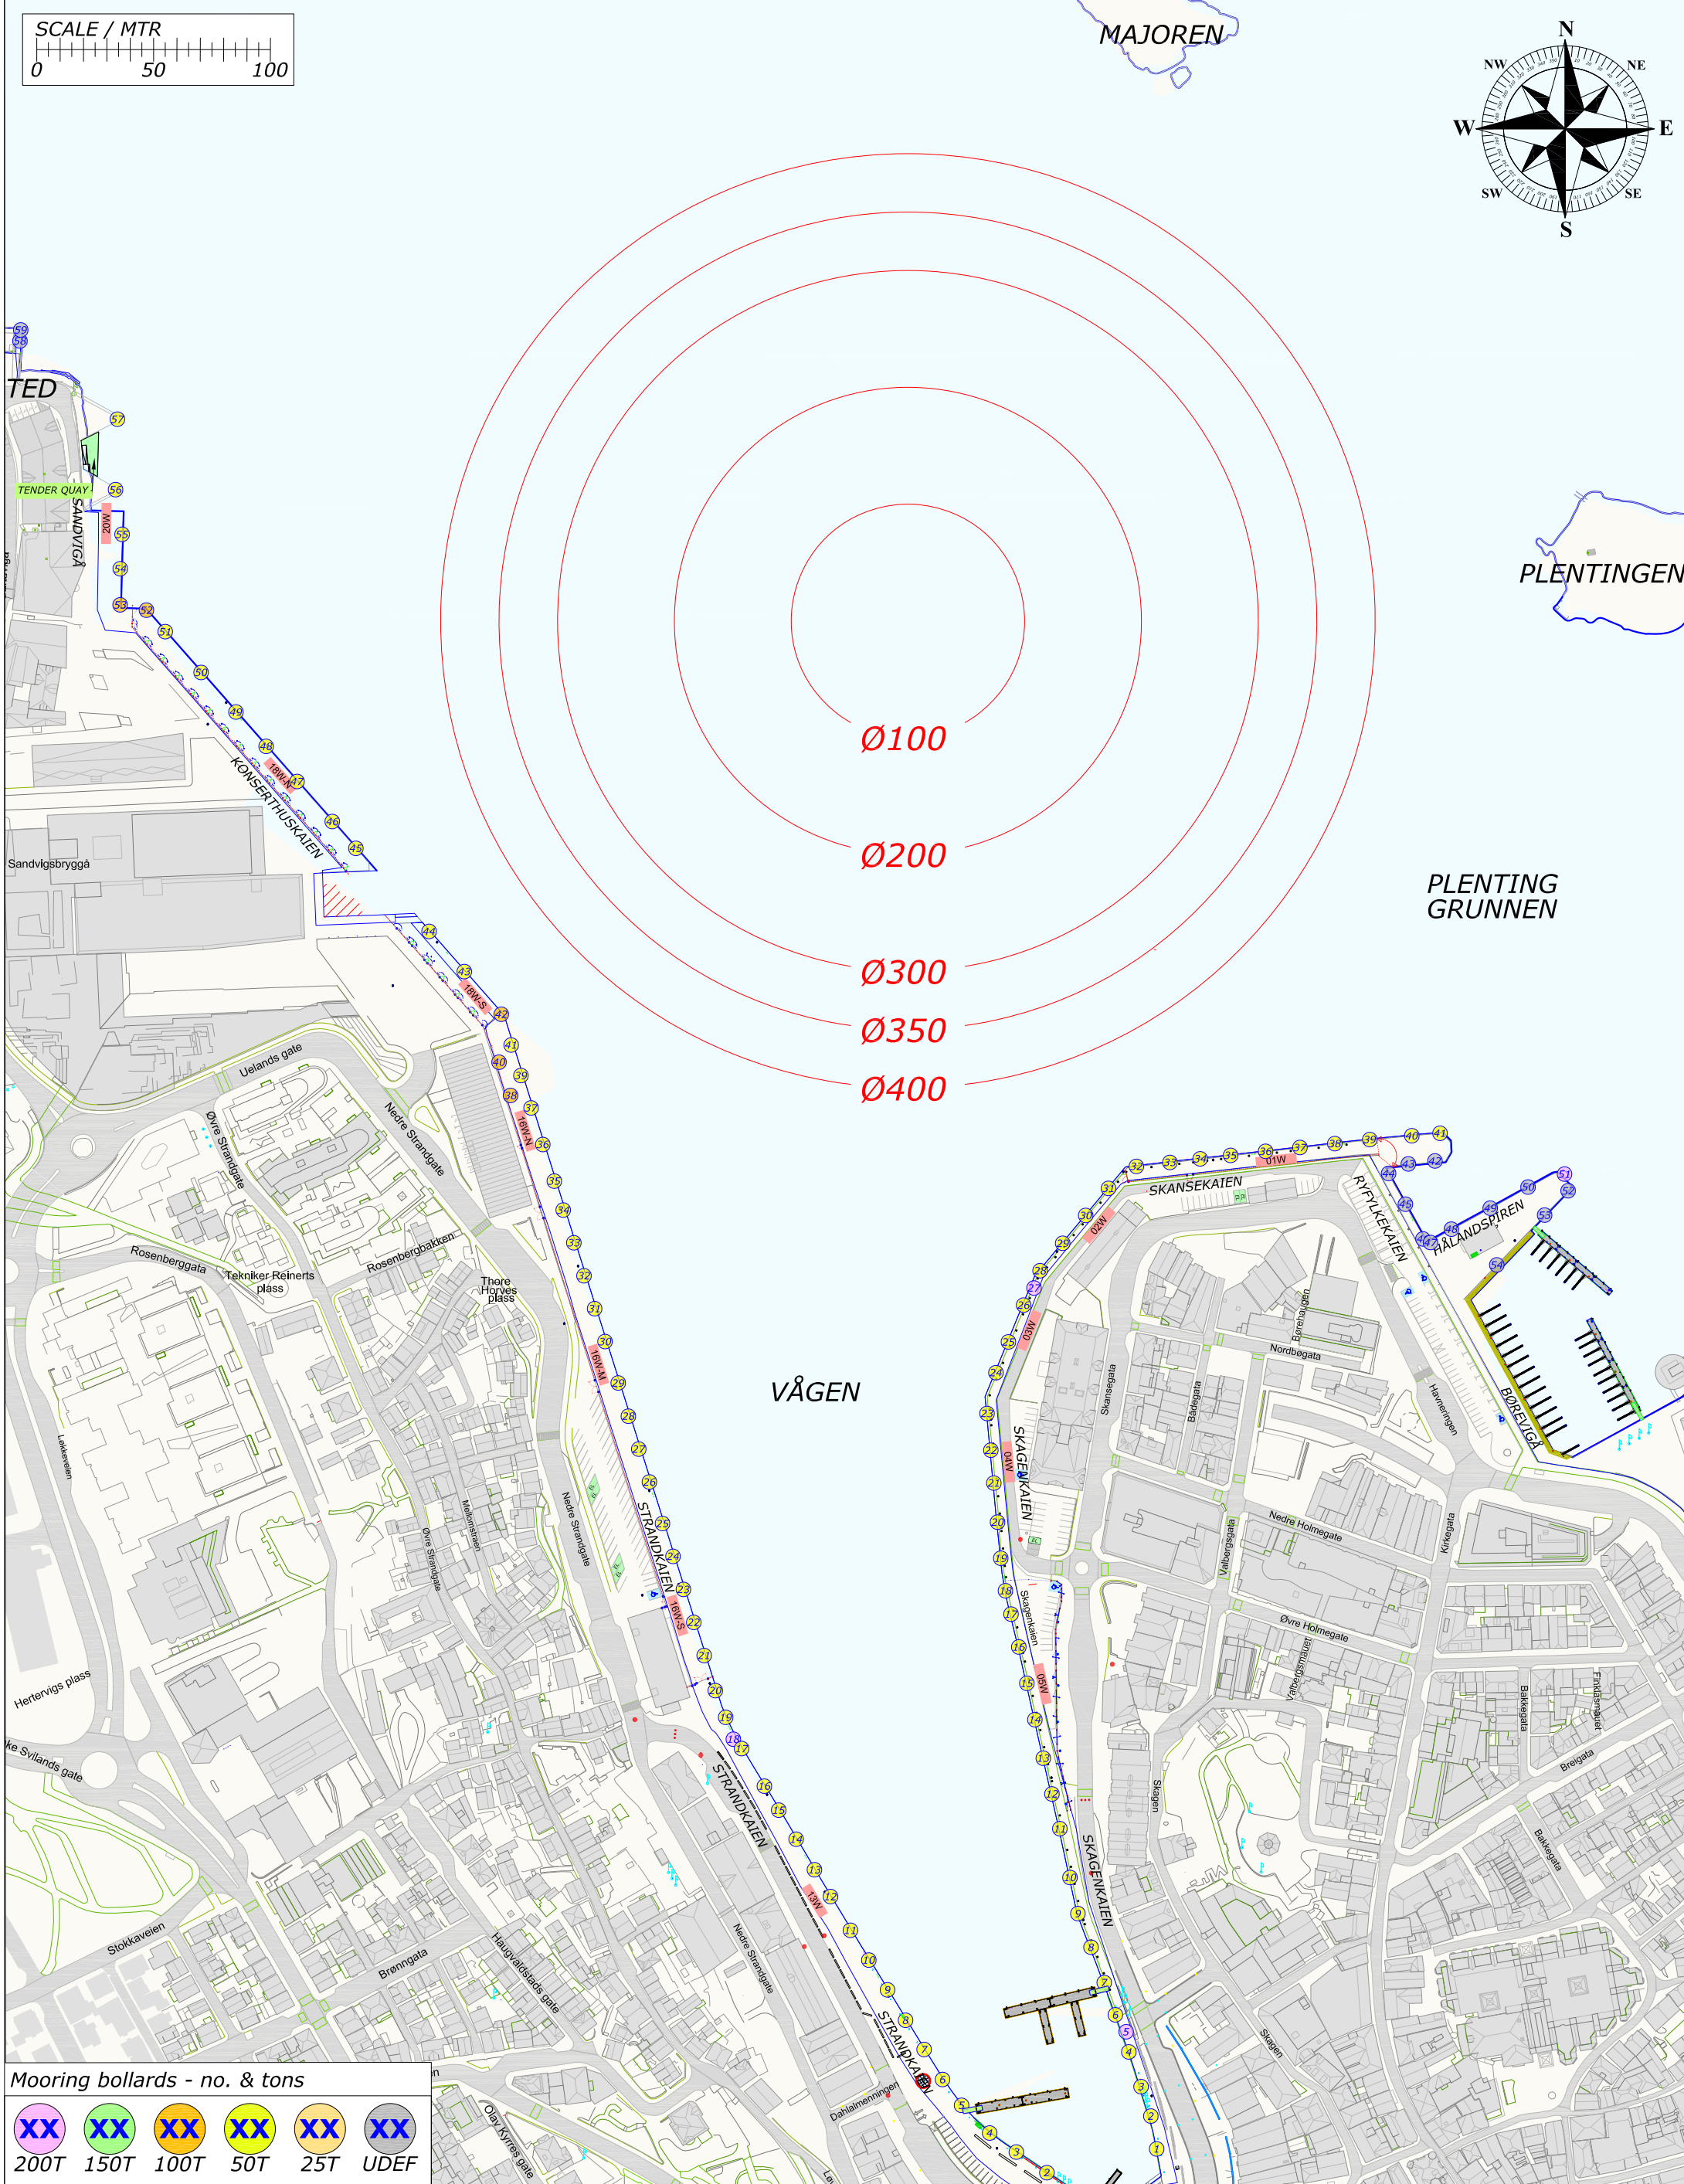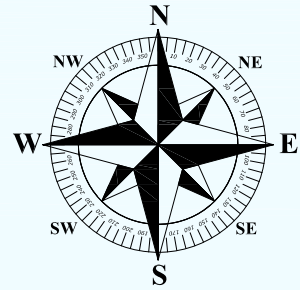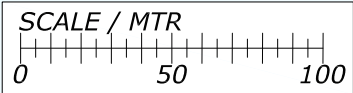

Mooring bollards - no. & tons

XX	XX	XX	XX	XX	XX
200T	150T	100T	50T	25T	UDEF




= GANGWAY = PROVISION = FRESH WATER = GARBAGE = EL SHORE SUPPLY = FENDER 3,9m = PONTON 7,8m

Rev.	Date	Text	Sign
Drawn by R.KARLSEN		Approved by - date	Filename CRUISE-2022.DWG
			Date 0
			Scale 1:2500
RUTEK Rutek AS - Seilaskjervegen 11 - 4055 Sola		Title PORT OF STAVANGER BERTHING SKETCH	
		Customer Stavangerregionen Havnedrift AS	Drawing no. Size A3 Sheet 1/1

BERTHING SKETCH PORT OF STAVANGER
MONDAY 30. MAY 2022



REV.NR. 03 - 02.05.2022

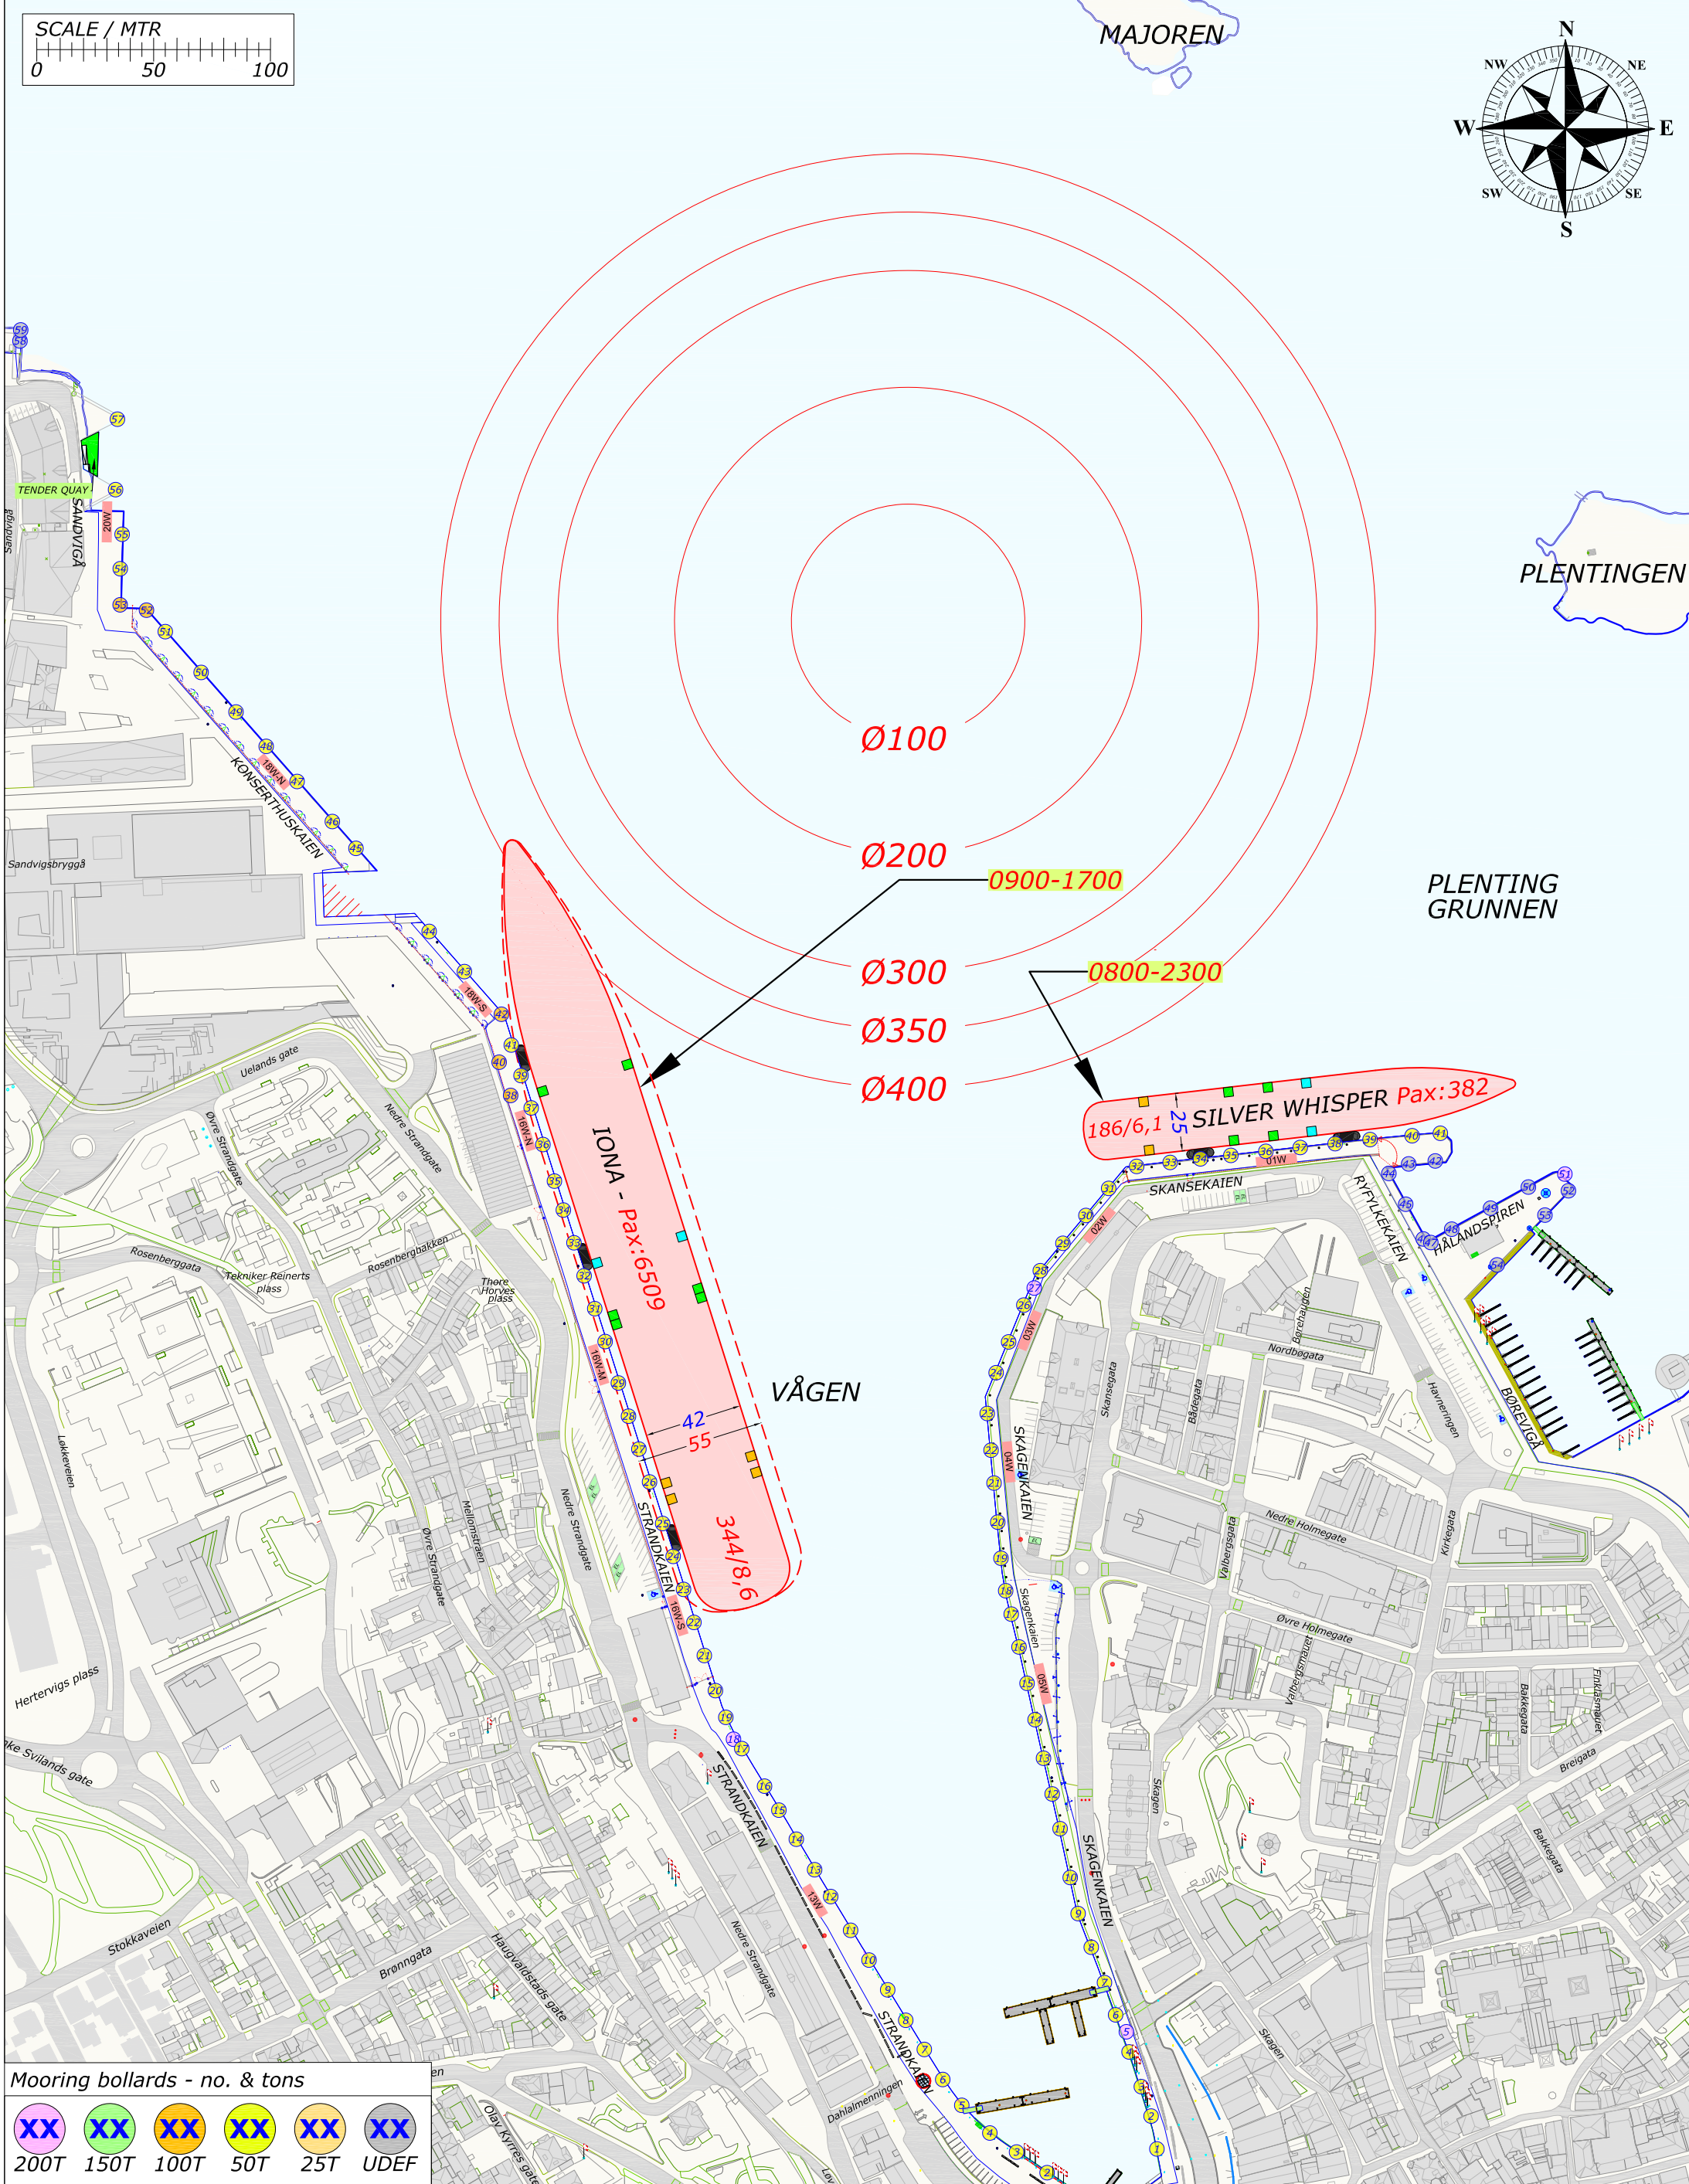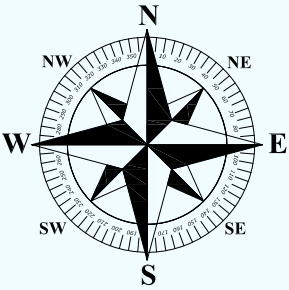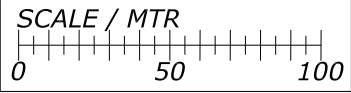




Rev.	Date	Text	Sign
Drawn by R.KARLSEN	Approved by - date	Filename STAVANGER_HAVN.DWG	Date 0
RUTEK		Title PORT OF STAVANGER BERTHING SKETCH	Scale 1:2500
Rutek AS - Selaskjervegen 11 - 4055 Sola		Customer Stavangerregionen Havnedrift AS	Drawing no. Size Sheet A3 1/1

BERTHING SKETCH PORT OF STAVANGER
TUESDAY 31. MAY 2022



REV.NR. 01 - 20.04.2022

SANDNES HAVN

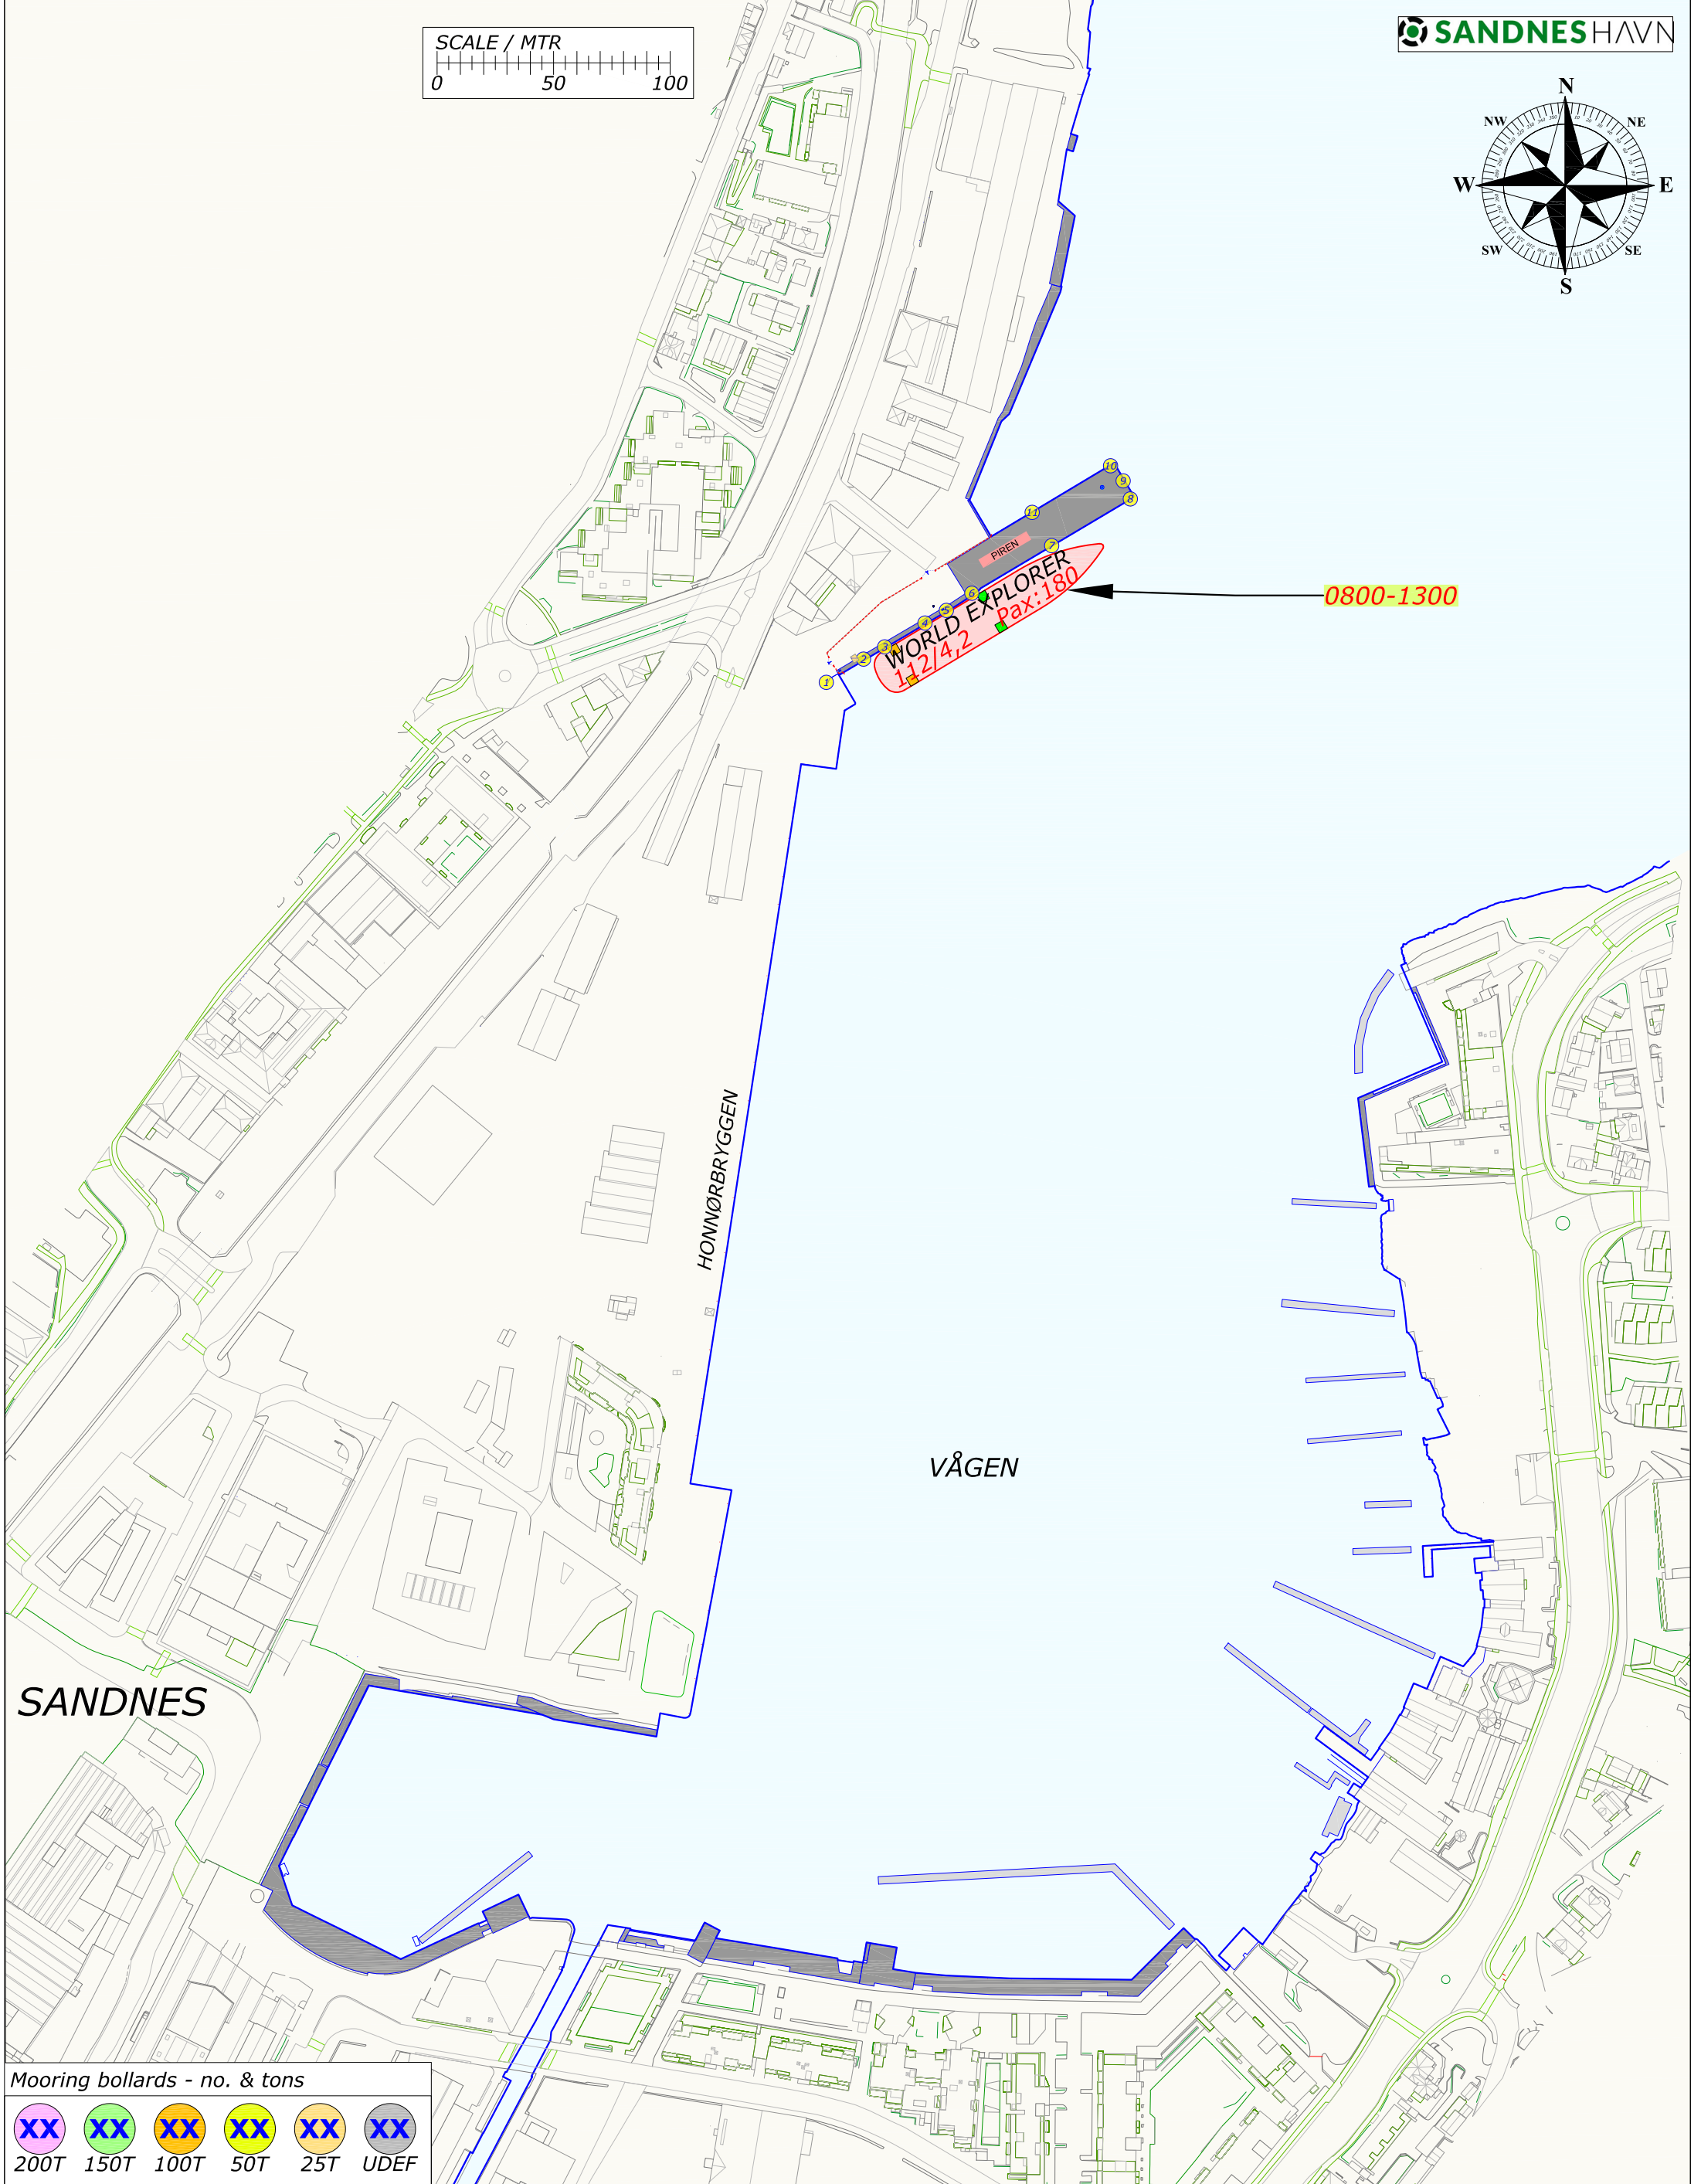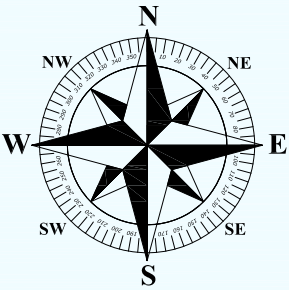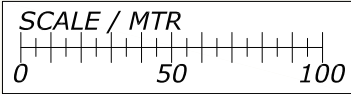

Mooring bollards - no. & tons

XX	XX	XX	XX	XX	XX
200T	150T	100T	50T	25T	UDEF

= GANGWAY = PROVISION = FRESH WATER = GARBAGE = EL SHORE SUPPLY = FENDER 3,9m = PONTOON 7,8m