
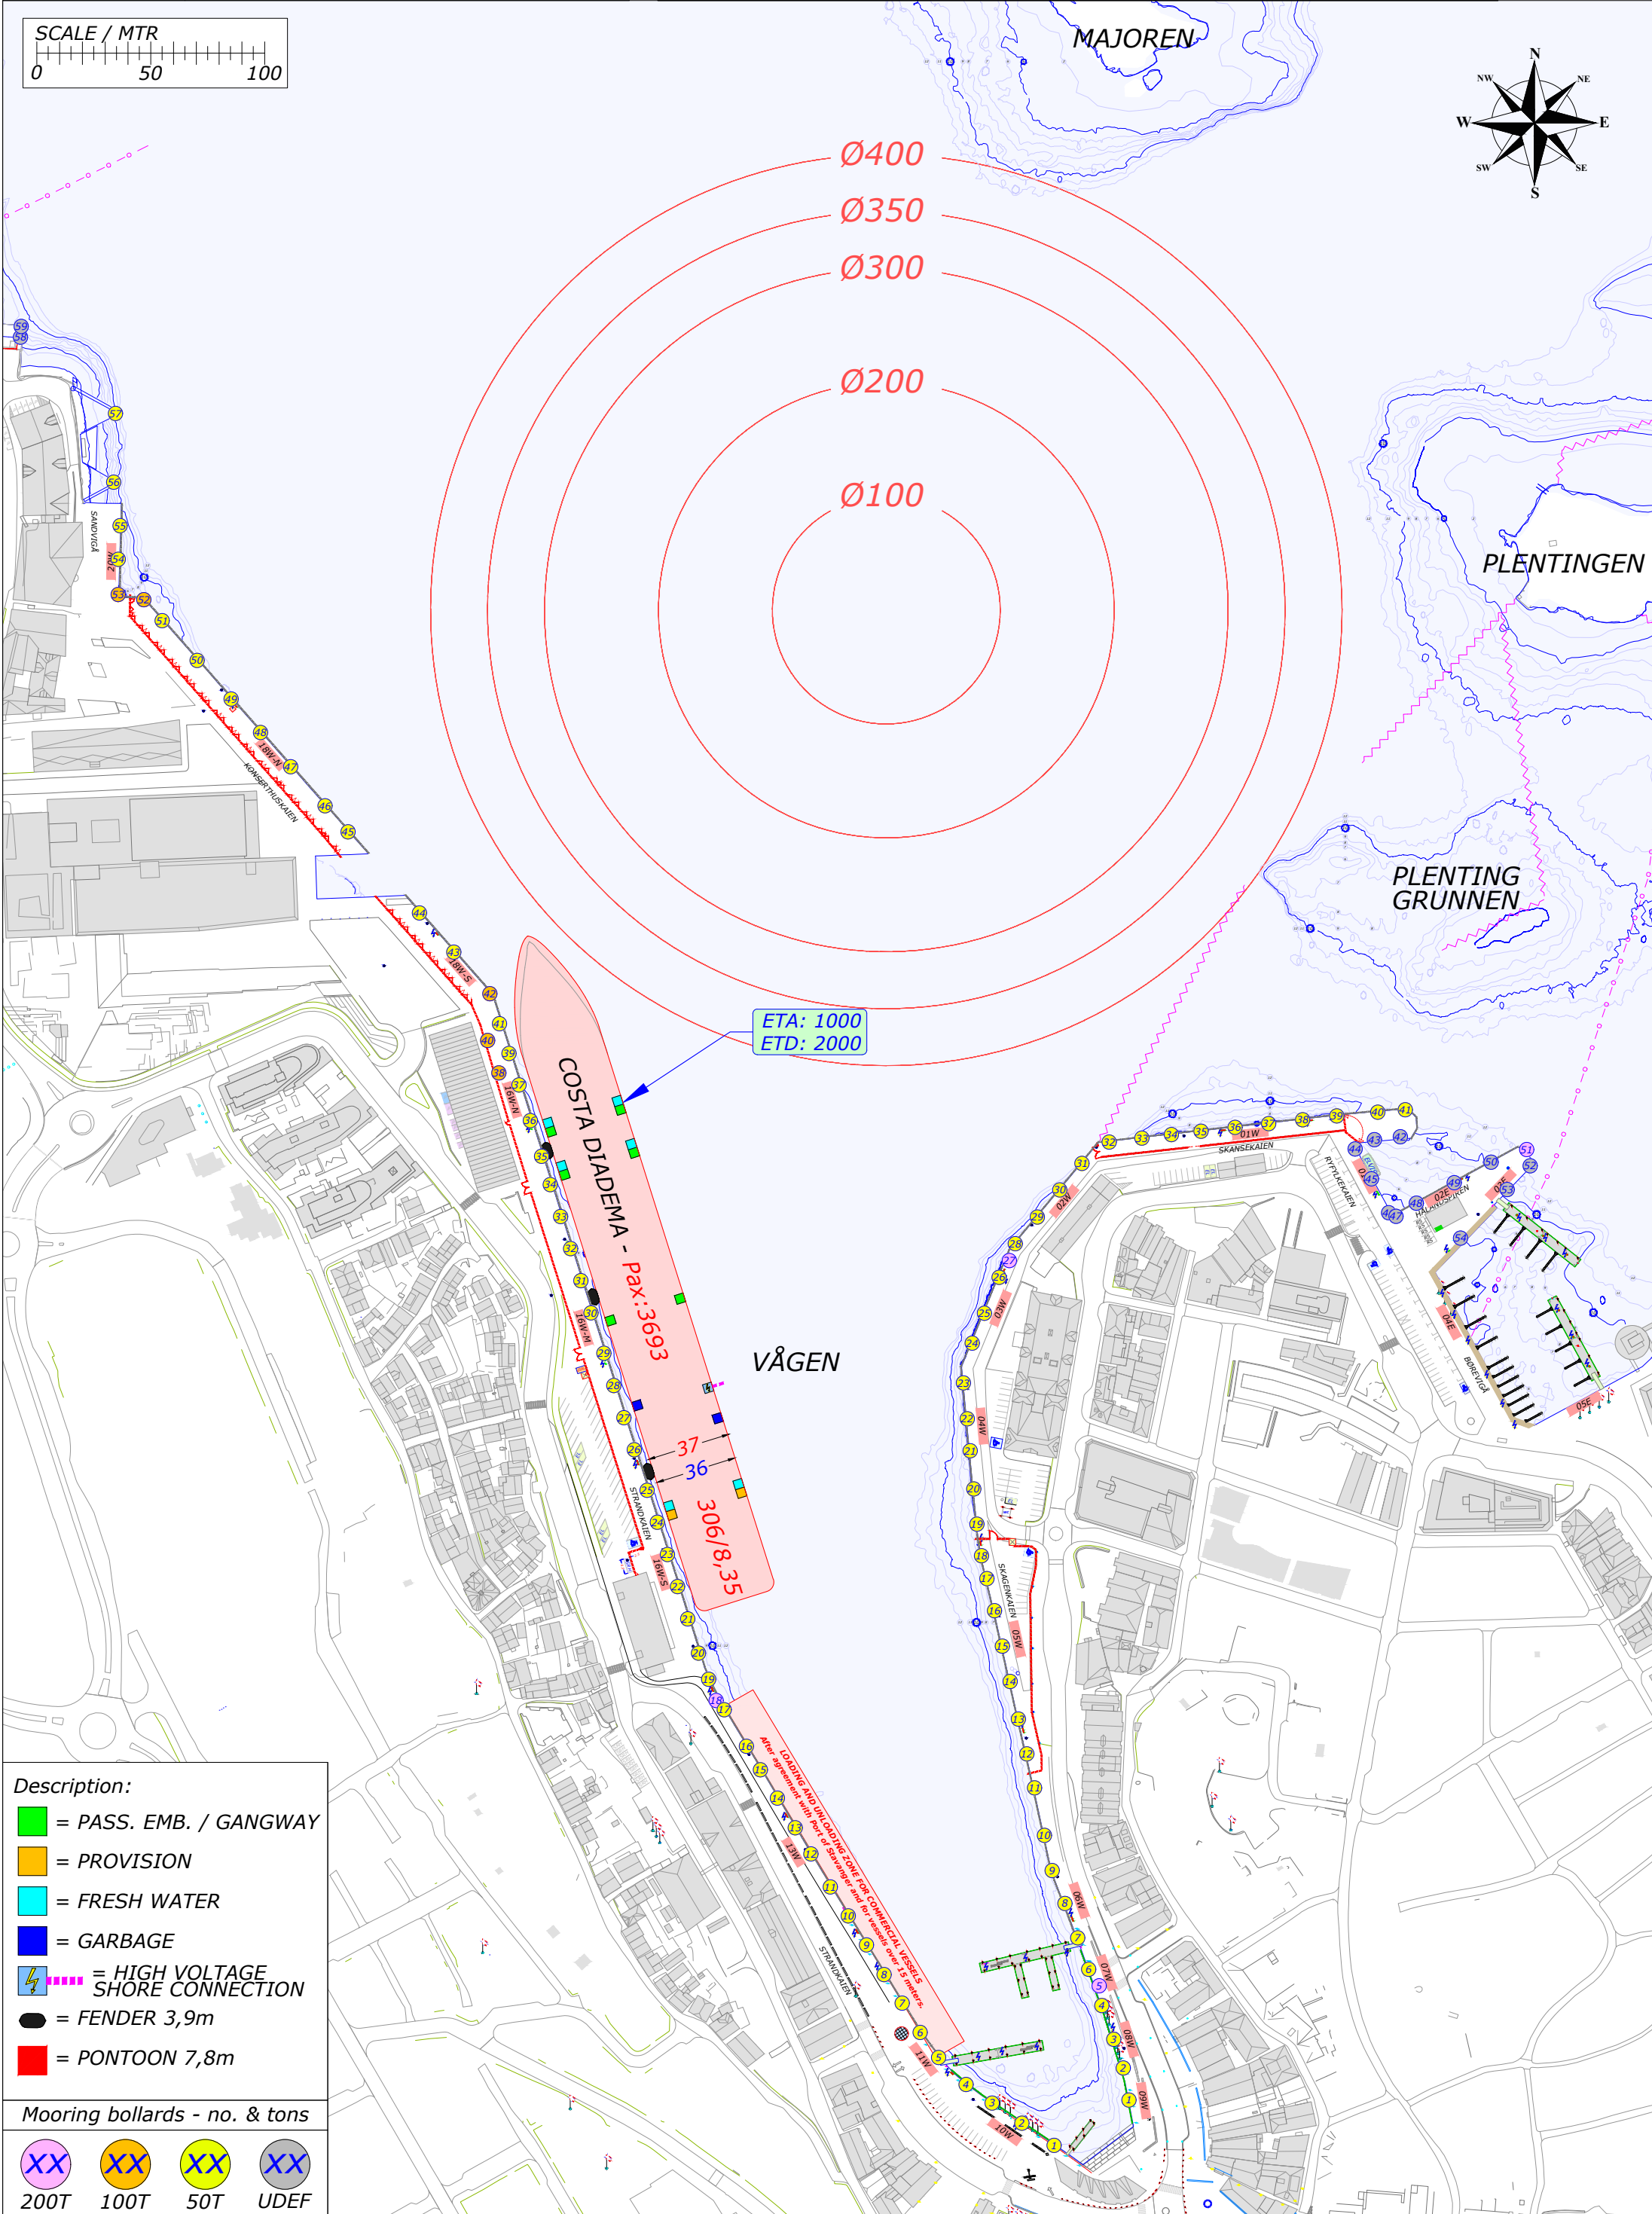
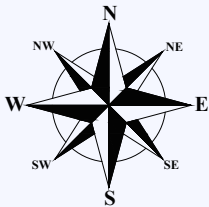


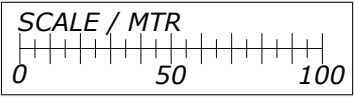



Description:



- = PASS. EMB. / GANGWAY
- = PROVISION
- = FRESH WATER
- = GARBAGE
- = HIGH VOLTAGE SHORE CONNECTION
- = FENDER 3,9m
- = PONTOON 7,8m



Mooring bollards - no. & tons



200T	100T	50T	UDEF

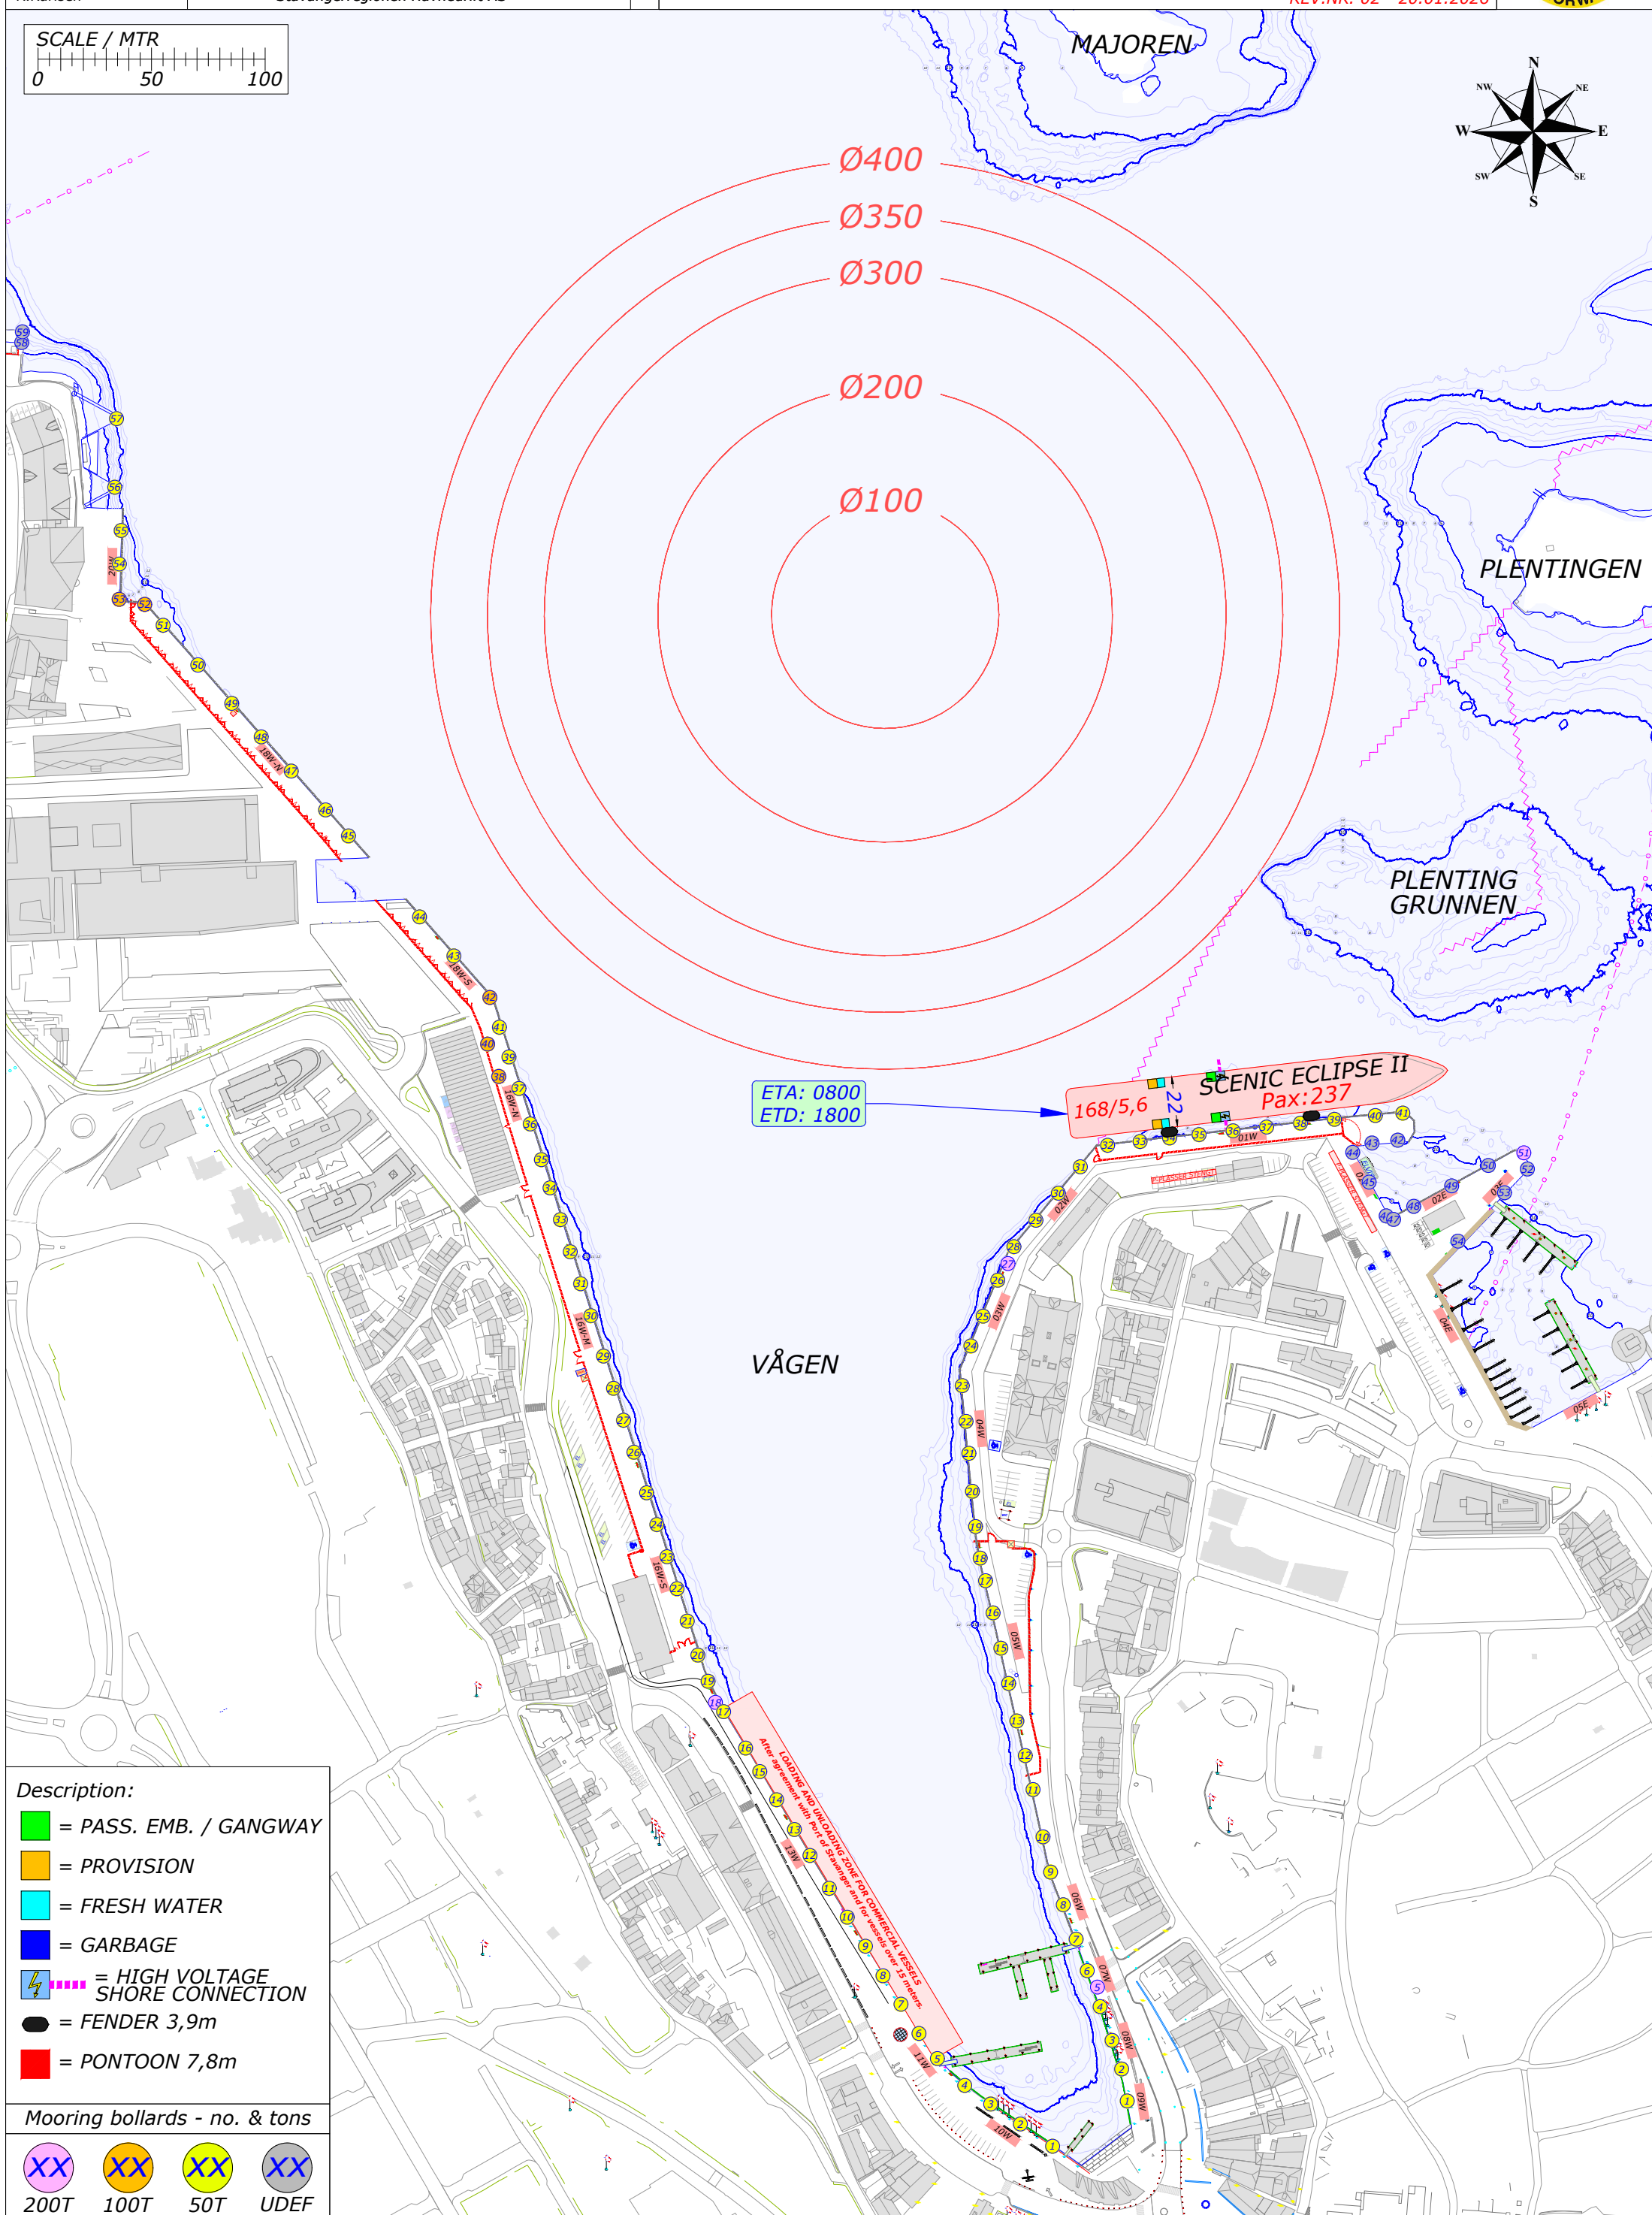


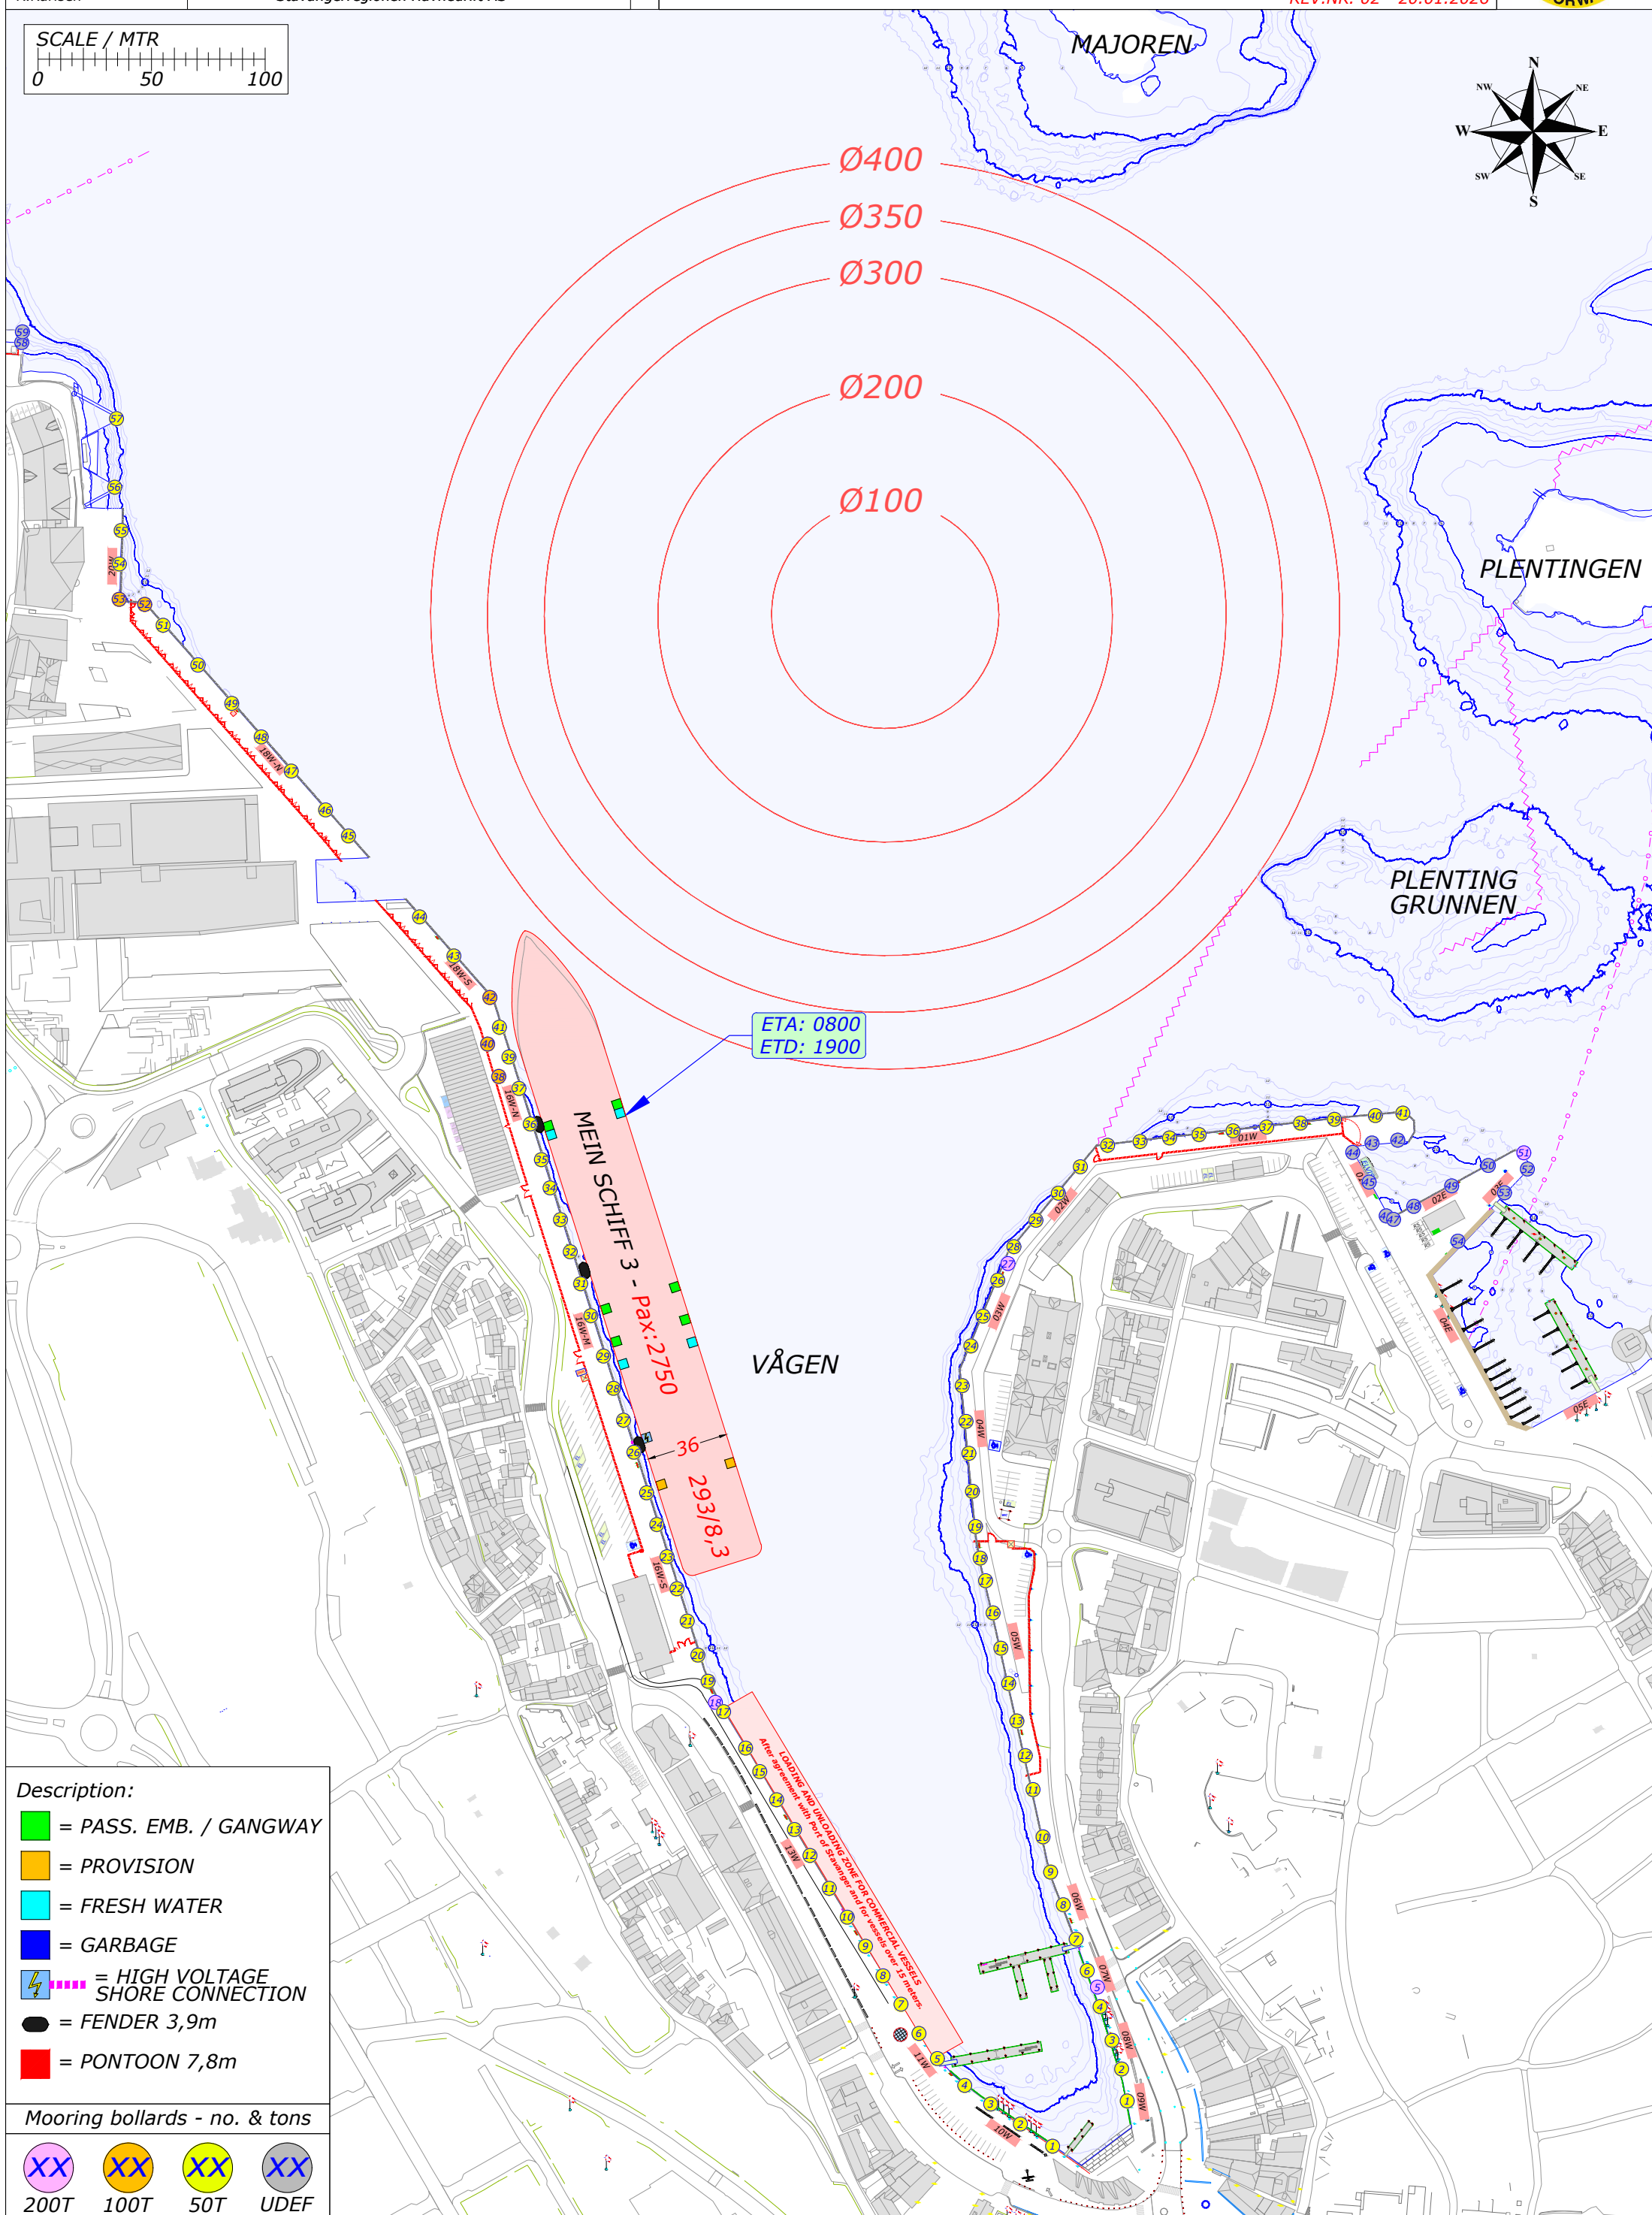


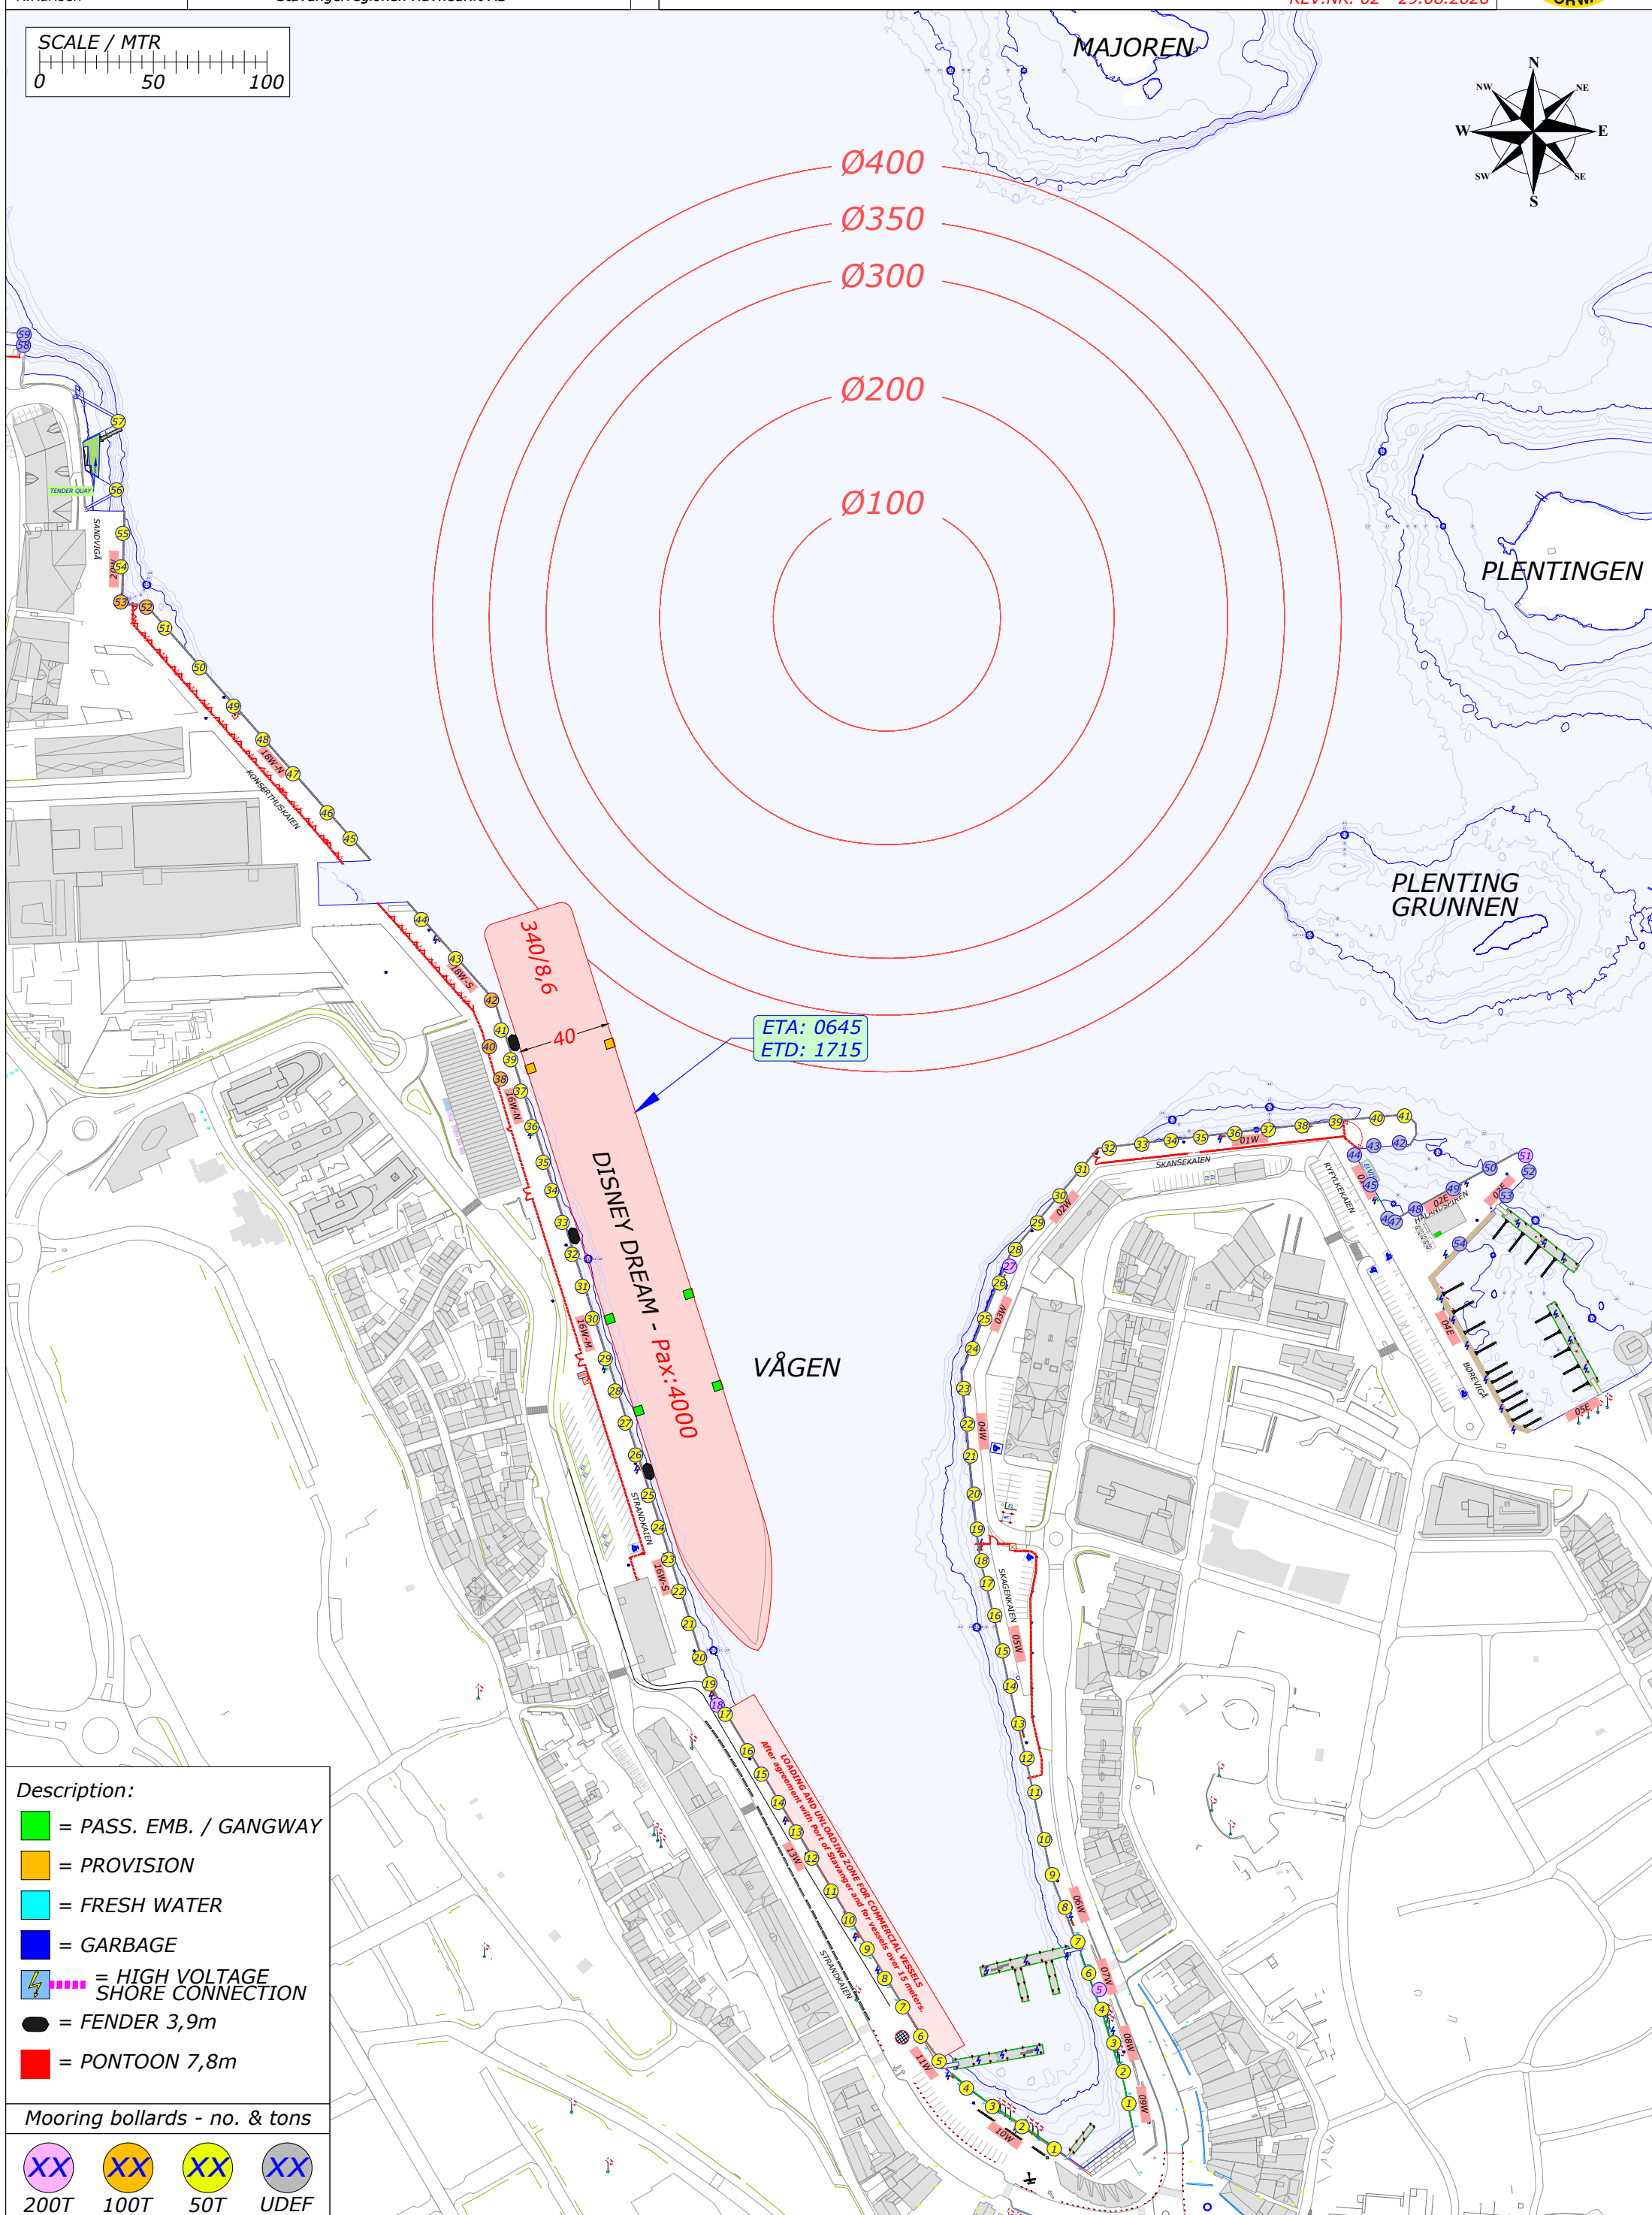
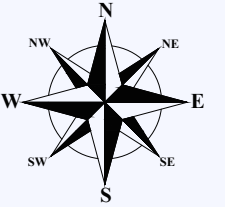


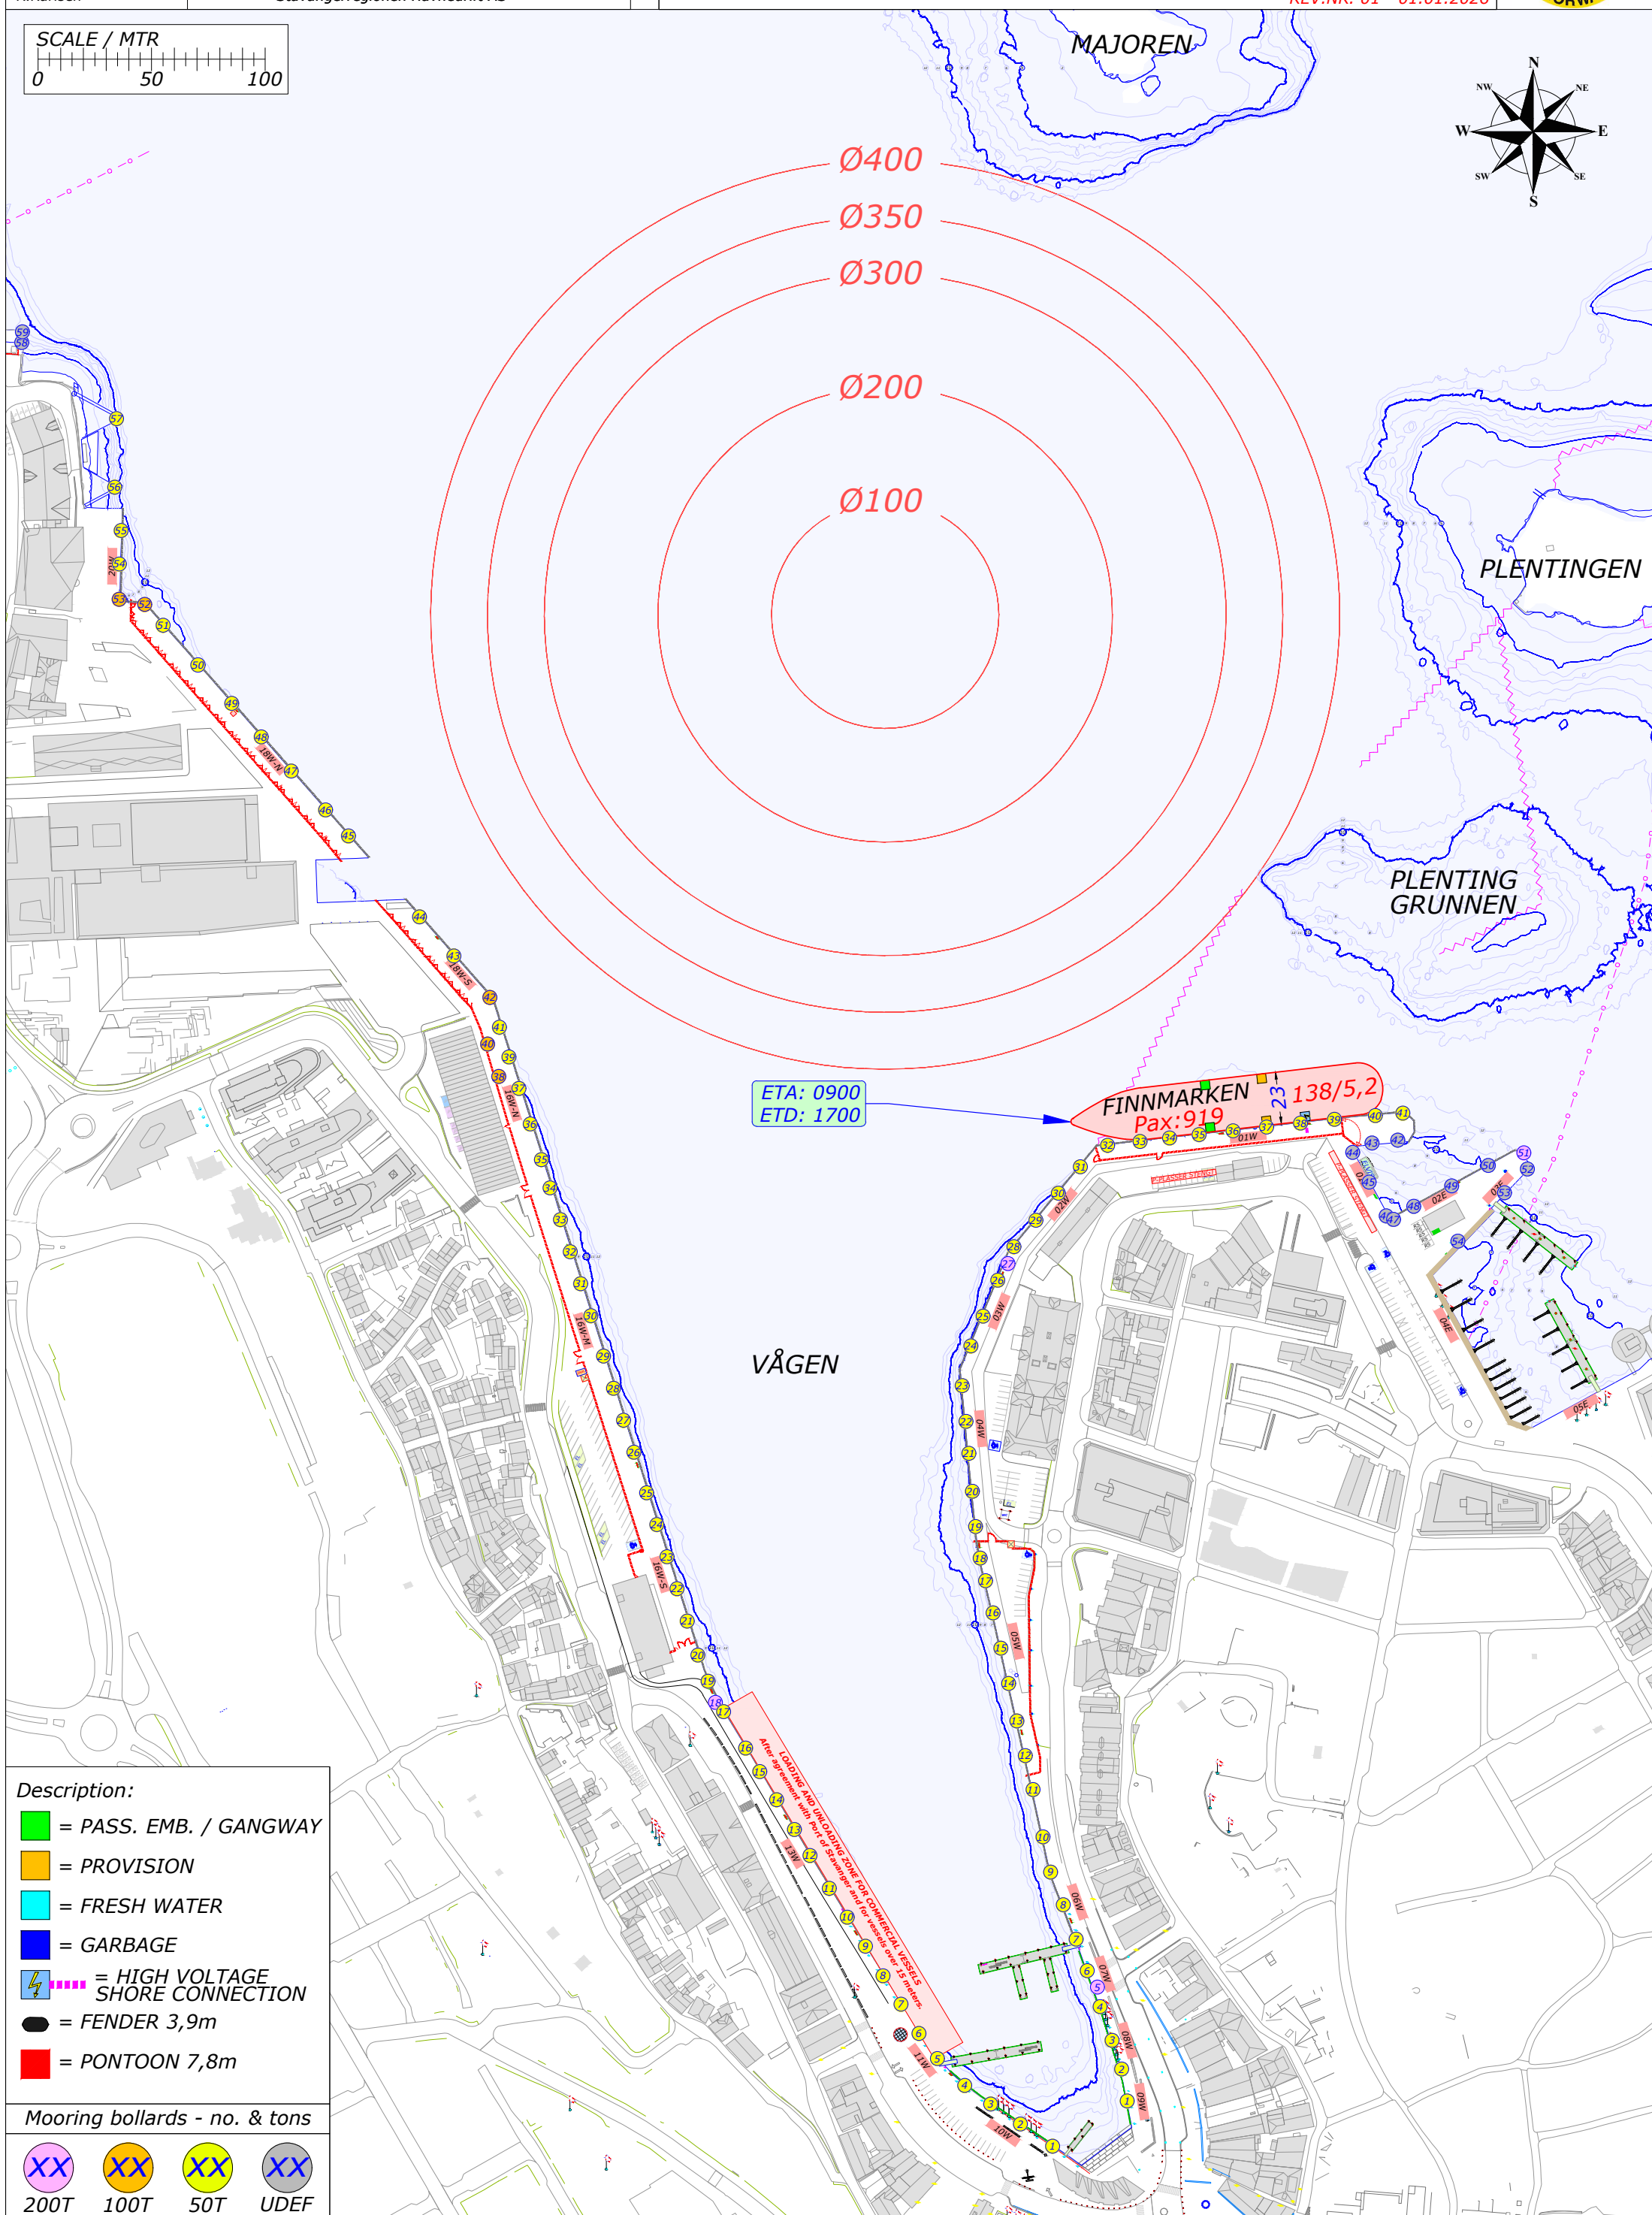
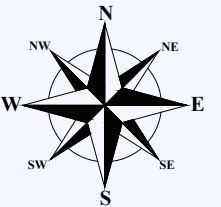


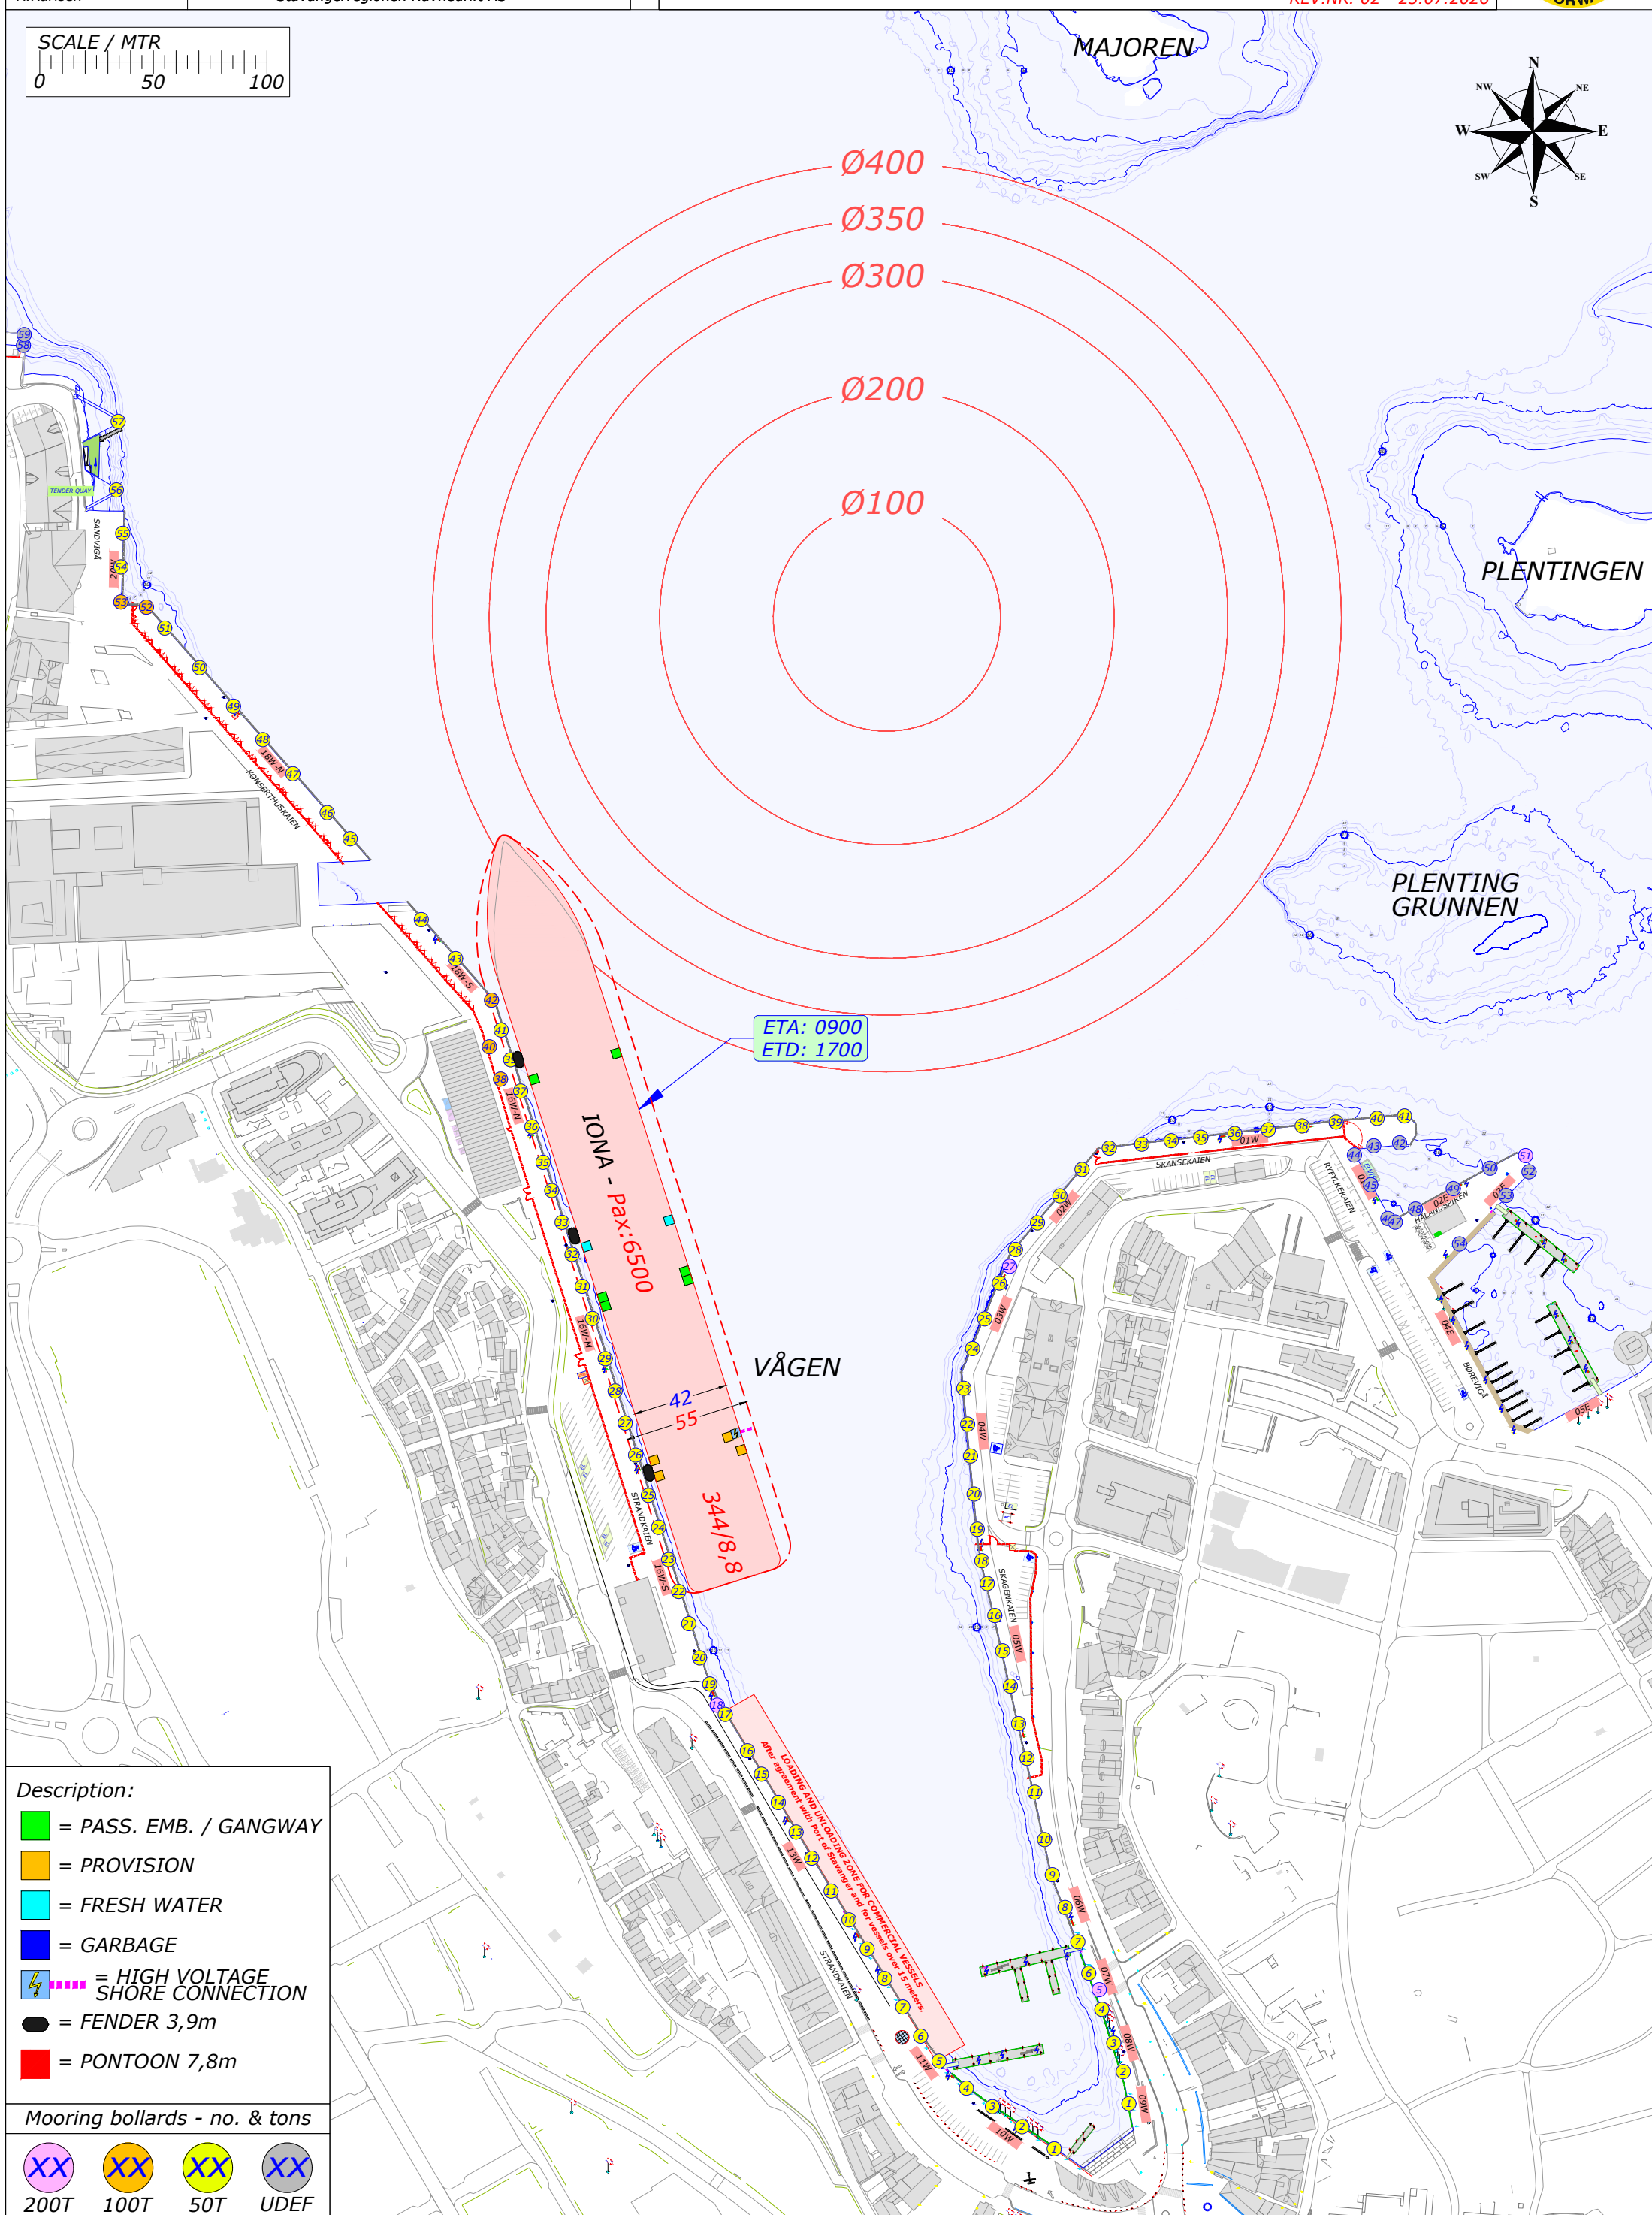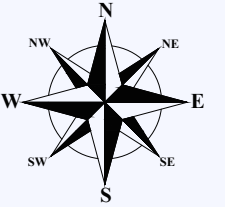

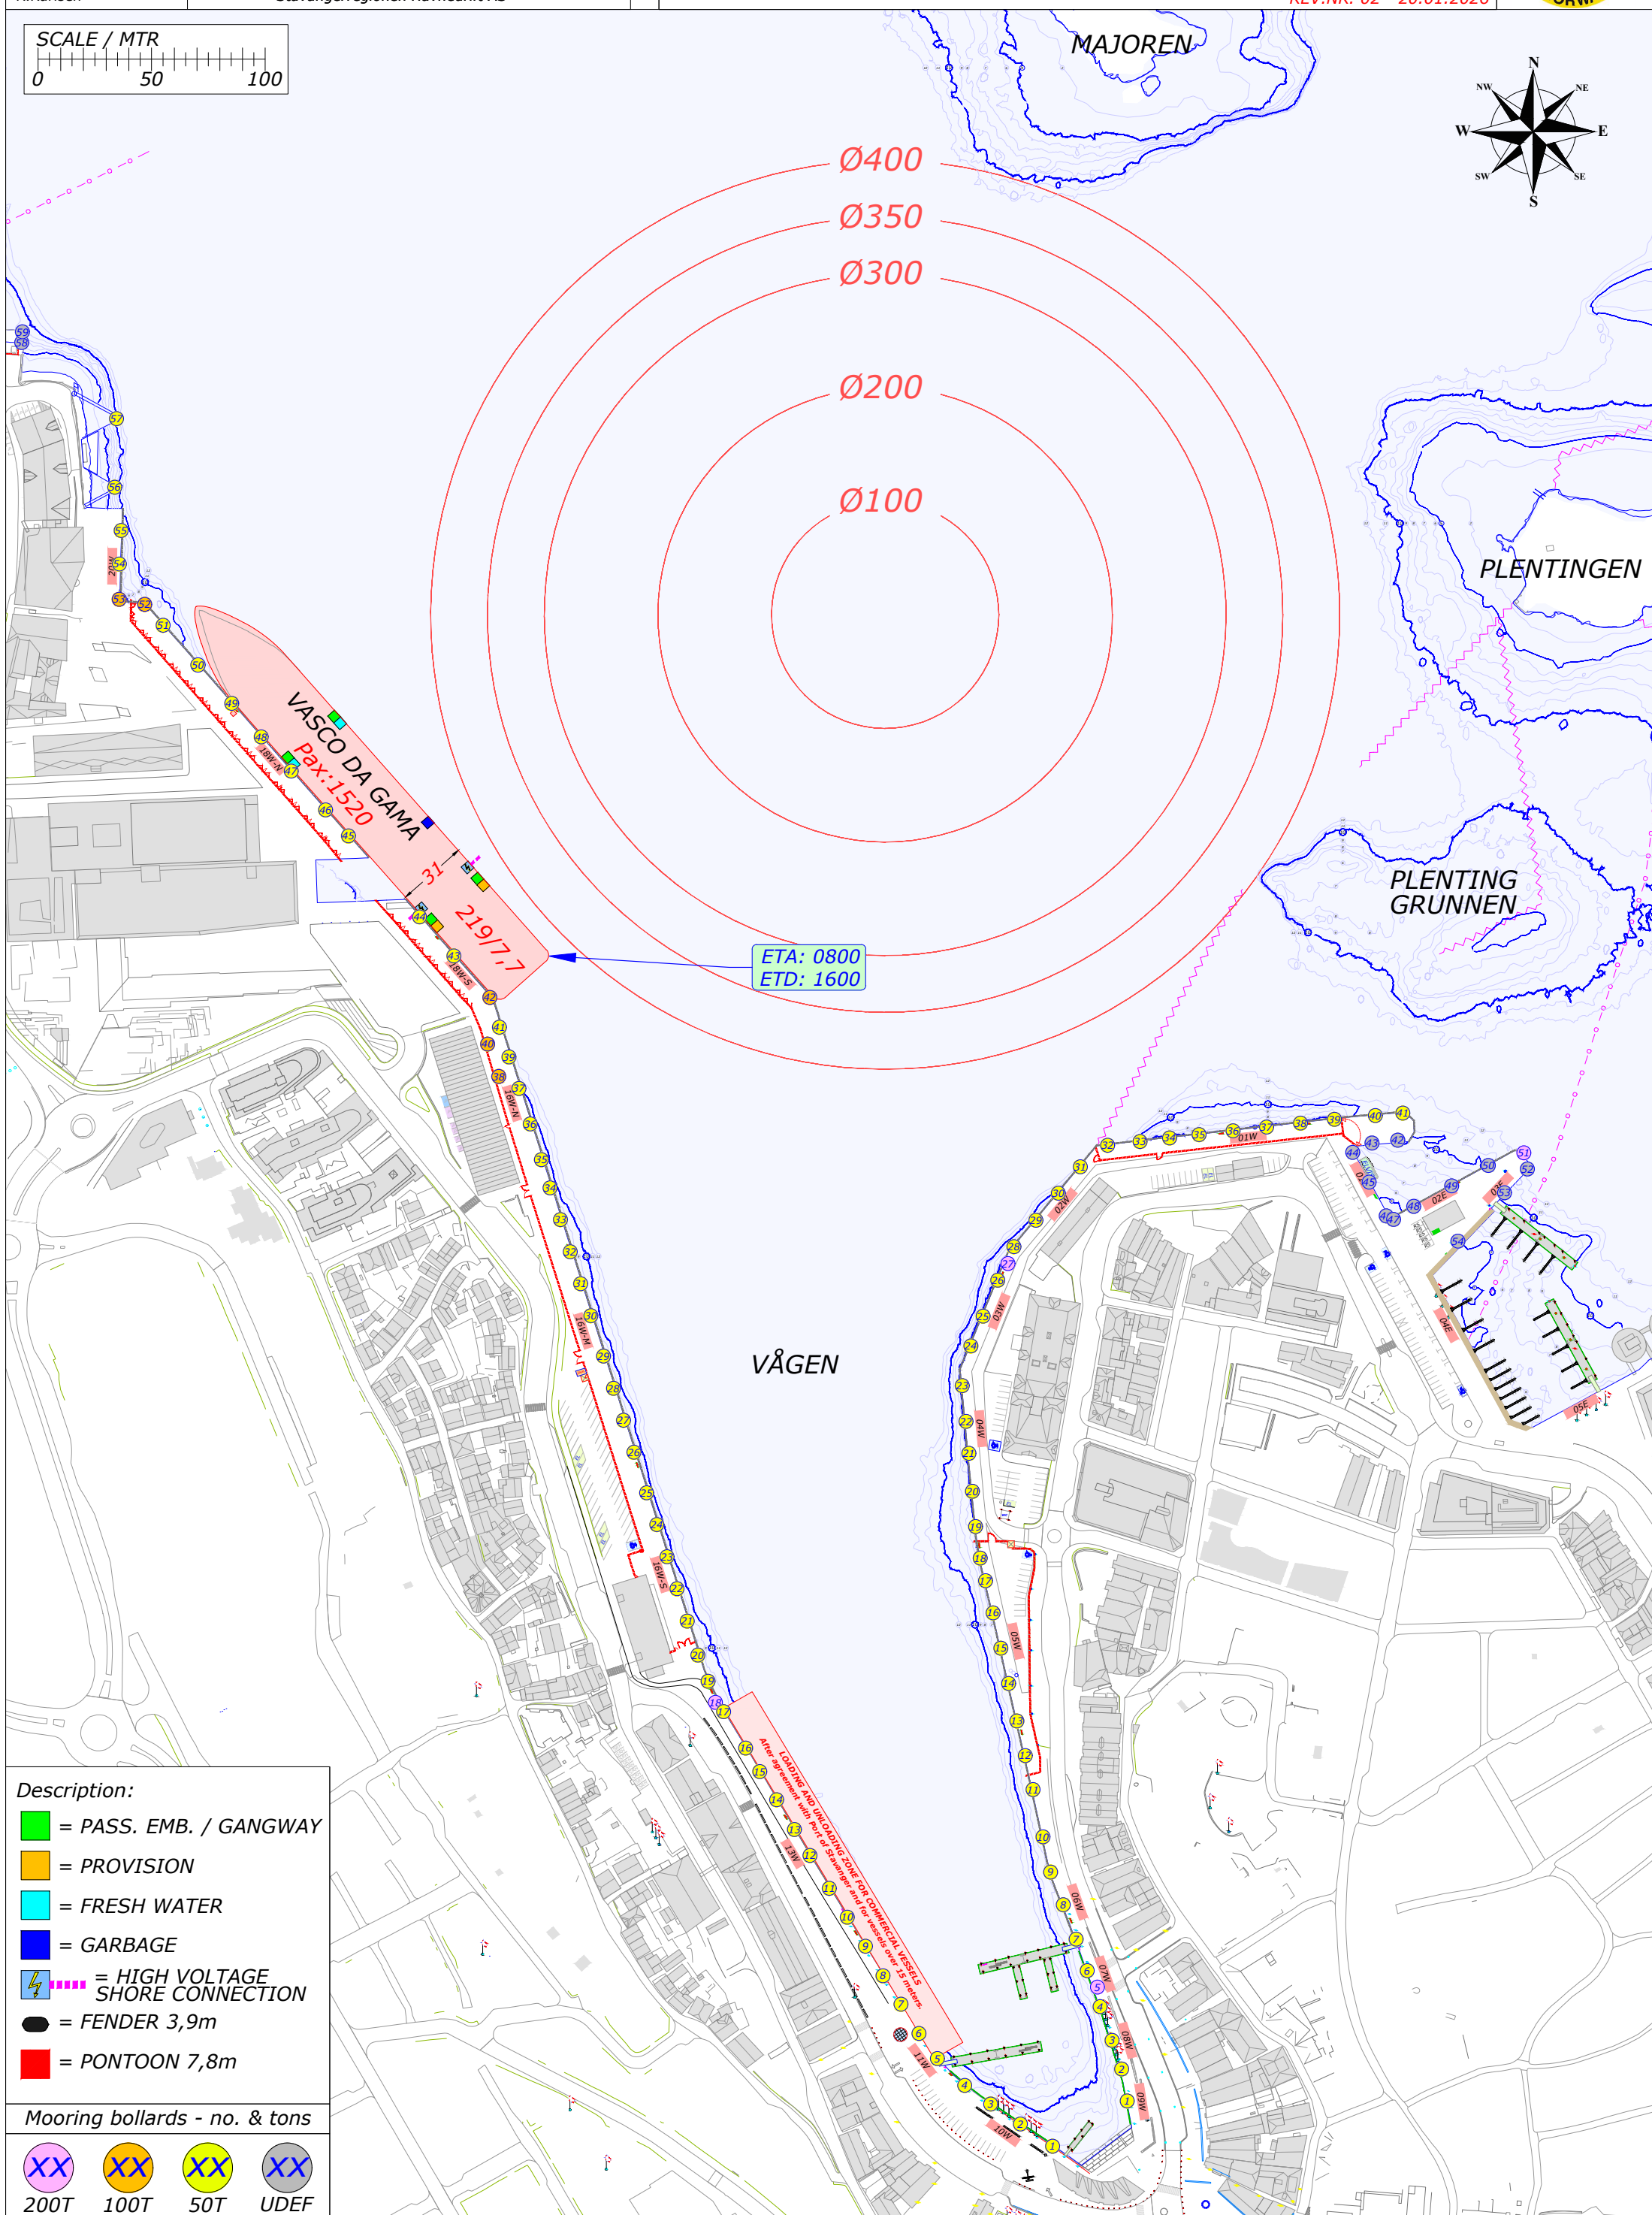

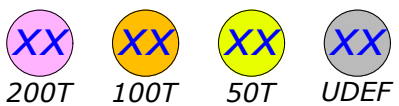

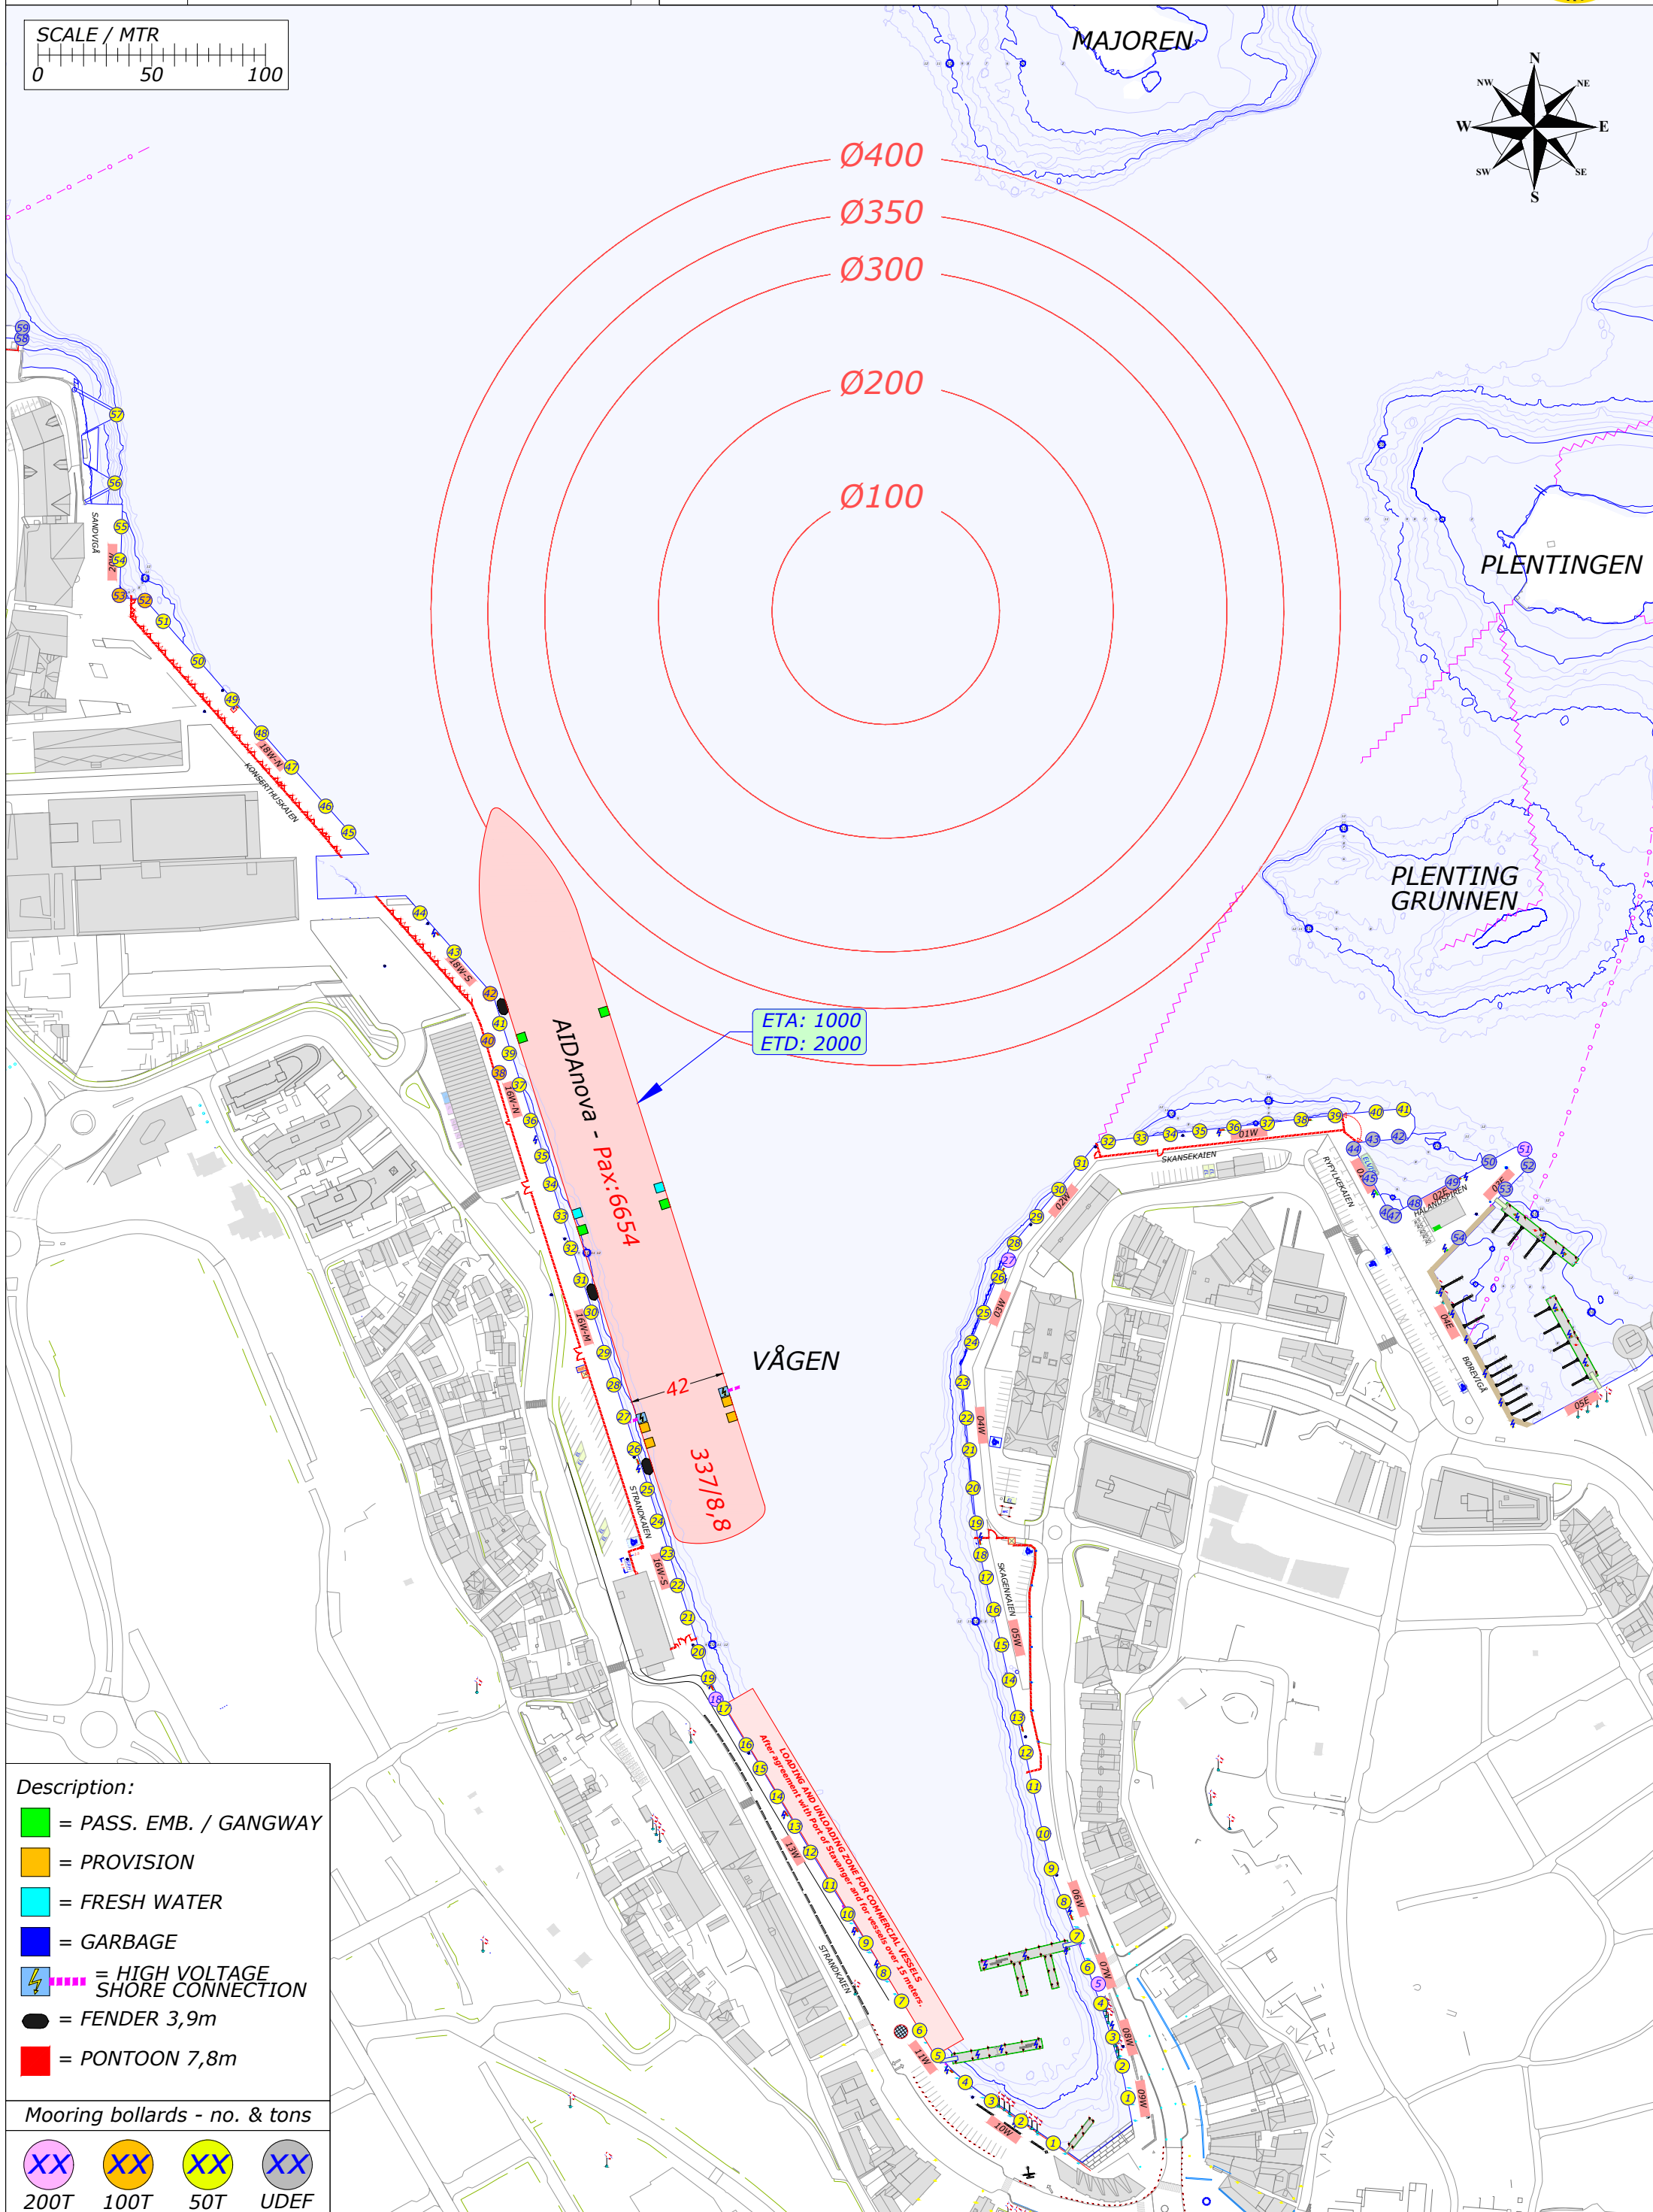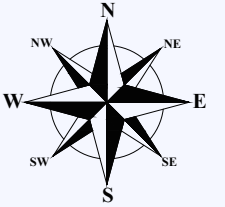

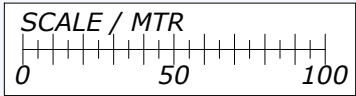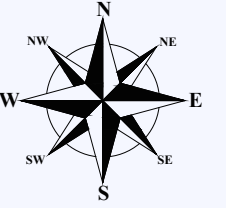

LURAVIKA

LURA

SOMANESET

ETA: 0800
ETD: 1800

GANDSFJORDEN

Description:

-  = PASS. EMB. / GANGWAY
-  = PROVISION
-  = FRESH WATER
-  = GARBAGE
-  = HIGH VOLTAGE SHORE CONNECTION
-  = FENDER 3,9m
-  = PONTOON 7,8m

Mooring bollards - no. & tons




200T


 $100T$ 


50T







UDEP


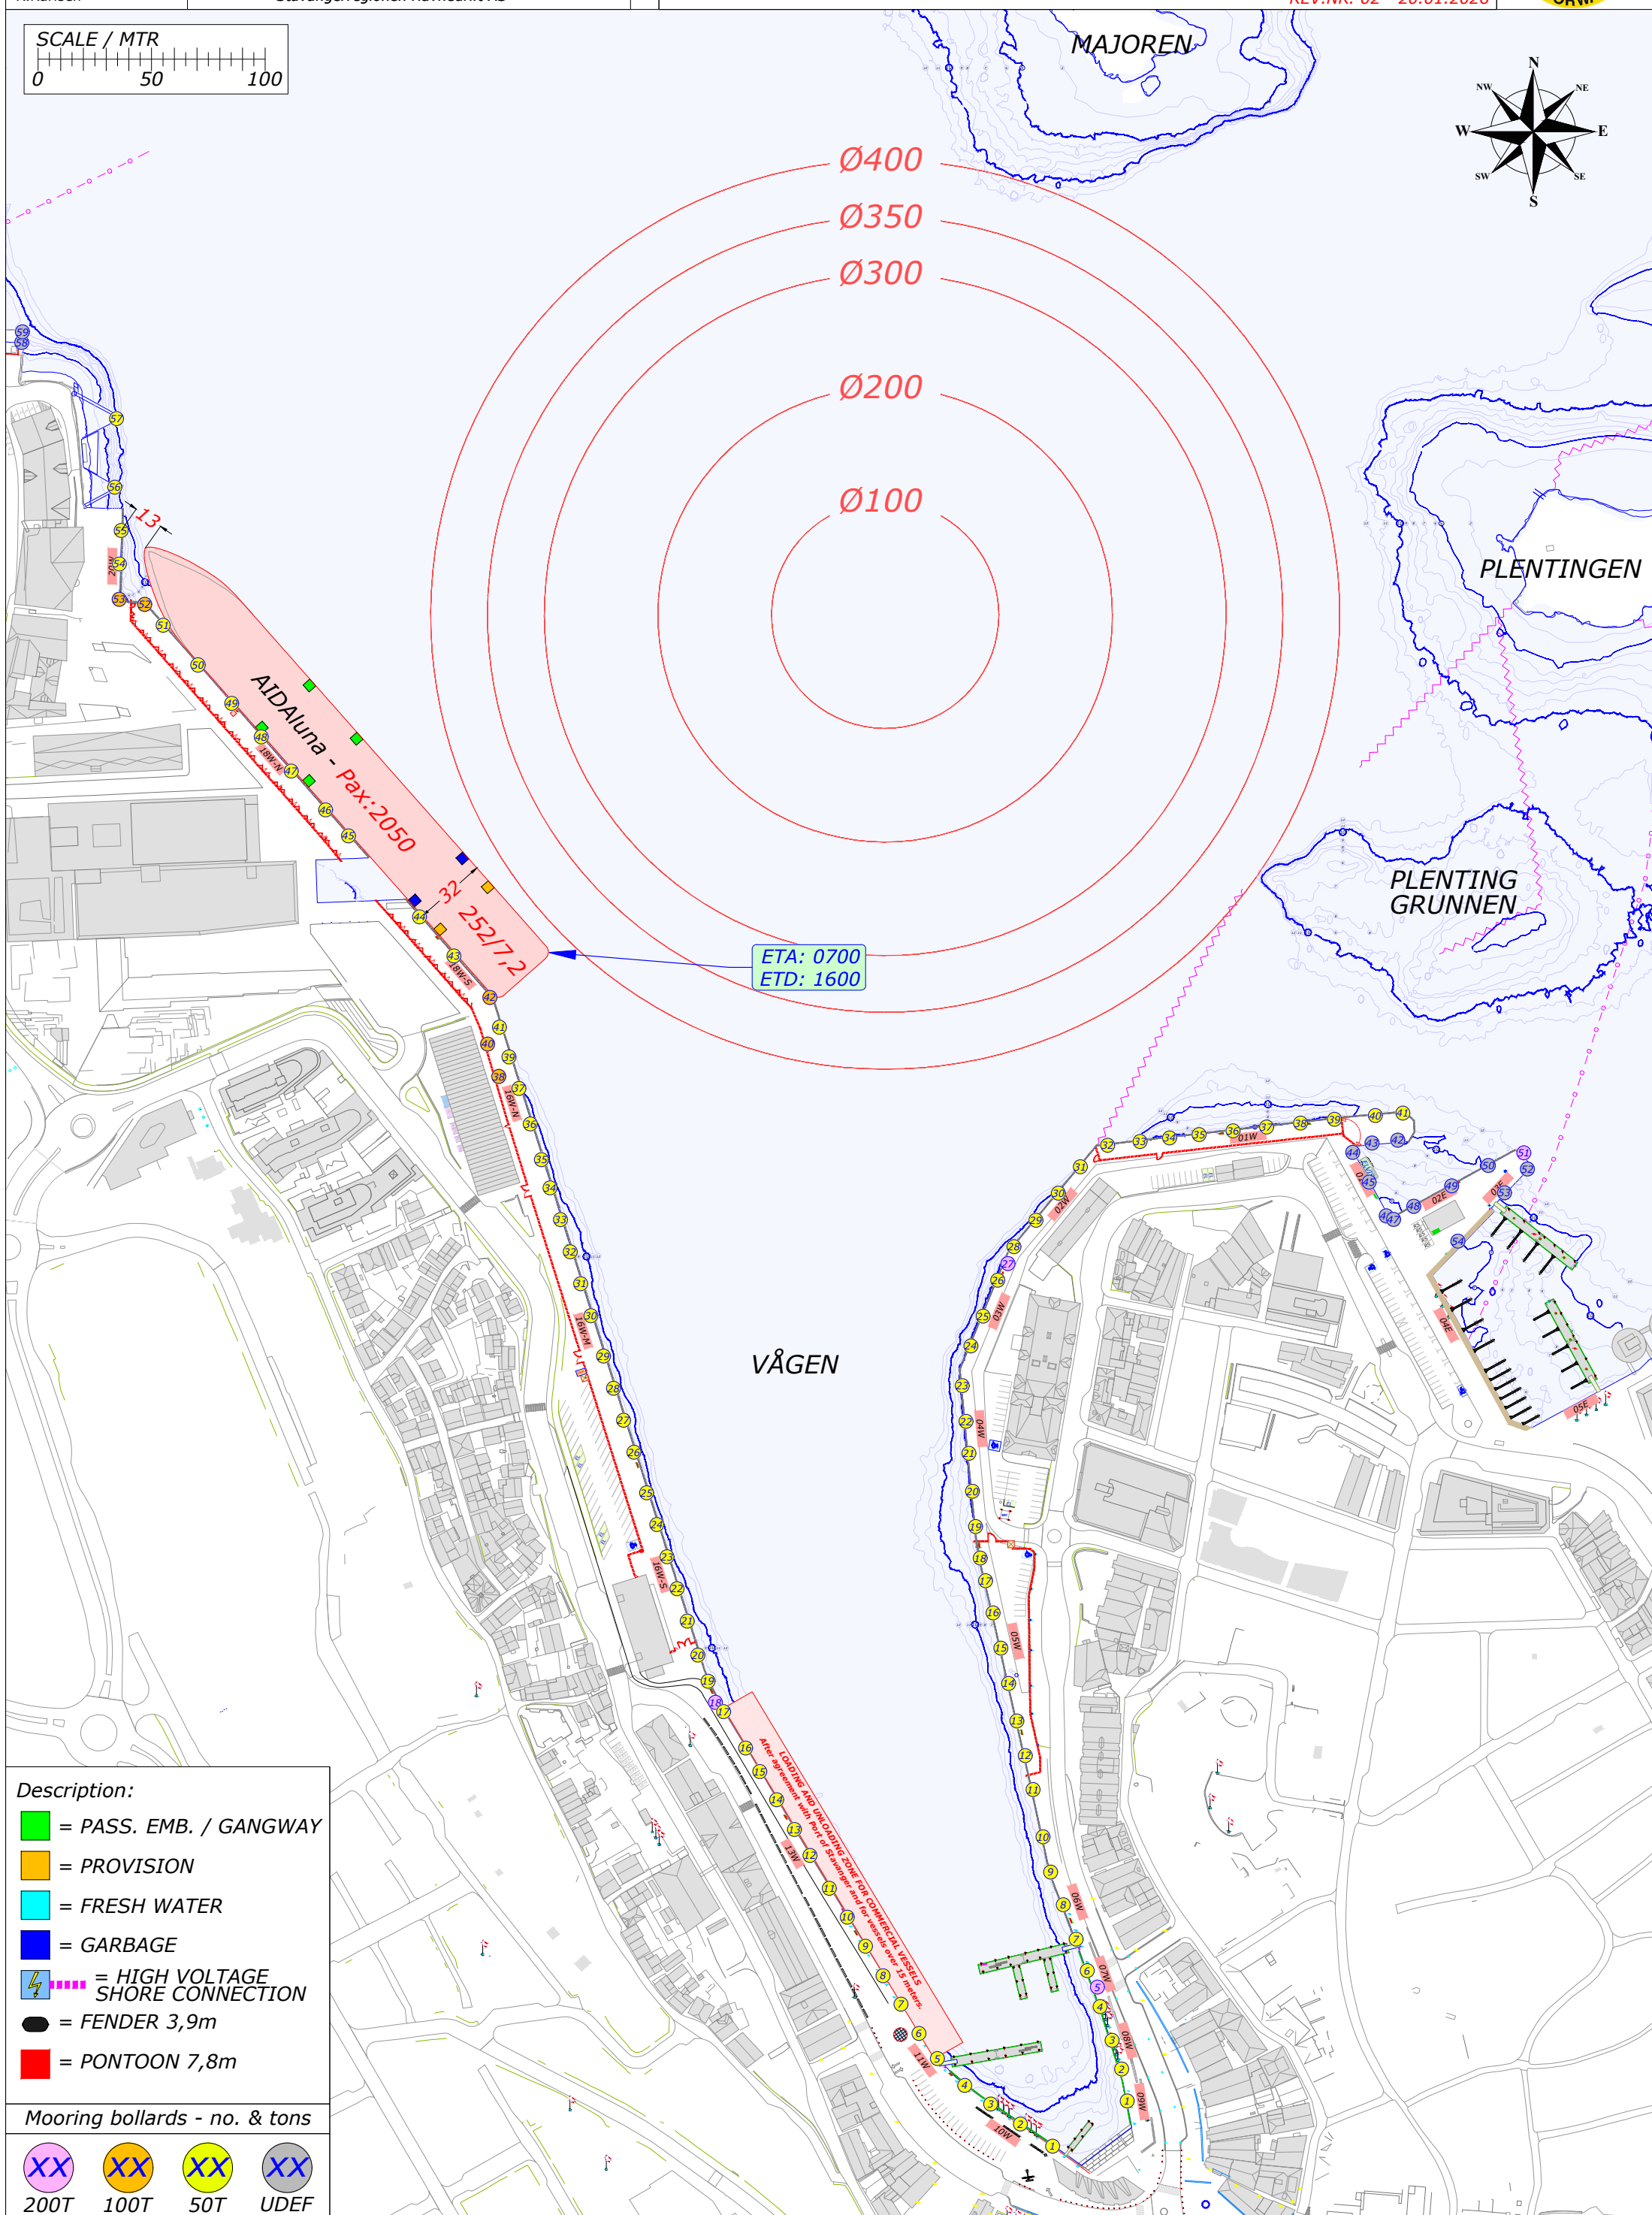


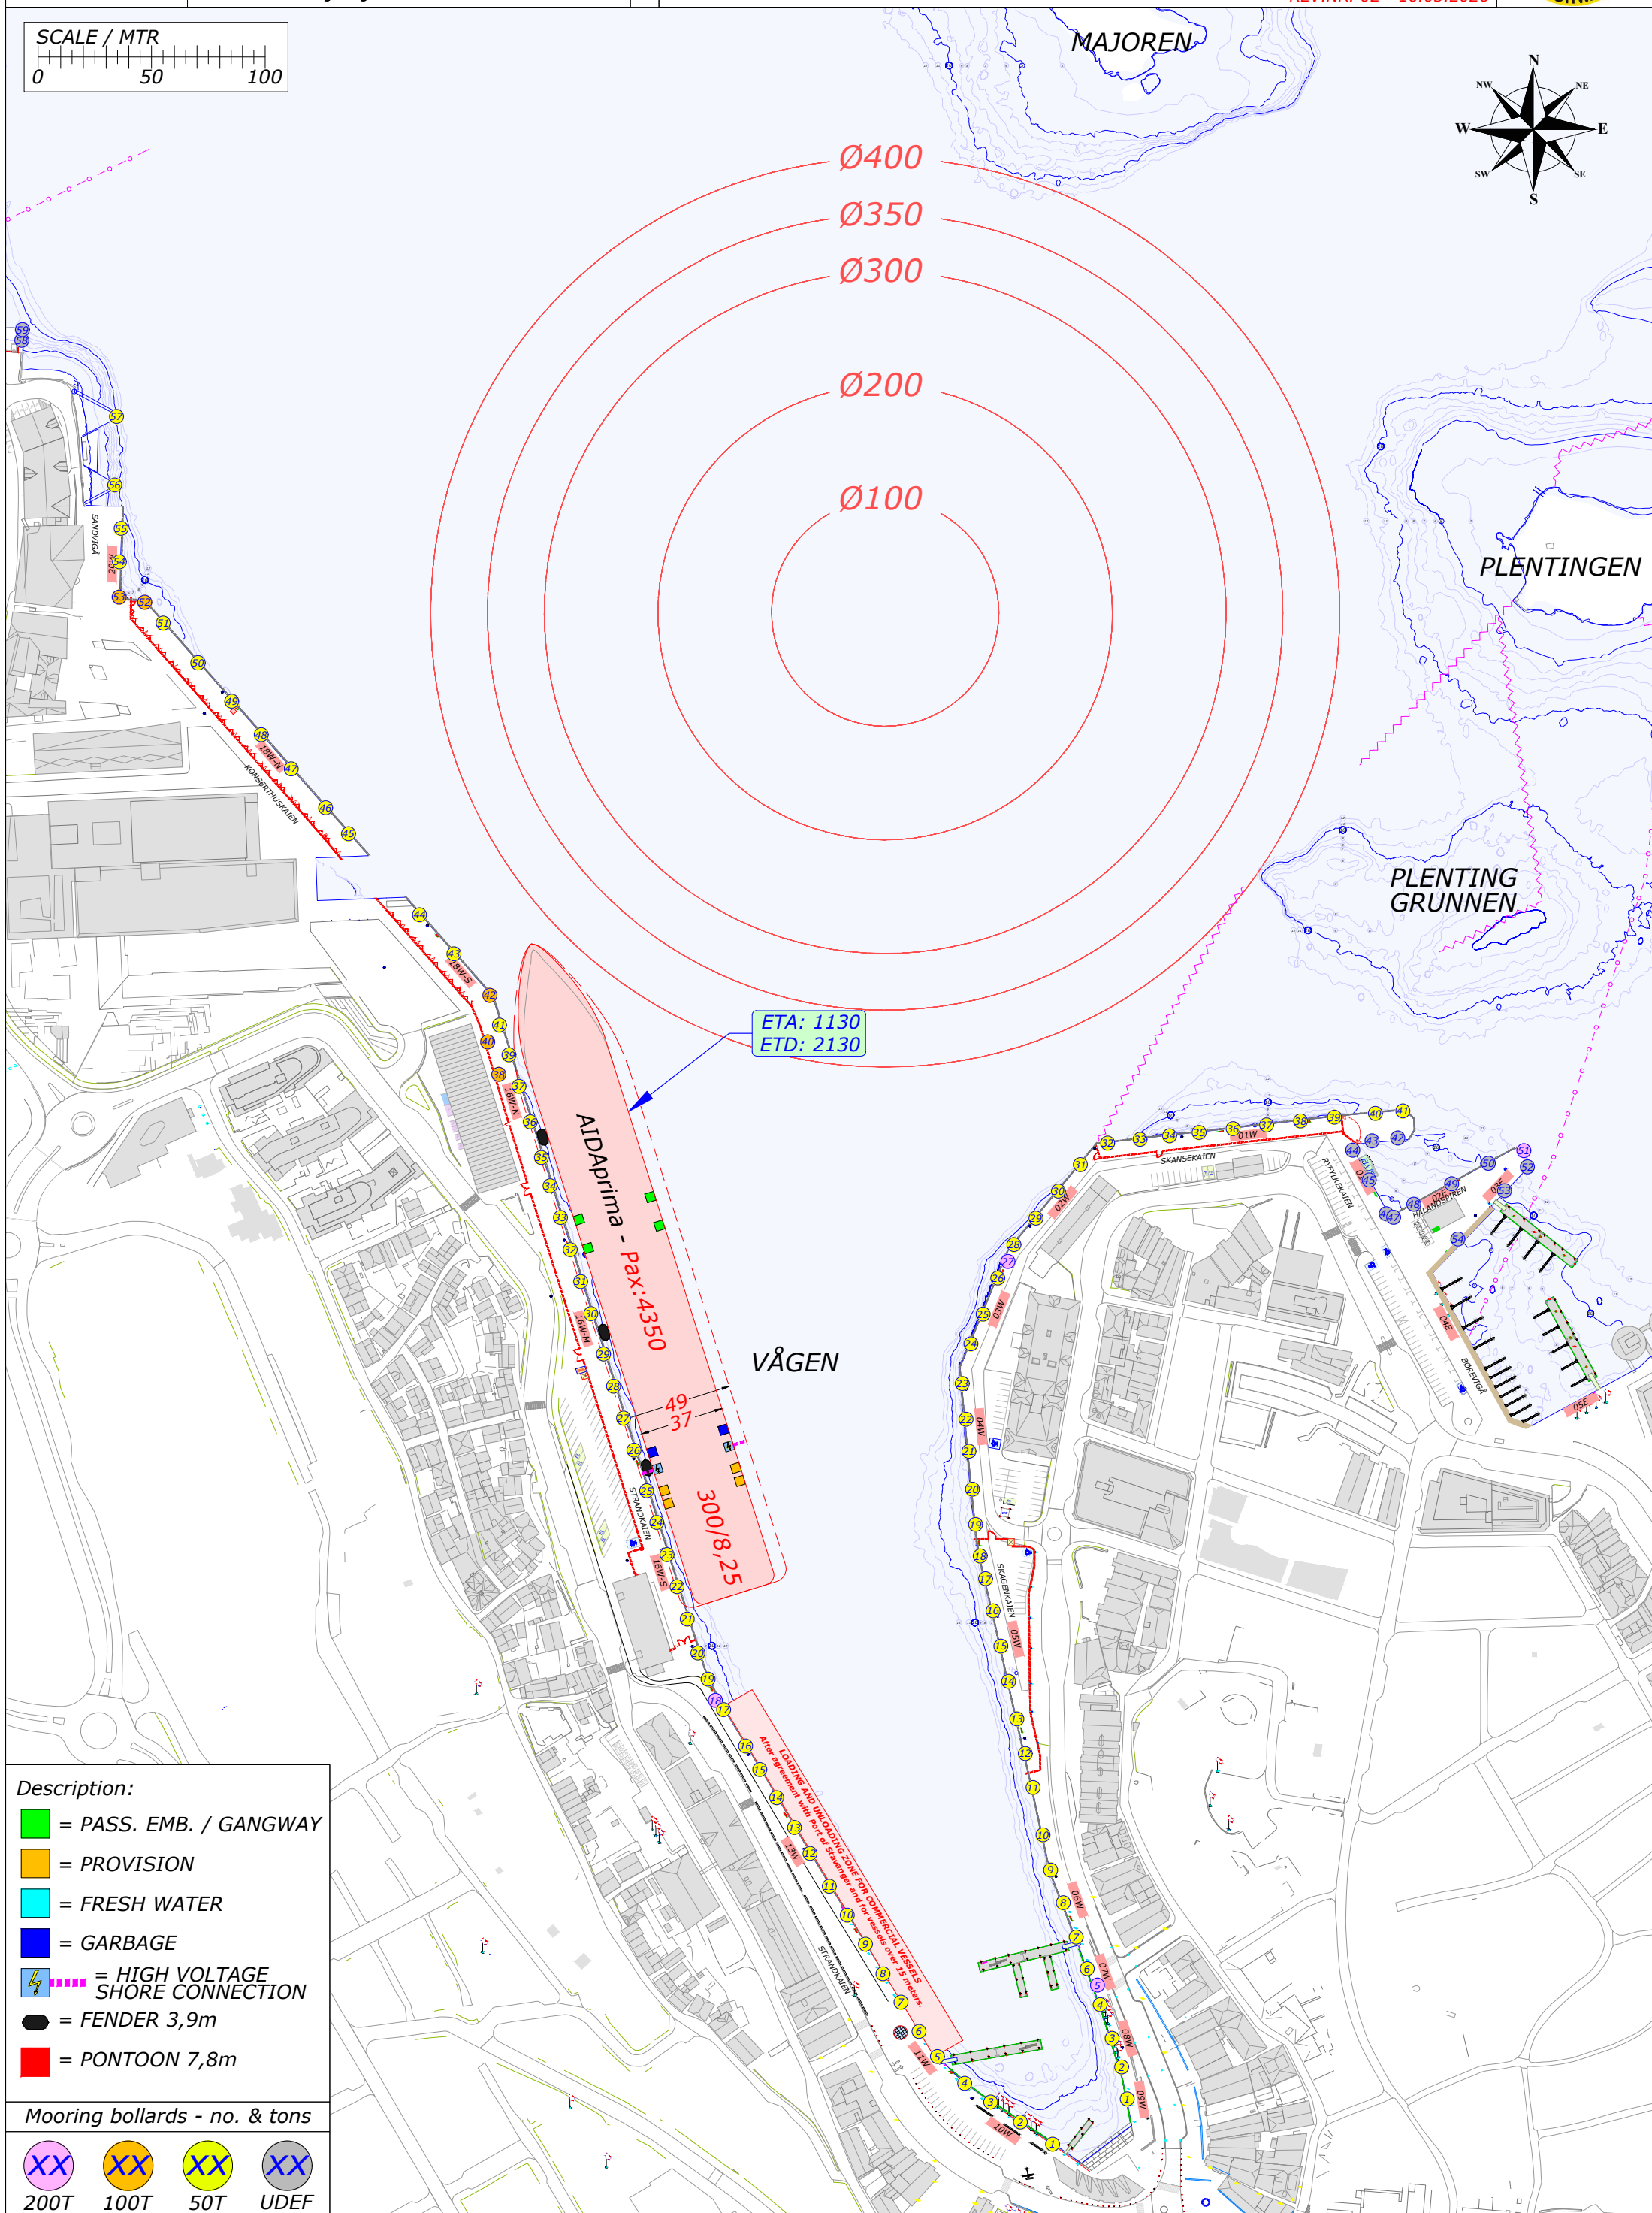

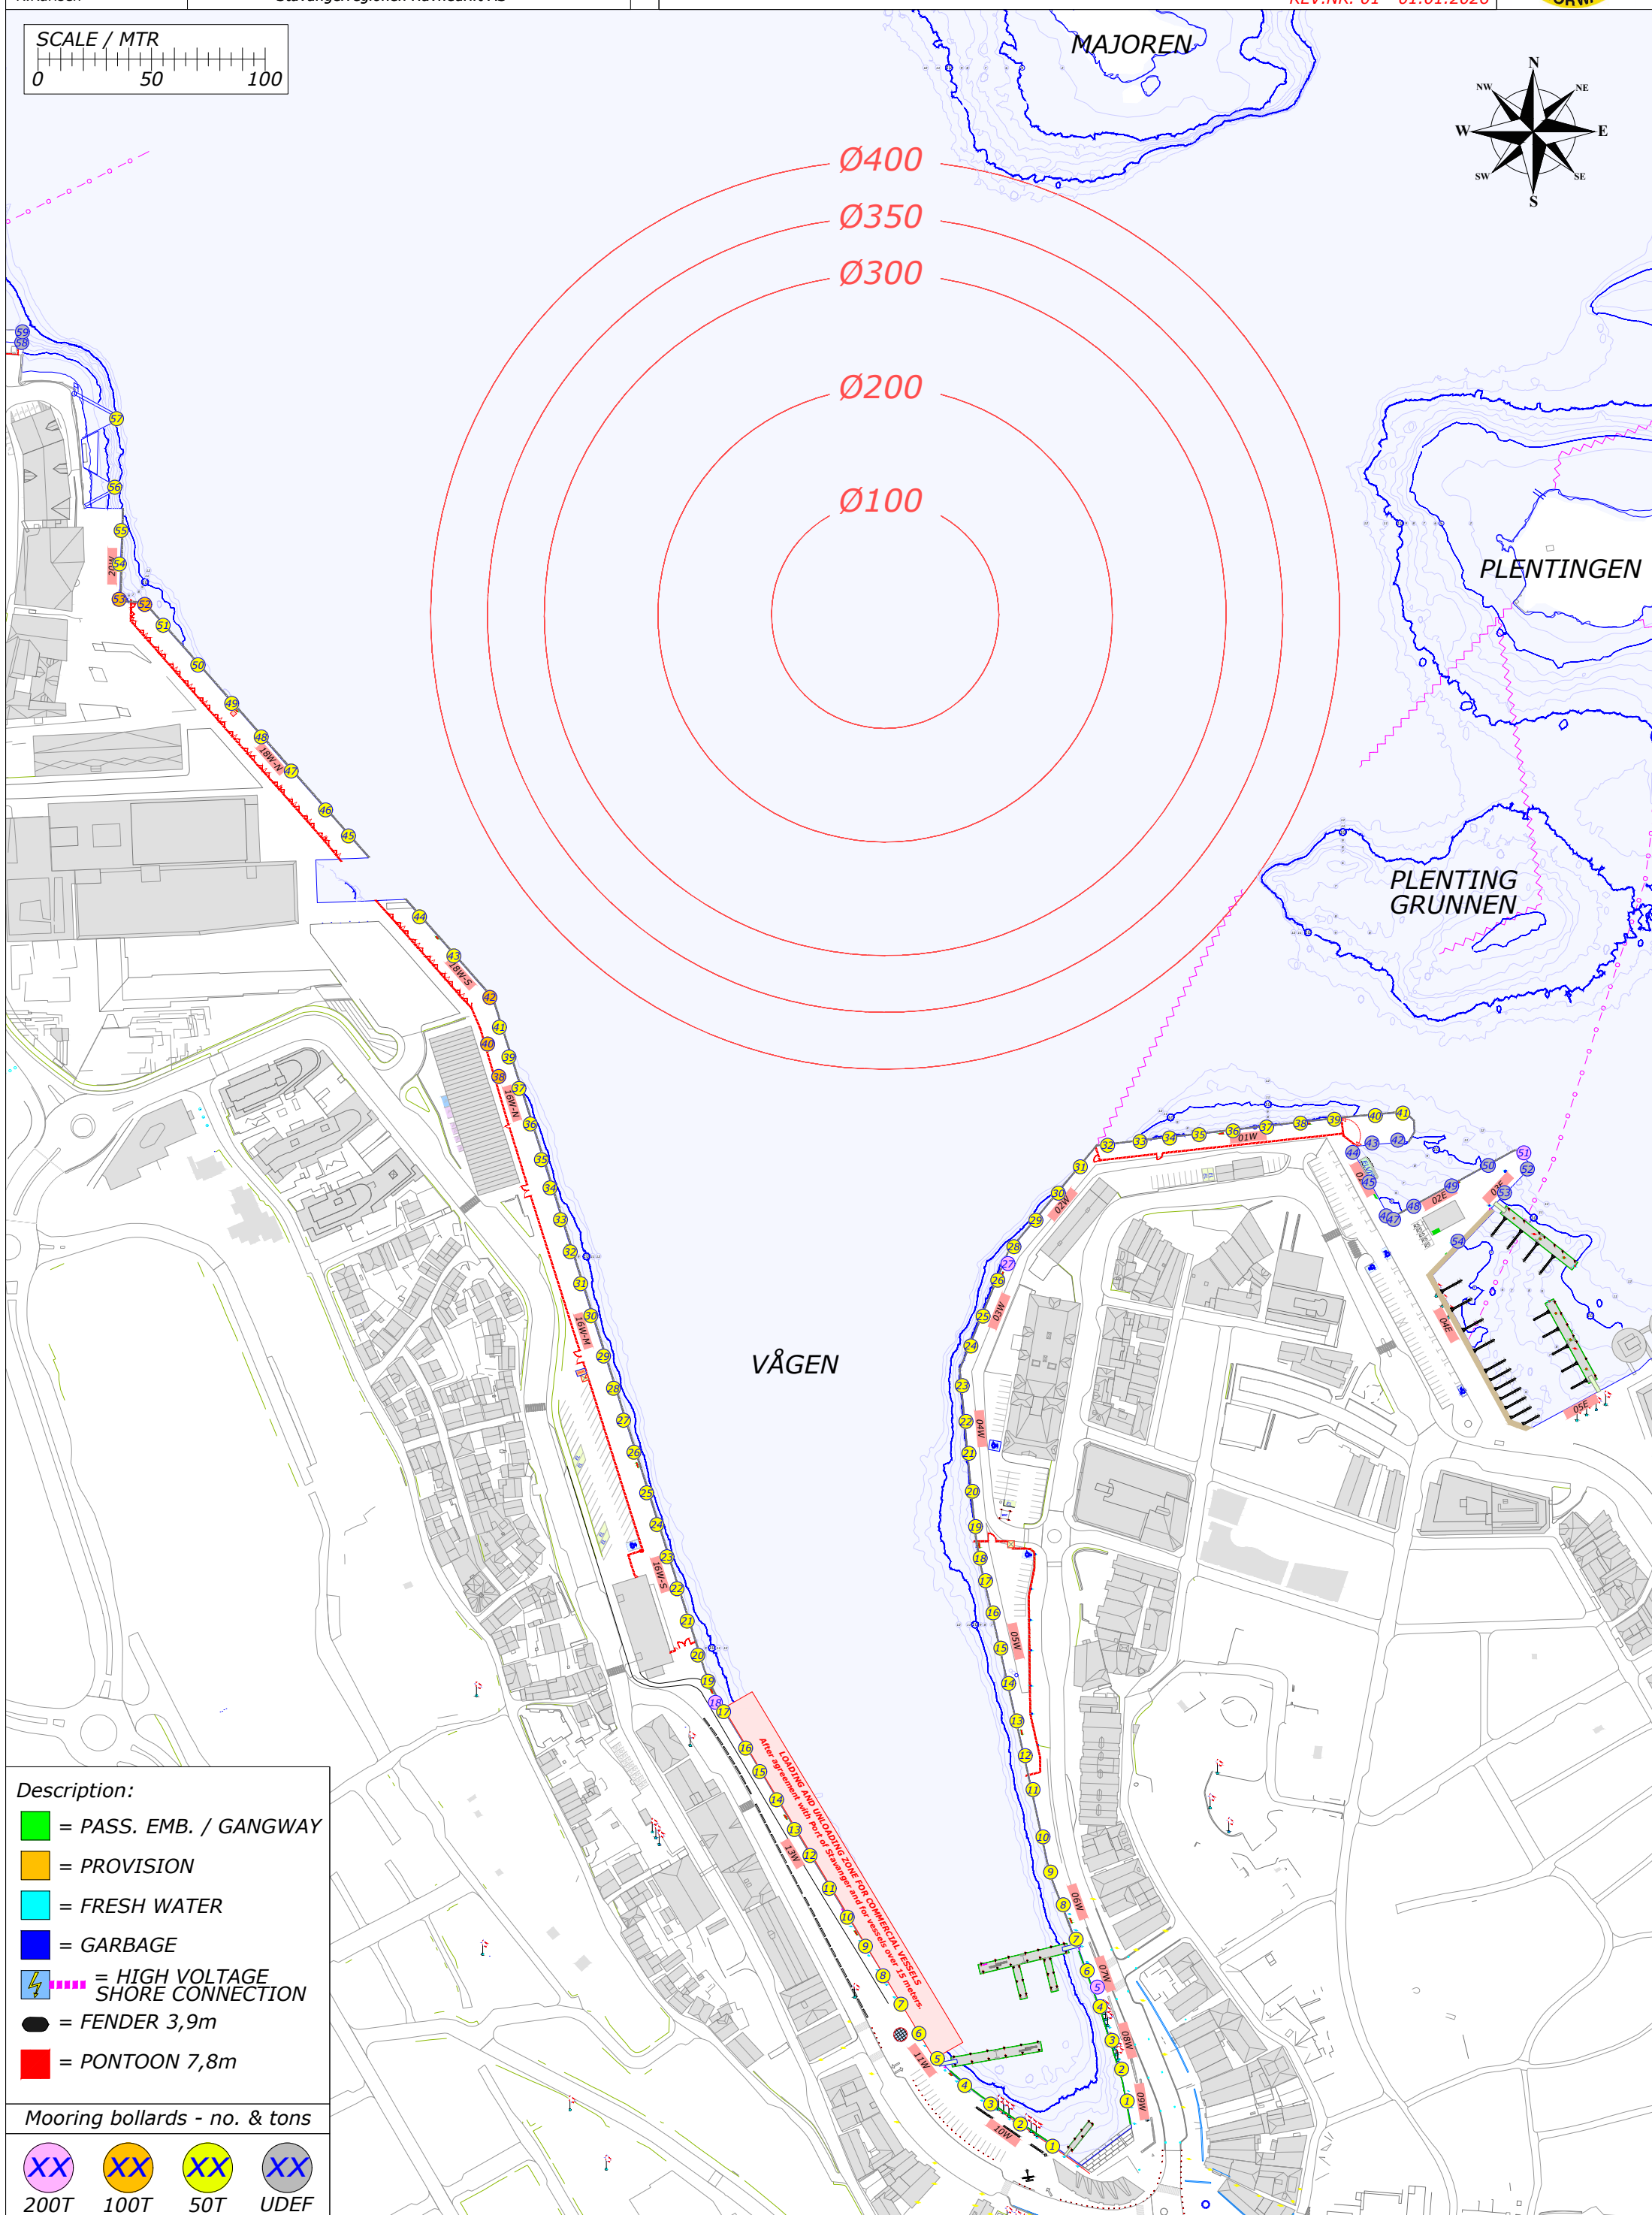

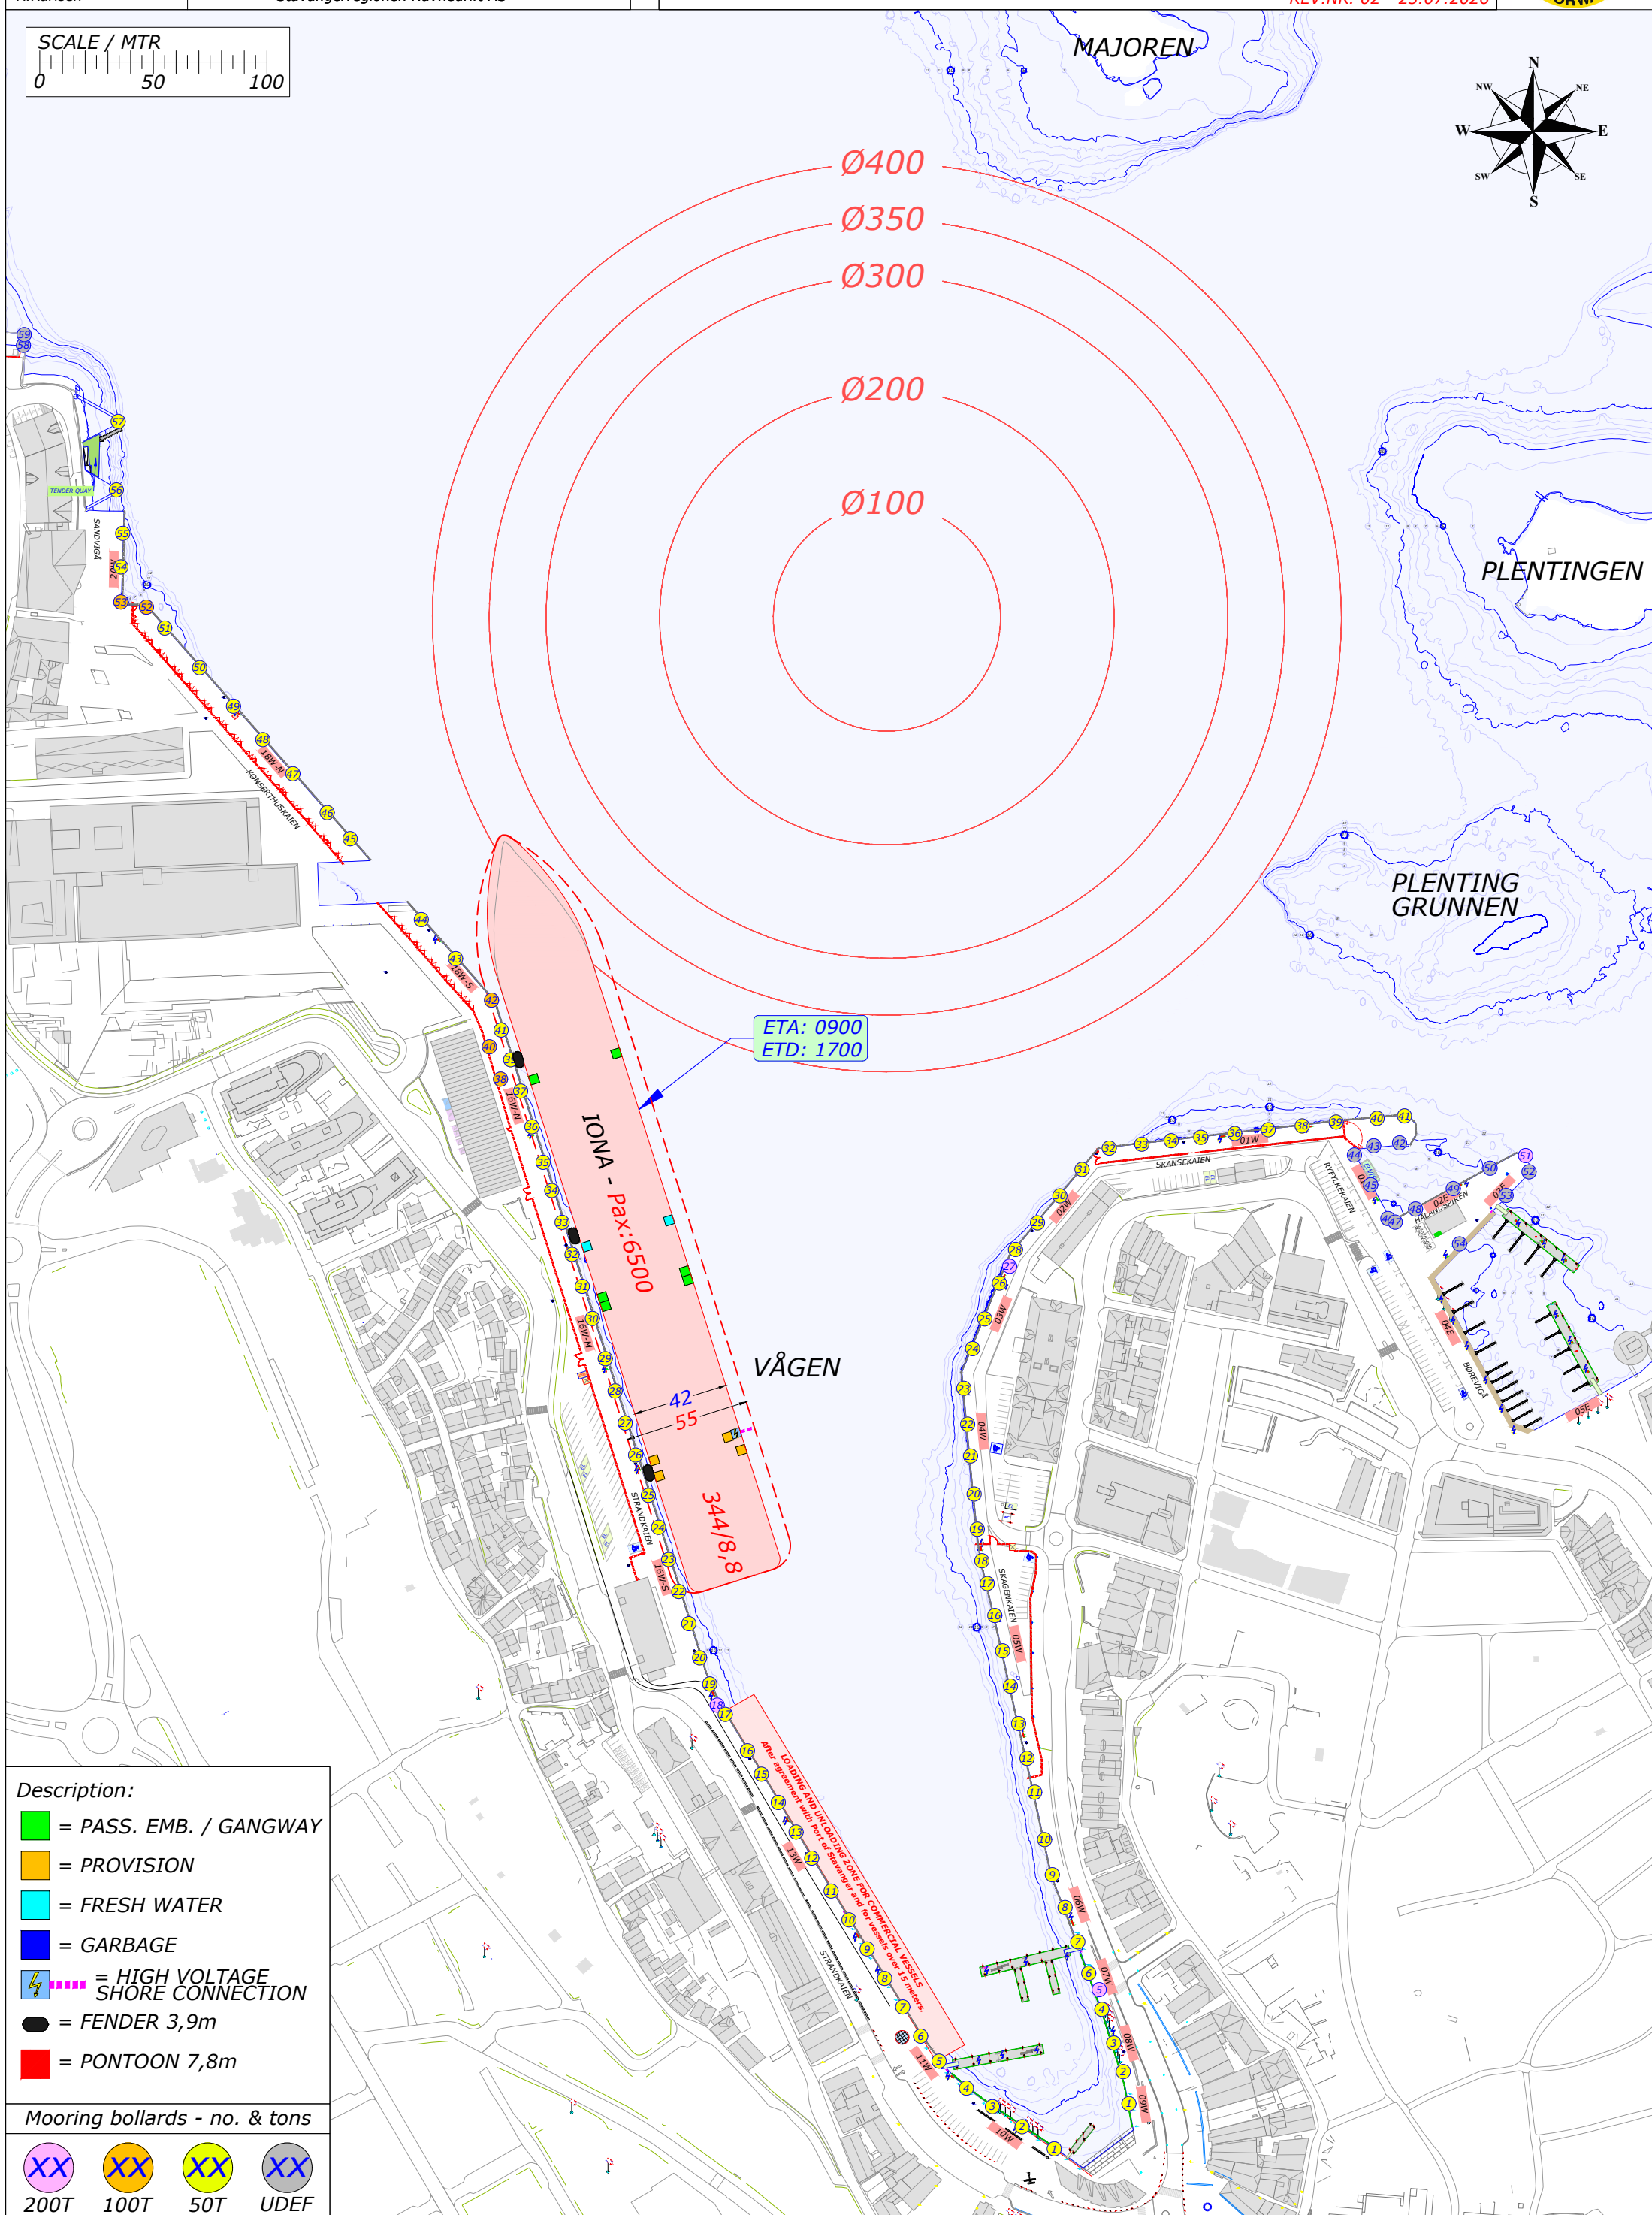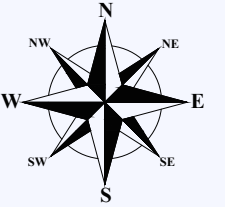

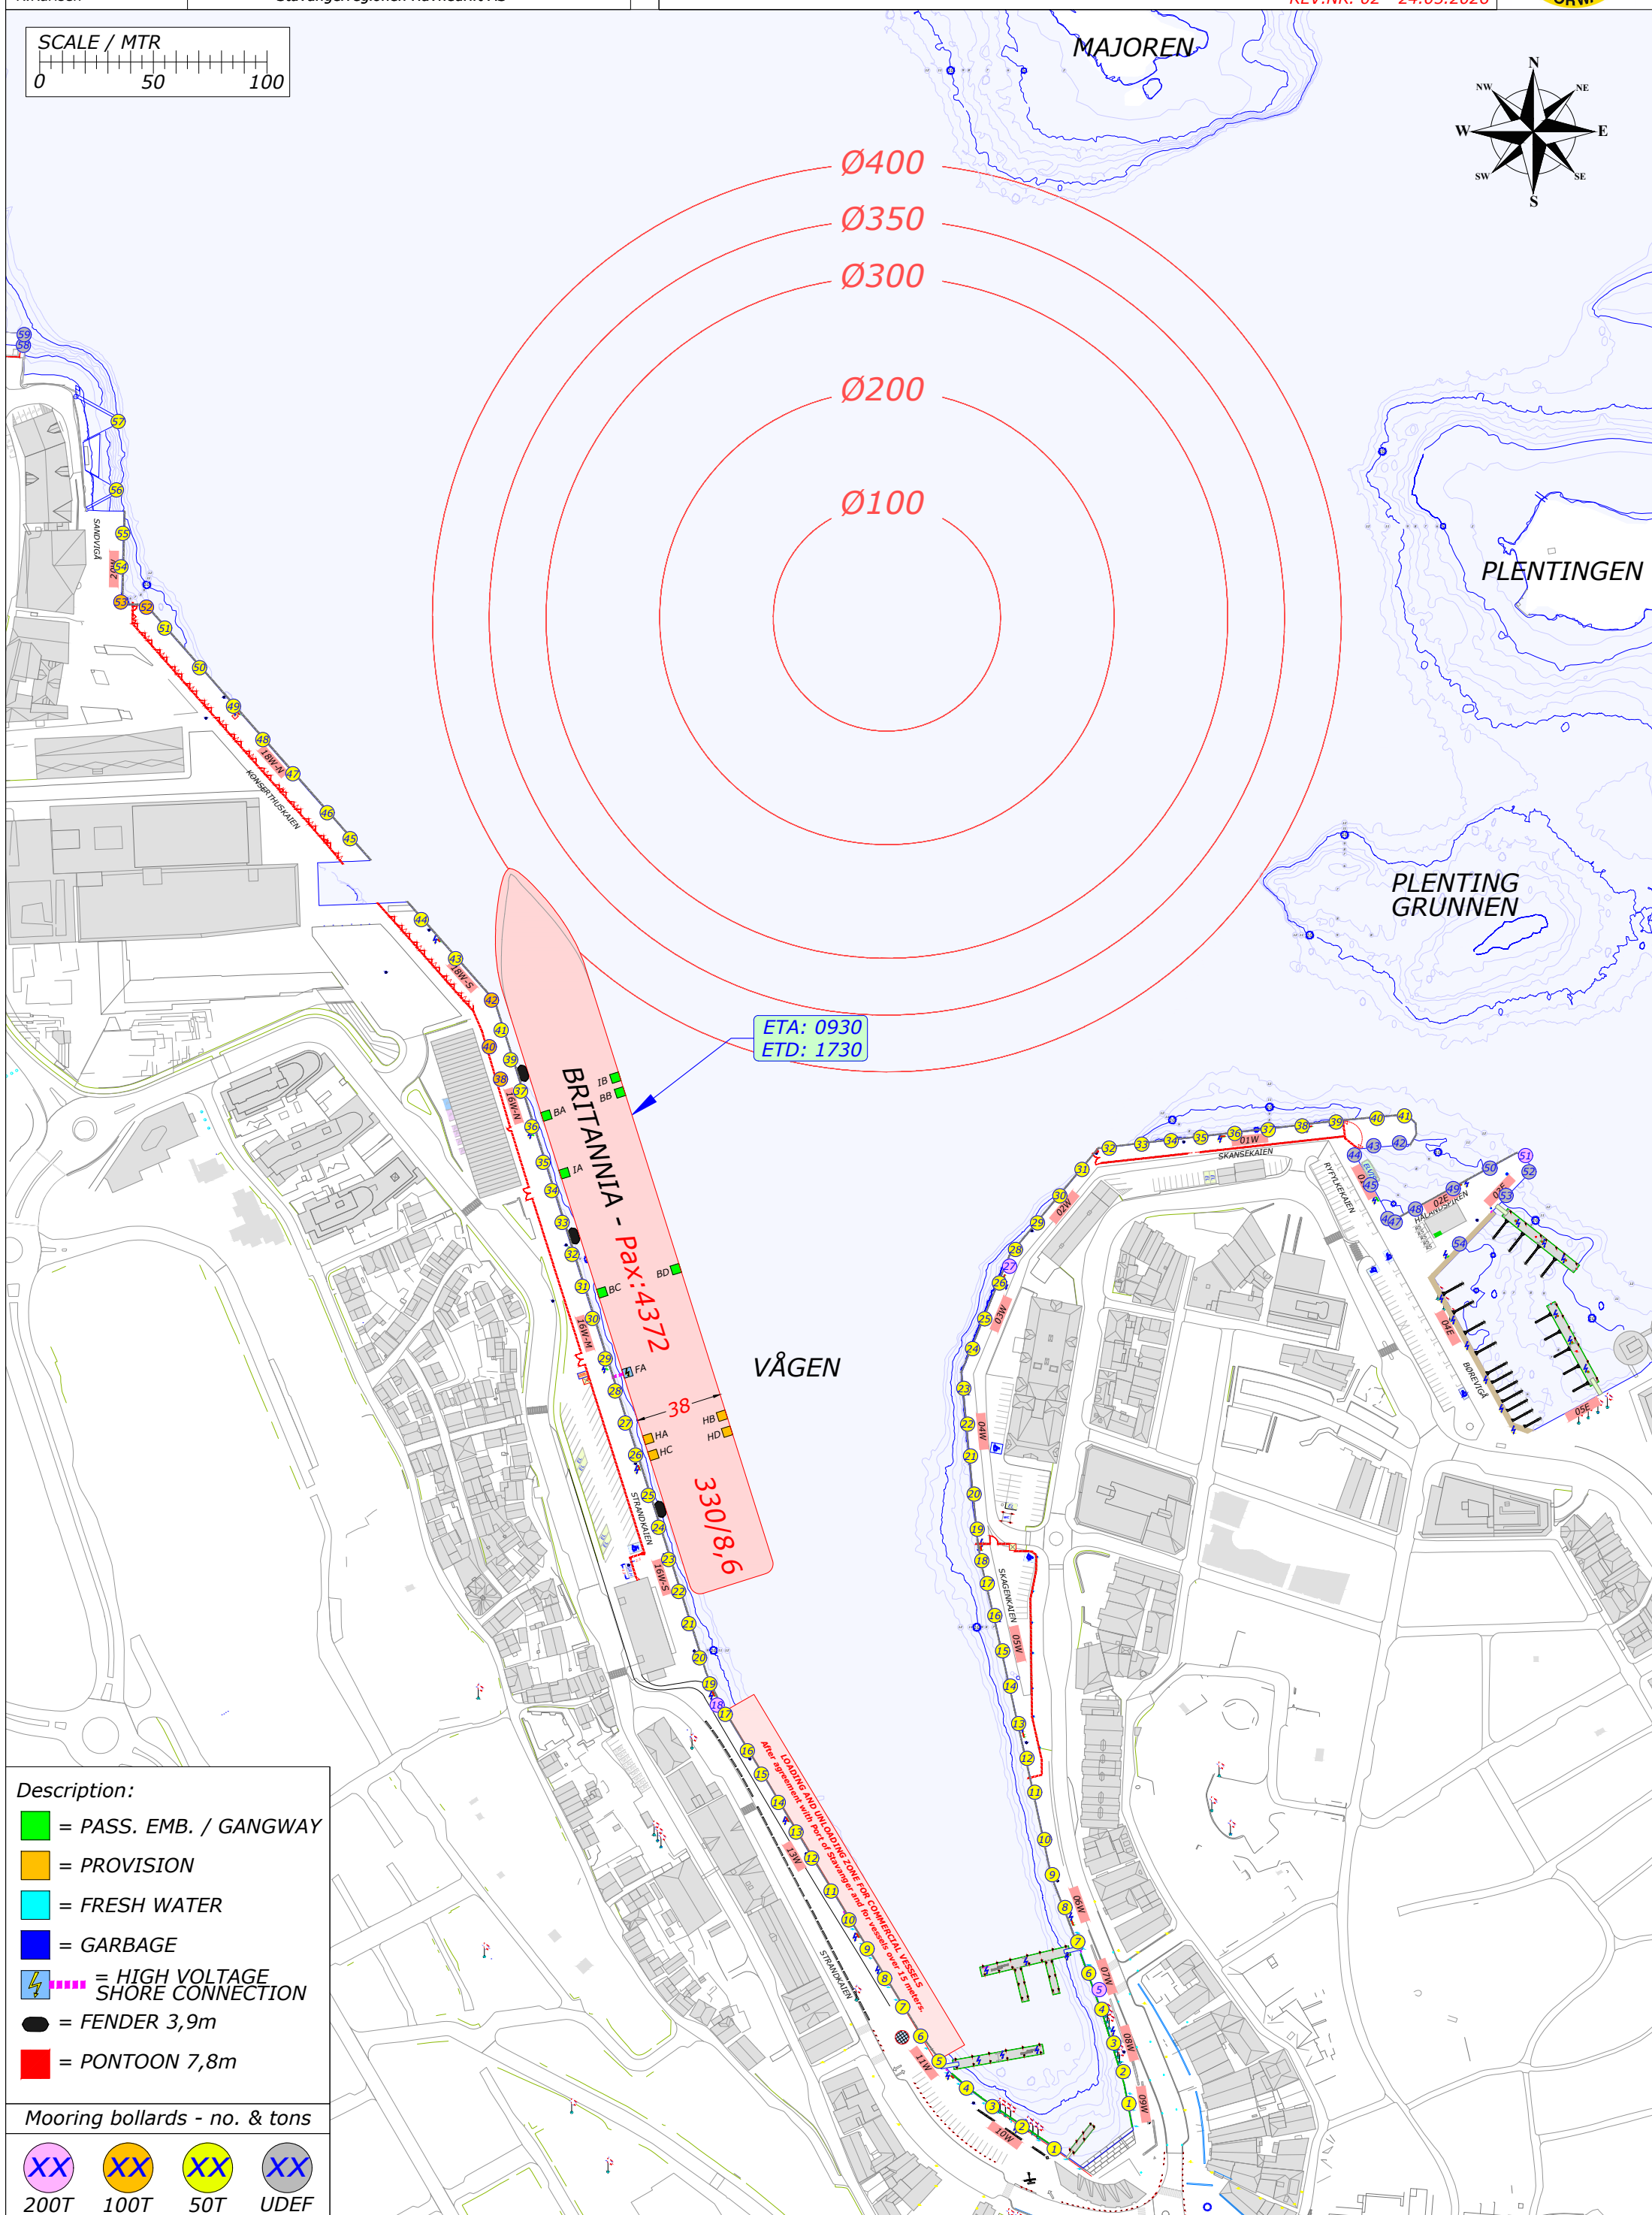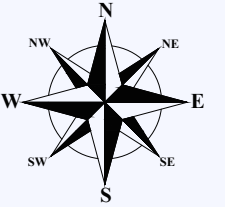

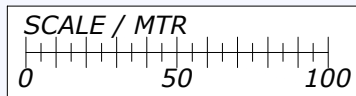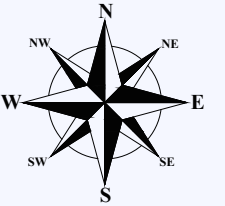

LURAVIKA

LURA

SOMANESET

NIEUW STATENDAM - Pax:2650

ETA: 0700
ETD: 1500

GANDSFJORDEN

Description:

-  = PASS. EMB. / GANGWAY
-  = PROVISION
-  = FRESH WATER
-  = GARBAGE
-   = HIGH VOLTAGE SHORE CONNECTION
-  = FENDER 3,9m
-  = PONTOON 7,8m

Mooring bollards - no. & tons






200T

 $100T$ 

50T



UDEP

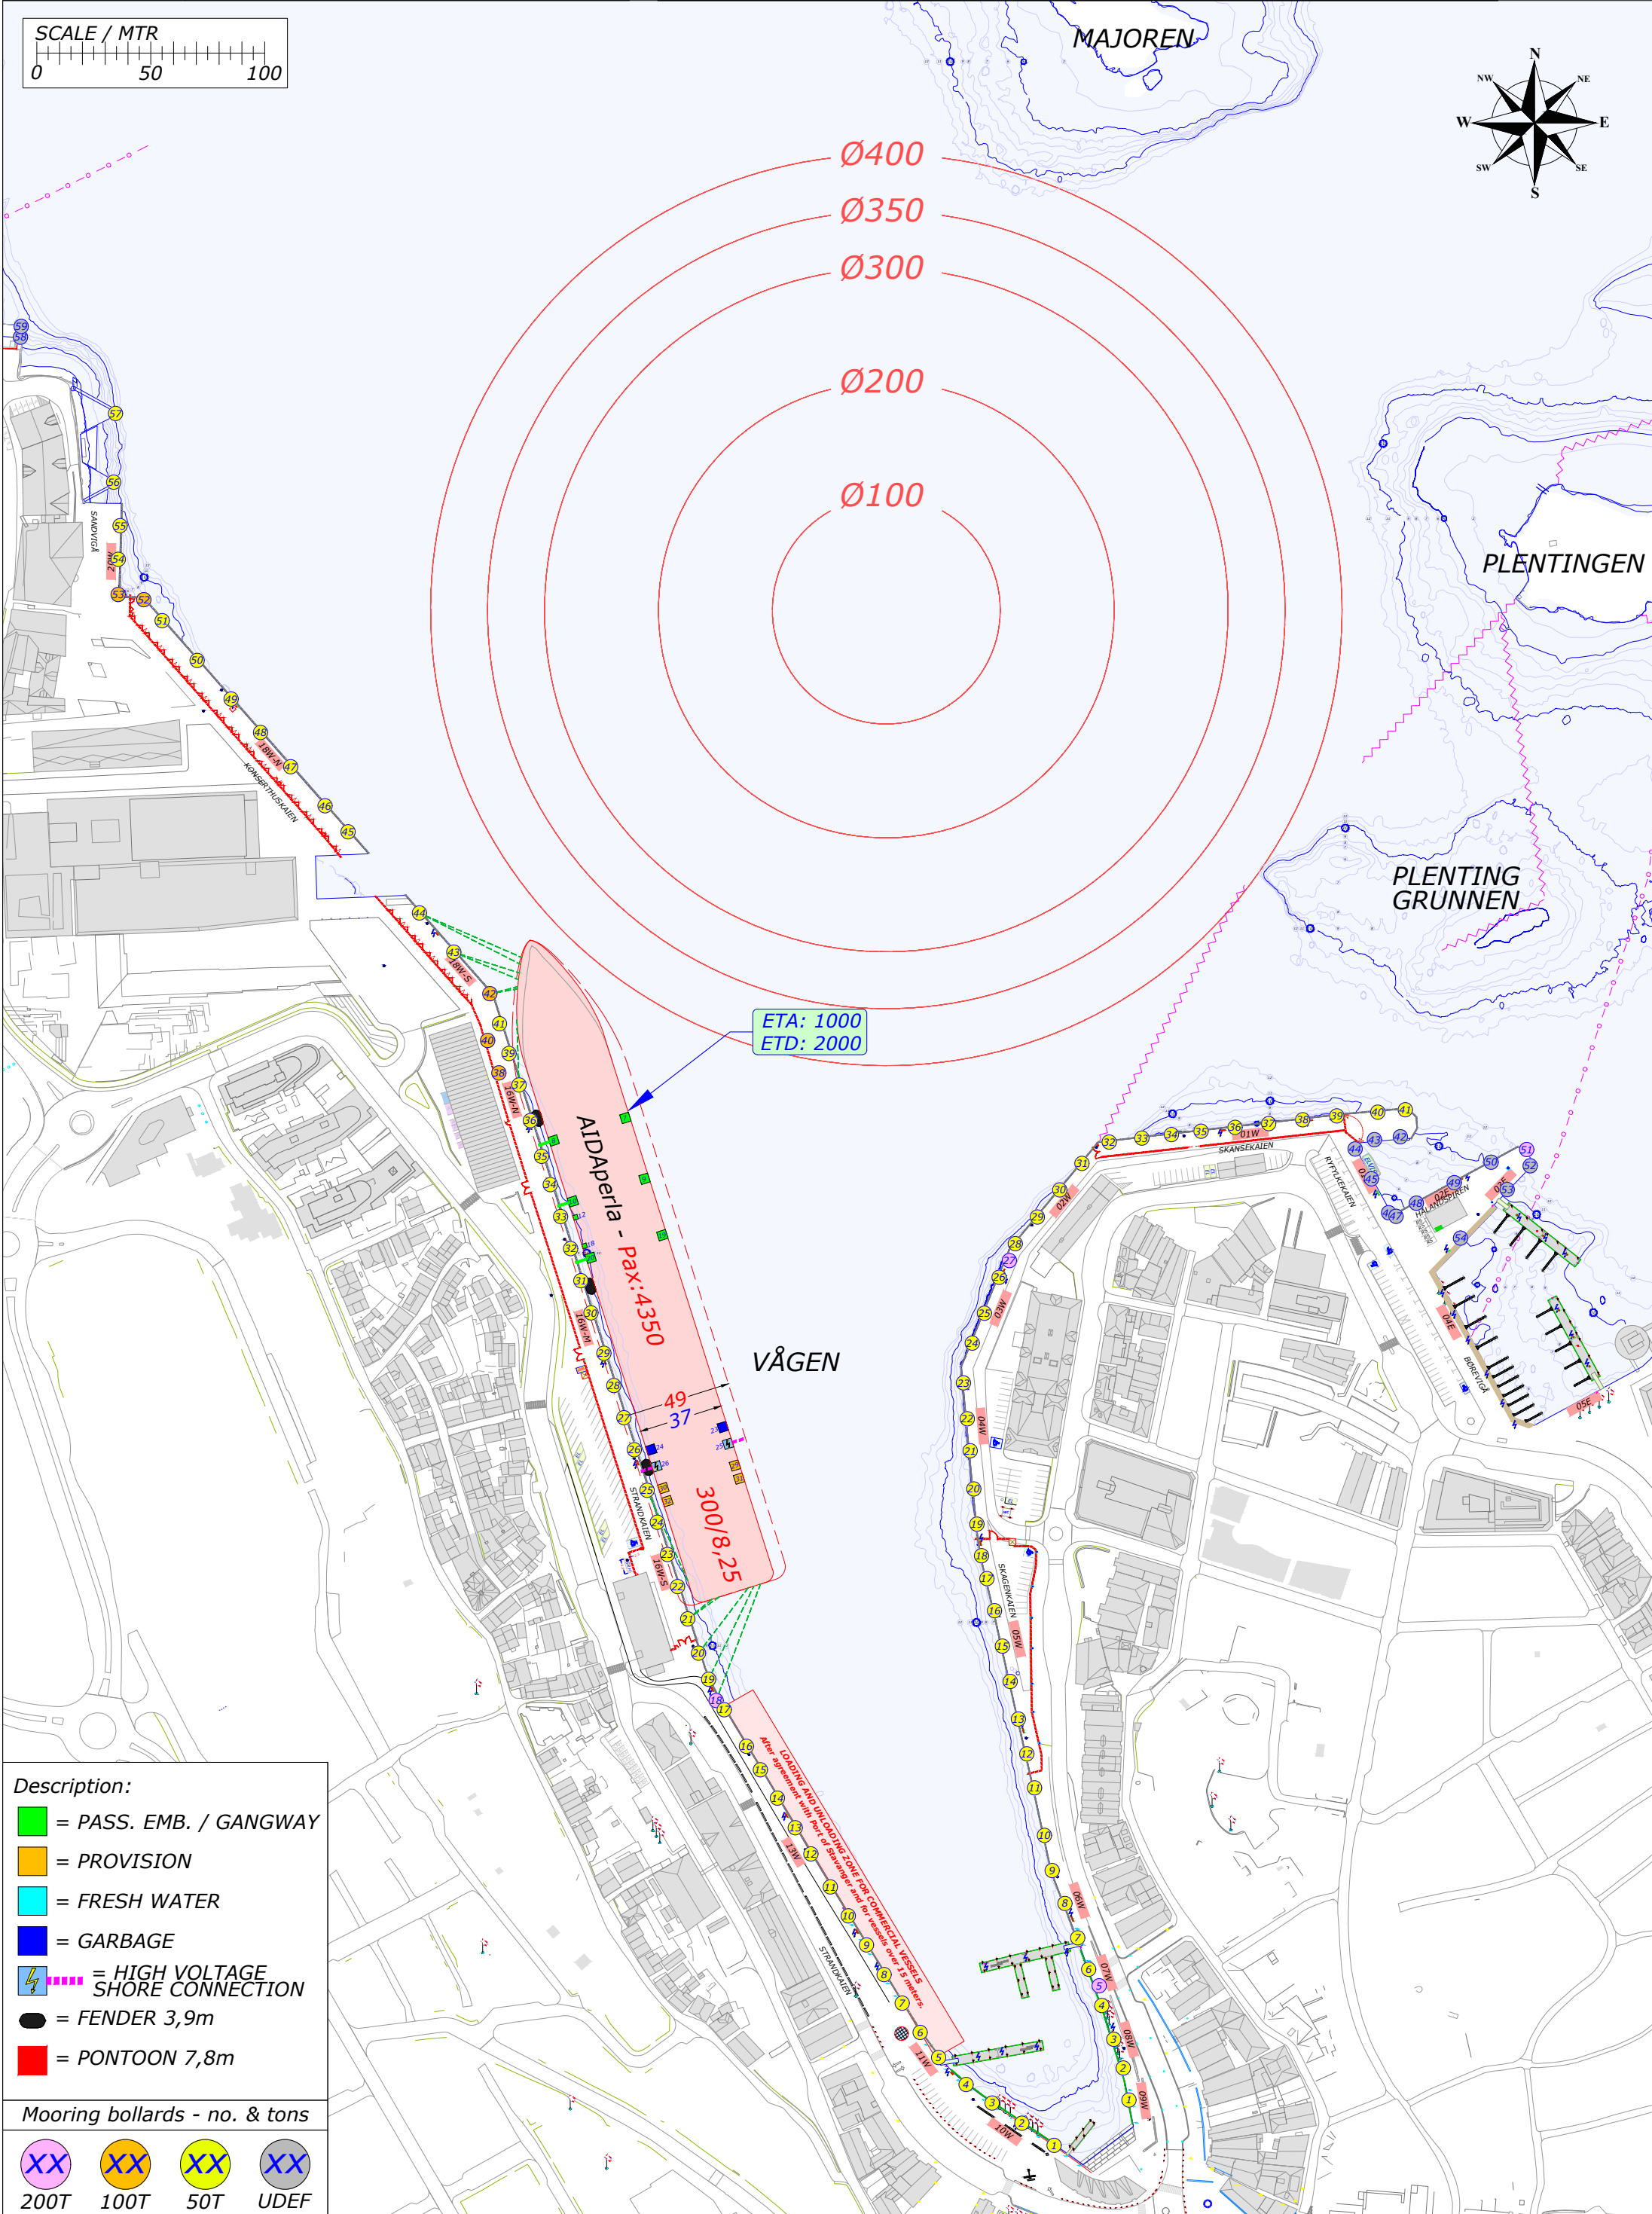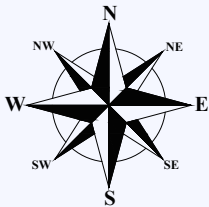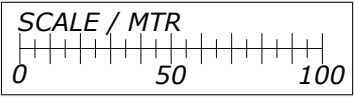



Description:


- = PASS. EMB. / GANGWAY
- = PROVISION
- = FRESH WATER
- = GARBAGE
- = HIGH VOLTAGE SHORE CONNECTION
- = FENDER 3,9m
- = PONTOON 7,8m




Mooring bollards - no. & tons

200T	100T	50T	UDEF

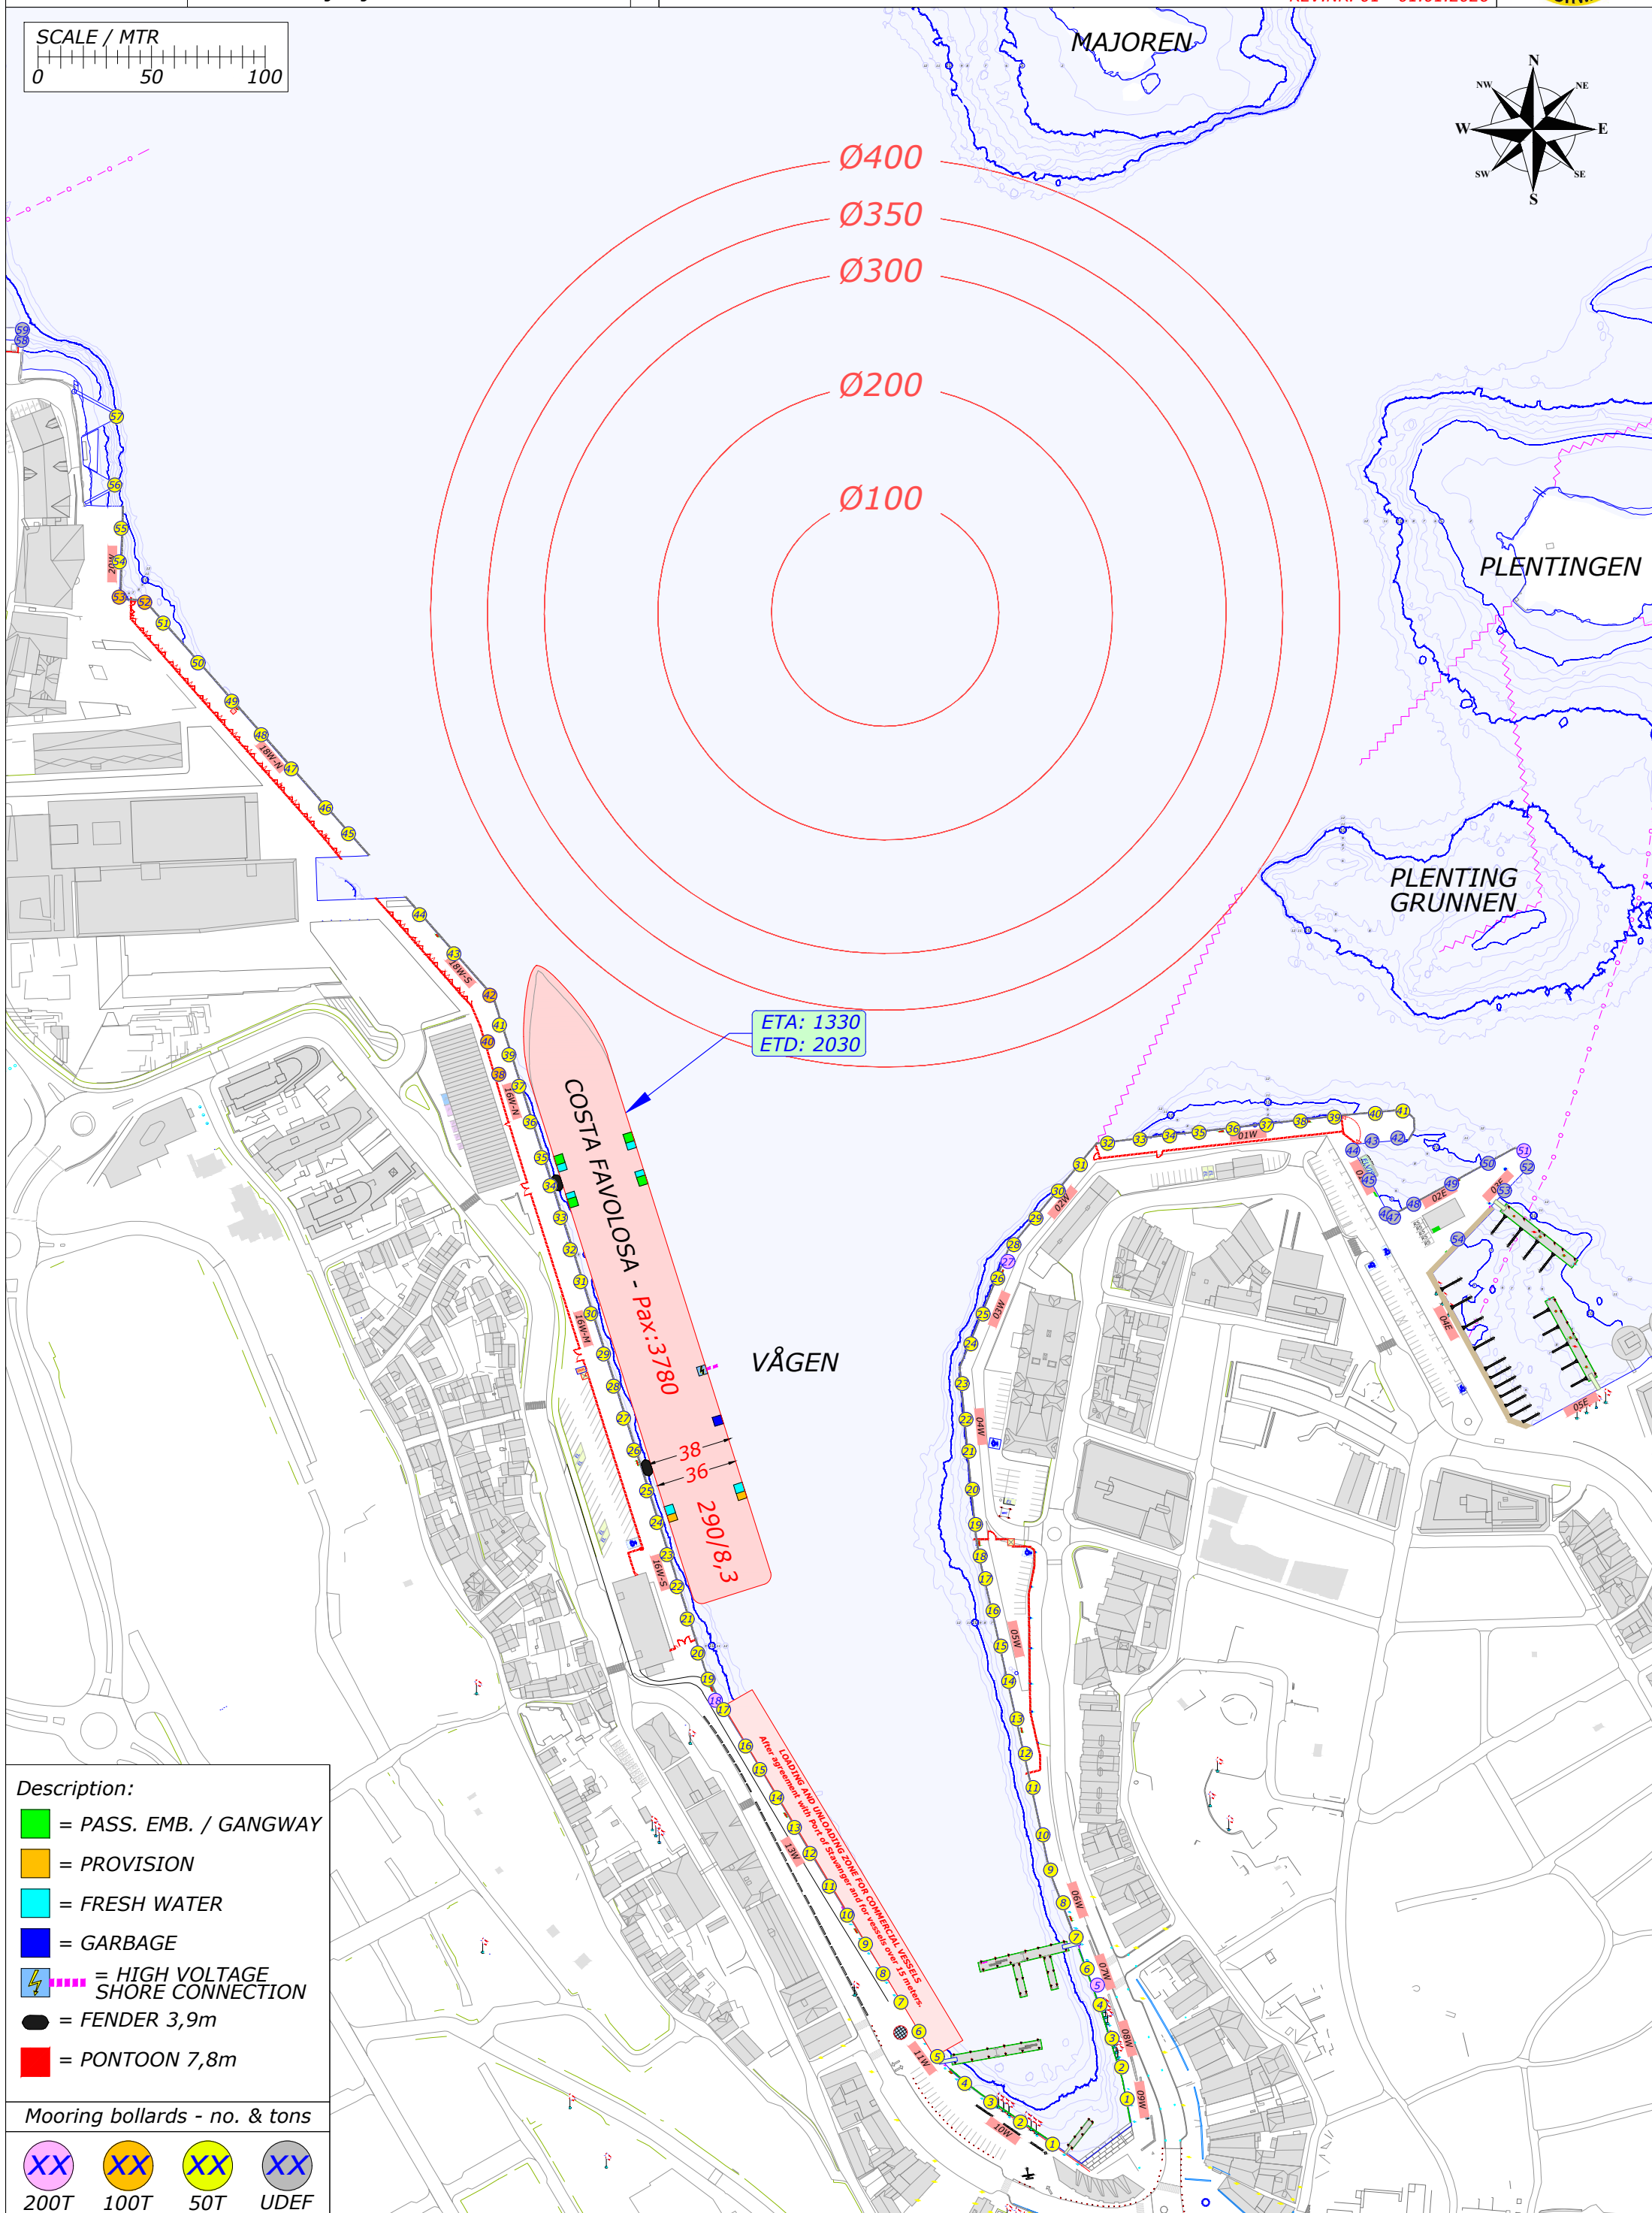

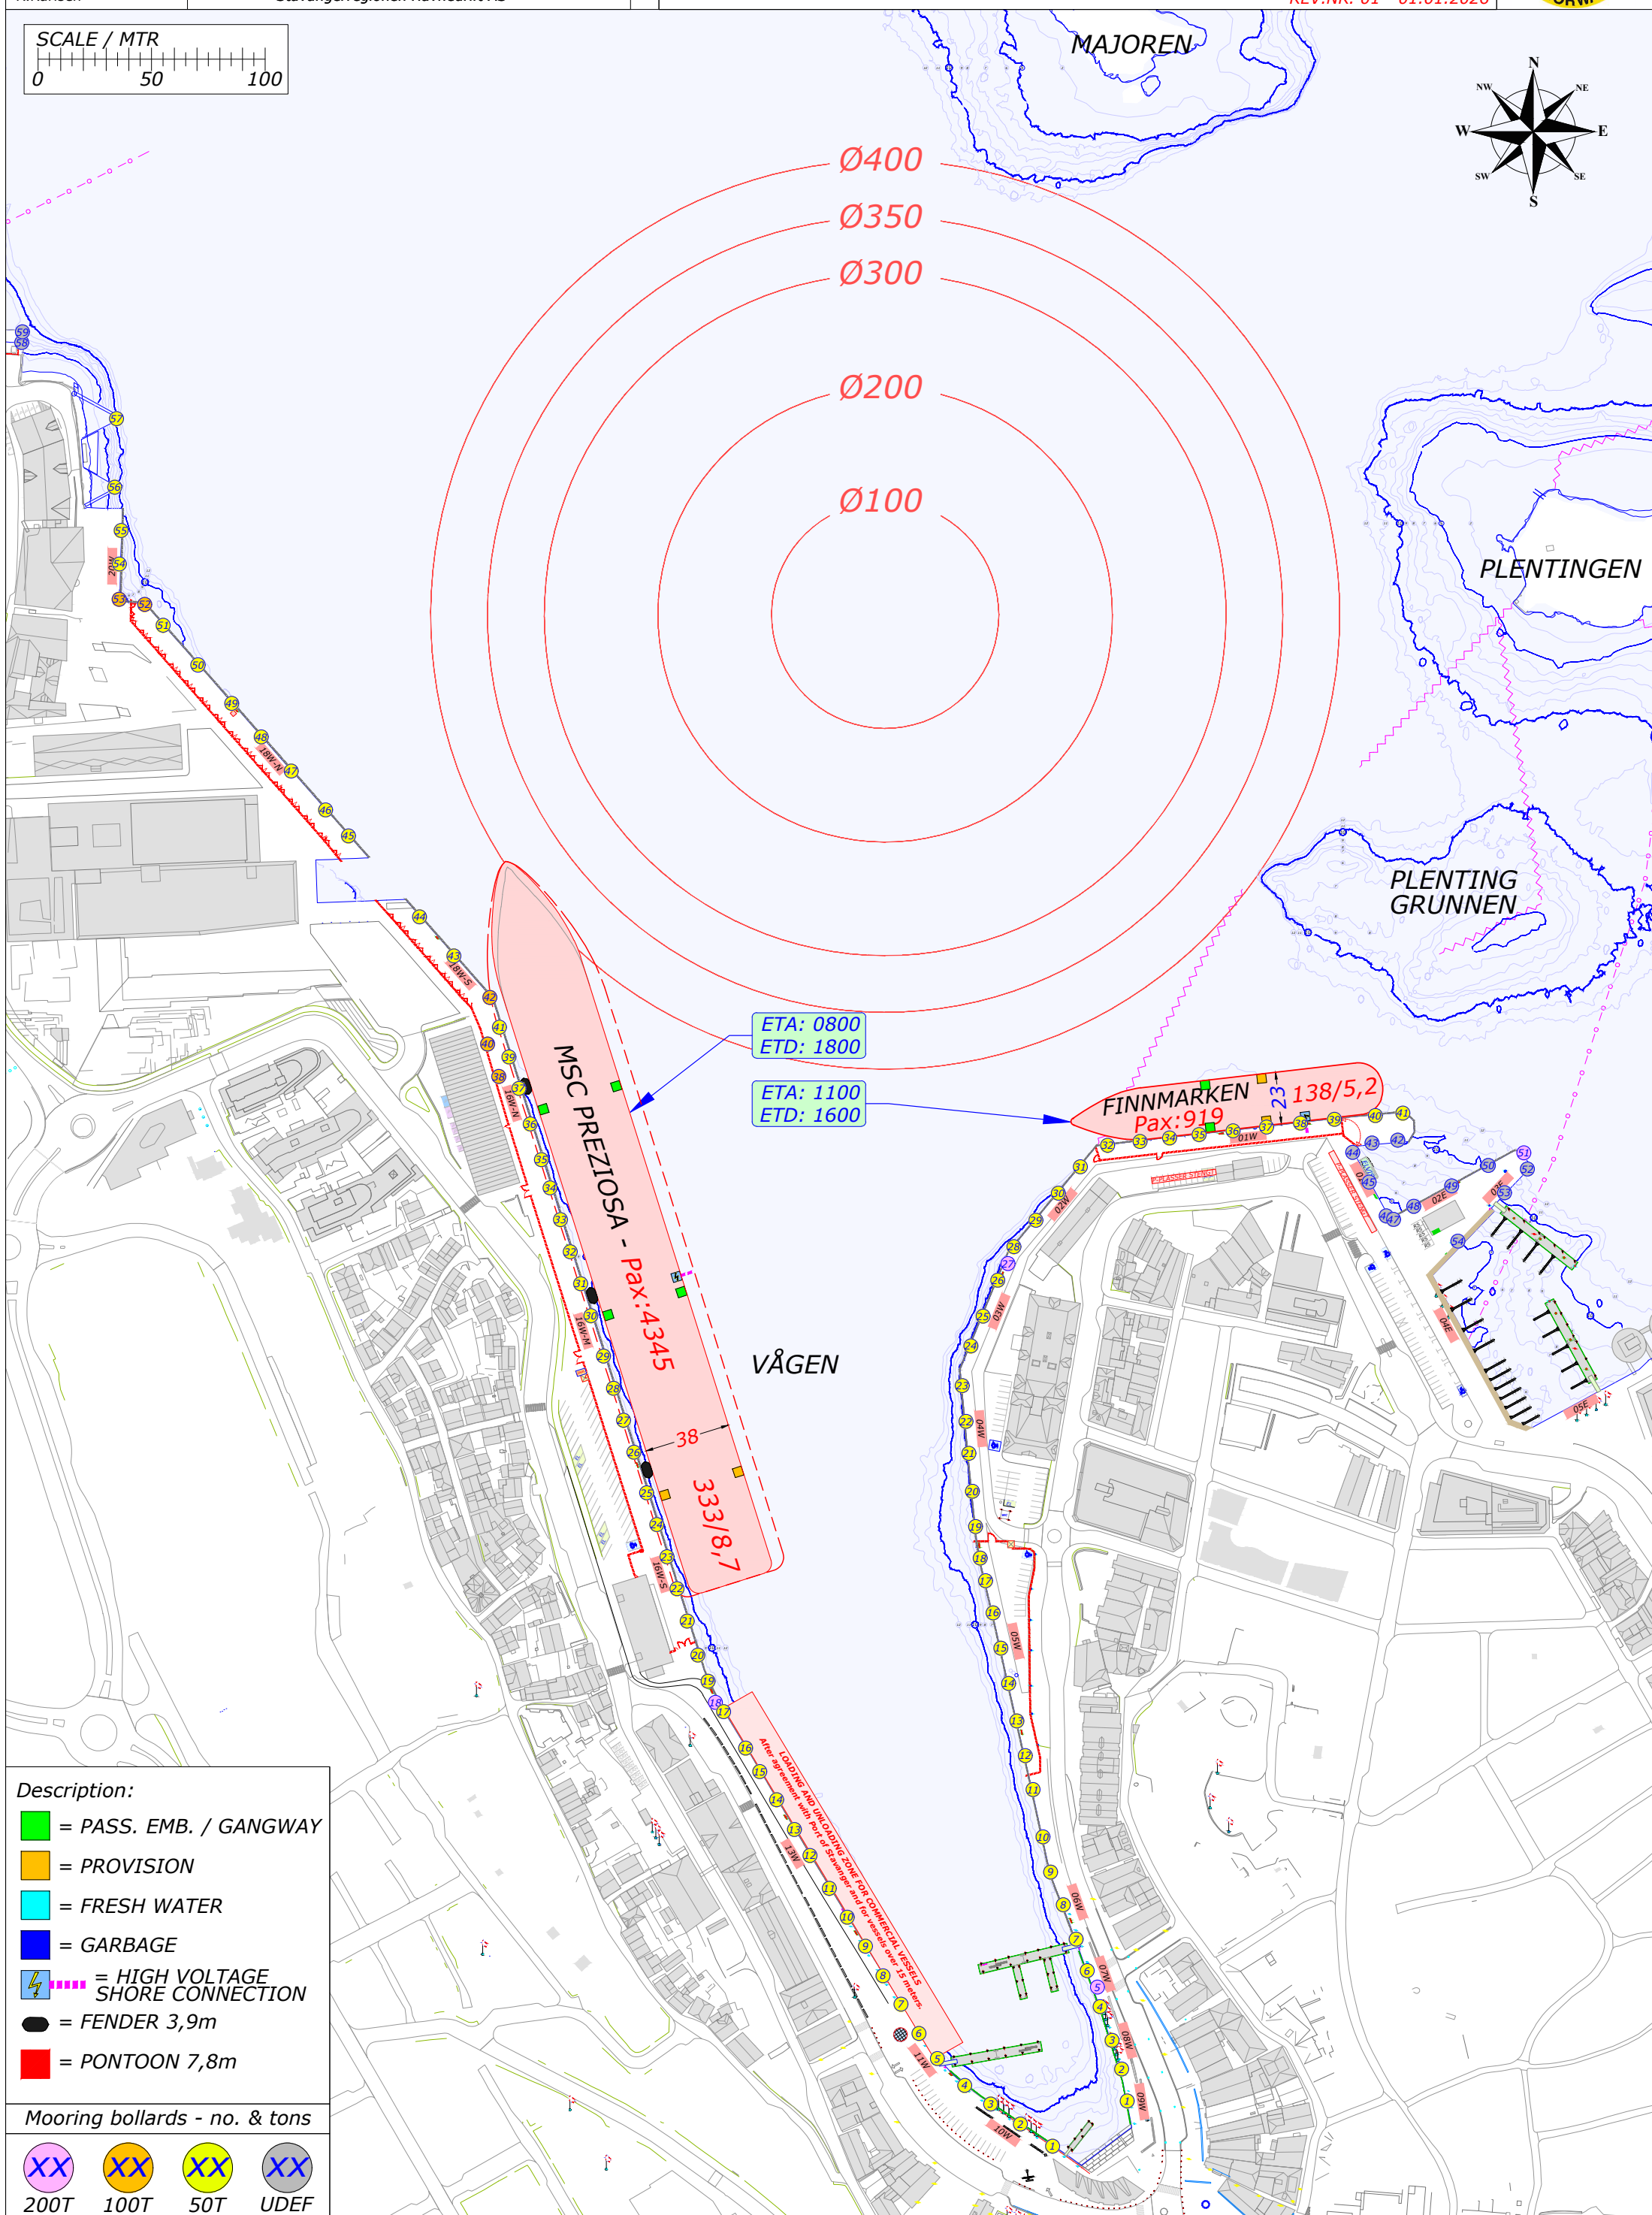

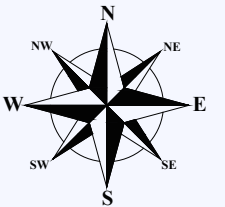

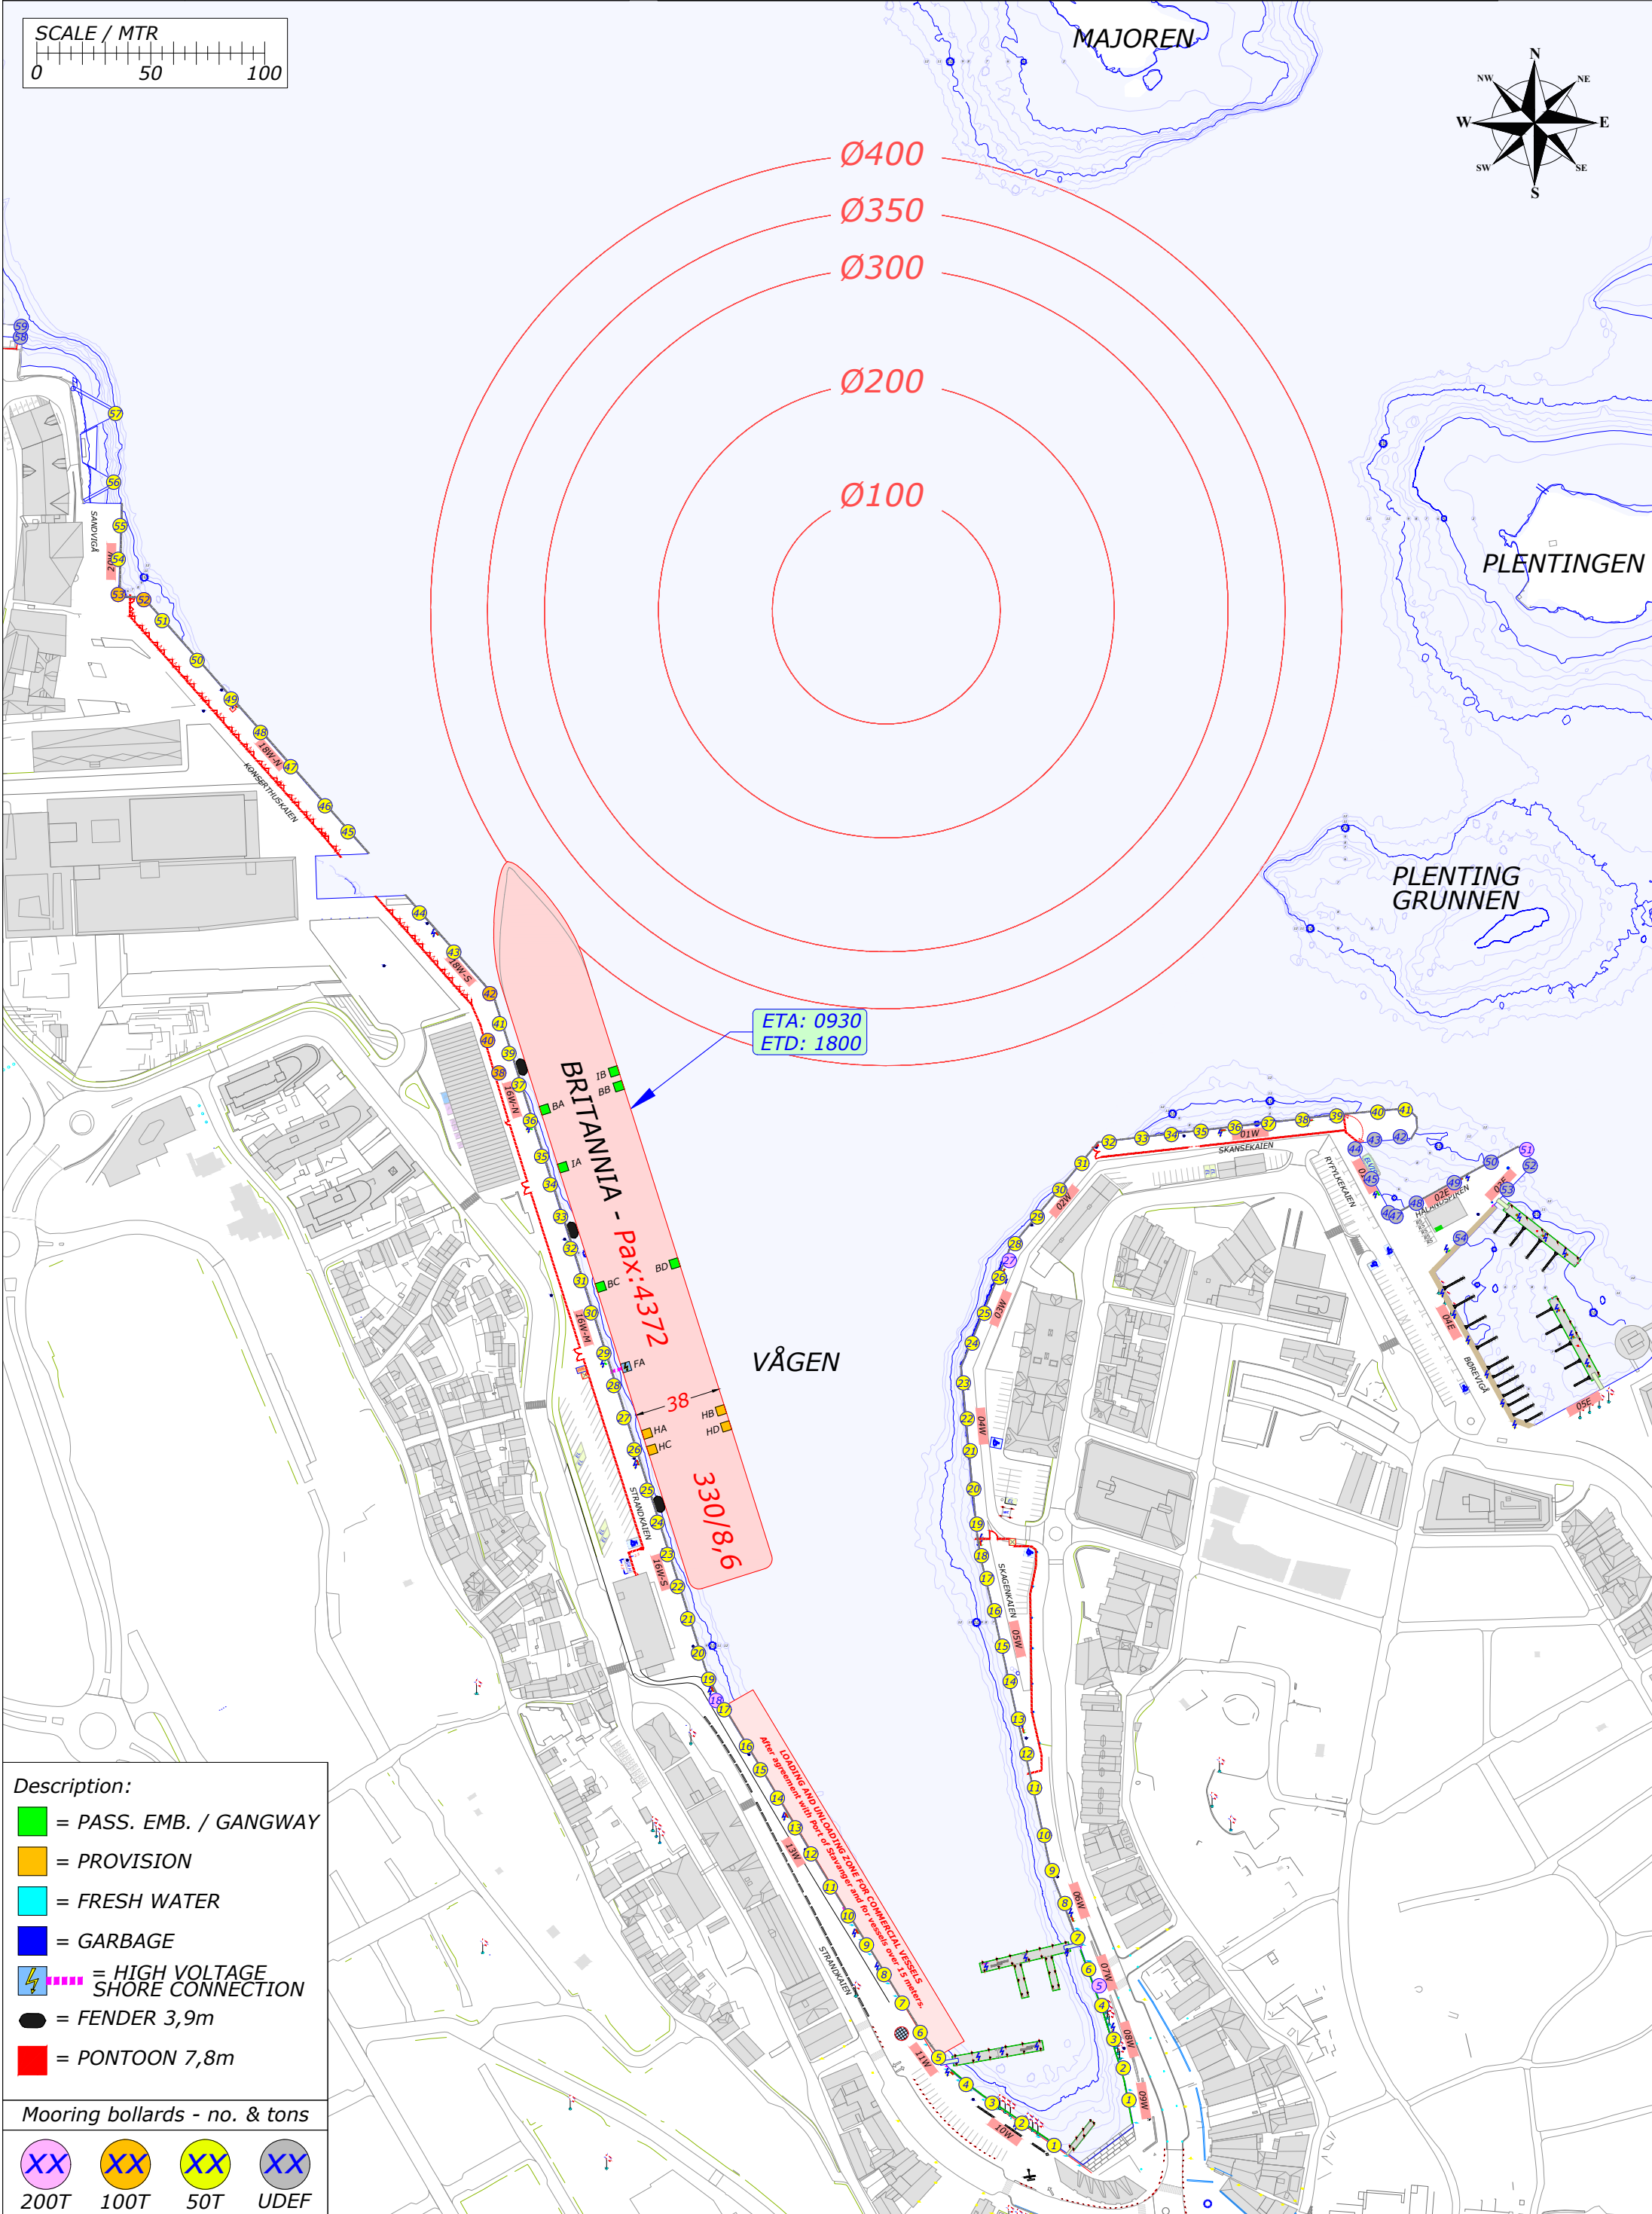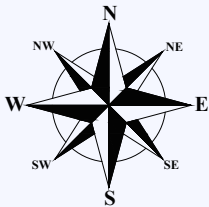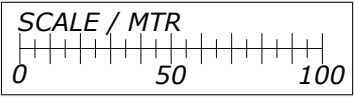




Description:


- = PASS. EMB. / GANGWAY
- = PROVISION
- = FRESH WATER
- = GARBAGE
- = HIGH VOLTAGE SHORE CONNECTION
- = FENDER 3,9m
- = PONTOON 7,8m


Mooring bollards - no. & tons


200T	100T	50T	UDEF



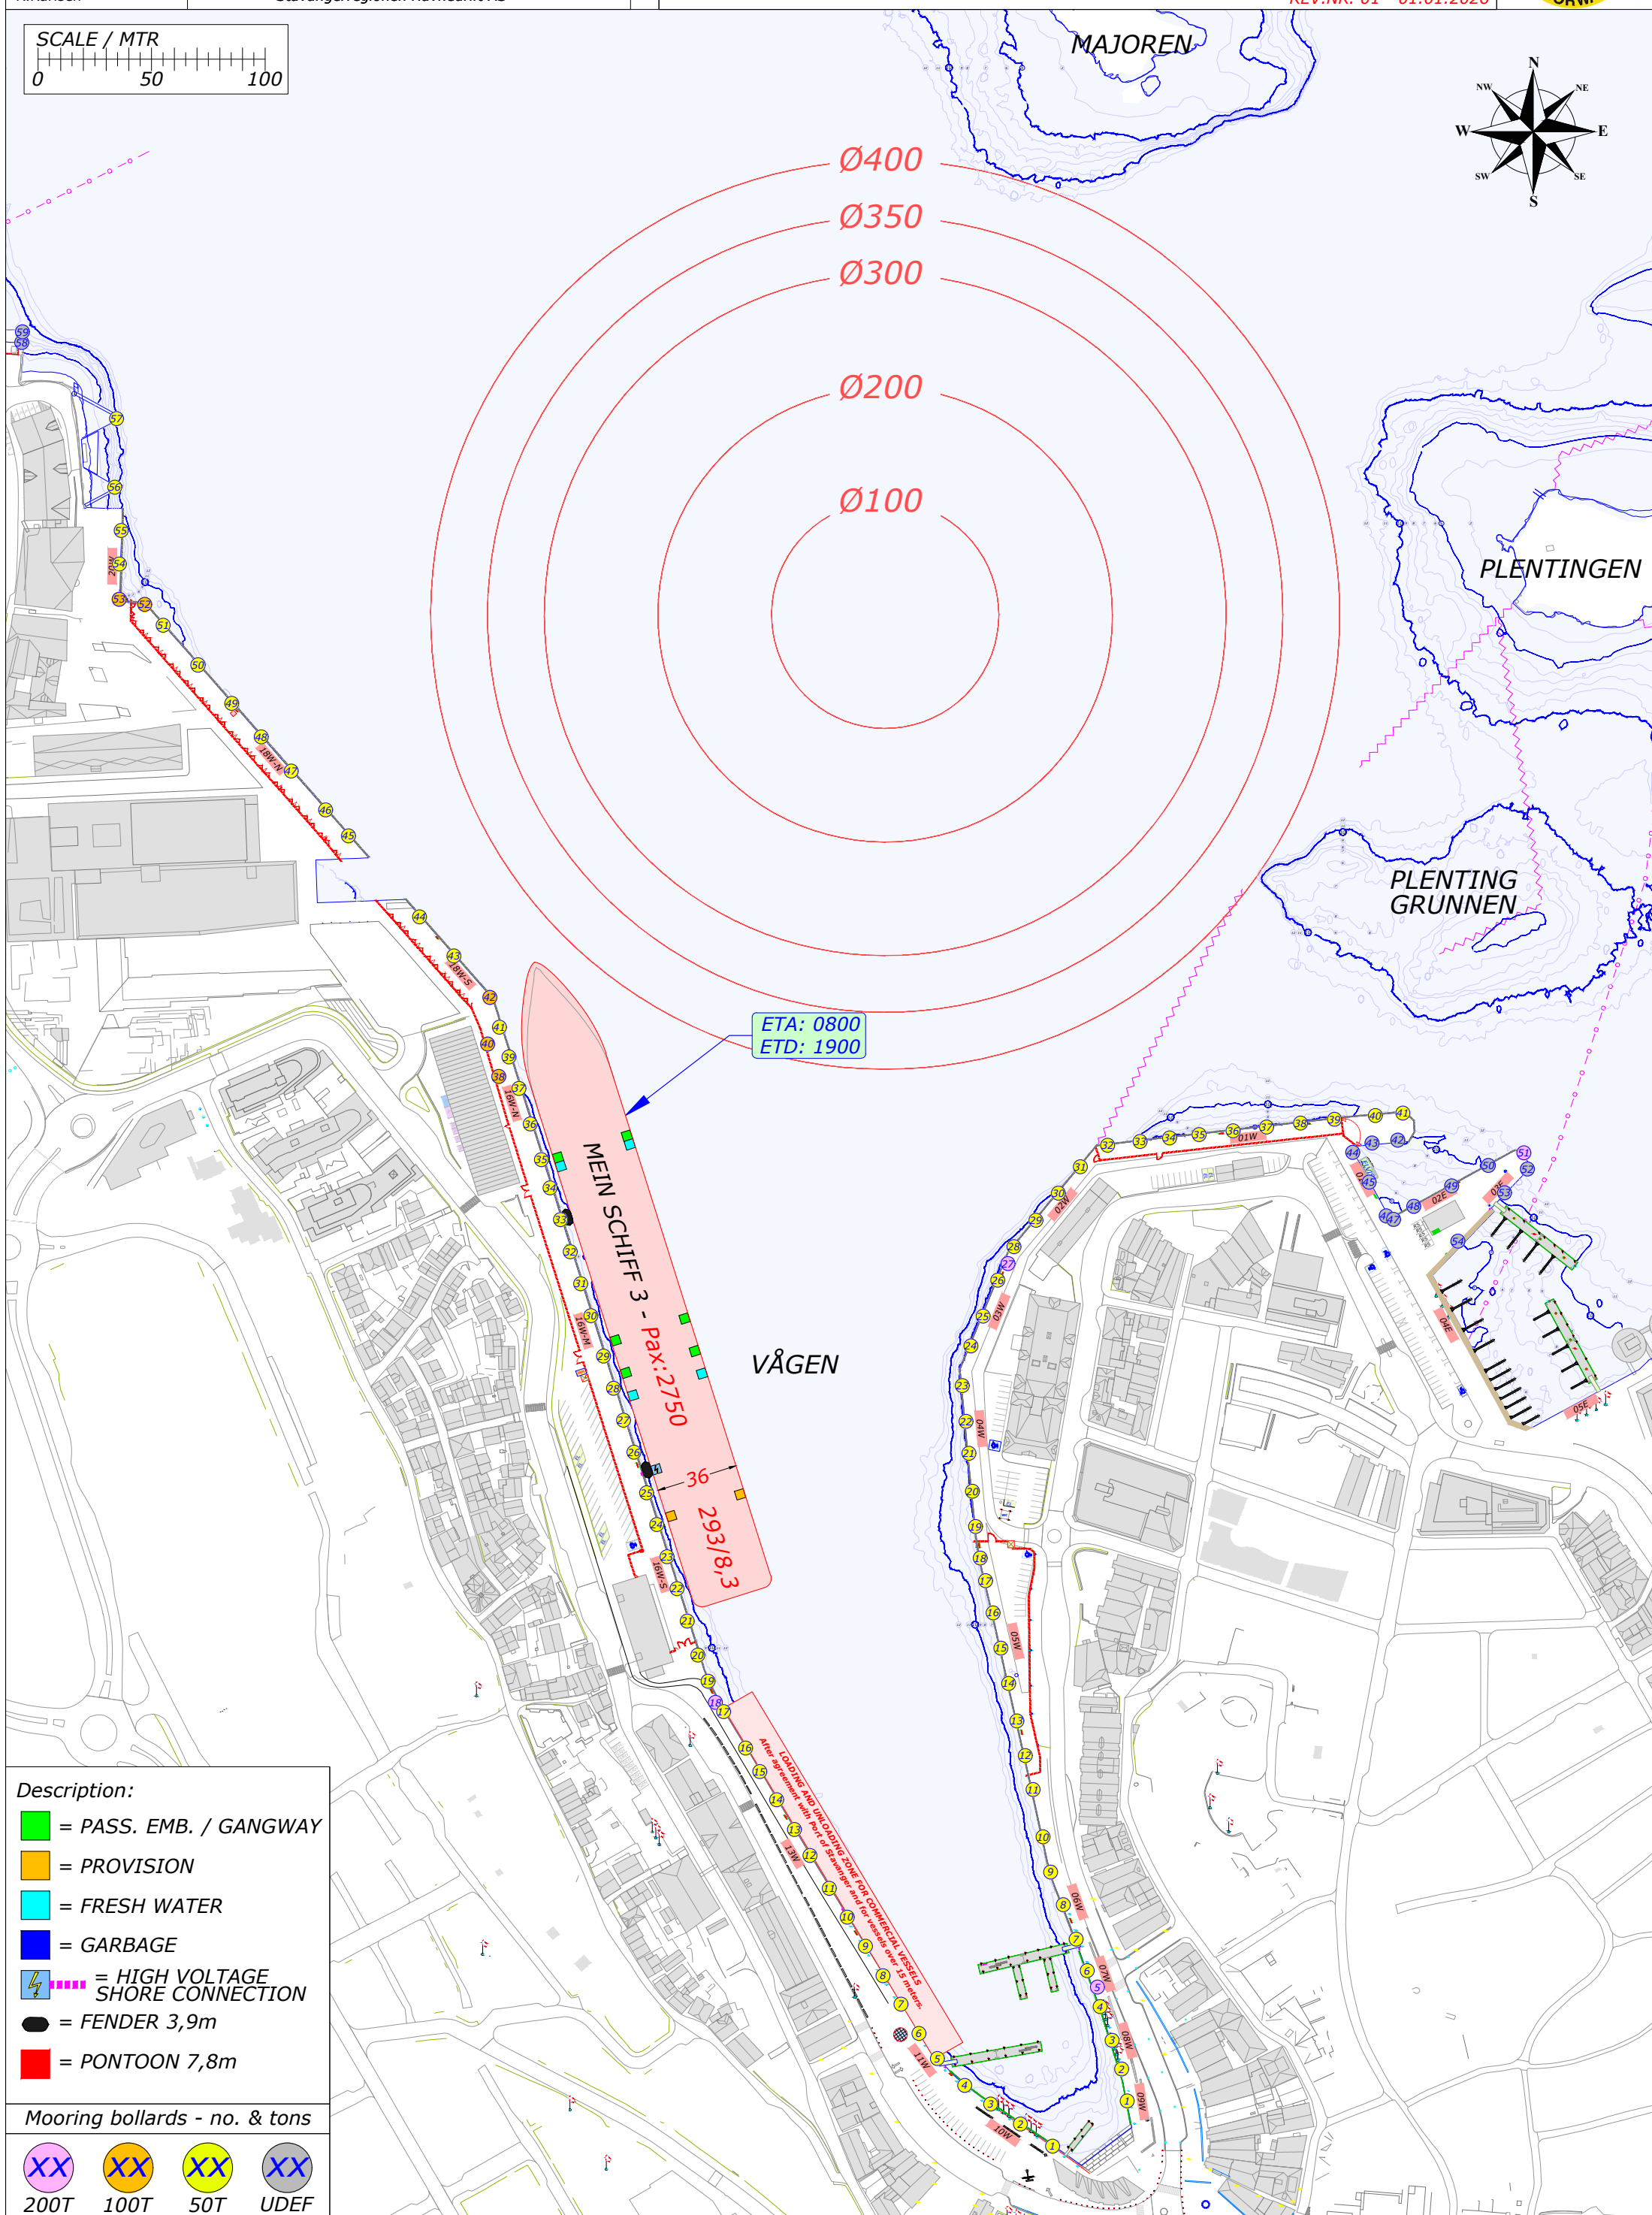


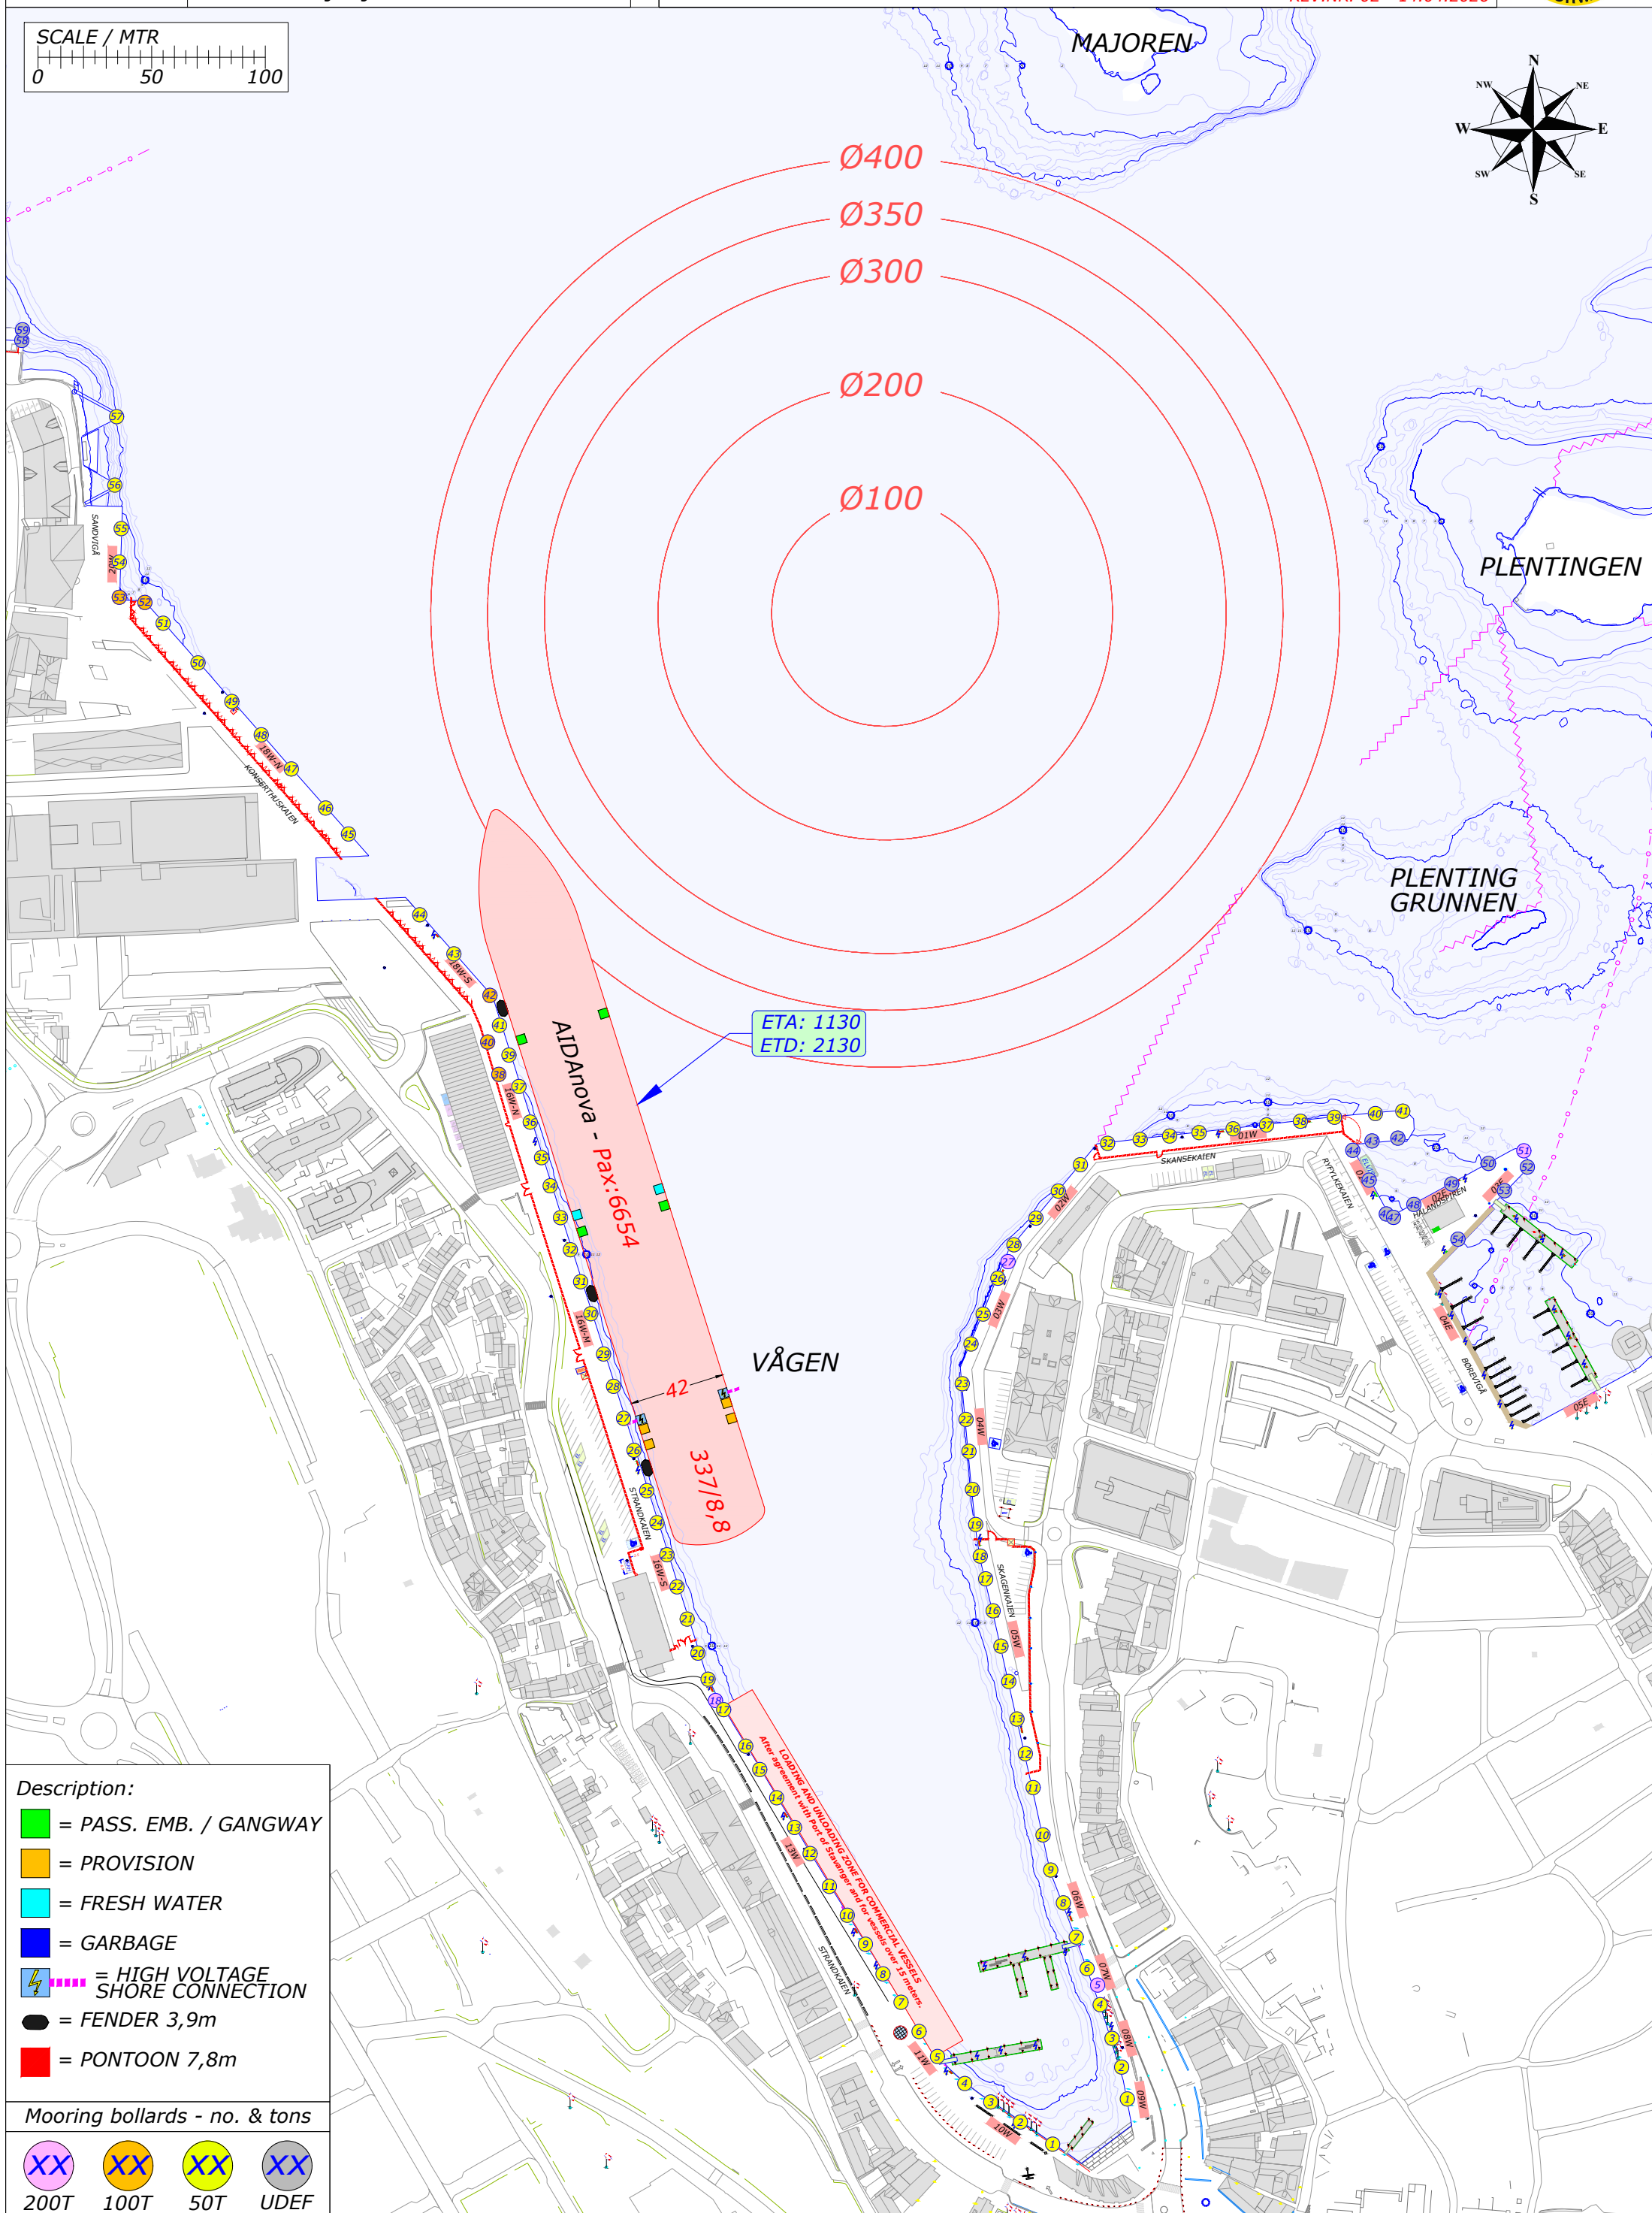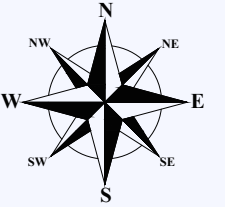

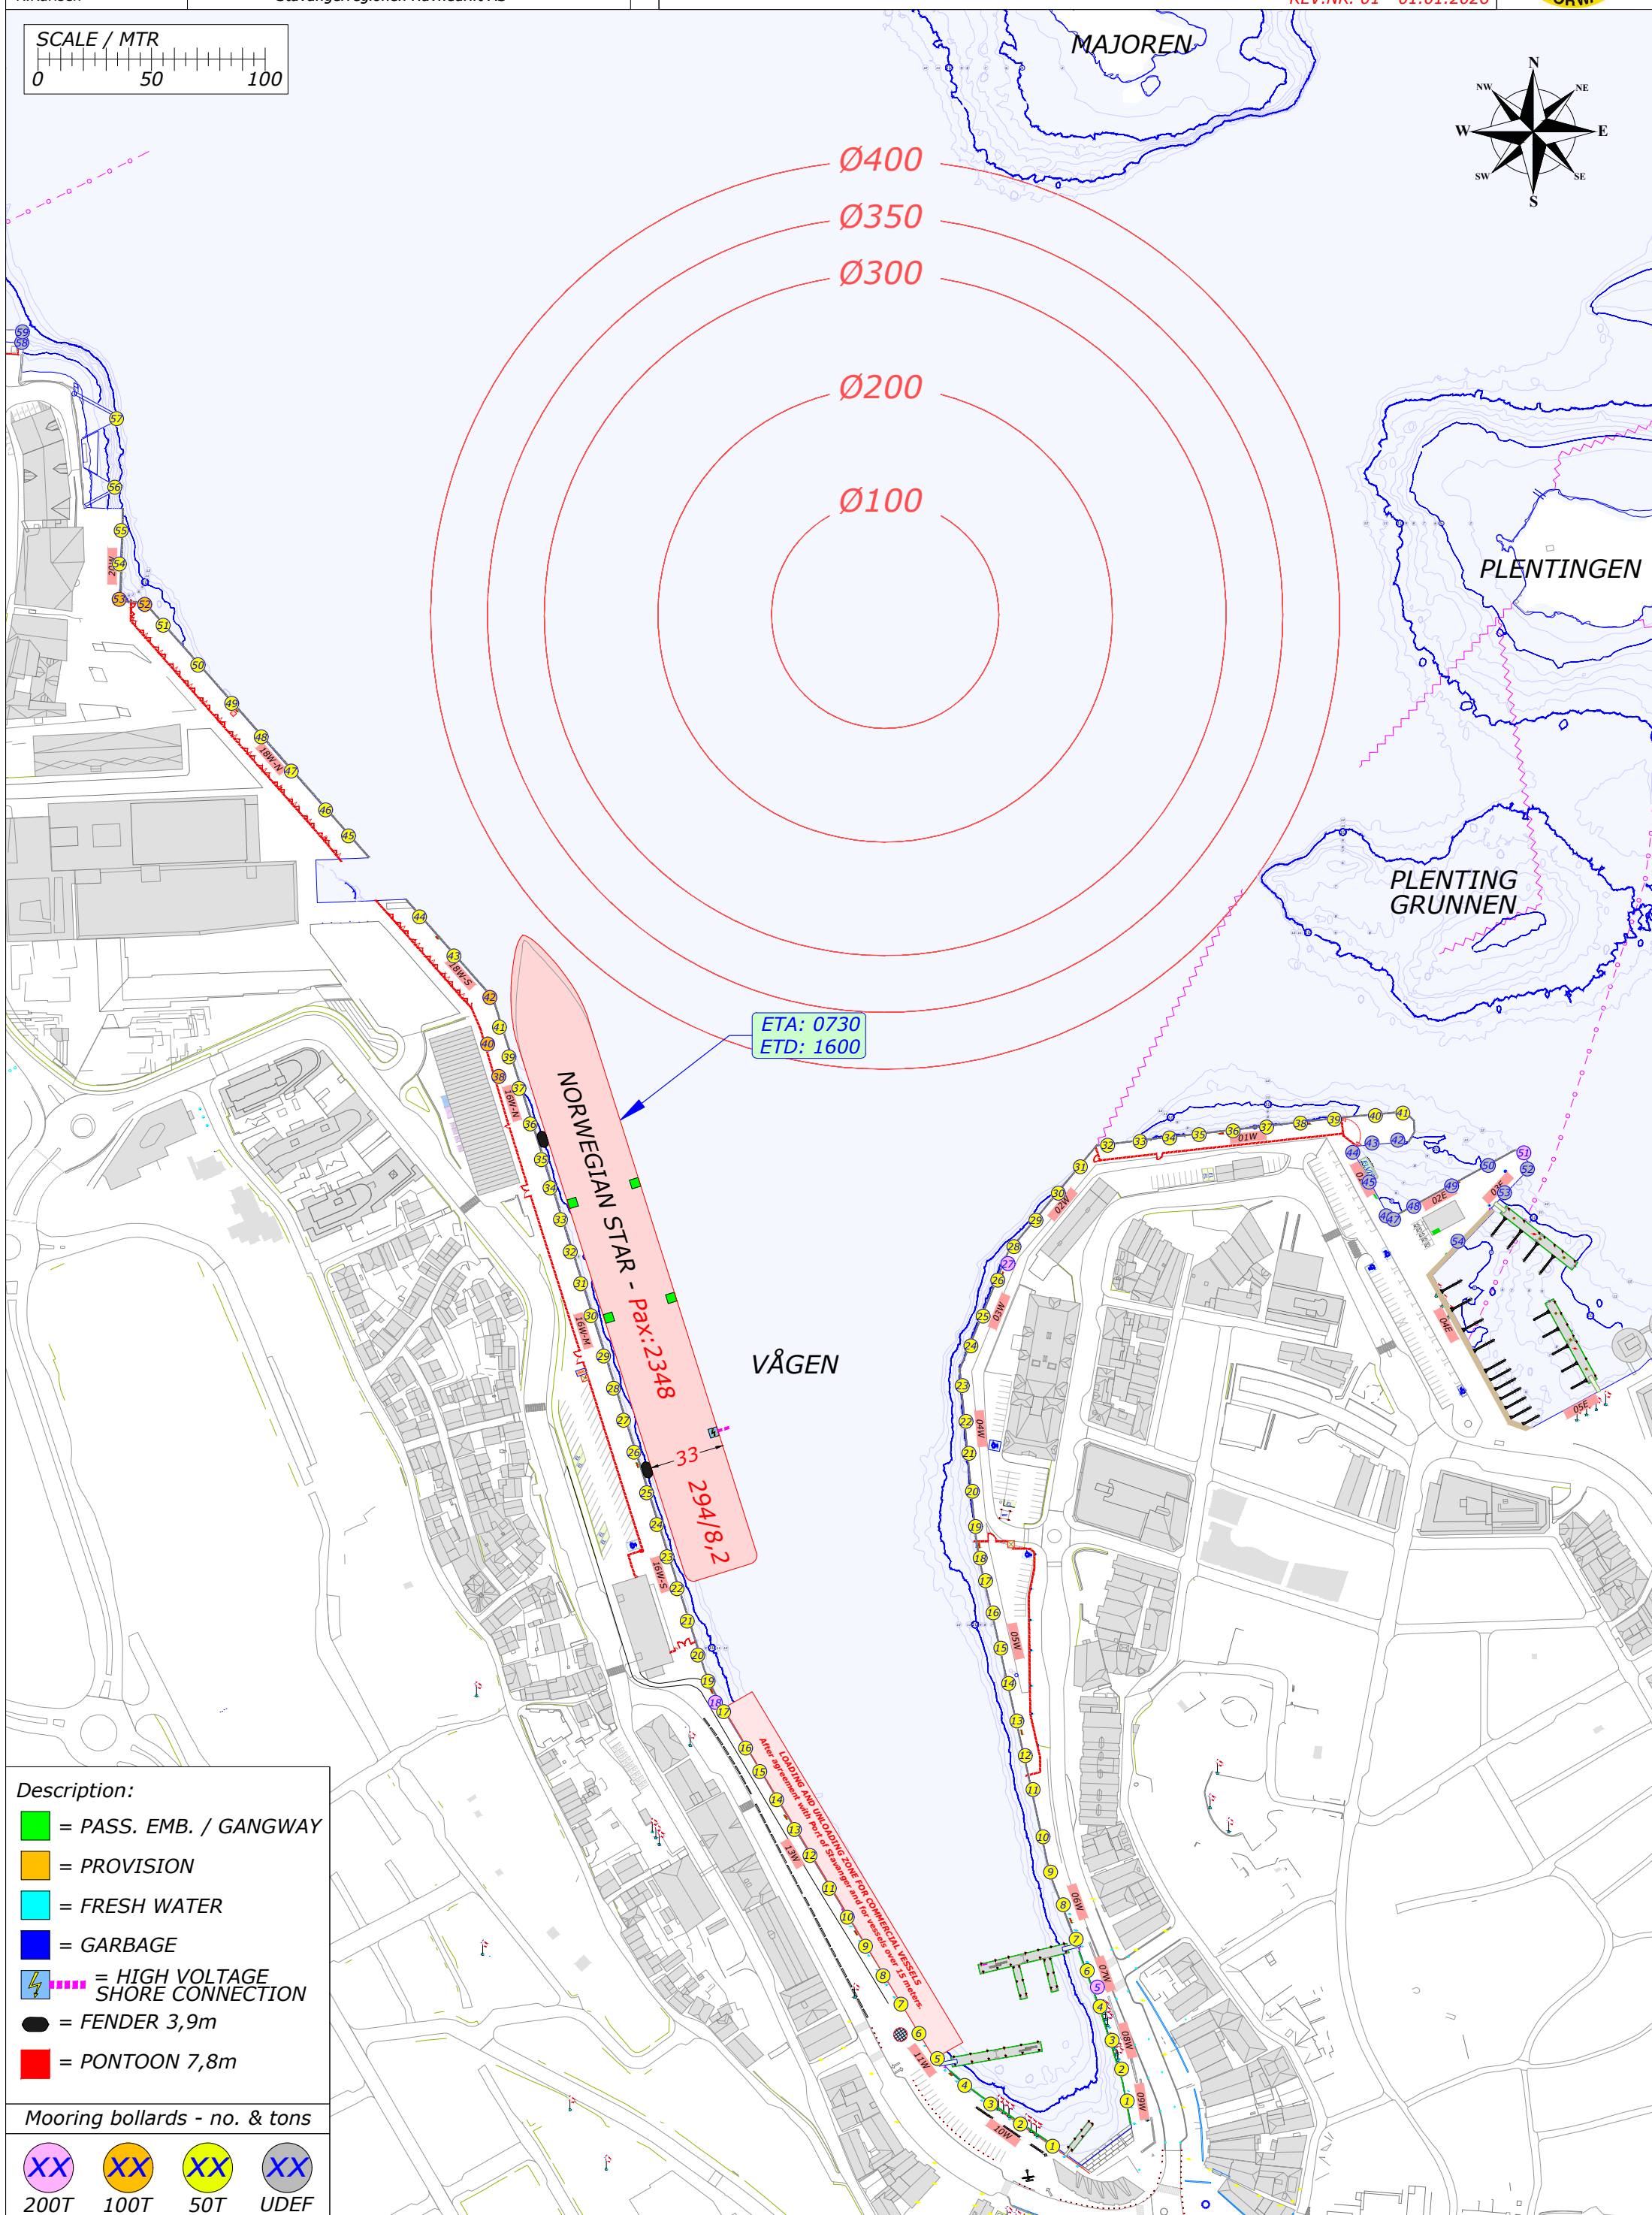

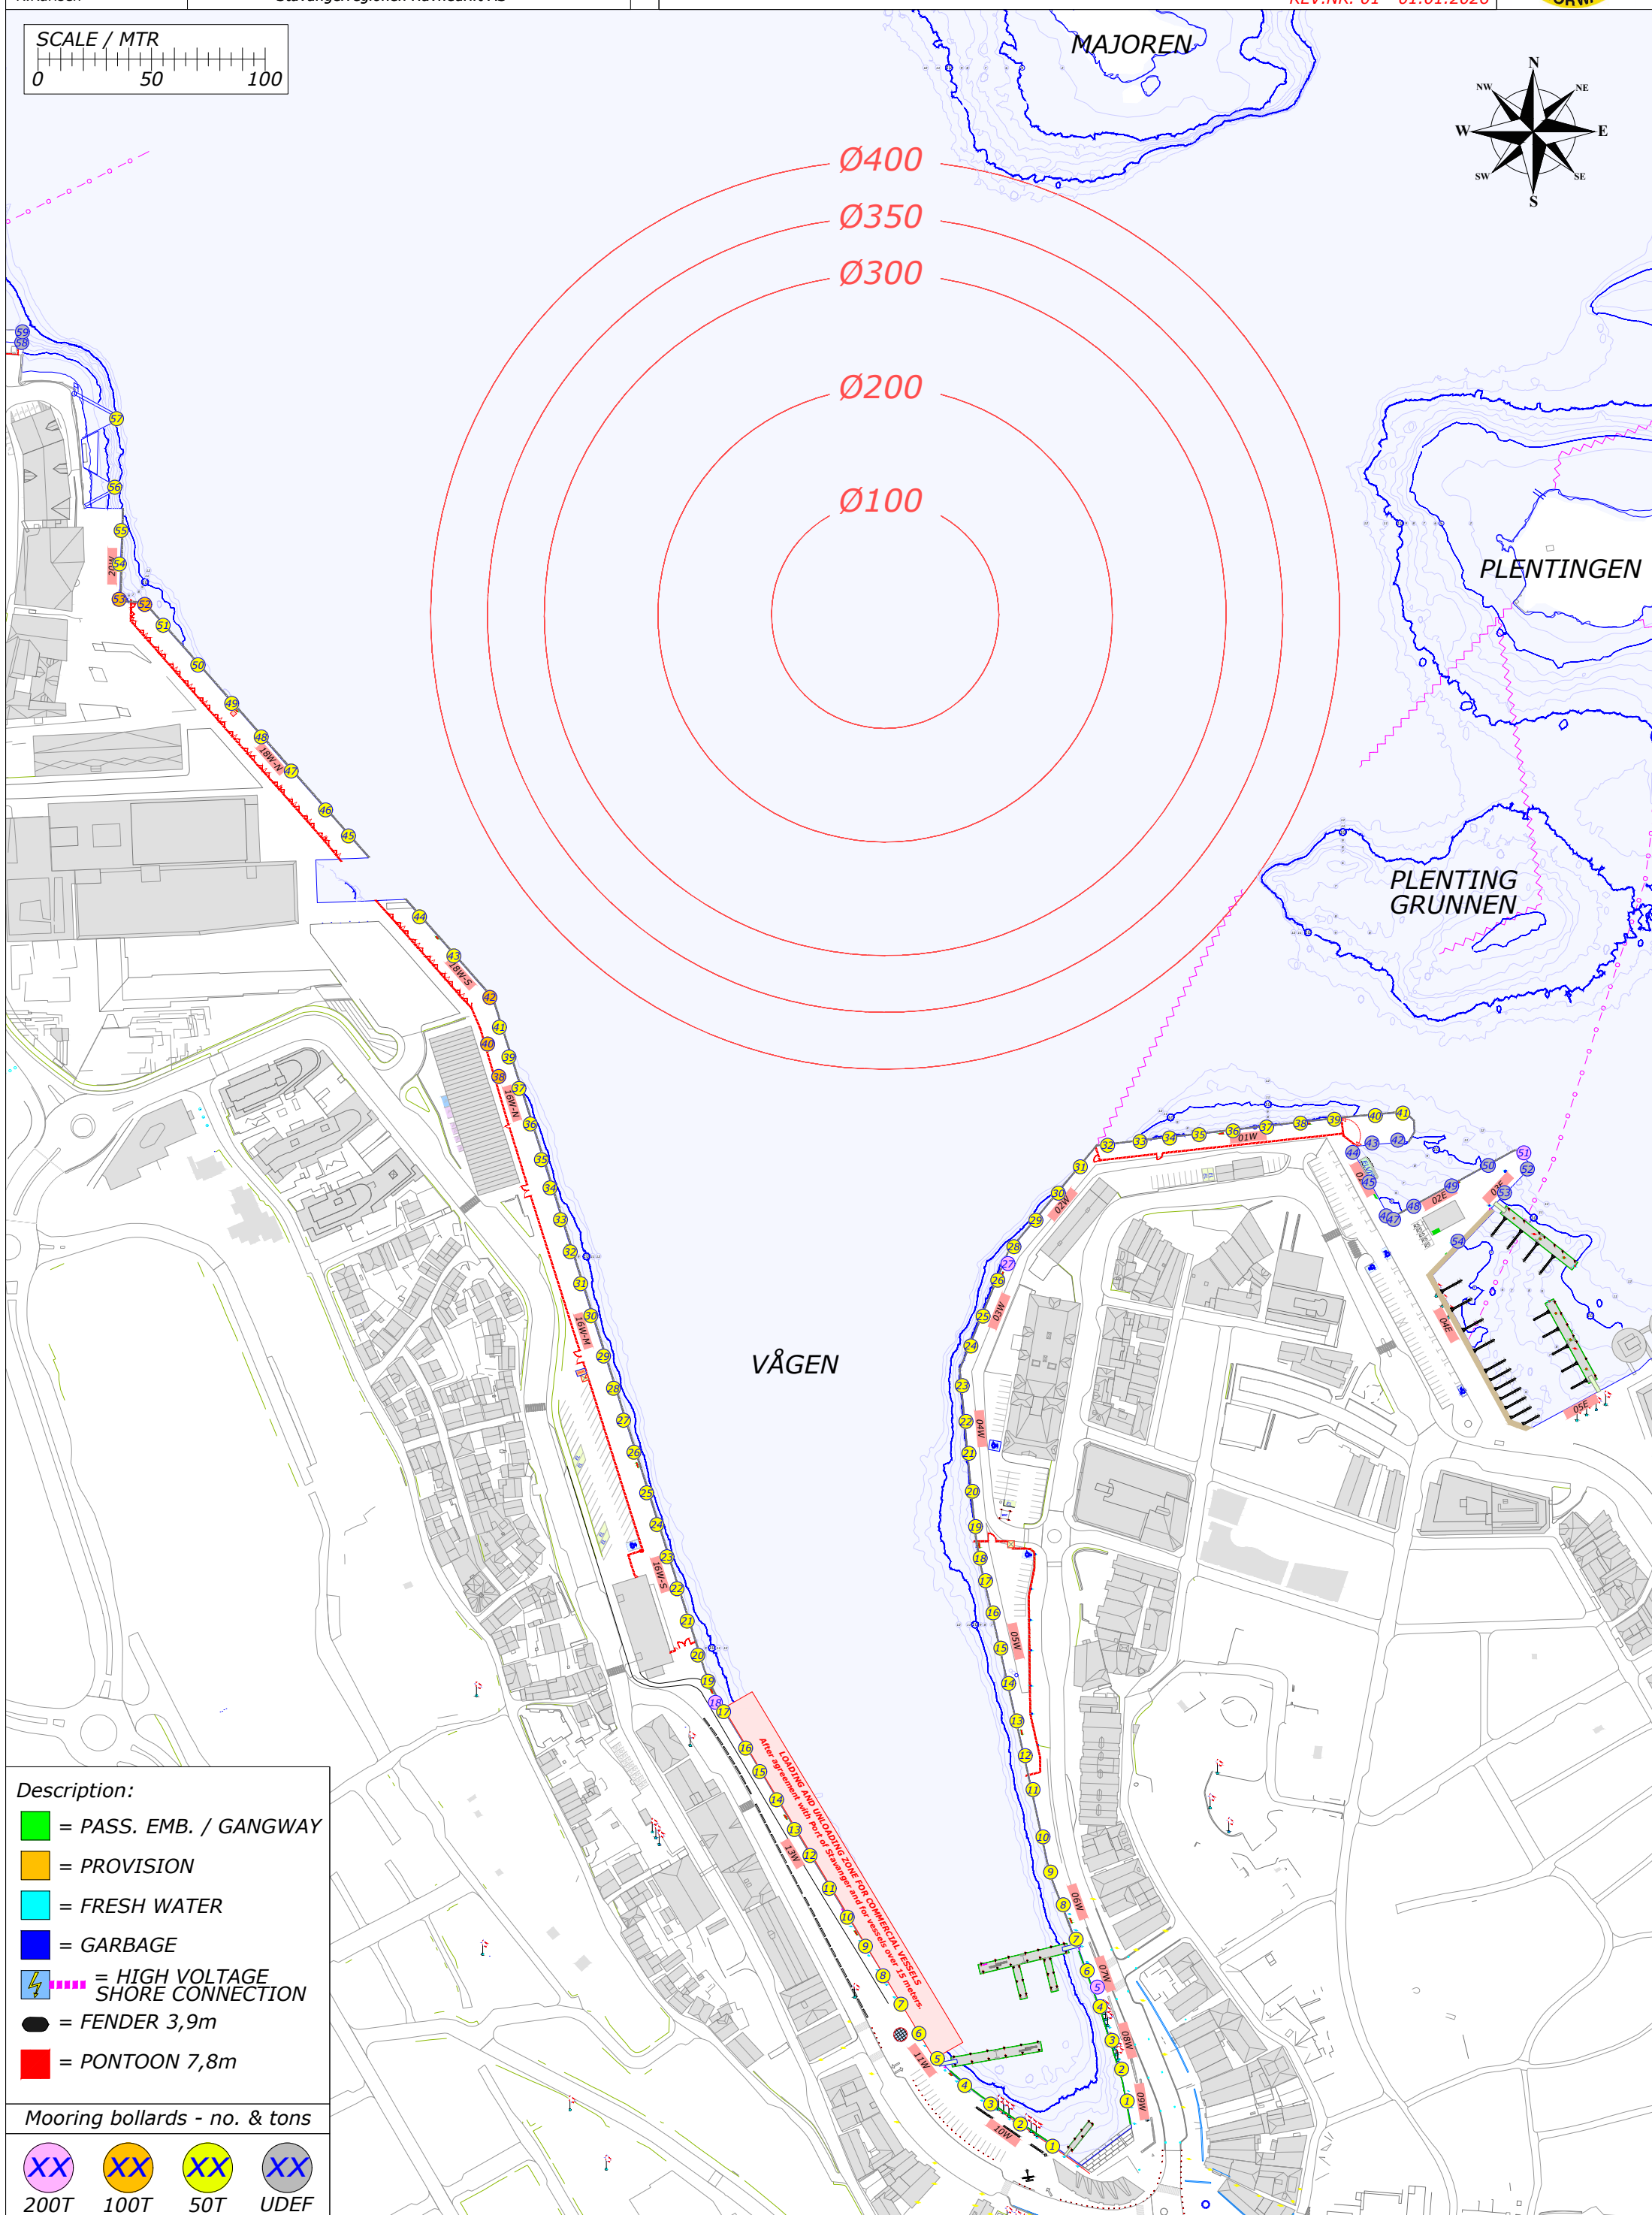

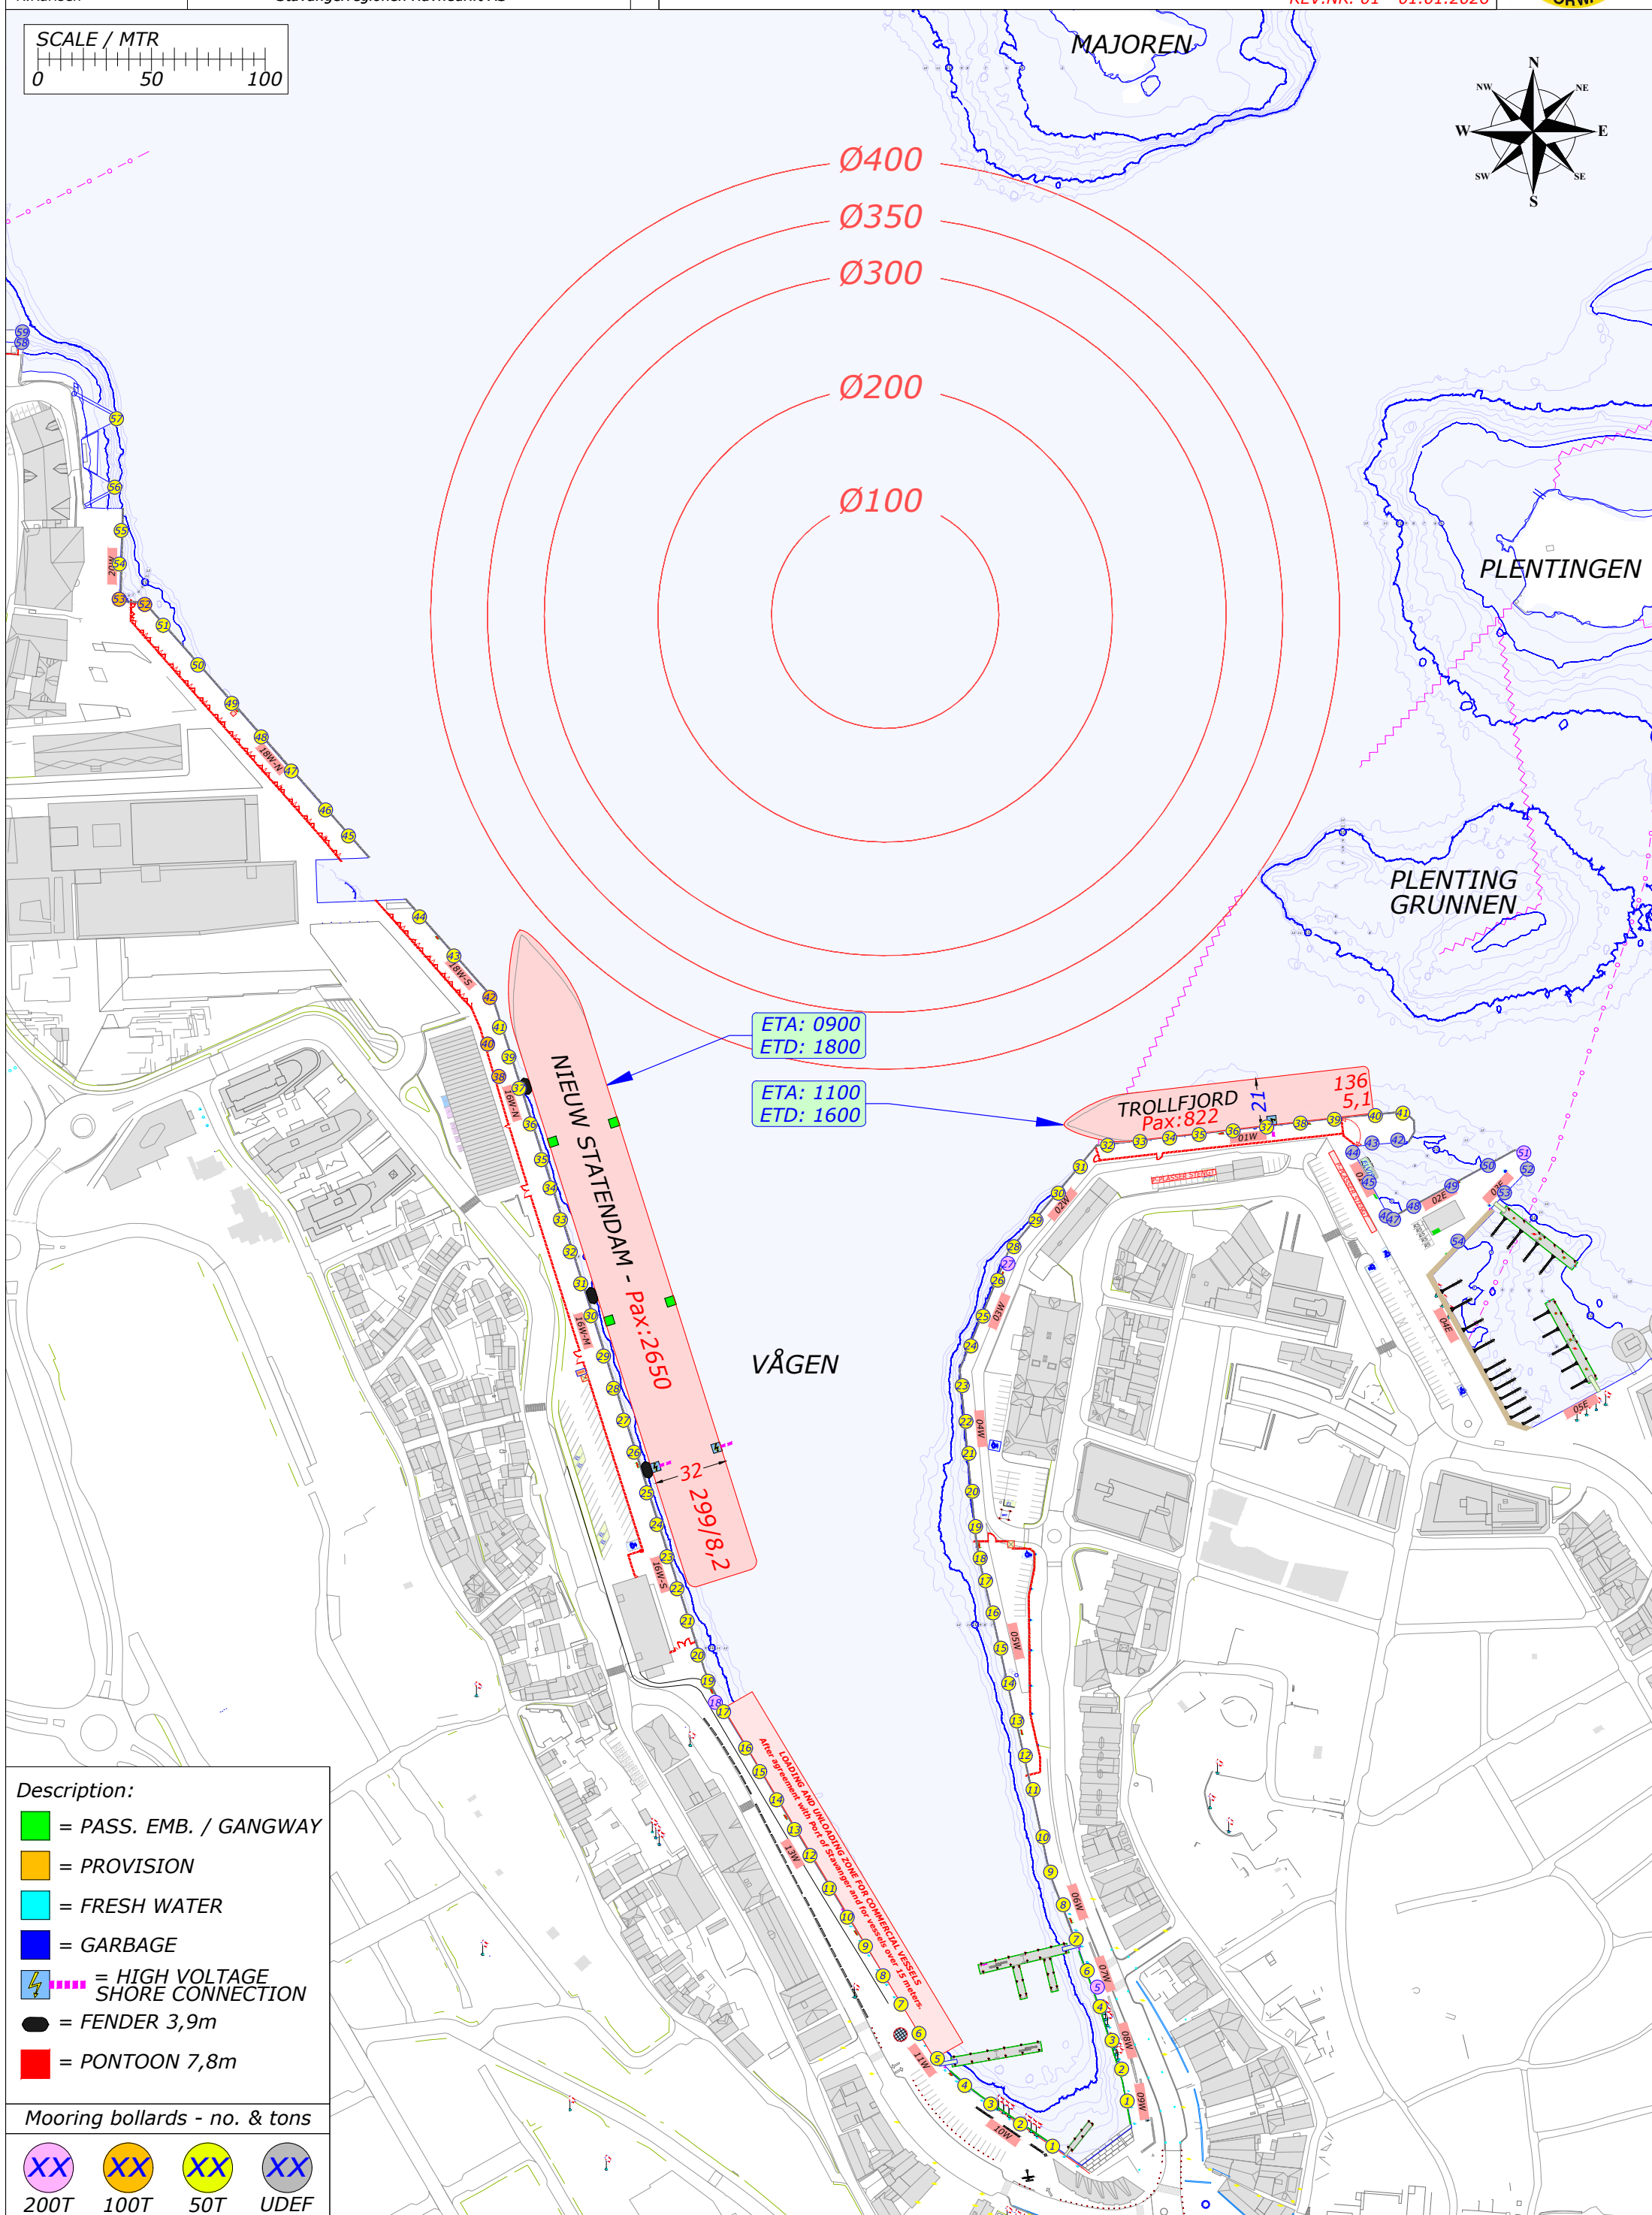

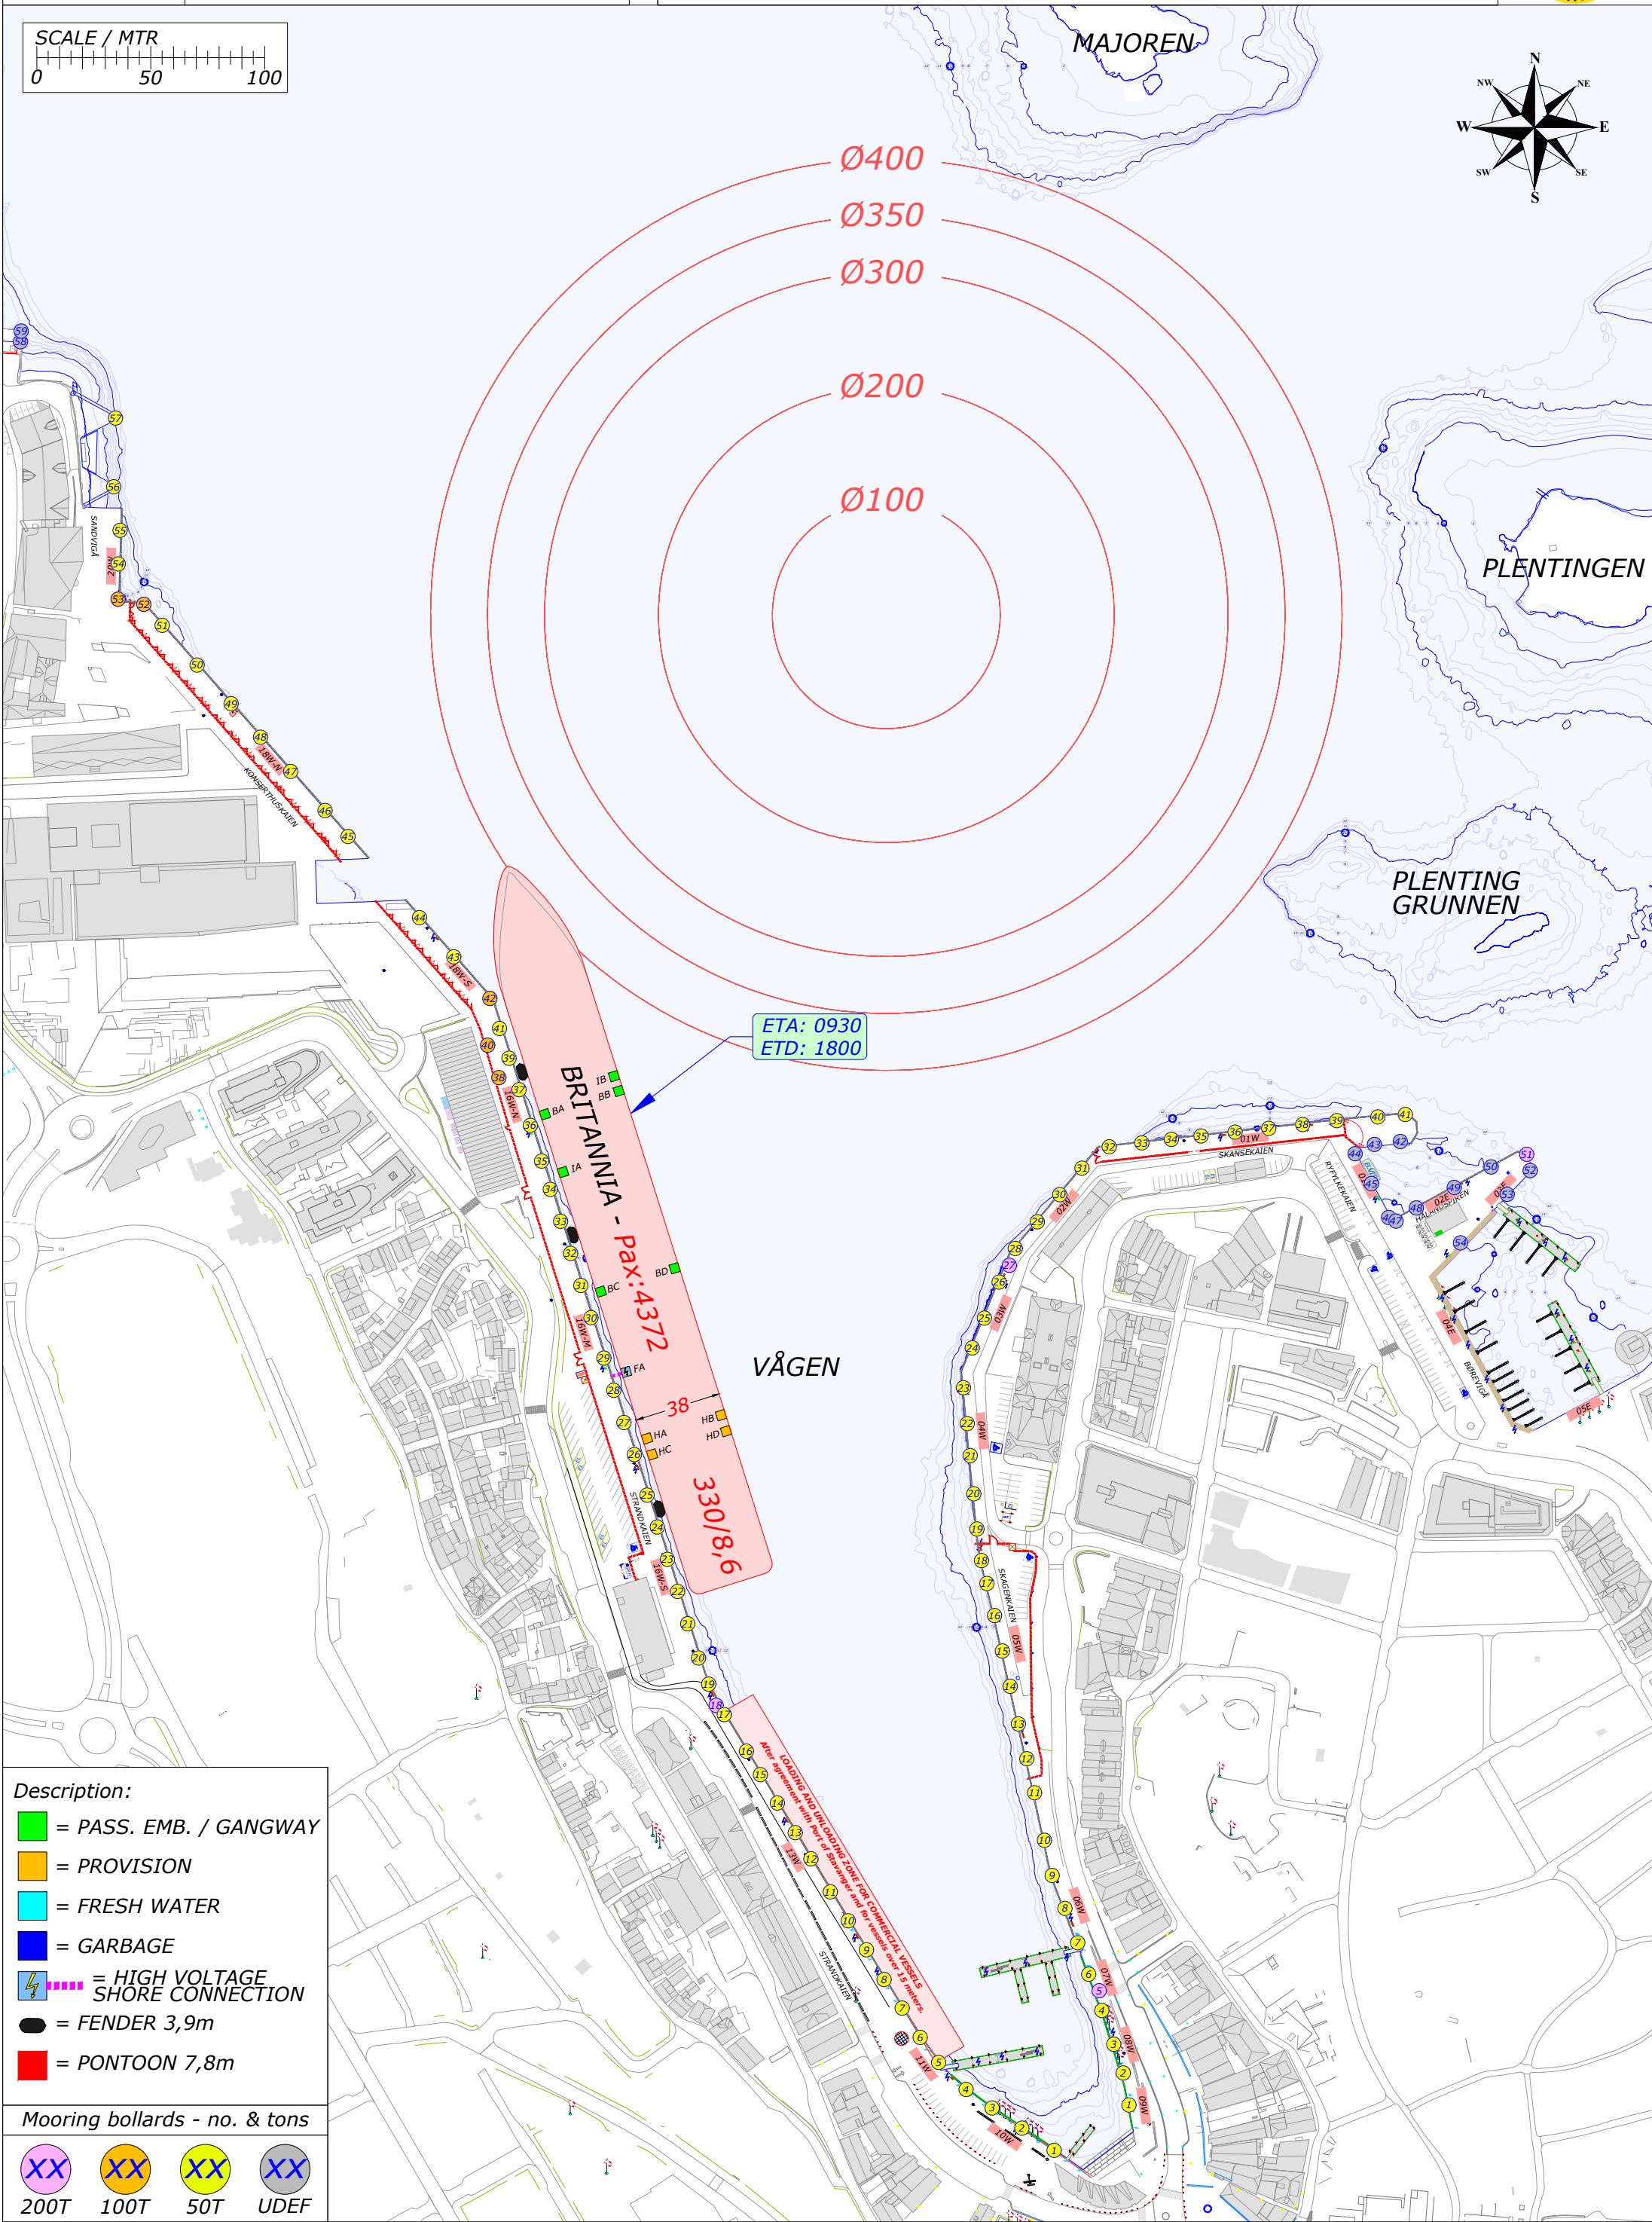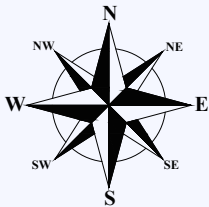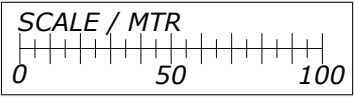


Description:

- = PASS. EMB. / GANGWAY
- = PROVISION
- = FRESH WATER
- = GARBAGE
- = HIGH VOLTAGE SHORE CONNECTION
- = FENDER 3,9m
- = PONTOON 7,8m

Mooring bollards - no. & tons

200T	100T	50T	UDEF

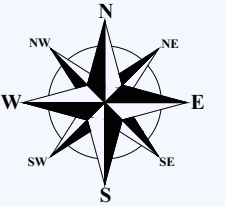

UDEP

