

Rev.	Date	Text	Sign
Drawn by R.KARLSEN		Approved by - date	
Filename STAVANGER_HAVN.DWG		Date 0	Scale 1:2500
Title PORT OF STAVANGER MOORINGPLAN		Drawing no.	
Customer Stavangerregionen Havnedrift AS		Size A3	Sheet 1/1

RUTEK

Rutek AS - Seiskjervegen 11 - 4055 Sola


BERTHING PLAN PORT OF STAVANGER

MONDAY 1. APRIL 2019

REV.NR. 02 - 02.01.2019



**STAVANGER
REGIONEN**
Havnedrift AS

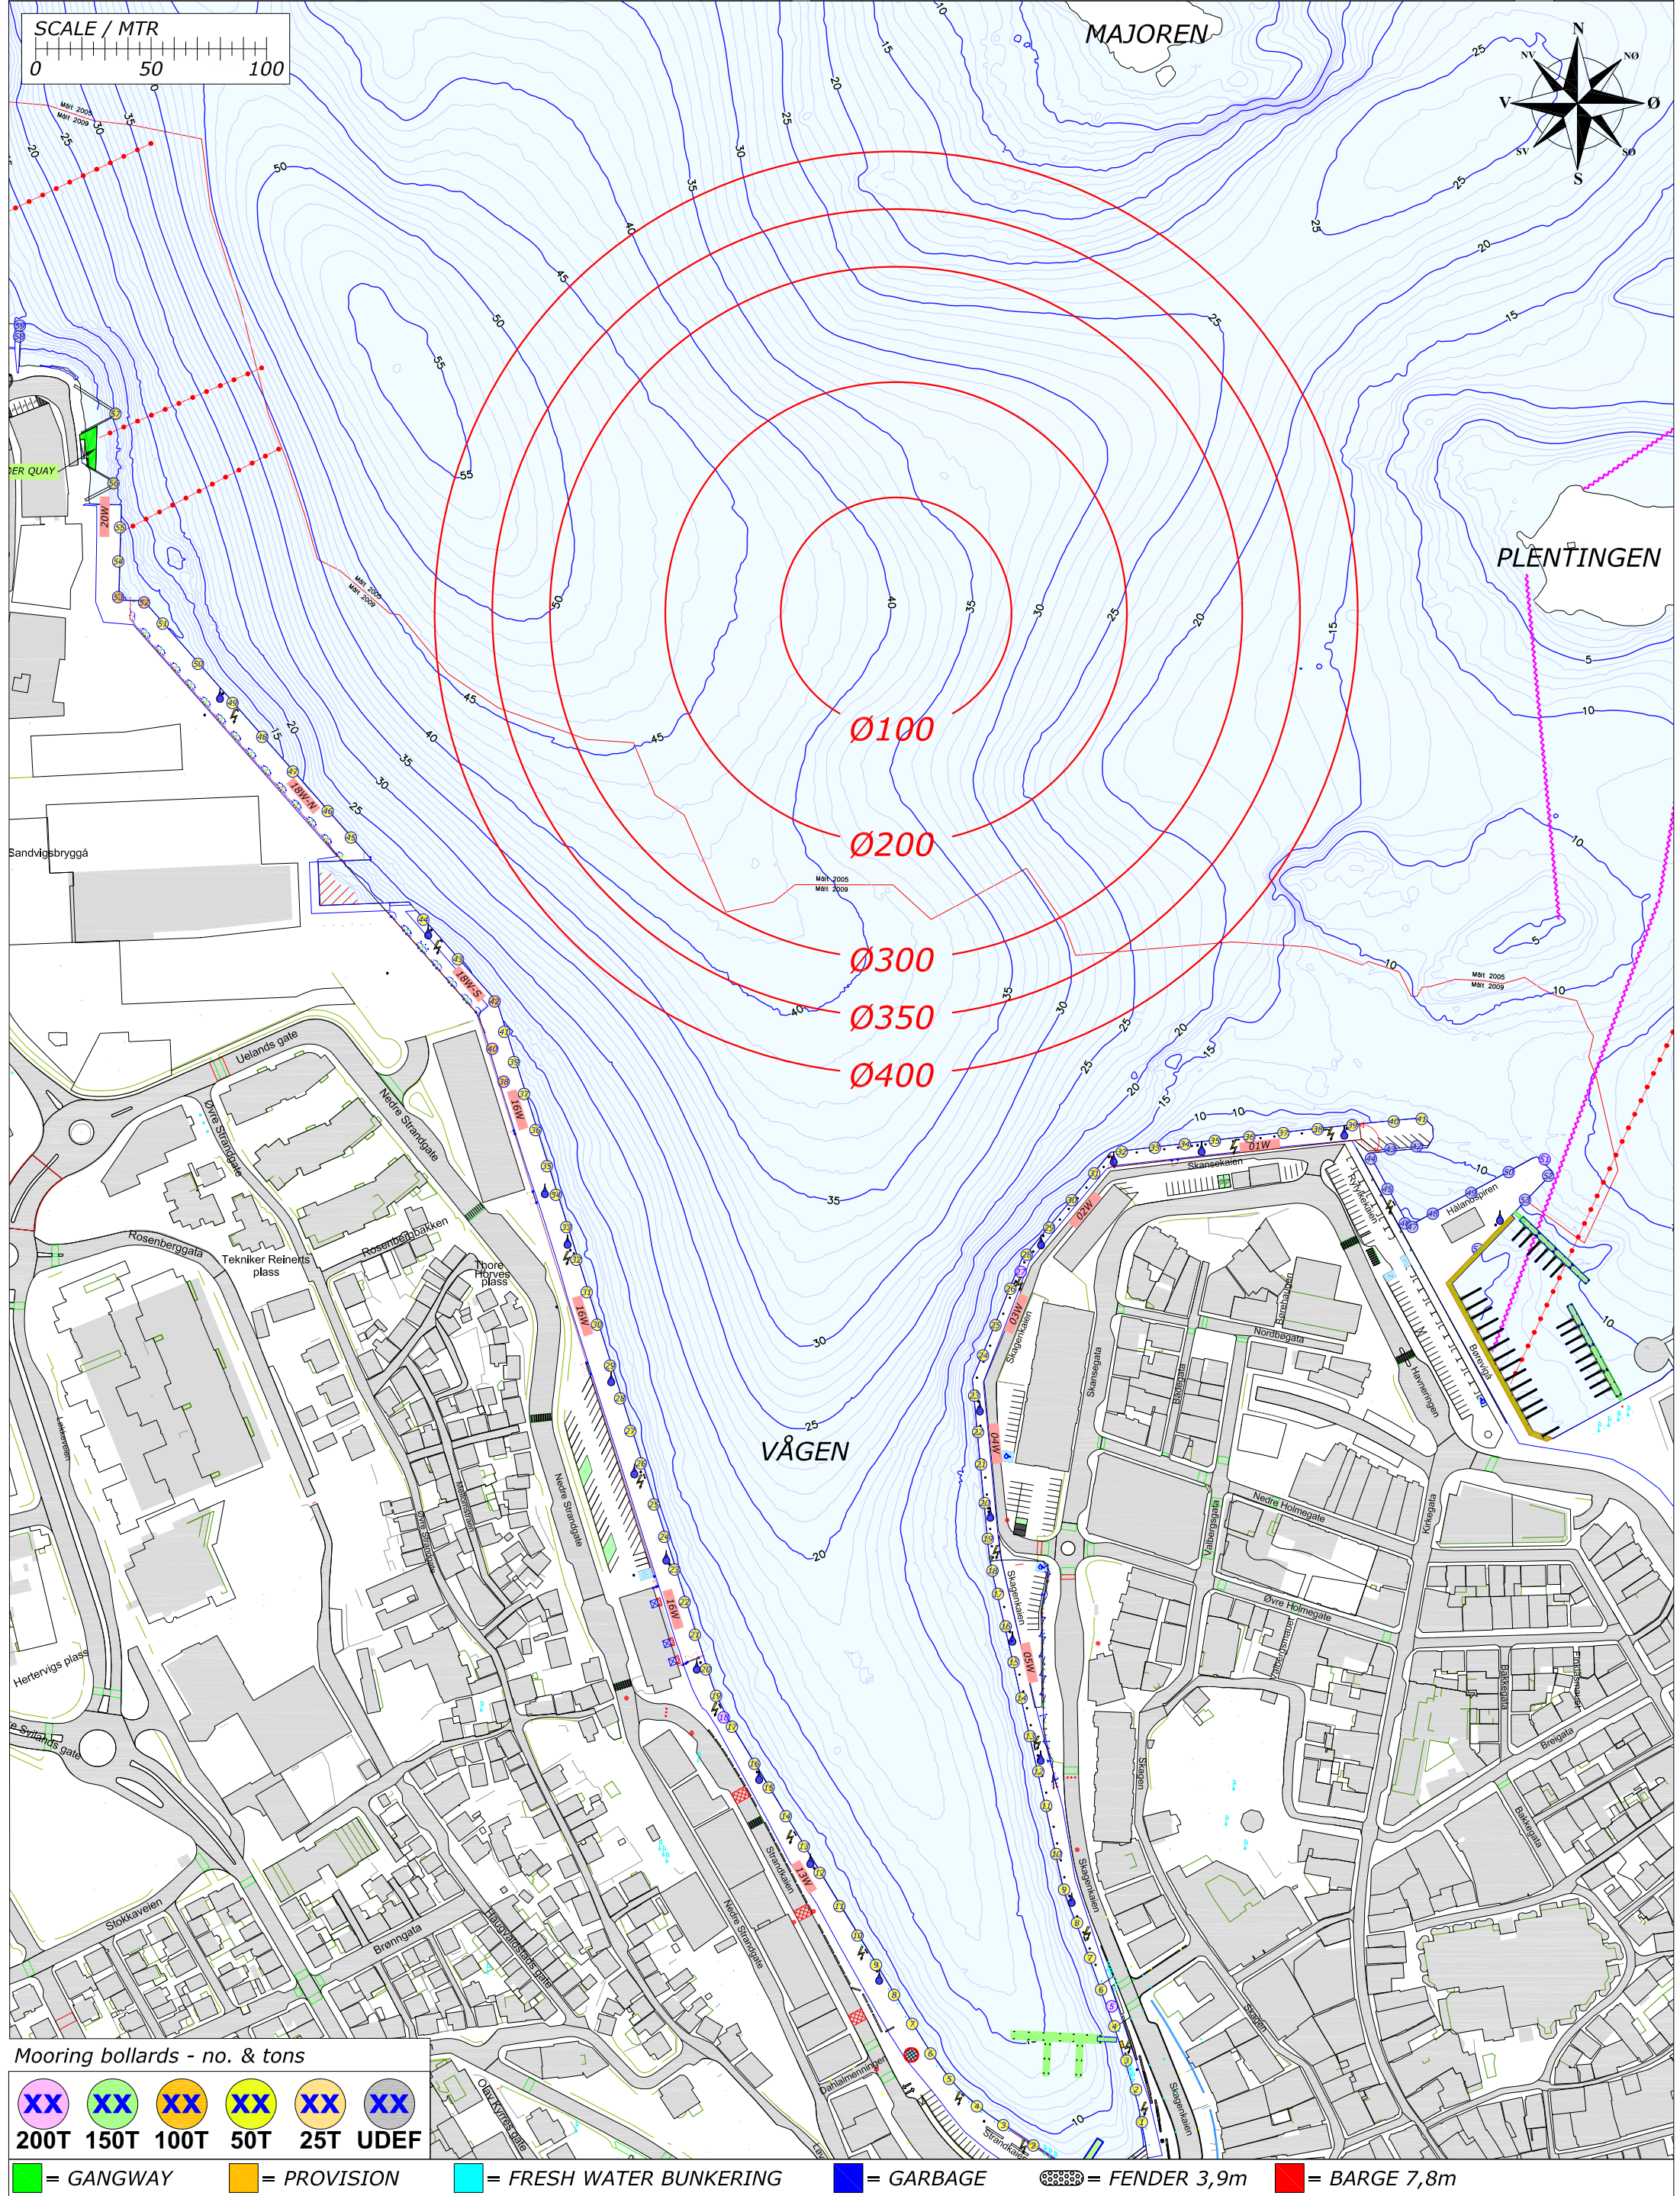

Mooring bollards - no. & tons

XX	XX	XX	XX	XX	XX
200T	150T	100T	50T	25T	UDEF


= GANGWAY = PROVISION = FRESH WATER BUNKERING = GARBAGE = FENDER 3,9m = BARGE 7,8m

Rev.	Date	Text	Sign
Drawn by R.KARLSEN		Approved by - date	
Filename STAVANGER_HAVN.DWG		Date 0	Scale 1:2500
Title PORT OF STAVANGER MOORINGPLAN		Drawing no.	
Customer Stavangerregionen Havnedrift AS		Size A3	Sheet 1/1



BERTHING PLAN PORT OF STAVANGER
TUESDAY 2. APRIL 2019

REV.NR. 01 - 02.01.2019

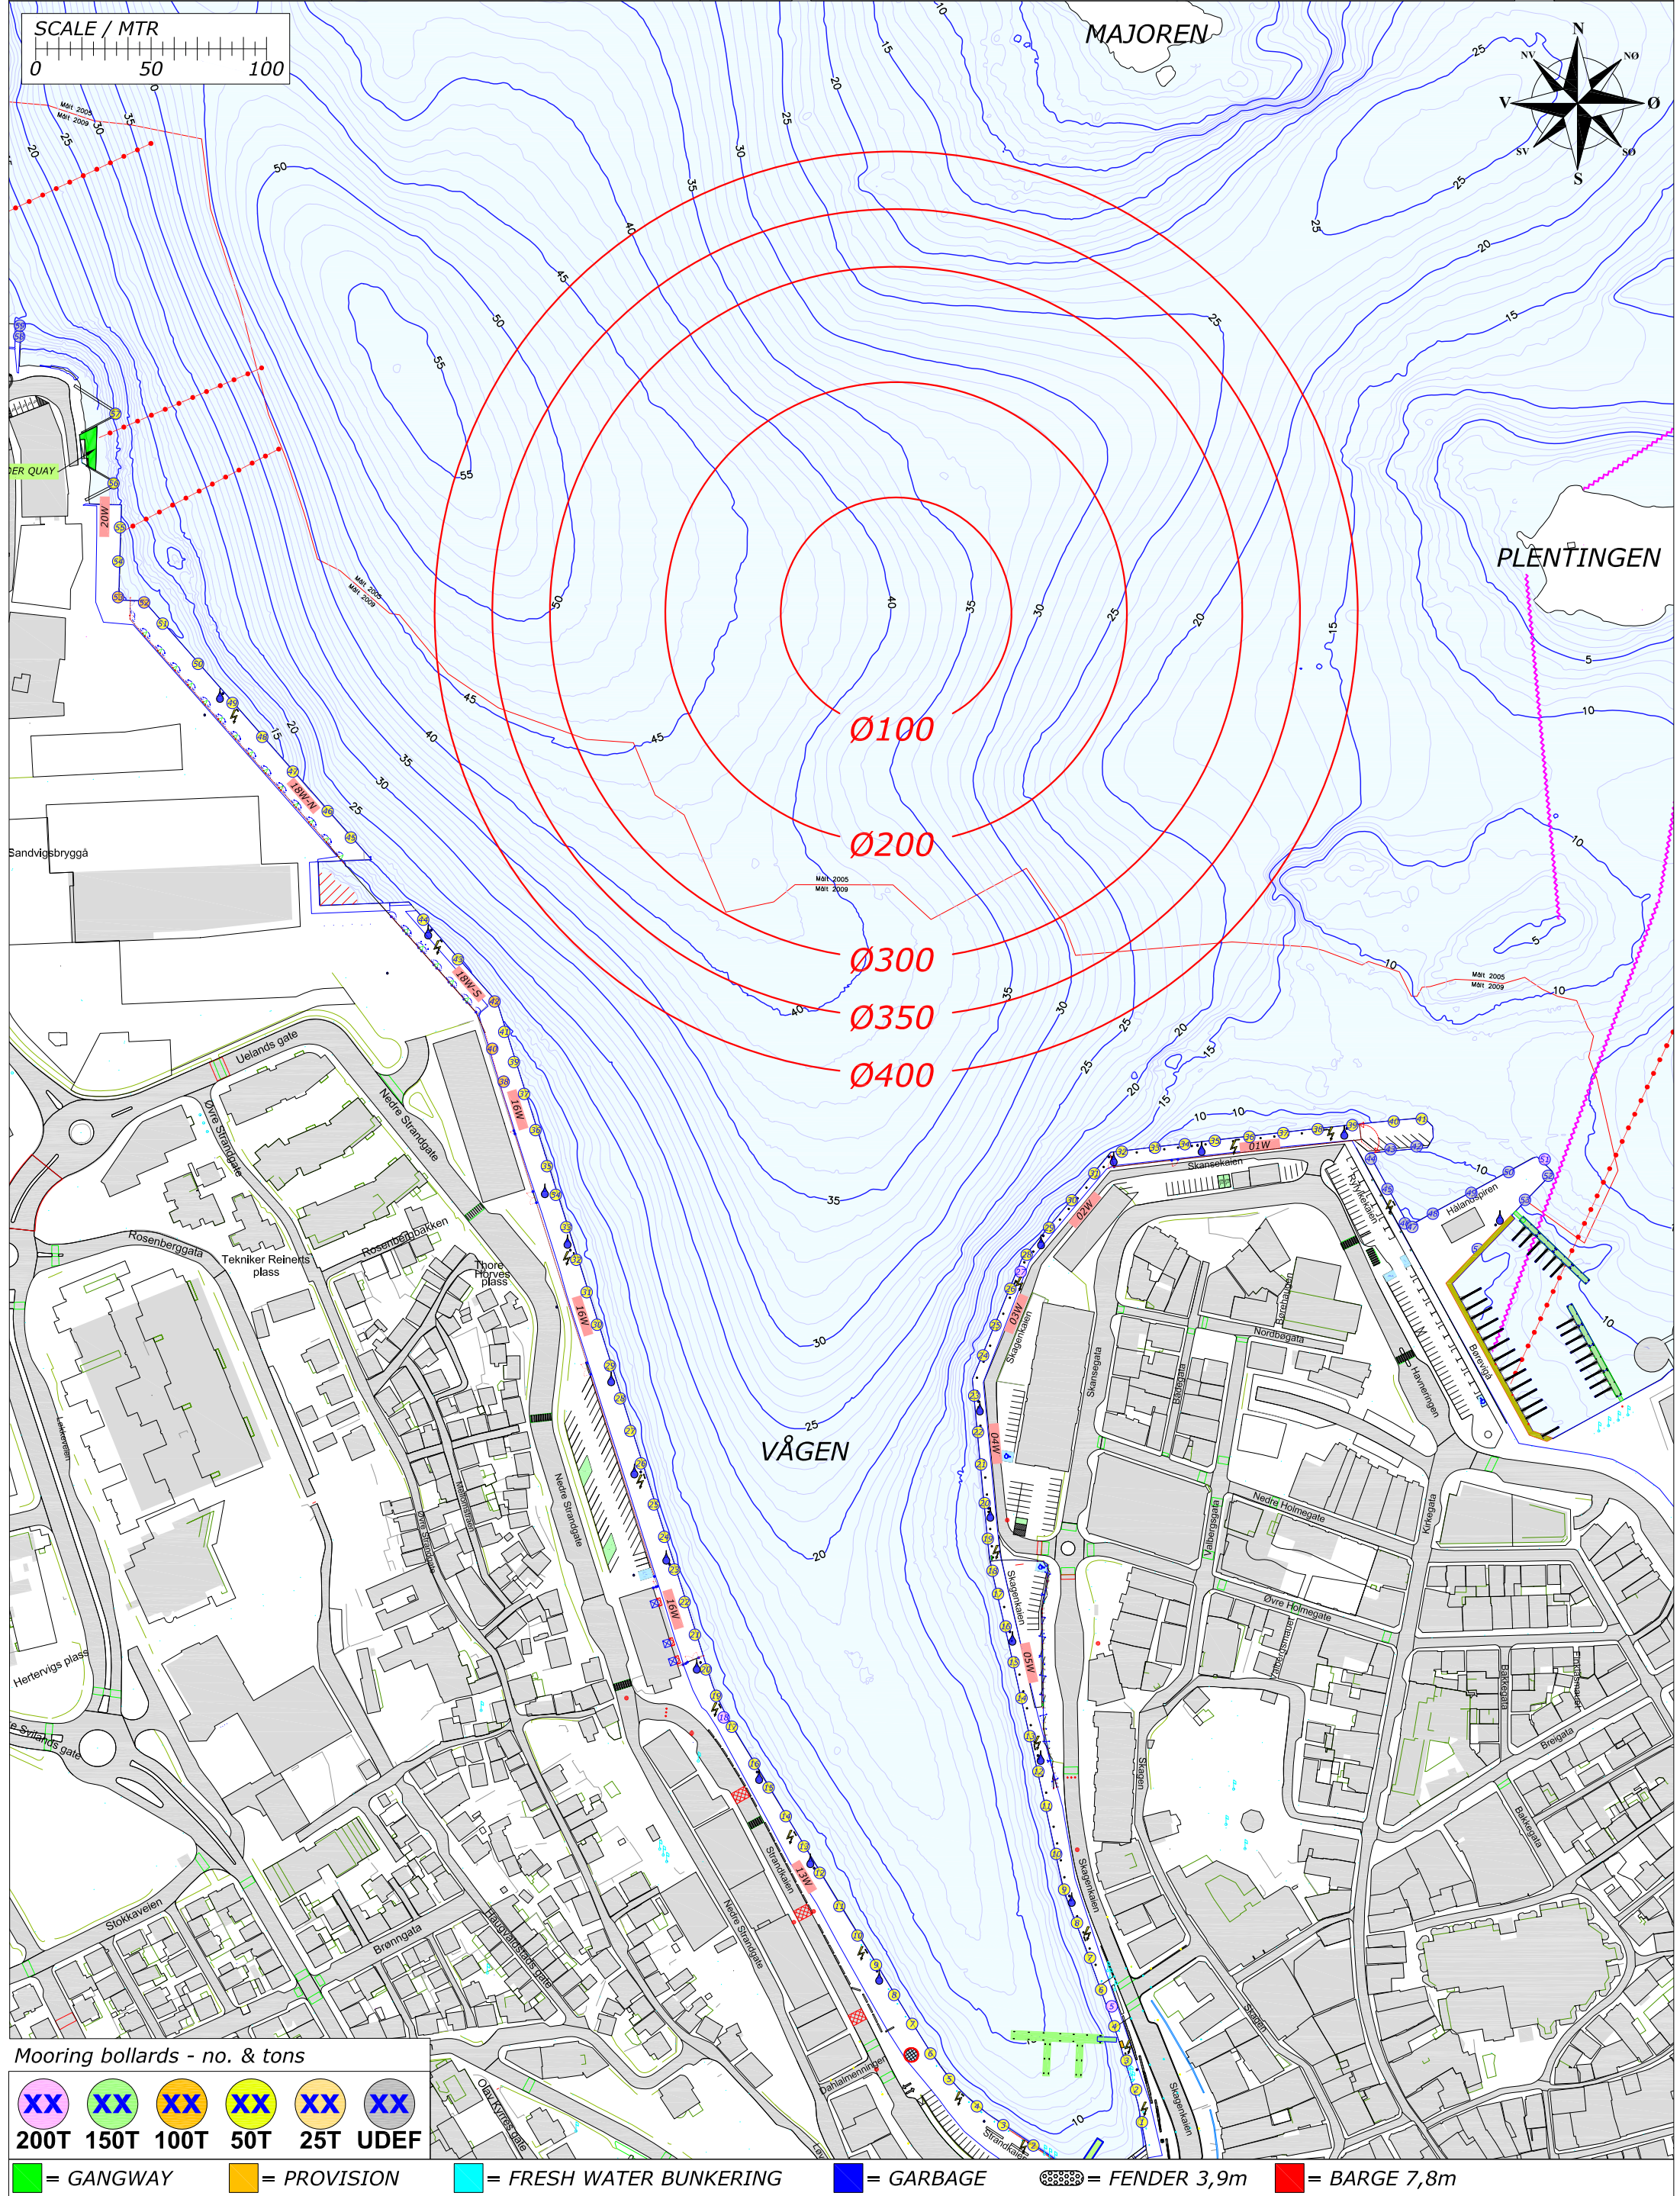

Mooring bollards - no. & tons

XX	XX	XX	XX	XX	XX
200T	150T	100T	50T	25T	UDEF

Legend:


- = GANGWAY
- = PROVISION
- = FRESH WATER BUNKERING
- = GARBAGE
- = FENDER 3,9m
- = BARGE 7,8m

Rev.	Date	Text	Sign
Drawn by R.KARLSEN		Approved by - date	
Filename STAVANGER_HAVN.DWG		Date 0	Scale 1:2500
Title PORT OF STAVANGER MOORINGPLAN		Drawing no.	
Customer Stavangerregionen Havnedrift AS		Size A3	Sheet 1/1

RUTEK
Rutek AS - Seiskjervegen 11 - 4055 Sola

BERTHING PLAN PORT OF STAVANGER
WEDNESDAY 3. APRIL 2019

REV.NR. 01 - 02.01.2019

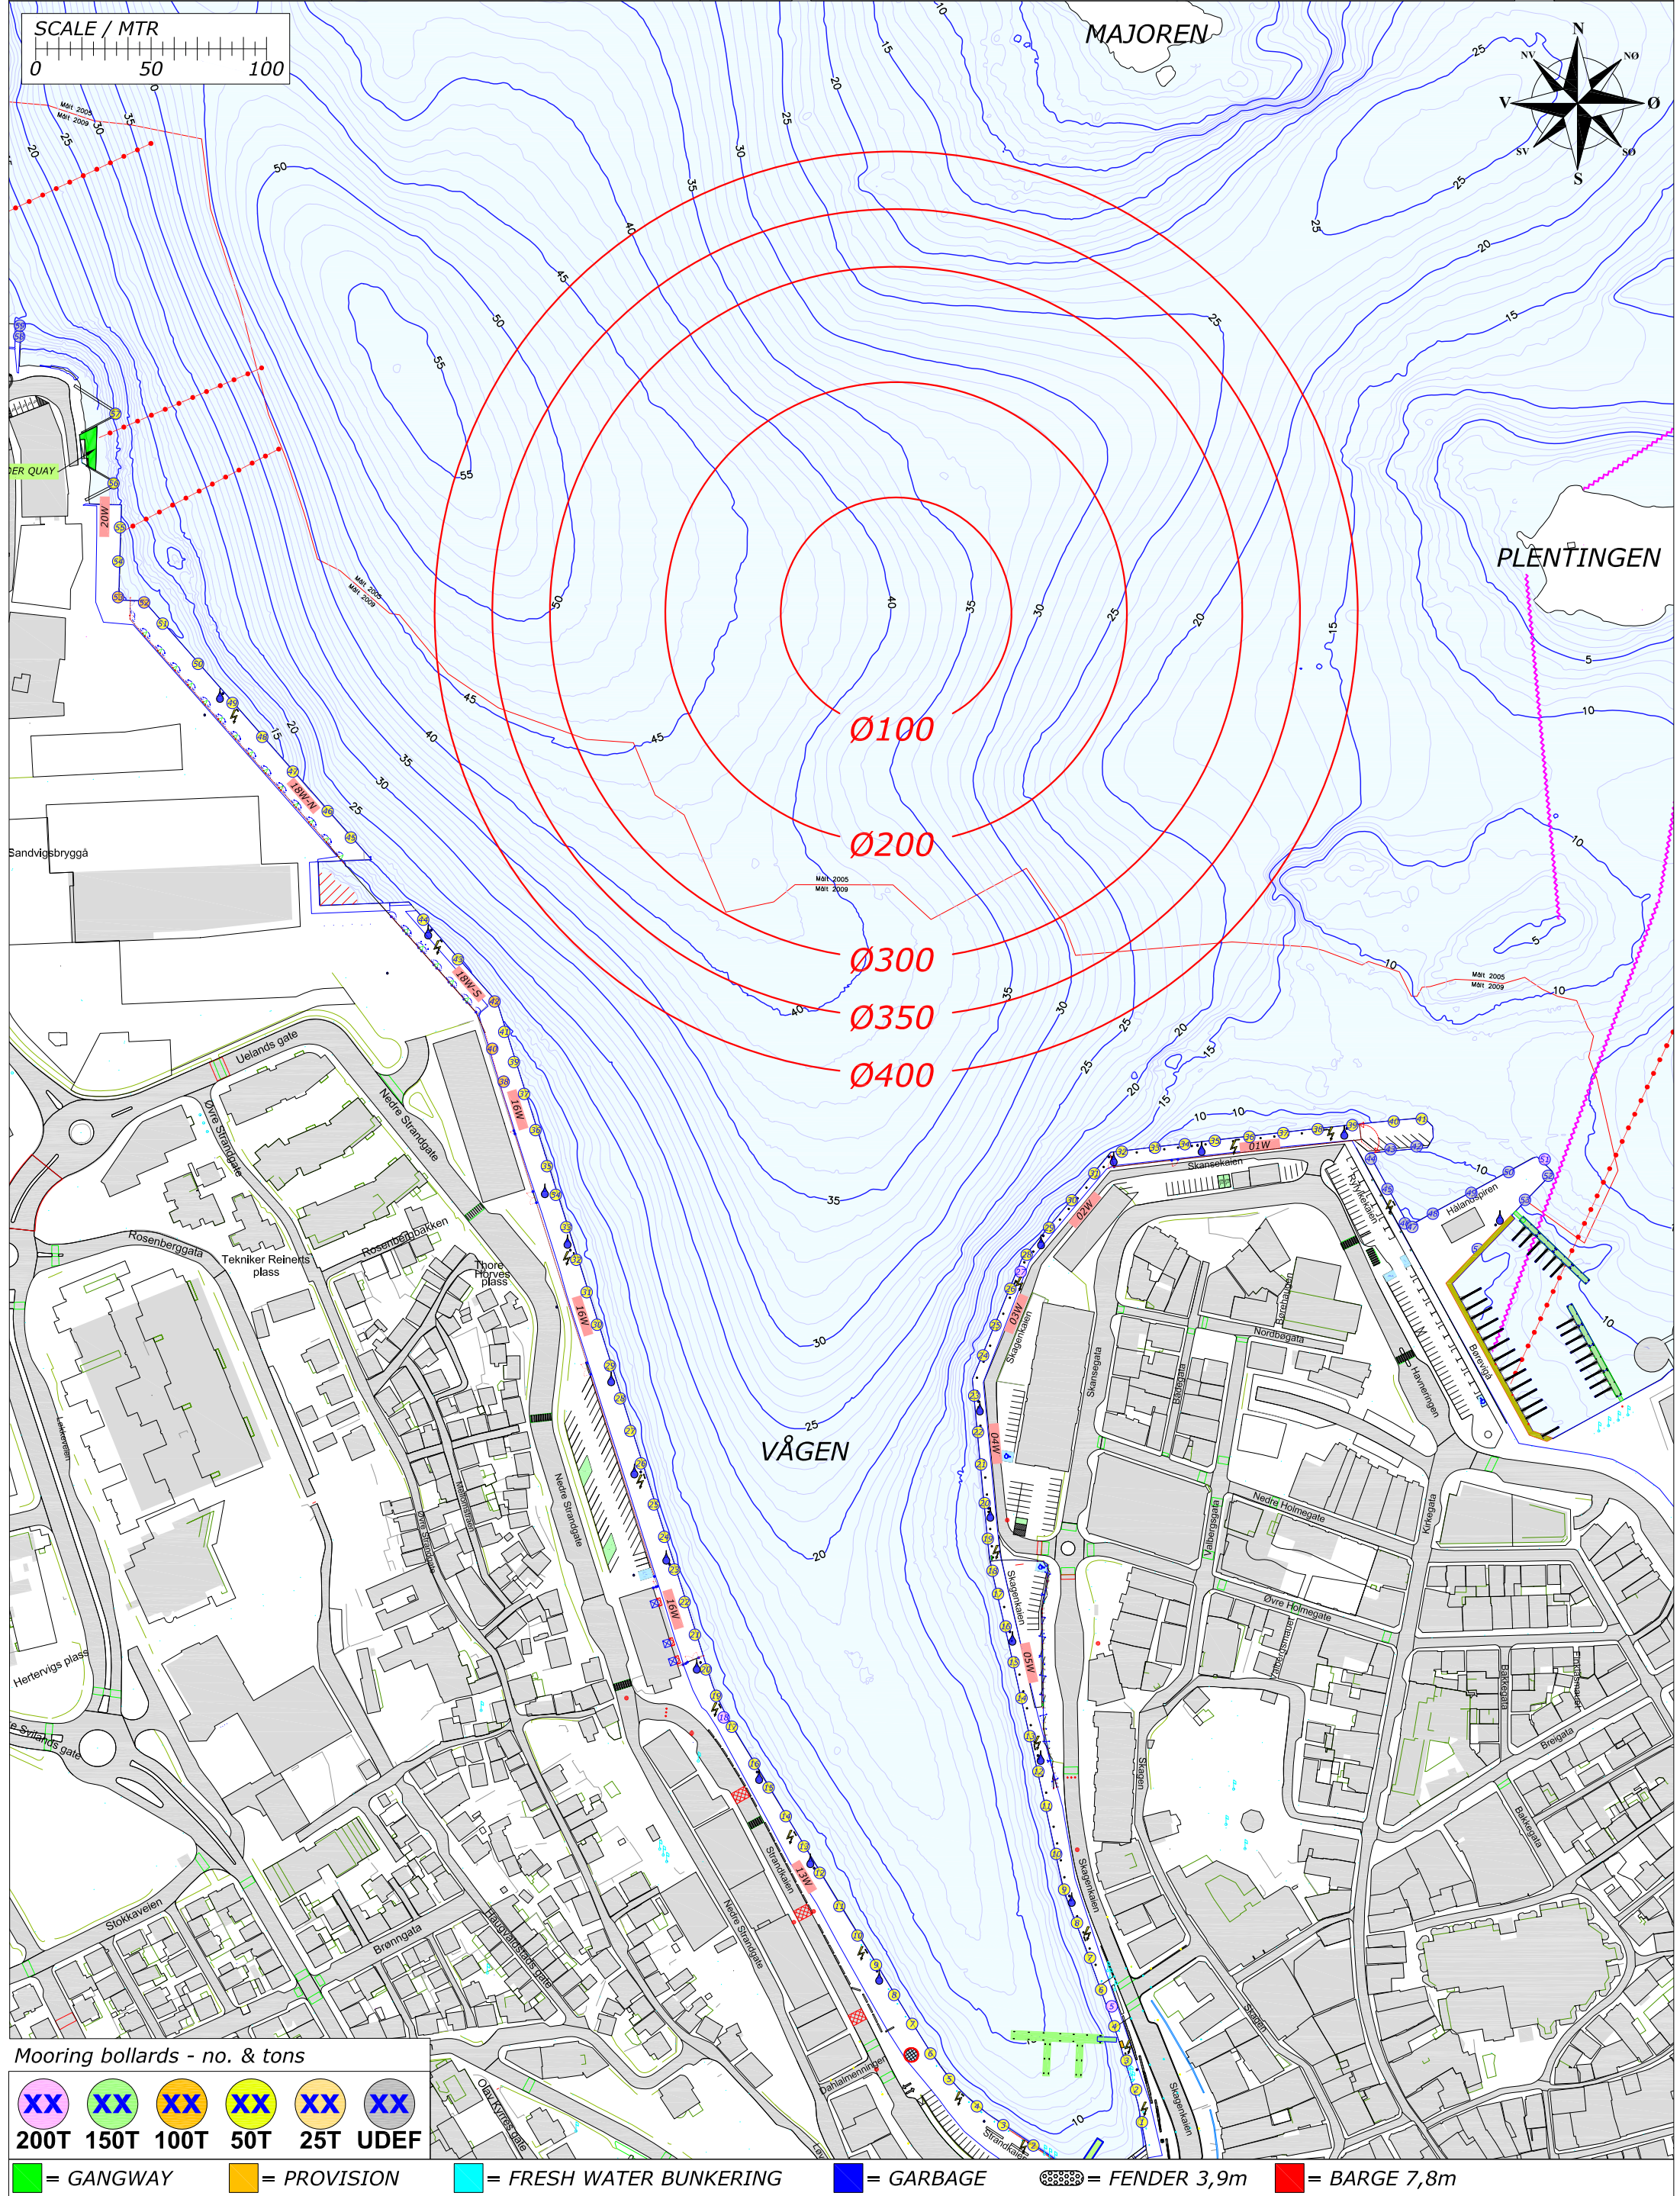

Mooring bollards - no. & tons

XX	XX	XX	XX	XX	XX
200T	150T	100T	50T	25T	UDEF


= GANGWAY	= PROVISION	= FRESH WATER BUNKERING	= GARBAGE	= FENDER 3,9m	= BARGE 7,8m
-----------	-------------	-------------------------	-----------	---------------	--------------

Rev.	Date	Text	Sign
Drawn by R.KARLSEN		Approved by - date	
Filename STAVANGER_HAVN.DWG		Date 0	Scale 1:2500
Title PORT OF STAVANGER MOORINGPLAN		Drawing no.	
Customer Stavangerregionen Havnedrift AS		Size A3	Sheet 1/1



BERTHING PLAN PORT OF STAVANGER
THURSDAY 4. APRIL 2019

REV.NR. 01 - 02.01.2019

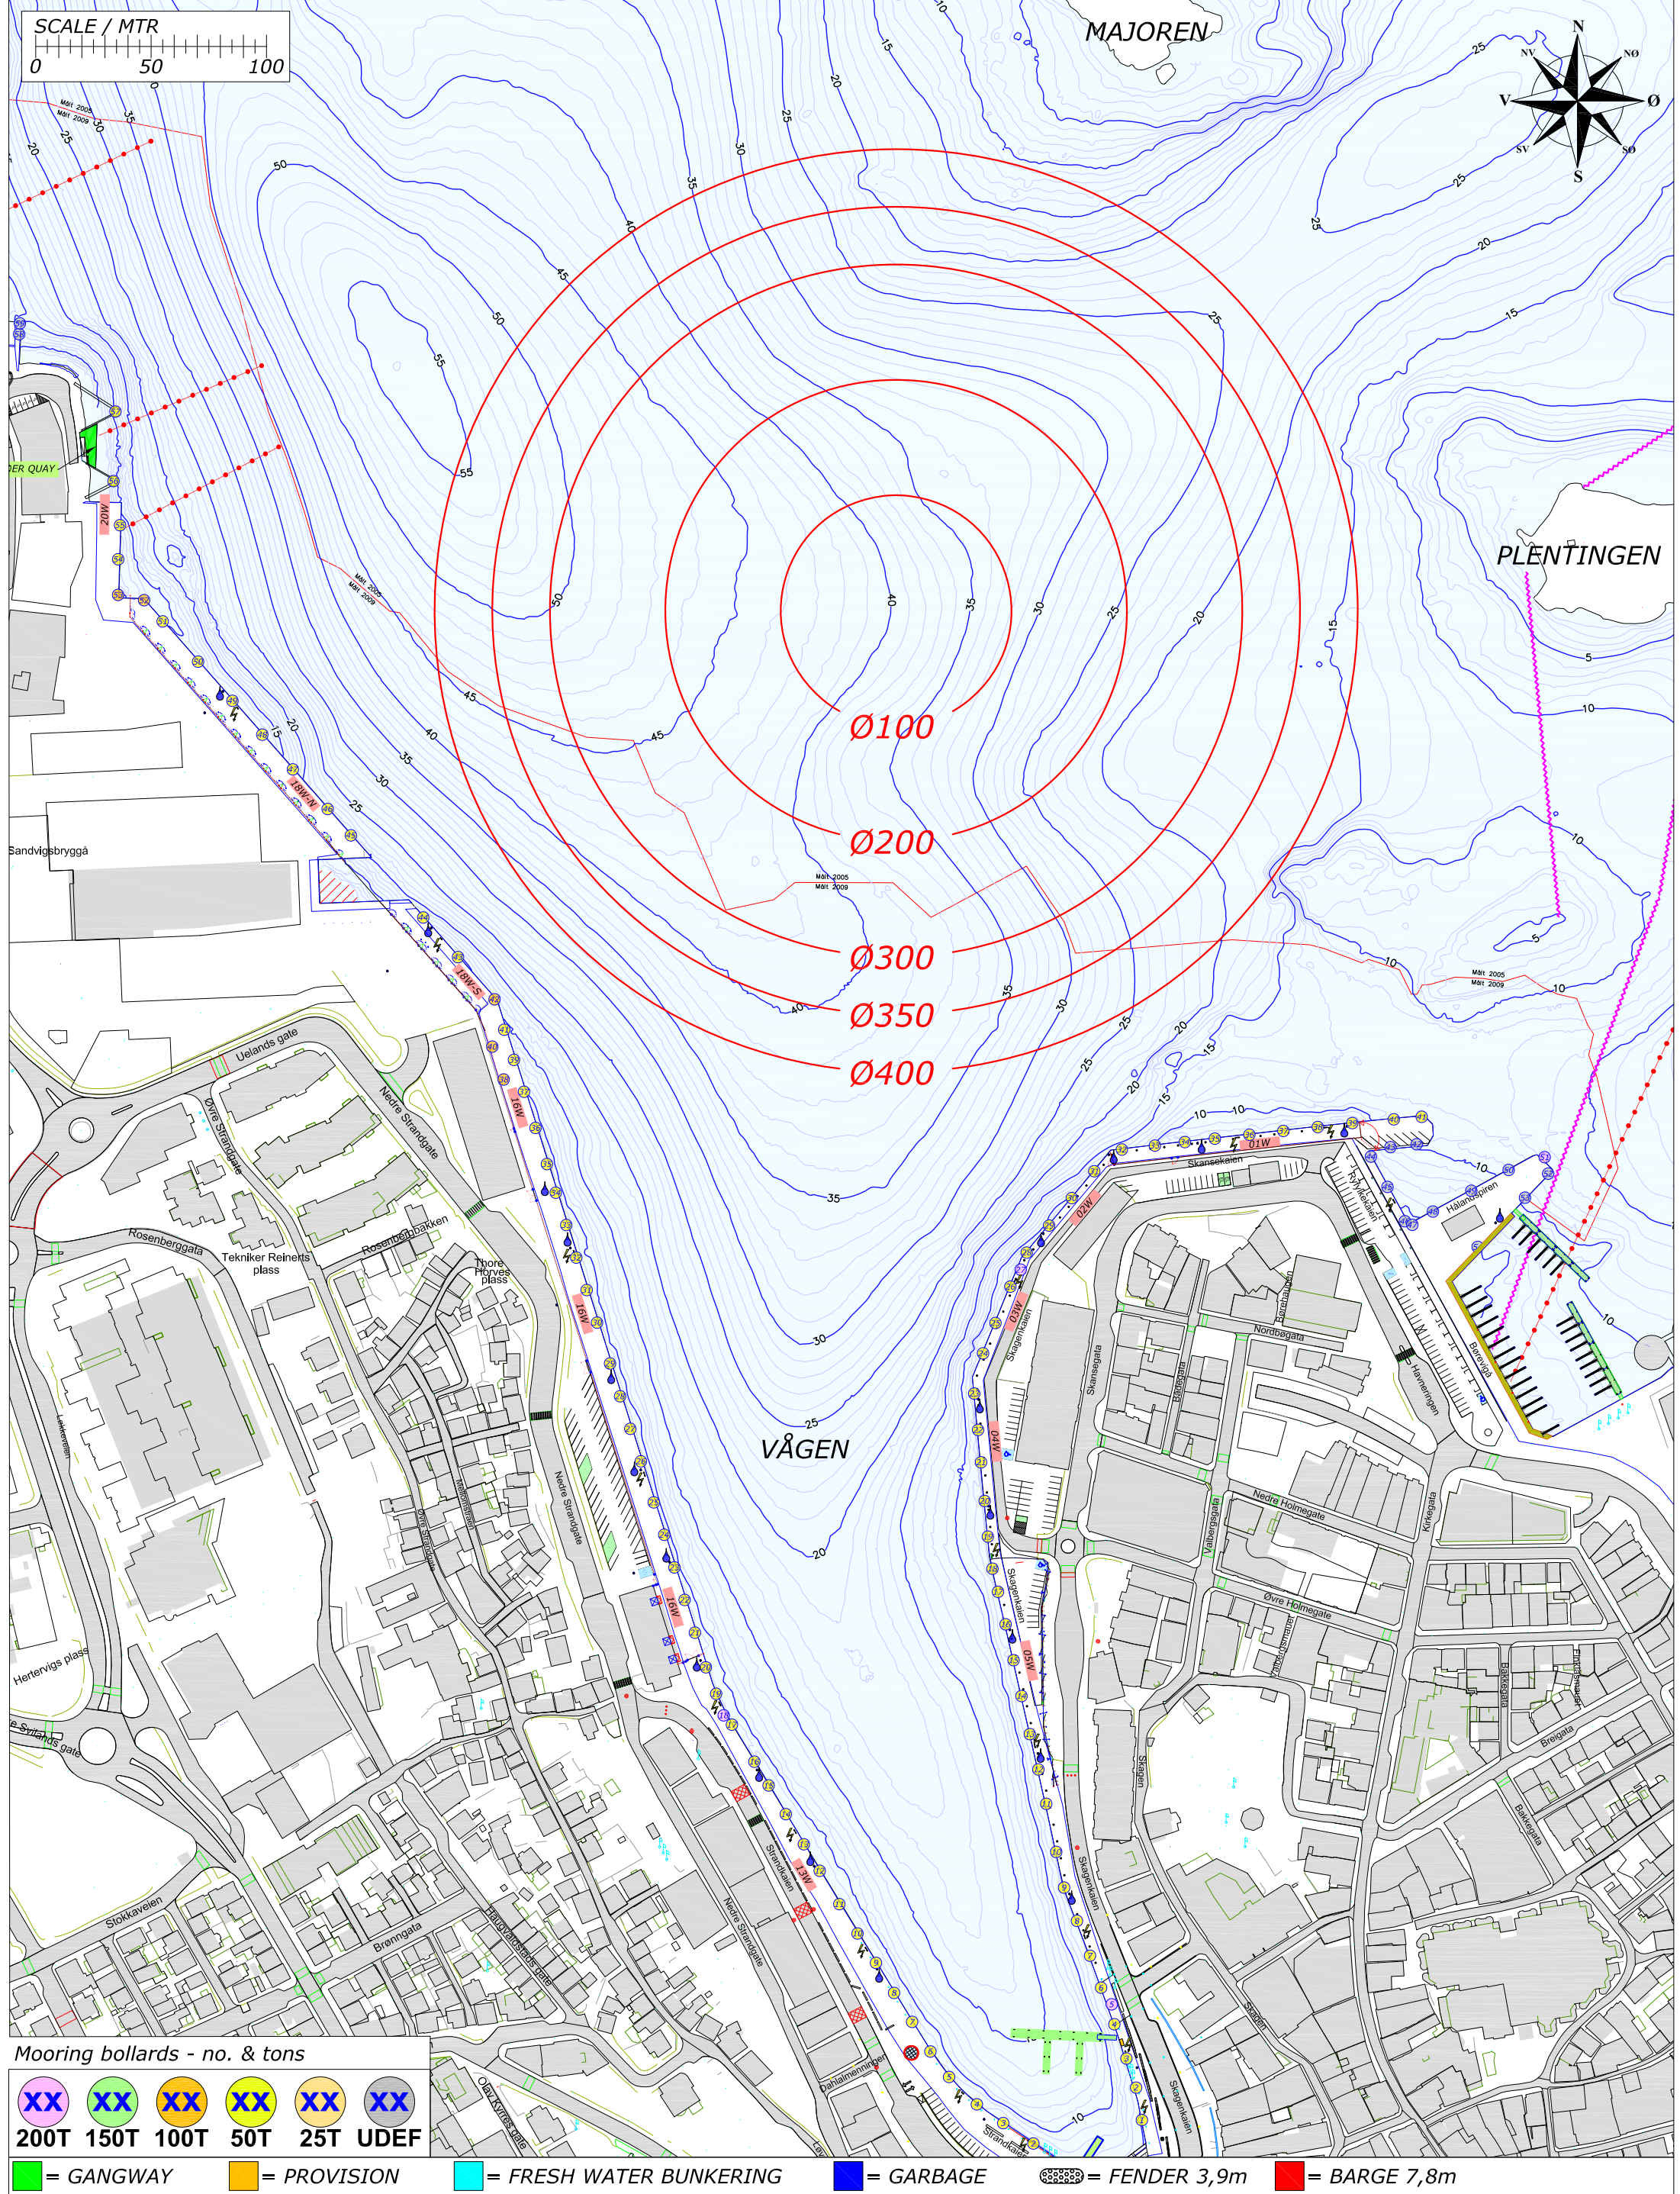

Mooring bollards - no. & tons

XX	XX	XX	XX	XX	XX
200T	150T	100T	50T	25T	UDEF


= GANGWAY = PROVISION = FRESH WATER BUNKERING = GARBAGE = FENDER 3,9m = BARGE 7,8m

Rev.	Date	Text	Sign
Drawn by R.KARLSEN		Approved by - date	
Filename STAVANGER_HAVN.DWG		Date 0	Scale 1:2500
Title PORT OF STAVANGER MOORINGPLAN		Drawing no.	
Customer Stavangerregionen Havnedrift AS		Size A3	Sheet 1/1



BERTHING PLAN PORT OF STAVANGER
FRIDAY 5. APRIL 2019

REV.NR. 01 - 02.01.2019

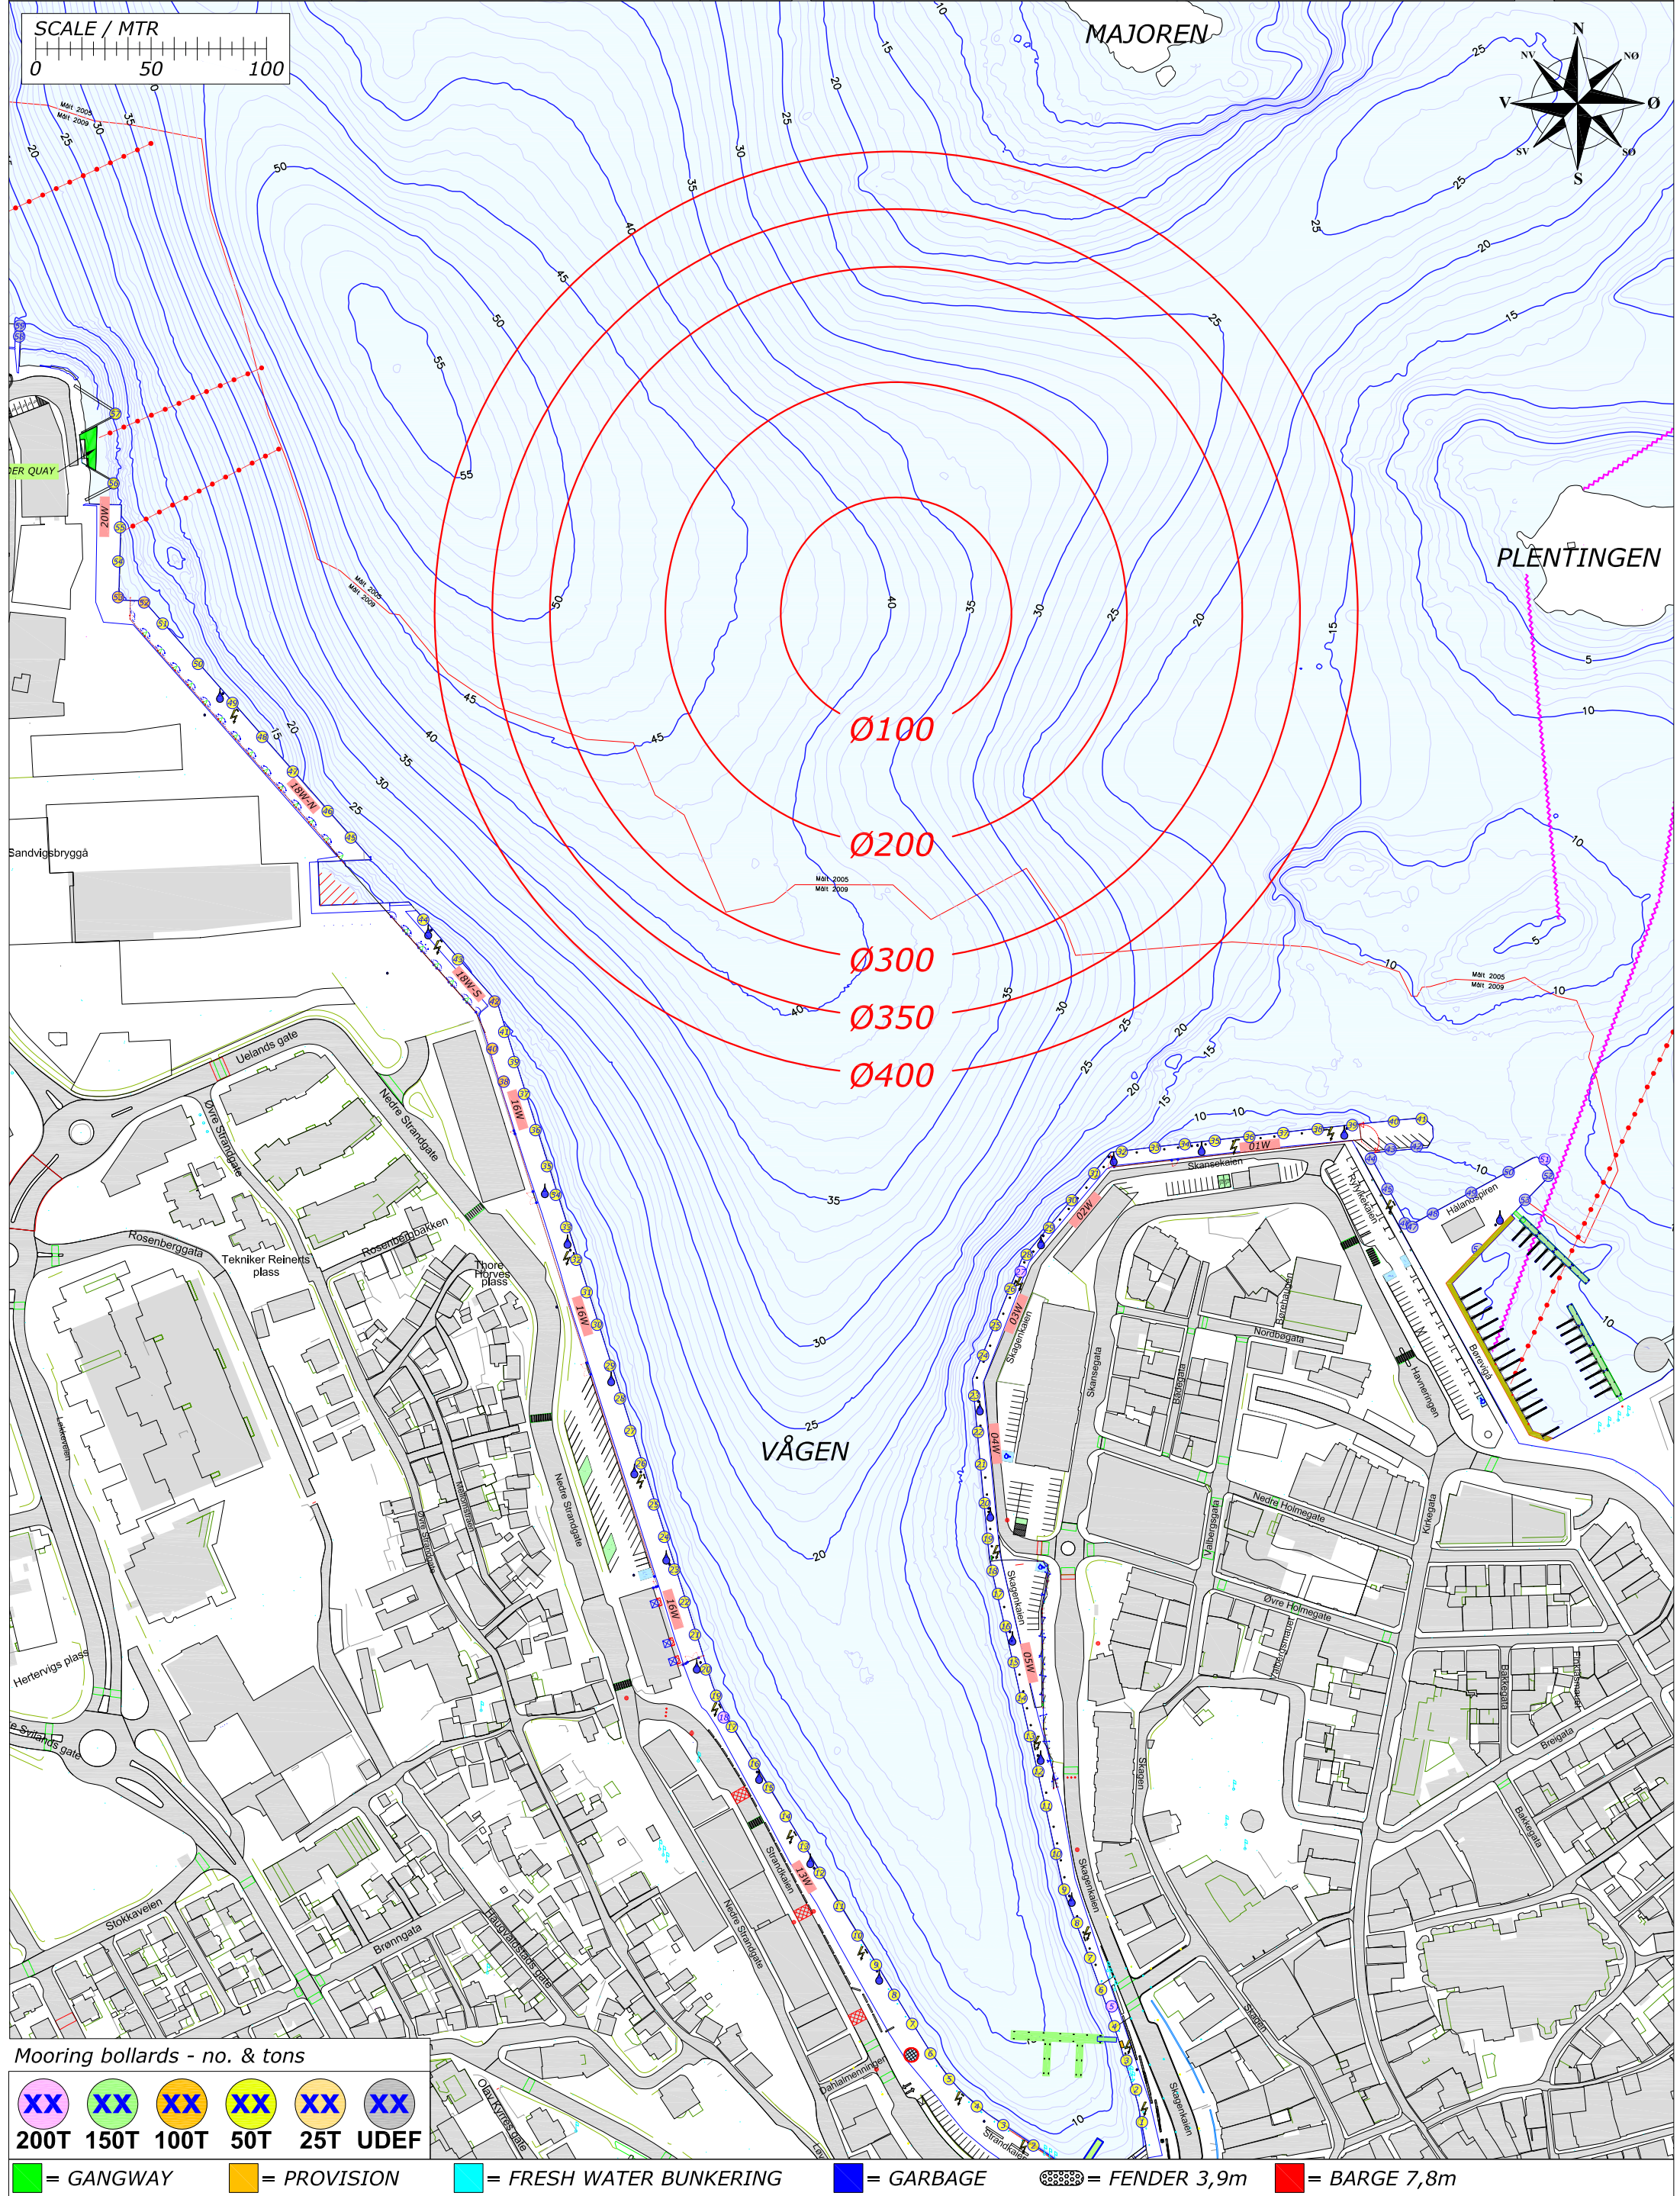

Mooring bollards - no. & tons

XX	XX	XX	XX	XX	XX
200T	150T	100T	50T	25T	UDEF


= GANGWAY = PROVISION = FRESH WATER BUNKERING = GARBAGE = FENDER 3,9m = BARGE 7,8m

Rev.	Date	Text	Sign
Drawn by R.KARLSEN		Approved by - date	
Filename STAVANGER_HAVN.DWG		Date 0	Scale 1:2500
Title PORT OF STAVANGER MOORINGPLAN		Drawing no.	
Customer Stavangerregionen Havnedrift AS		Size A3	Sheet 1/1



BERTHING PLAN PORT OF STAVANGER
SATURDAY 6. APRIL 2019

REV.NR. 02 - 02.01.2019

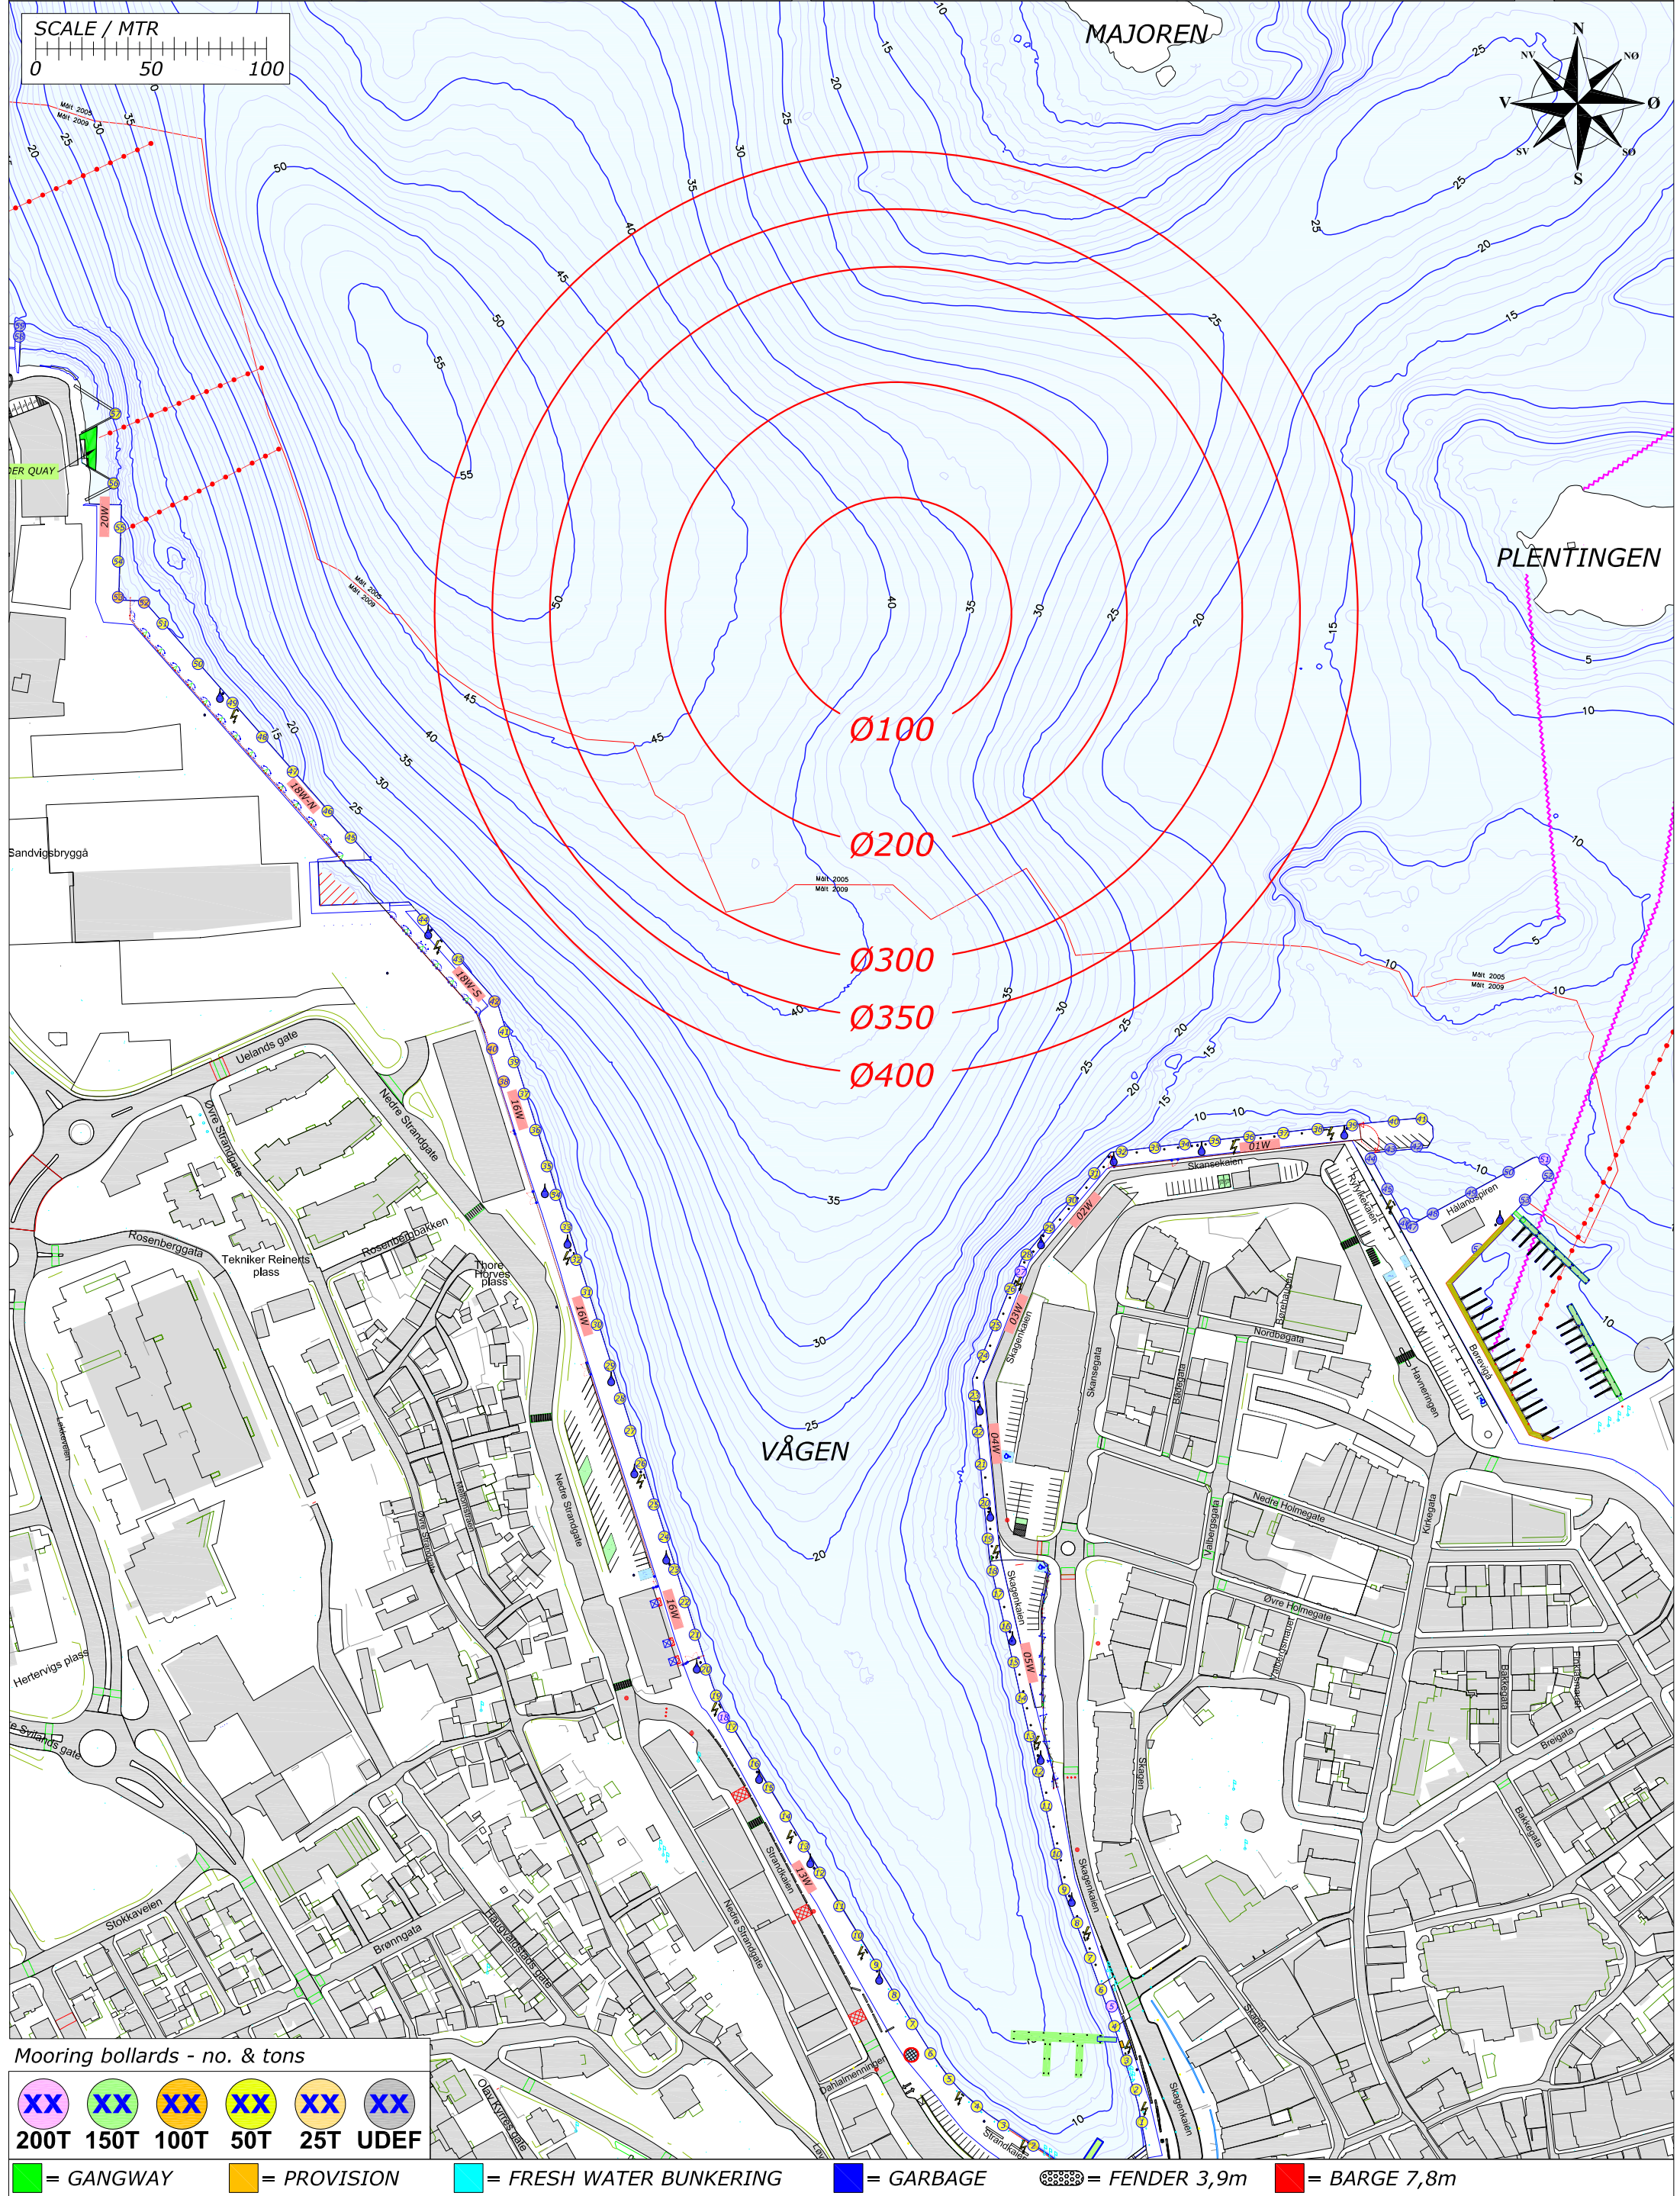

Mooring bollards - no. & tons

XX	XX	XX	XX	XX	XX
200T	150T	100T	50T	25T	UDEF


= GANGWAY = PROVISION = FRESH WATER BUNKERING = GARBAGE = FENDER 3,9m = BARGE 7,8m

Rev.	Date	Text	Sign
Drawn by R.KARLSEN		Approved by - date	
Filename STAVANGER_HAVN.DWG		Date 0	Scale 1:2500
Title PORT OF STAVANGER MOORINGPLAN		Drawing no.	
Customer Stavangerregionen Havnedrift AS		Size A3	Sheet 1/1



BERTHING PLAN PORT OF STAVANGER
SUNDAY 7. APRIL 2019

REV.NR. 01 - 02.01.2019

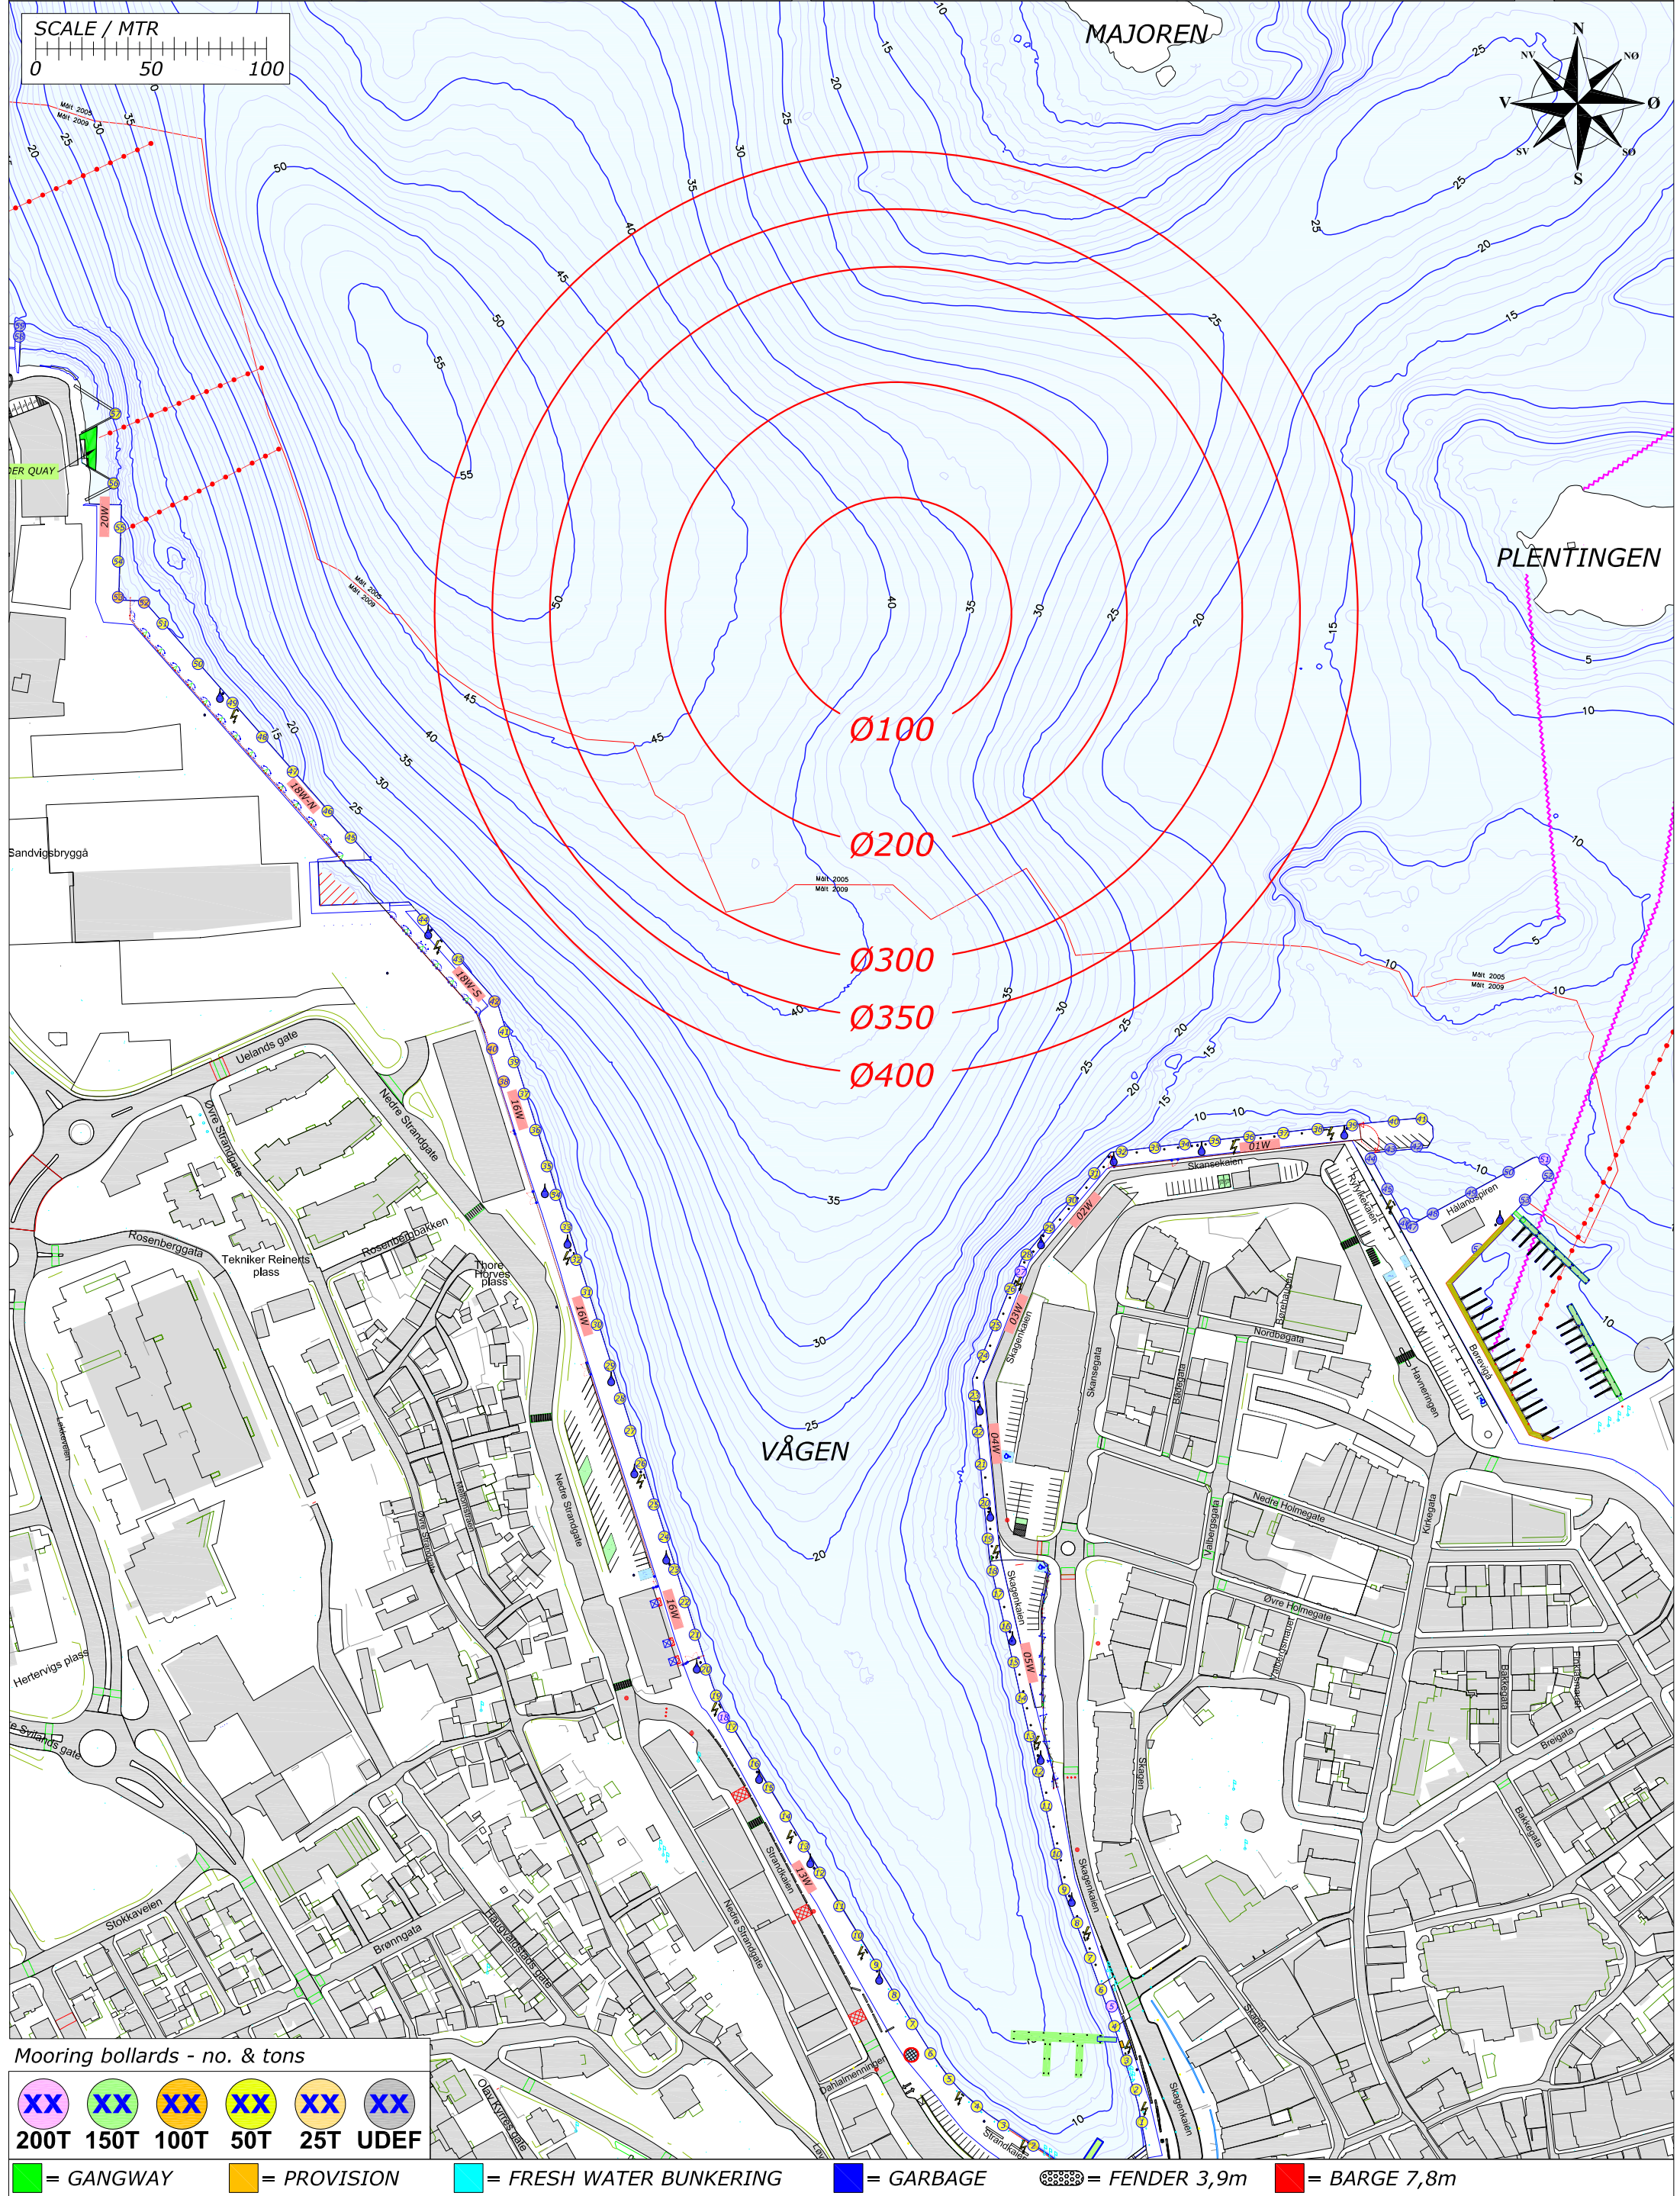

Mooring bollards - no. & tons

XX	XX	XX	XX	XX	XX
200T	150T	100T	50T	25T	UDEF


= GANGWAY	= PROVISION	= FRESH WATER BUNKERING	= GARBAGE	= FENDER 3,9m	= BARGE 7,8m
-----------	-------------	-------------------------	-----------	---------------	--------------

Rev.	Date	Text	Sign
Drawn by R.KARLSEN		Approved by - date	
Filename STAVANGER_HAVN.DWG		Date 0	Scale 1:2500
Title PORT OF STAVANGER MOORINGPLAN		Drawing no.	
Customer Stavangerregionen Havnedrift AS		Size A3	Sheet 1/1



BERTHING PLAN PORT OF STAVANGER
MONDAY 08. APRIL 2019

REV.NR. 02 - 02.01.2019

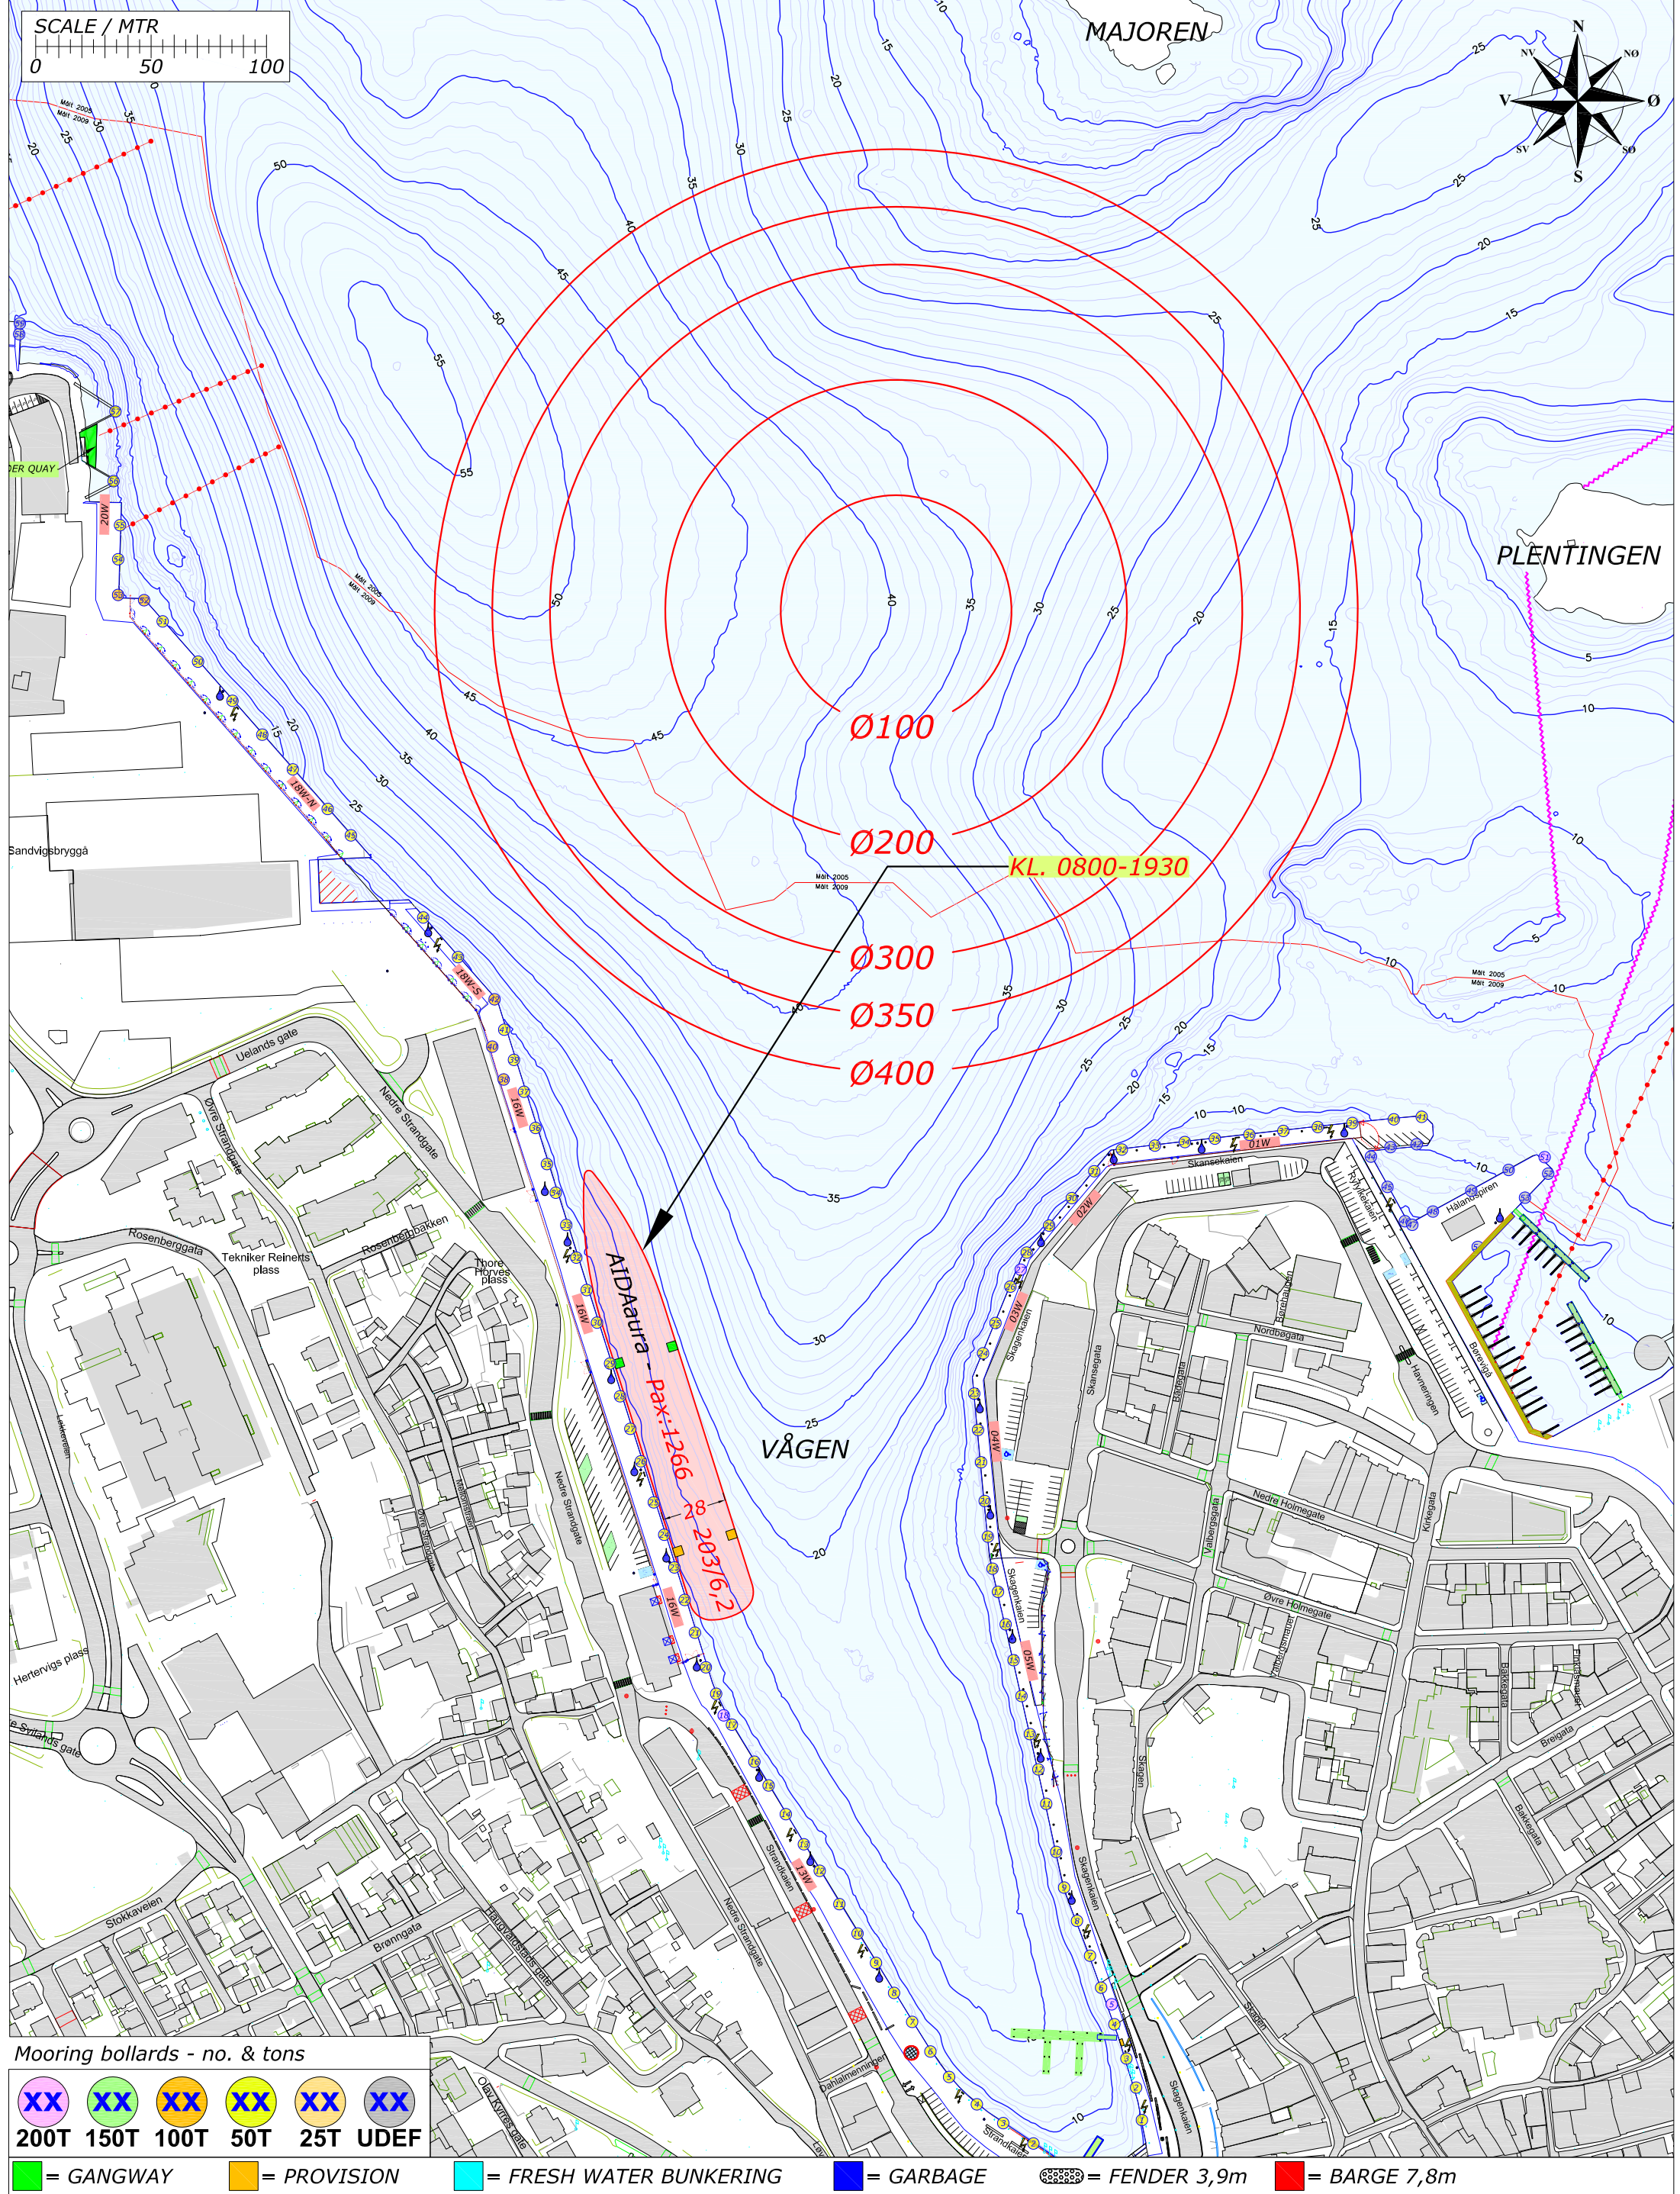

Mooring bollards - no. & tons


XX	XX	XX	XX	XX	XX
200T	150T	100T	50T	25T	UDEF

= GANGWAY	= PROVISION	= FRESH WATER BUNKERING	= GARBAGE	= FENDER 3,9m	= BARGE 7,8m
-----------	-------------	-------------------------	-----------	---------------	--------------

Rev.	Date	Text	Sign
Drawn by R.KARLSEN	Approved by - date	Filename STAVANGER_HAVN.DWG	Date 0
RUTEK Rutek AS - Seiskjervegen 11 - 4055 Sola		Title PORT OF STAVANGER MOORINGPLAN	Scale 1:2500
		Customer Stavangerregionen Havnedrift AS	Drawing no. Size A3 1/1

BERTHING PLAN PORT OF STAVANGER TUESDAY 09. APRIL 2019

REV.NR. 01 - 01.01.2019

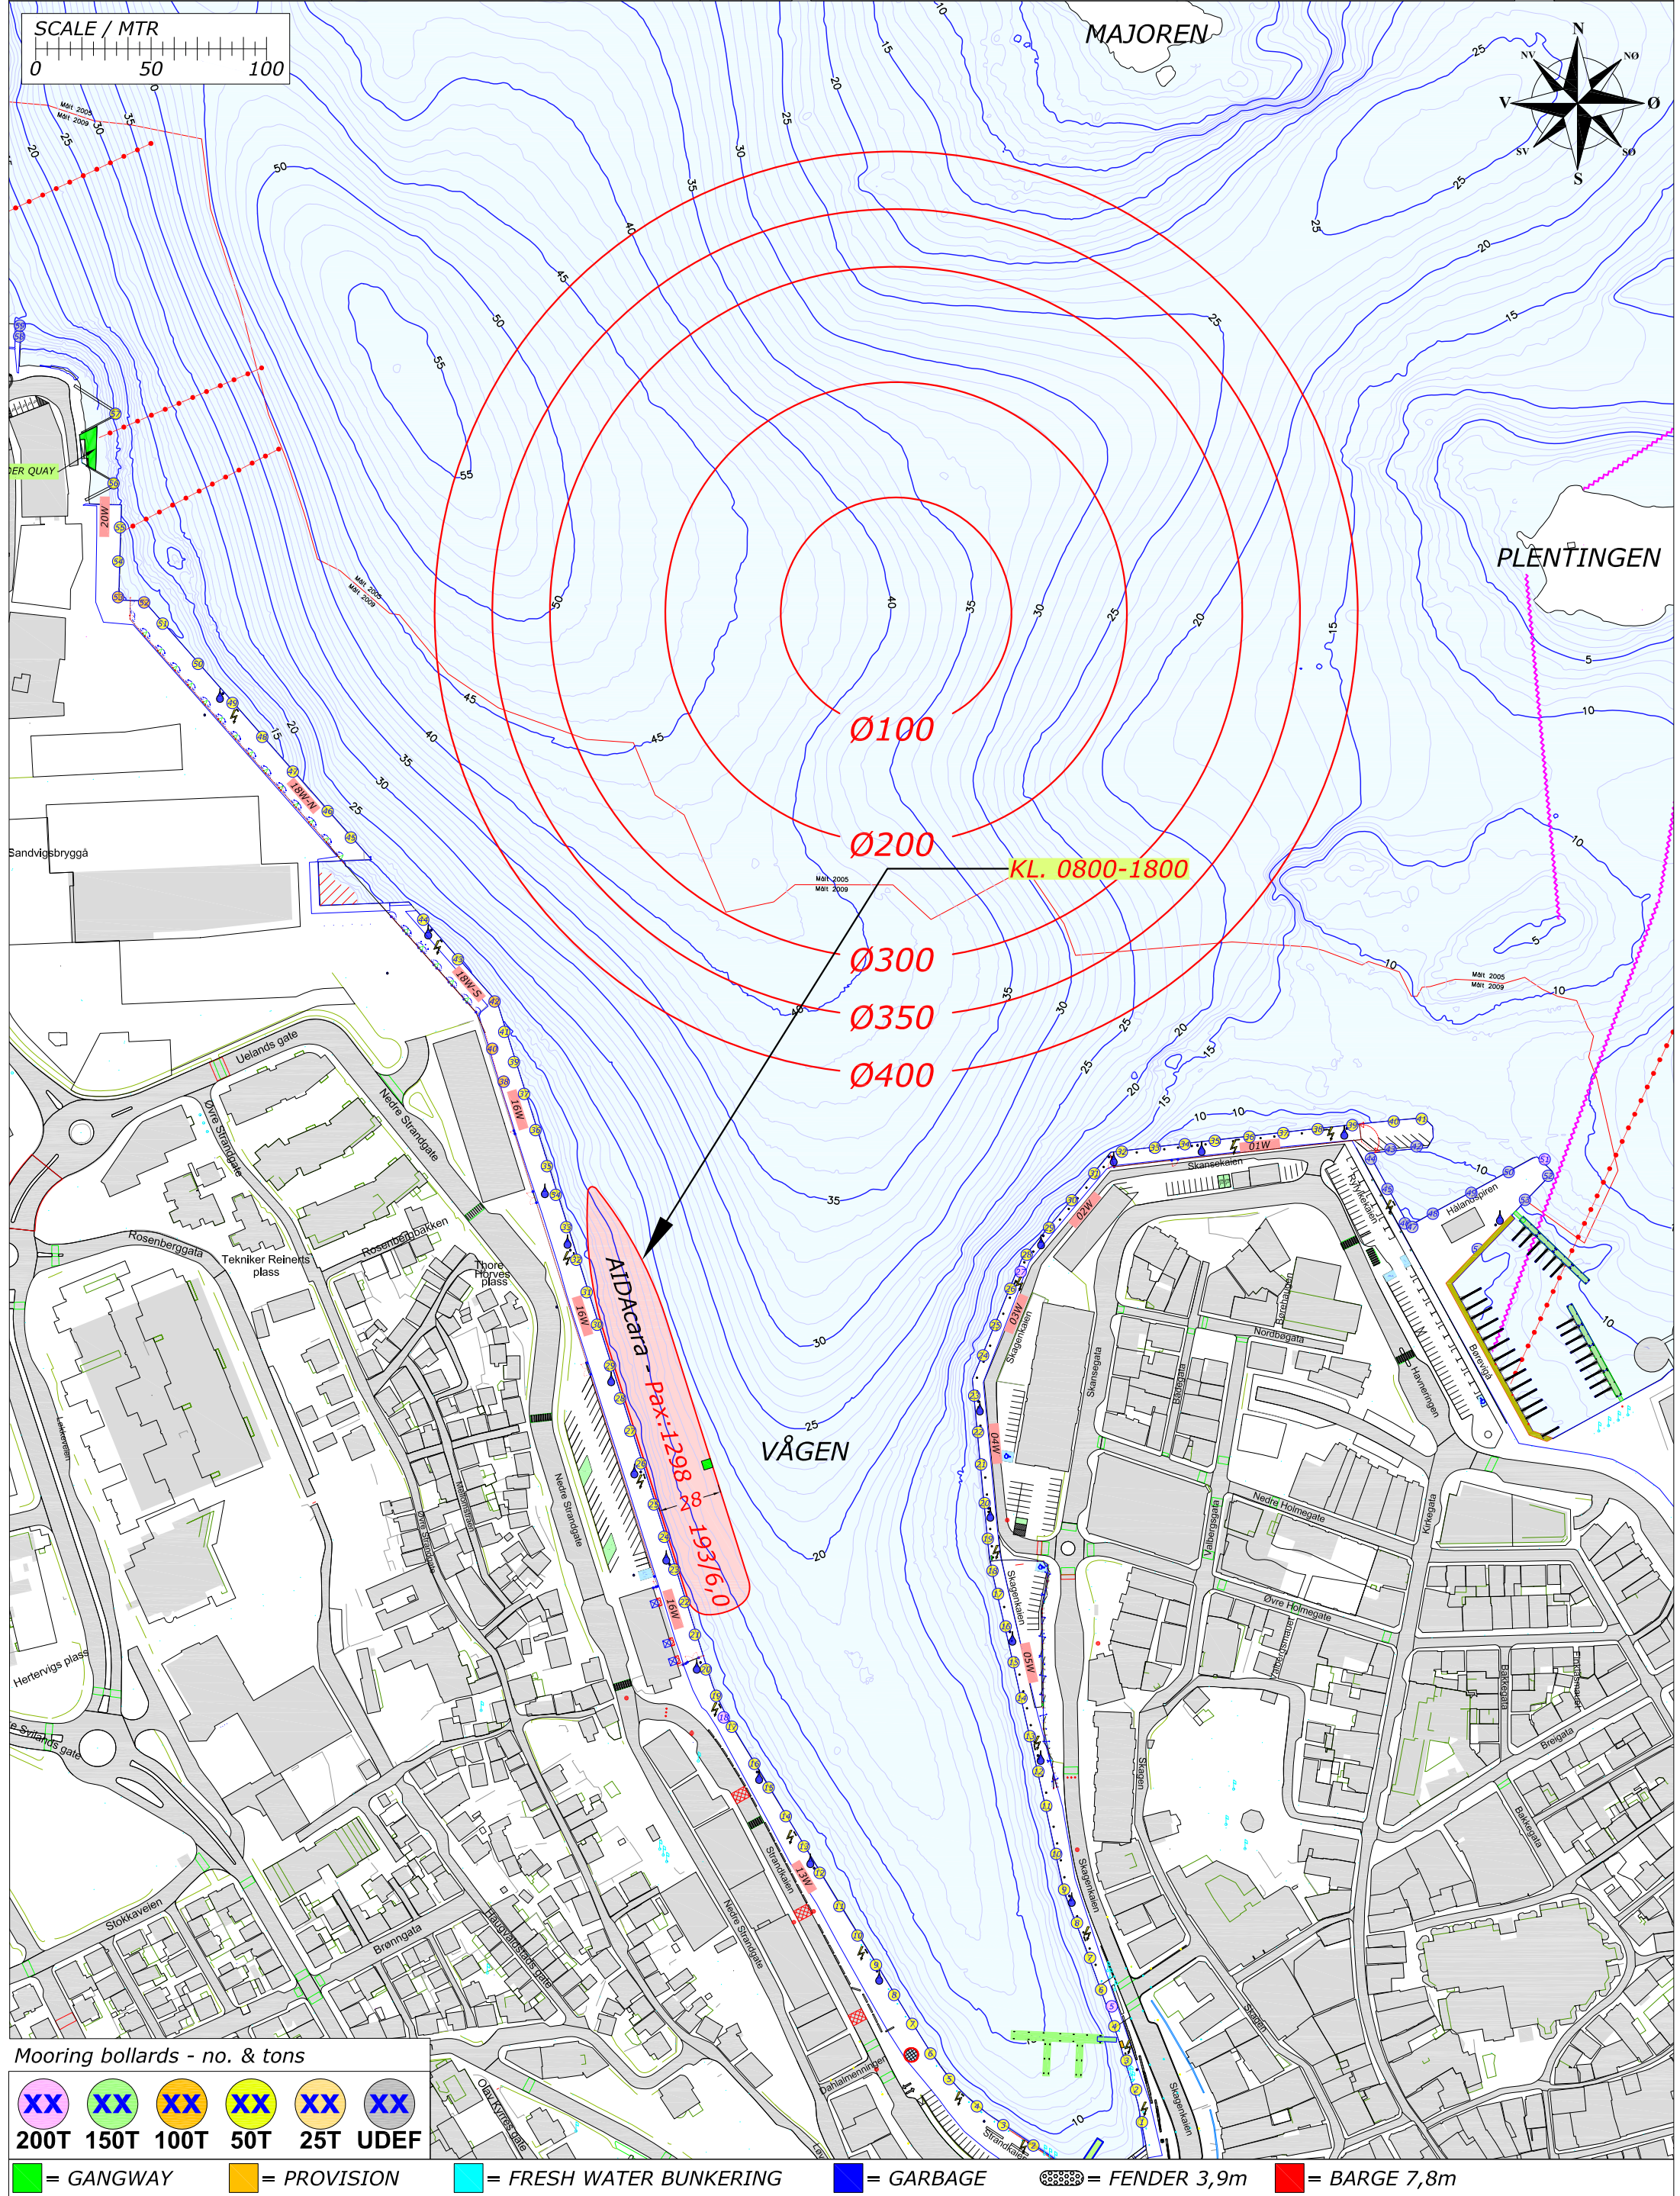

Mooring bollards - no. & tons

XX

XX

XX

XX

XX

XX

200T 150T 100T 50T 25T UDEF


= GANGWAY = PROVISION = FRESH WATER BUNKERING = GARBAGE = FENDER 3,9m = BARGE 7,8m

Rev.	Date	Text	Sign
Drawn by R.KARLSEN		Approved by - date	
Filename STAVANGER_HAVN.DWG		Date 0	Scale 1:2500
Title PORT OF STAVANGER MOORINGPLAN		Drawing no.	
Customer Stavangerregionen Havnedrift AS		Size A3	Sheet 1/1



BERTHING PLAN PORT OF STAVANGER
WEDNESDAY 10. APRIL 2019

REV.NR. 01 - 01.01.2019

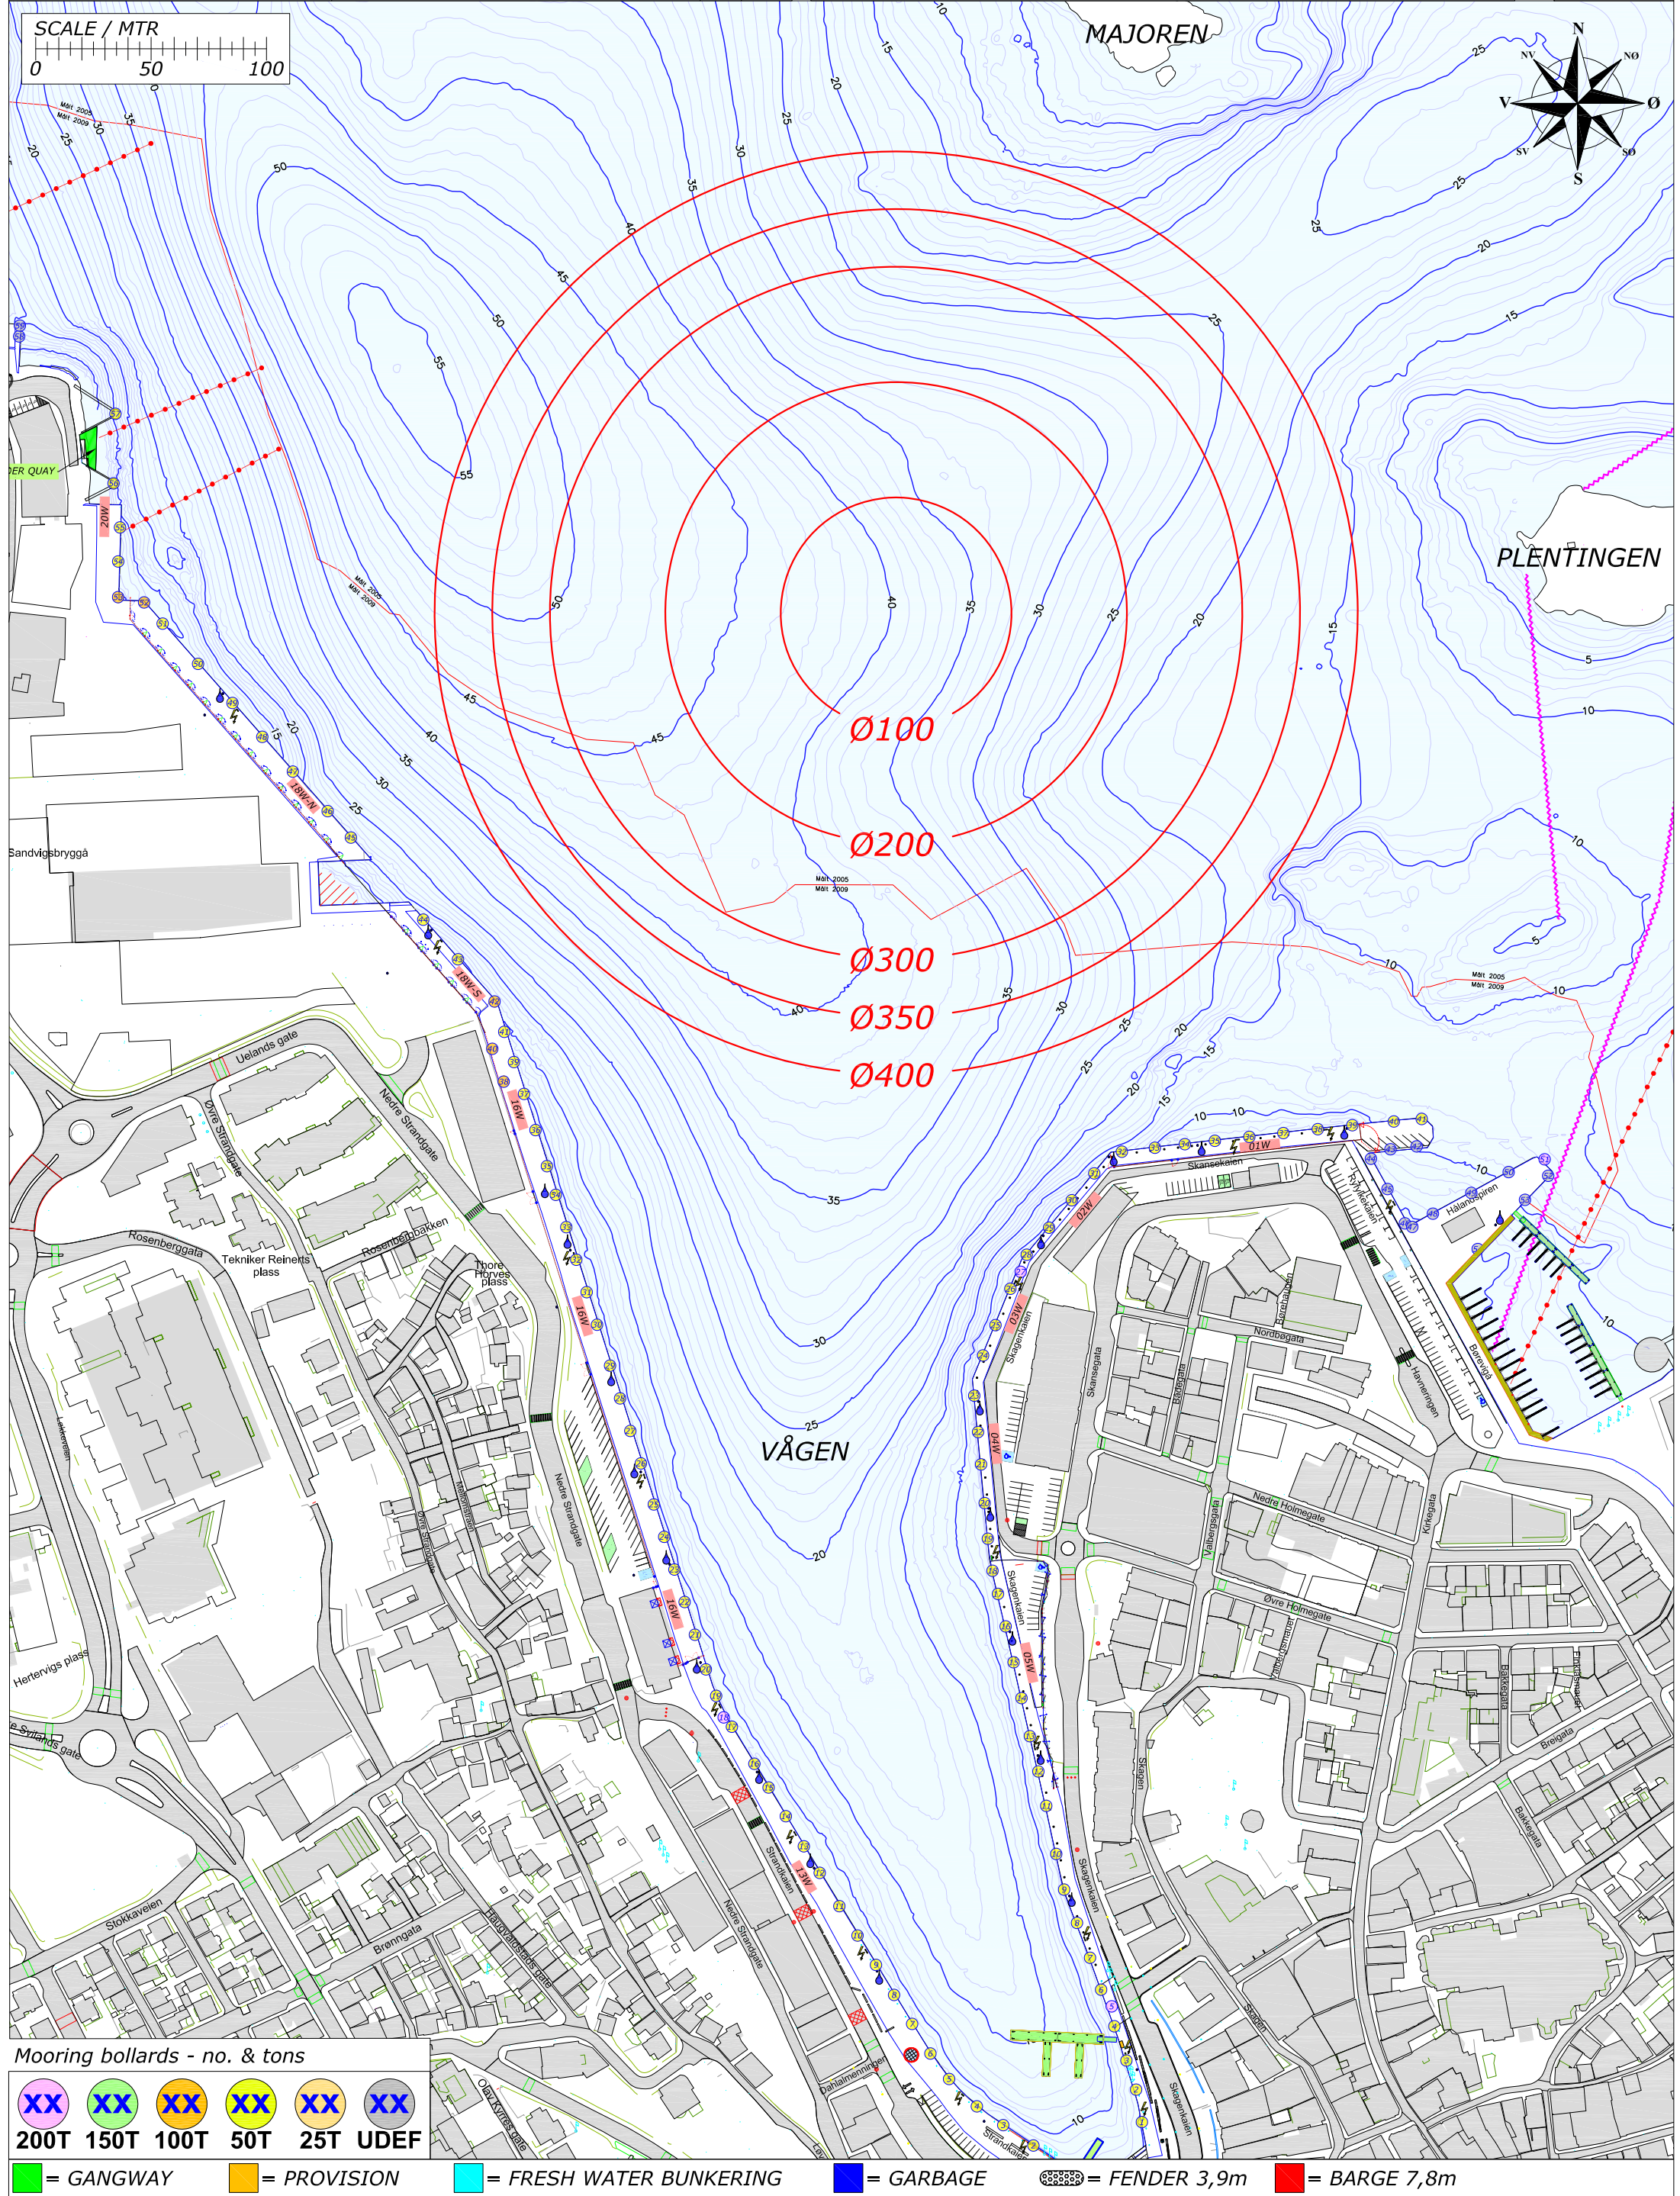

Mooring bollards - no. & tons

XX	XX	XX	XX	XX	XX
200T	150T	100T	50T	25T	UDEF

Legend:


- = GANGWAY
- = PROVISION
- = FRESH WATER BUNKERING
- = GARBAGE
- = FENDER 3,9m
- = BARGE 7,8m

Rev.	Date	Text	Sign
Drawn by R.KARLSEN		Approved by - date	
Filename STAVANGER_HAVN.DWG		Date 0	Scale 1:2500
Title PORT OF STAVANGER MOORINGPLAN		Drawing no.	
Customer Stavangerregionen Havnedrift AS		Size A3	Sheet 1/1



BERTHING PLAN PORT OF STAVANGER
THURSDAY 11. APRIL 2019

REV.NR. 01 - 01.01.2019

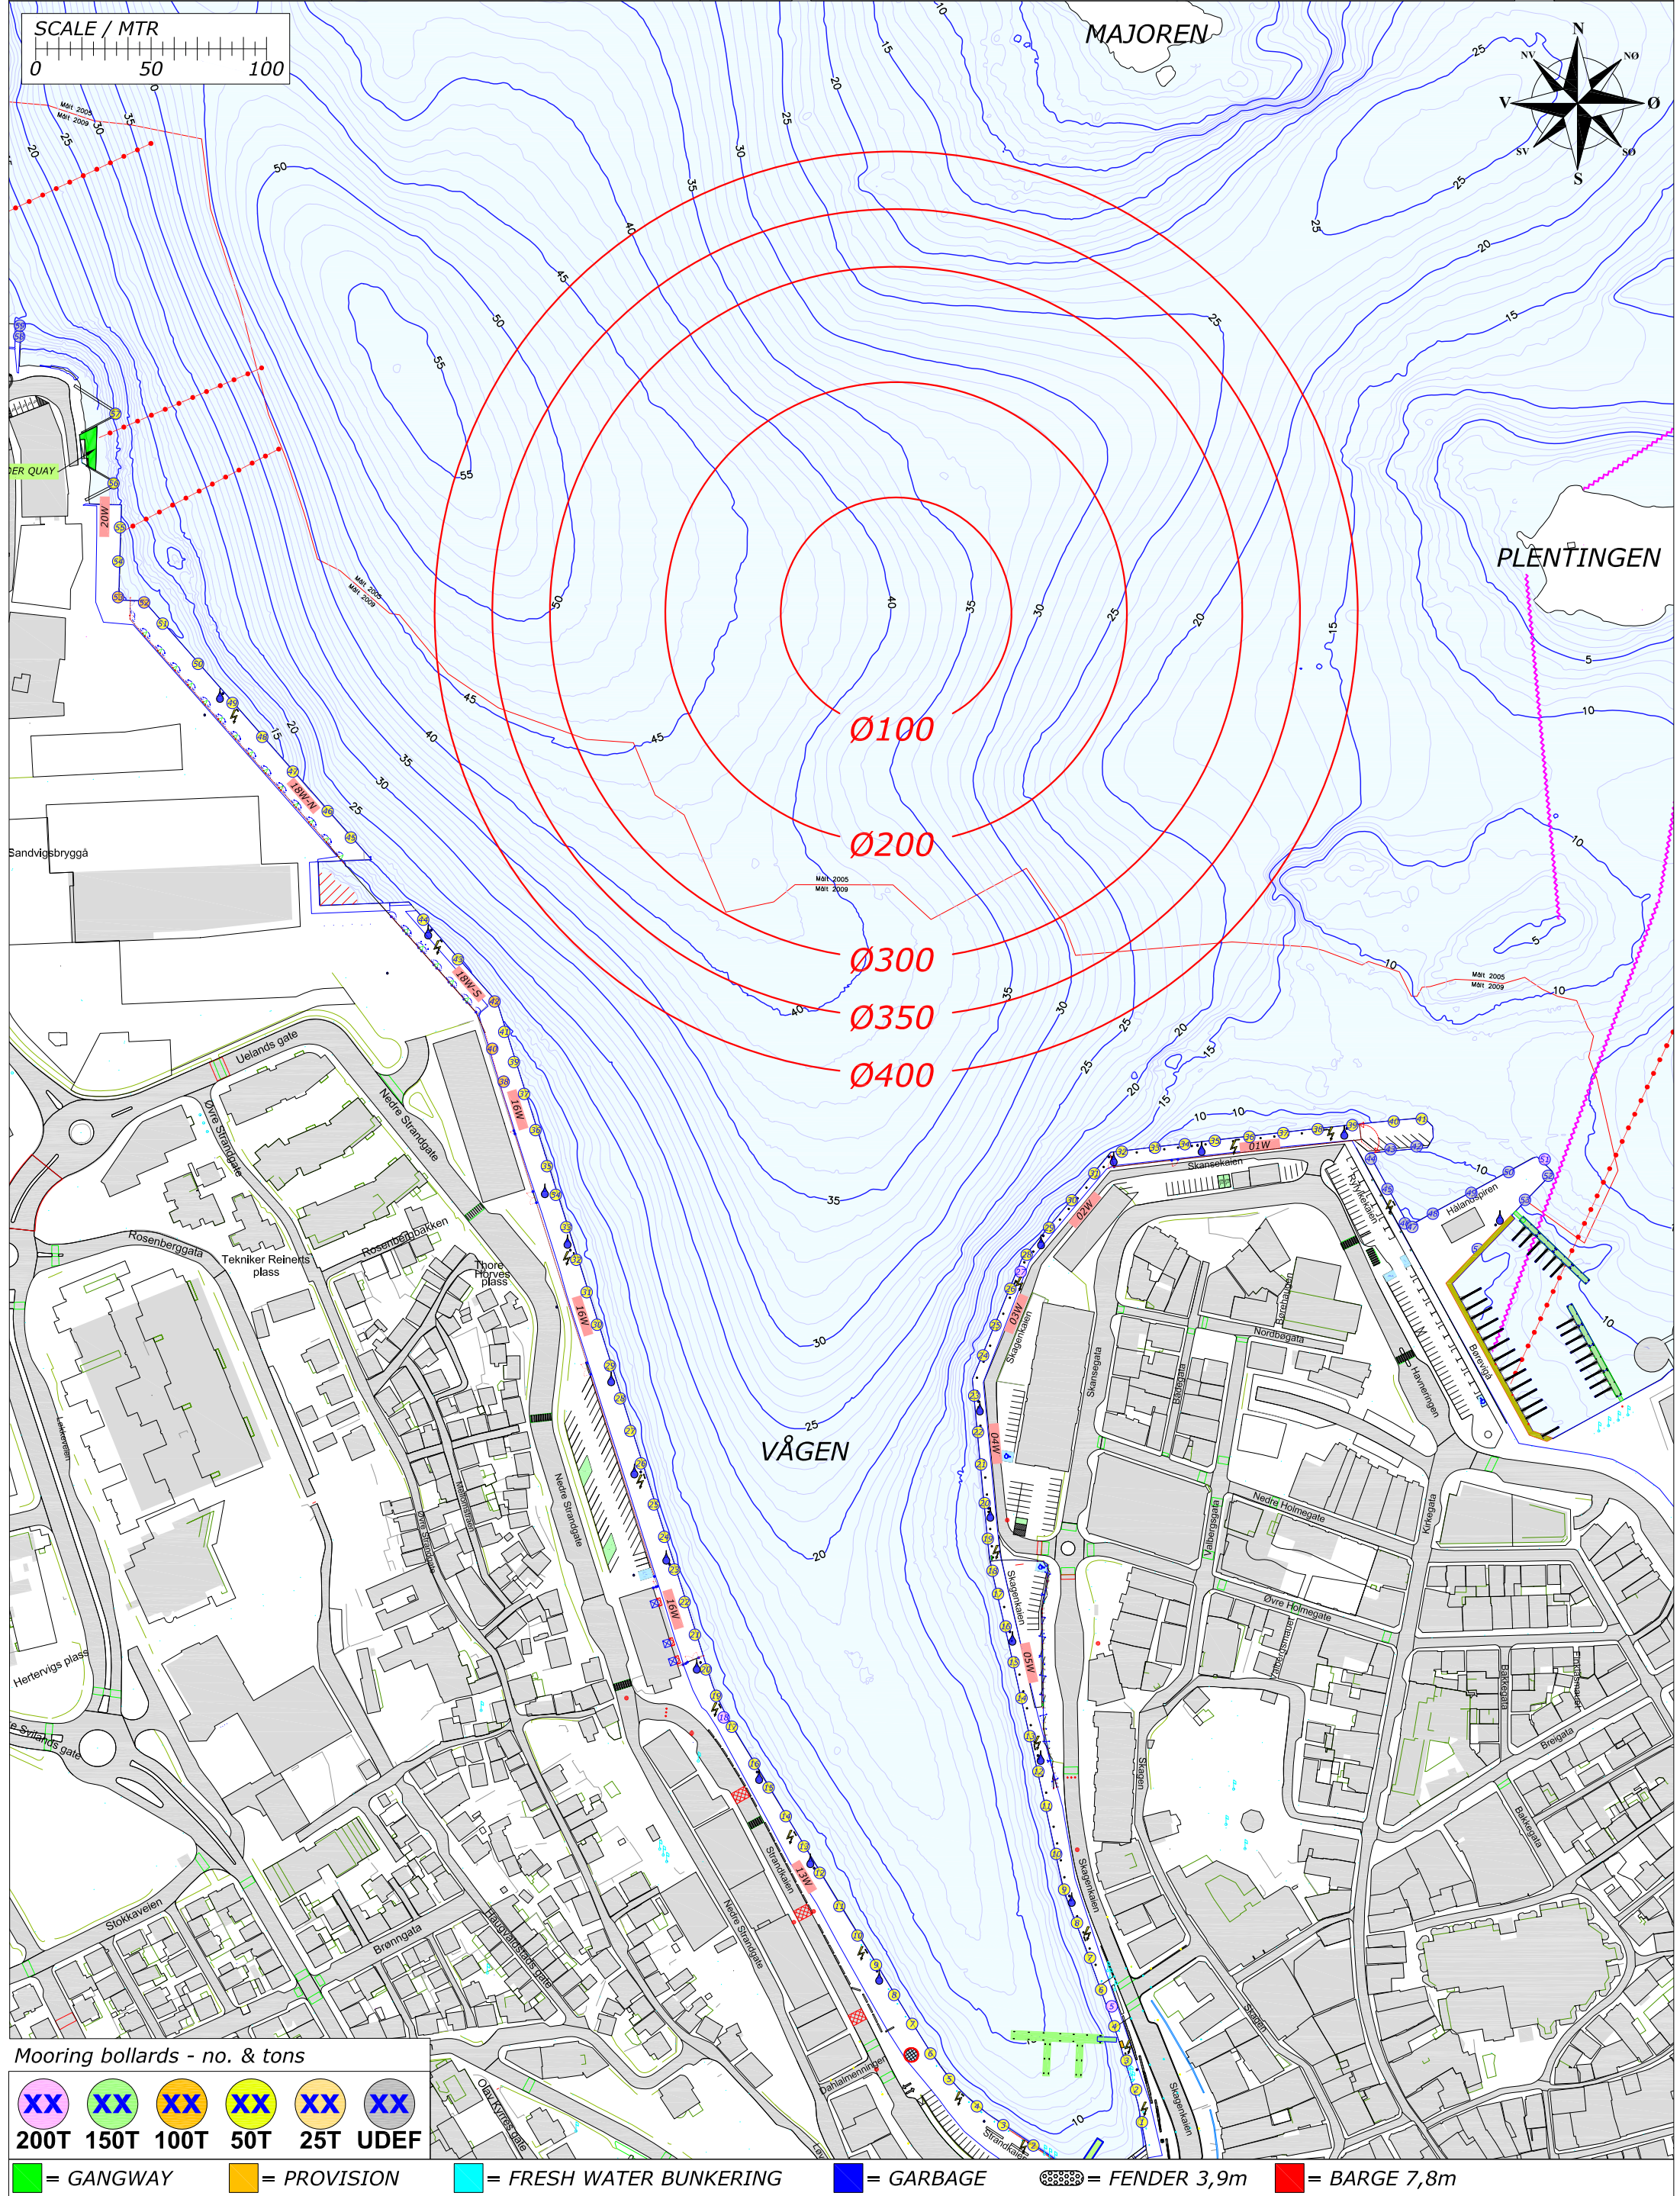

Mooring bollards - no. & tons

XX	XX	XX	XX	XX	XX
200T	150T	100T	50T	25T	UDEF


= GANGWAY	= PROVISION	= FRESH WATER BUNKERING	= GARBAGE	= FENDER 3,9m	= BARGE 7,8m
-----------	-------------	-------------------------	-----------	---------------	--------------

Rev.	Date	Text	Sign
Drawn by R.KARLSEN		Approved by - date	
Filename STAVANGER_HAVN.DWG		Date 0	Scale 1:2500
Title PORT OF STAVANGER MOORINGPLAN		Drawing no.	
Customer Stavangerregionen Havnedrift AS		Size A3	Sheet 1/1



BERTHING PLAN PORT OF STAVANGER
FRIDAY 12. APRIL 2019

REV.NR. 01 - 01.01.2019

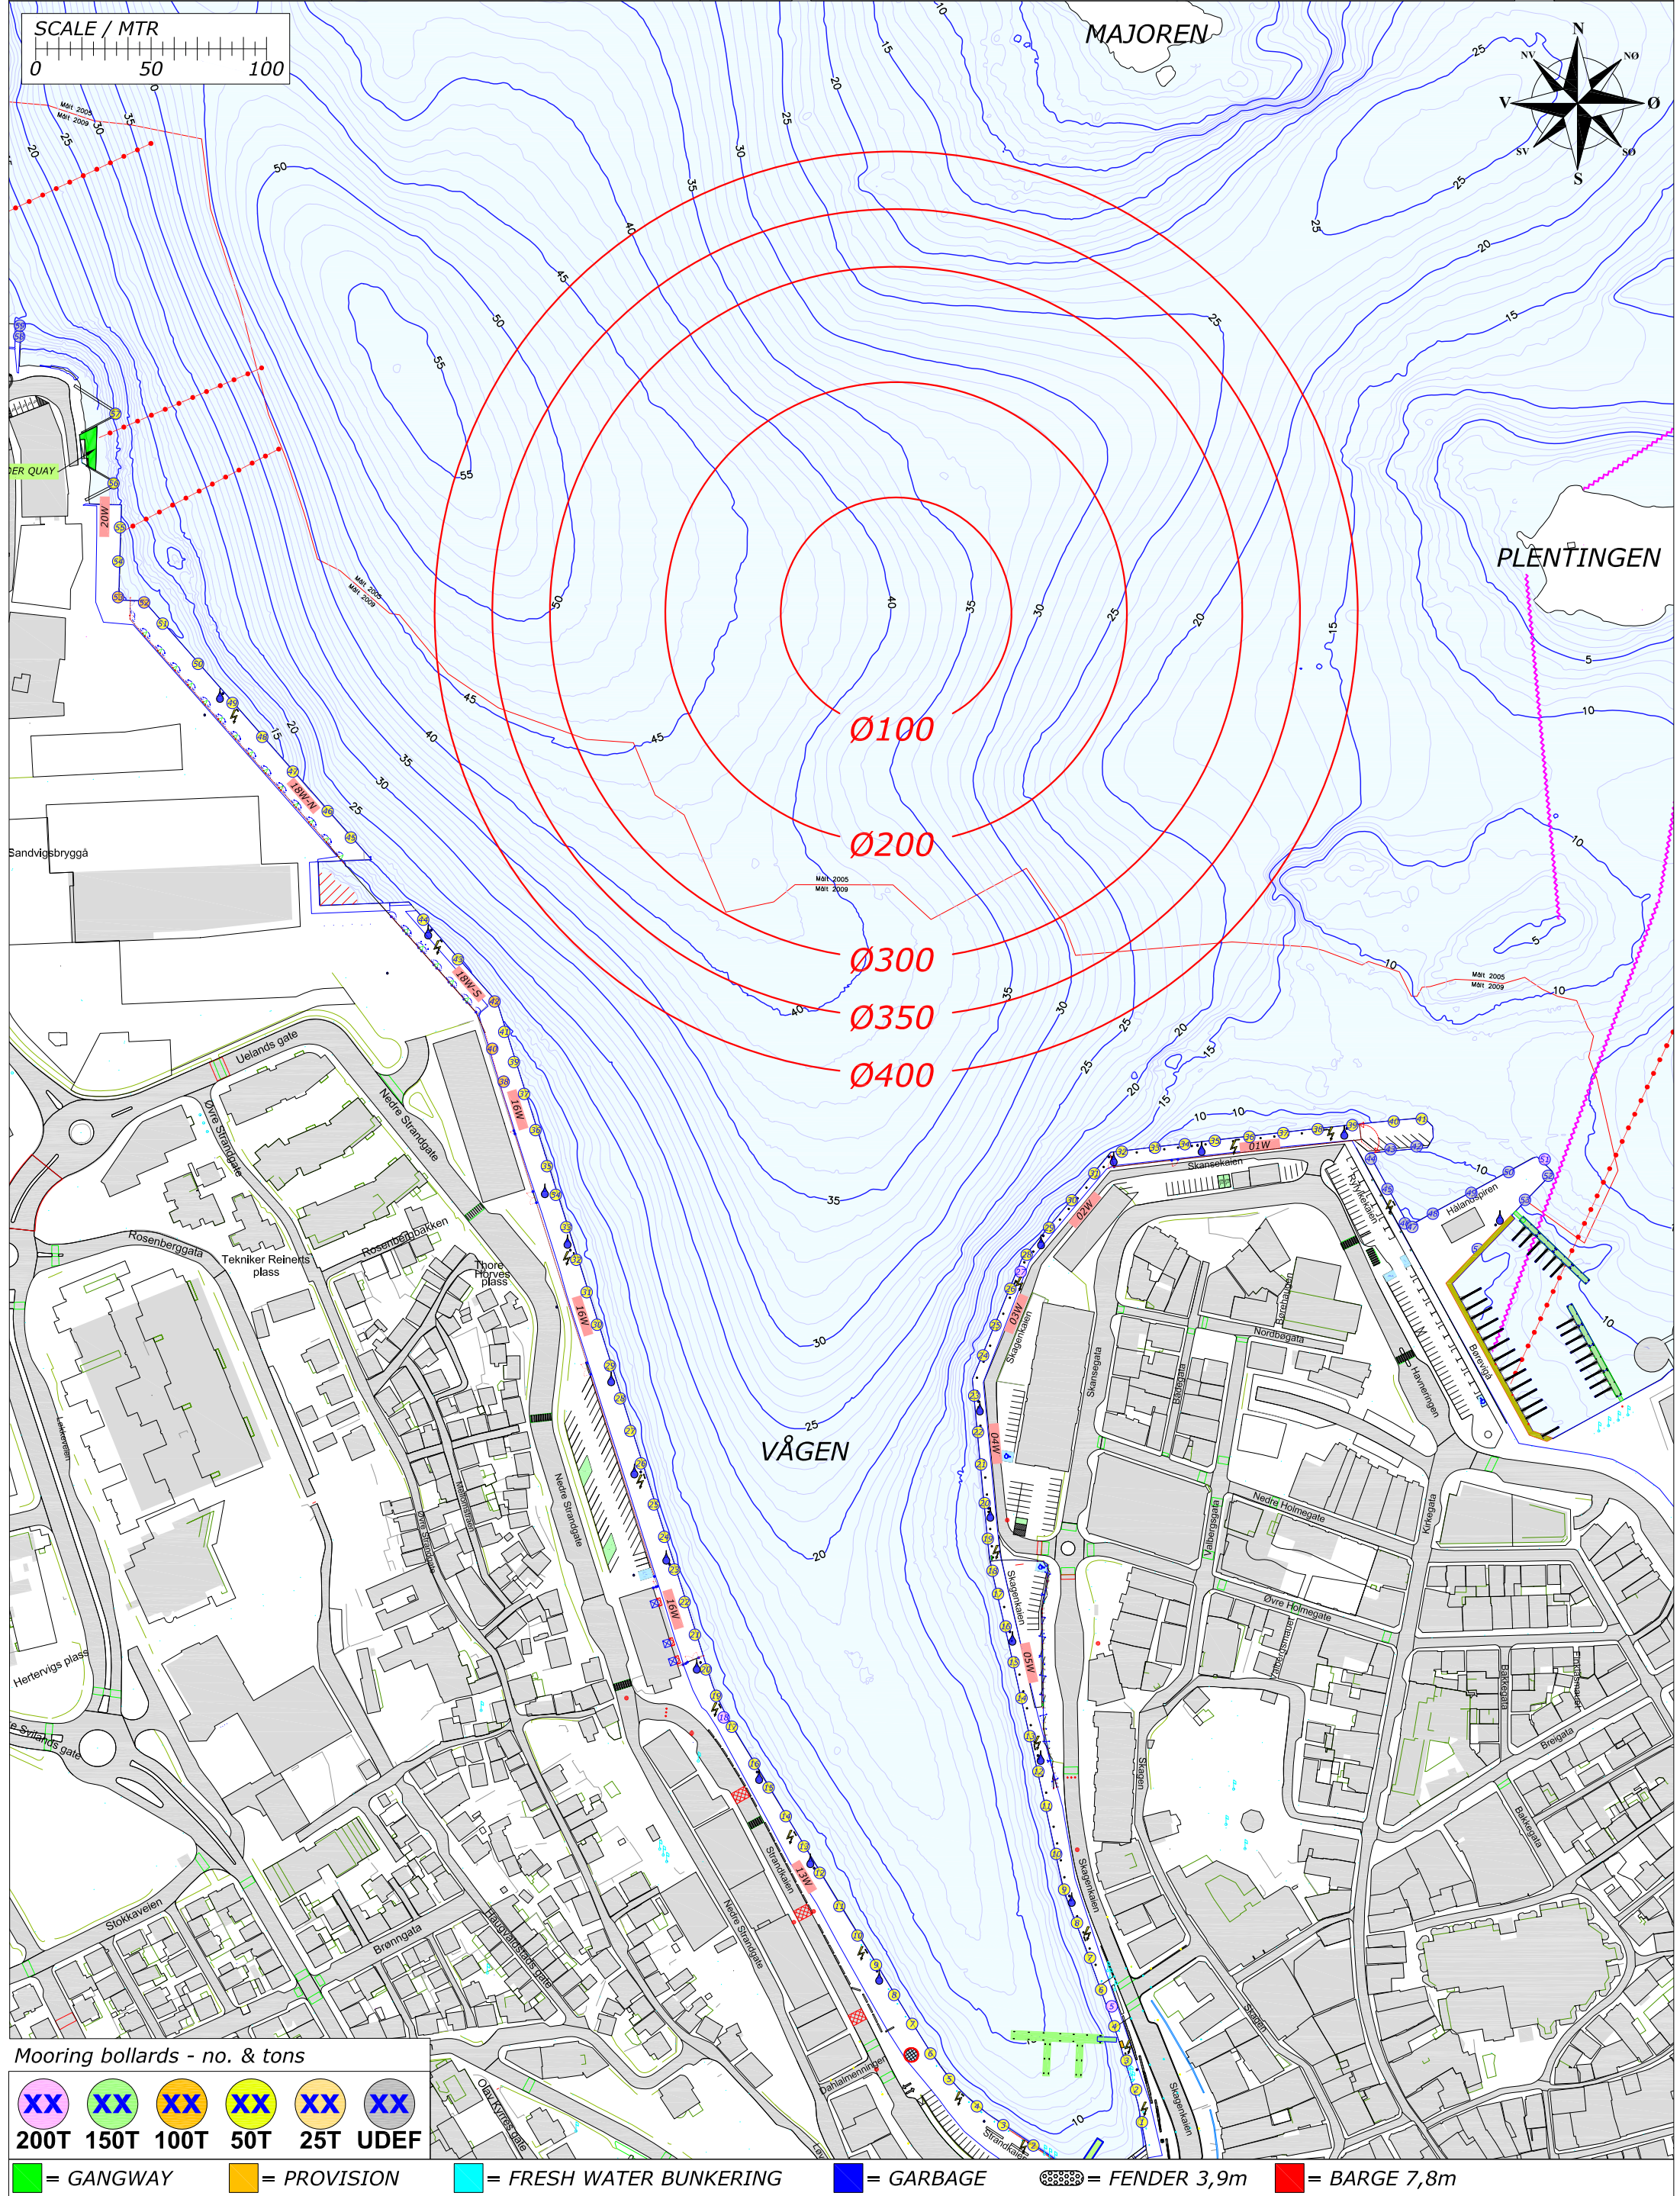

Mooring bollards - no. & tons

XX	XX	XX	XX	XX	XX
200T	150T	100T	50T	25T	UDEF


= GANGWAY	= PROVISION	= FRESH WATER BUNKERING	= GARBAGE	= FENDER 3,9m	= BARGE 7,8m
-----------	-------------	-------------------------	-----------	---------------	--------------

Rev.	Date	Text	Sign
Drawn by R.KARLSEN		Approved by - date	
Filename STAVANGER_HAVN.DWG		Date 0	Scale 1:2500
Title PORT OF STAVANGER MOORINGPLAN		Drawing no.	
Customer Stavangerregionen Havnedrift AS		Size A3	Sheet 1/1



BERTHING PLAN PORT OF STAVANGER
SATURDAY 13. APRIL 2019

REV.NR. 01 - 01.01.2019

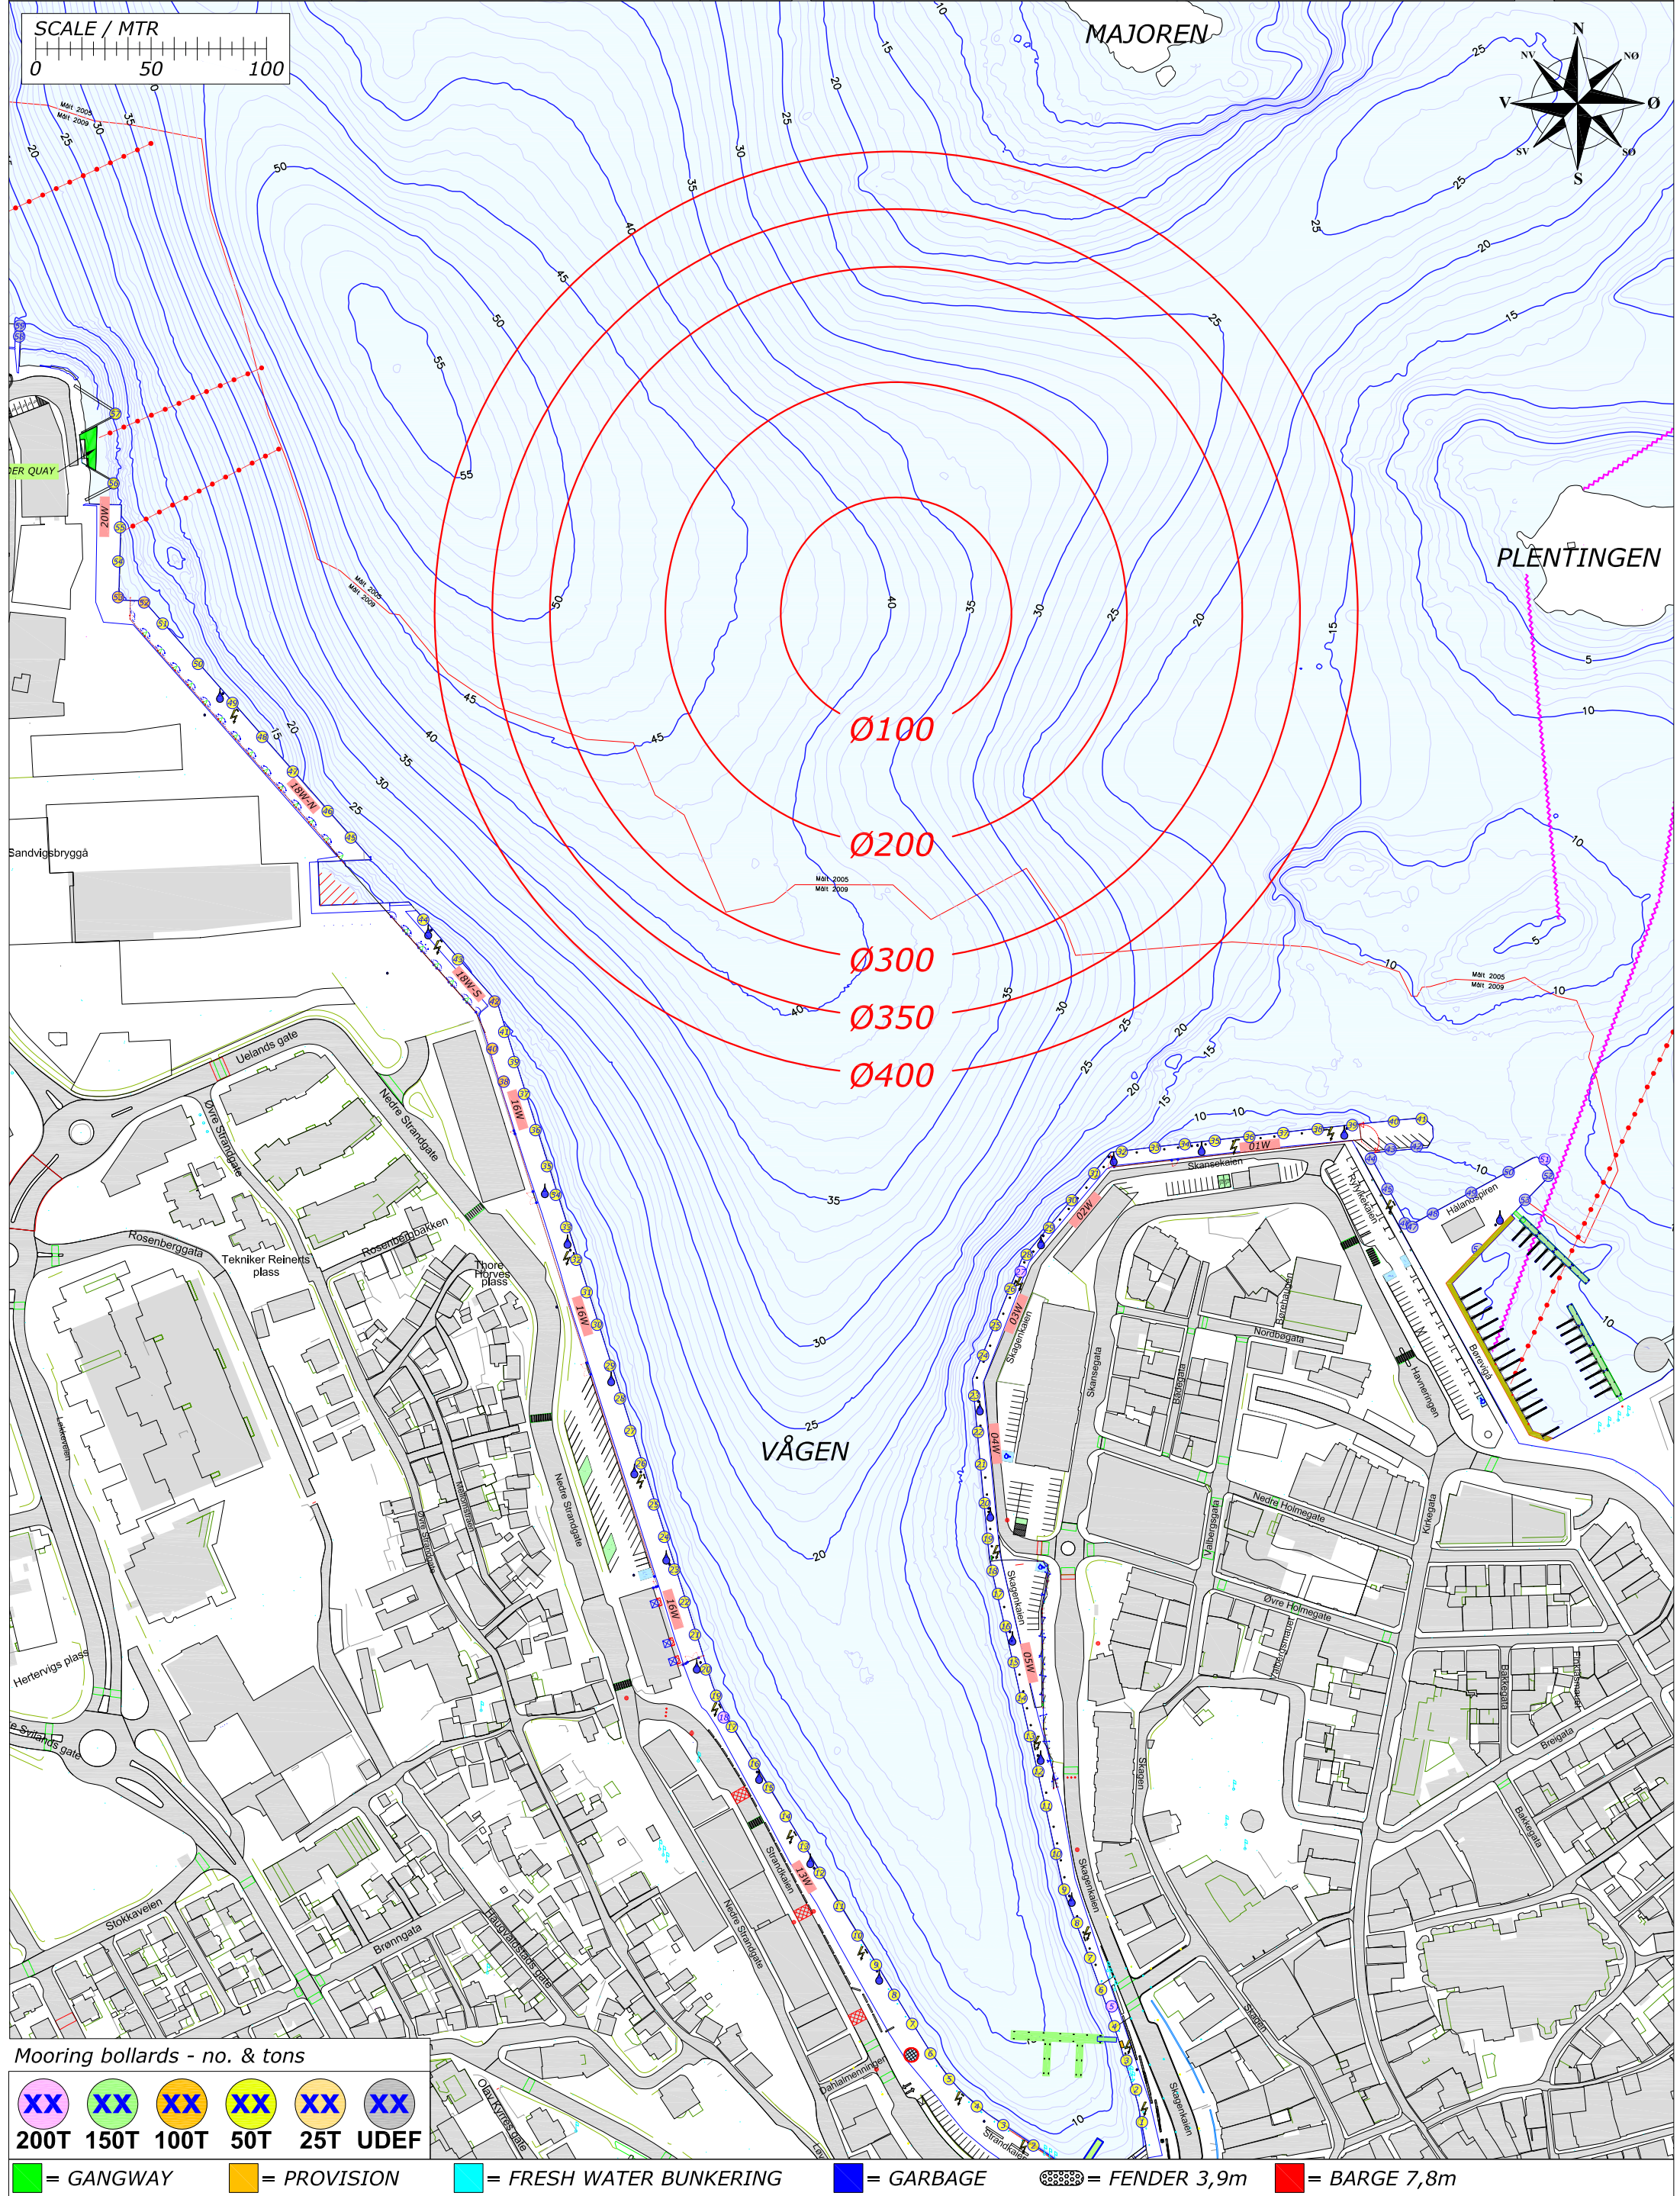

Mooring bollards - no. & tons

XX	XX	XX	XX	XX	XX
200T	150T	100T	50T	25T	UDEF


= GANGWAY	= PROVISION	= FRESH WATER BUNKERING	= GARBAGE	= FENDER 3,9m	= BARGE 7,8m
-----------	-------------	-------------------------	-----------	---------------	--------------

Rev.	Date	Text	Sign
Drawn by R.KARLSEN		Approved by - date	
Filename STAVANGER_HAVN.DWG		Date 0	Scale 1:2500
Title PORT OF STAVANGER MOORINGPLAN		Drawing no.	
Customer Stavangerregionen Havnedrift AS		Size A3	Sheet 1/1



BERTHING PLAN PORT OF STAVANGER
SUNDAY 14. APRIL 2019

REV.NR. 01 - 01.01.2019

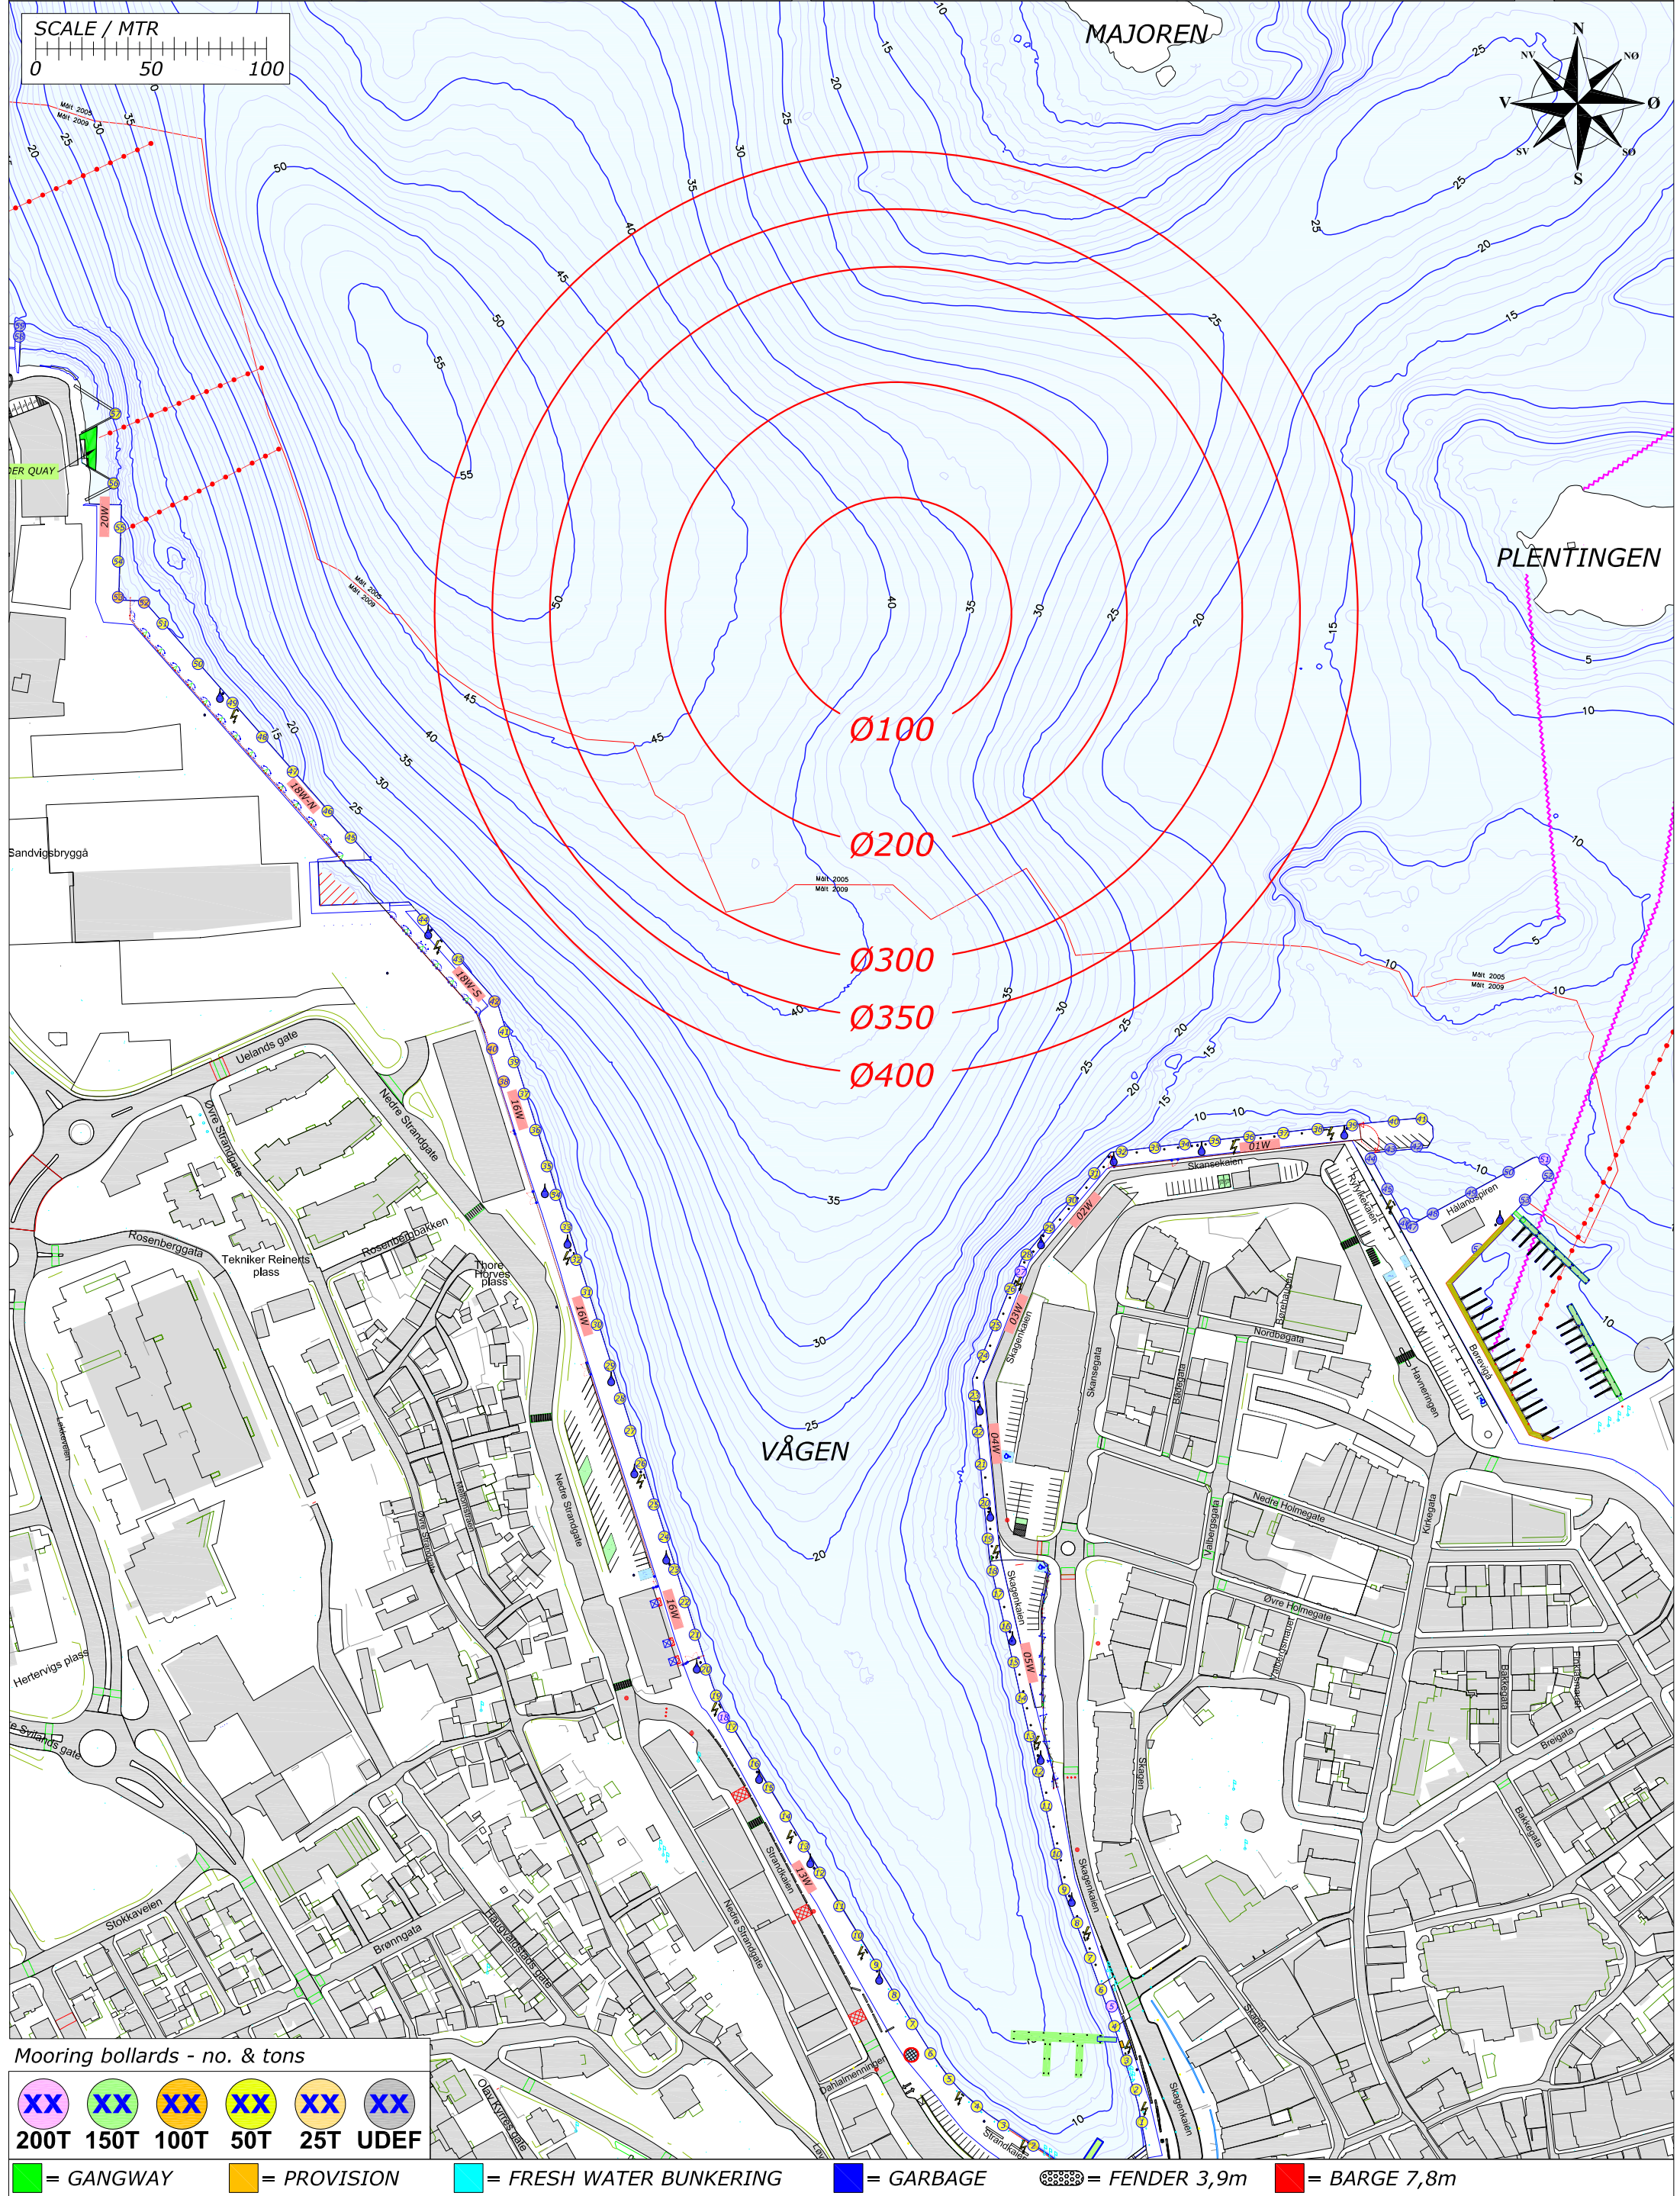

Mooring bollards - no. & tons

XX	XX	XX	XX	XX	XX
200T	150T	100T	50T	25T	UDEF


= GANGWAY	= PROVISION	= FRESH WATER BUNKERING	= GARBAGE	= FENDER 3,9m	= BARGE 7,8m
-----------	-------------	-------------------------	-----------	---------------	--------------

Rev.	Date	Text	Sign
Drawn by R.KARLSEN		Approved by - date	
Filename STAVANGER_HAVN.DWG		Date 0	Scale 1:2500
Title PORT OF STAVANGER MOORINGPLAN		Drawing no.	
Customer Stavangerregionen Havnedrift AS		Size A3	Sheet 1/1



BERTHING PLAN PORT OF STAVANGER
MONDAY 15. APRIL 2019

REV.NR. 01 - 01.01.2019

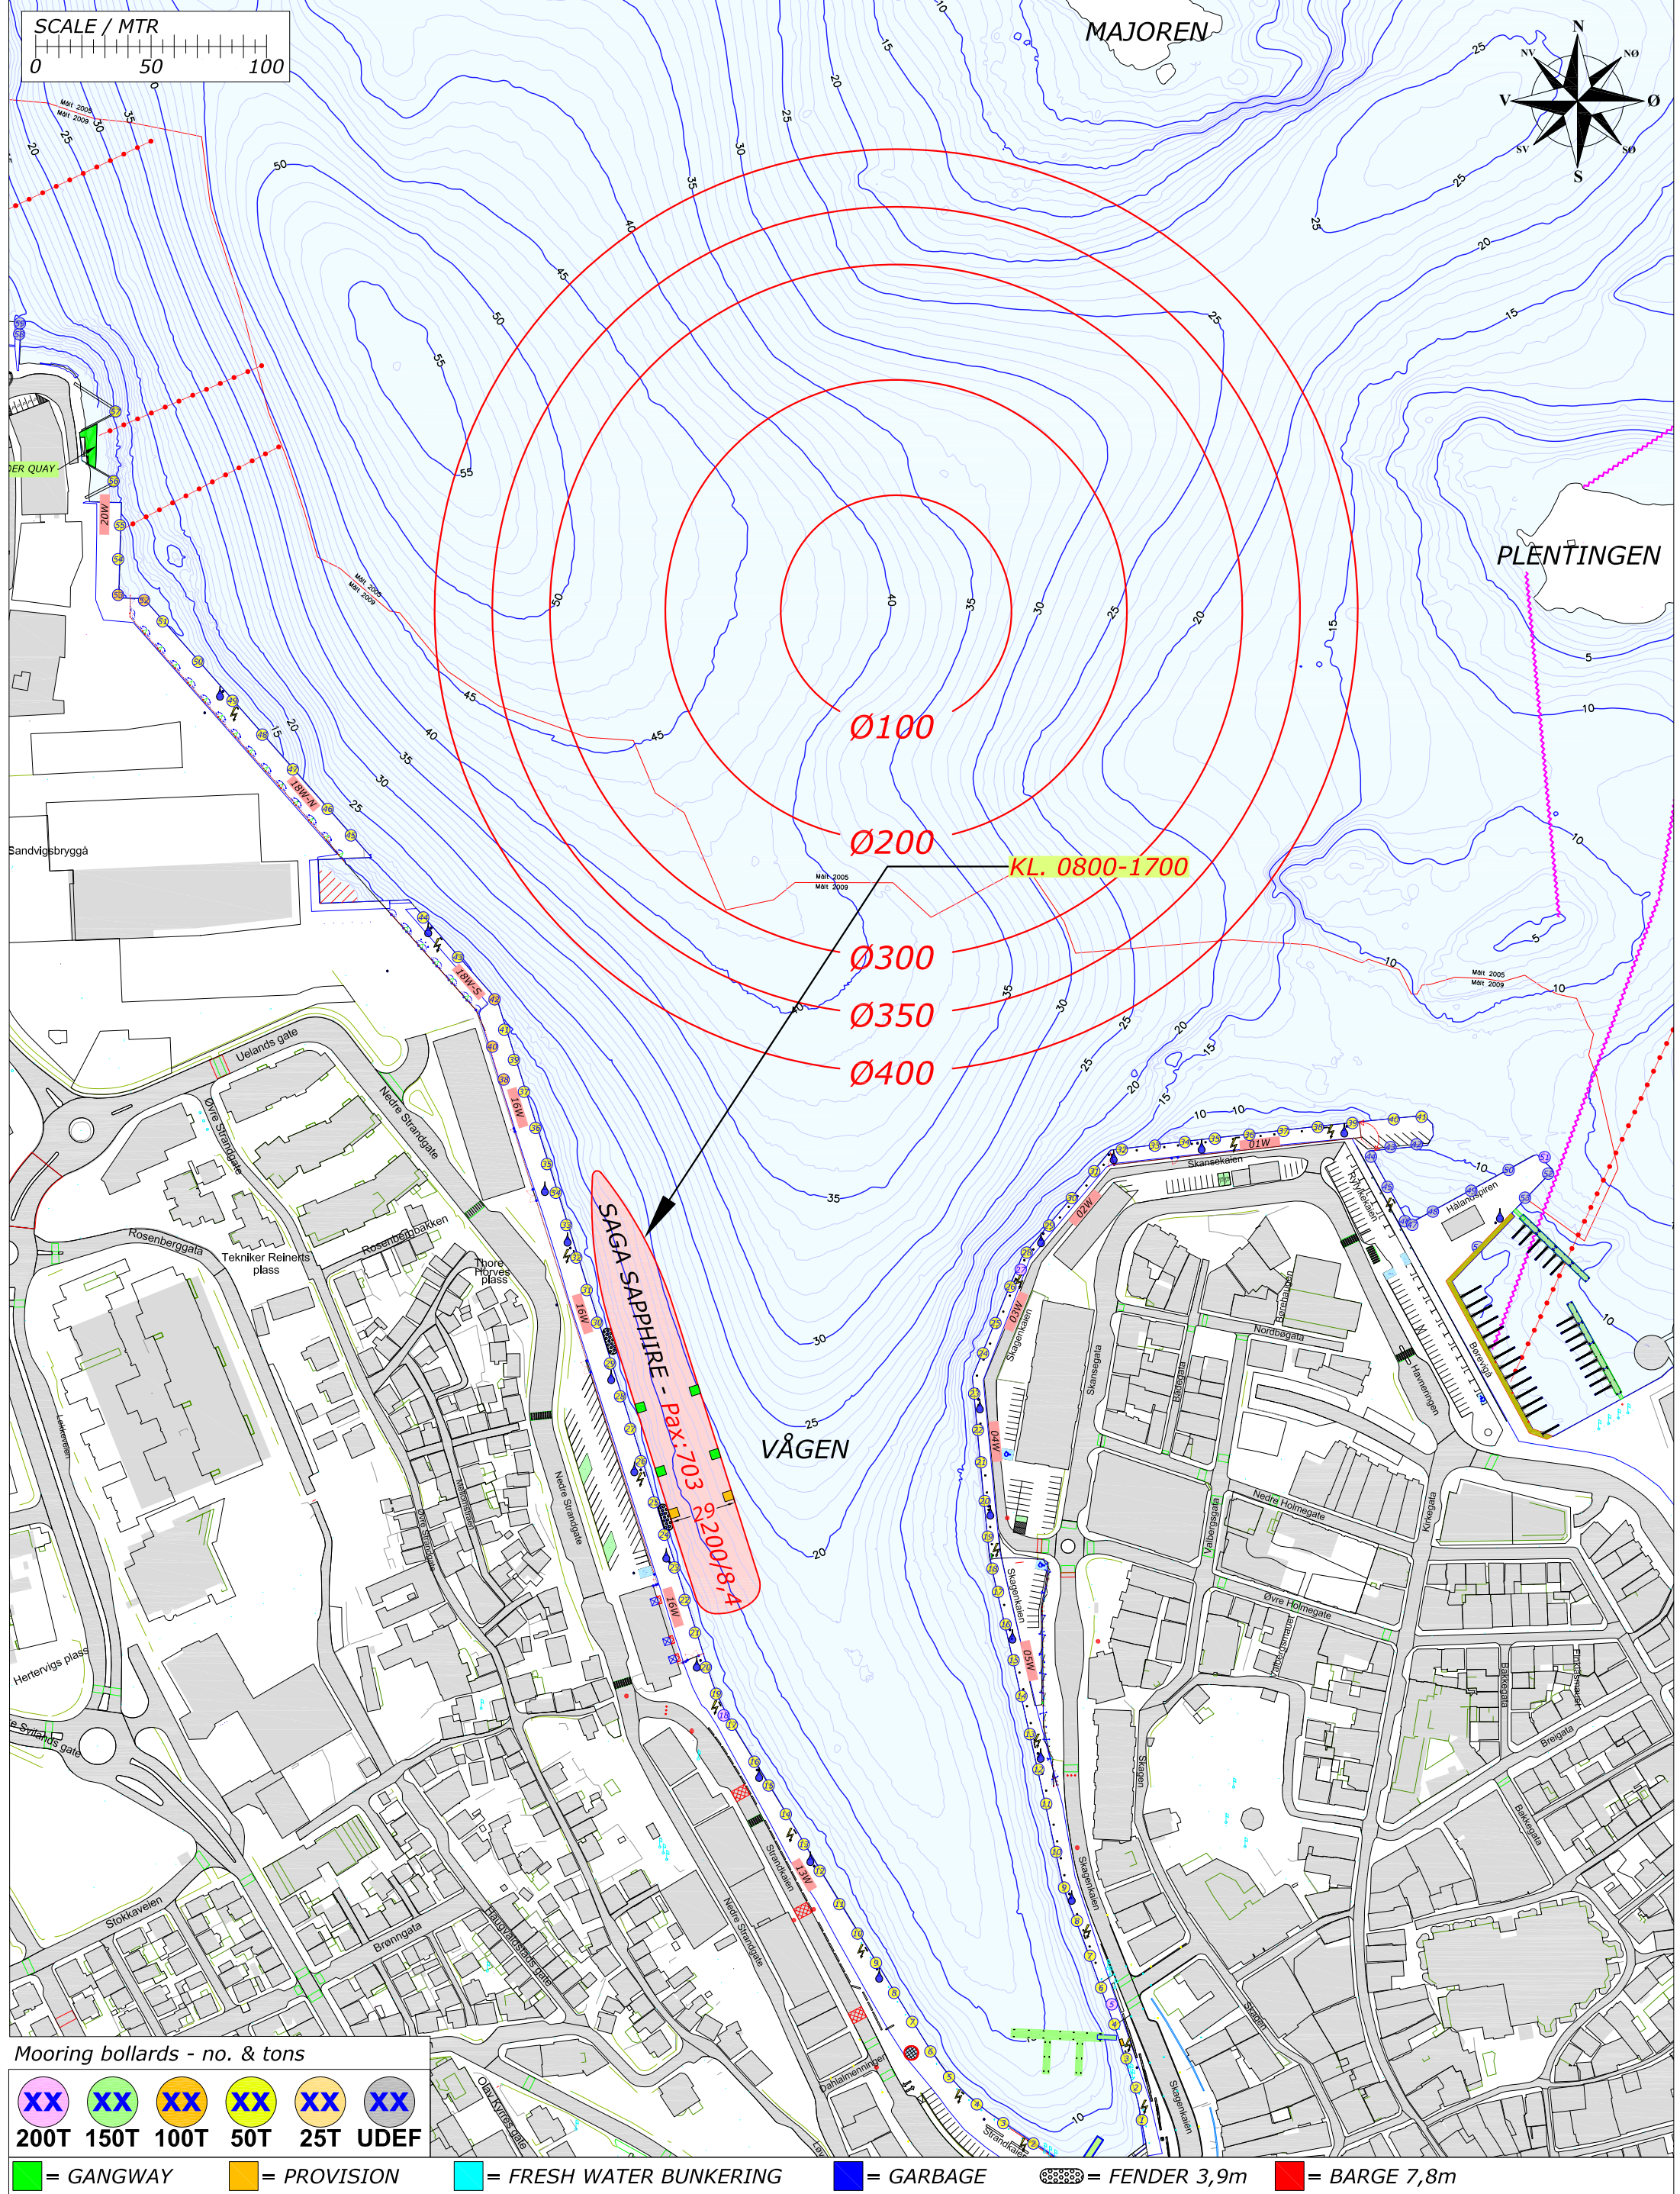

Mooring bollards - no. & tons

XX	XX	XX	XX	XX	XX
200T	150T	100T	50T	25T	UDEF

Legend:


- = GANGWAY
- = PROVISION
- = FRESH WATER BUNKERING
- = GARBAGE
- = FENDER 3,9m
- = BARGE 7,8m

Rev.	Date	Text	Sign
Drawn by R.KARLSEN		Approved by - date	
Filename STAVANGER_HAVN.DWG		Date 0	Scale 1:2500
Title PORT OF STAVANGER MOORINGPLAN		Drawing no.	
Customer Stavangerregionen Havnedrift AS		Size A3	Sheet 1/1



BERTHING PLAN PORT OF STAVANGER
TUESDAY 16. APRIL 2019

REV.NR. 01 - 01.01.2019

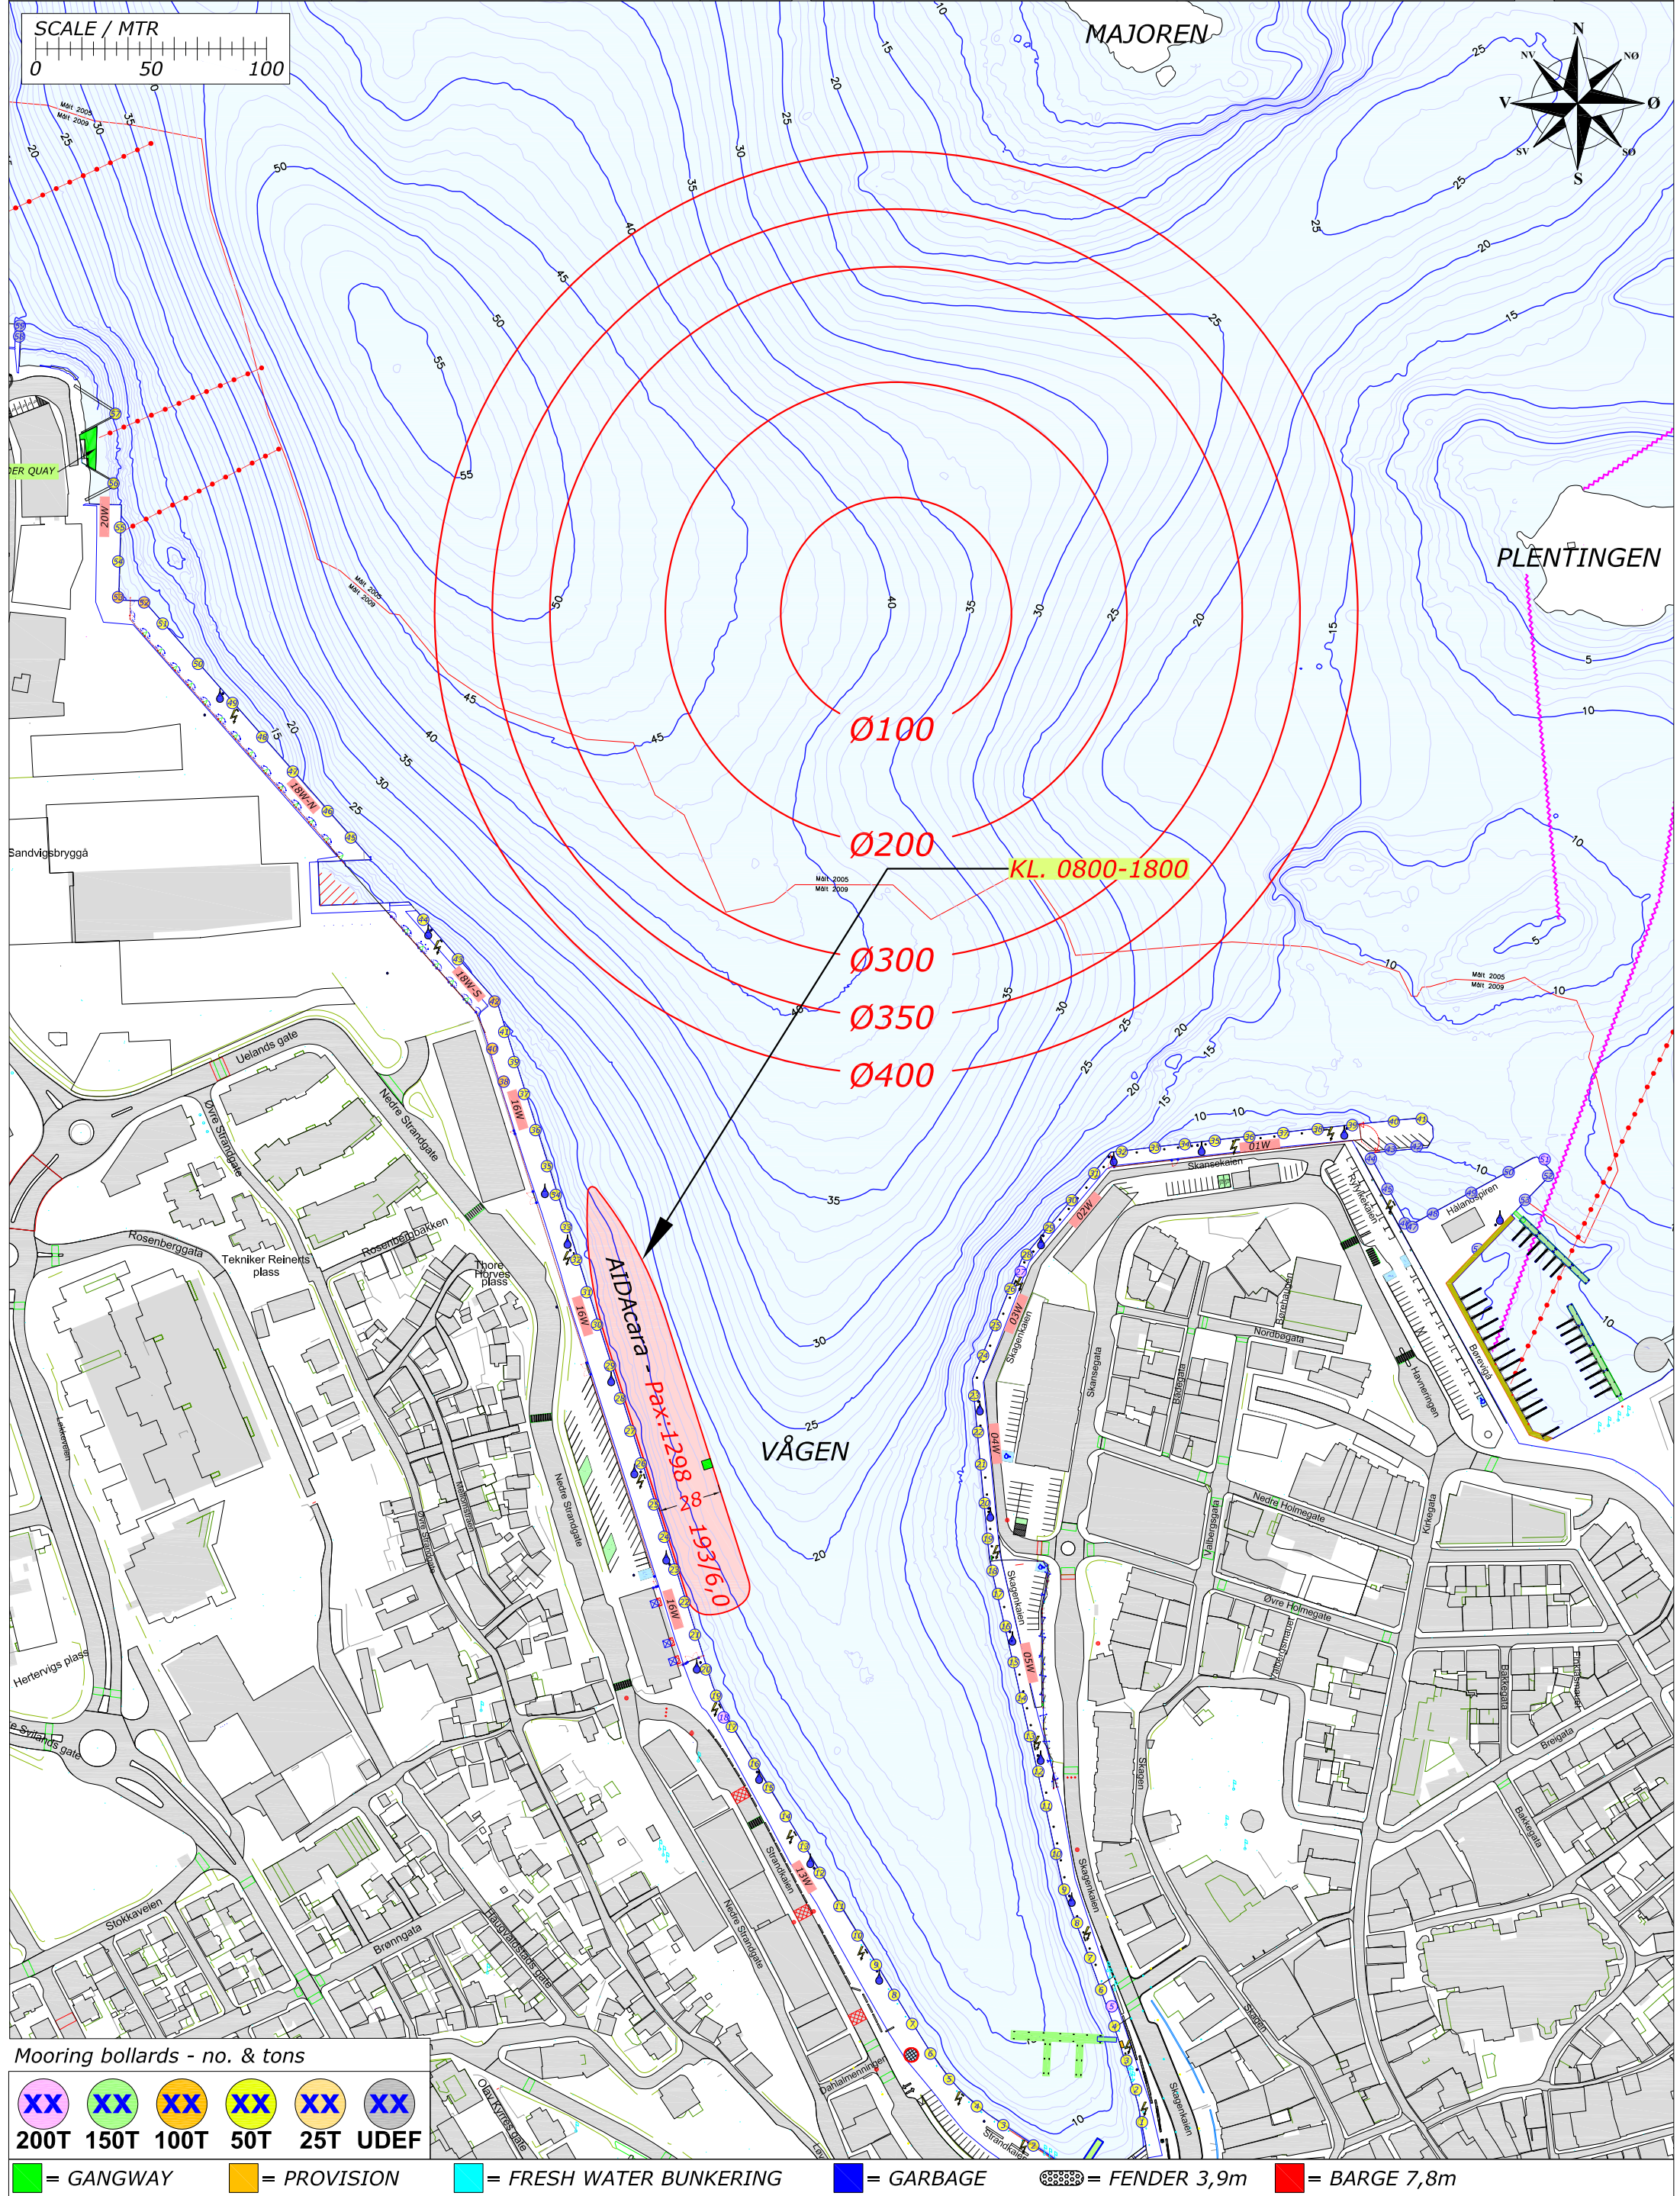

Mooring bollards - no. & tons

XX	XX	XX	XX	XX	XX
200T	150T	100T	50T	25T	UDEF


= GANGWAY	= PROVISION	= FRESH WATER BUNKERING	= GARBAGE	= FENDER 3,9m	= BARGE 7,8m
-----------	-------------	-------------------------	-----------	---------------	--------------

Rev.	Date	Text	Sign
Drawn by R.KARLSEN		Approved by - date	
Filename STAVANGER_HAVN.DWG		Date 0	Scale 1:2500
Title PORT OF STAVANGER MOORINGPLAN		Drawing no.	
Customer Stavangerregionen Havnedrift AS		Size A3	Sheet 1/1

RUTEK
Rutek AS - Seiskjervegen 11 - 4055 Sola

BERTHING PLAN PORT OF STAVANGER
WEDNESDAY 17. APRIL 2019

REV.NR. 01 - 01.01.2019

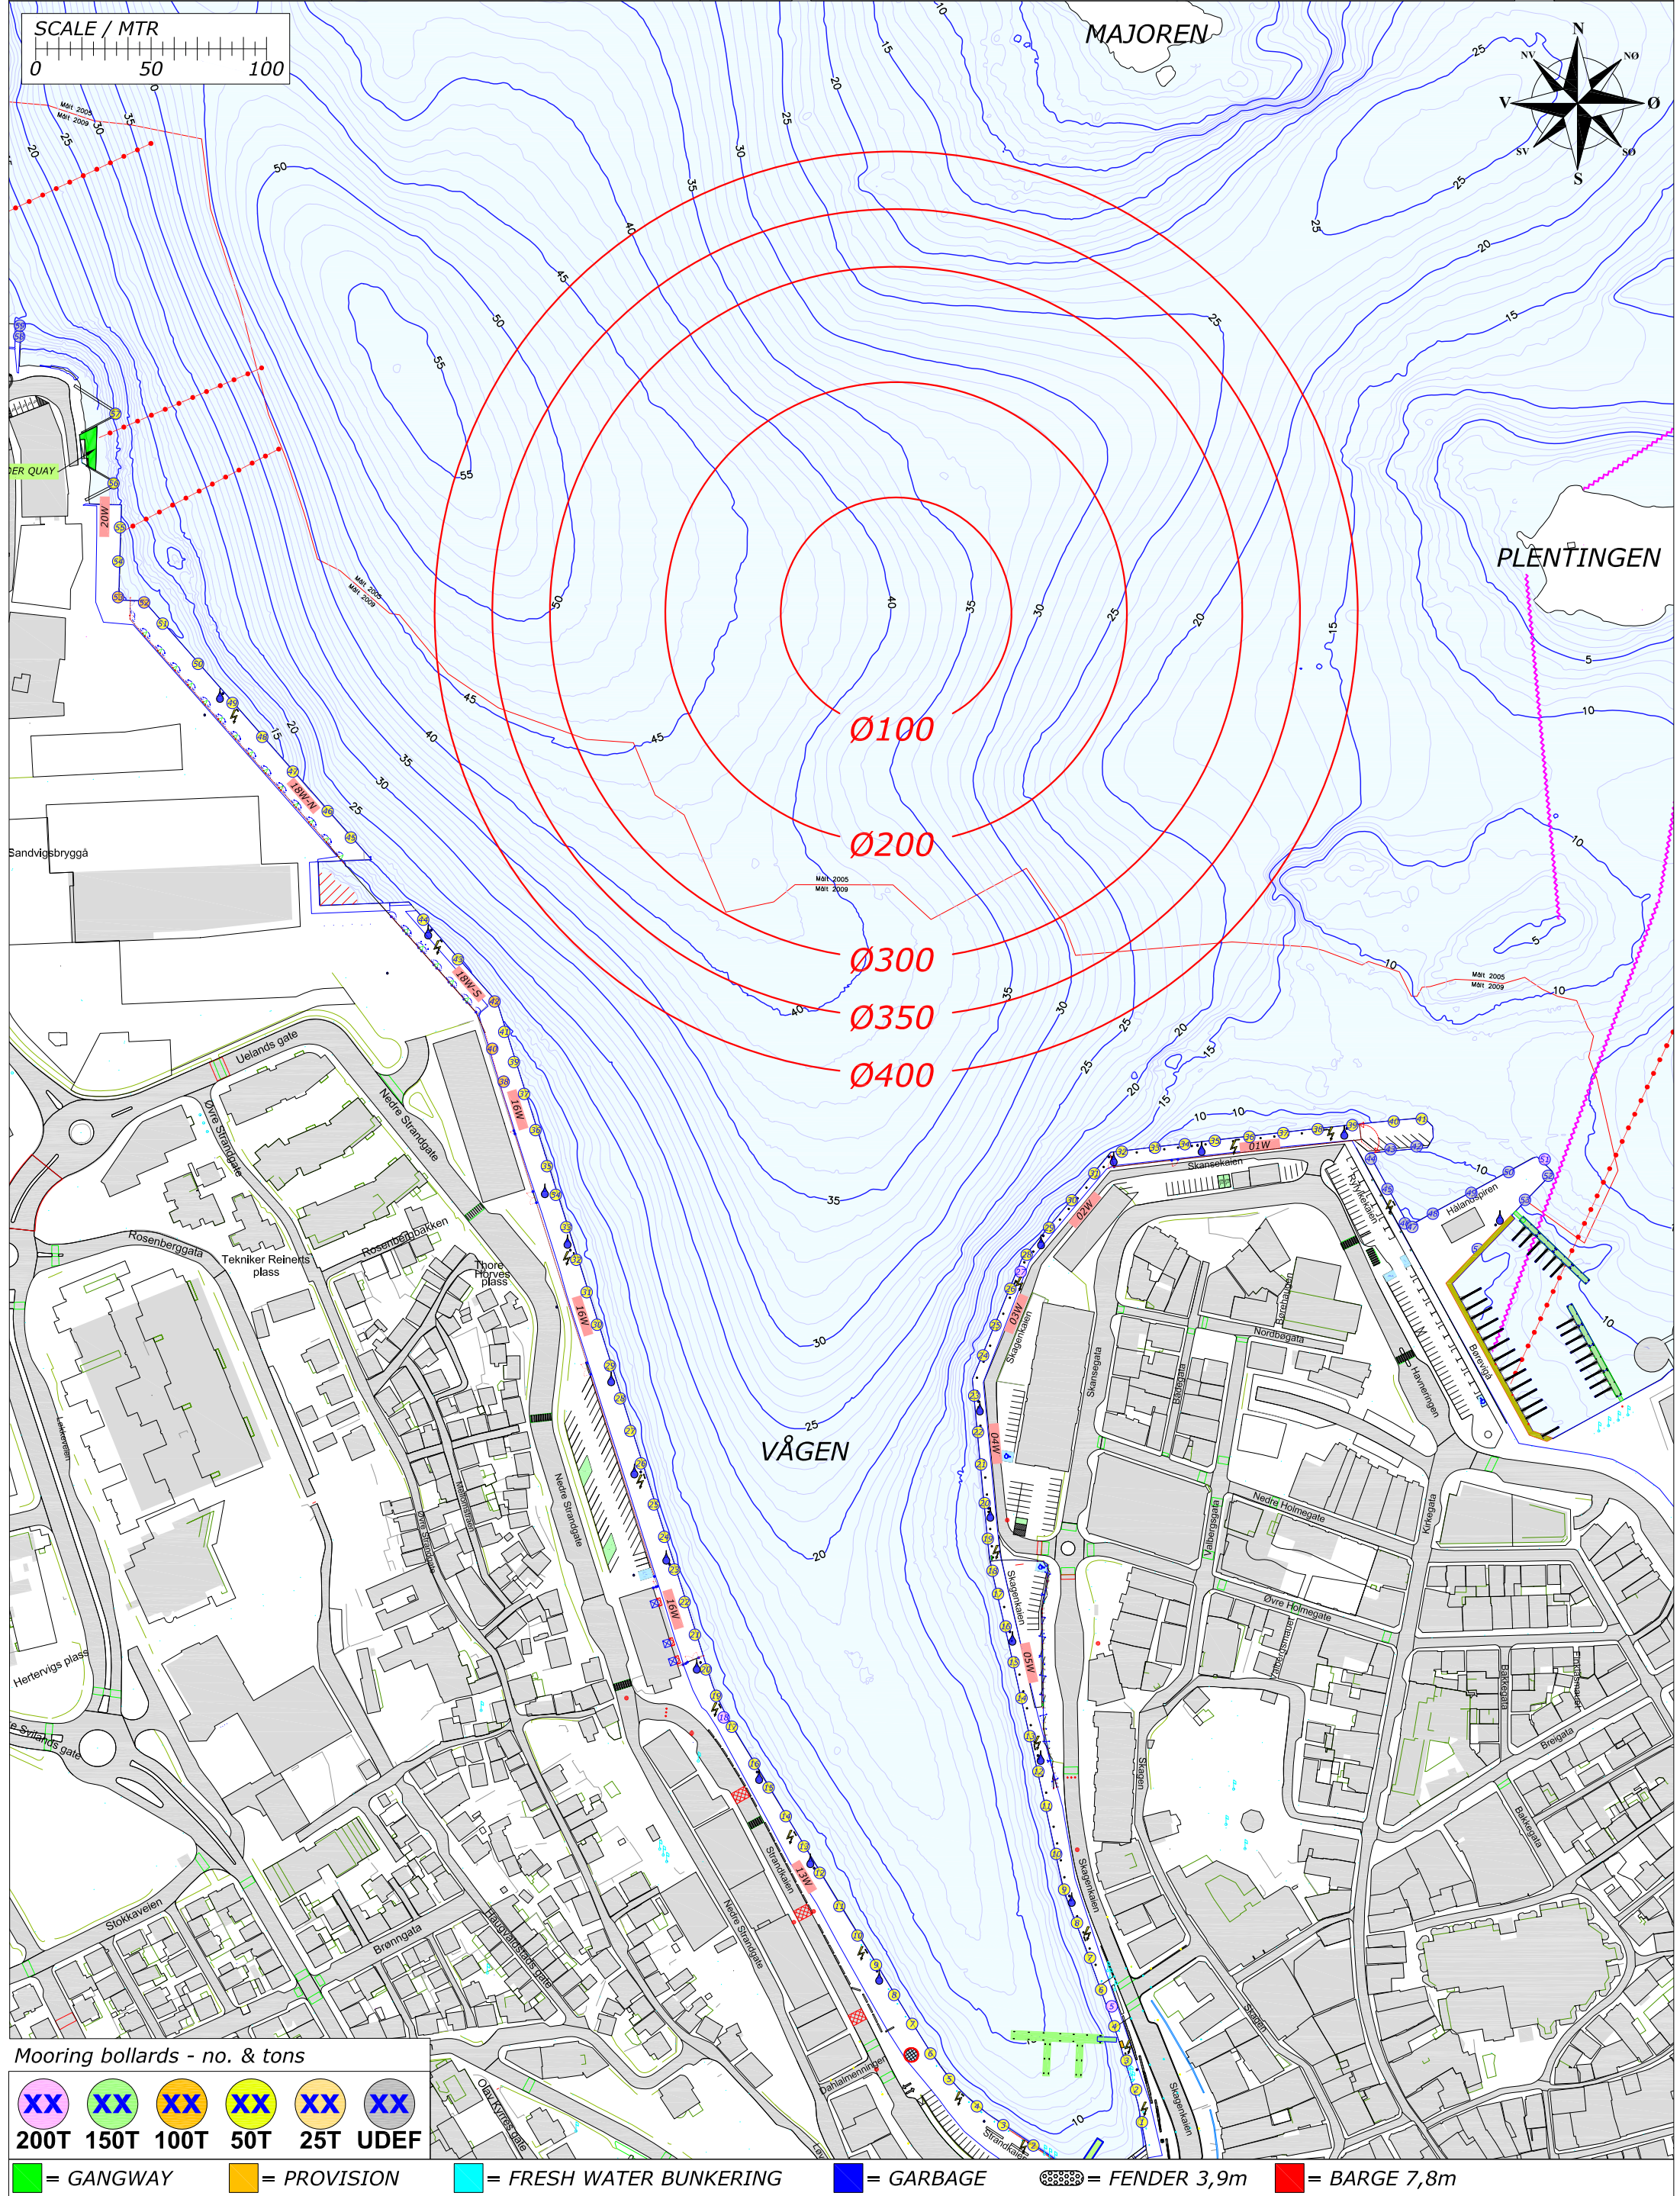

Mooring bollards - no. & tons

XX	XX	XX	XX	XX	XX
200T	150T	100T	50T	25T	UDEF


= GANGWAY	= PROVISION	= FRESH WATER BUNKERING	= GARBAGE	= FENDER 3,9m	= BARGE 7,8m
-----------	-------------	-------------------------	-----------	---------------	--------------

Rev.	Date	Text	Sign
Drawn by R.KARLSEN		Approved by - date	
Filename STAVANGER_HAVN.DWG		Date 0	Scale 1:2500
Title PORT OF STAVANGER MOORINGPLAN		Drawing no.	
Customer Stavangerregionen Havnedrift AS		Size A3	Sheet 1/1



BERTHING PLAN PORT OF STAVANGER
THURSDAY 18. APRIL 2019

REV.NR. 01 - 01.01.2019

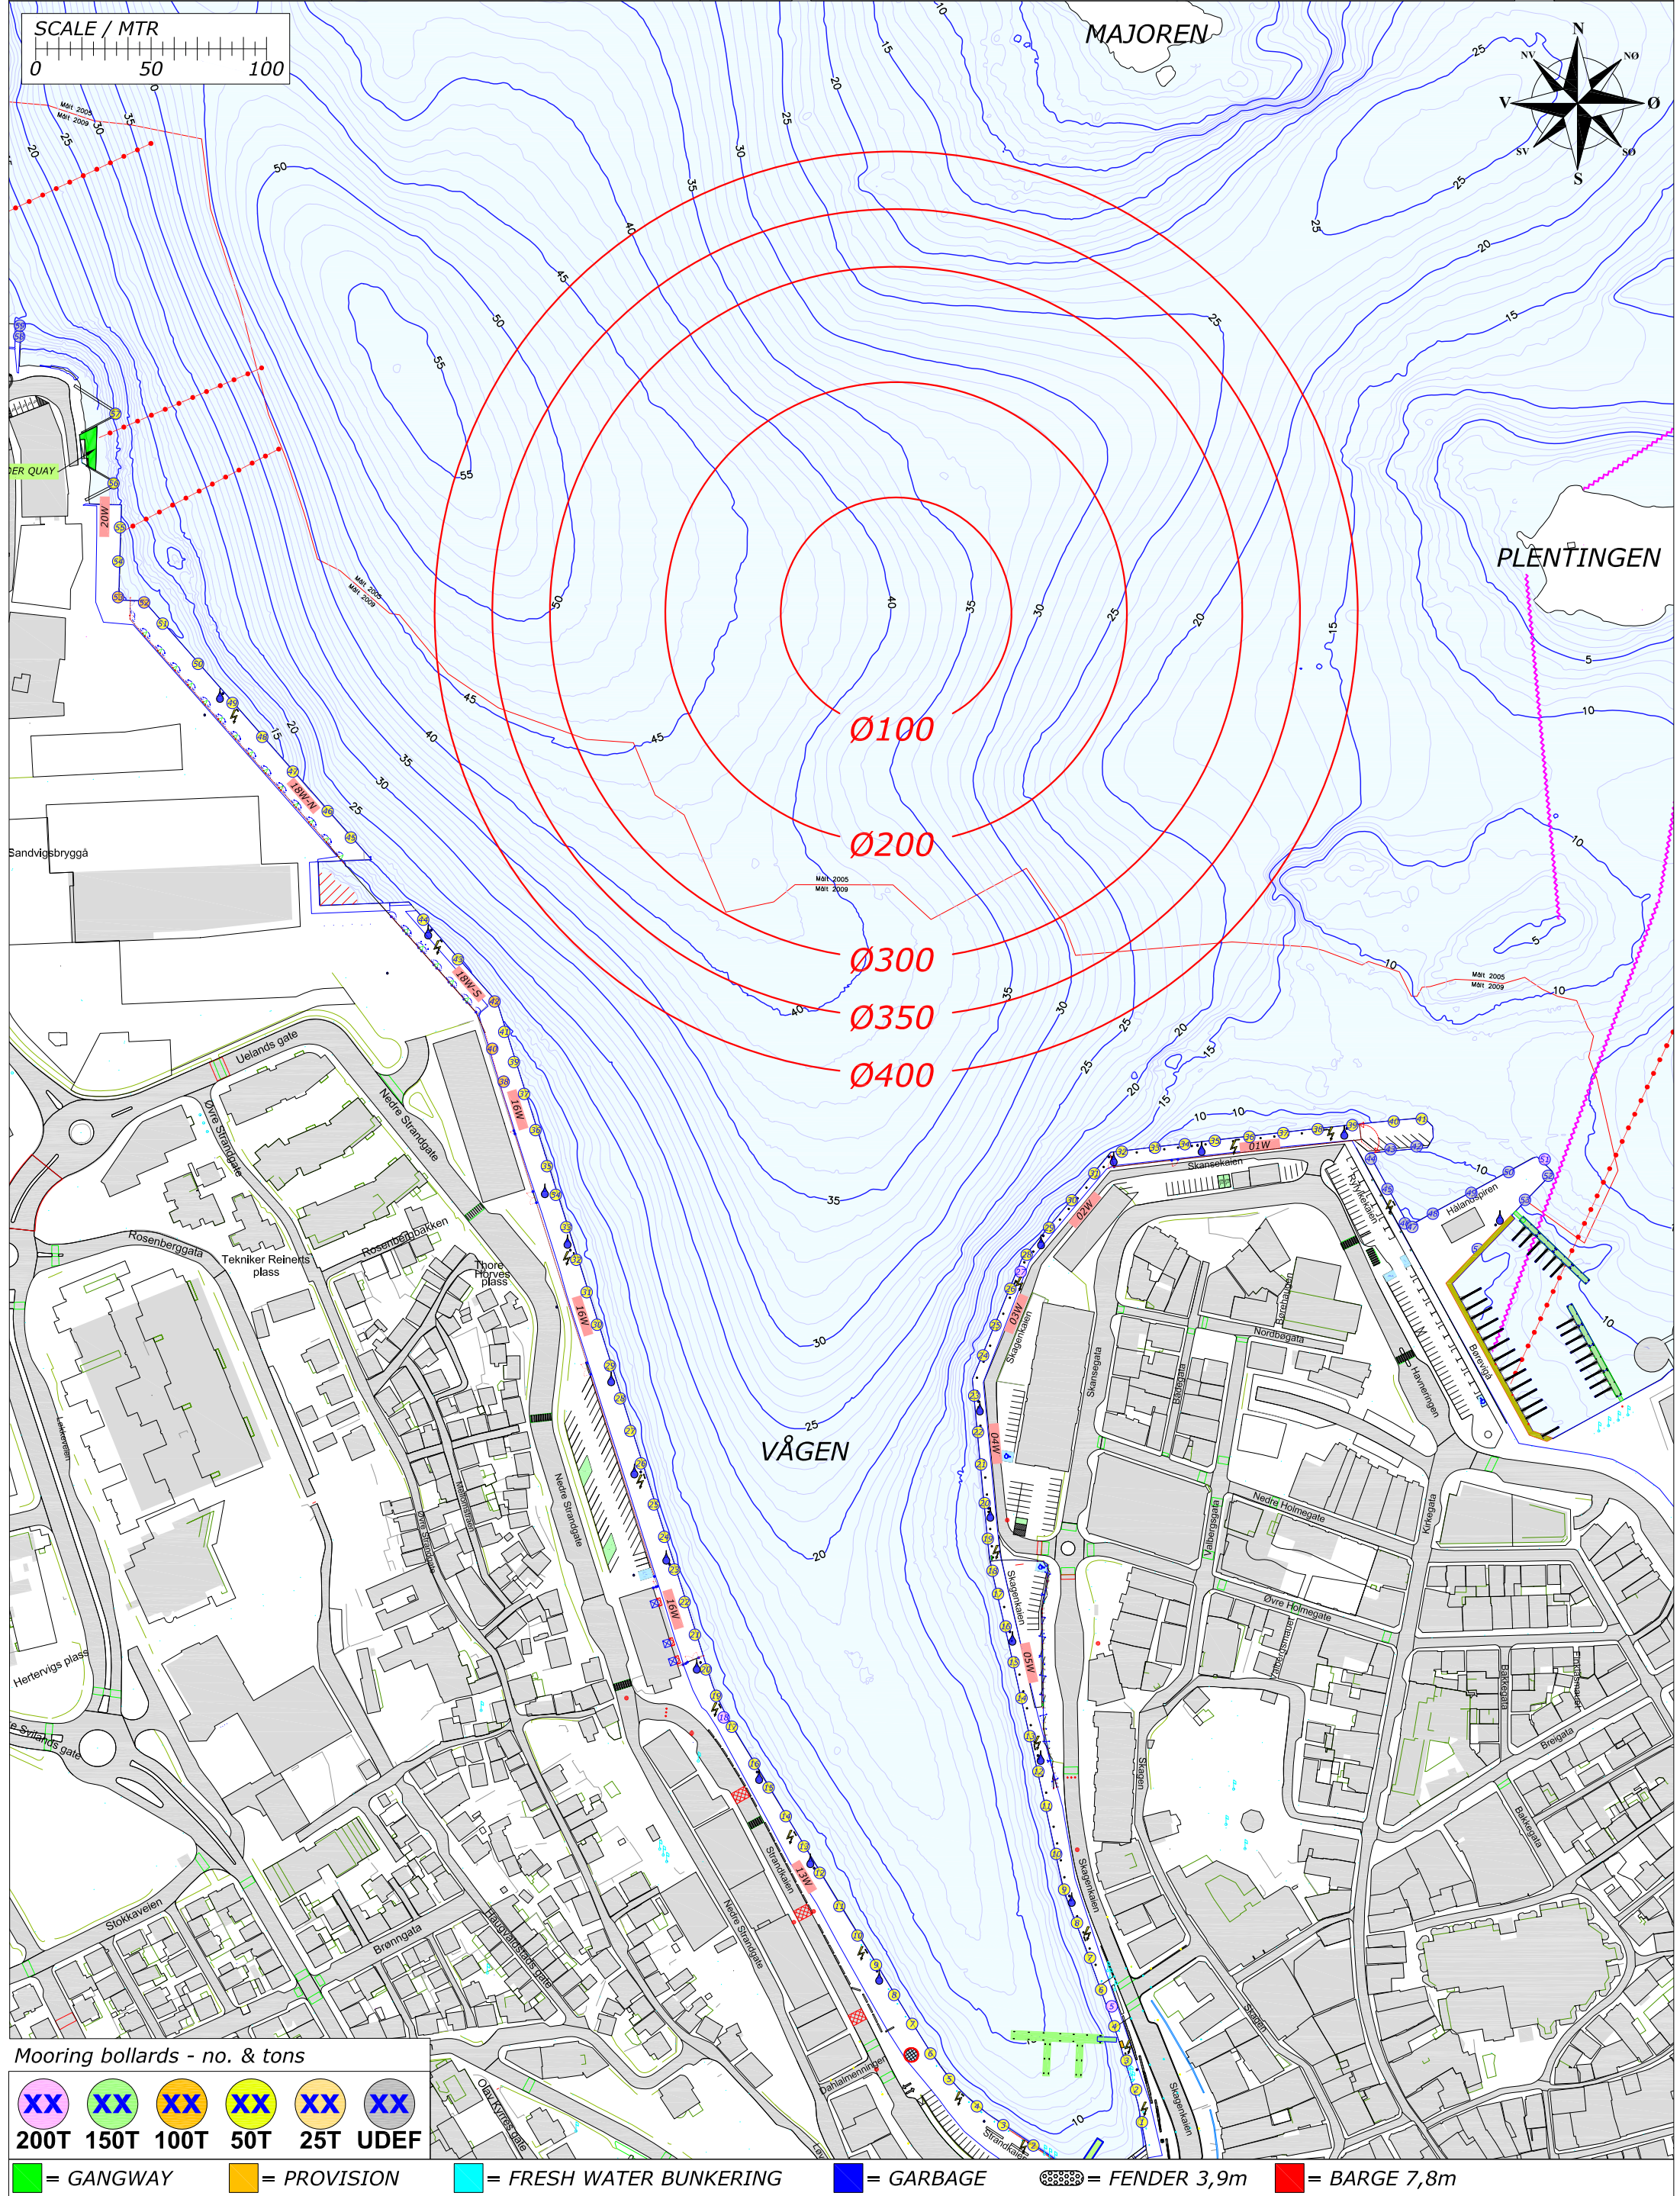

Mooring bollards - no. & tons

XX	XX	XX	XX	XX	XX
200T	150T	100T	50T	25T	UDEF


= GANGWAY	= PROVISION	= FRESH WATER BUNKERING	= GARBAGE	= FENDER 3,9m	= BARGE 7,8m
-----------	-------------	-------------------------	-----------	---------------	--------------

Rev.	Date	Text	Sign
Drawn by R.KARLSEN		Approved by - date	
Filename STAVANGER_HAVN.DWG		Date 0	Scale 1:2500
Title PORT OF STAVANGER MOORINGPLAN		Drawing no.	
Customer Stavangerregionen Havnedrift AS		Size A3	Sheet 1/1



BERTHING PLAN PORT OF STAVANGER
FRIDAY 19. APRIL 2019

REV.NR. 01 - 01.01.2019

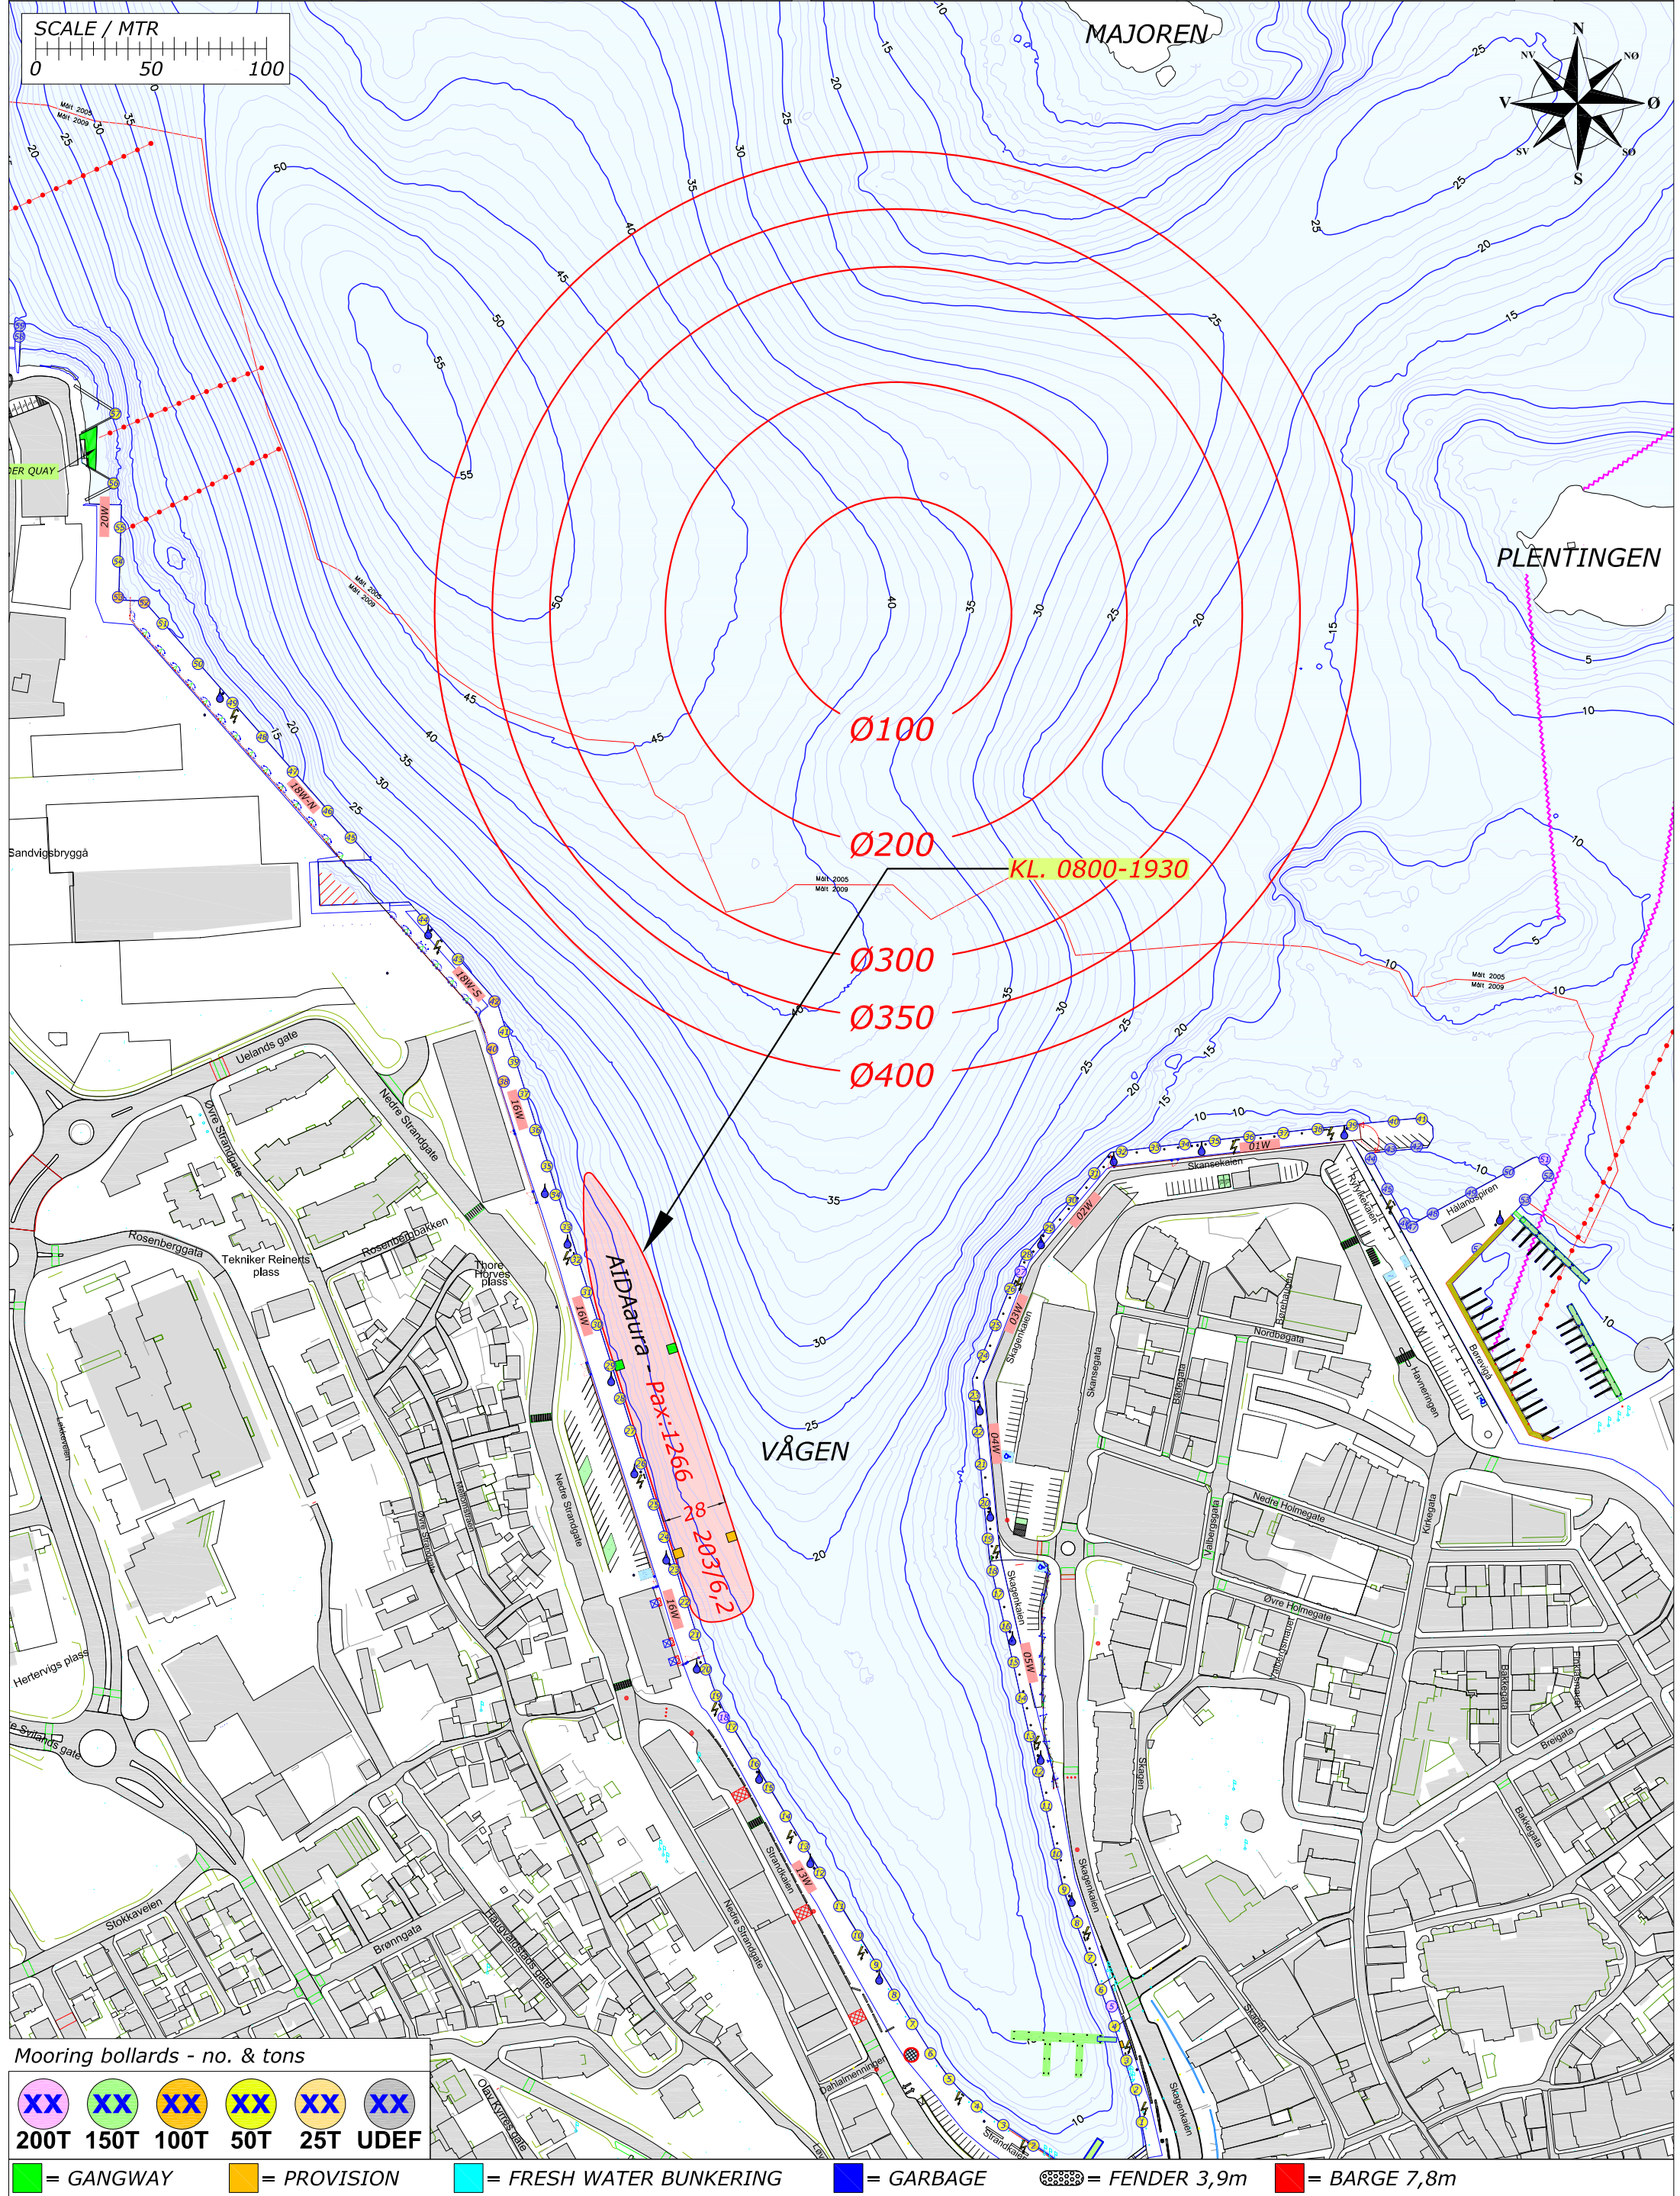

Mooring bollards - no. & tons

XX	XX	XX	XX	XX	XX
200T	150T	100T	50T	25T	UDEF


= GANGWAY	= PROVISION	= FRESH WATER BUNKERING	= GARBAGE	= FENDER 3,9m	= BARGE 7,8m
-----------	-------------	-------------------------	-----------	---------------	--------------

Rev.	Date	Text	Sign
Drawn by R.KARLSEN		Approved by - date	
Filename STAVANGER_HAVN.DWG		Date 0	Scale 1:2500
Title PORT OF STAVANGER MOORINGPLAN		Drawing no.	
Customer Stavangerregionen Havnedrift AS		Size A3	Sheet 1/1



BERTHING PLAN PORT OF STAVANGER
SATURDAY 20. APRIL 2019

REV.NR. 01 - 01.01.2019

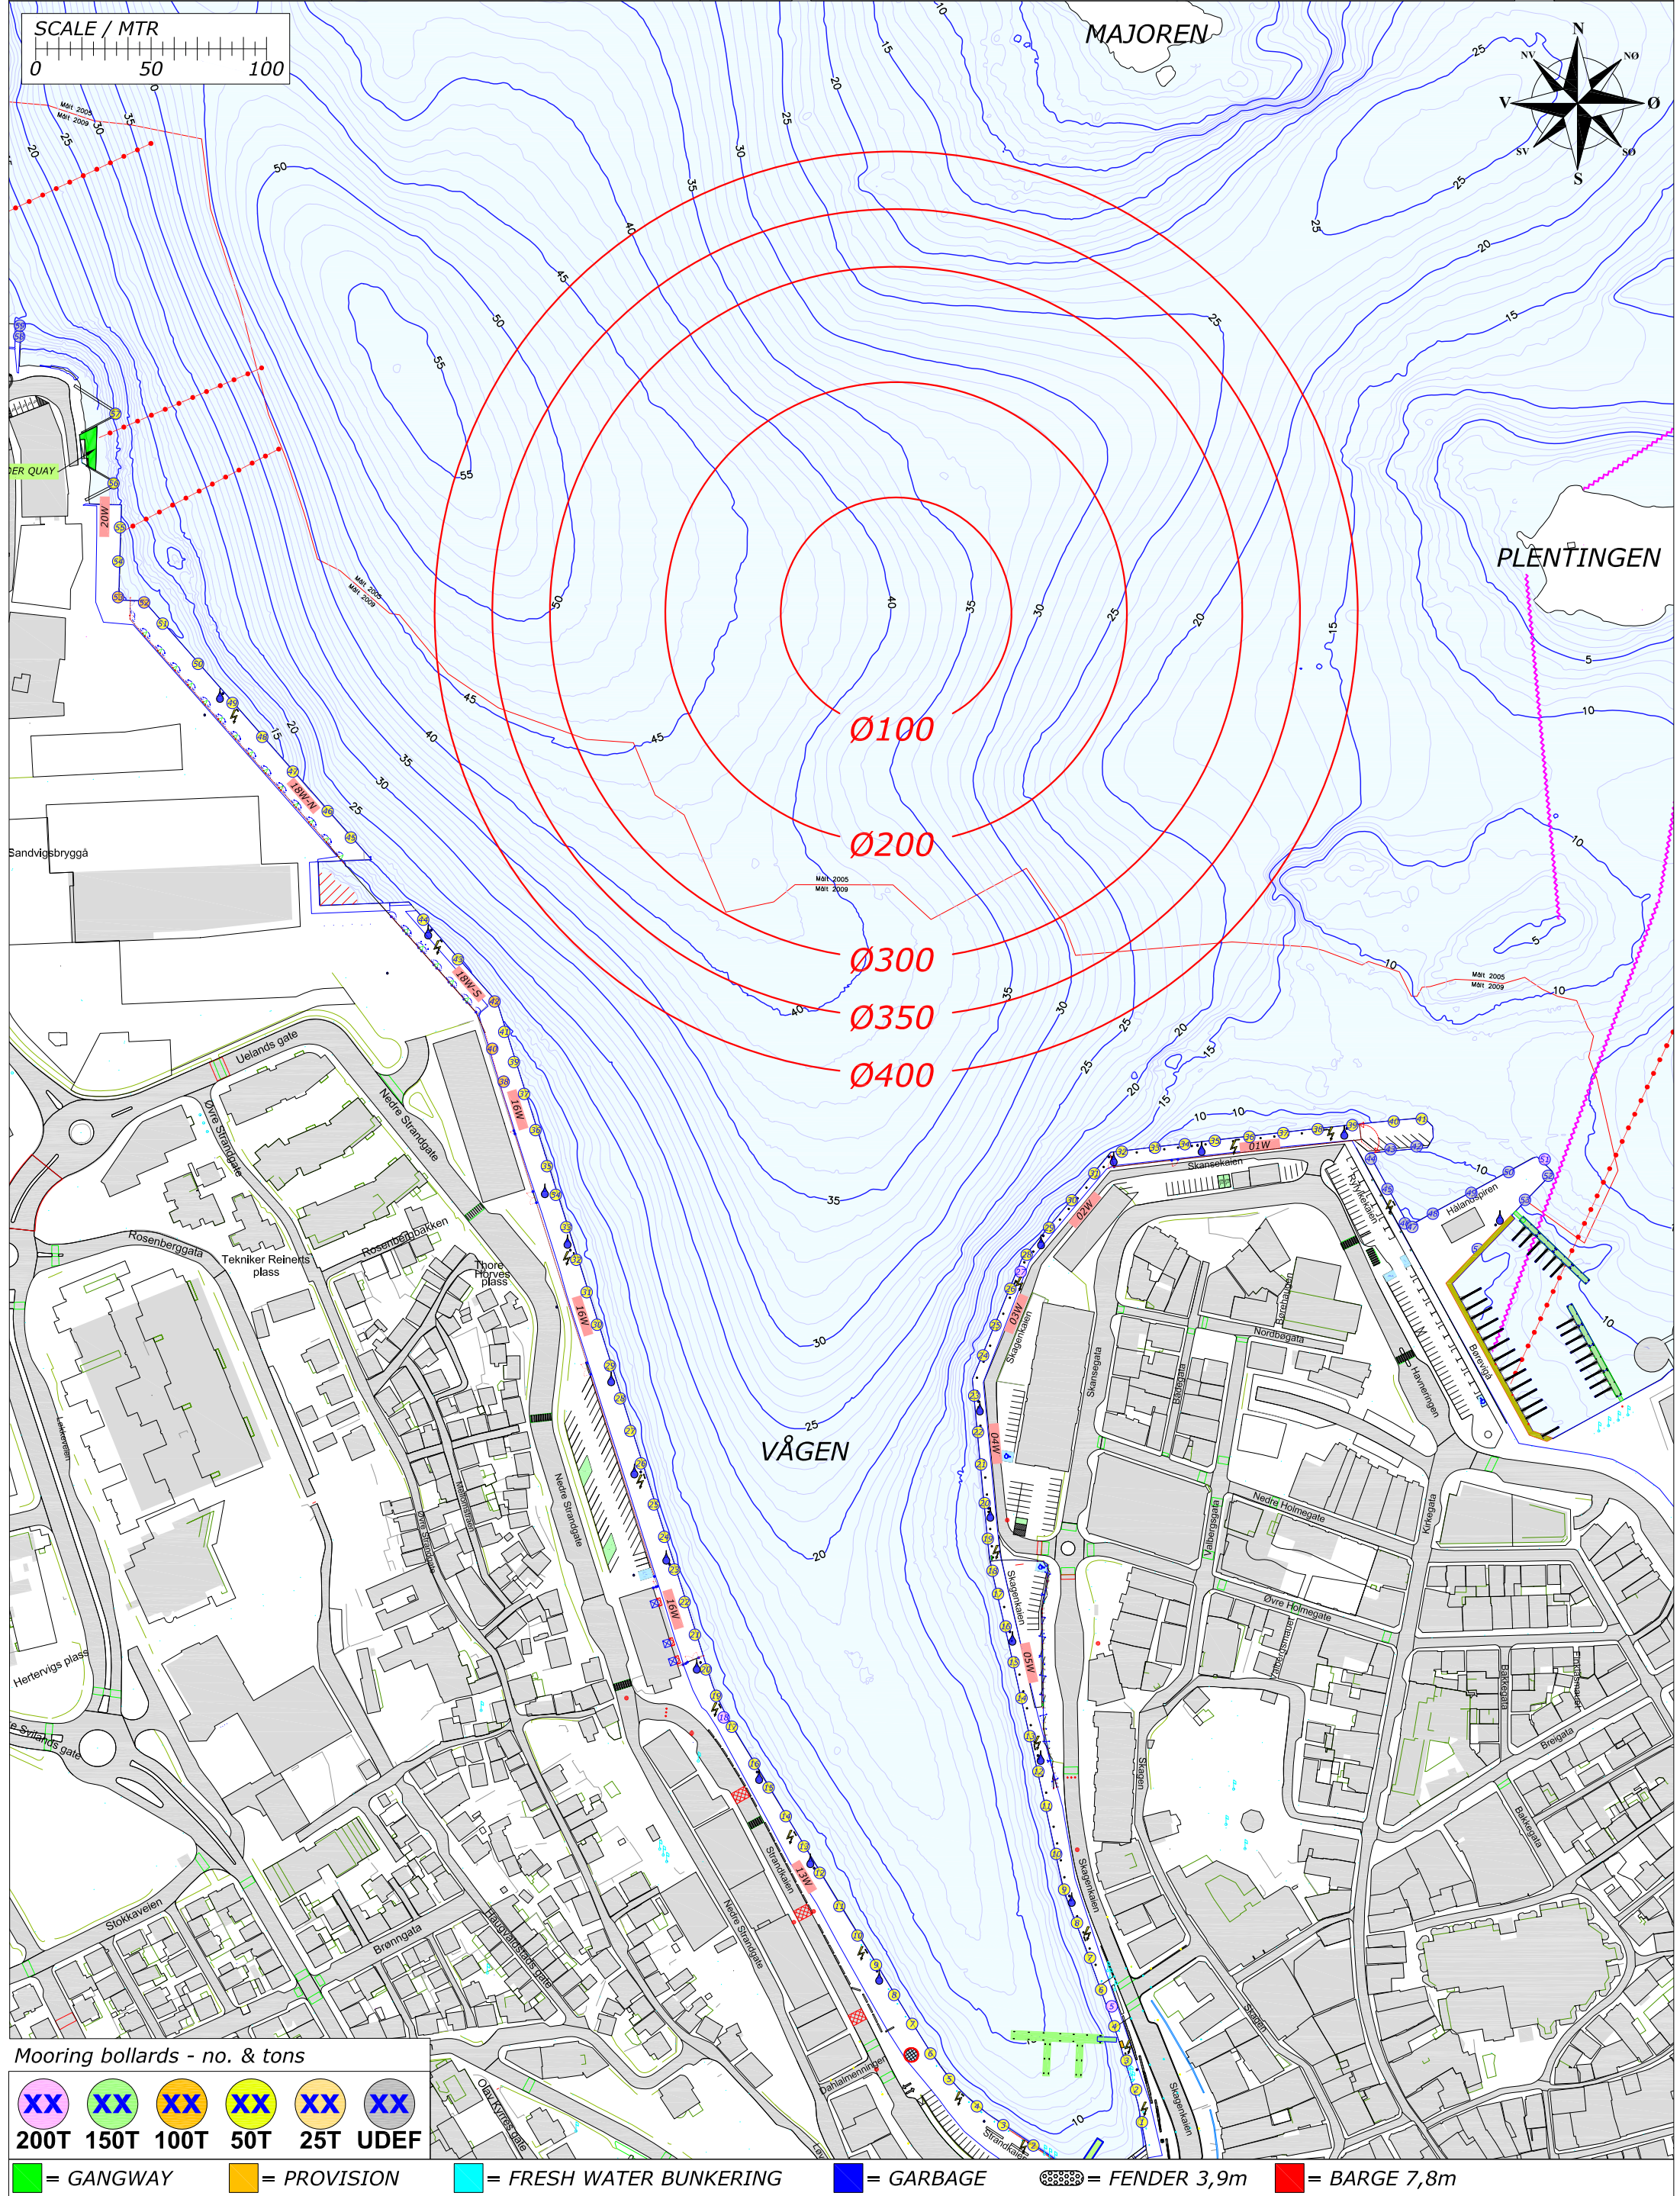

Mooring bollards - no. & tons

XX	XX	XX	XX	XX	XX
200T	150T	100T	50T	25T	UDEF

= GANGWAY	= PROVISION	= FRESH WATER BUNKERING	= GARBAGE	= FENDER 3,9m	= BARGE 7,8m
-----------	-------------	-------------------------	-----------	---------------	--------------

Rev.	Date	Text	Sign
Drawn by R.KARLSEN		Approved by - date	
Filename STAVANGER_HAVN.DWG		Date 0	Scale 1:2500
Title PORT OF STAVANGER MOORINGPLAN		Drawing no.	
Customer Stavangerregionen Havnedrift AS		Size A3	Sheet 1/1

RUTEK


Rutek AS - Seiskjervegen 11 - 4055 Sola

BERTHING PLAN PORT OF STAVANGER SUNDAY 21. APRIL 2019

REV.NR. 01 - 01.01.2019



**STAVANGER
REGIONEN**
Havnedrift AS

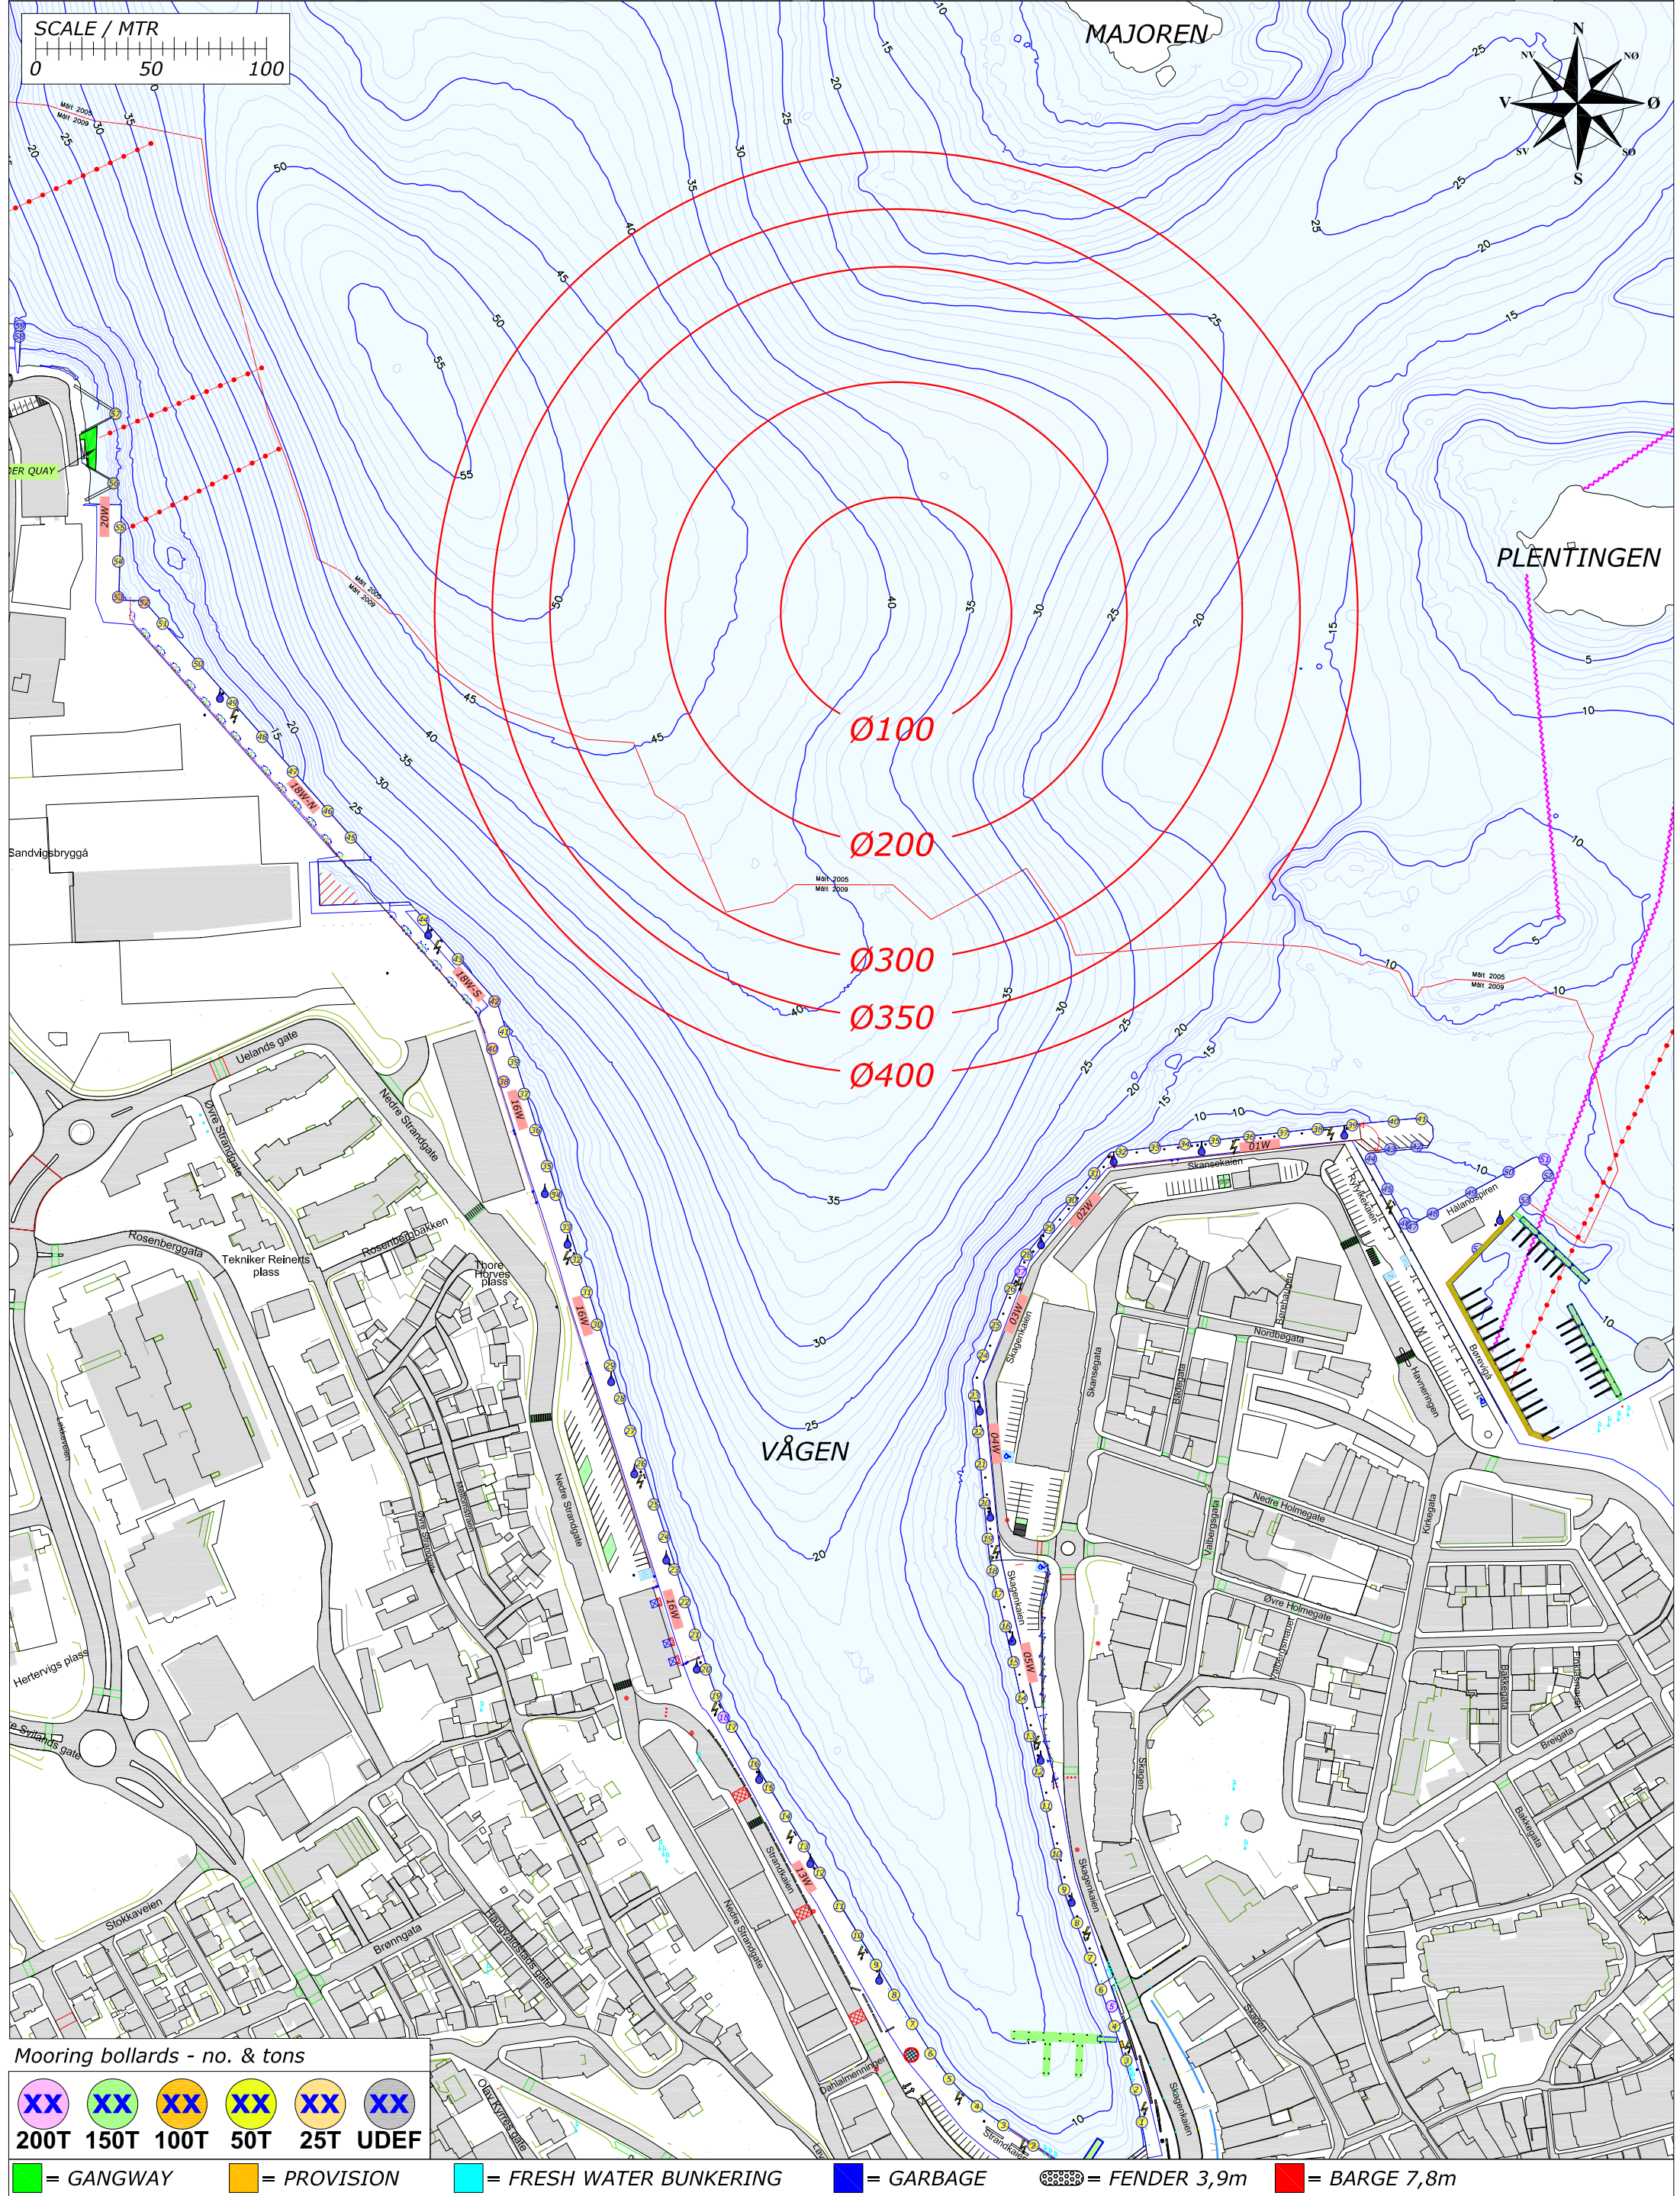

Mooring bollards - no. & tons

XX	XX	XX	XX	XX	XX
200T	150T	100T	50T	25T	UDEF


= GANGWAY	= PROVISION	= FRESH WATER BUNKERING	= GARBAGE	= FENDER 3,9m	= BARGE 7,8m
-----------	-------------	-------------------------	-----------	---------------	--------------

Rev.	Date	Text	Sign
Drawn by R.KARLSEN		Approved by - date	
Filename STAVANGER_HAVN.DWG		Date 0	Scale 1:2500
Title PORT OF STAVANGER MOORINGPLAN		Drawing no.	
Customer Stavangerregionen Havnedrift AS		Size A3	Sheet 1/1



BERTHING PLAN PORT OF STAVANGER
MONDAY 22. APRIL 2019

REV.NR. 01 - 01.01.2019

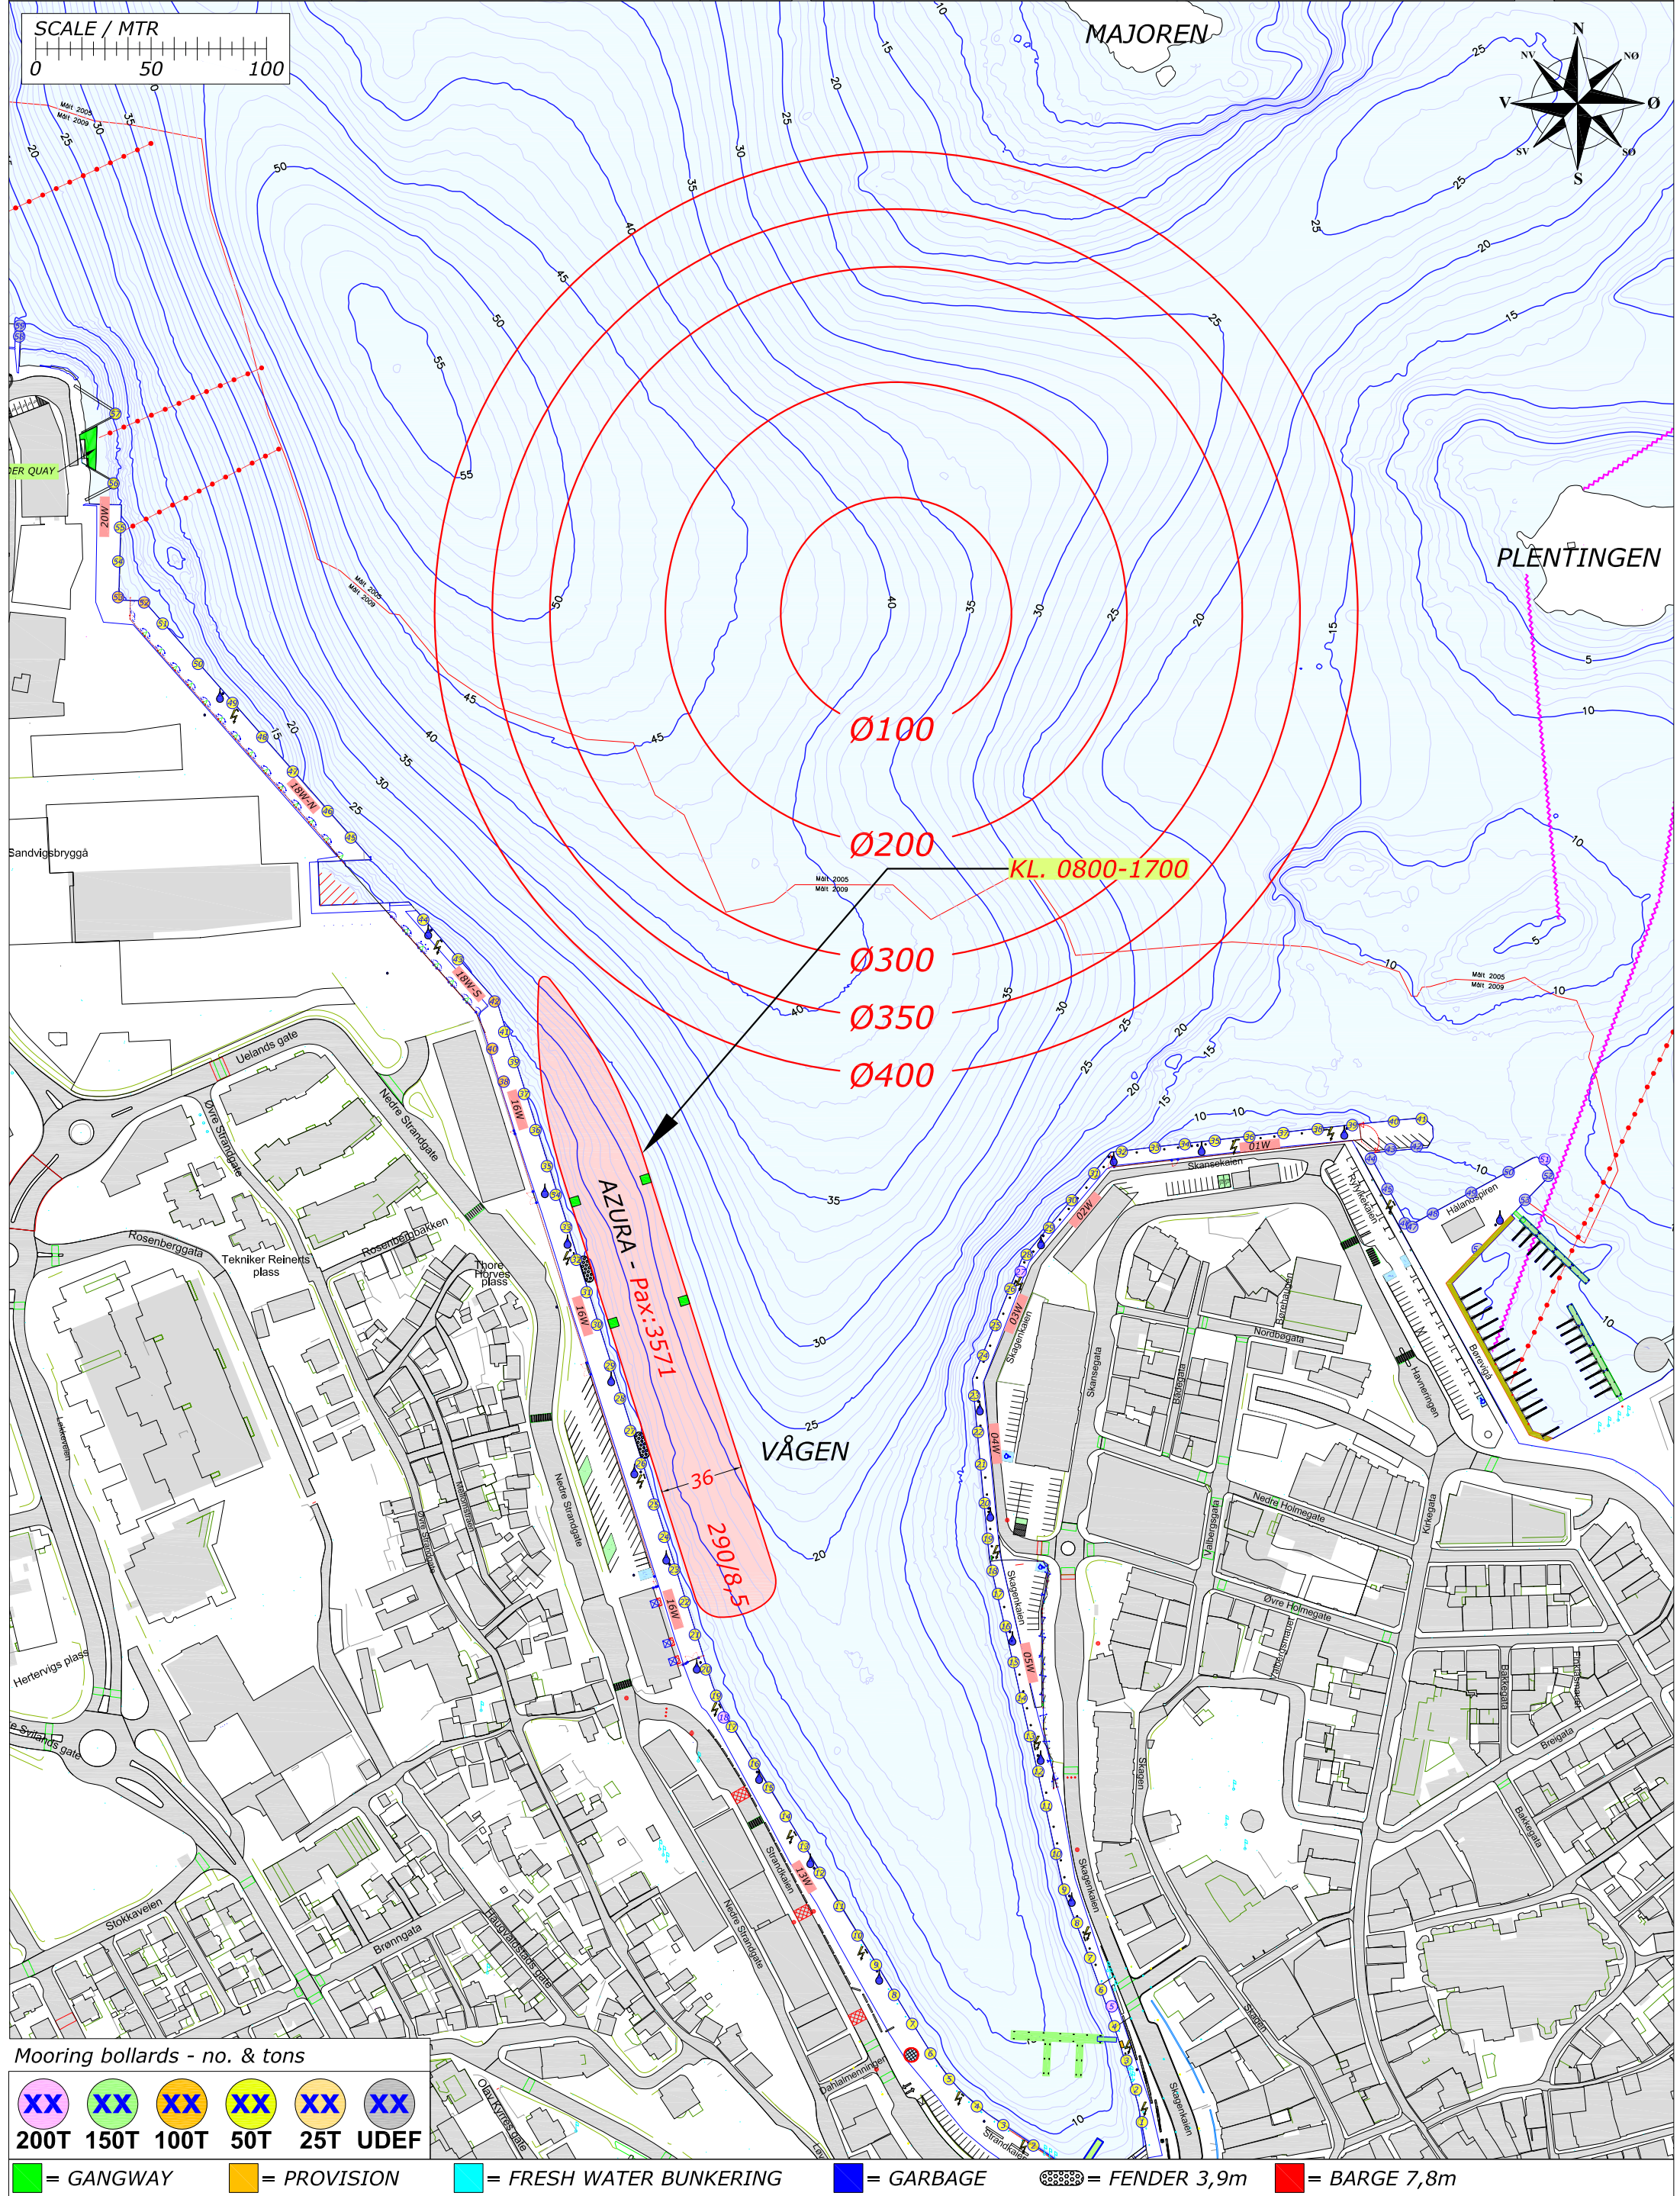


Rev.	Date	Text	Sign
Drawn by R.KARLSEN		Approved by - date	
Filename STAVANGER_HAVN.DWG		Date 0	Scale 1:2500
Title PORT OF STAVANGER MOORINGPLAN		Drawing no.	
Customer Stavangerregionen Havnedrift AS		Size A3	Sheet 1/1

RUTEK
Rutek AS - Seiskjervegen 11 - 4055 Sola

BERTHING PLAN PORT OF STAVANGER
TUESDAY 23. APRIL 2019

REV.NR. 02 - 16.03.2019

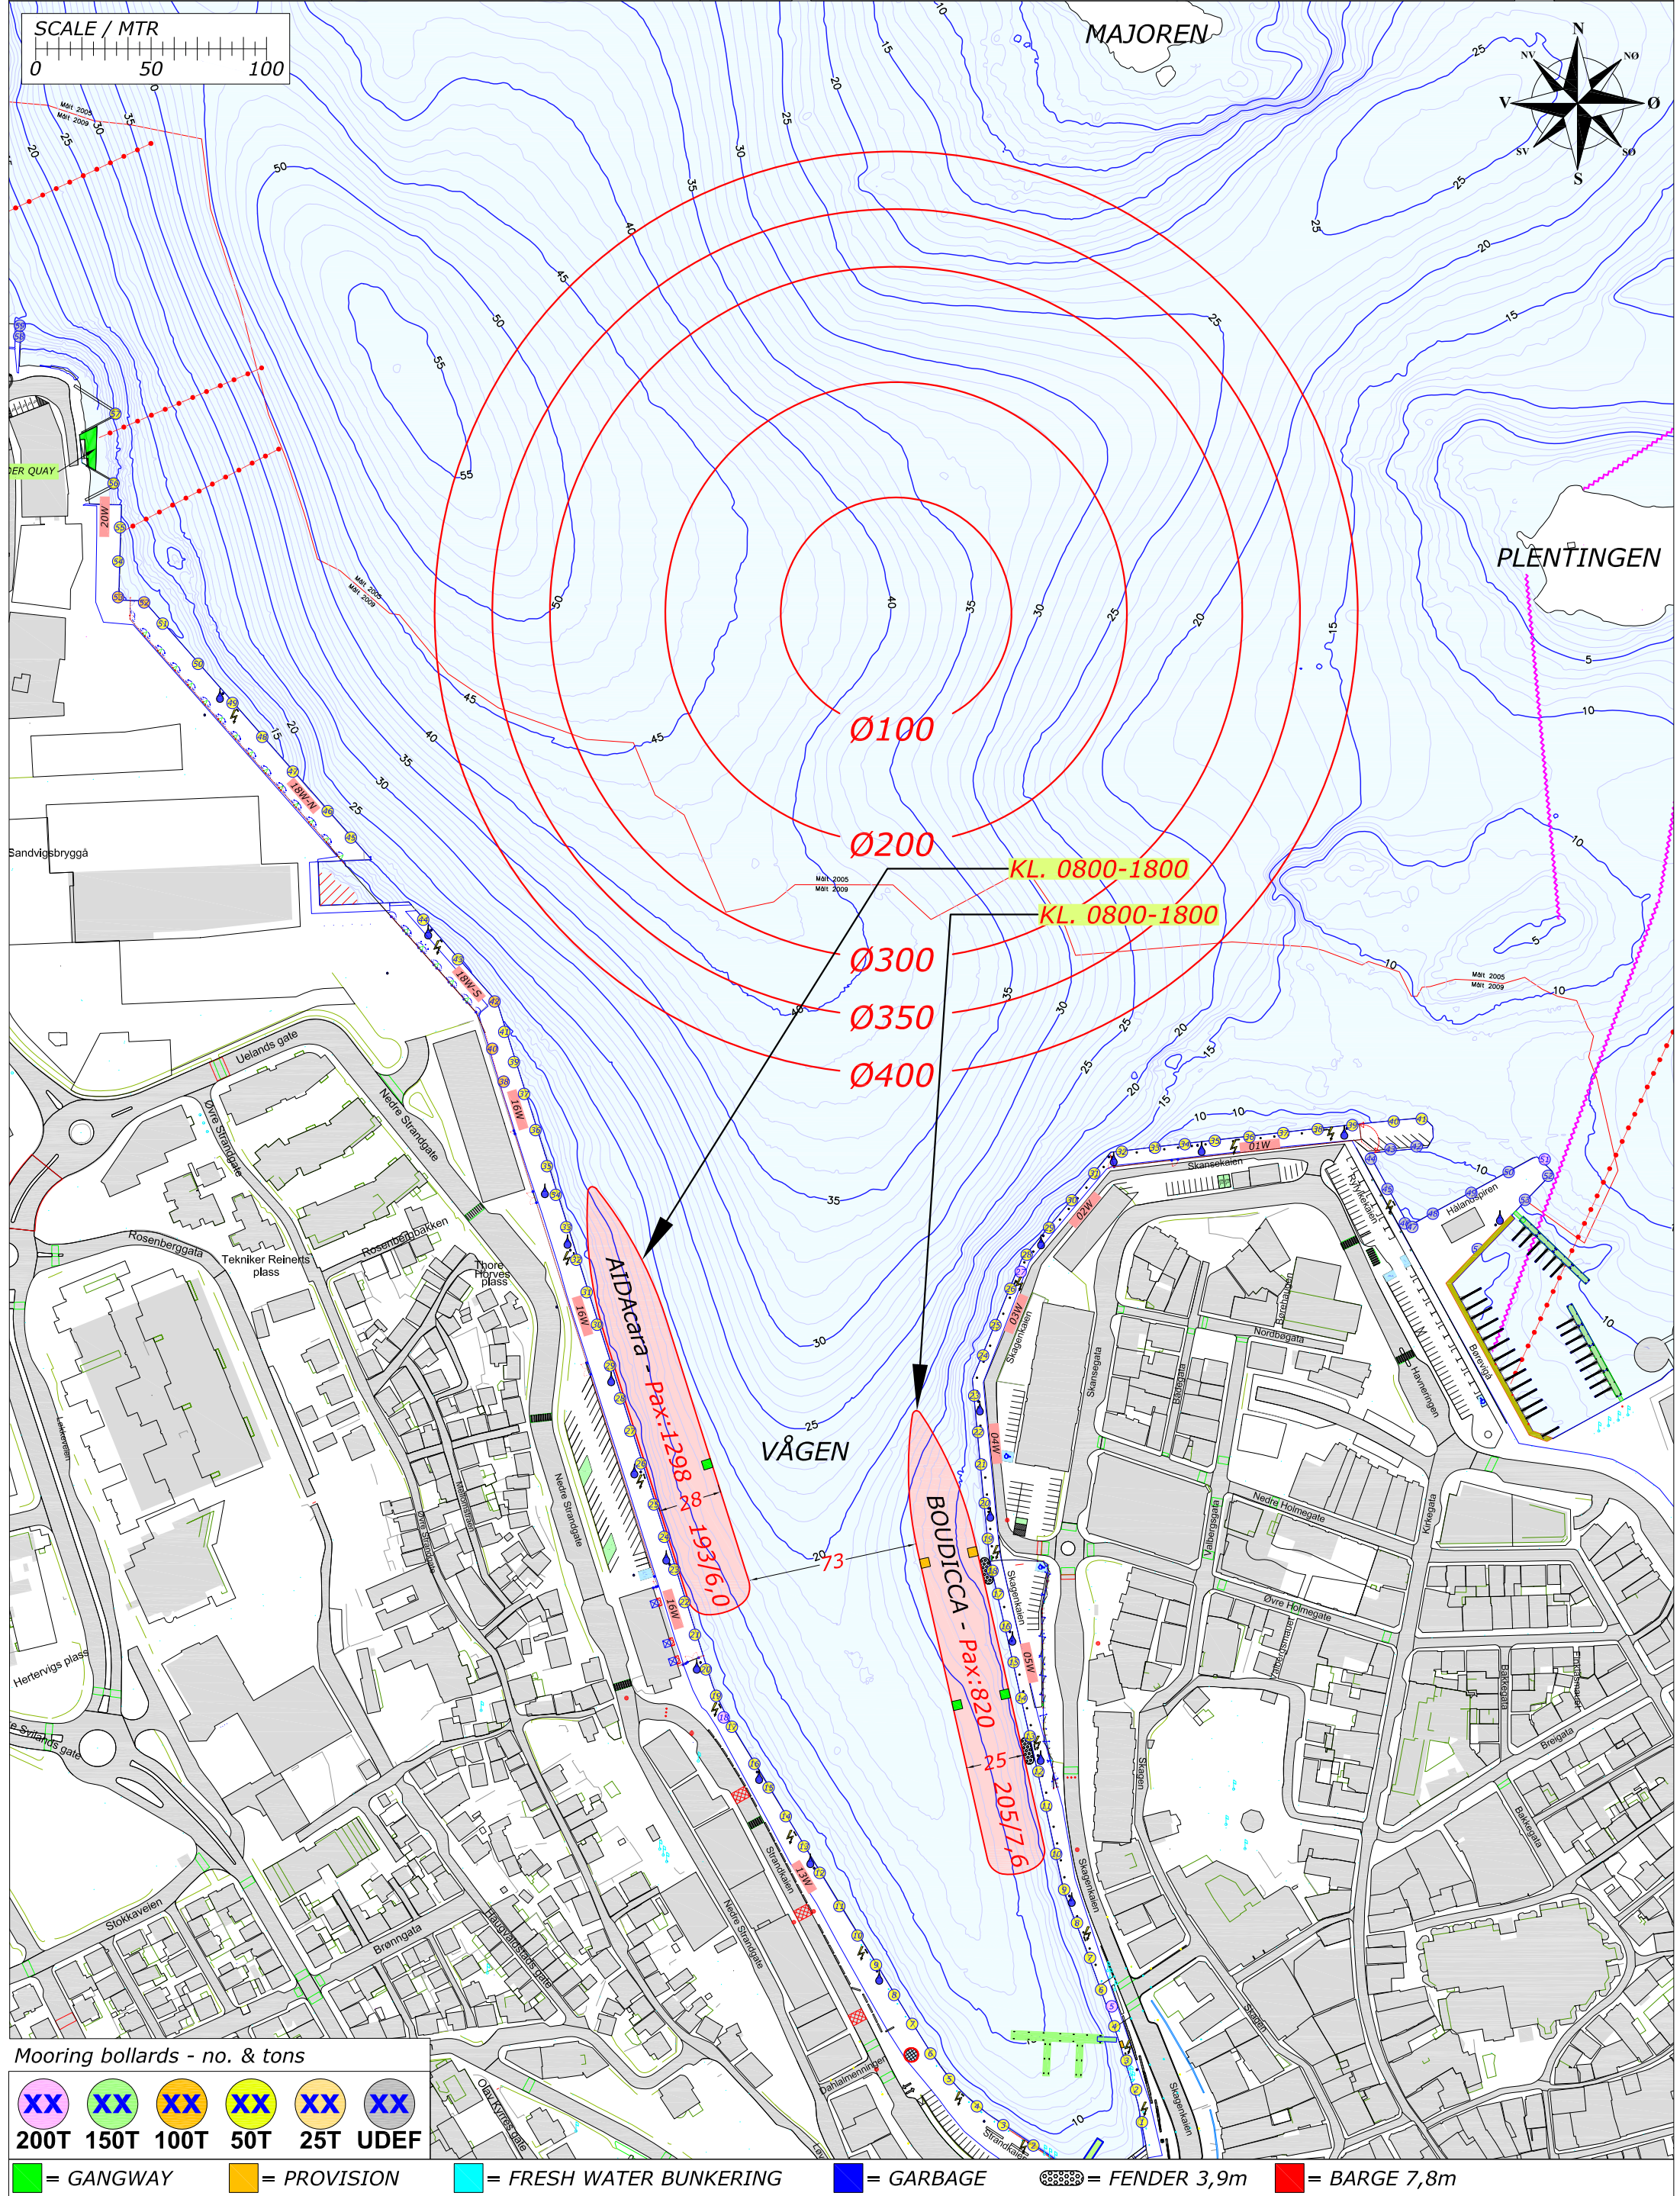

Mooring bollards - no. & tons

XX	XX	XX	XX	XX	XX
200T	150T	100T	50T	25T	UDEF


■ = GANGWAY ■ = PROVISION ■ = FRESH WATER BUNKERING ■ = GARBAGE ■ = FENDER 3,9m ■ = BARGE 7,8m

Rev.	Date	Text	Sign
Drawn by R.KARLSEN		Approved by - date	
Filename STAVANGER_HAVN.DWG		Date 0	Scale 1:2500
Title PORT OF STAVANGER MOORINGPLAN		Drawing no.	
Customer Stavangerregionen Havnedrift AS		Size A3	Sheet 1/1

RUTEK
Rutek AS - Seiskjervegen 11 - 4055 Sola

BERTHING PLAN PORT OF STAVANGER
WEDNESDAY 24. APRIL 2019

REV.NR. 01 - 01.01.2019

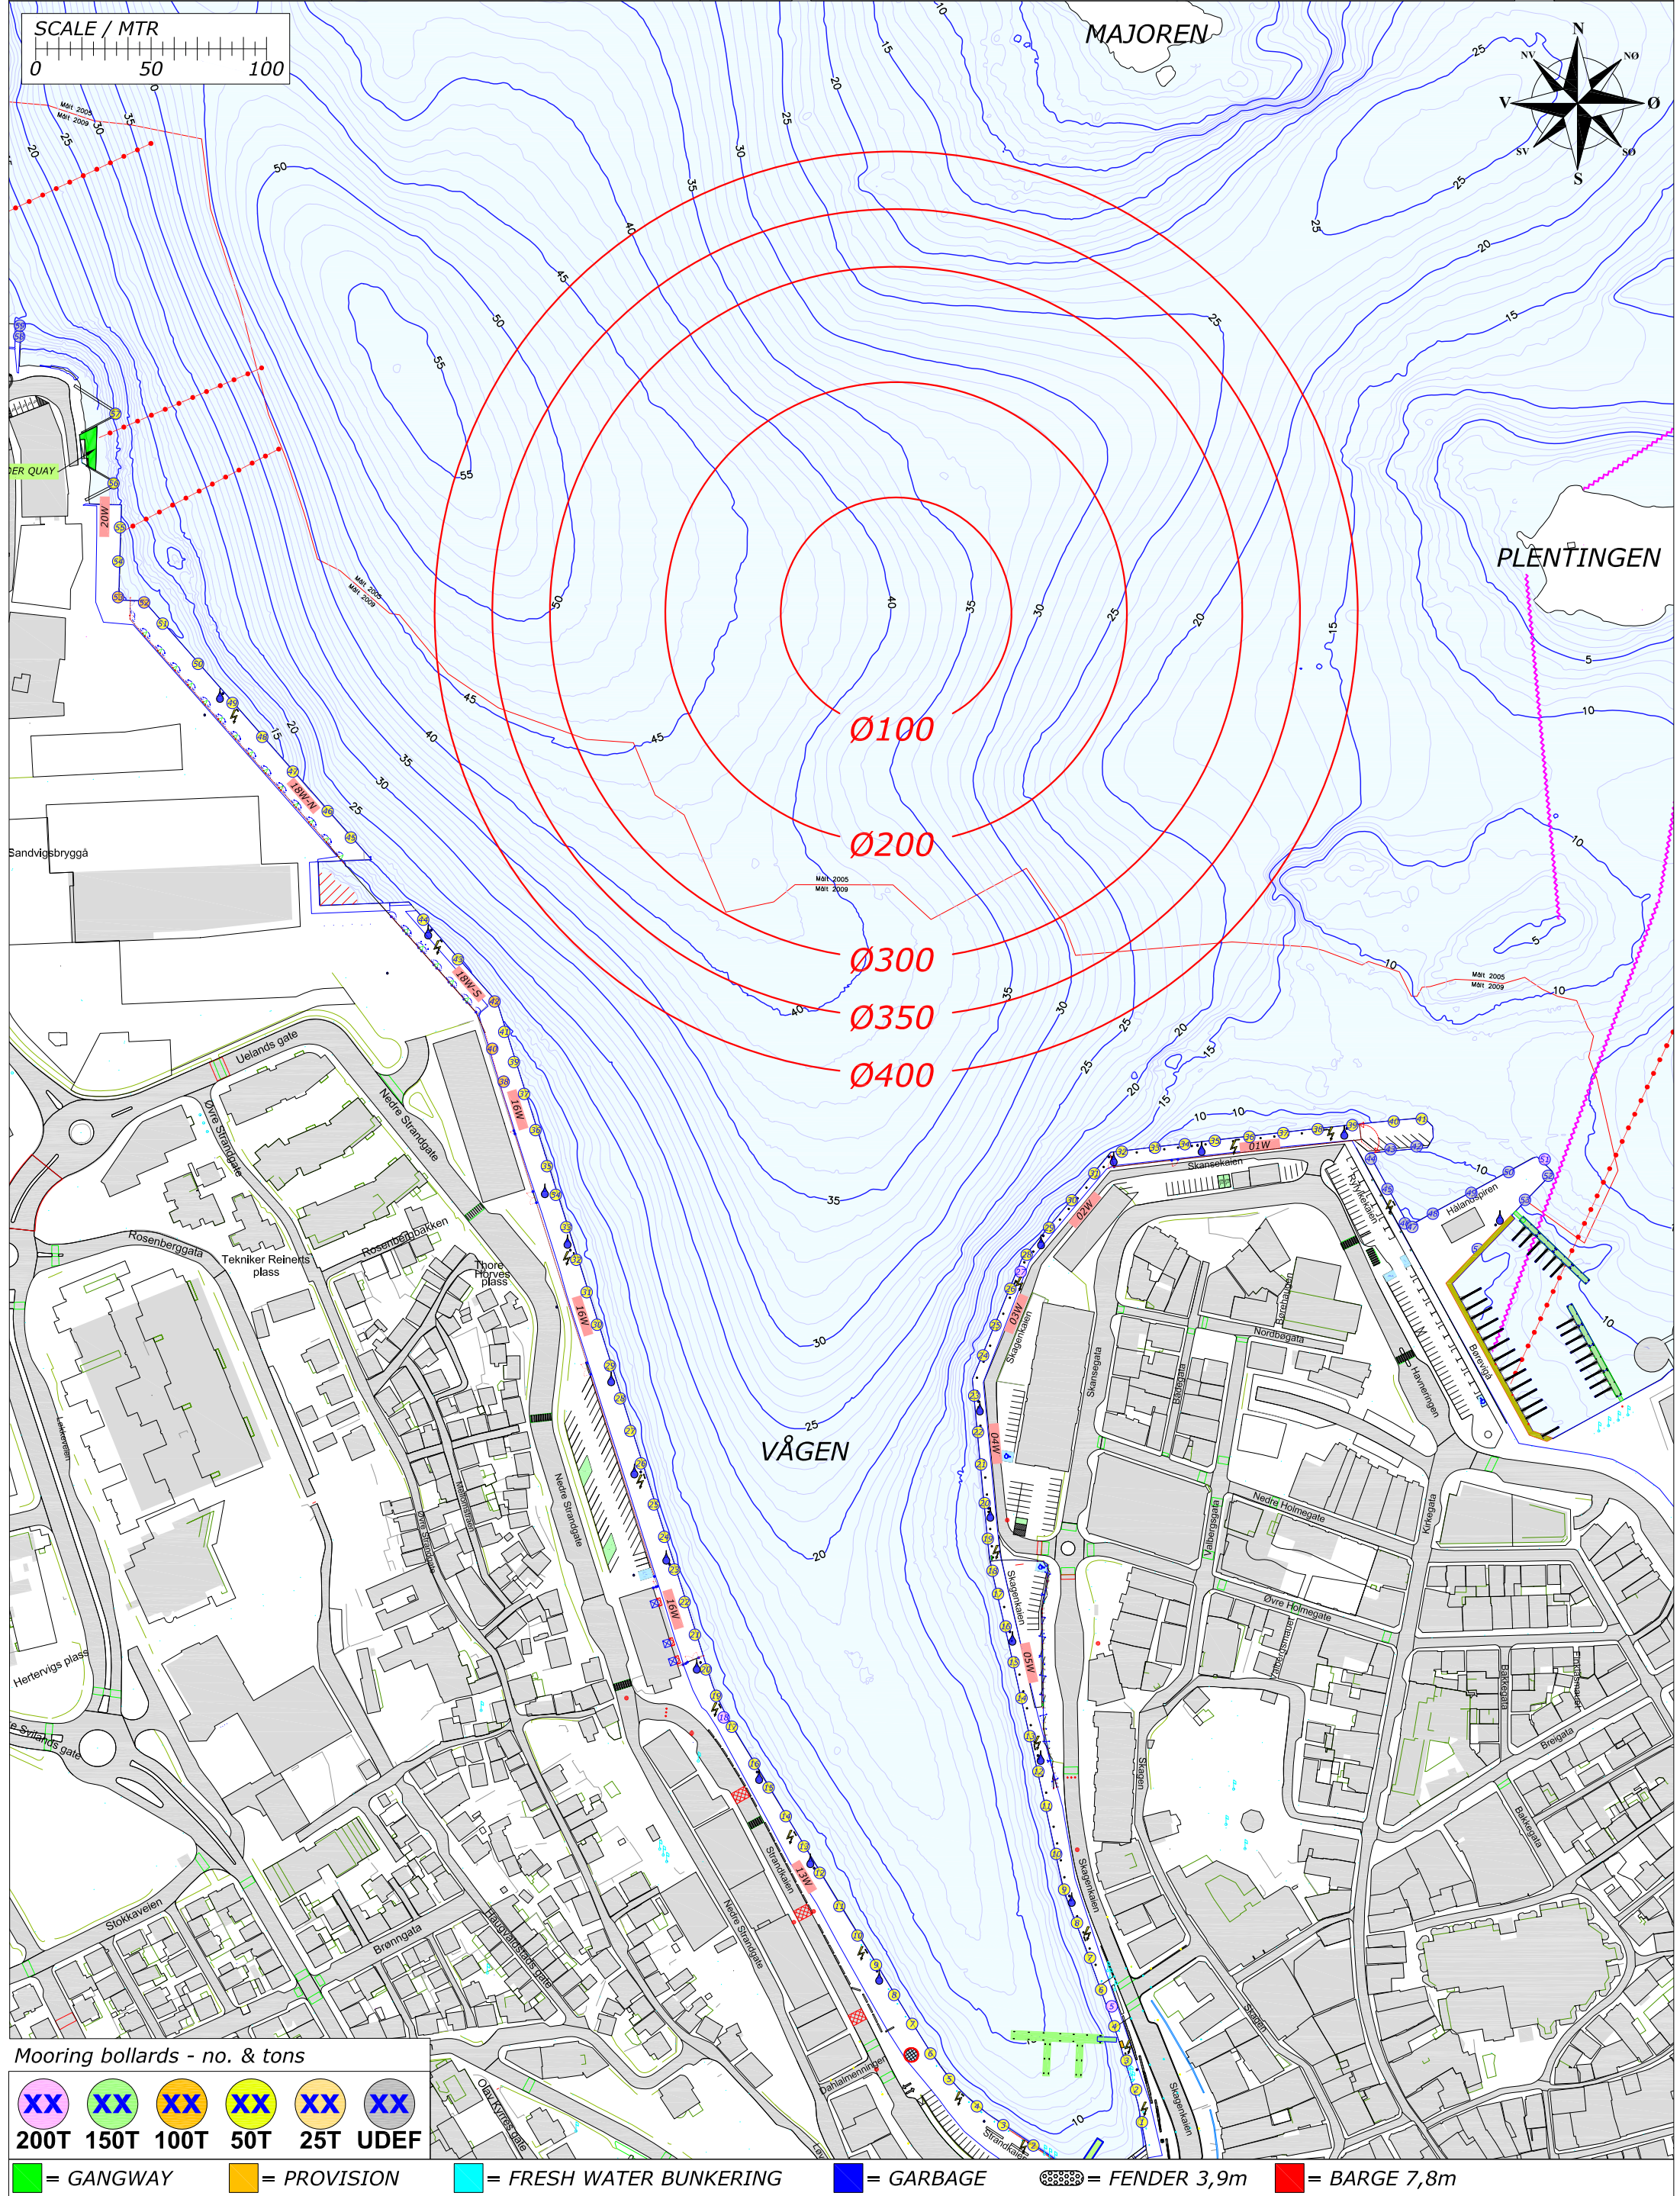

Mooring bollards - no. & tons

XX	XX	XX	XX	XX	XX
200T	150T	100T	50T	25T	UDEF


= GANGWAY	= PROVISION	= FRESH WATER BUNKERING	= GARBAGE	= FENDER 3,9m	= BARGE 7,8m
-----------	-------------	-------------------------	-----------	---------------	--------------

Rev.	Date	Text	Sign
Drawn by R.KARLSEN		Approved by - date	
Filename STAVANGER_HAVN.DWG		Date 0	Scale 1:2500
Title PORT OF STAVANGER MOORINGPLAN		Drawing no.	
Customer Stavangerregionen Havnedrift AS		Size A3	Sheet 1/1



BERTHING PLAN PORT OF STAVANGER
THURSDAY 25. APRIL 2019

REV.NR. 01 - 01.01.2019

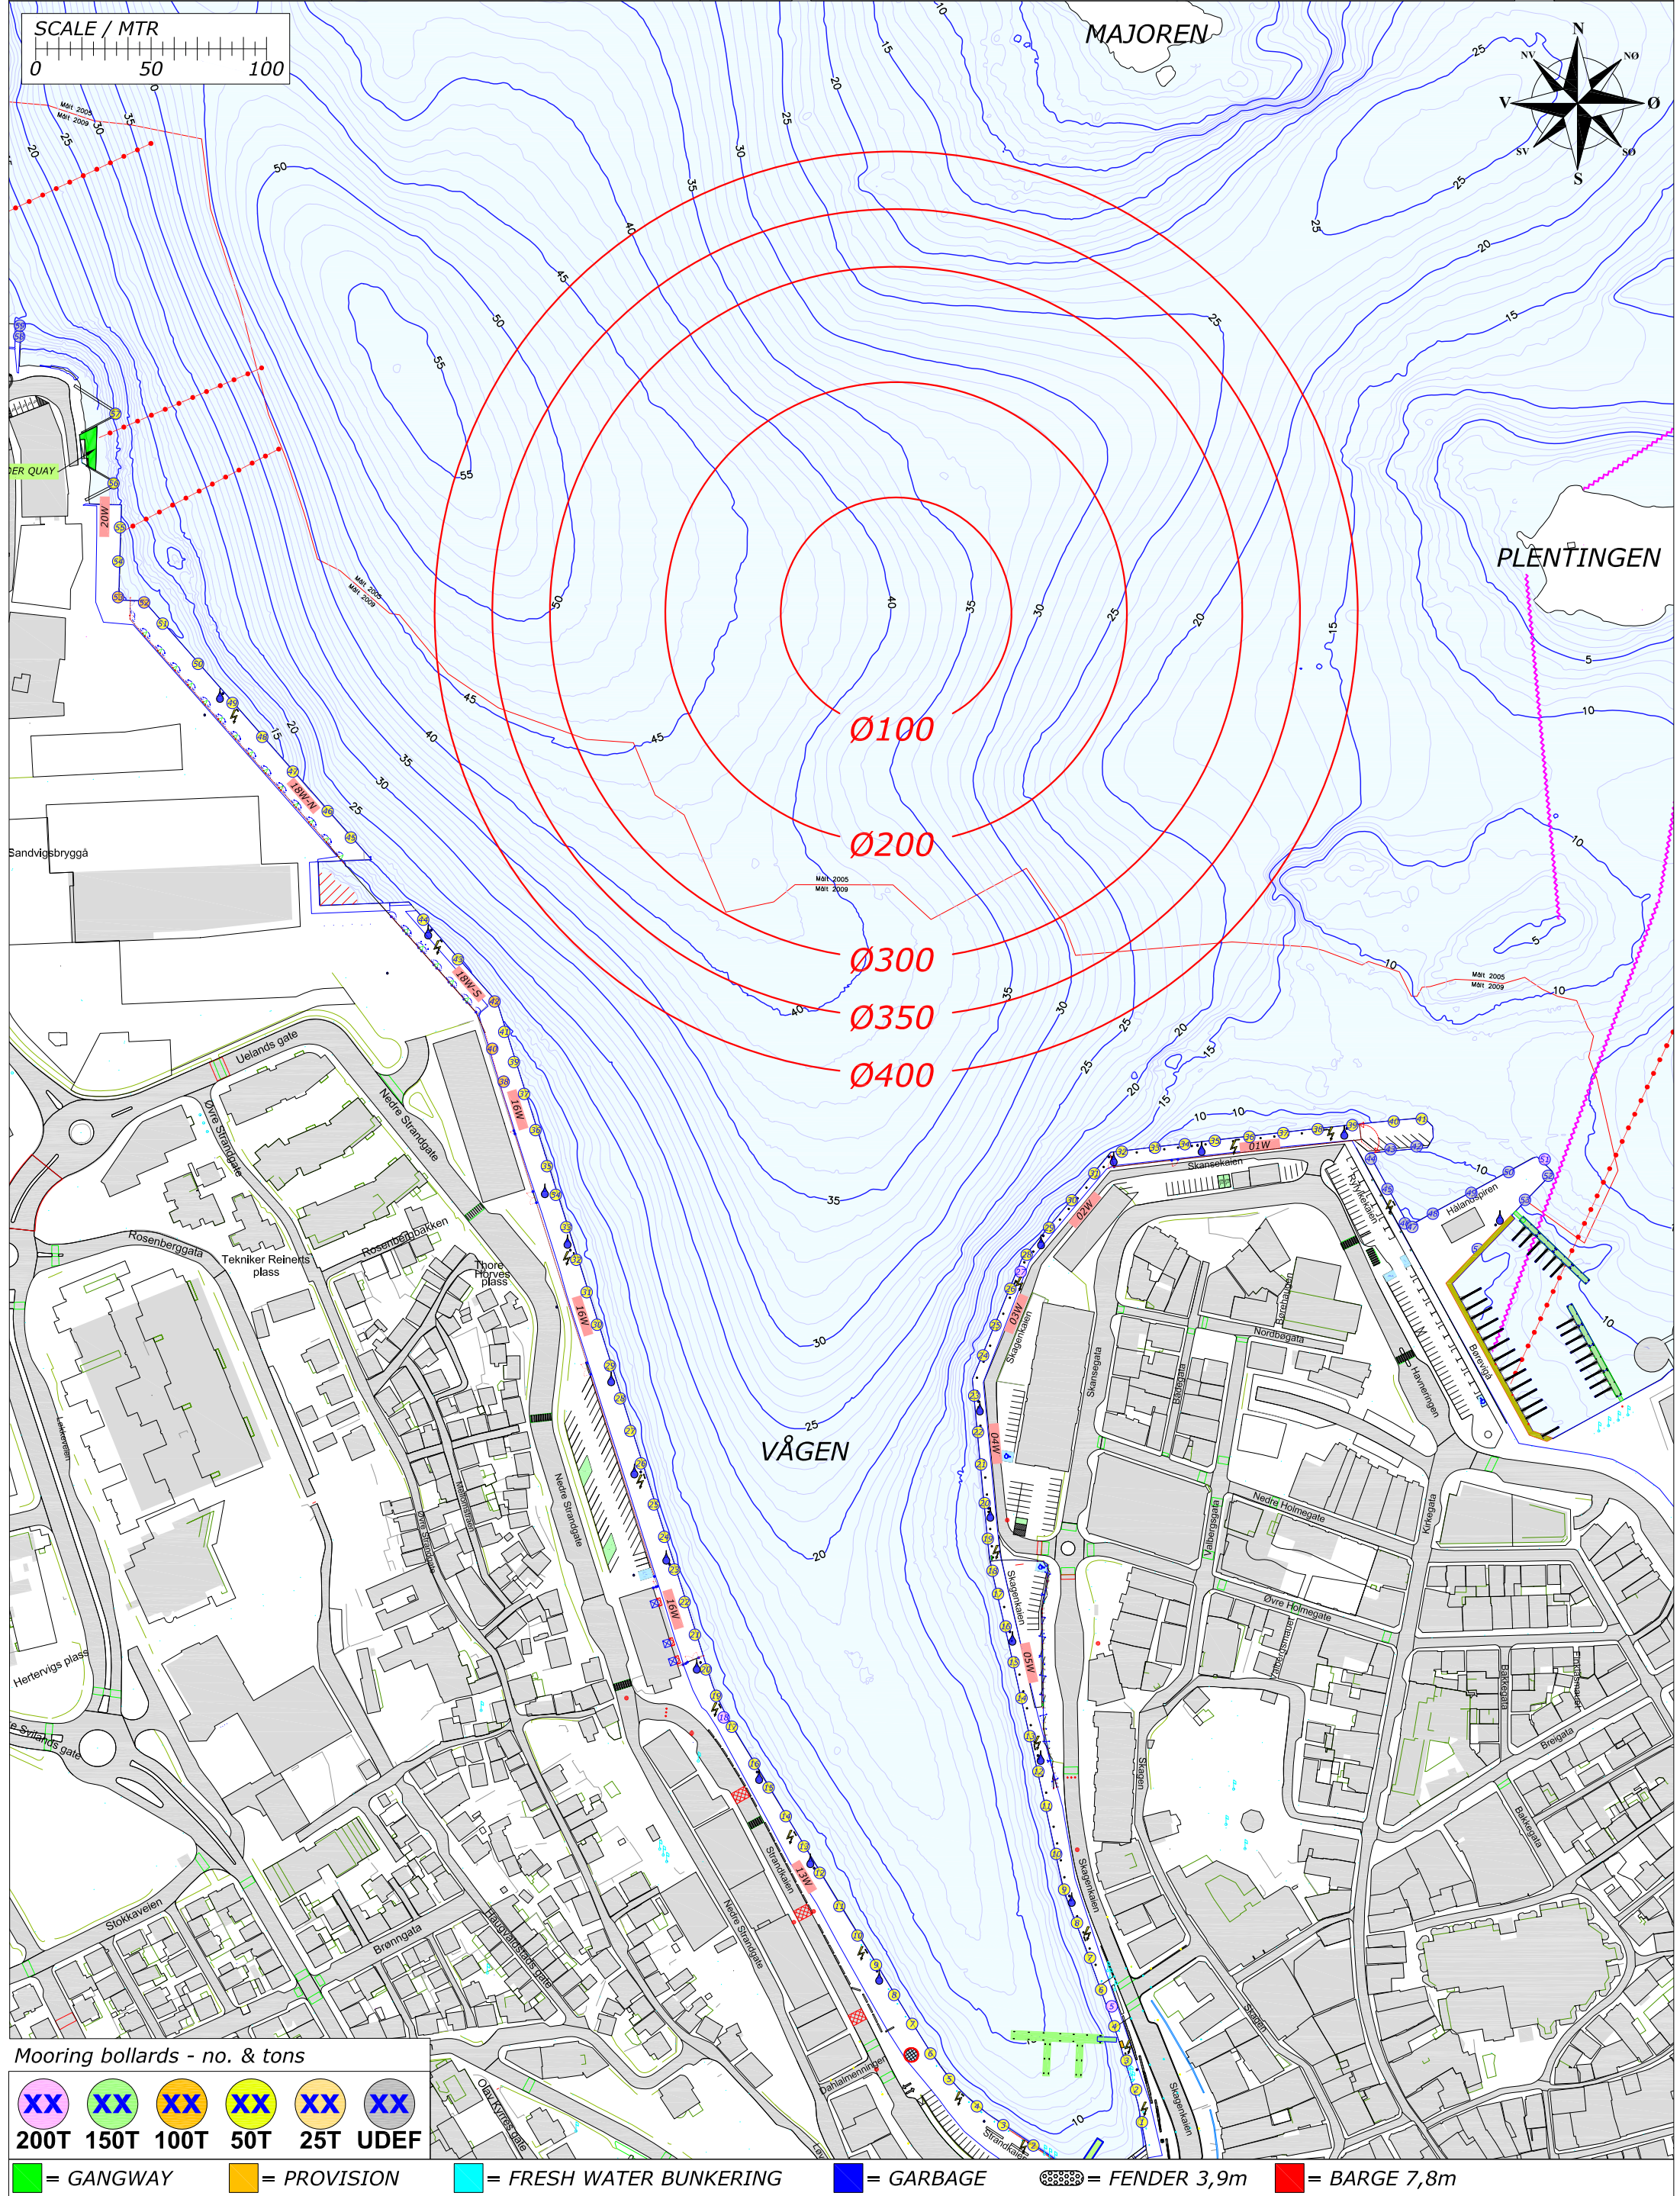

Mooring bollards - no. & tons

XX	XX	XX	XX	XX	XX
200T	150T	100T	50T	25T	UDEF


= GANGWAY	= PROVISION	= FRESH WATER BUNKERING	= GARBAGE	= FENDER 3,9m	= BARGE 7,8m
-----------	-------------	-------------------------	-----------	---------------	--------------

Rev.	Date	Text	Sign
Drawn by R.KARLSEN		Approved by - date	
Filename STAVANGER_HAVN.DWG		Date 0	Scale 1:2500
Title PORT OF STAVANGER MOORINGPLAN		Drawing no.	
Customer Stavangerregionen Havnedrift AS		Size A3	Sheet 1/1



BERTHING PLAN PORT OF STAVANGER
FRIDAY 26. APRIL 2019

REV.NR. 01 - 01.01.2019

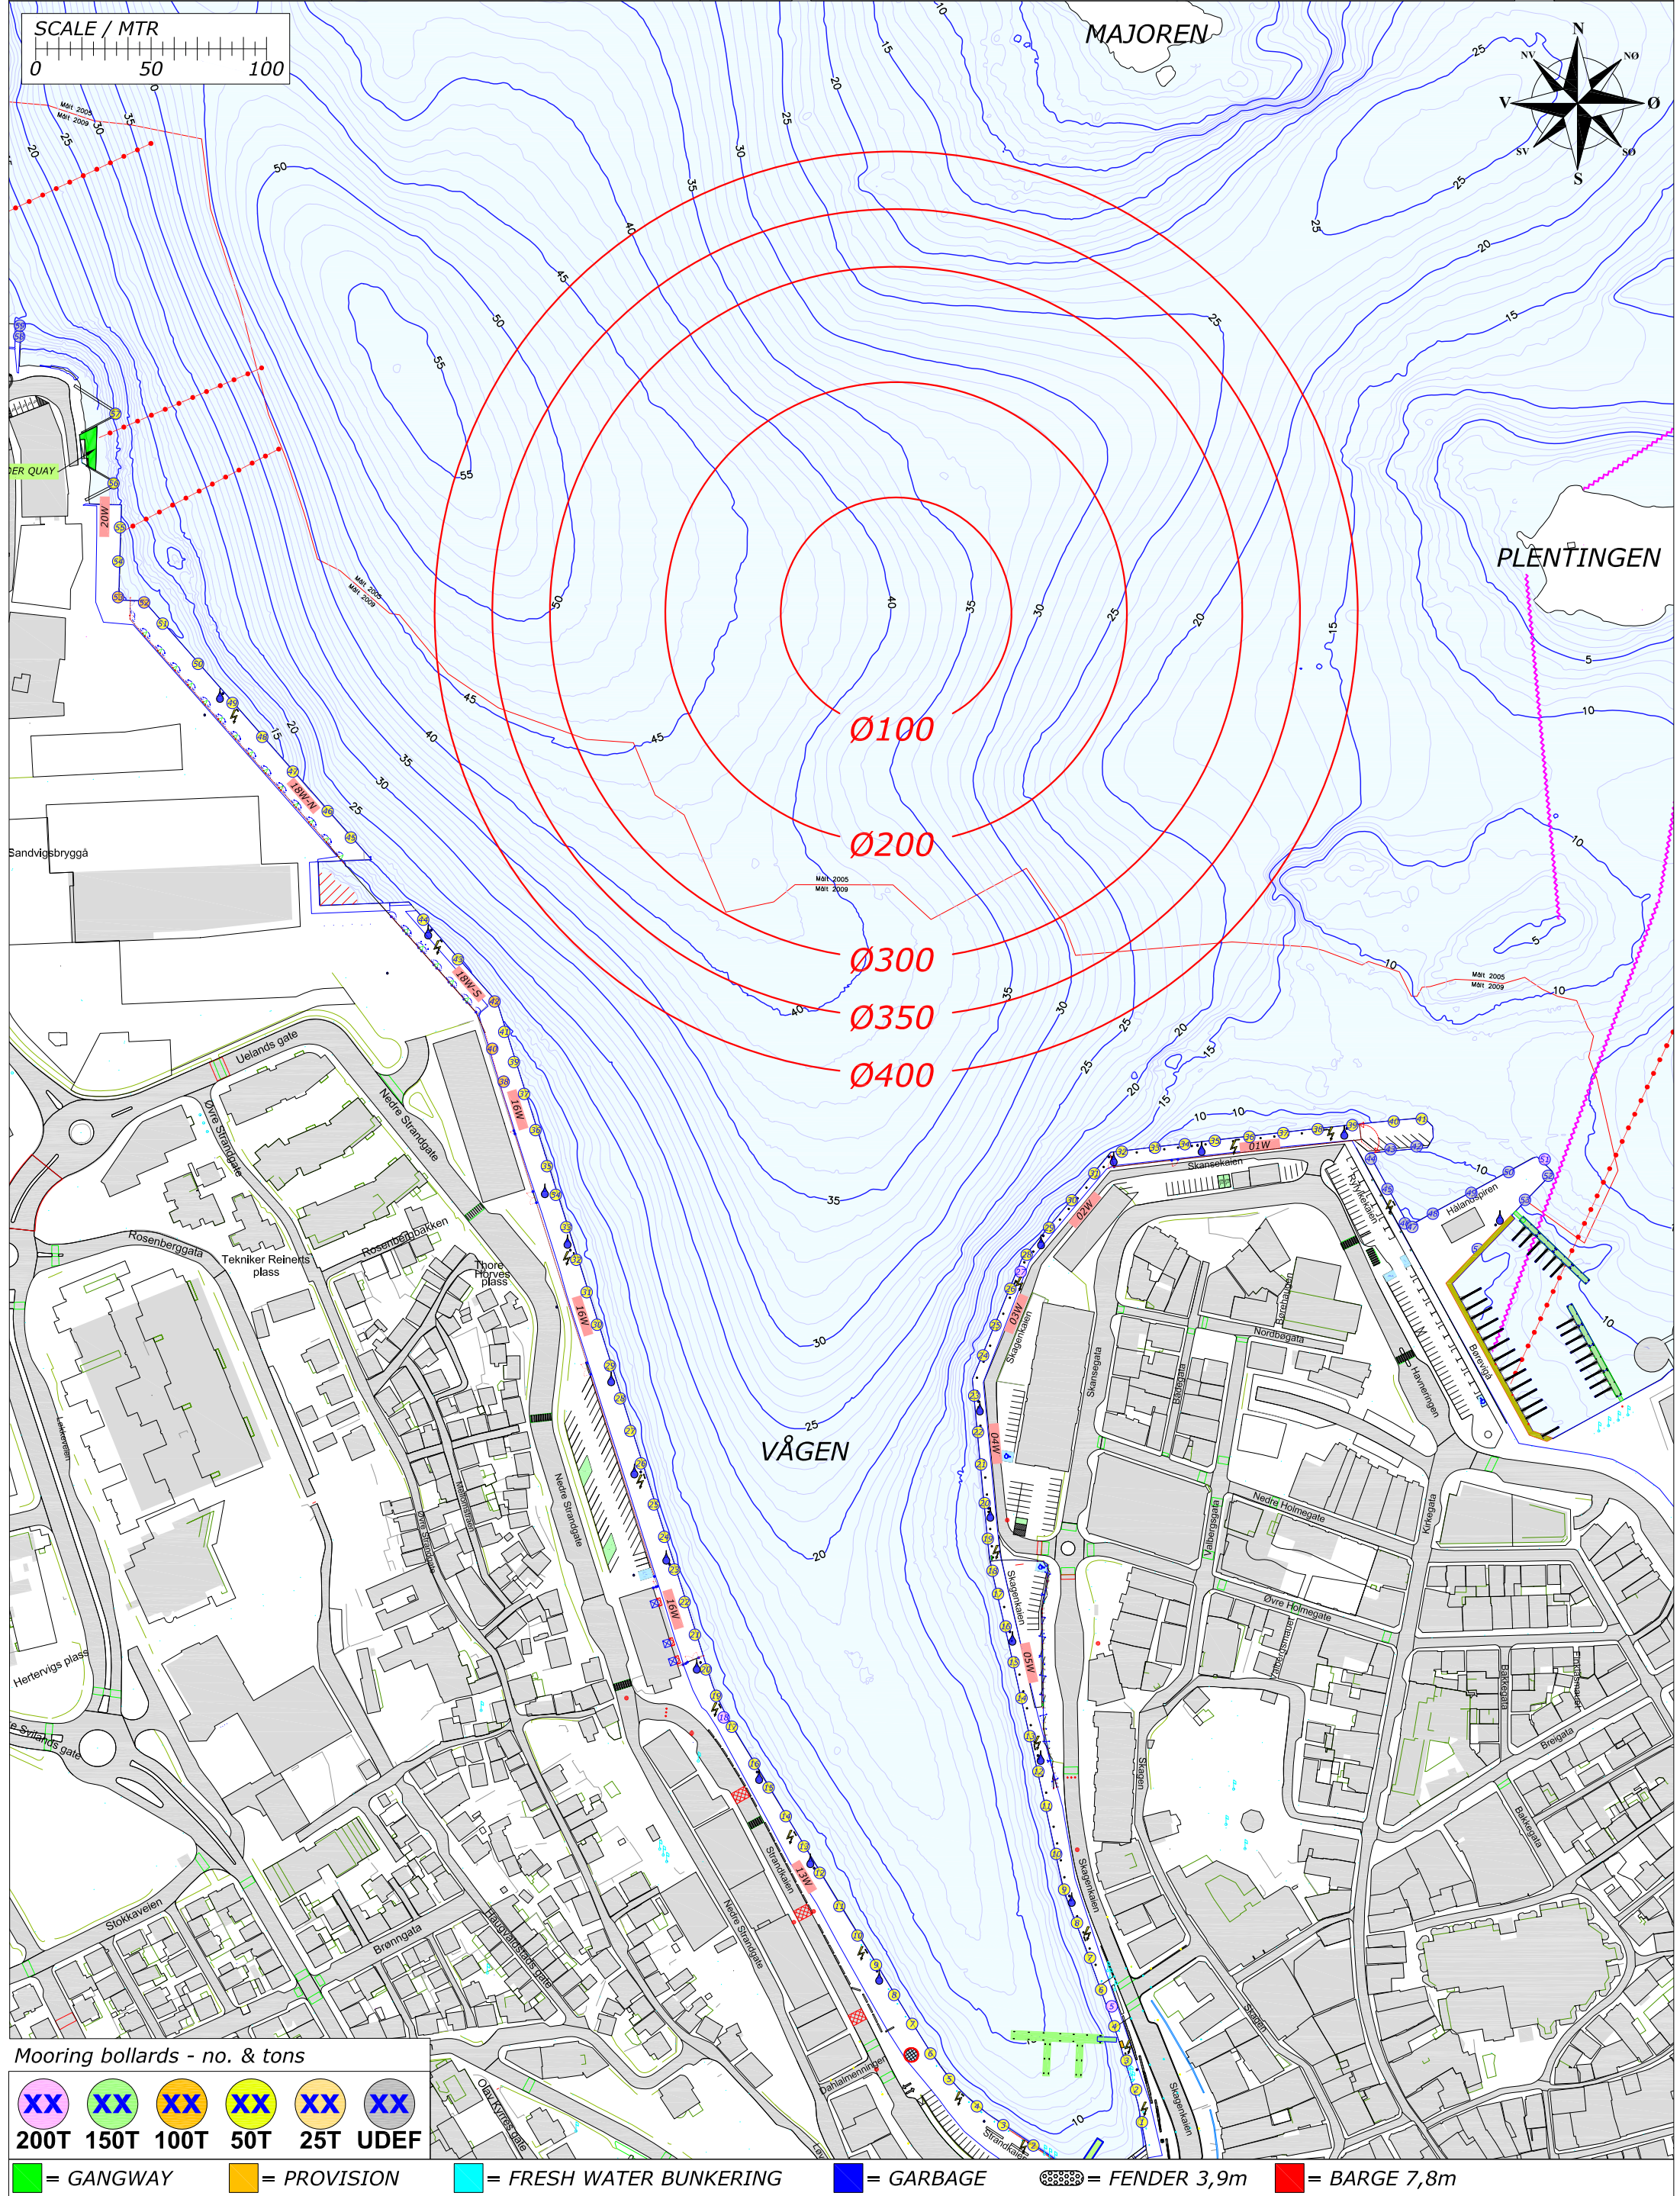

Mooring bollards - no. & tons

XX	XX	XX	XX	XX	XX
200T	150T	100T	50T	25T	UDEF


[Green] = GANGWAY [Orange] = PROVISION [Cyan] = FRESH WATER BUNKERING [Blue] = GARBAGE [Pattern] = FENDER 3,9m [Red] = BARGE 7,8m

Rev.	Date	Text	Sign
Drawn by R.KARLSEN		Approved by - date	
Filename STAVANGER_HAVN.DWG		Date 0	Scale 1:2500
Title PORT OF STAVANGER MOORINGPLAN		Drawing no.	
Customer Stavangerregionen Havnedrift AS		Size A3	Sheet 1/1



BERTHING PLAN PORT OF STAVANGER
SATURDAY 27. APRIL 2019

REV.NR. 01 - 01.01.2019

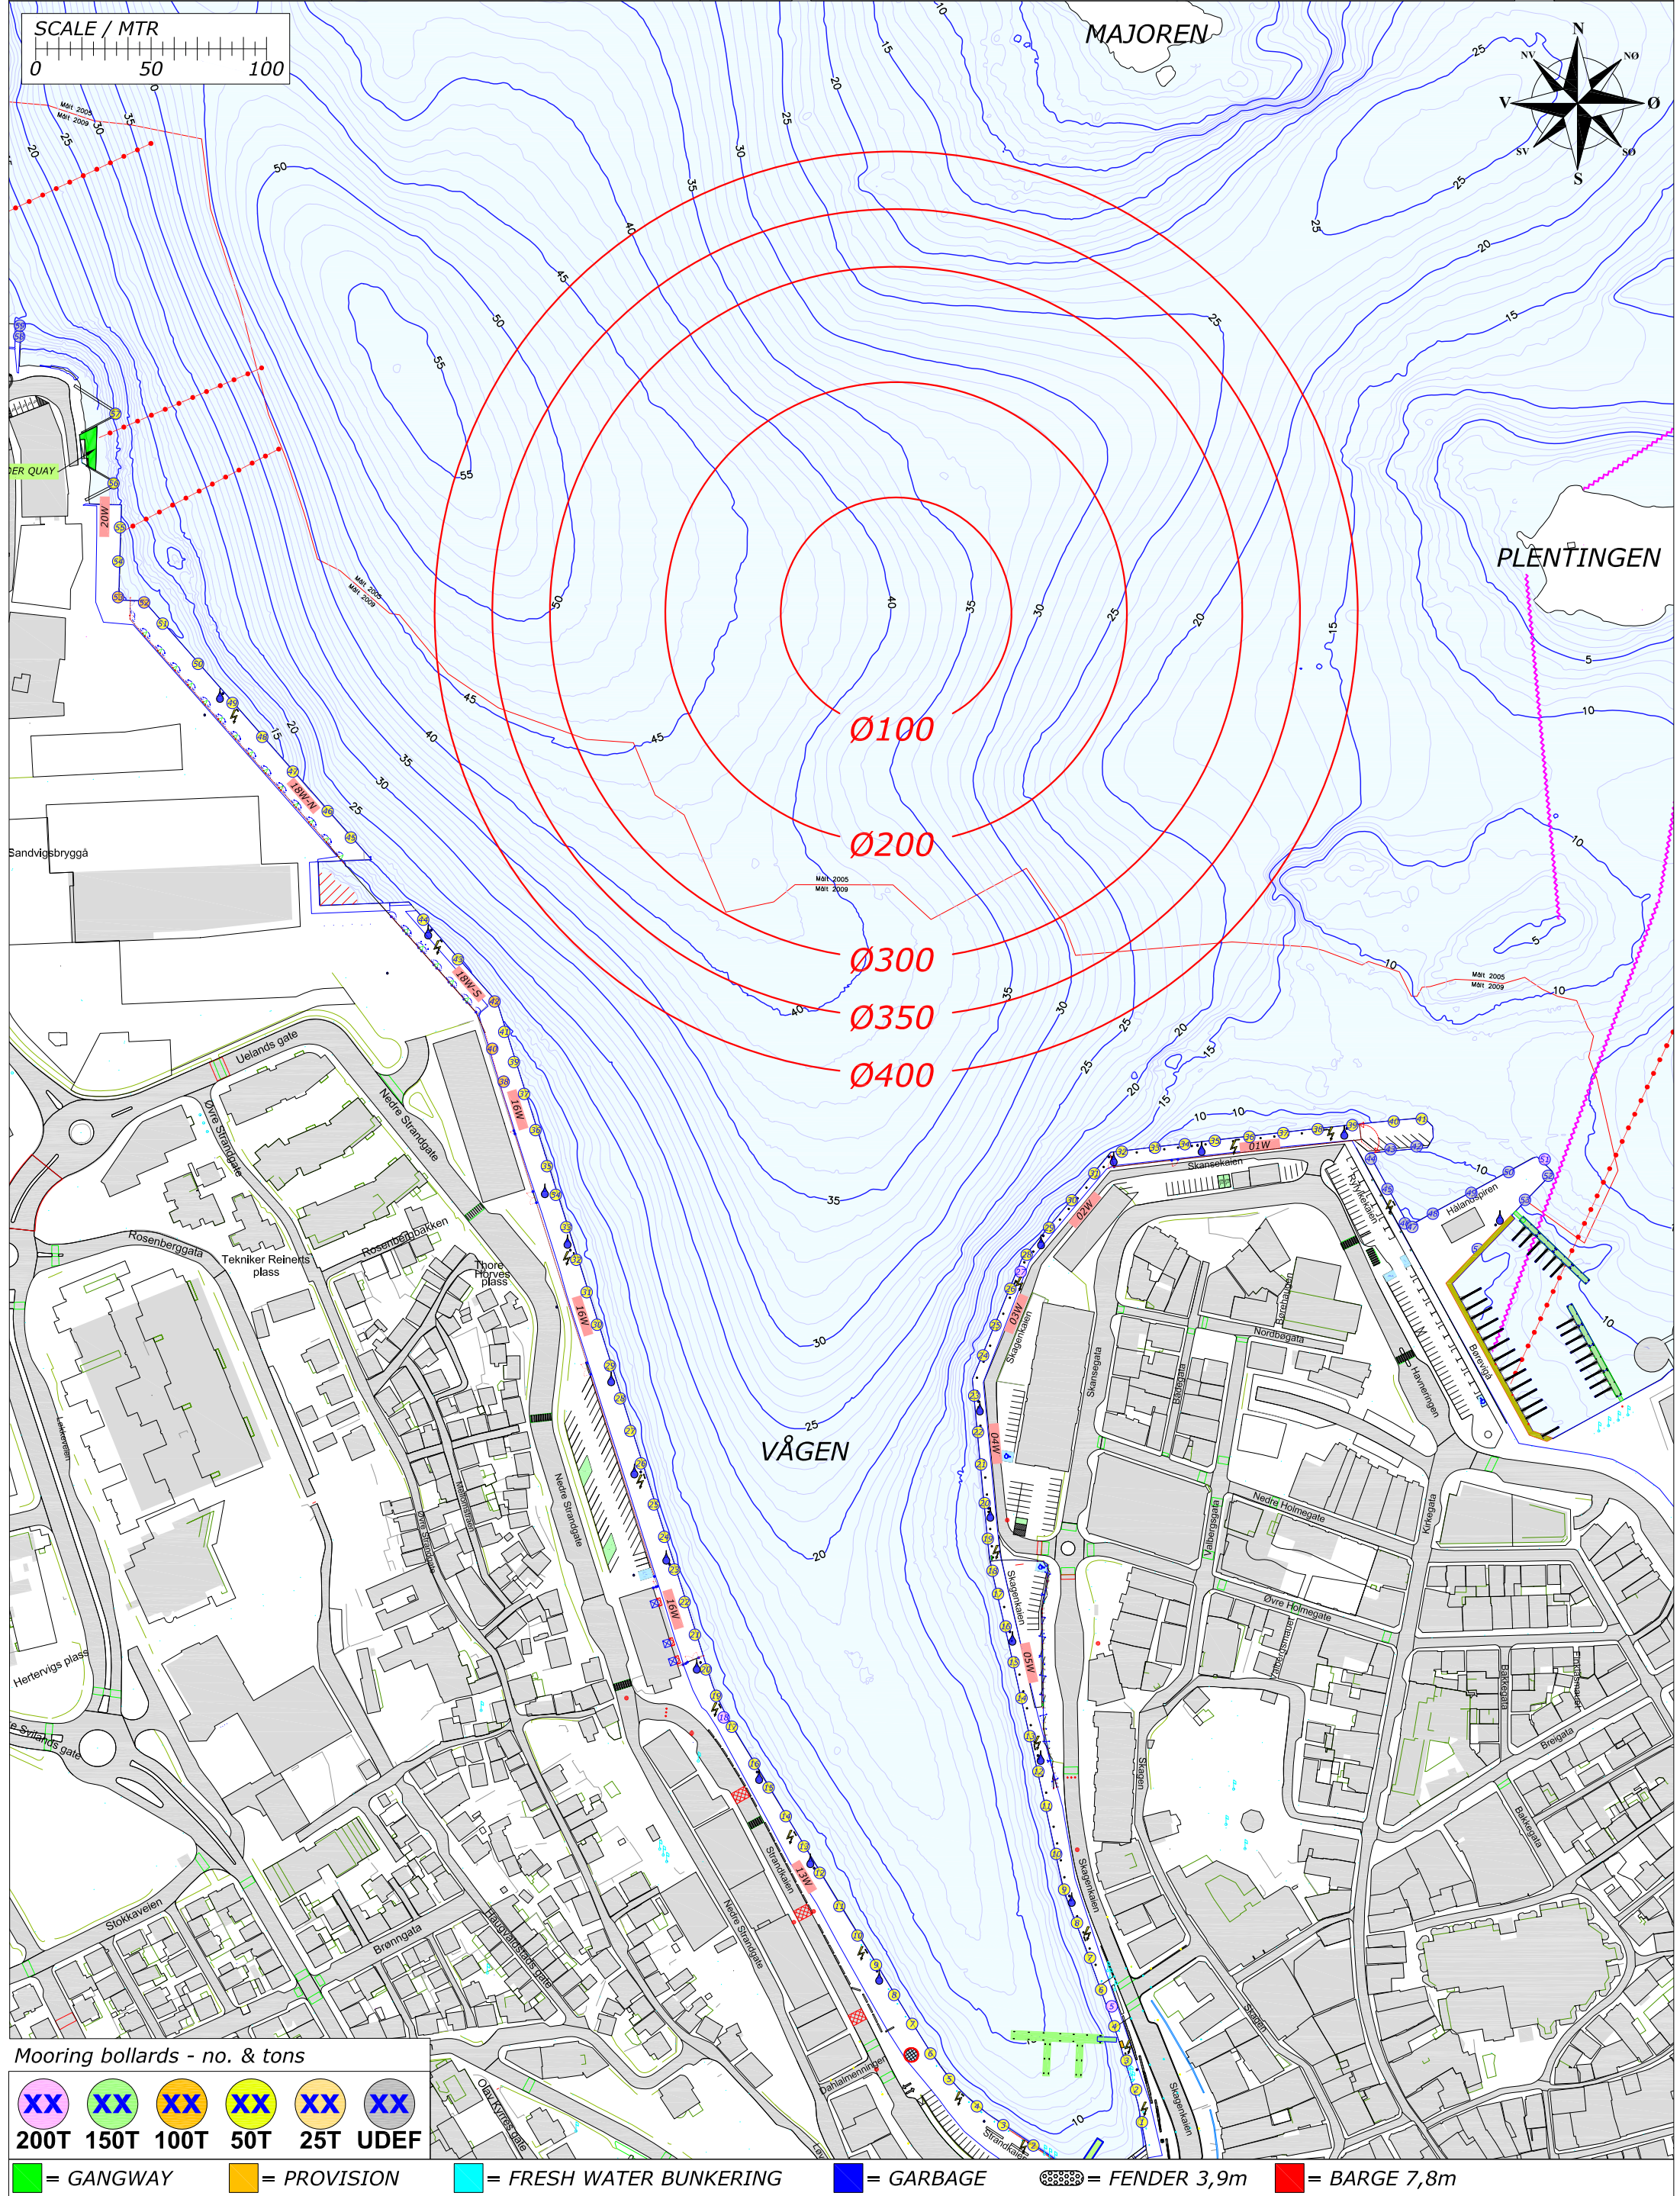

Mooring bollards - no. & tons

XX	XX	XX	XX	XX	XX
200T	150T	100T	50T	25T	UDEF


= GANGWAY	= PROVISION	= FRESH WATER BUNKERING	= GARBAGE	= FENDER 3,9m	= BARGE 7,8m
-----------	-------------	-------------------------	-----------	---------------	--------------

Rev.	Date	Text	Sign
Drawn by R.KARLSEN		Approved by - date	
Filename STAVANGER_HAVN.DWG		Date 0	Scale 1:2500
Title PORT OF STAVANGER MOORINGPLAN		Drawing no.	
Customer Stavangerregionen Havnedrift AS		Size A3	Sheet 1/1



BERTHING PLAN PORT OF STAVANGER
SUNDAY 28. APRIL 2019

REV.NR. 01 - 01.01.2019

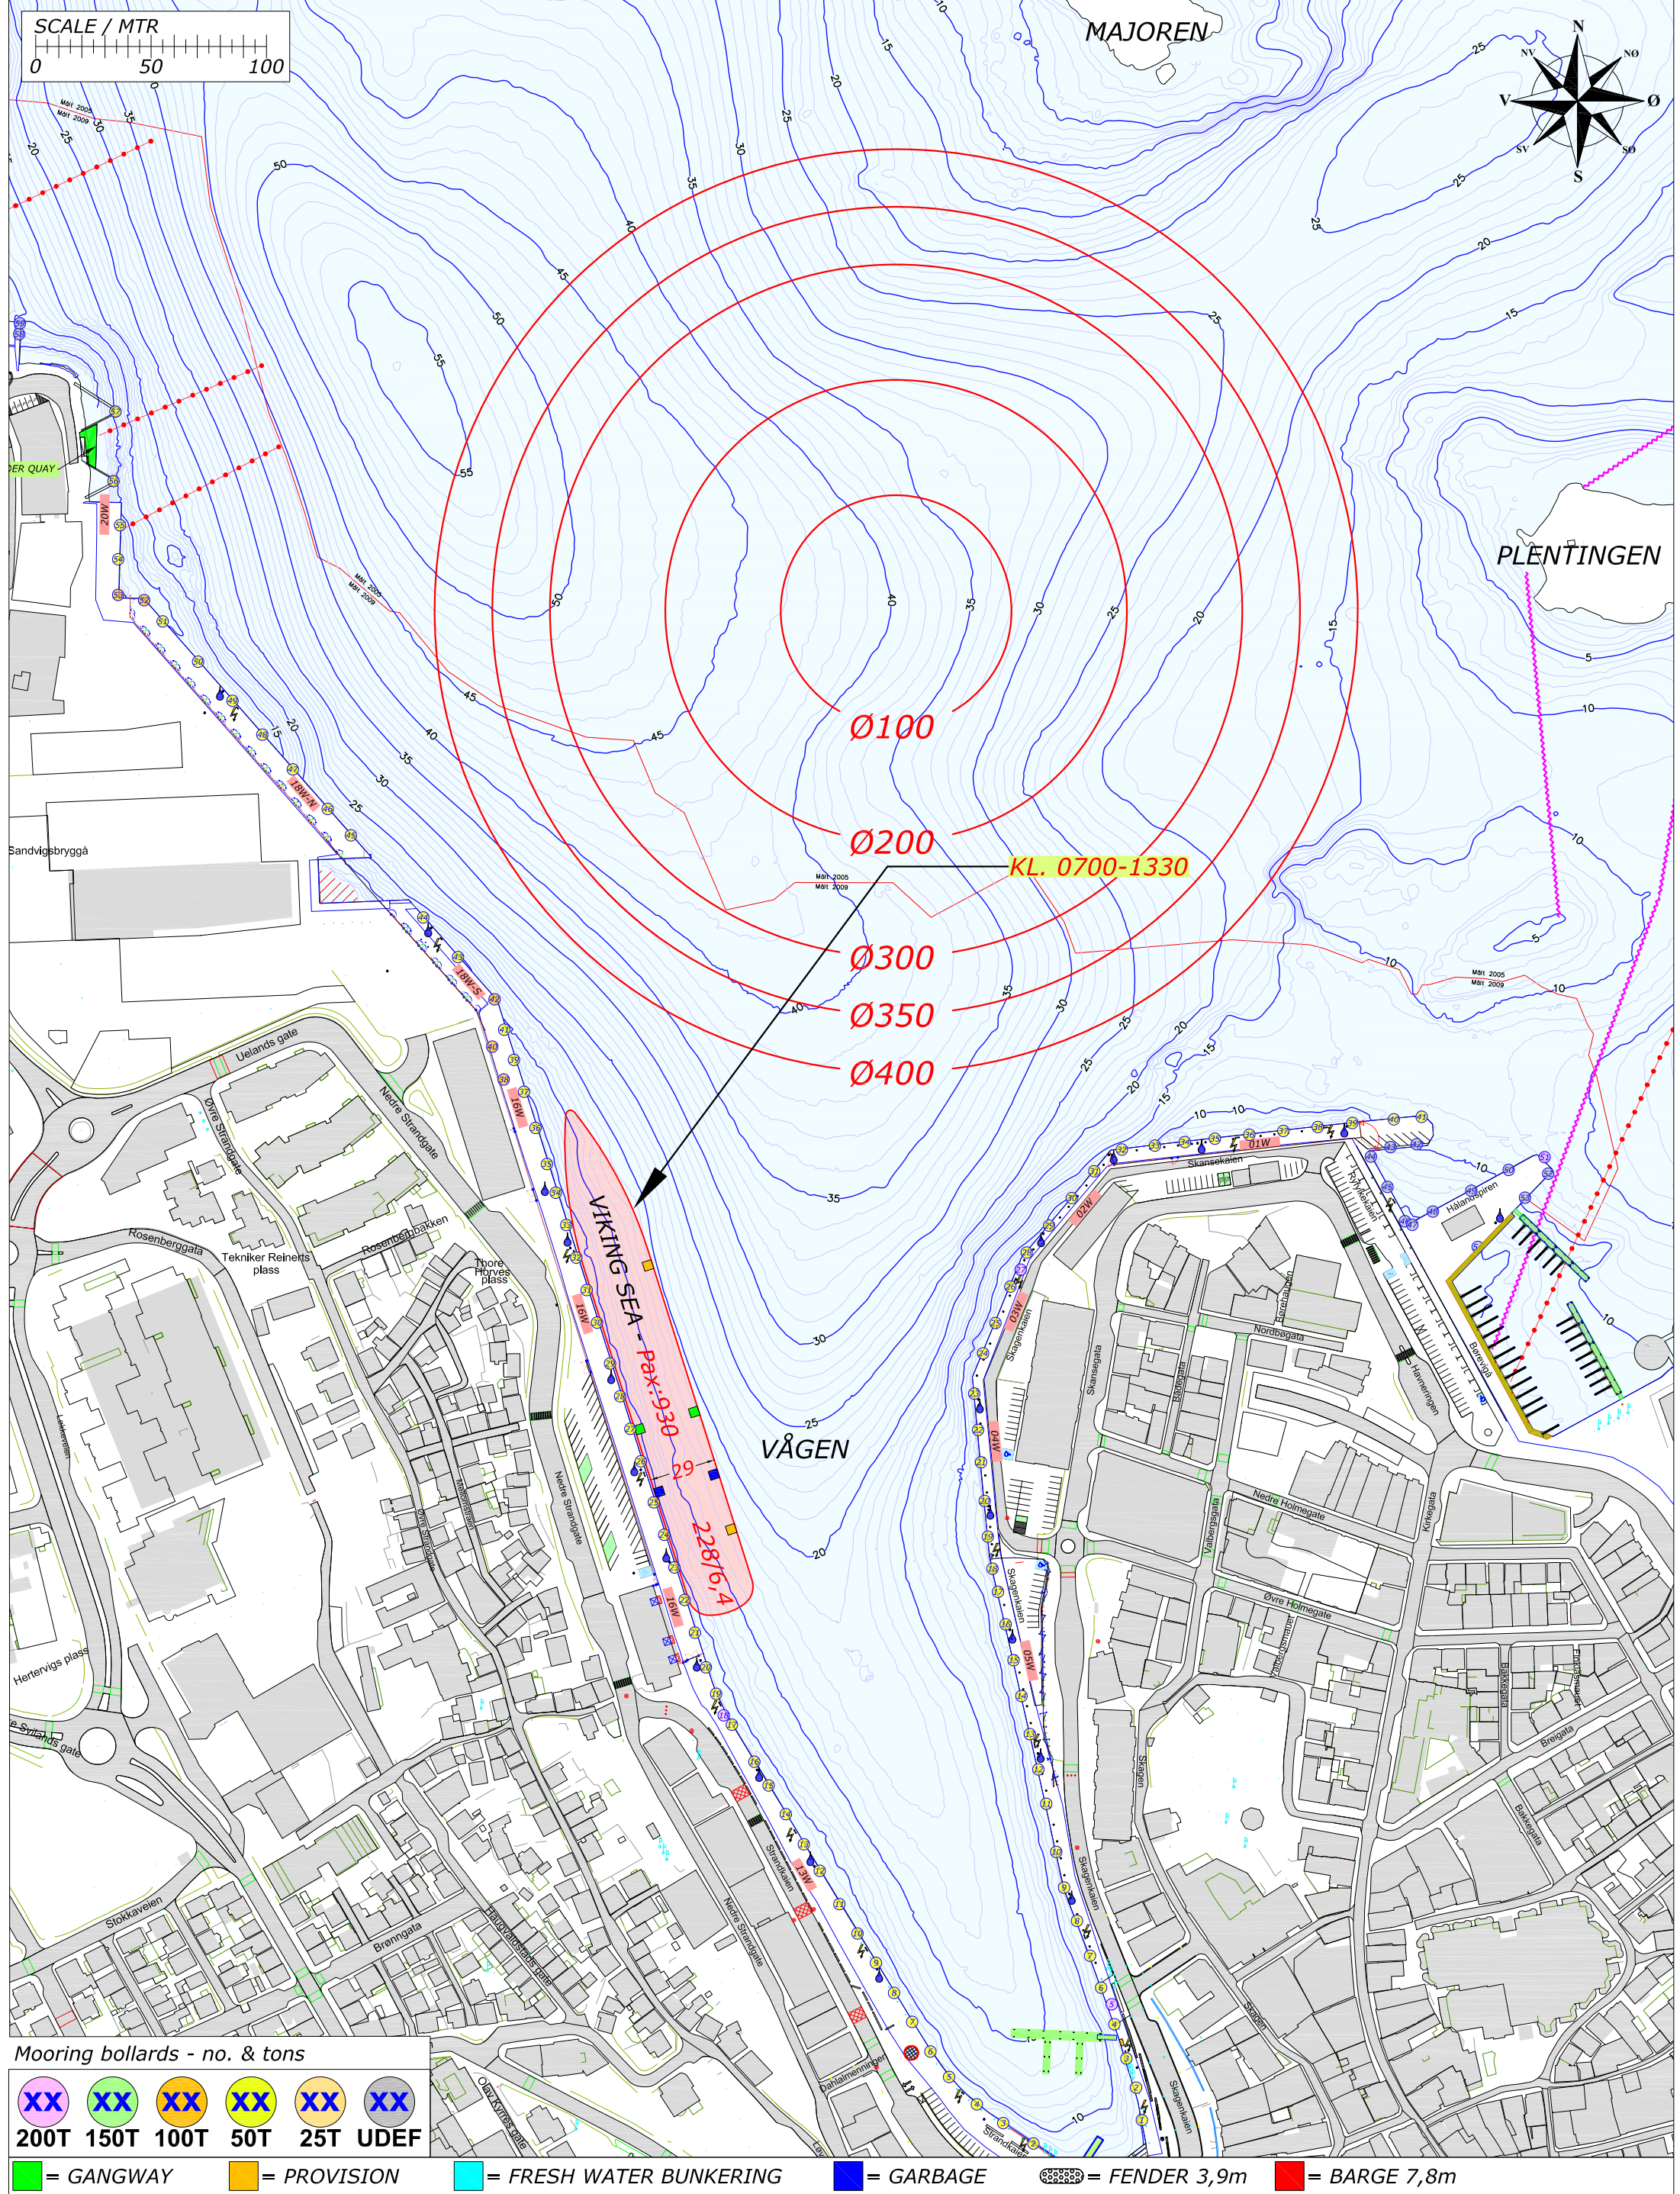

Mooring bollards - no. & tons

XX	XX	XX	XX	XX	XX
200T	150T	100T	50T	25T	UDEF

Legend:

- = GANGWAY
- = PROVISION
- = FRESH WATER BUNKERING
- = GARBAGE
- = FENDER 3,9m
- = BARGE 7,8m

Rev.	Date	Text	Sign
Drawn by R.KARLSEN	Approved by - date	Filename STAVANGER_HAVN.DWG	Date 0
		Title PORT OF STAVANGER MOORINGPLAN	Scale 1:2500
		Customer Stavangerregionen Havnedrift AS	Drawing no.
			Size A3
			Sheet 1/1

RUTEK


Rutek AS - Seiskjervegen 11 - 4055 Sola

BERTHING PLAN PORT OF STAVANGER MONDAY 29. APRIL 2019

REV.NR. 02 - 16.03.2019



**STAVANGER
REGIONEN**
Havnedrift AS

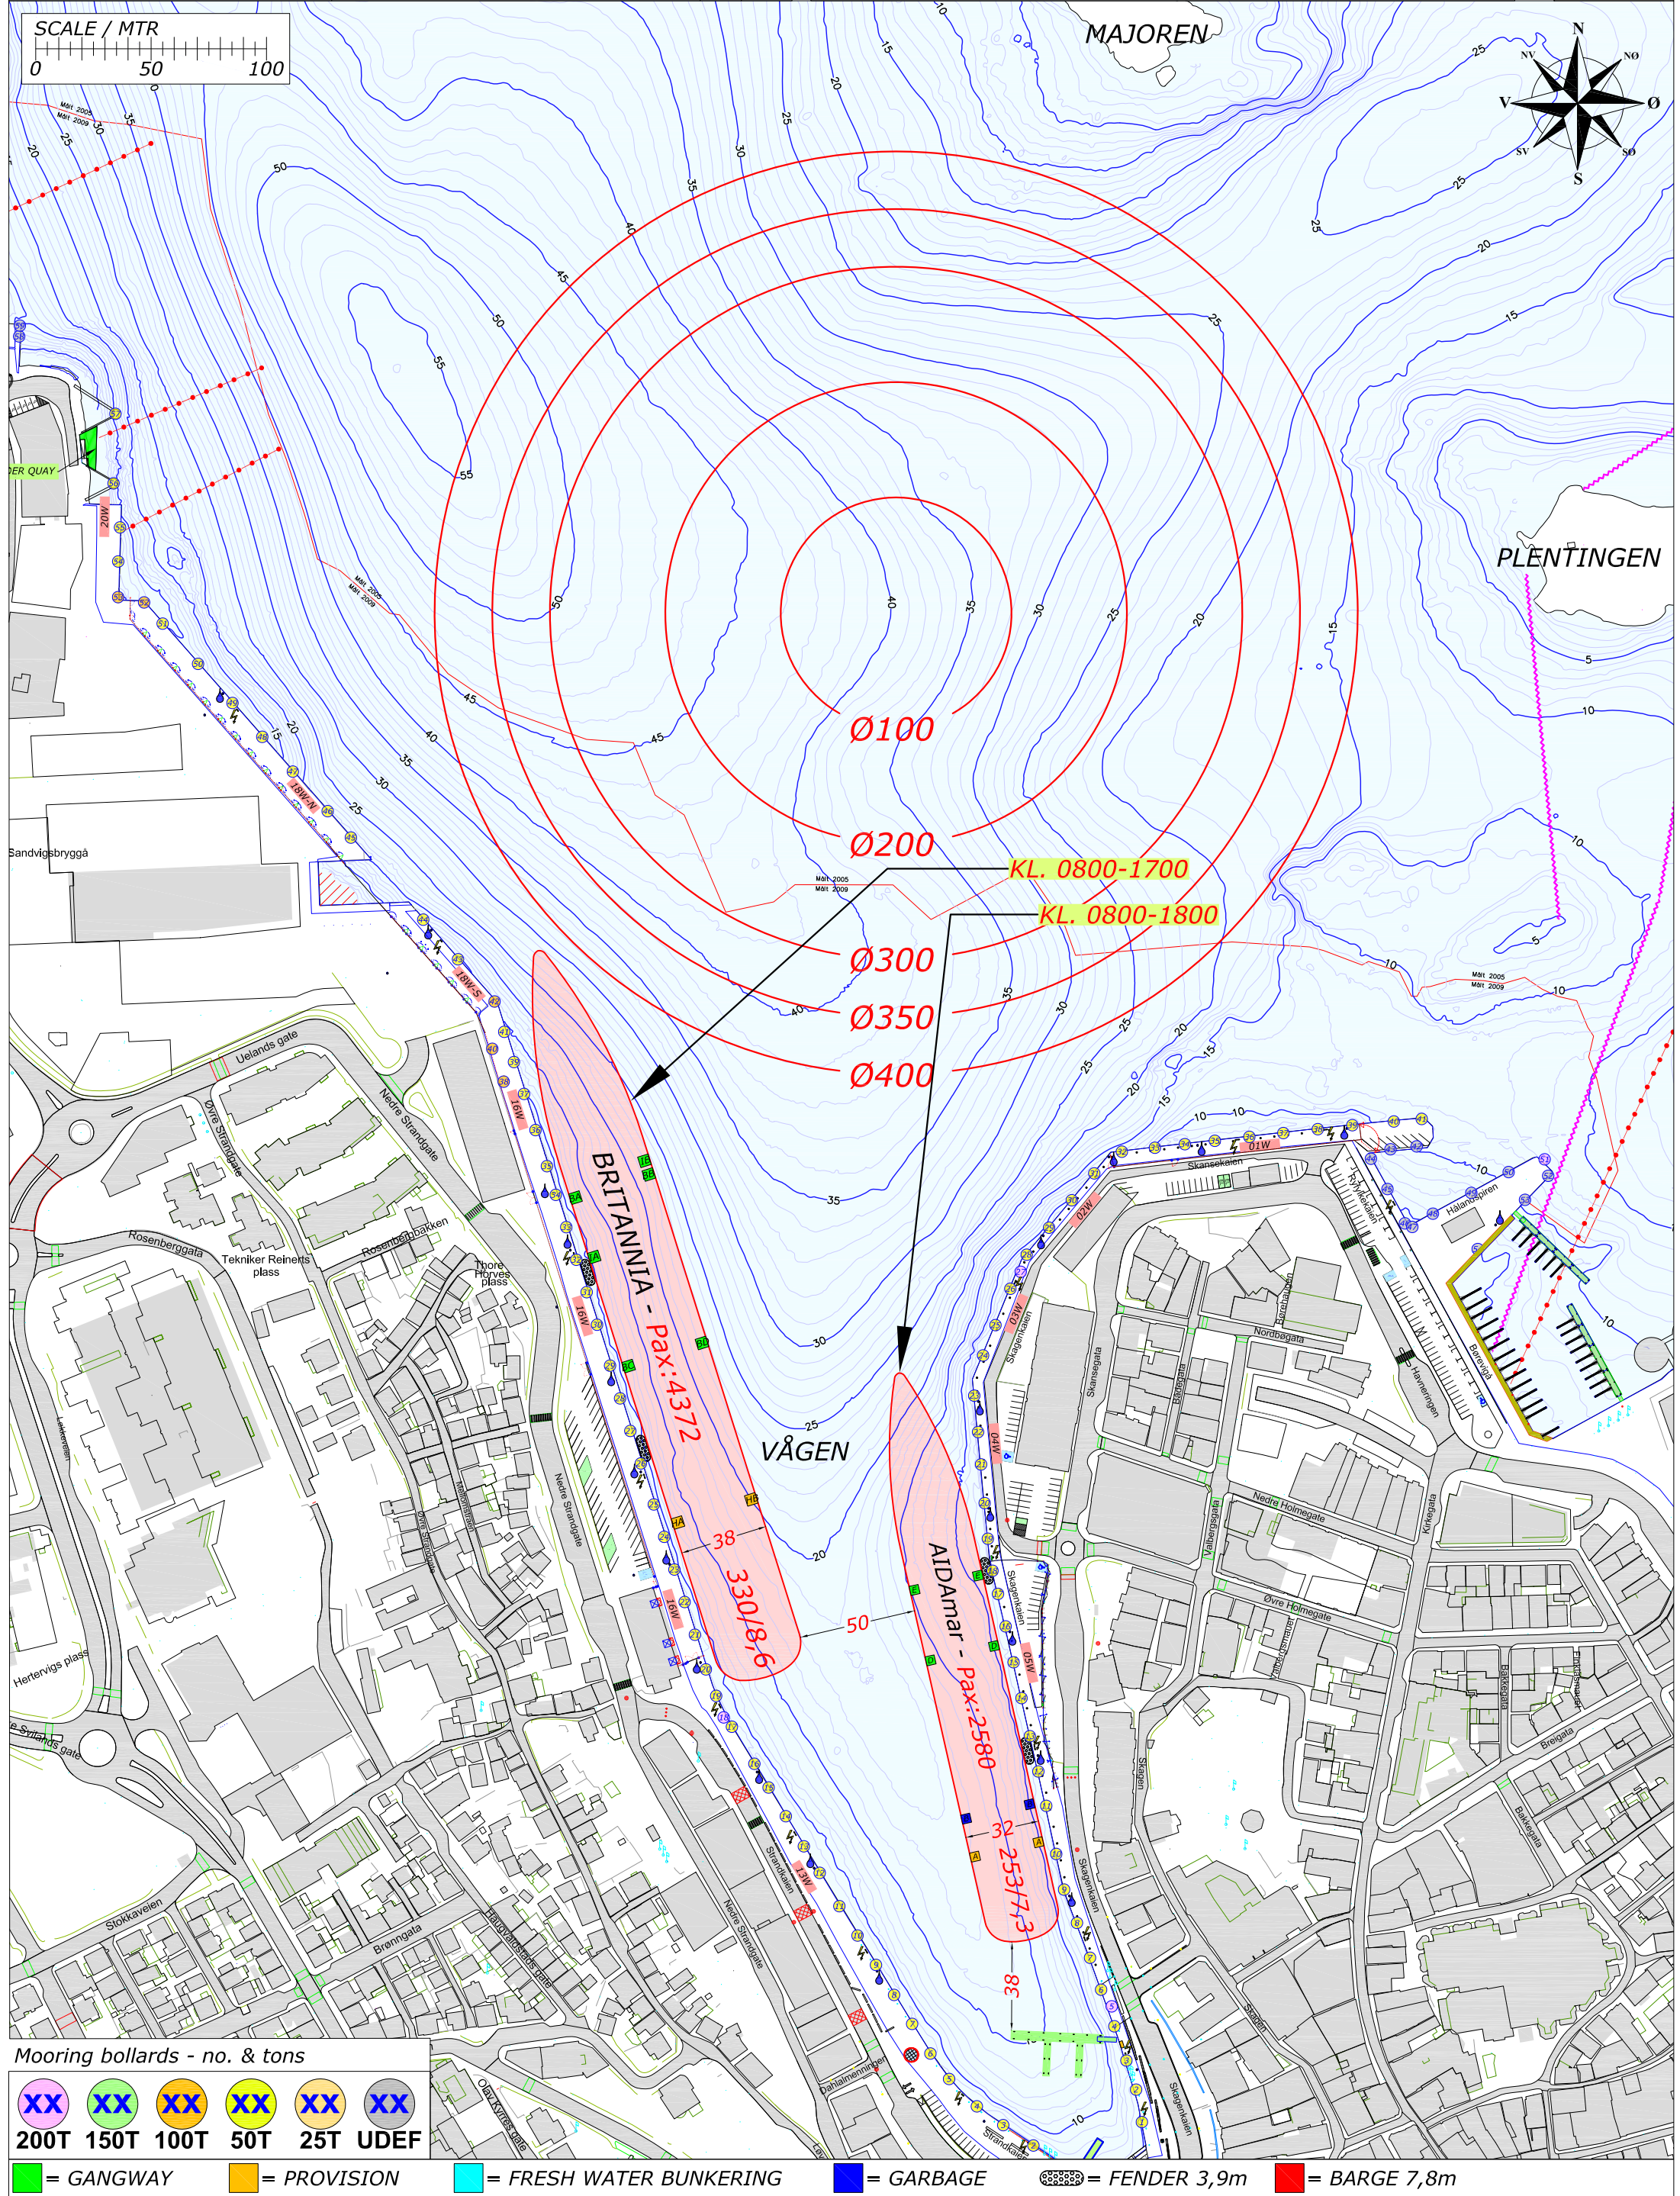

Mooring bollards - no. & tons

XX	XX	XX	XX	XX	XX
200T	150T	100T	50T	25T	UDEF


GANGWAY **PROVISION** **FRESH WATER BUNKERING** **GARBAGE** **FENDER 3,9m** **BARGE 7,8m**

Rev.	Date	Text	Sign
Drawn by R.KARLSEN		Approved by - date	
Filename STAVANGER_HAVN.DWG		Date 0	Scale 1:2500
Title PORT OF STAVANGER MOORINGPLAN		Drawing no.	
Customer Stavangerregionen Havnedrift AS		Size A3	Sheet 1/1



BERTHING PLAN PORT OF STAVANGER
TUESDAY 30. APRIL 2019

REV.NR. 01 - 01.01.2019

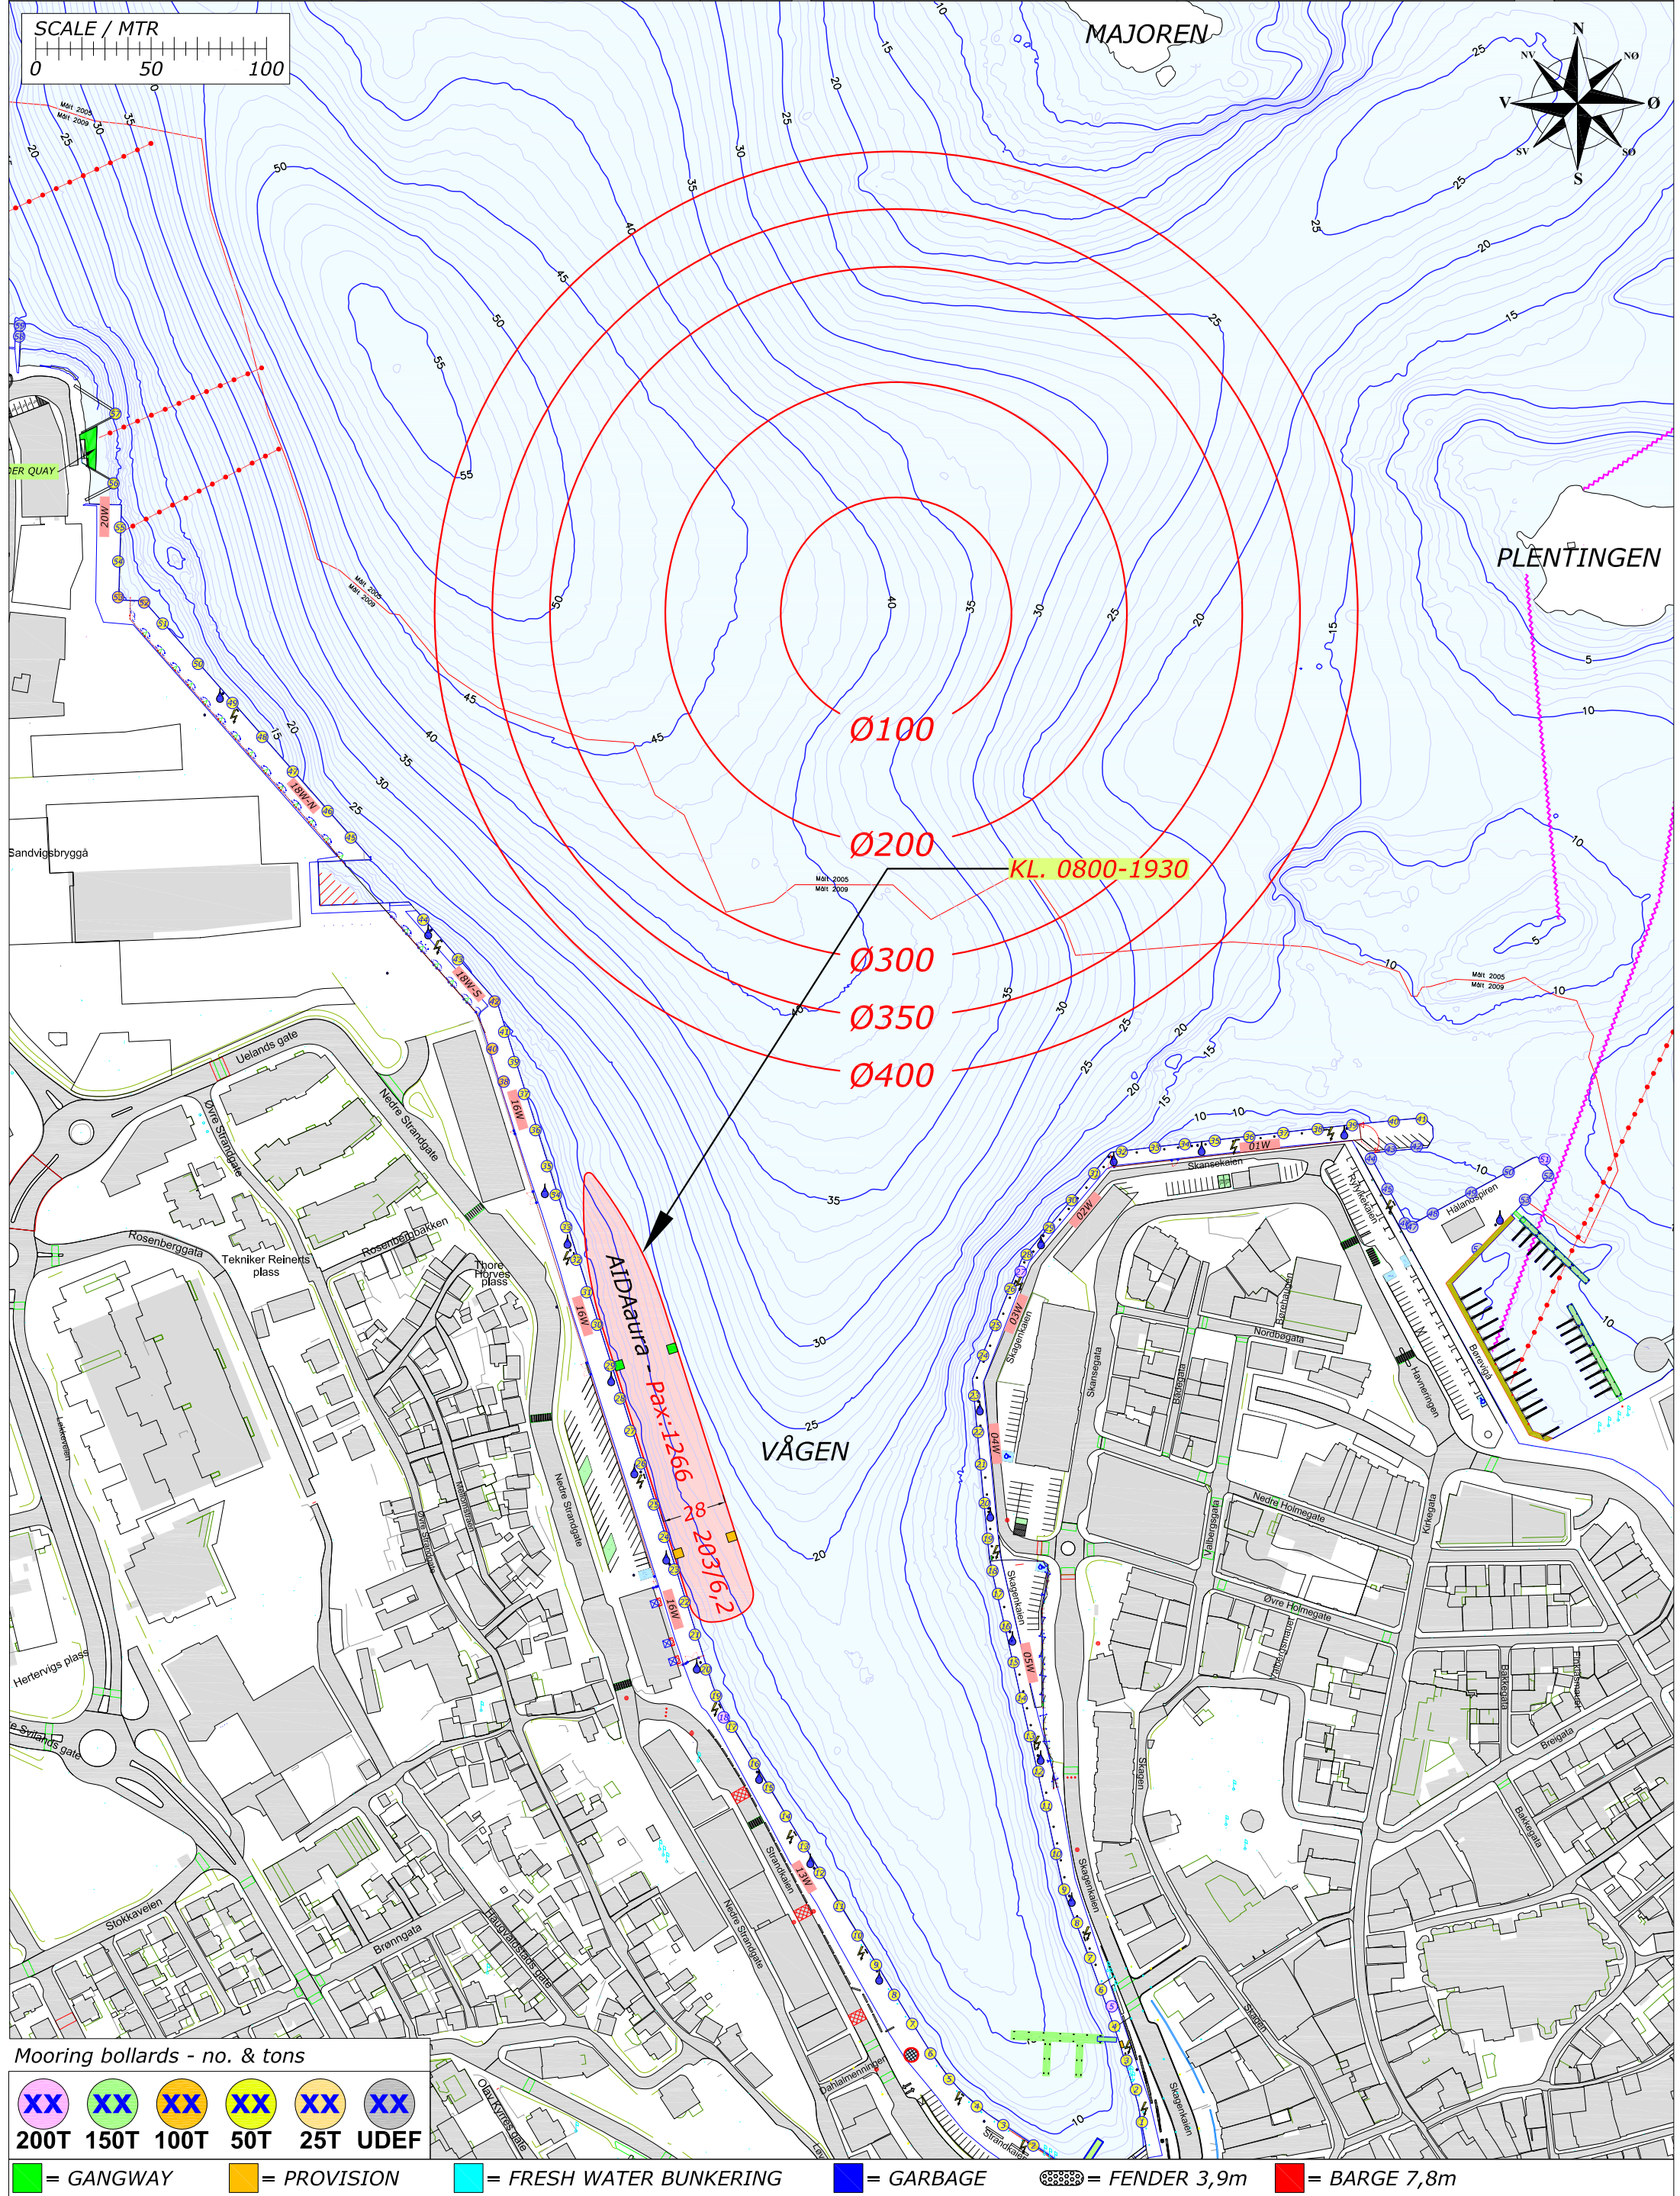

Mooring bollards - no. & tons

XX	XX	XX	XX	XX	XX
200T	150T	100T	50T	25T	UDEF

Legend for symbols and colors:

- = GANGWAY
- = PROVISION
- = FRESH WATER BUNKERING
- = GARBAGE
- = FENDER 3,9m
- = BARGE 7,8m