


Rev.	Date	Text		Sign
Drawn by R.KARLSEN		Approved by - date		Filename STAVANGER_HAVN.DWG
		Date 0		Scale 1:2500
 Rutek AS - Seiskjervegen 11 - 4055 Sola		Title PORT OF STAVANGER MOORINGPLAN		Drawing no.
		Customer Stavangerregionen Havnedrift AS		Size A3
				Sheet 1/1

BERTHING PLAN PORT OF STAVANGER
SATURDAY 1. JUNE 2019

REV.NR. 03 - 23.05.2019

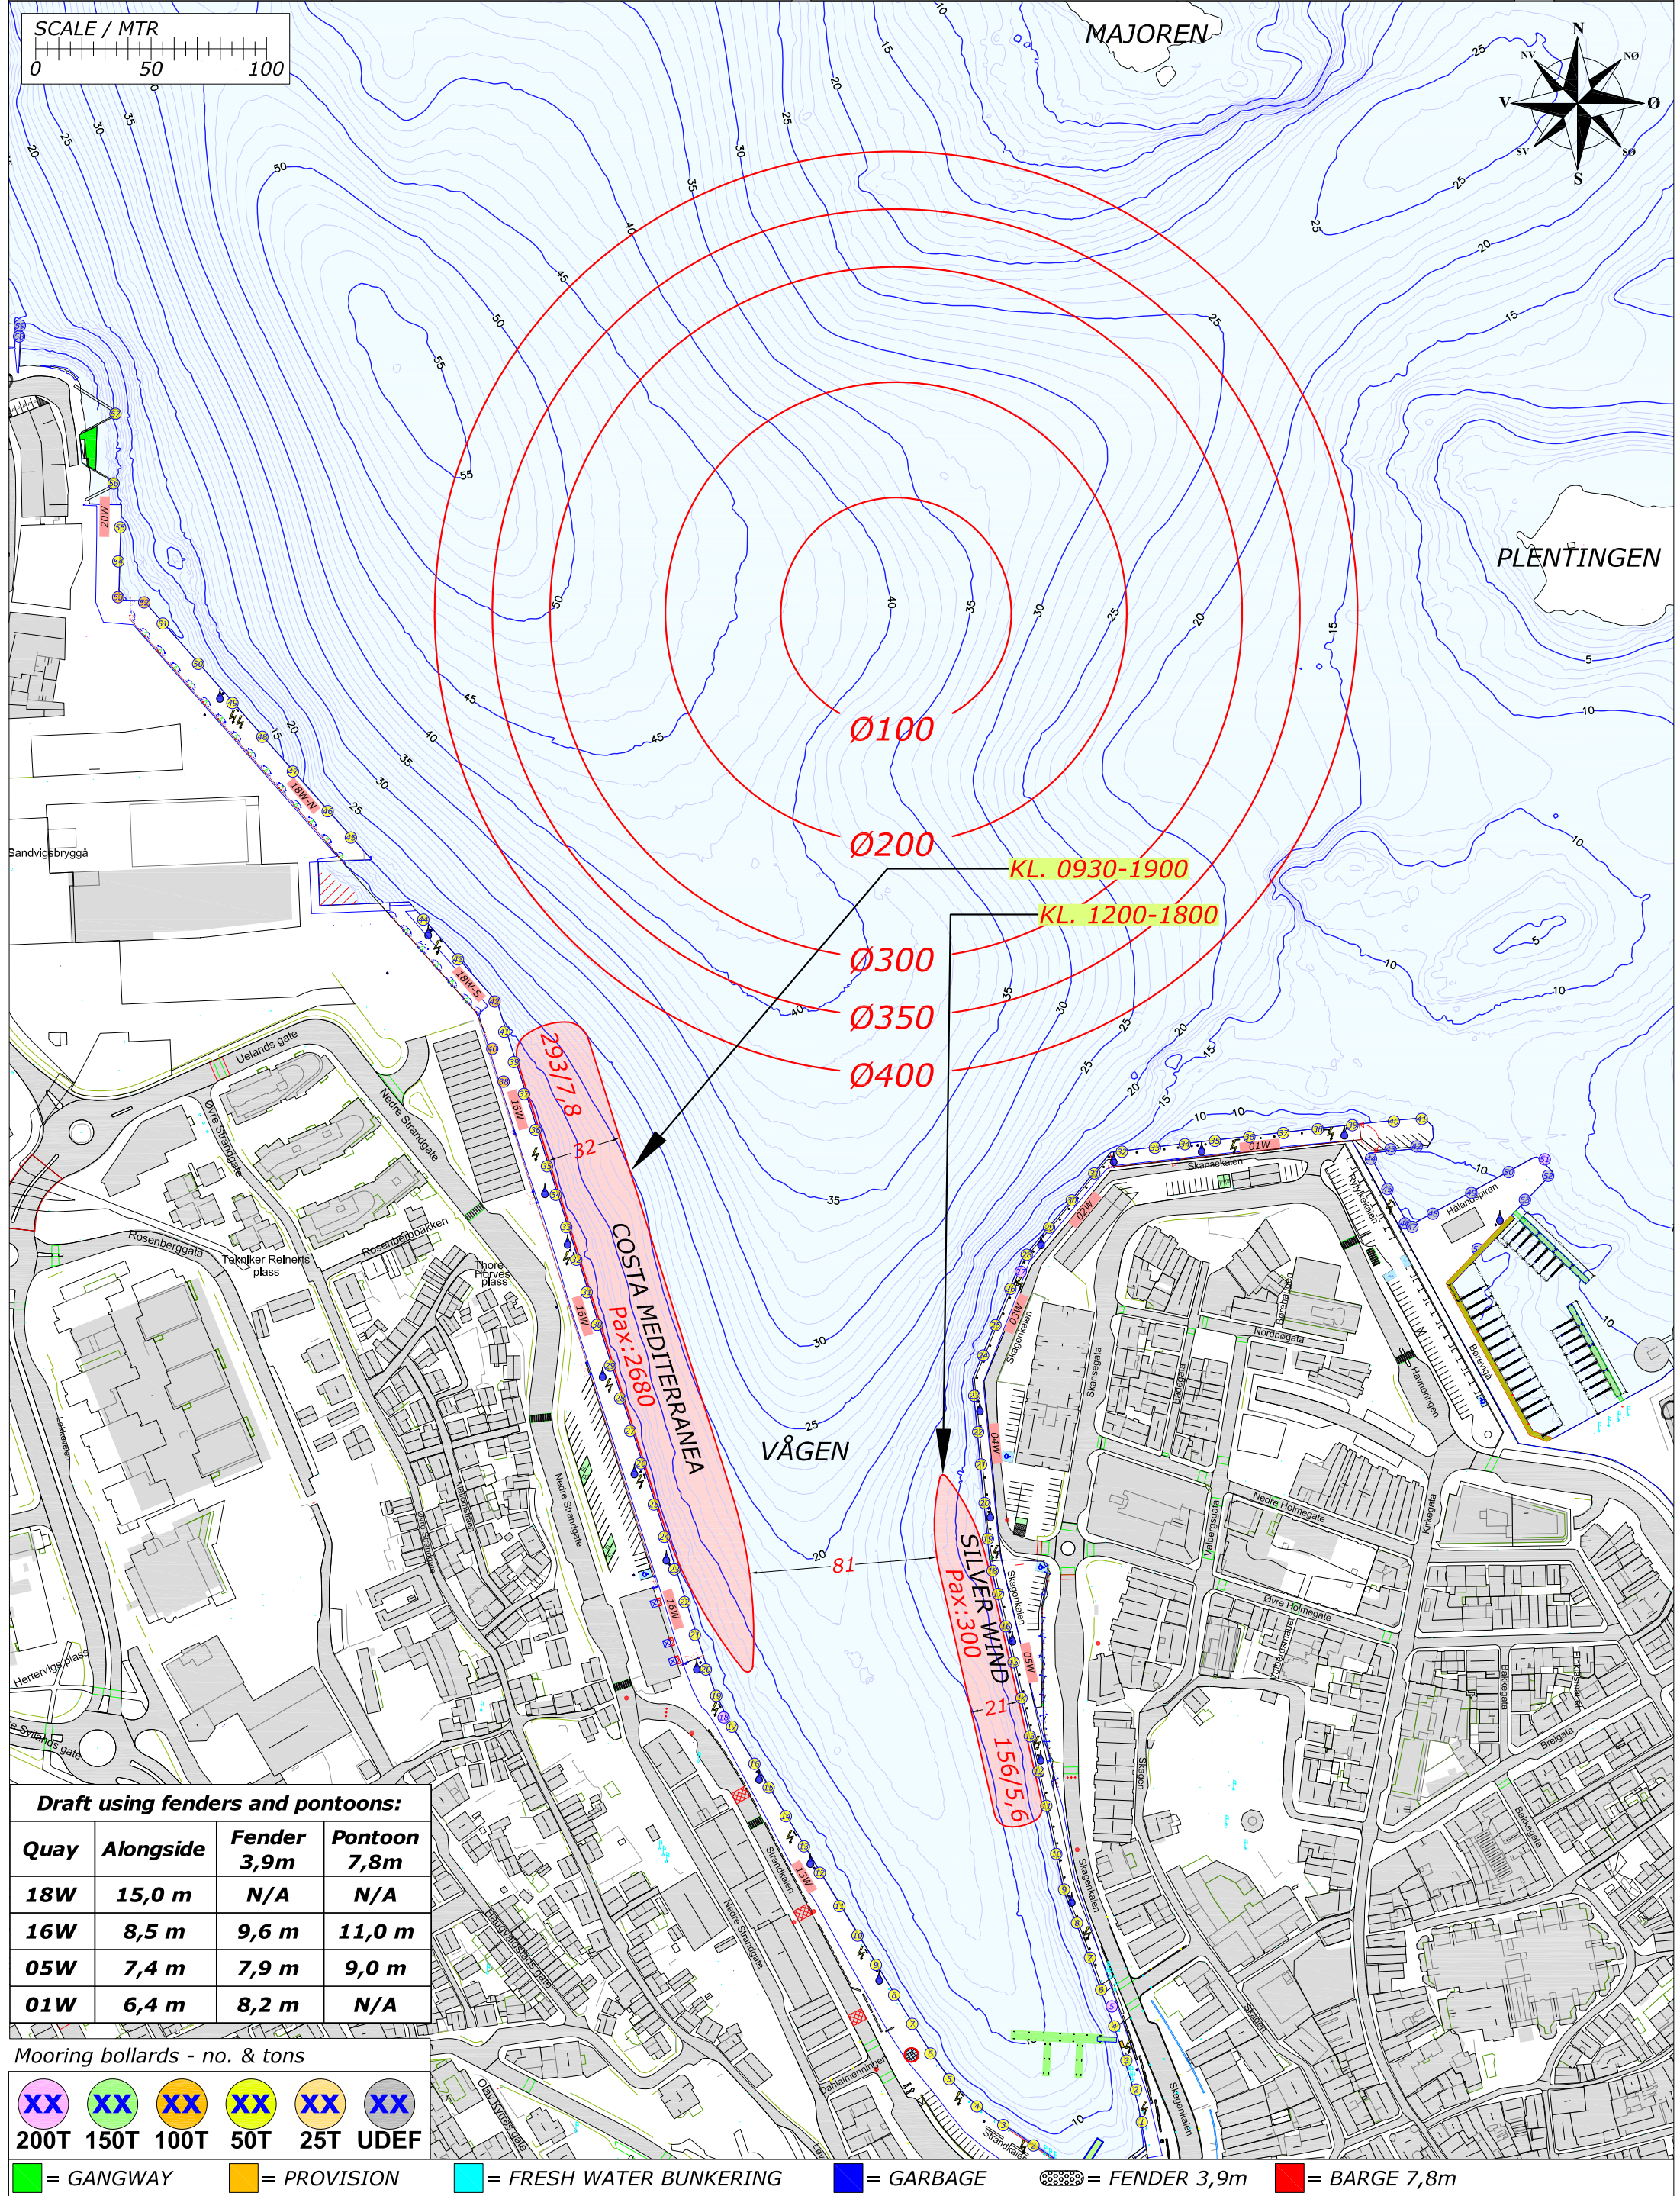

Draft using fenders and pontoons:

Quay	Alongside	Fender 3,9m	Pontoon 7,8m
18W	15,0 m	N/A	N/A
16W	8,5 m	9,6 m	11,0 m
05W	7,4 m	7,9 m	9,0 m
01W	6,4 m	8,2 m	N/A

Mooring bollards - no. & tons

XX	XX	XX	XX	XX	XX
200T	150T	100T	50T	25T	UDEF


 = GANGWAY  = PROVISION  = FRESH WATER BUNKERING  = GARBAGE  = FENDER 3,9m  = BARGE 7,8m

Rev.	Date	Text	Sign
Drawn by R.KARLSEN		Approved by - date	
Filename STAVANGER_HAVN.DWG		Date 0	Scale 1:2500
Title PORT OF STAVANGER MOORINGPLAN		Drawing no.	
Customer Stavangerregionen Havnedrift AS		Size A3	Sheet 1/1



BERTHING PLAN PORT OF STAVANGER
SUNDAY 2. JUNE 2019

REV.NR. 01 - 03.01.2019

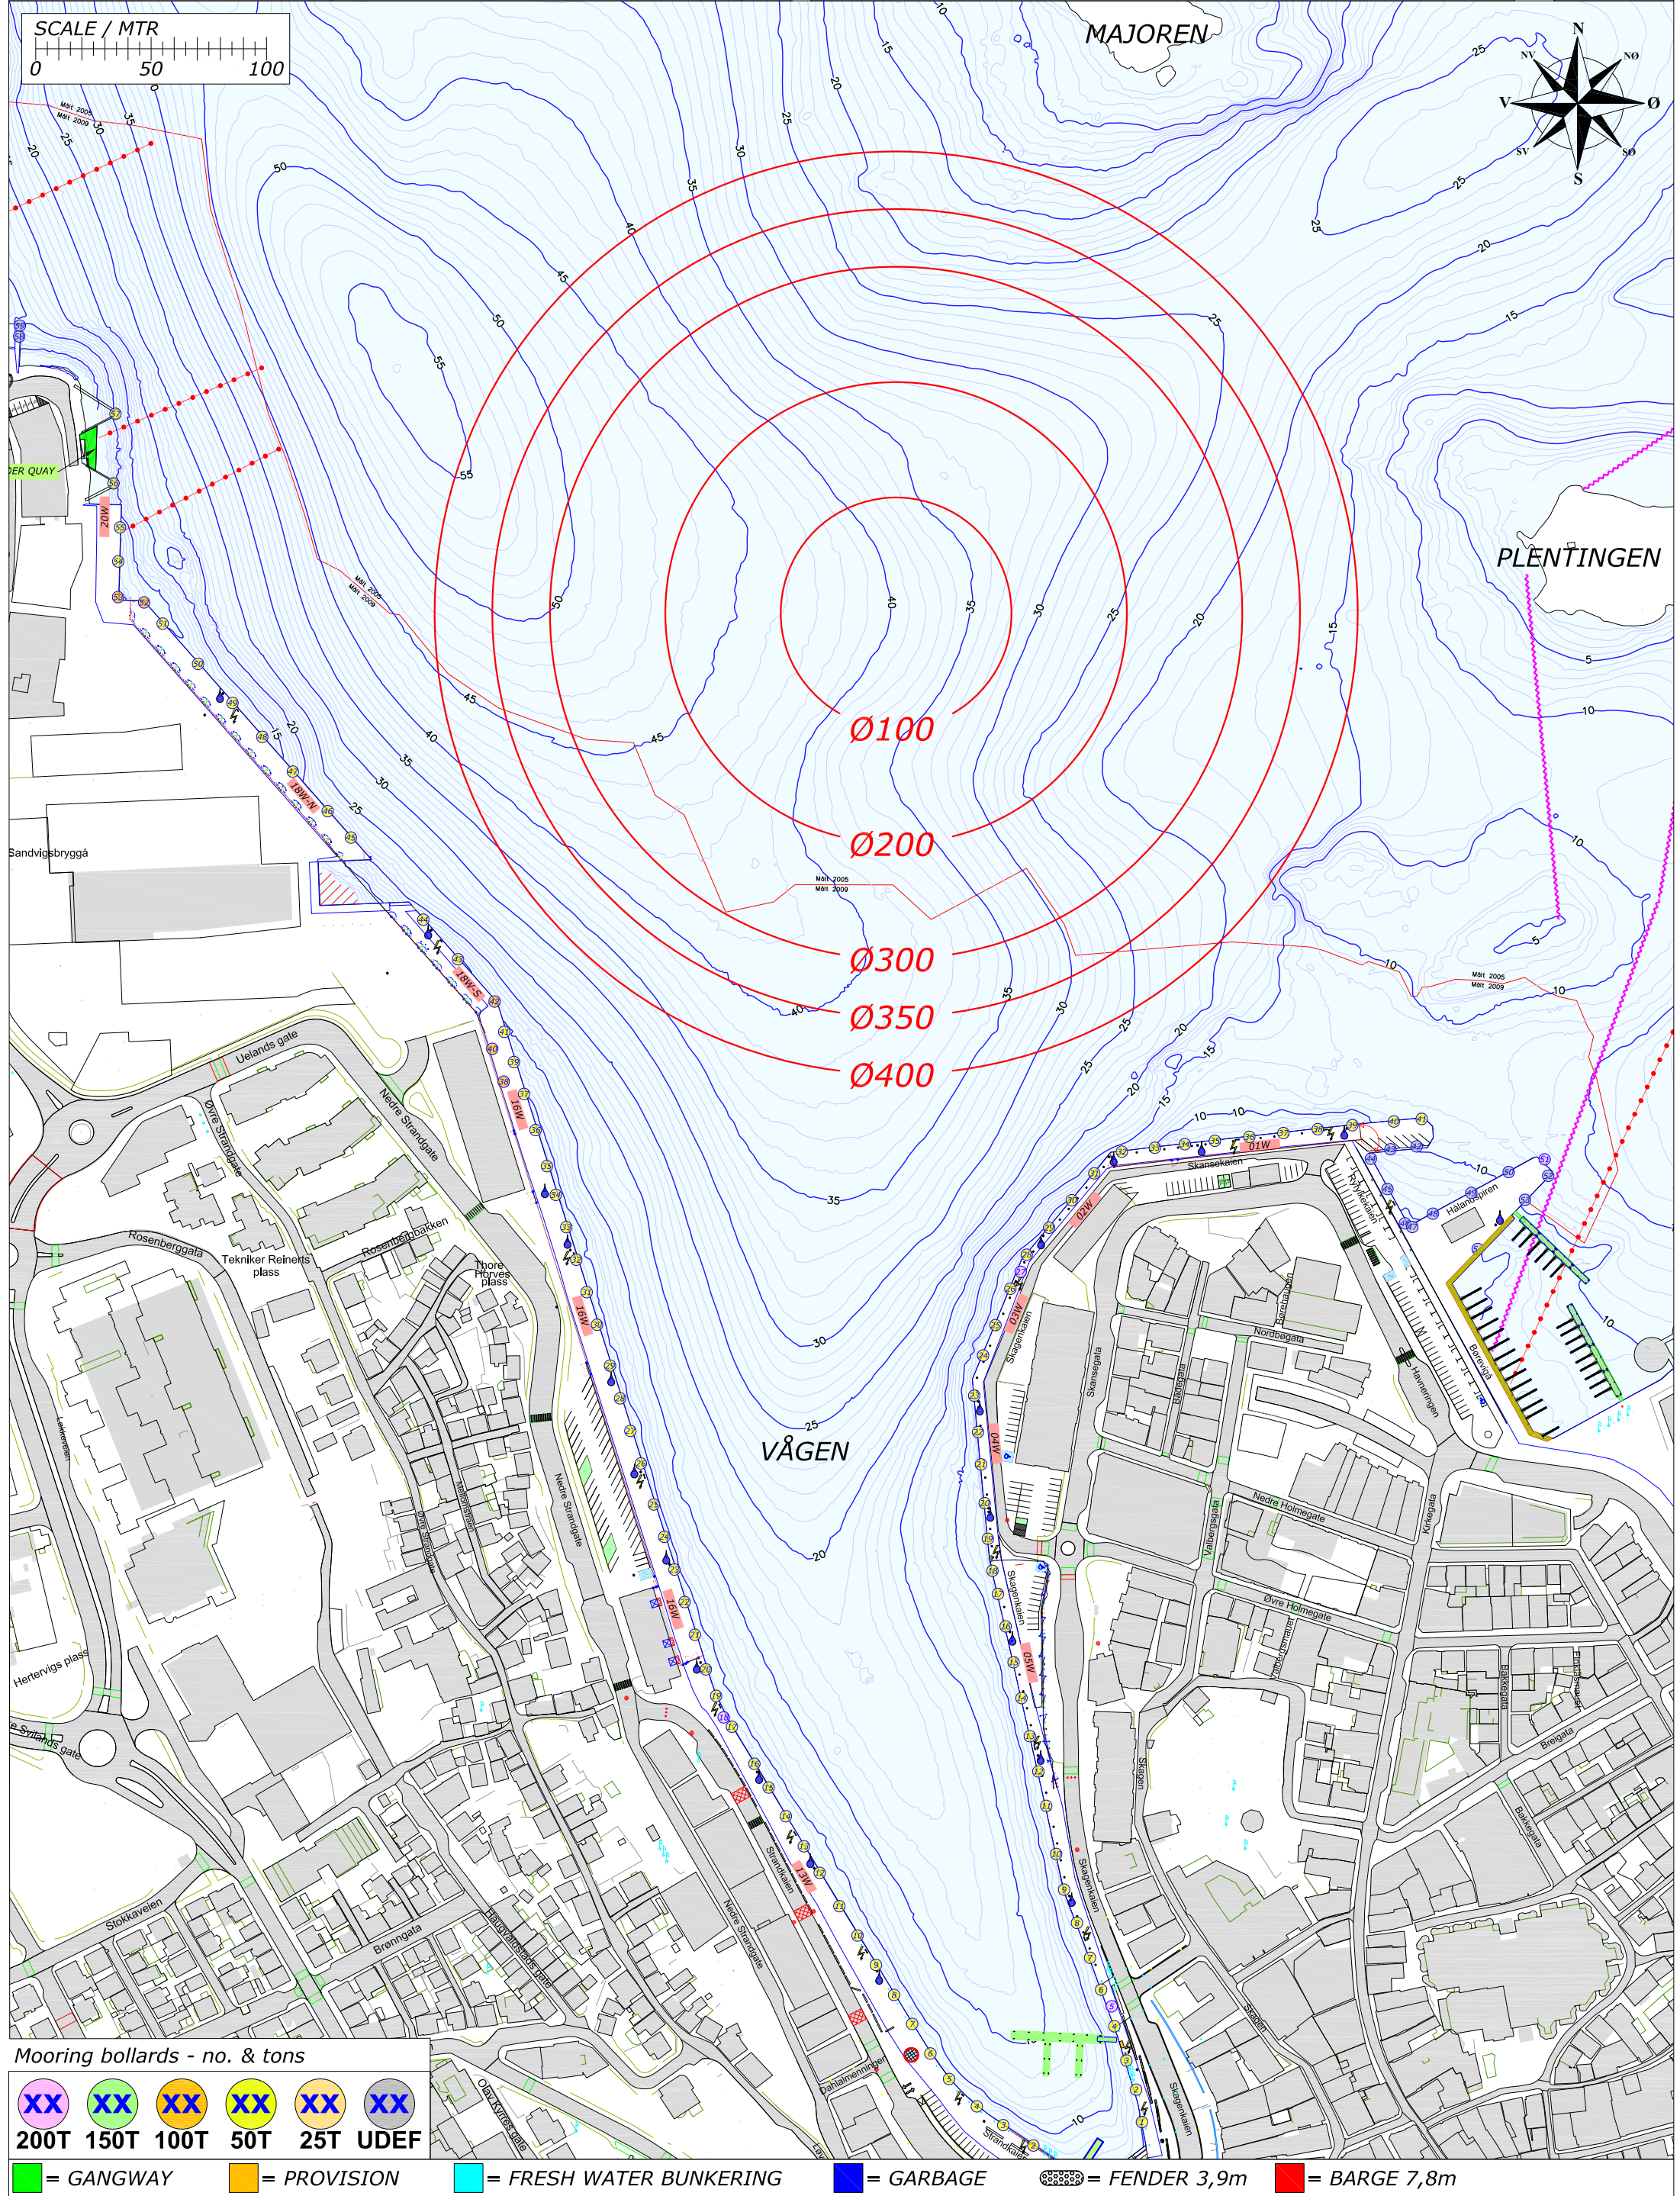

Mooring bollards - no. & tons

XX	XX	XX	XX	XX	XX
200T	150T	100T	50T	25T	UDEF

= GANGWAY = PROVISION = FRESH WATER BUNKERING = GARBAGE = FENDER 3,9m = BARGE 7,8m

Rev.	Date	Text	Sign
Drawn by R.KARLSEN		Approved by - date	
Filename STAVANGER_HAVN.DWG		Date 0	Scale 1:2500
Title PORT OF STAVANGER MOORINGPLAN		Drawing no.	
Customer Stavangerregionen Havnedrift AS		Size A3	Sheet 1/1

RUTEK


Rutek AS - Seiskjervegen 11 - 4055 Sola

BERTHING PLAN PORT OF STAVANGER MONDAY 3. JUNE 2019

REV.NR. 03 - 16.03.2019



**STAVANGER
REGIONEN**
Havnedrift AS

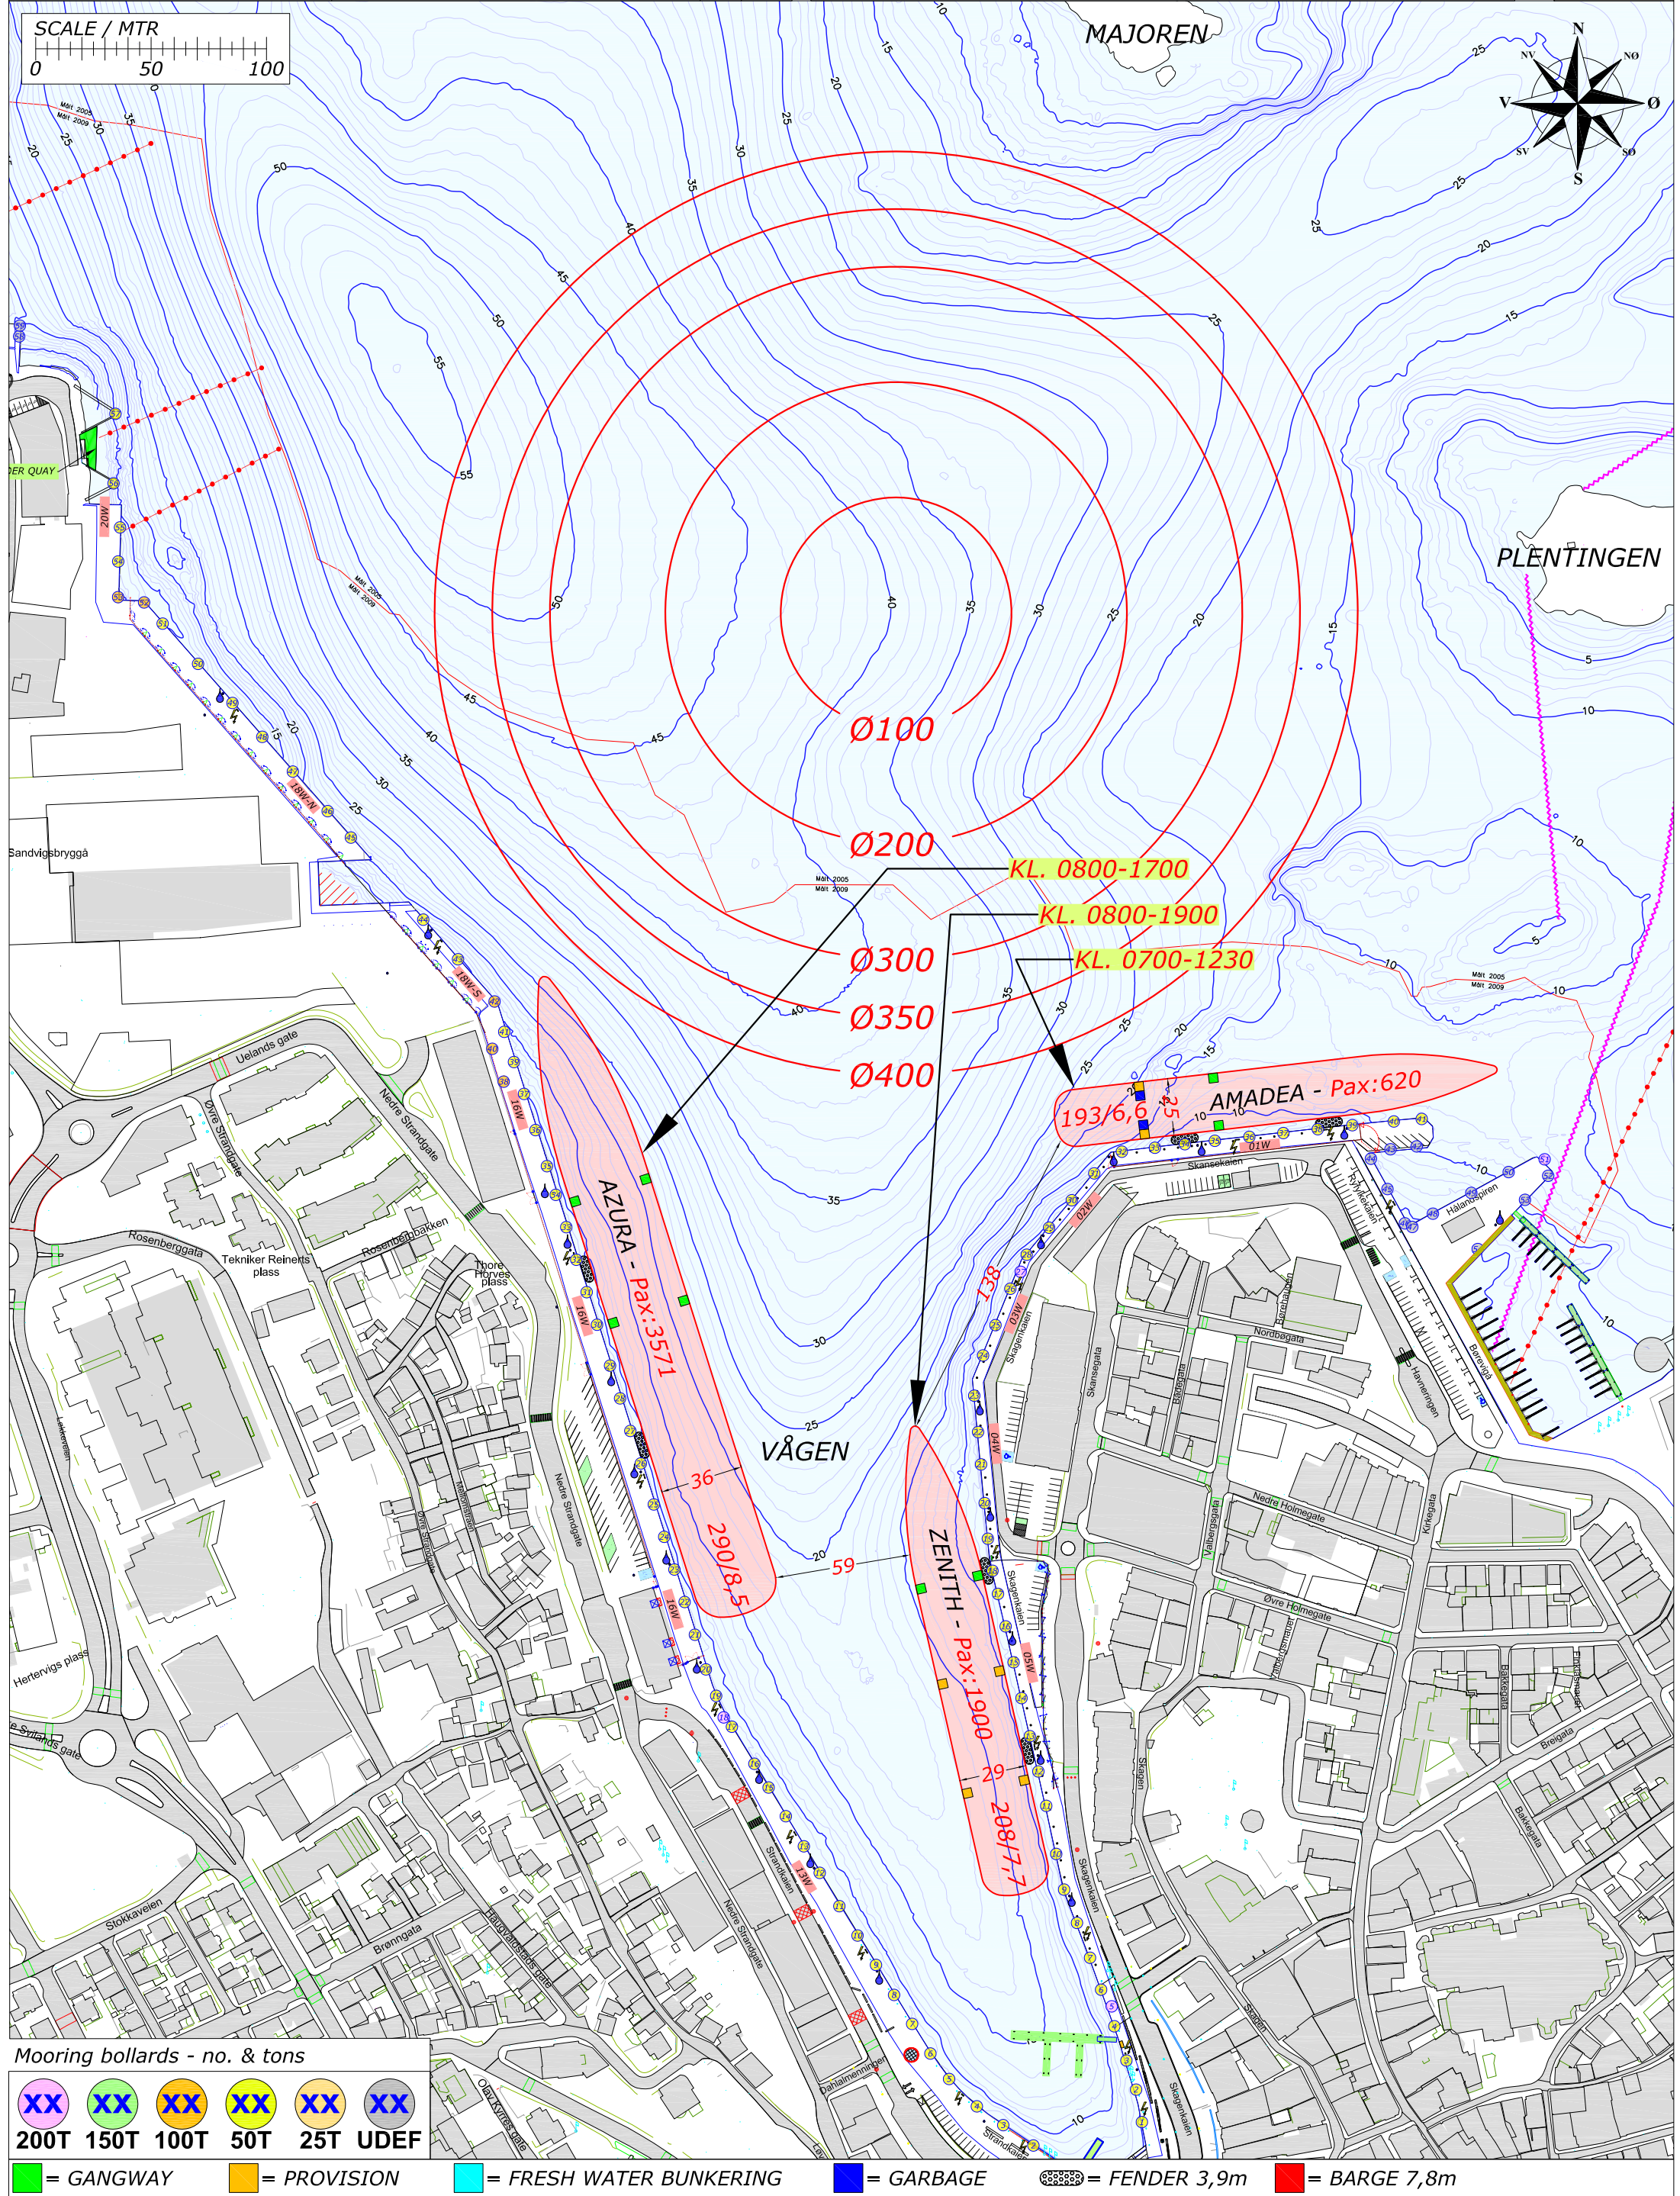

Mooring bollards - no. & tons

XX	XX	XX	XX	XX	XX
200T	150T	100T	50T	25T	UDEF


= GANGWAY	= PROVISION	= FRESH WATER BUNKERING	= GARBAGE	= FENDER 3,9m	= BARGE 7,8m
-----------	-------------	-------------------------	-----------	---------------	--------------

Rev.	Date	Text	Sign
Drawn by R.KARLSEN		Approved by - date	
Filename STAVANGER_HAVN.DWG		Date 0	Scale 1:2500
Title PORT OF STAVANGER MOORINGPLAN		Drawing no.	
Customer Stavangerregionen Havnedrift AS		Size A3	Sheet 1/1



BERTHING PLAN PORT OF STAVANGER
WEDNESDAY 5. JUNE 2019

REV.NR. 02- 16.03.2019

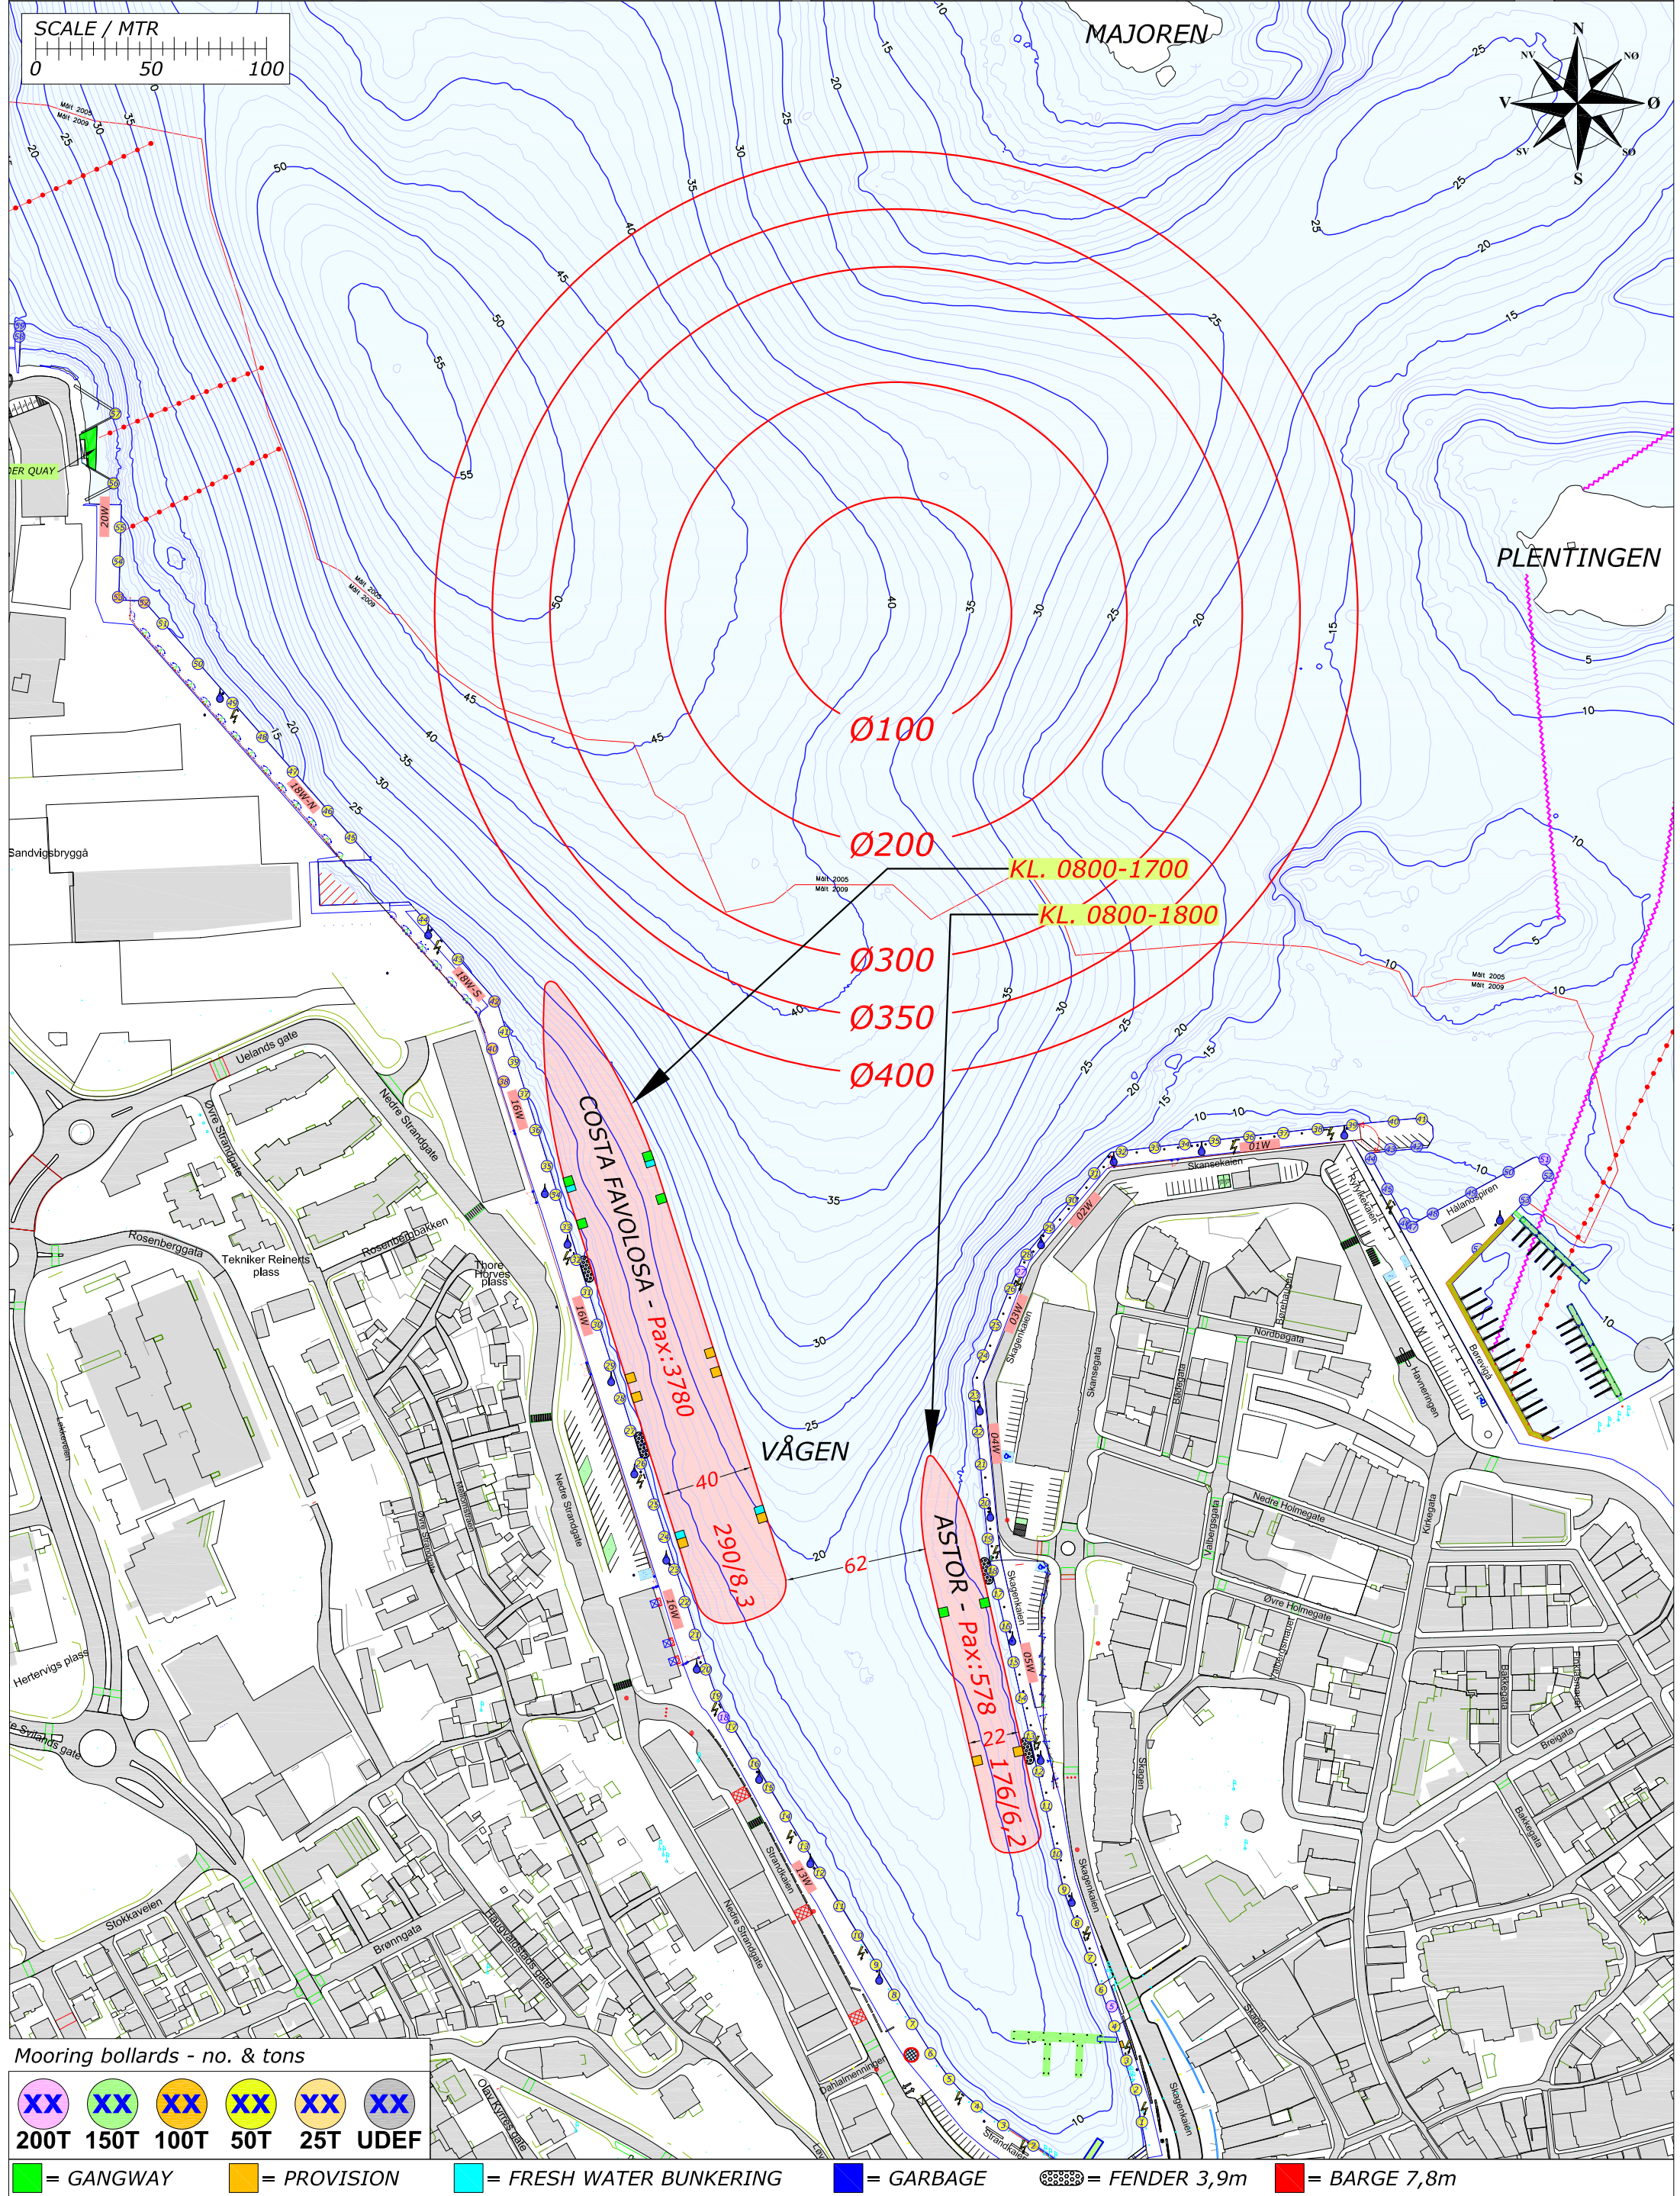

Mooring bollards - no. & tons

XX	XX	XX	XX	XX	XX
200T	150T	100T	50T	25T	UDEF

= GANGWAY	= PROVISION	= FRESH WATER BUNKERING	= GARBAGE	= FENDER 3,9m	= BARGE 7,8m
-----------	-------------	-------------------------	-----------	---------------	--------------

Rev.	Date	Text	Sign
Drawn by R.KARLSEN		Approved by - date	
Filename STAVANGER_HAVN.DWG		Date 0	Scale 1:2500
Title PORT OF STAVANGER MOORINGPLAN		Drawing no.	
Customer Stavangerregionen Havnedrift AS		Size A3	Sheet 1/1

RUTEK


Rutek AS - Seiskjervegen 11 - 4055 Sola

BERTHING PLAN PORT OF STAVANGER THURSDAY 6. JUNE 2019

REV.NR. 03 - 11.02.2019



**STAVANGER
REGIONEN**
Havnedrift AS

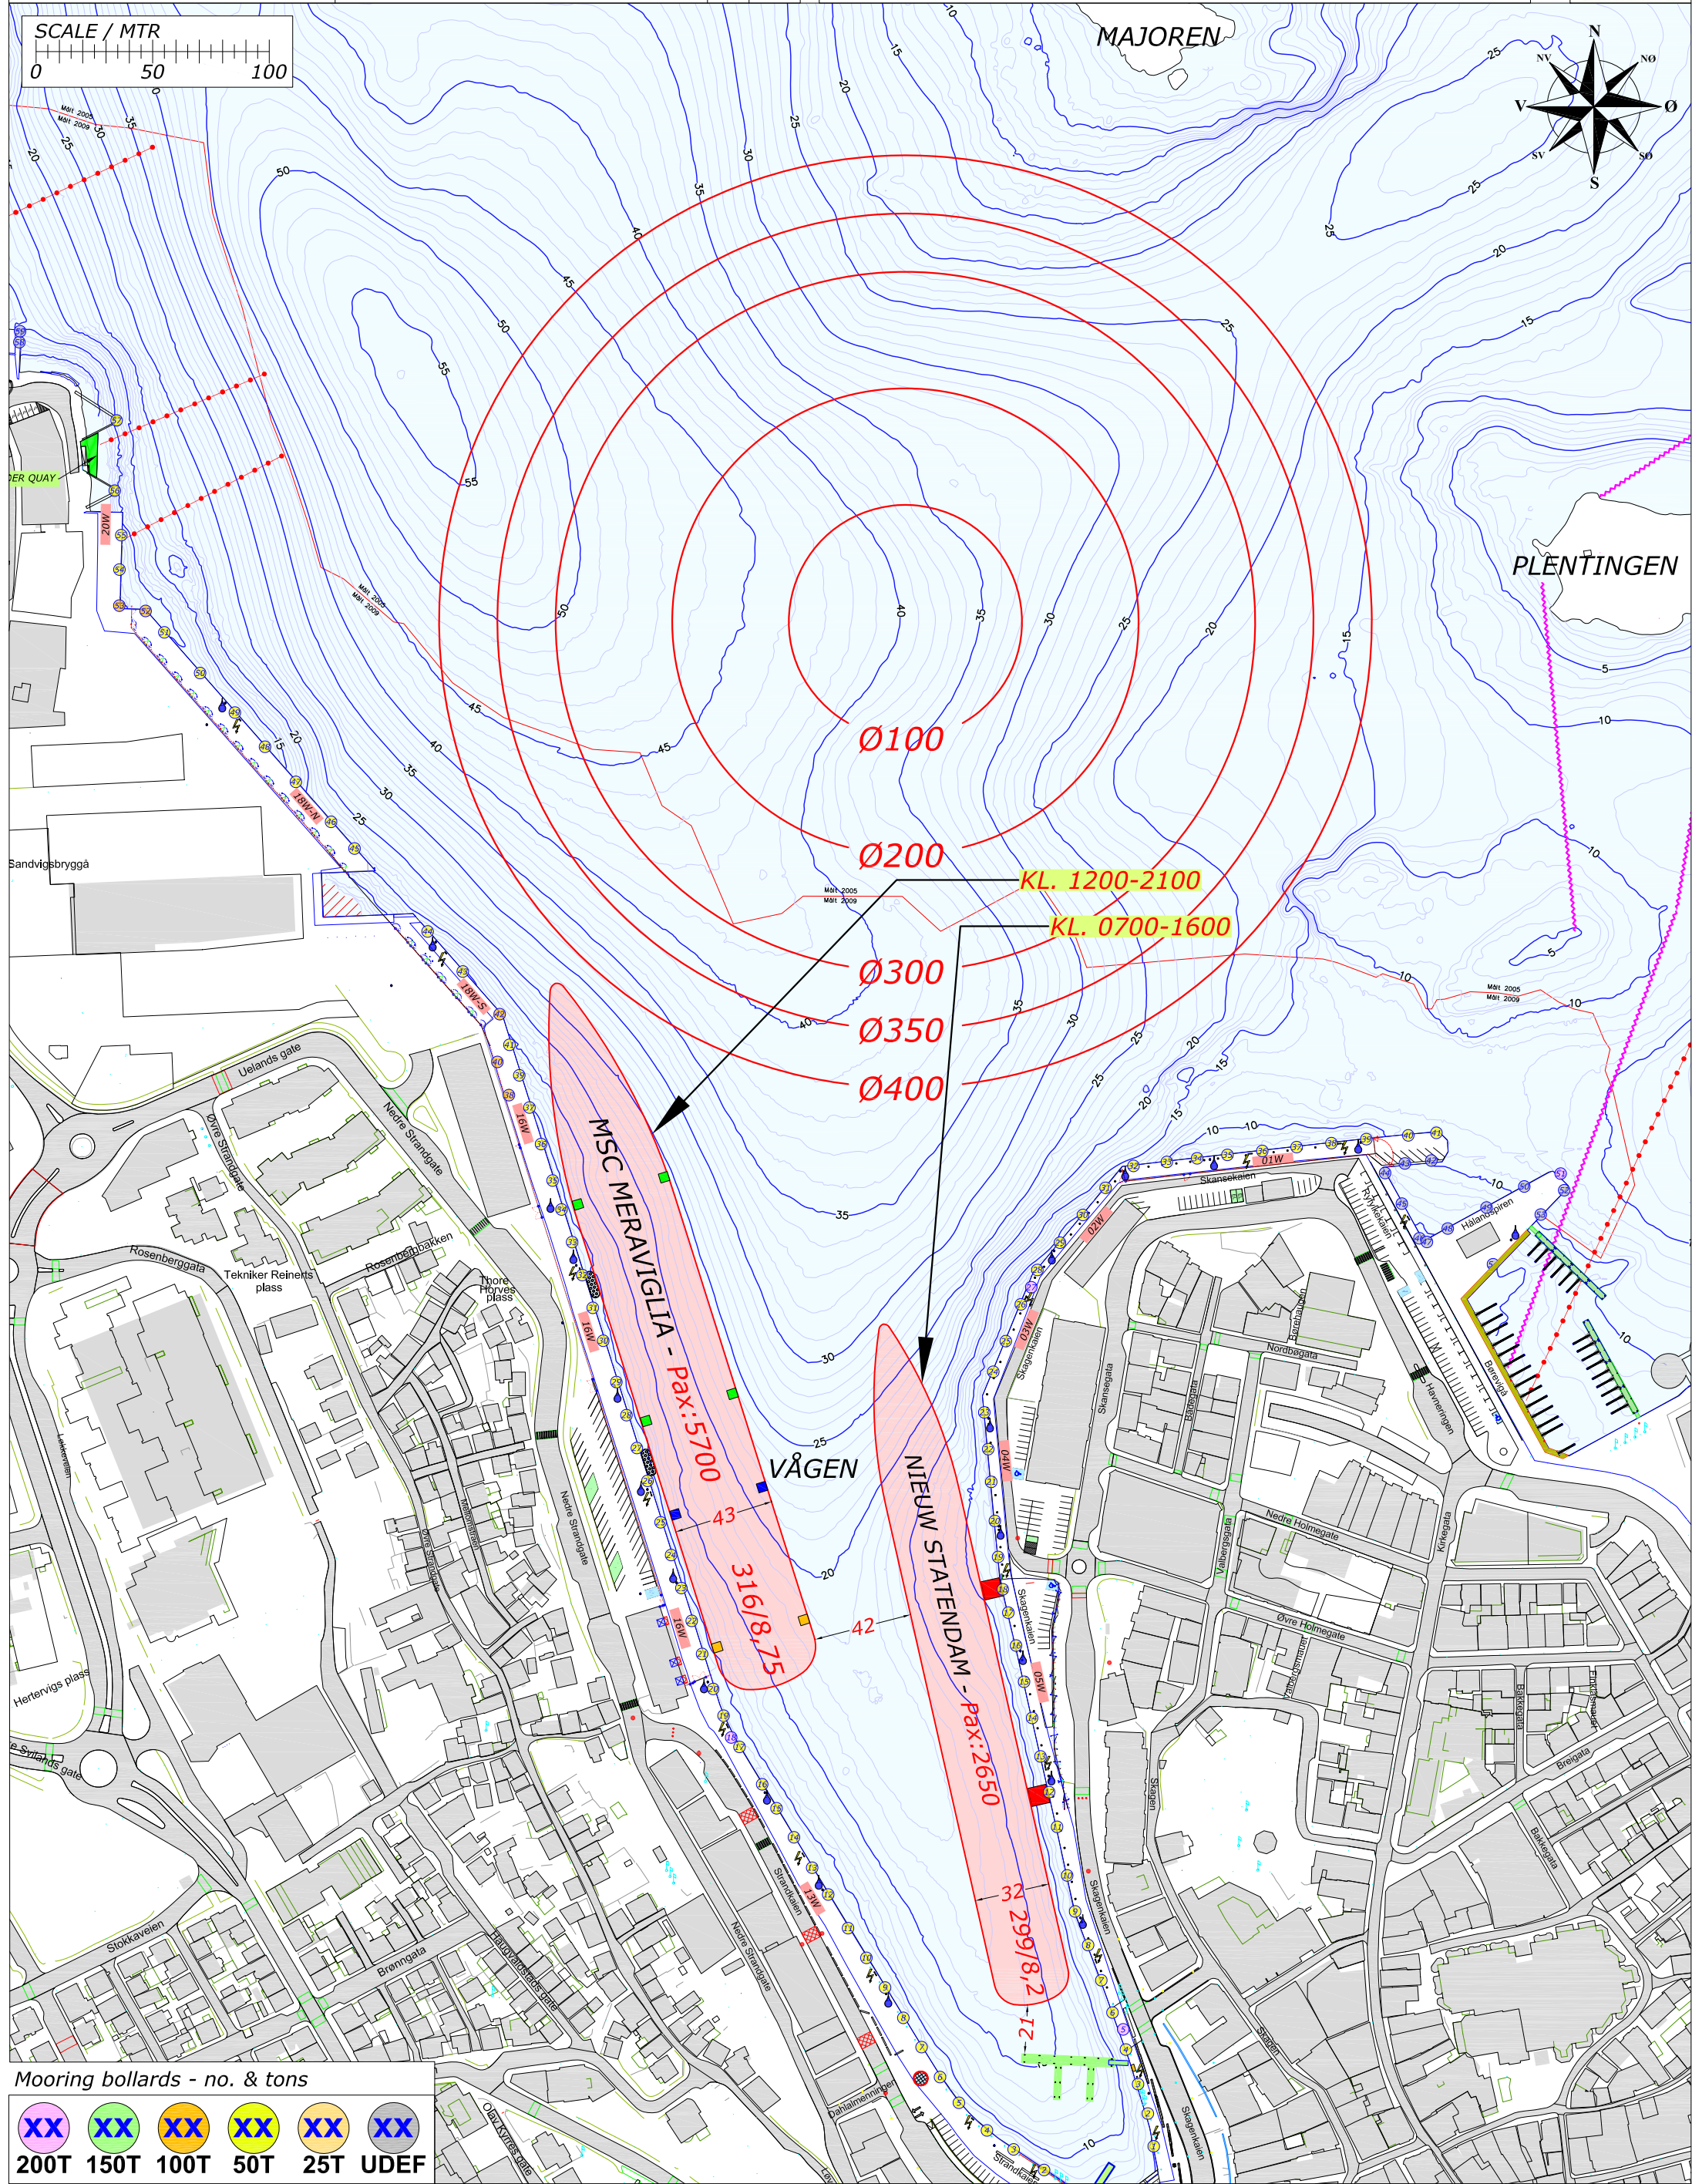

Mooring bollards - no. & tons

XX	XX	XX	XX	XX	XX
200T	150T	100T	50T	25T	UDEF

= GANGWAY = PROVISION = FRESH WATER BUNKERING = GARBAGE = FENDER 3,9m = BARGE 7,8m

Rev.	Date	Text	Sign
Drawn by R.KARLSEN		Approved by - date	
Filename STAVANGER_HAVN.DWG		Date 0	Scale 1:2500
Title PORT OF STAVANGER MOORINGPLAN		Drawing no.	
Customer Stavangerregionen Havnedrift AS		Size A3	Sheet 1/1

RUTEK


Rutek AS - Seiskjervegen 11 - 4055 Sola

BERTHING PLAN PORT OF STAVANGER FRIDAY 7. JUNE 2019

REV.NR. 01 - 03.01.2019



**STAVANGER
REGIONEN**
Havnedrift AS

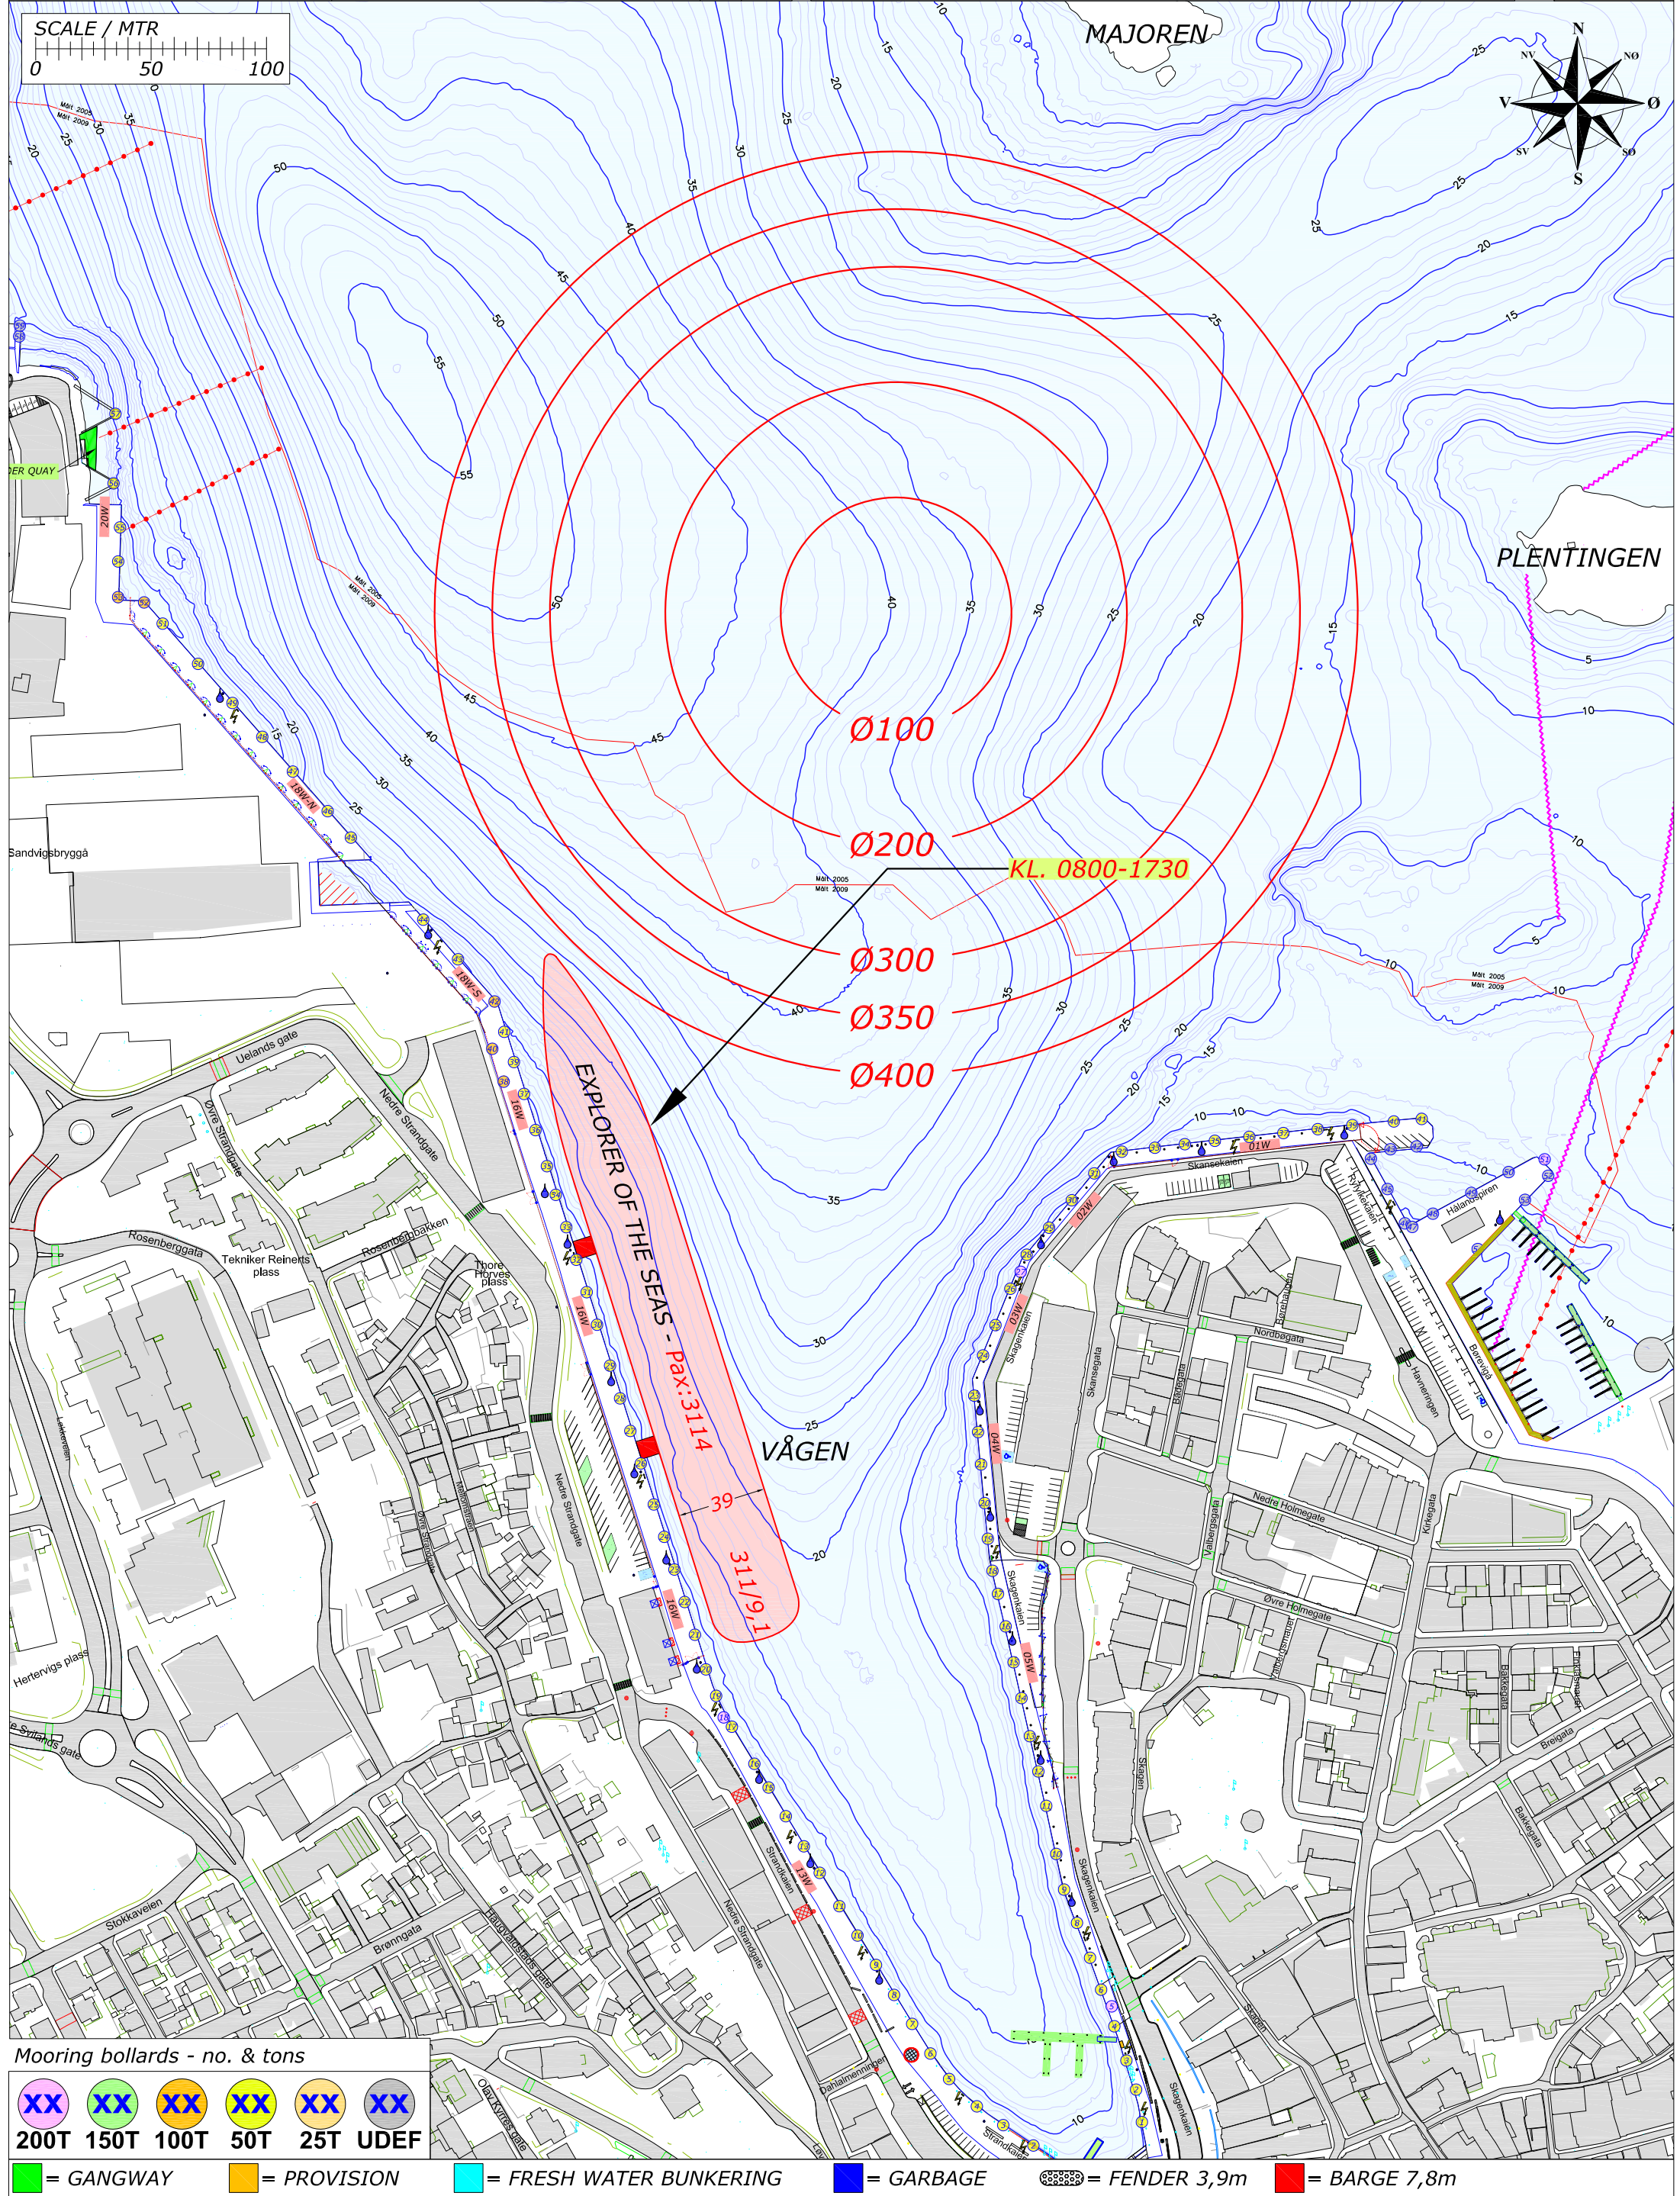

Mooring bollards - no. & tons

XX	XX	XX	XX	XX	XX
200T	150T	100T	50T	25T	UDEF


= GANGWAY	= PROVISION	= FRESH WATER BUNKERING	= GARBAGE	= FENDER 3,9m	= BARGE 7,8m
-----------	-------------	-------------------------	-----------	---------------	--------------

Rev.	Date	Text	Sign
Drawn by R.KARLSEN		Approved by - date	
Filename STAVANGER_HAVN.DWG		Date 0	Scale 1:2500
Title PORT OF STAVANGER MOORINGPLAN		Drawing no.	
Customer Stavangerregionen Havnedrift AS		Size A3	Sheet 1/1



BERTHING PLAN PORT OF STAVANGER
SATURDAY 8. JUNE 2019

REV.NR. 01 - 03.01.2019

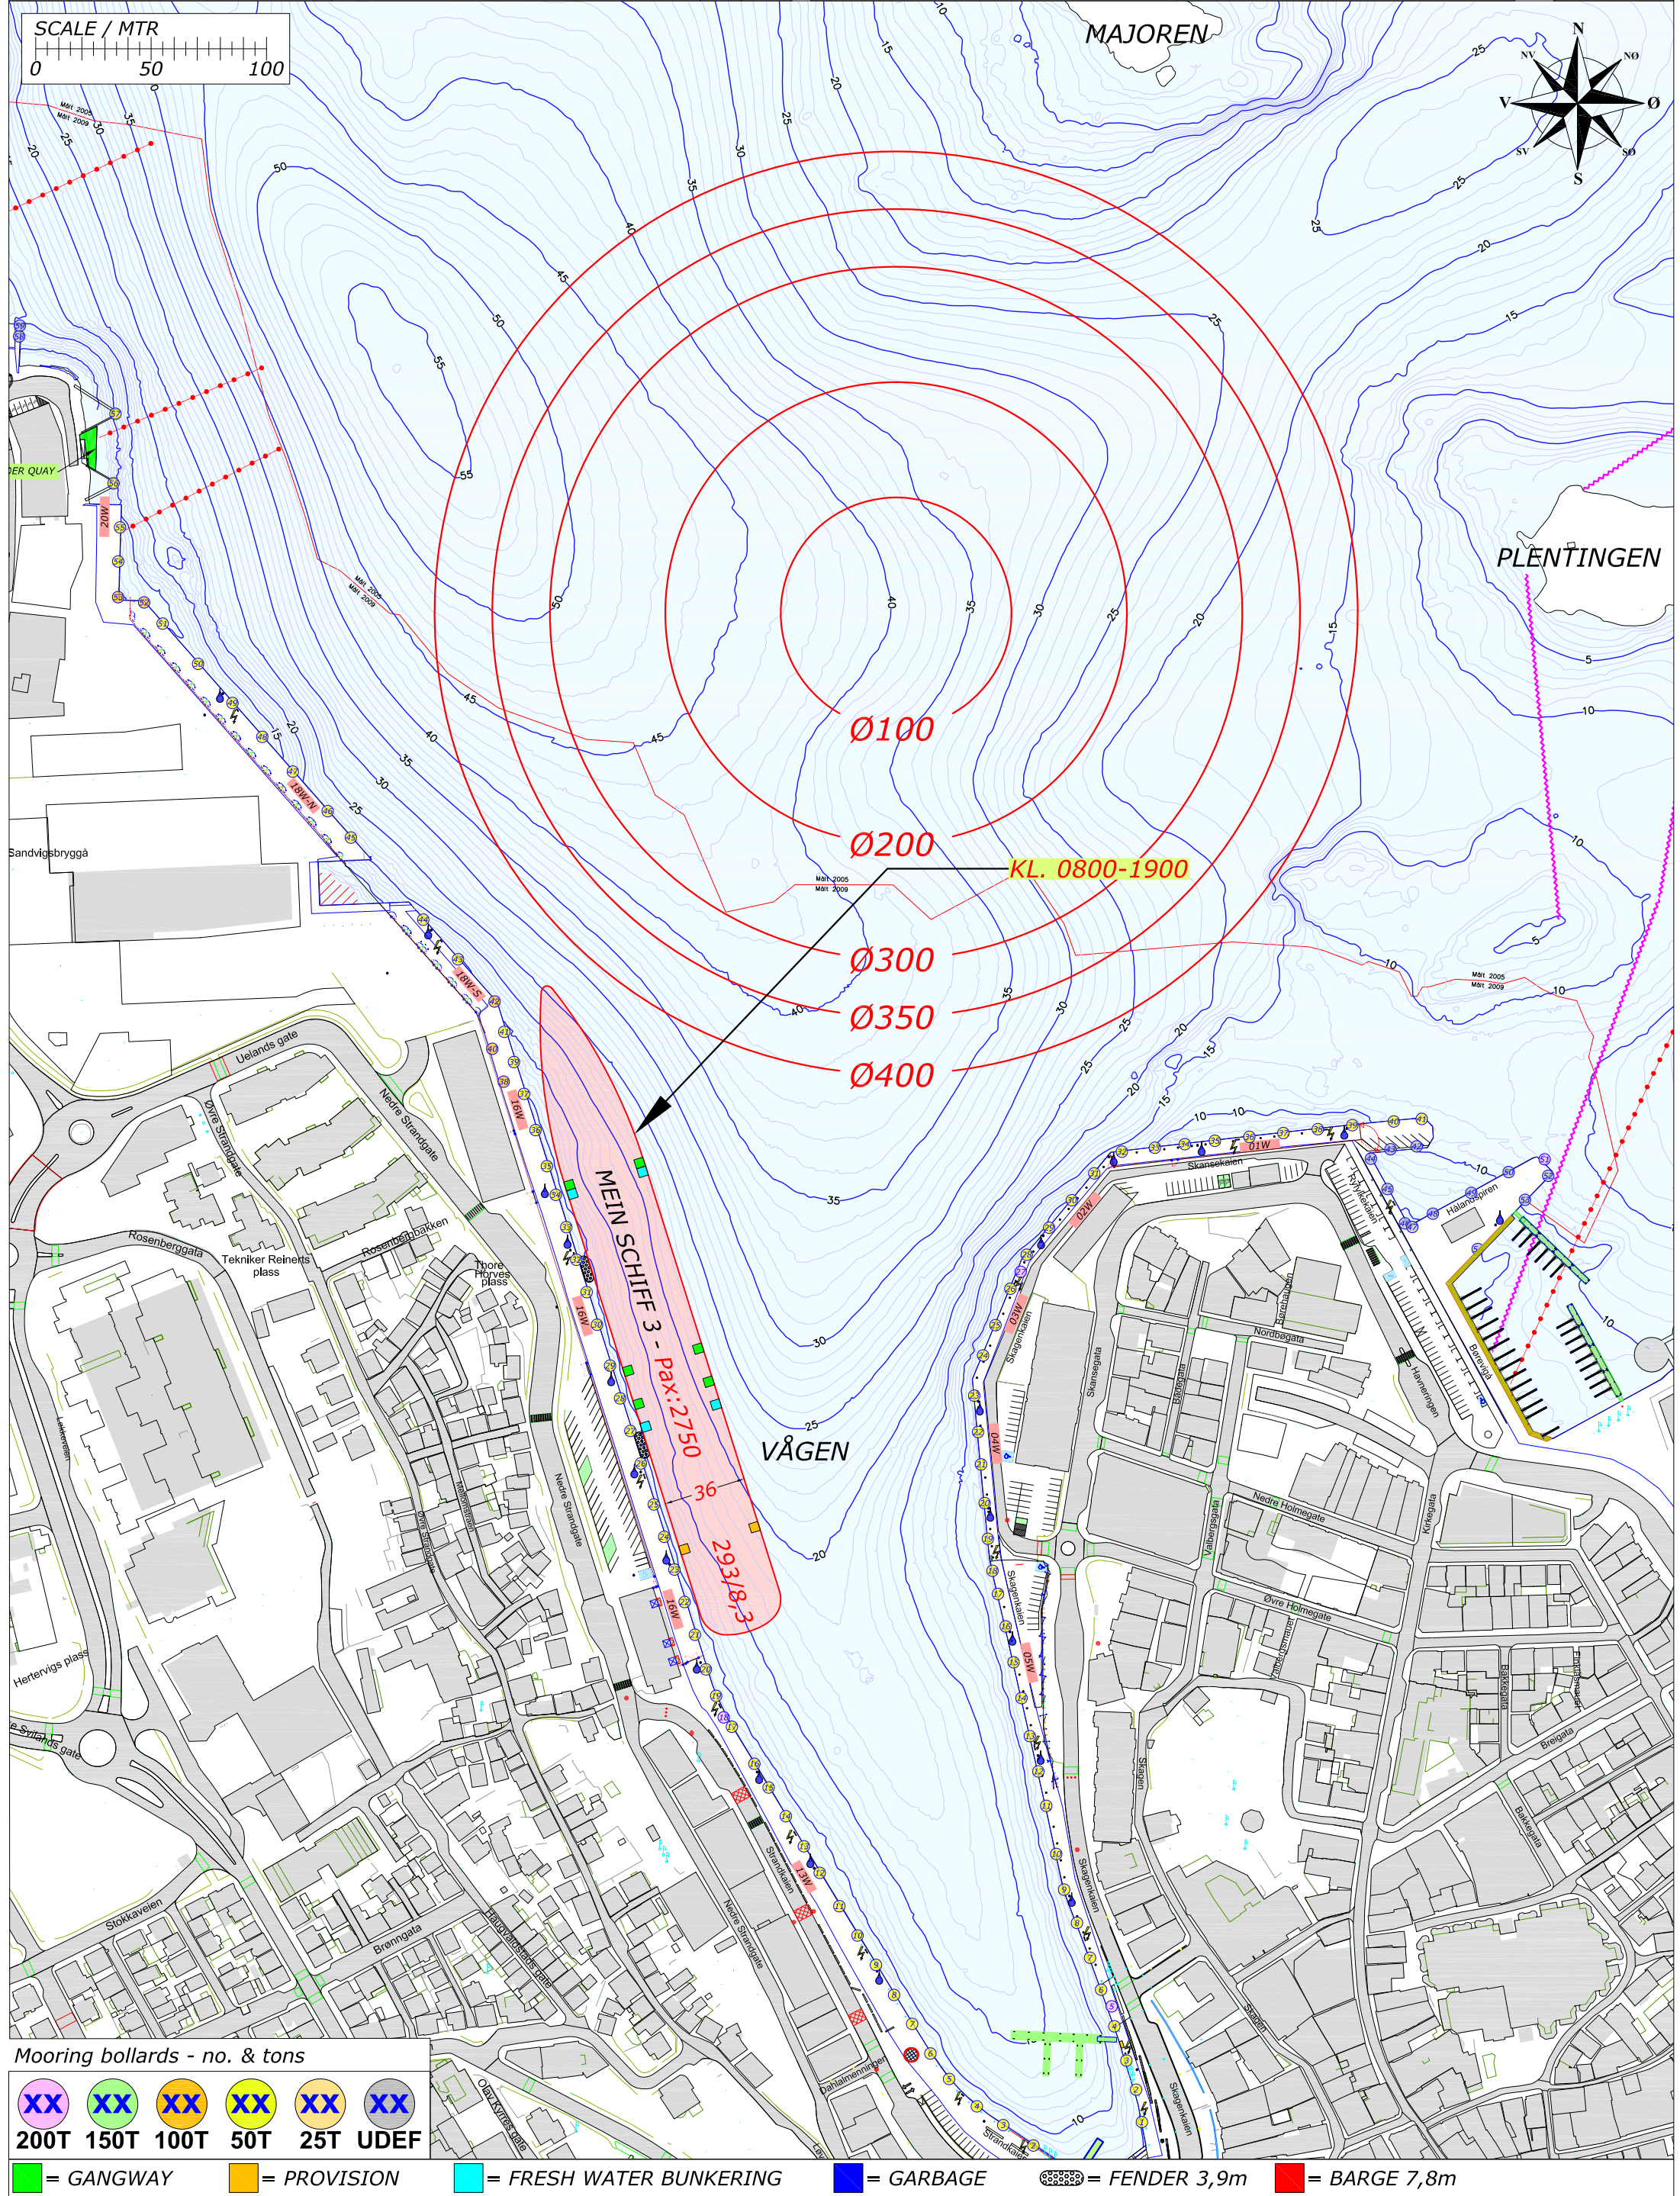

Mooring bollards - no. & tons

XX	XX	XX	XX	XX	XX
200T	150T	100T	50T	25T	UDEF

Legend:

- = GANGWAY
- = PROVISION
- = FRESH WATER BUNKERING
- = GARBAGE
- = FENDER 3,9m
- = BARGE 7,8m

Rev.	Date	Text	Sign
Drawn by R.KARLSEN		Approved by - date	
Filename STAVANGER_HAVN.DWG		Date 0	Scale 1:2500
Title PORT OF STAVANGER MOORINGPLAN		Drawing no.	
Customer Stavangerregionen Havnedrift AS		Size A3	Sheet 1/1

RUTEK

Rutek AS - Seiskjervegen 11 - 4055 Sola


BERTHING PLAN PORT OF STAVANGER

SUNDAY 9. JUNE 2019

REV.NR. 02 - 16.03.2019



**STAVANGER
REGIONEN**
Havnedrift AS

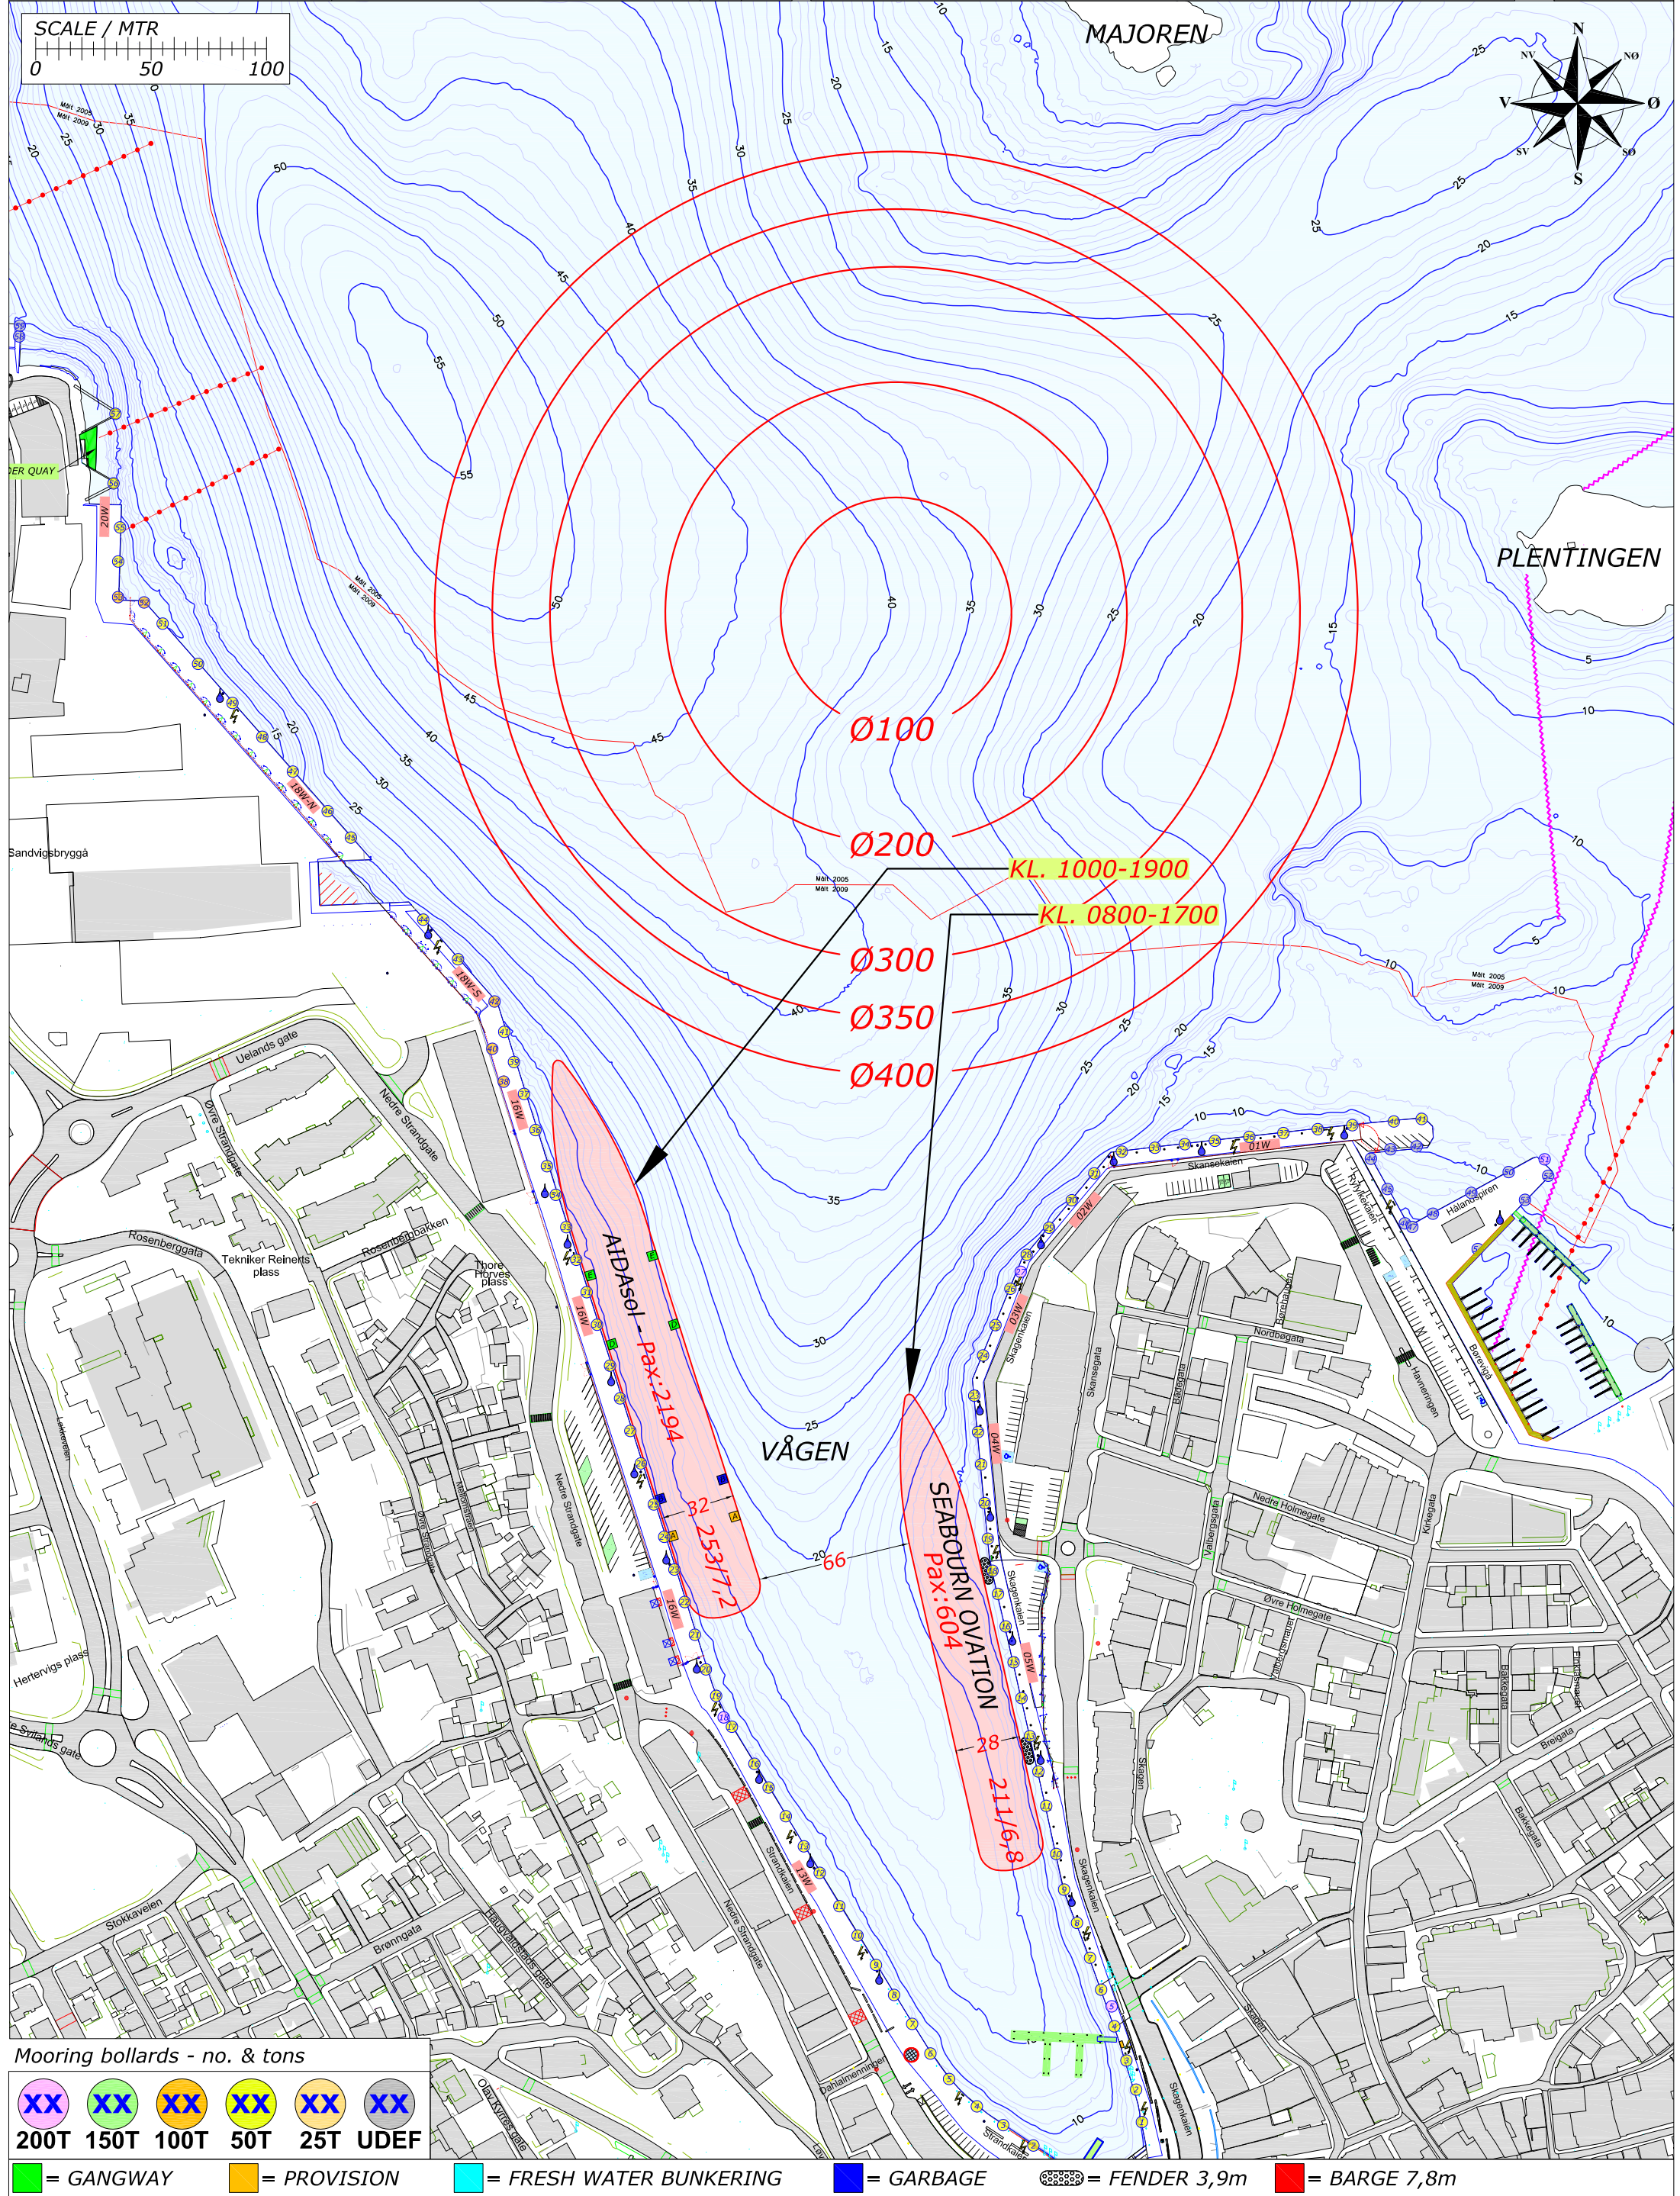


Rev.	Date	Text		Sign
Drawn by R.KARLSEN		Approved by - date		
Filename STAVANGER_HAVN.DWG		Date 0		Scale 1:2500
Title PORT OF STAVANGER MOORINGPLAN		Drawing no.		
Customer Stavangerregionen Havnedrift AS		Size A3	Sheet 1/1	



BERTHING PLAN PORT OF STAVANGER
MONDAY 10. JUNE 2019

REV.NR. 02 - 24.05.2019

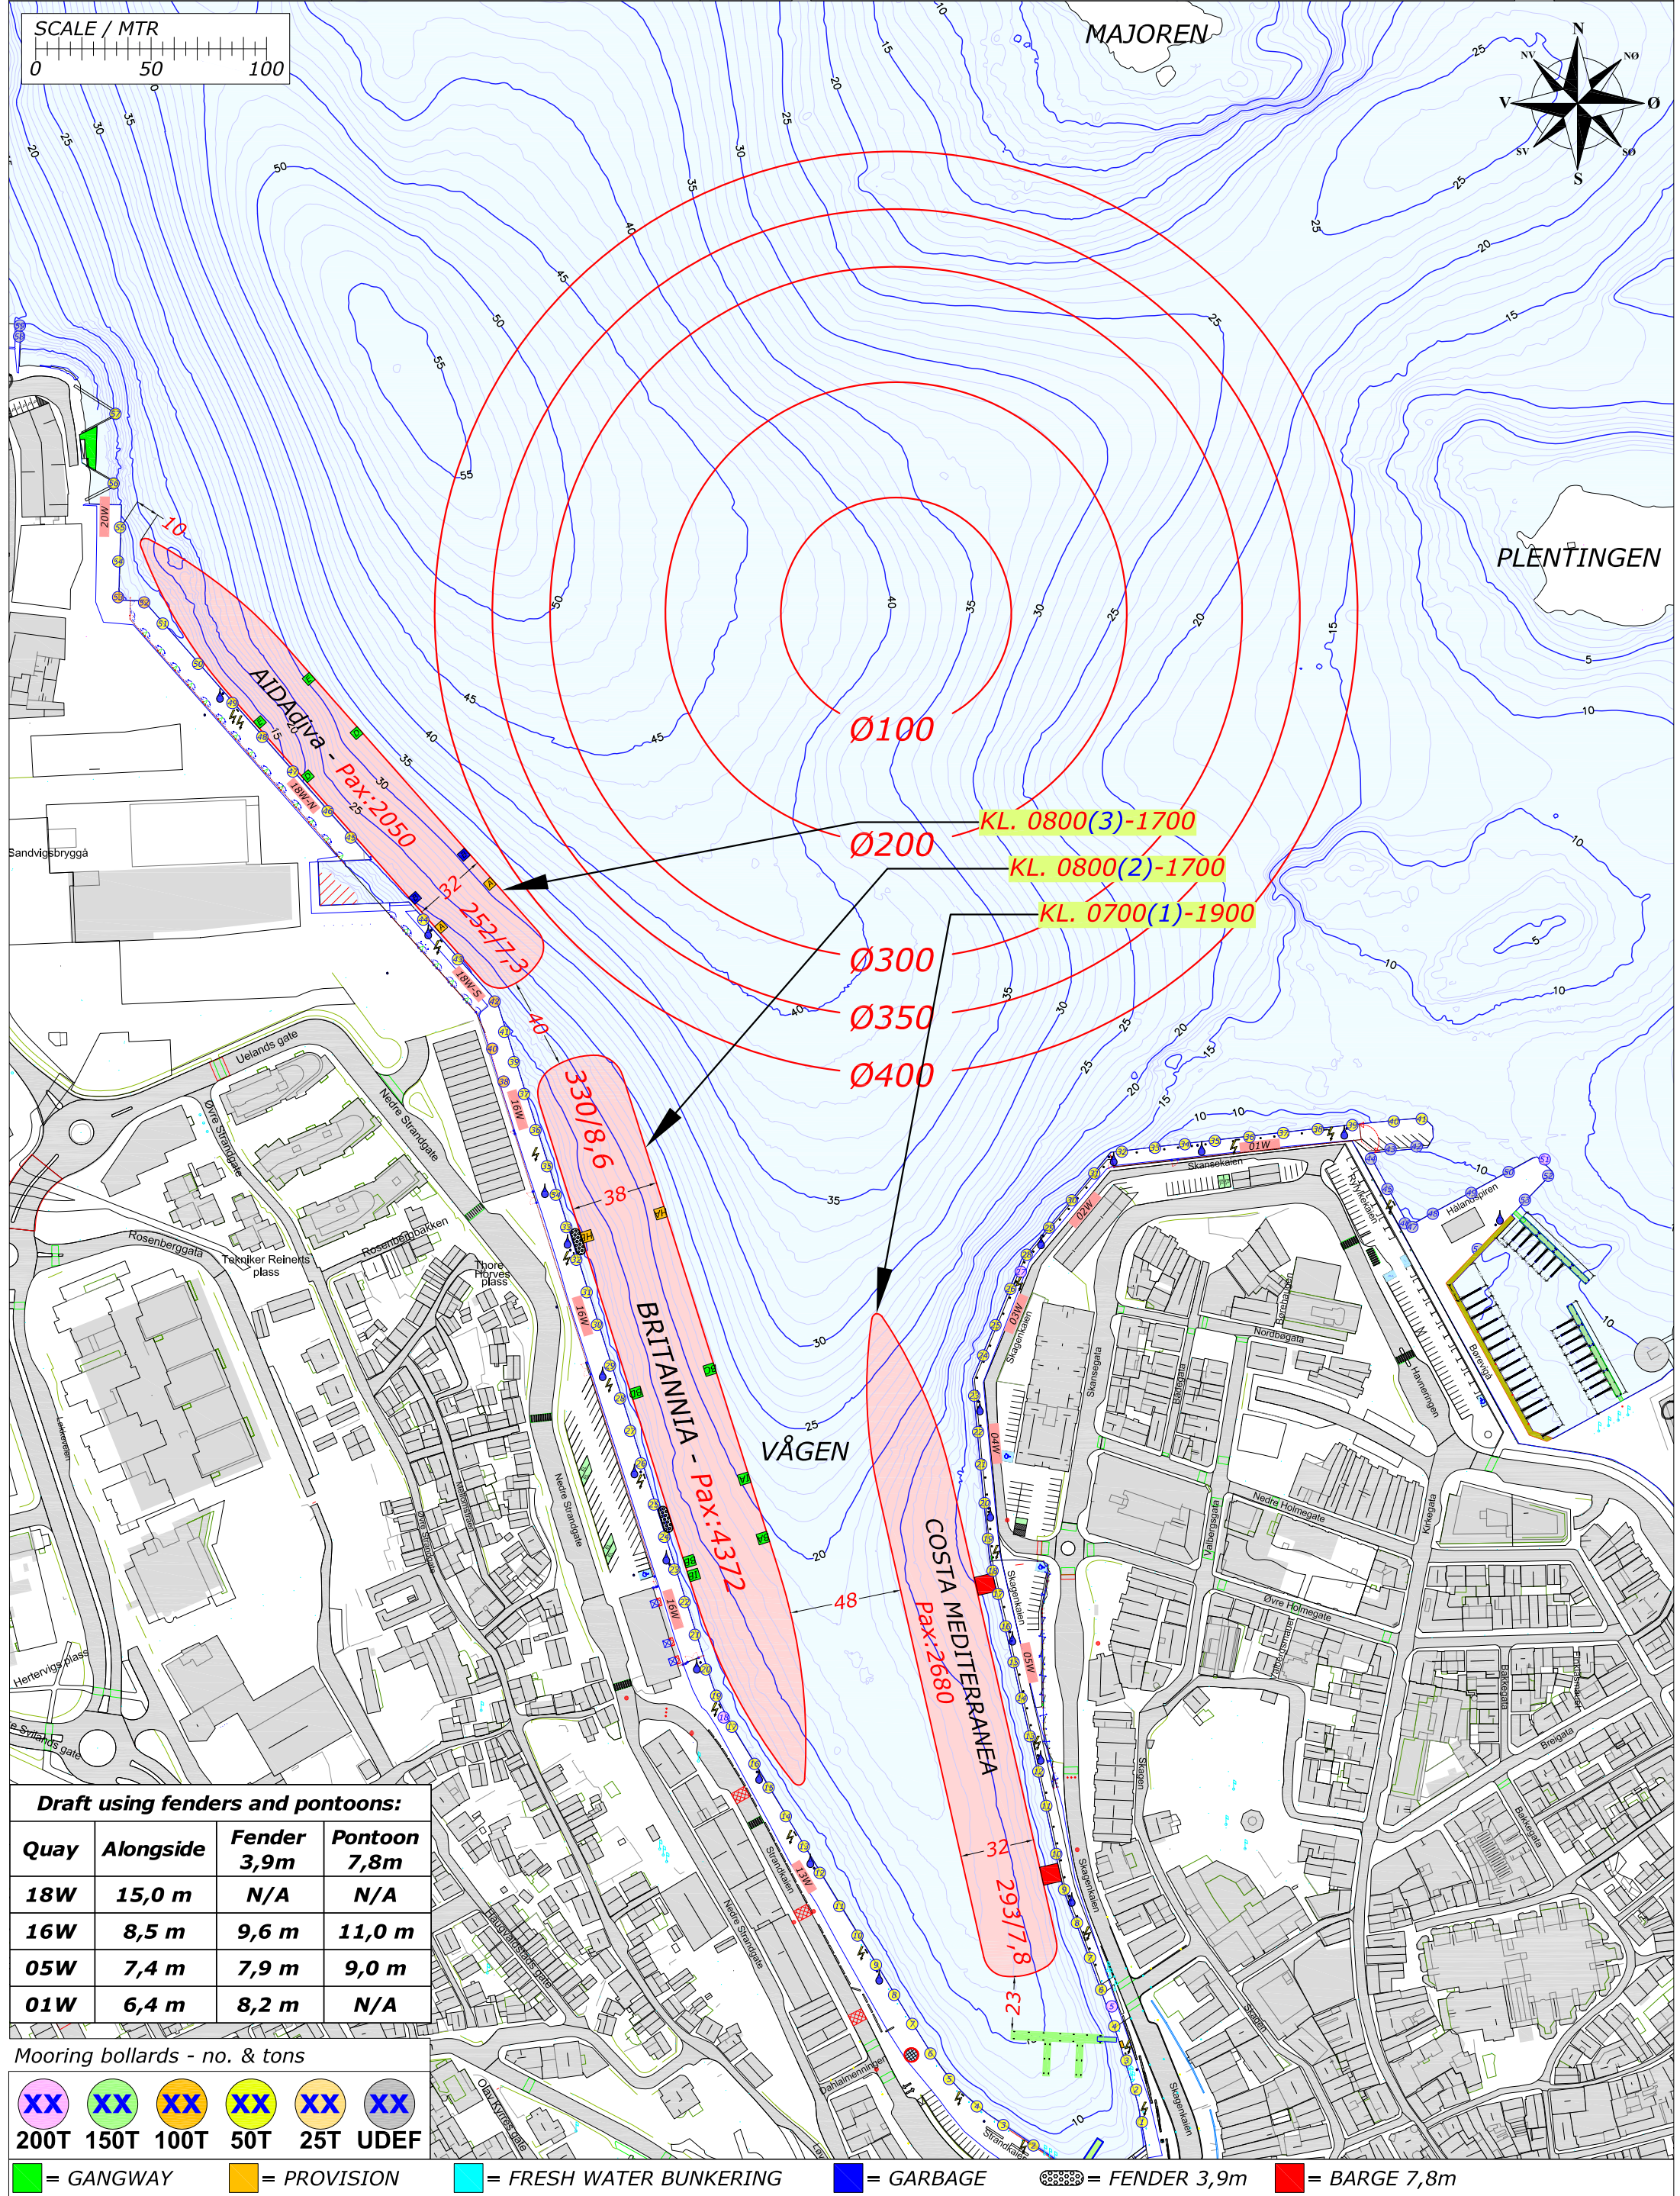

Draft using fenders and pontoons:			
Quay	Alongside	Fender 3,9m	Pontoon 7,8m
18W	15,0 m	N/A	N/A
16W	8,5 m	9,6 m	11,0 m
05W	7,4 m	7,9 m	9,0 m
01W	6,4 m	8,2 m	N/A

Mooring bollards - no. & tons

XX	XX	XX	XX	XX	XX
200T	150T	100T	50T	25T	UDEF


Legend:
 [Green] = GANGWAY
 [Orange] = PROVISION
 [Cyan] = FRESH WATER BUNKERING
 [Blue] = GARBAGE
 [Patterned] = FENDER 3,9m
 [Red] = BARGE 7,8m

Rev.	Date	Text	Sign
Drawn by R.KARLSEN		Approved by - date	
Filename STAVANGER_HAVN.DWG		Date 0	Scale 1:2500
Title PORT OF STAVANGER MOORINGPLAN		Drawing no.	
Customer Stavangerregionen Havnedrift AS		Size A3	Sheet 1/1

RUTEK
Rutek AS - Seiskjervegen 11 - 4055 Sola

BERTHING PLAN PORT OF STAVANGER
TUESDAY 11. JUNE 2019

REV.NR. 02 - 16.03.2019

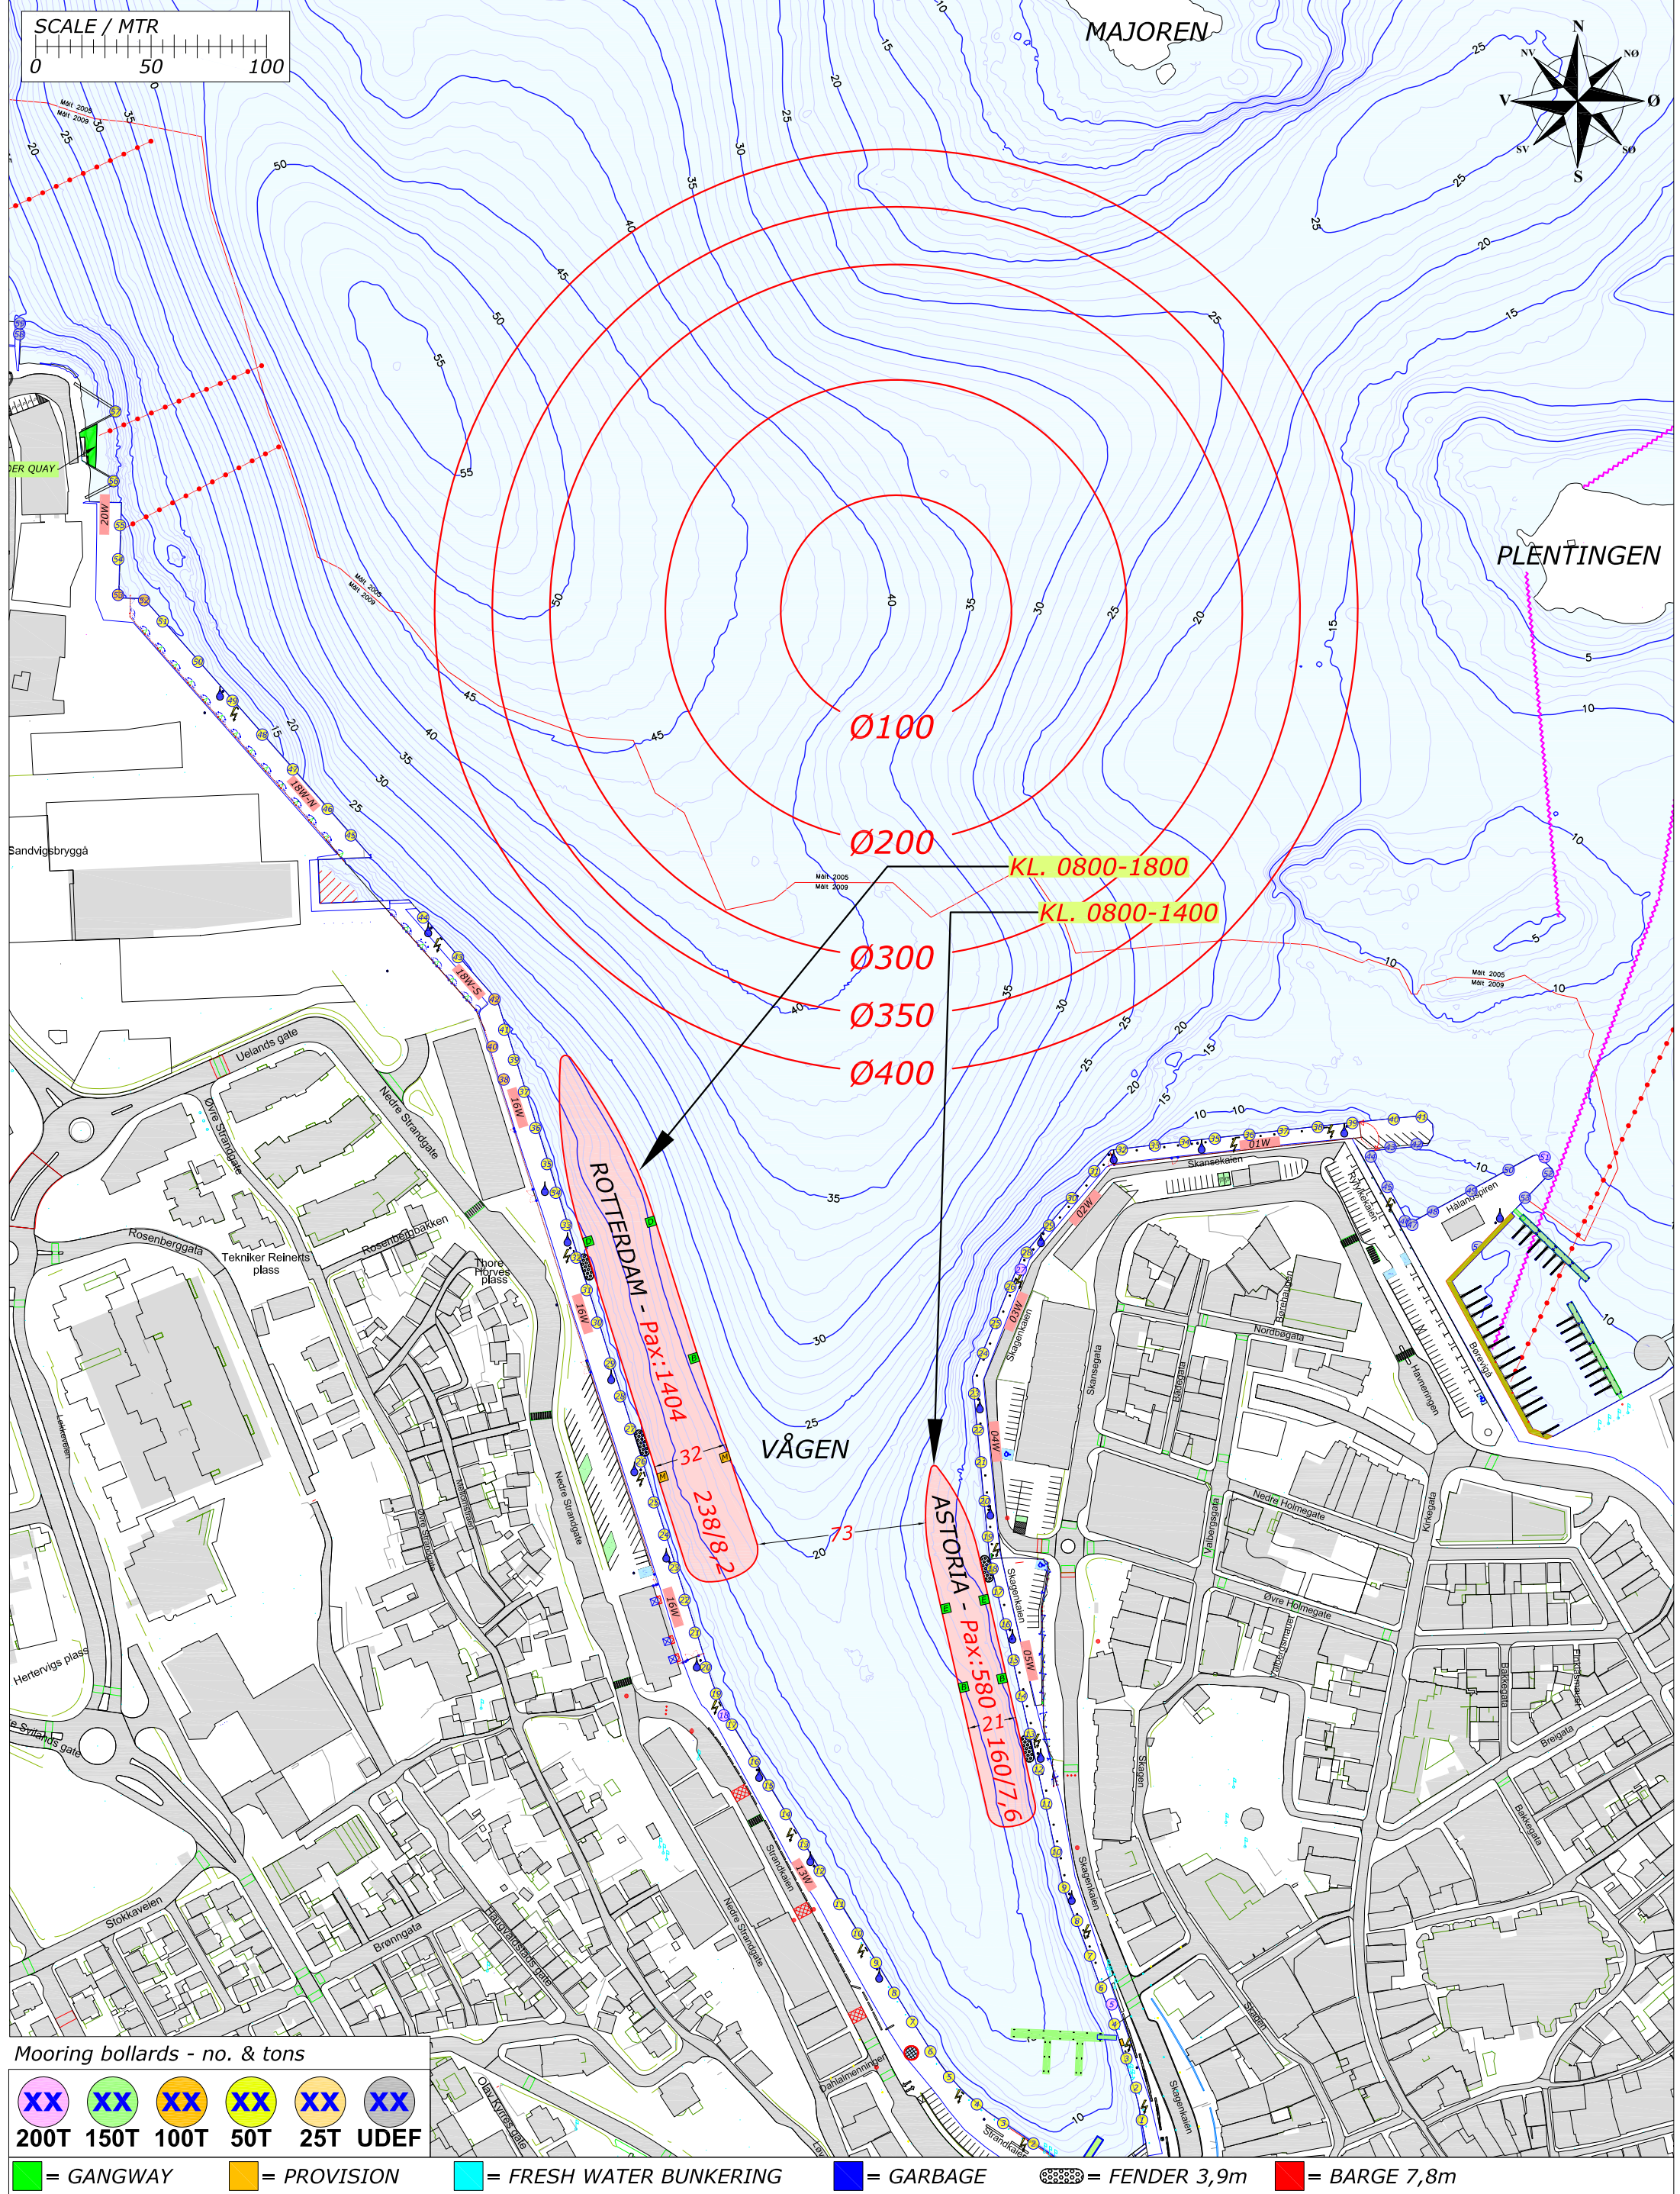

Mooring bollards - no. & tons

XX	XX	XX	XX	XX	XX
200T	150T	100T	50T	25T	UDEF

Legend:


- = GANGWAY
- = PROVISION
- = FRESH WATER BUNKERING
- = GARBAGE
- = FENDER 3,9m
- = BARGE 7,8m

Rev.	Date	Text	Sign
Drawn by R.KARLSEN		Approved by - date	
Filename STAVANGER_HAVN.DWG		Date 0	Scale 1:2500
Title PORT OF STAVANGER MOORINGPLAN		Drawing no.	
Customer Stavangerregionen Havnedrift AS		Size A3	Sheet 1/1



BERTHING PLAN PORT OF STAVANGER
WEDNESDAY 12. JUNE 2019

REV.NR. 02 - 11.02.2019

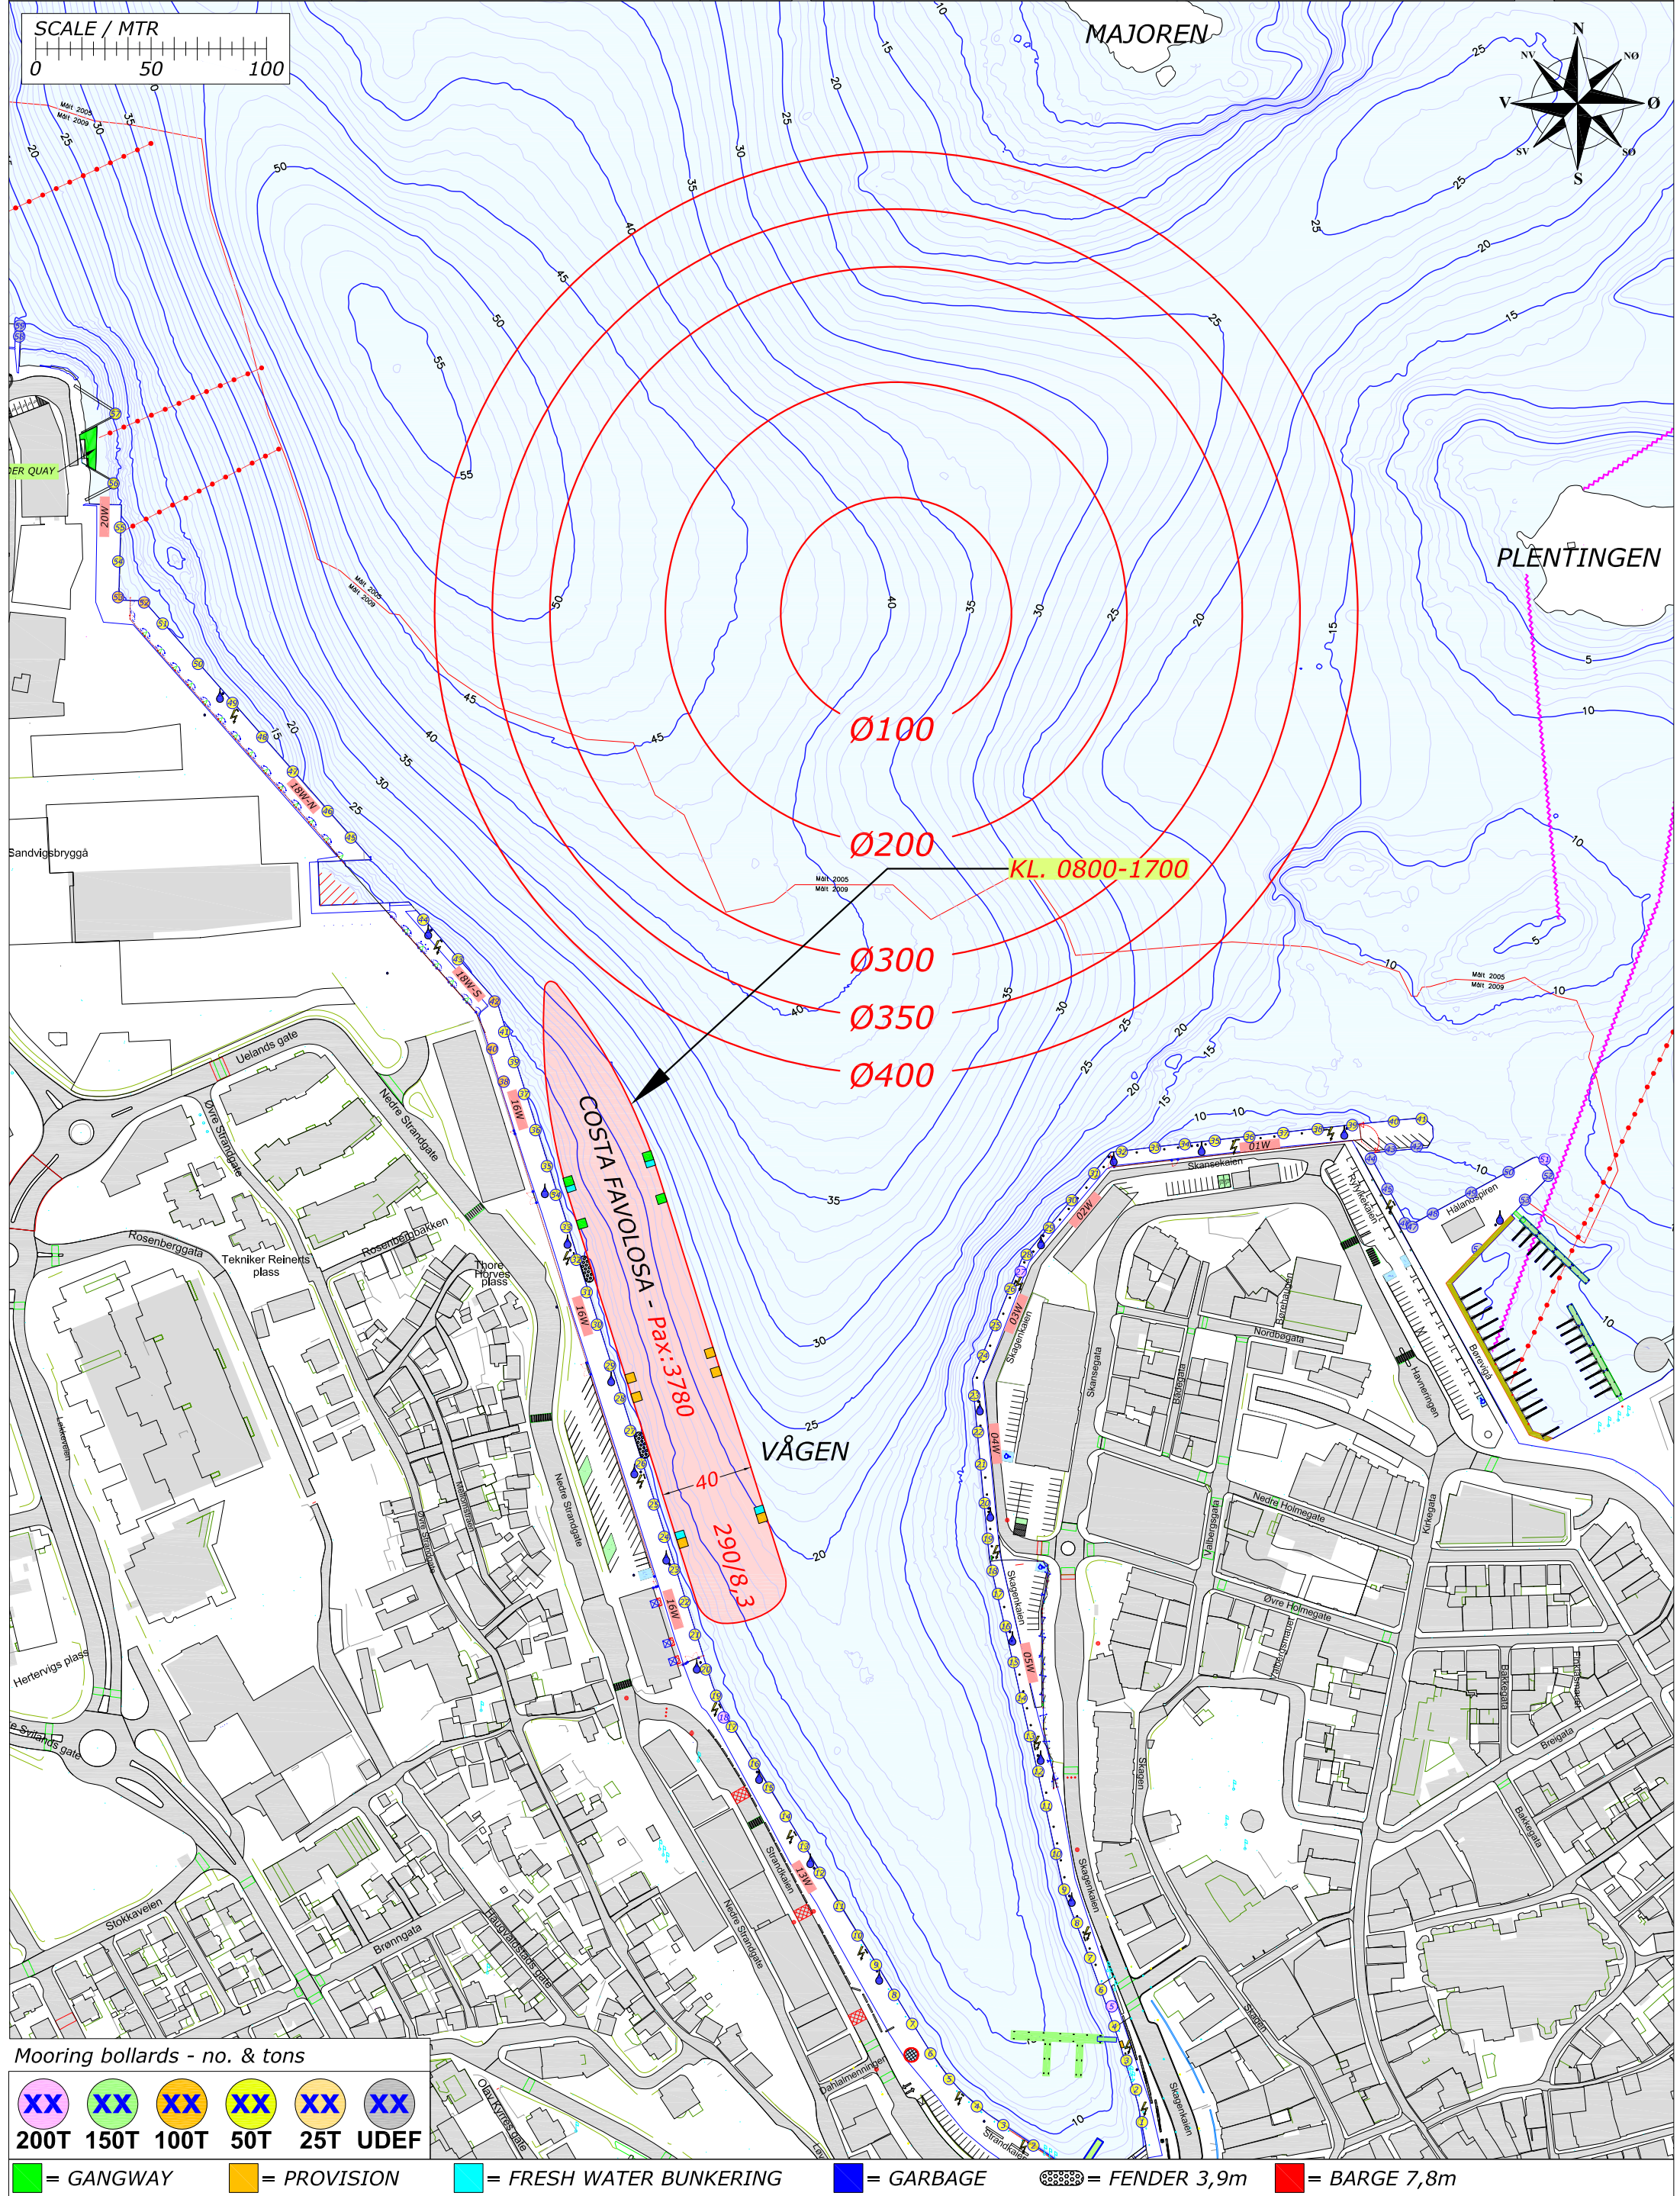

Mooring bollards - no. & tons


XX	XX	XX	XX	XX	XX
200T	150T	100T	50T	25T	UDEF

= GANGWAY	= PROVISION	= FRESH WATER BUNKERING	= GARBAGE	= FENDER 3,9m	= BARGE 7,8m
-----------	-------------	-------------------------	-----------	---------------	--------------

Rev.	Date	Text	Sign	
Drawn by R.KARLSEN		Approved by - date	Filename STAVANGER_HAVN.DWG	Date 0
 Rutek AS - Seiskjervegen 11 - 4055 Sola		Title PORT OF STAVANGER MOORINGPLAN	Scale 1:2500	
		Customer Stavangerregionen Havnedrift AS	Drawing no.	Size A3

BERTHING PLAN PORT OF STAVANGER
THURSDAY 13. JUNE 2019

REV.NR. 03 - 13.06.2019

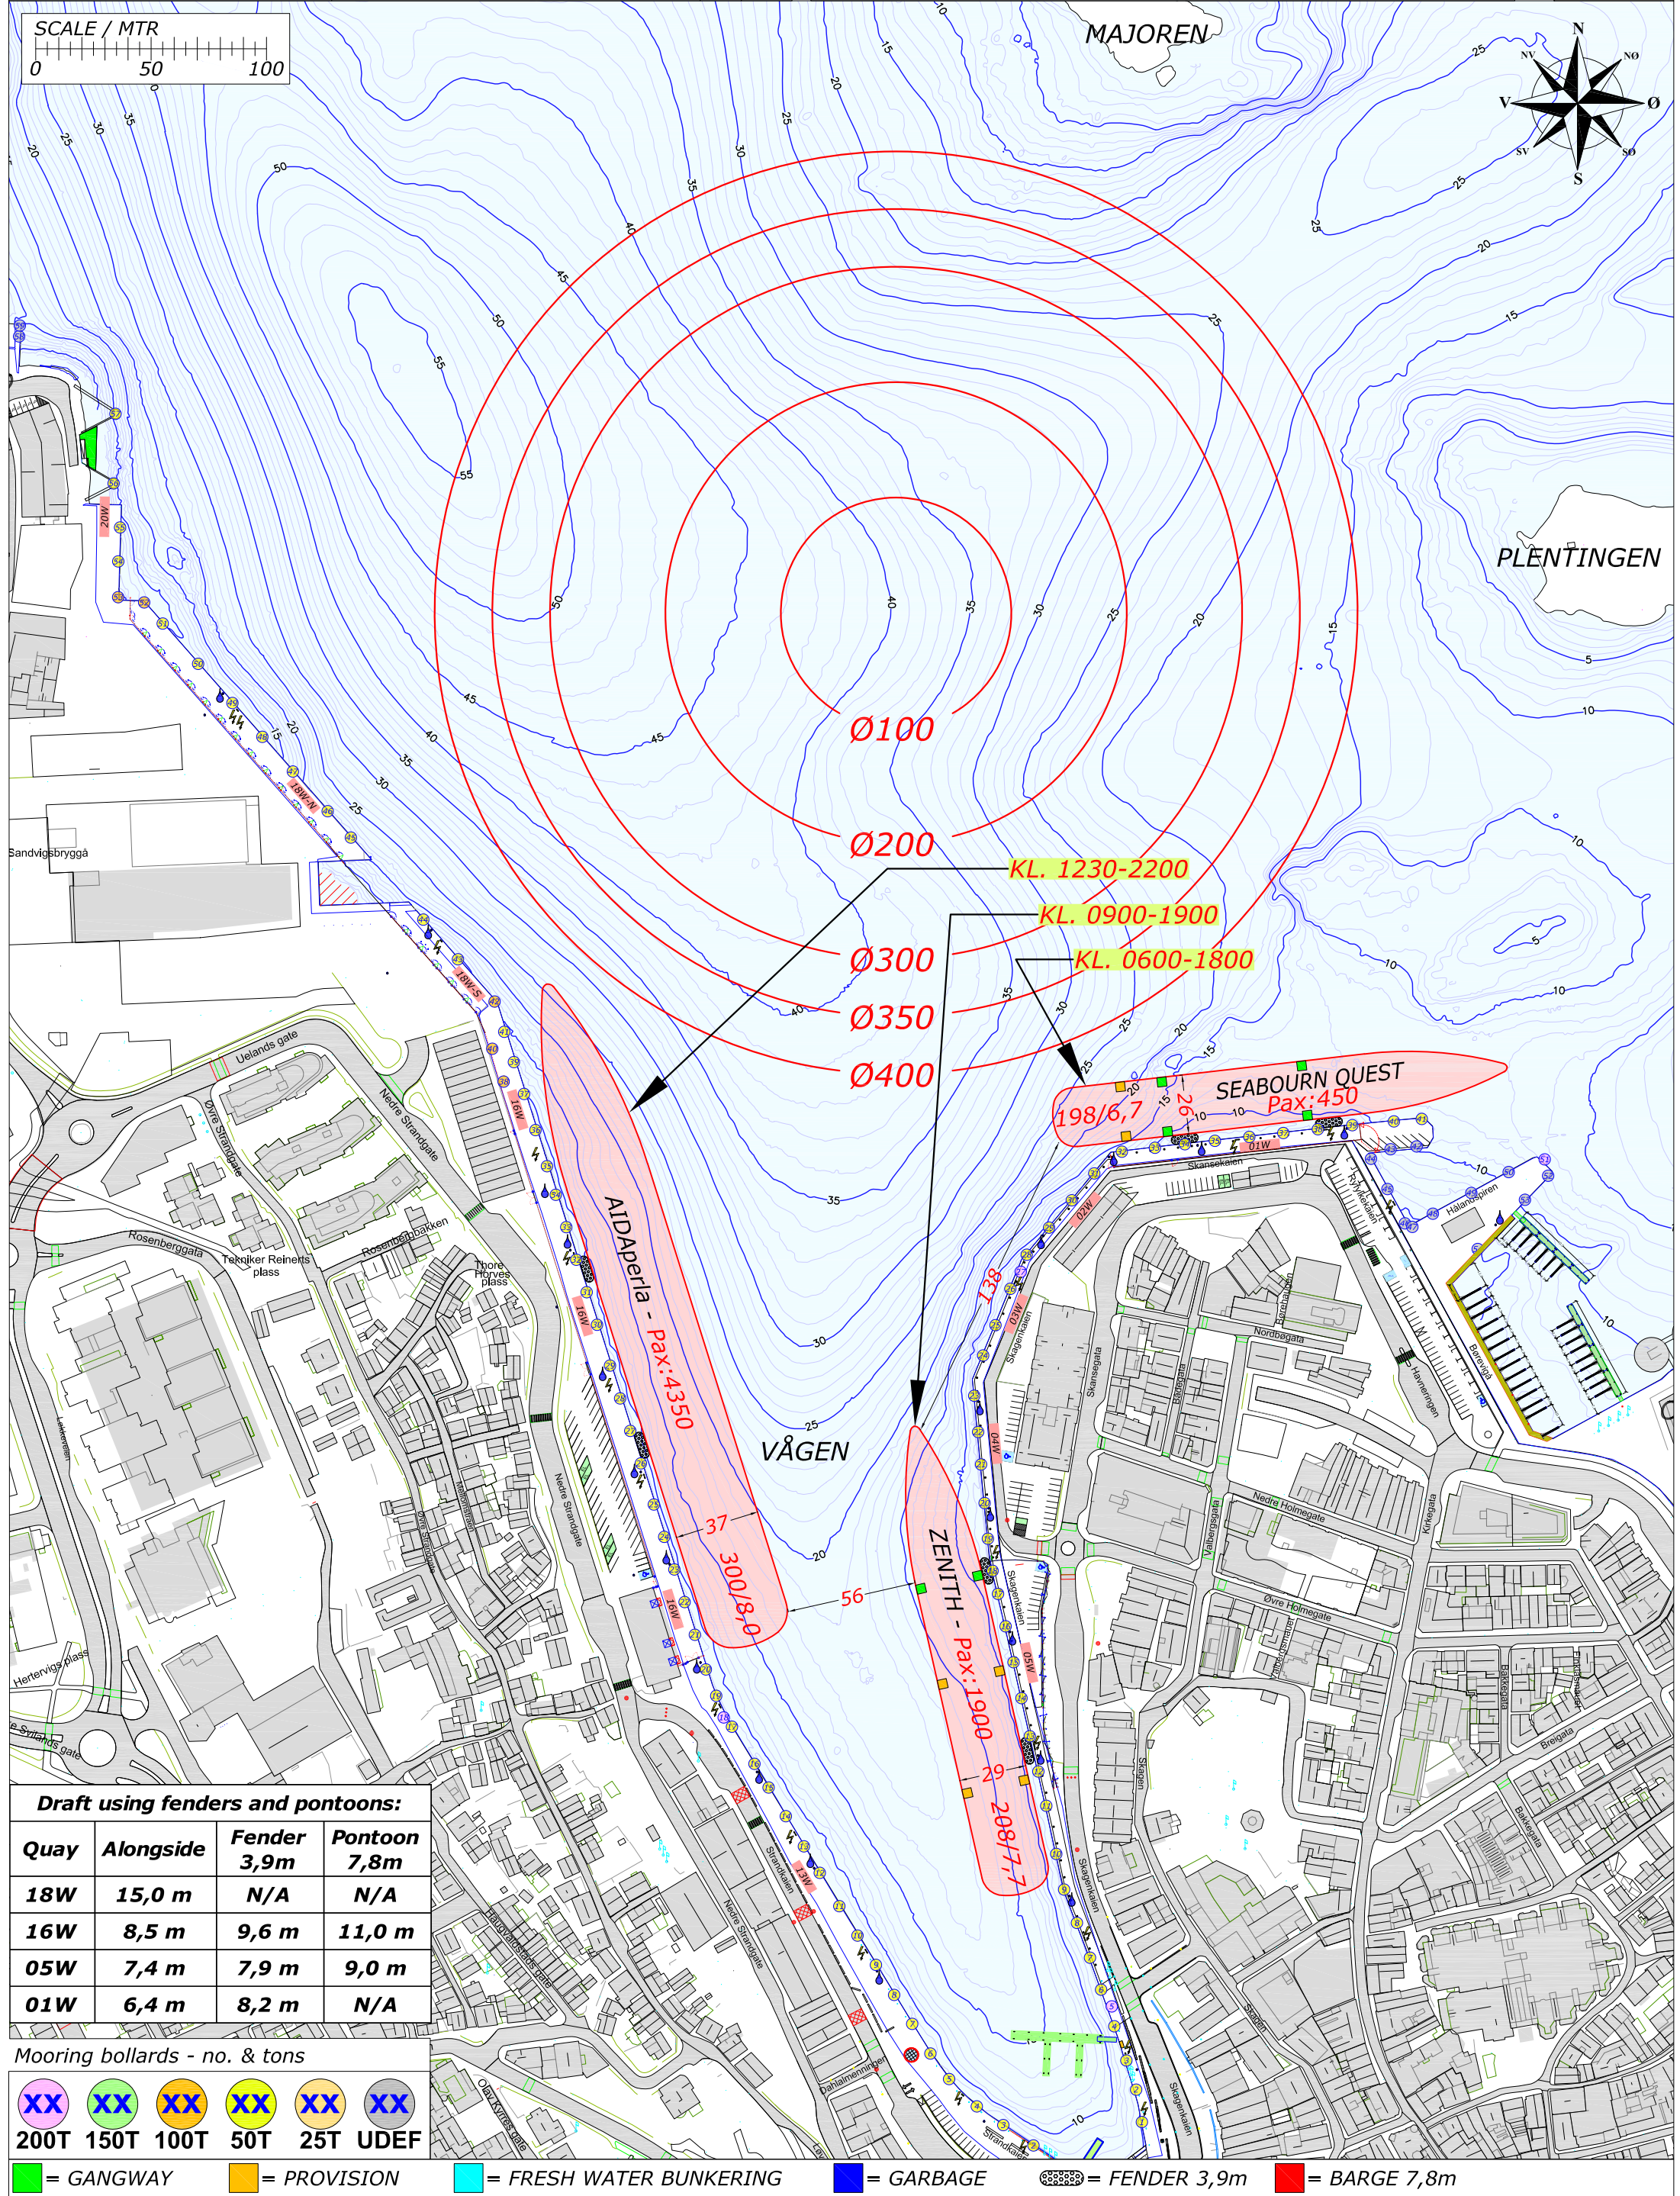

Draft using fenders and pontoons:

Quay	Alongside	Fender 3,9m	Pontoon 7,8m
18W	15,0 m	N/A	N/A
16W	8,5 m	9,6 m	11,0 m
05W	7,4 m	7,9 m	9,0 m
01W	6,4 m	8,2 m	N/A

Mooring bollards - no. & tons

XX	XX	XX	XX	XX	XX
200T	150T	100T	50T	25T	UDEF


 = GANGWAY  = PROVISION  = FRESH WATER BUNKERING  = GARBAGE  = FENDER 3,9m  = BARGE 7,8m

Rev.	Date	Text	Sign
Drawn by R.KARLSEN		Approved by - date	
Filename STAVANGER_HAVN.DWG		Date 0	Scale 1:2500
Title PORT OF STAVANGER MOORINGPLAN		Drawing no.	
Customer Stavangerregionen Havnedrift AS		Size A3	Sheet 1/1

RUTEK
Rutek AS - Seiskjervegen 11 - 4055 Sola

BERTHING PLAN PORT OF STAVANGER
FRIDAY 14. JUNE 2019

REV.NR. 02 - 16.03.2019

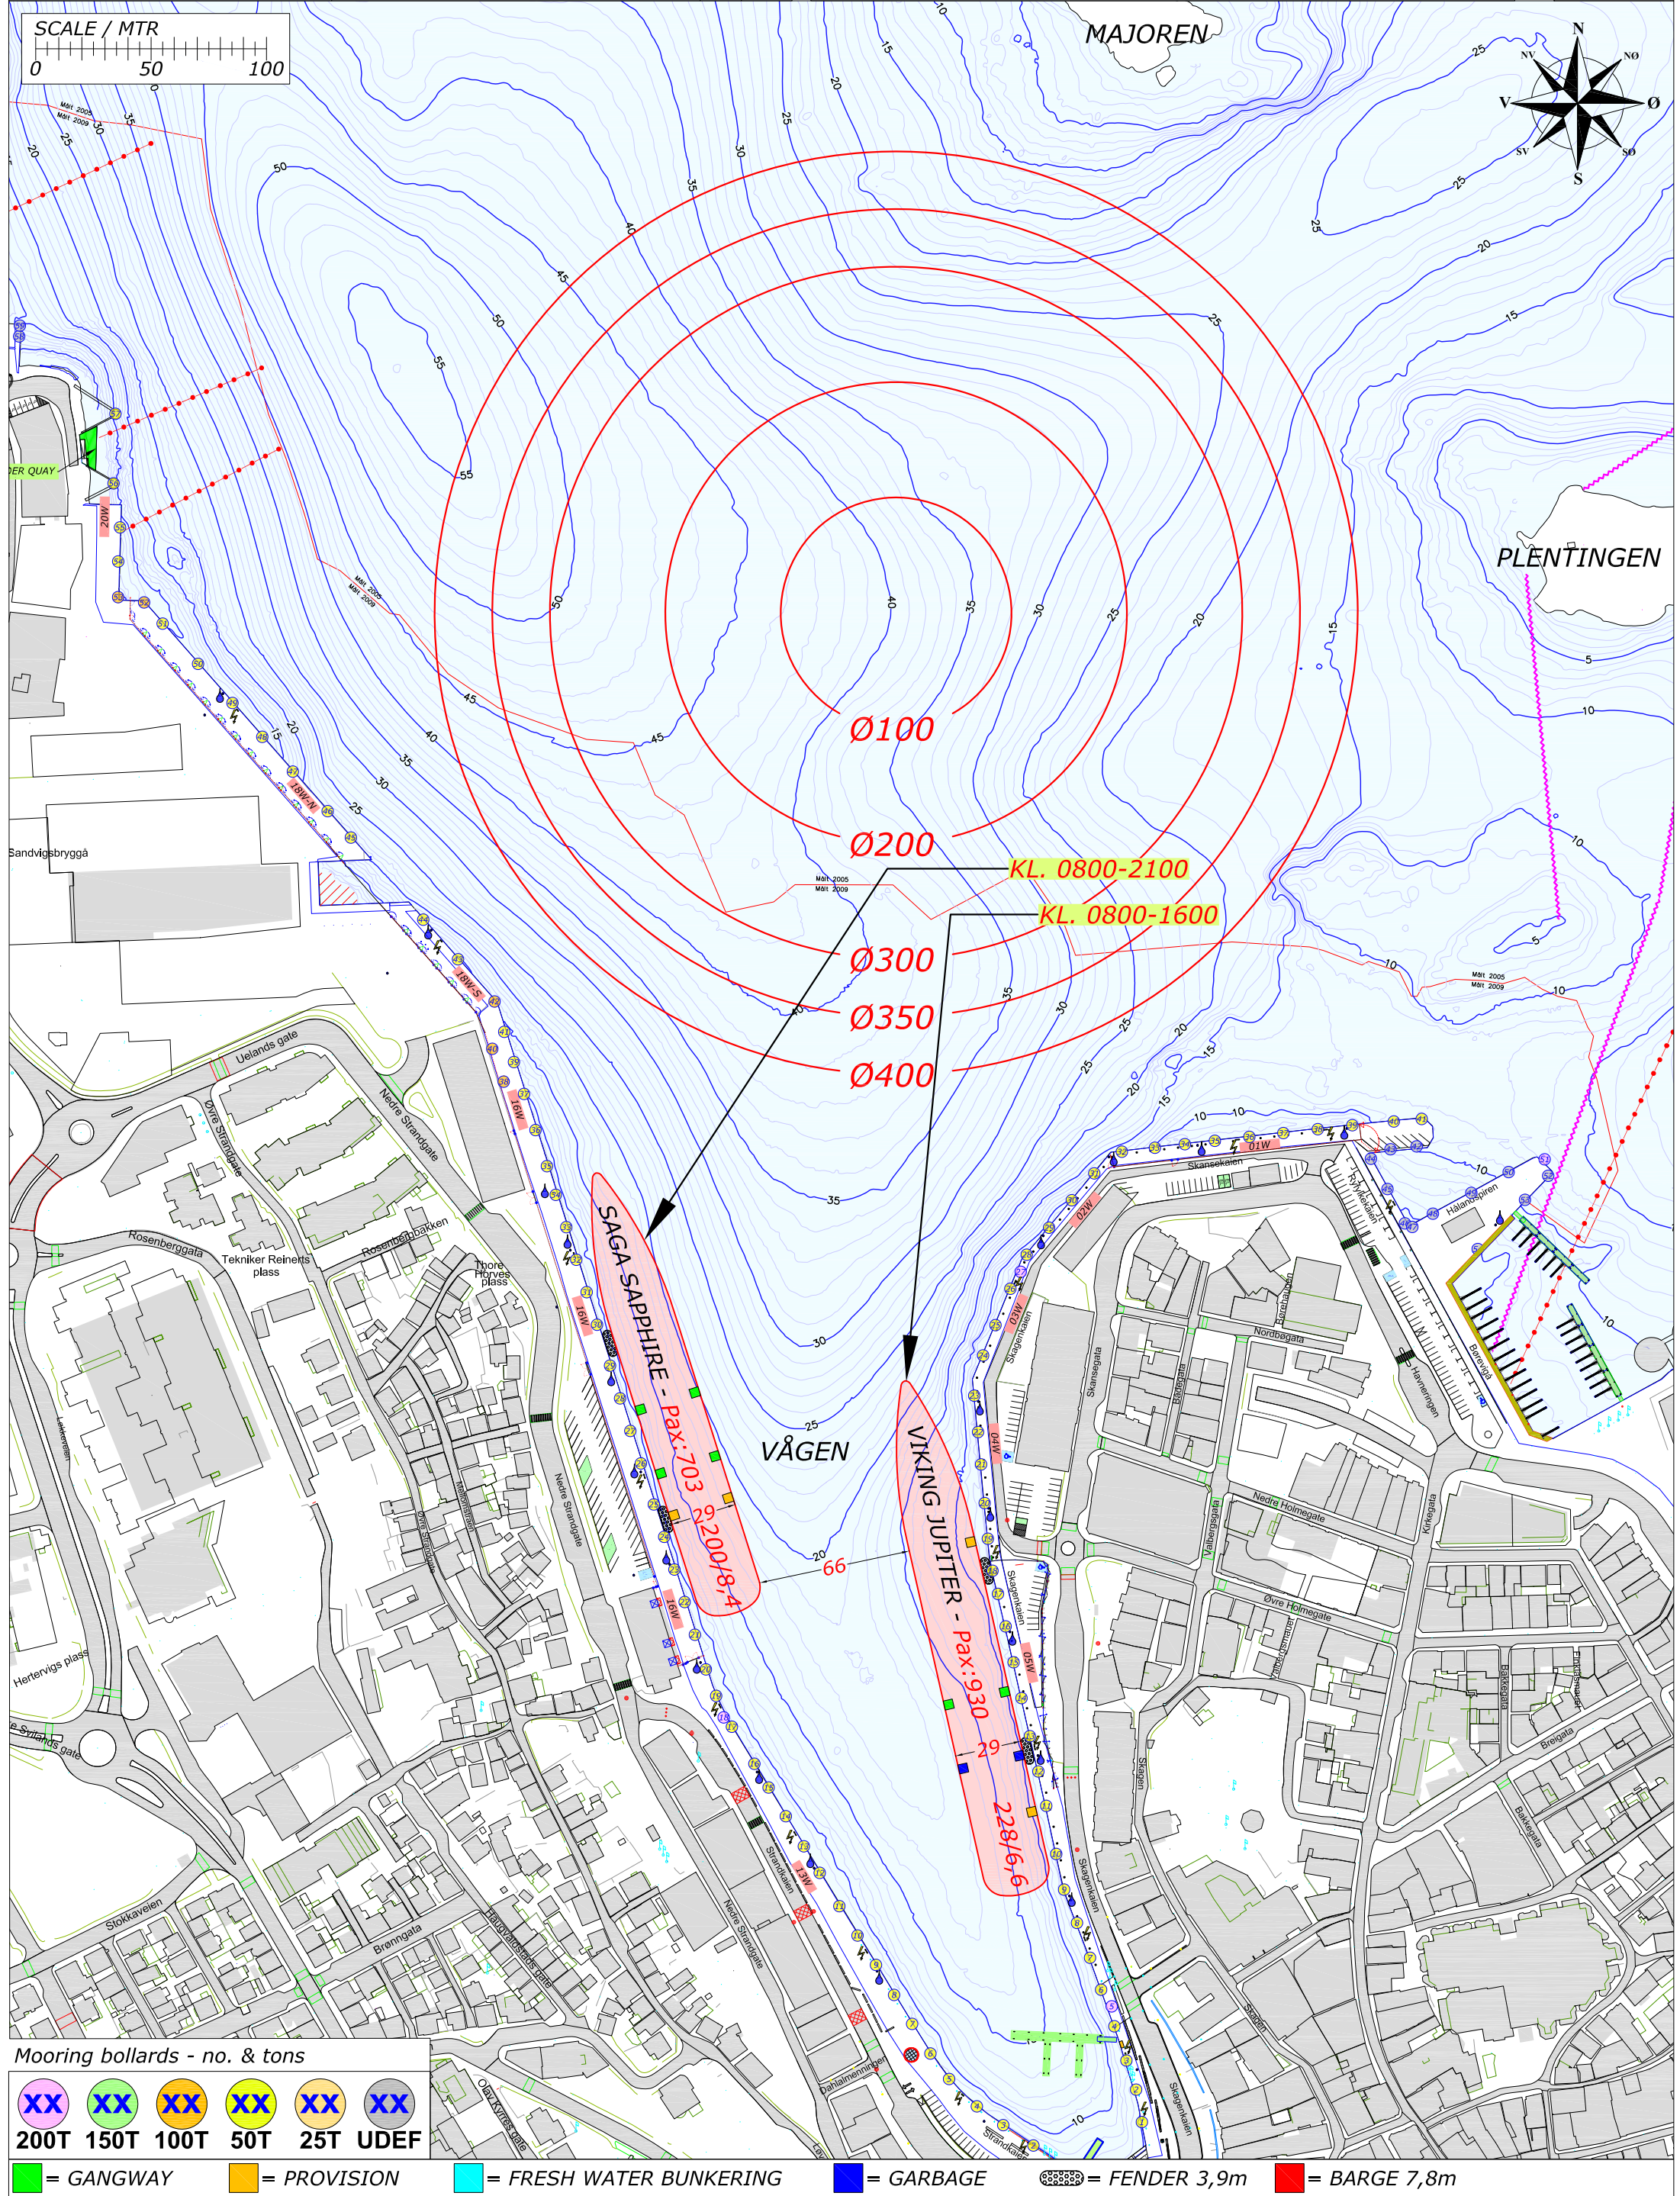

Mooring bollards - no. & tons

XX	XX	XX	XX	XX	XX
200T	150T	100T	50T	25T	UDEF

Legend for symbols and colors:


- = GANGWAY
- = PROVISION
- = FRESH WATER BUNKERING
- = GARBAGE
- = FENDER 3,9m
- = BARGE 7,8m

Rev.	Date	Text	Sign	
Drawn by R.KARLSEN		Approved by - date	Filename STAVANGER_HAVN.DWG	Date 0
 Rutek AS - Seiskjervegen 11 - 4055 Sola		Title PORT OF STAVANGER MOORINGPLAN	Scale 1:2500	
		Customer Stavangerregionen Havnedrift AS	Drawing no.	Size A3

BERTHING PLAN PORT OF STAVANGER
SATURDAY 15. JUNE 2019



REV.NR. 04 - 10.06.2019

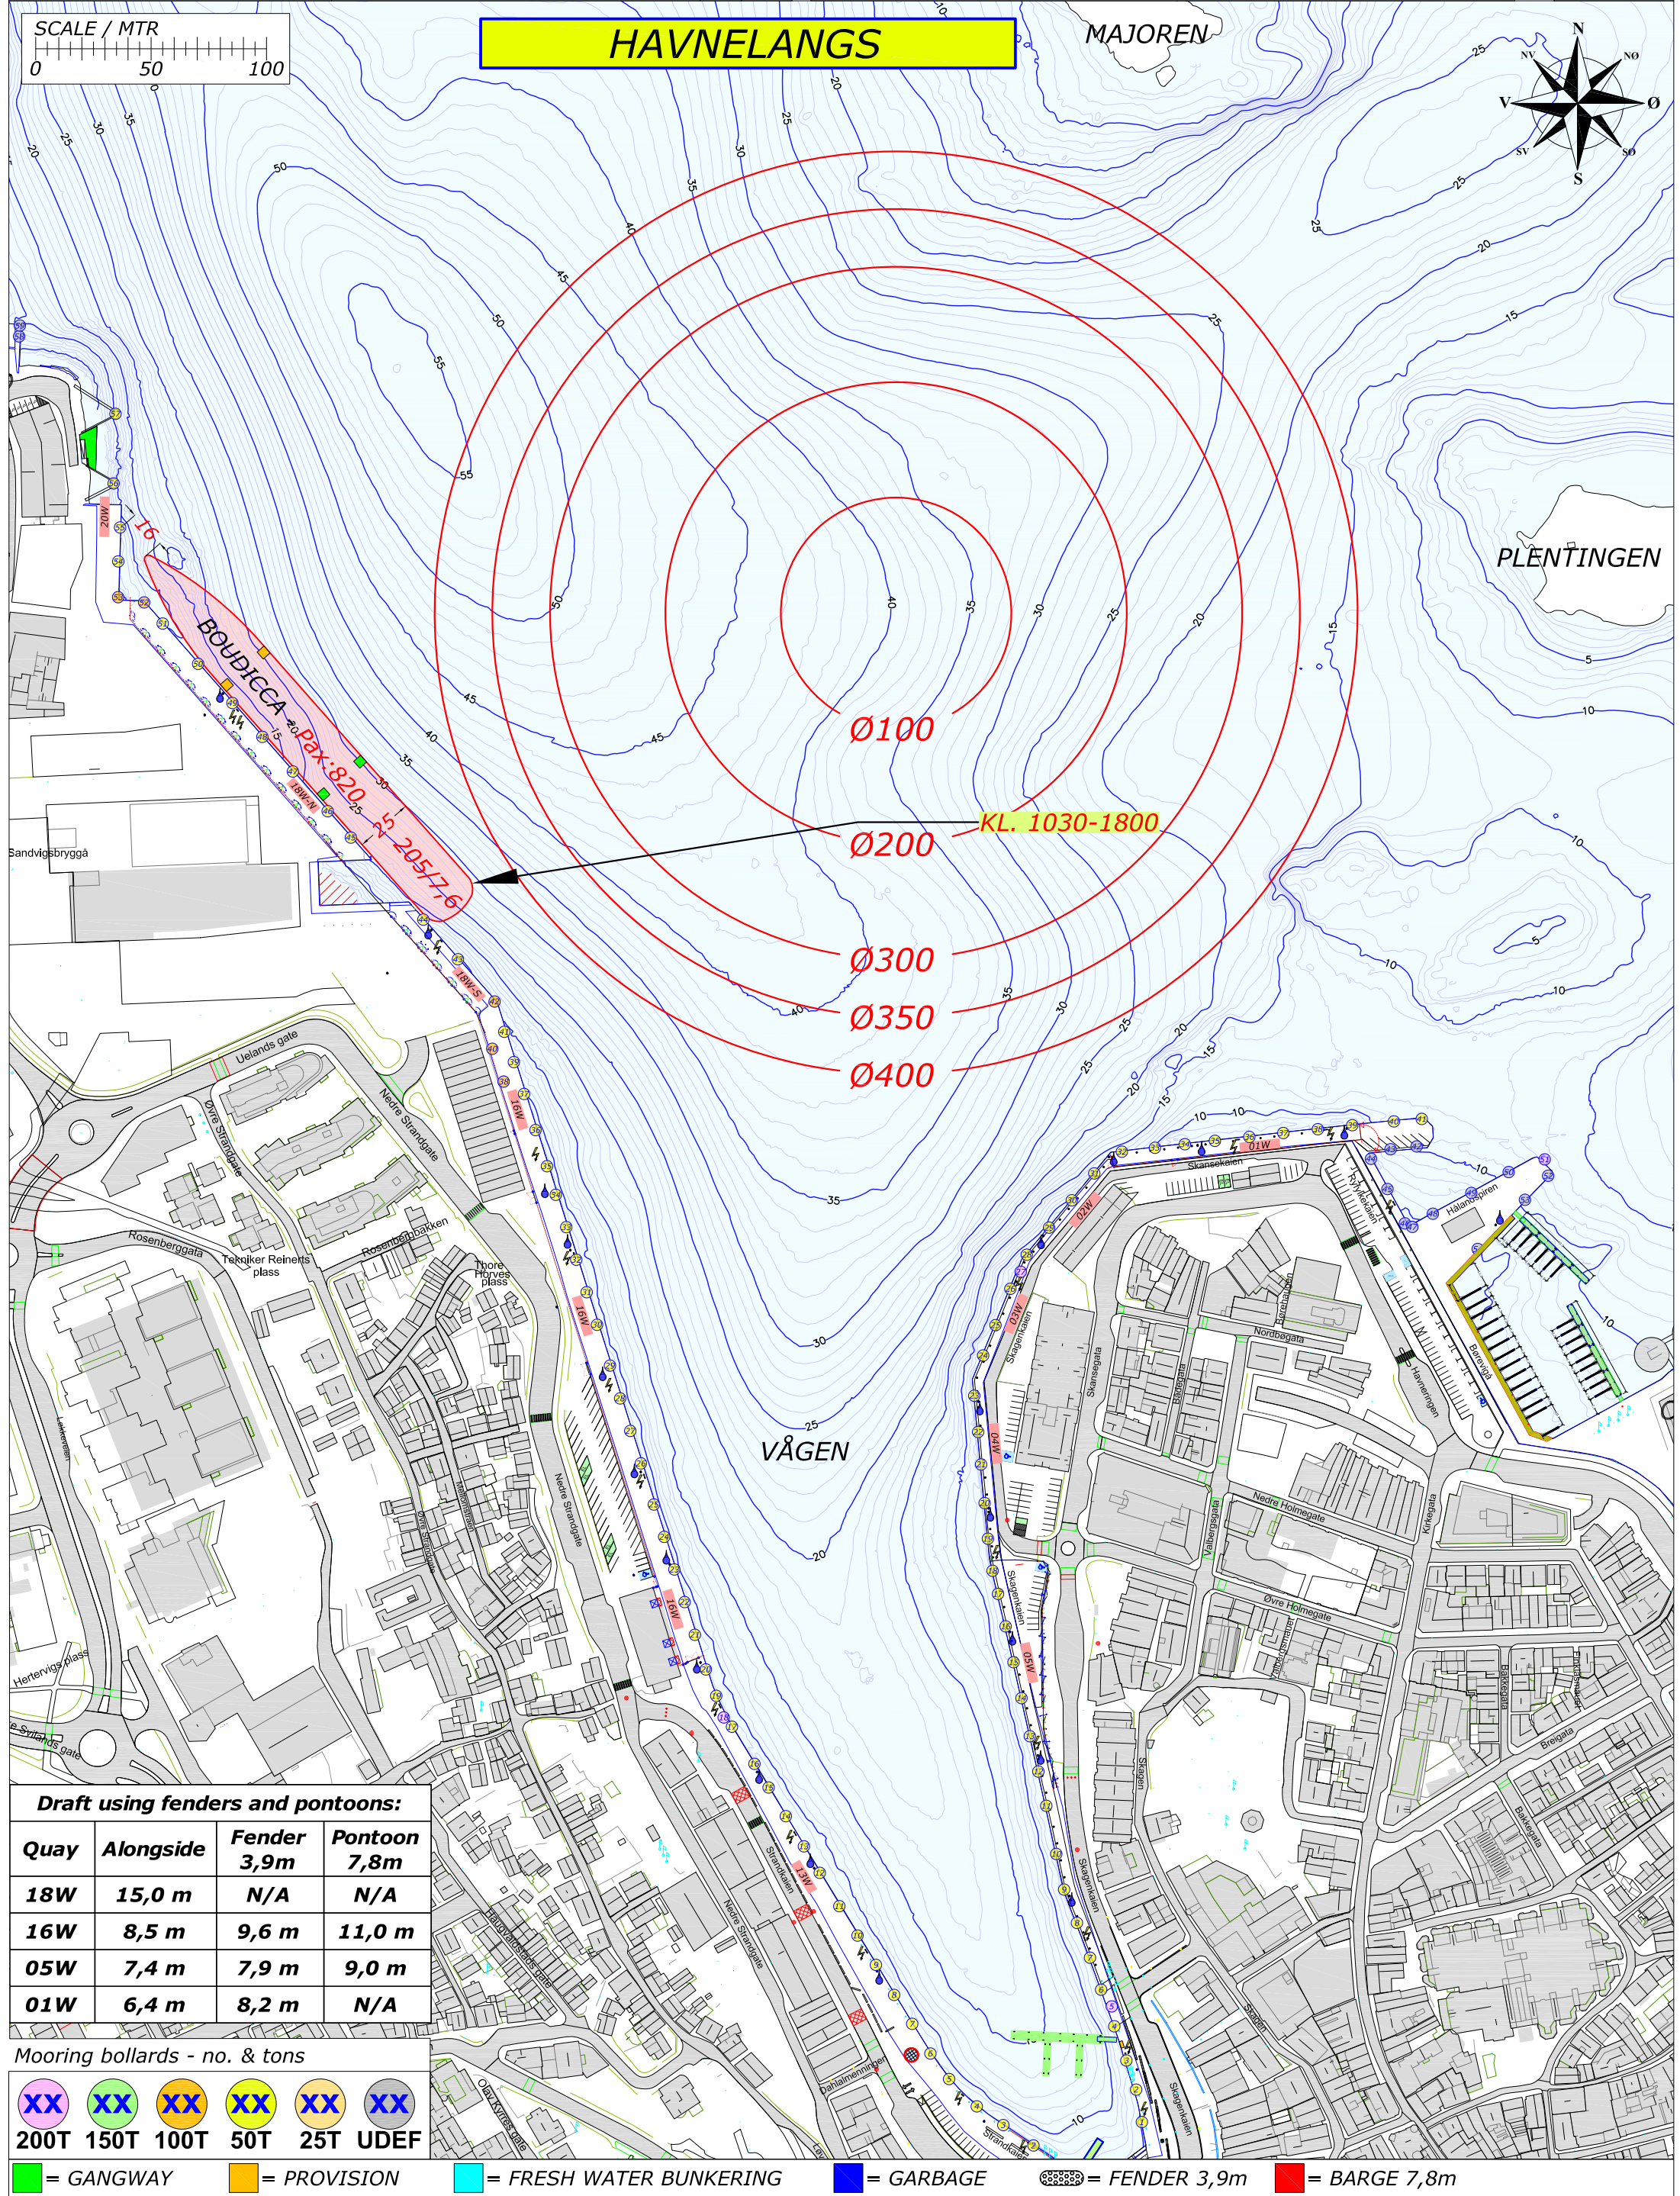

Draft using fenders and pontoons:

Quay	Alongside	Fender 3,9m	Pontoon 7,8m
18W	15,0 m	N/A	N/A
16W	8,5 m	9,6 m	11,0 m
05W	7,4 m	7,9 m	9,0 m
01W	6,4 m	8,2 m	N/A

Mooring bollards - no. & tons

200T	150T	100T	50T	25T	UDEF


= GANGWAY = PROVISION = FRESH WATER BUNKERING = GARBAGE = FENDER 3,9m = BARGE 7,8m

Rev.	Date	Text	Sign
Drawn by R.KARLSEN		Approved by - date	
Filename STAVANGER_HAVN.DWG		Date 0	Scale 1:2500
Title PORT OF STAVANGER MOORINGPLAN		Drawing no.	
Customer Stavangerregionen Havnedrift AS		Size A3	Sheet 1/1

RUTEK
Rutek AS - Seiskjervegen 11 - 4055 Sola

BERTHING PLAN PORT OF STAVANGER
SUNDAY 16. JUNE 2019

REV.NR. 01 - 03.01.2019

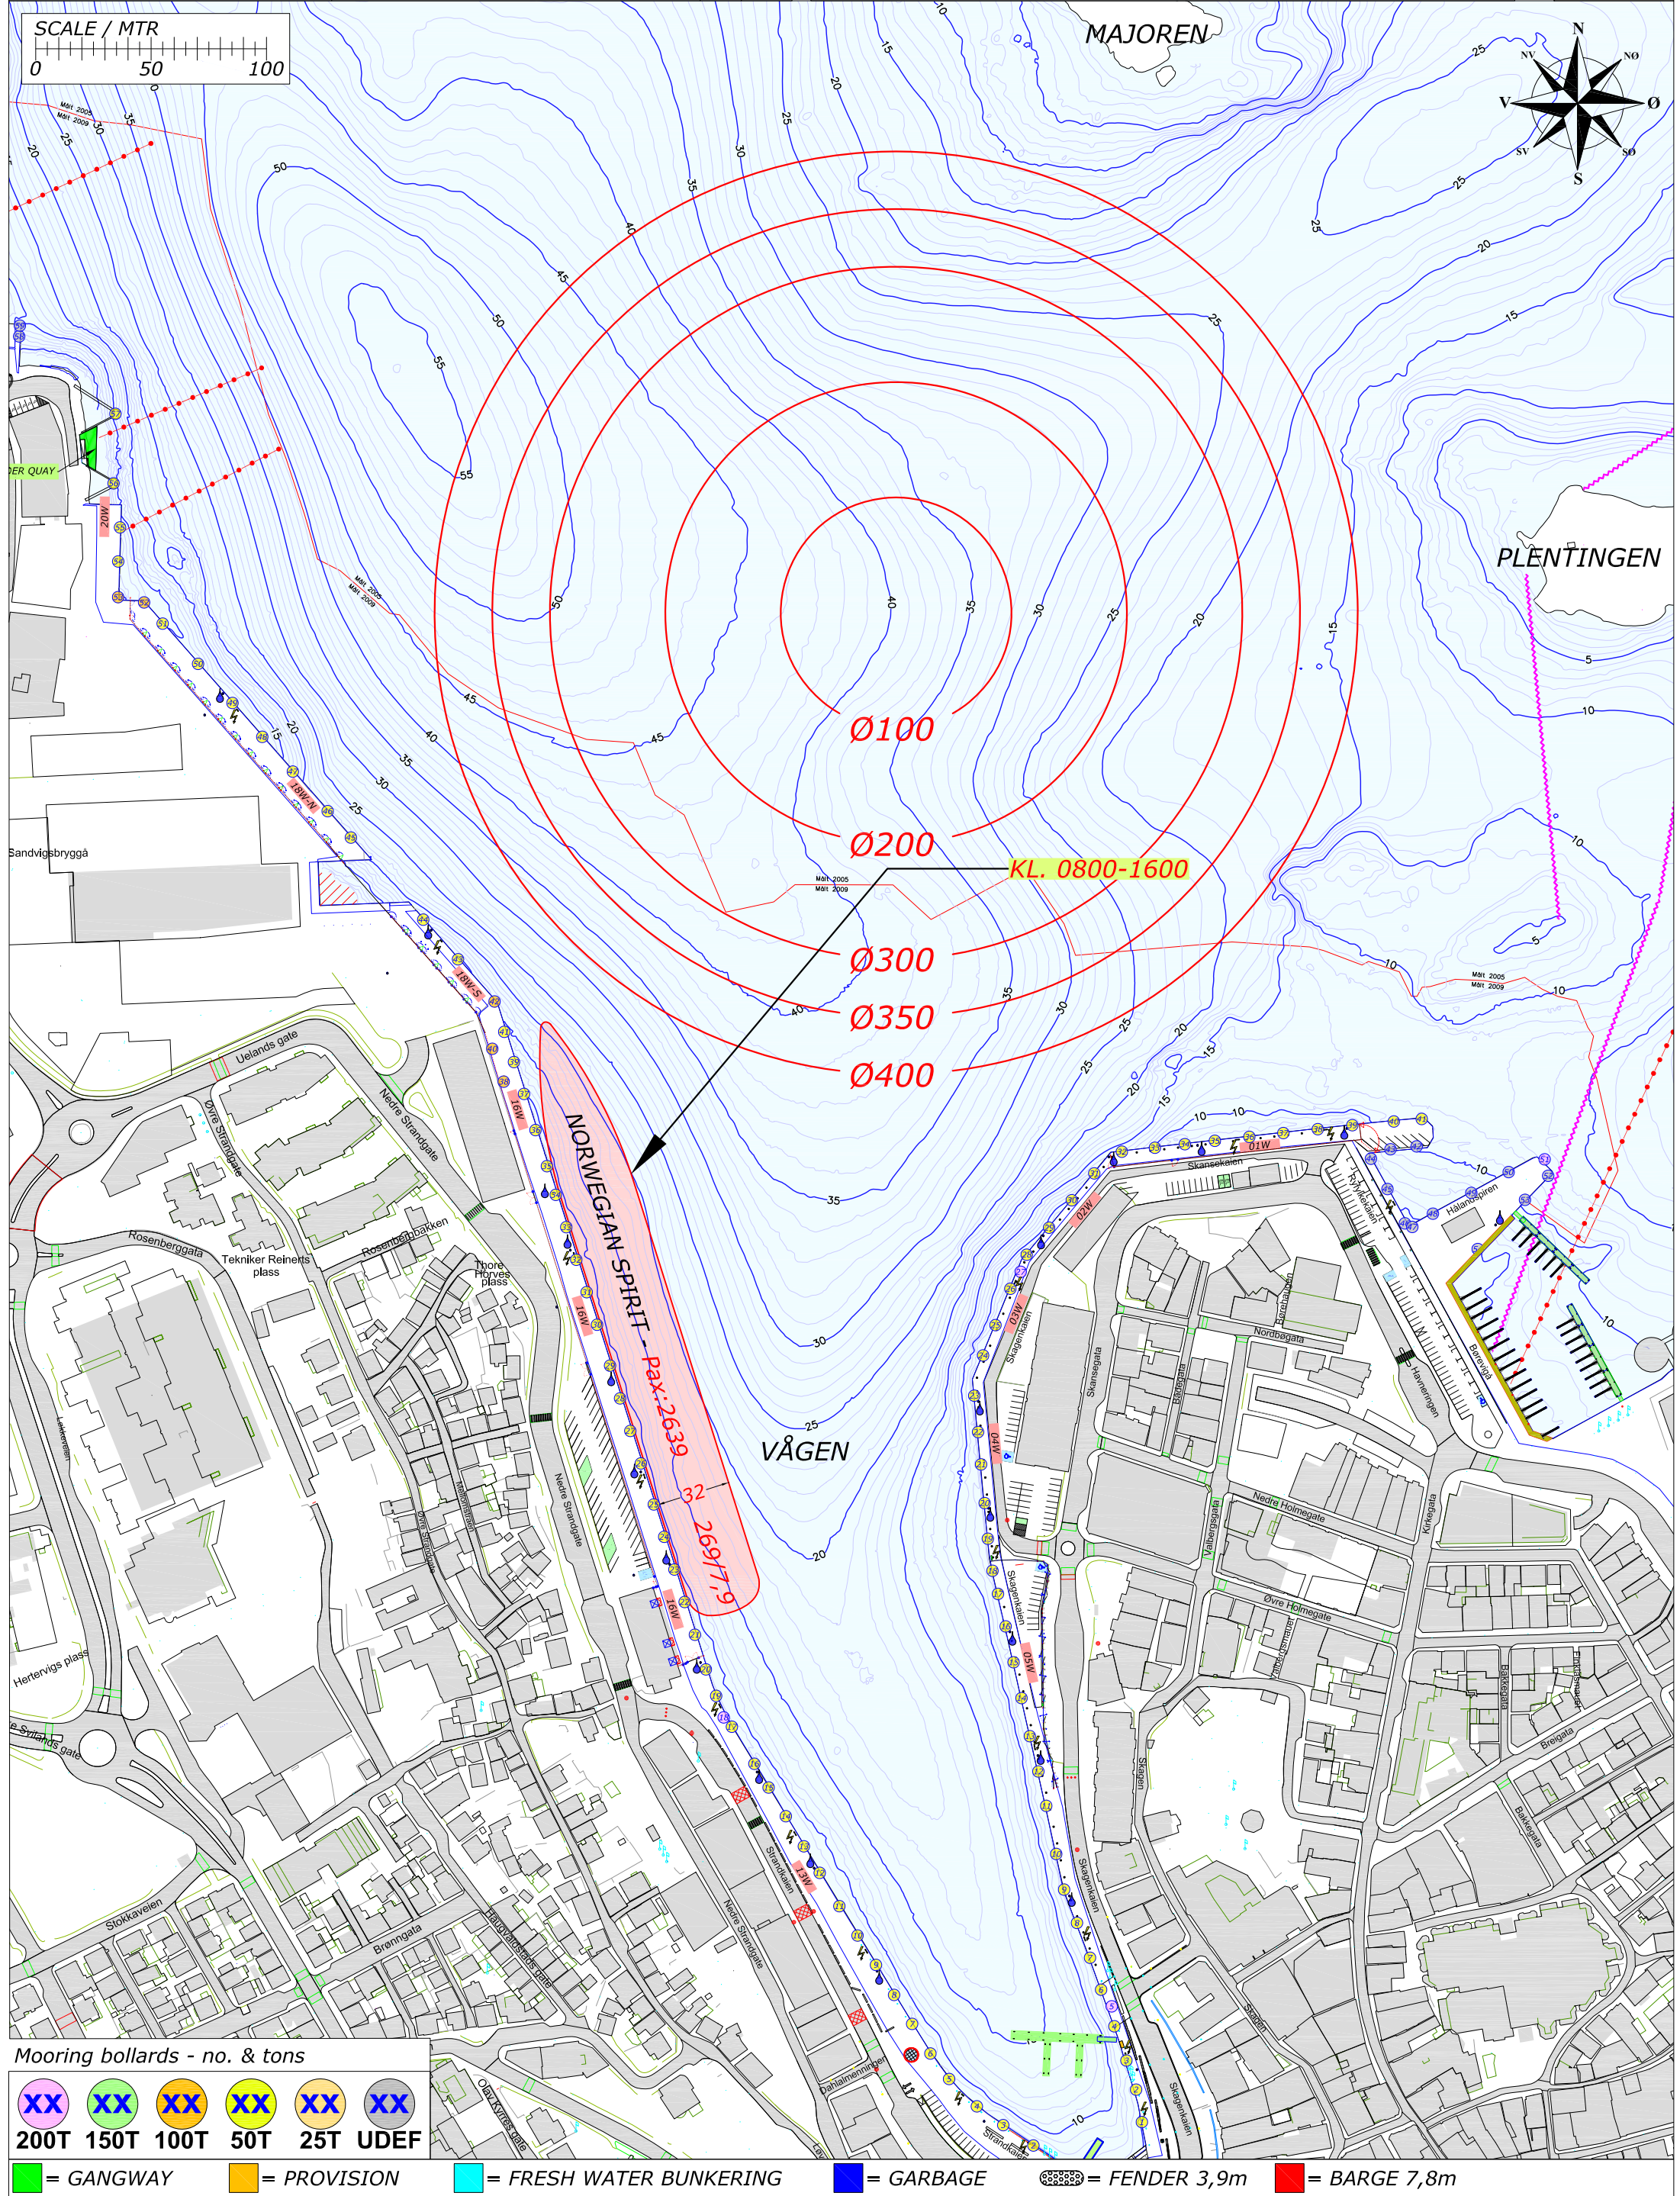

Mooring bollards - no. & tons

XX	XX	XX	XX	XX	XX
200T	150T	100T	50T	25T	UDEF

= GANGWAY = PROVISION = FRESH WATER BUNKERING = GARBAGE = FENDER 3,9m = BARGE 7,8m

Rev.	Date	Text	Sign
Drawn by R.KARLSEN	Approved by - date	Filename STAVANGER_HAVN.DWG	Date 0
		Title PORT OF STAVANGER MOORINGPLAN	Scale 1:2500
		Customer Stavangerregionen Havnedrift AS	Drawing no.
			Size A3
			Sheet 1/1

RUTEK


Rutek AS - Seiskjervegen 11 - 4055 Sola

BERTHING PLAN PORT OF STAVANGER MONDAY 17. JUNE 2019

REV.NR. 03 - 16.03.2019



**STAVANGER
REGIONEN**
Havnedrift AS

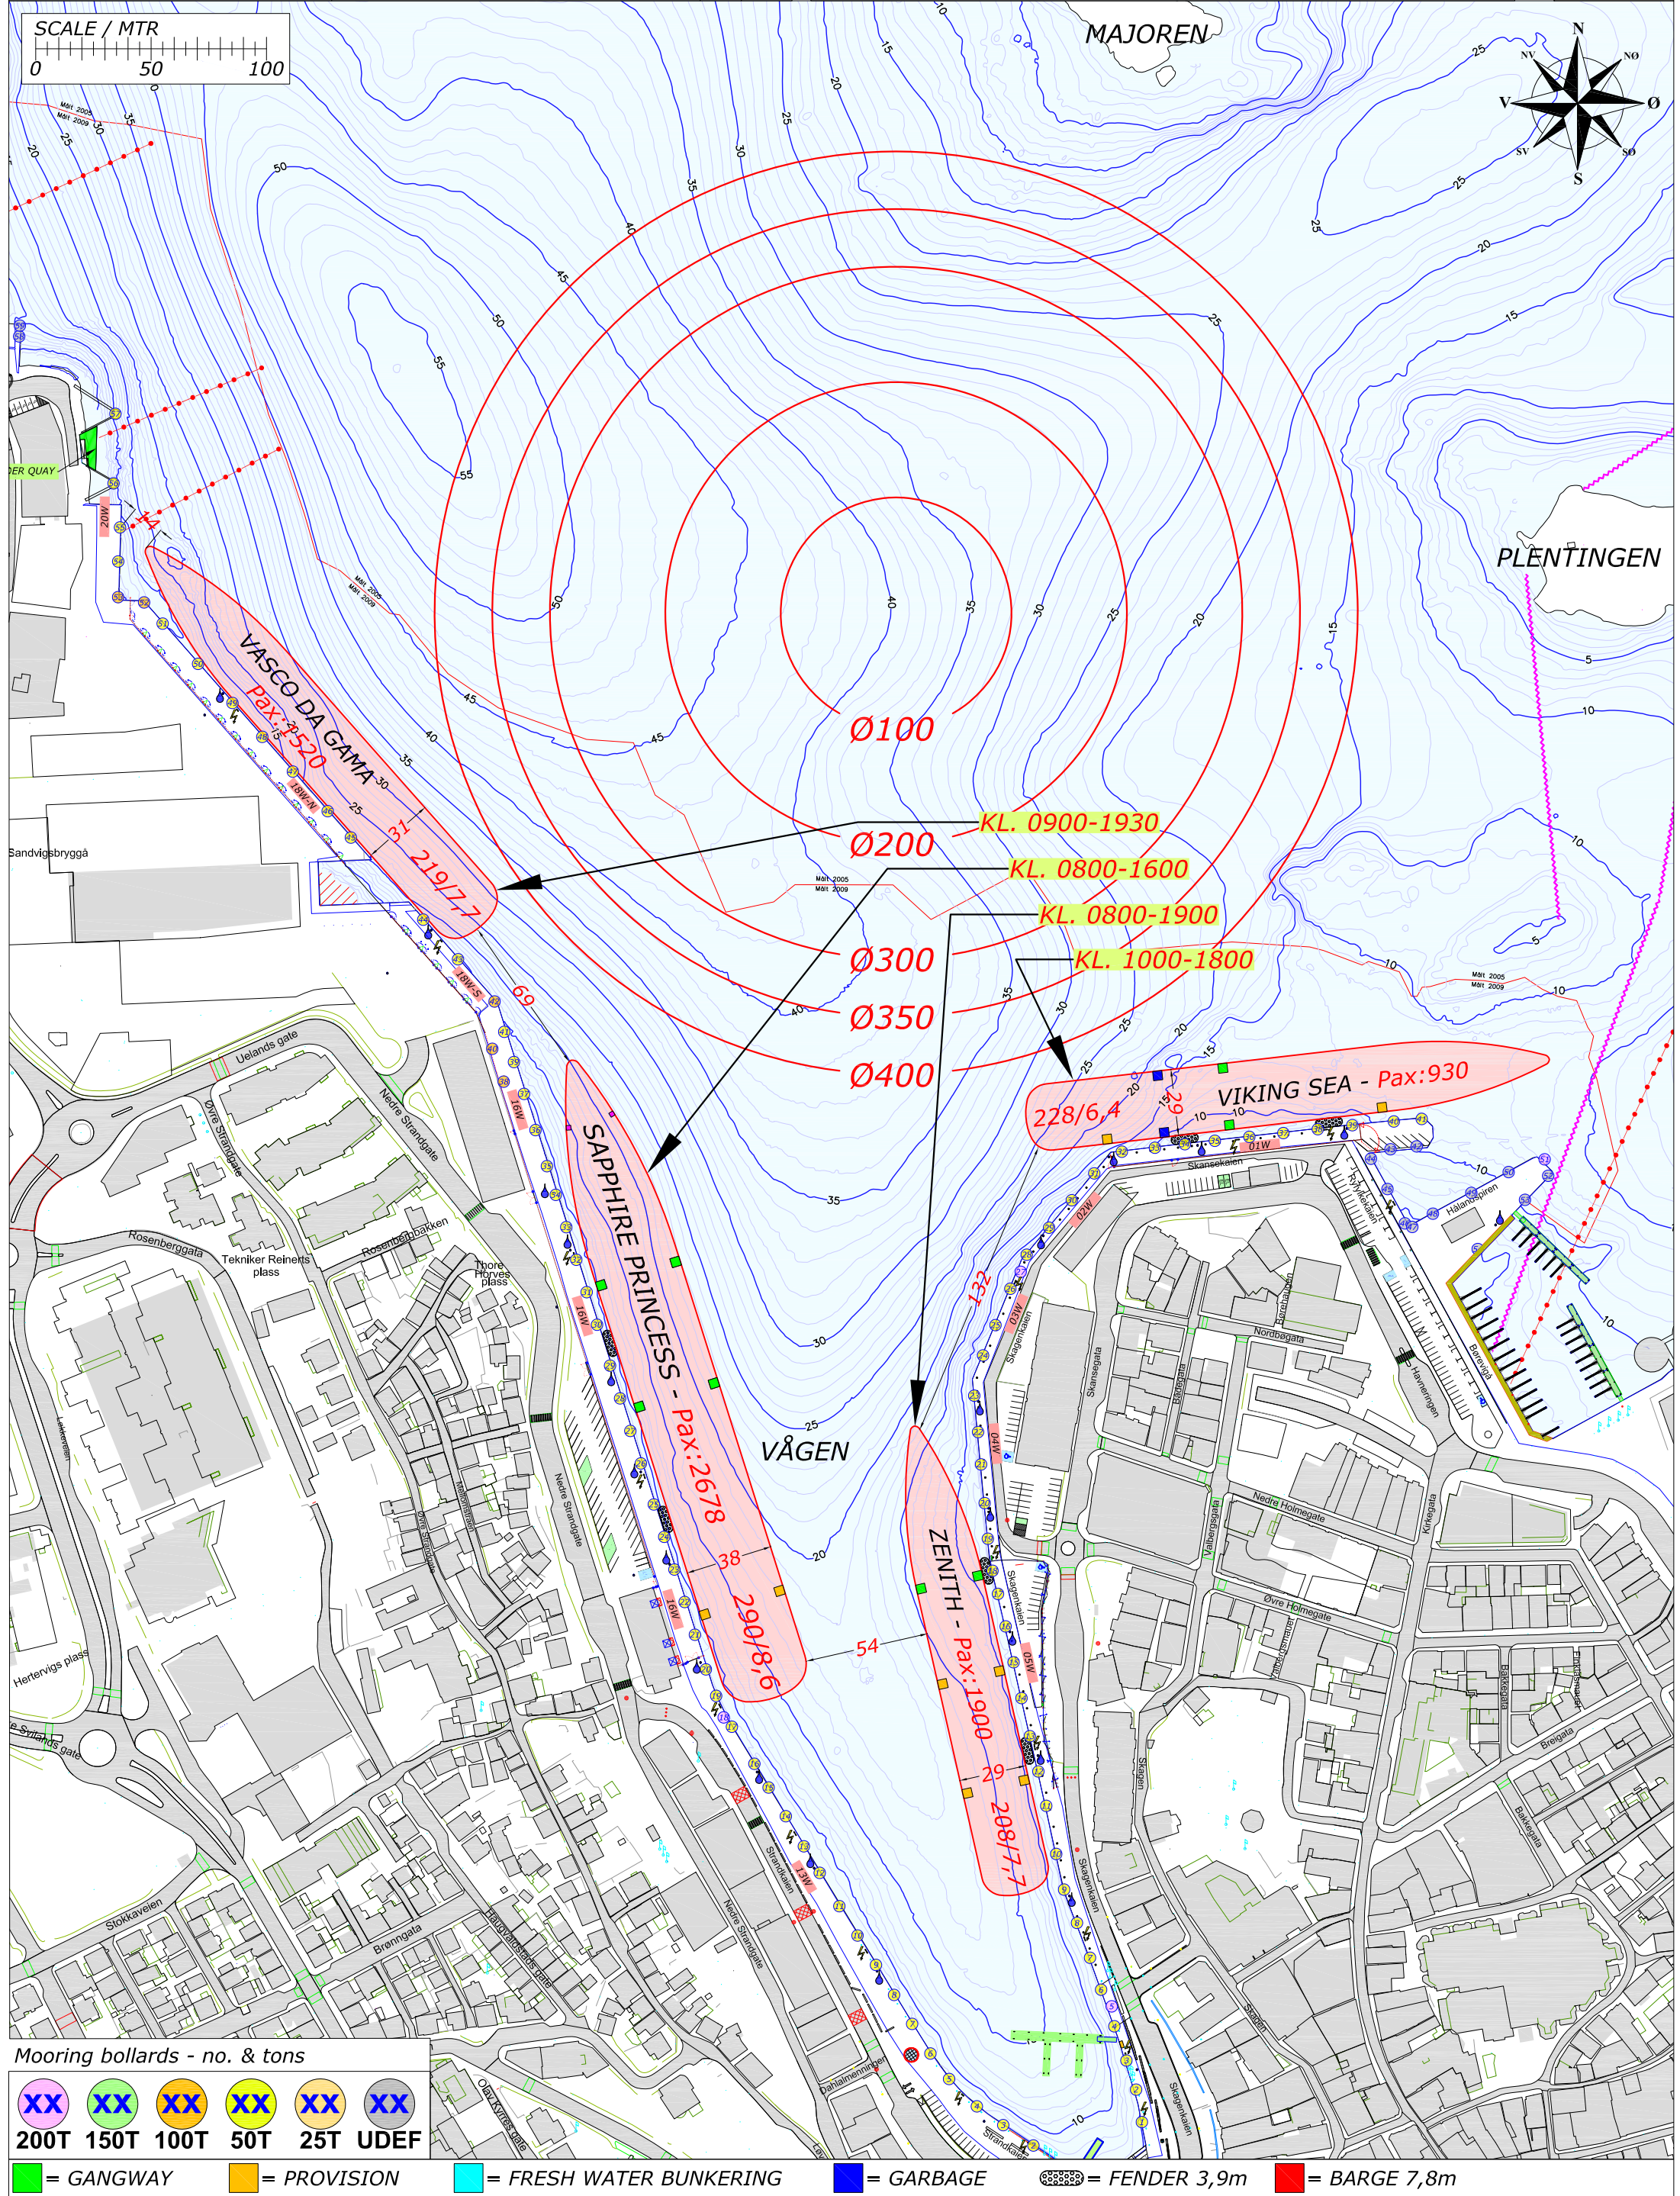


Rev.	Date	Text	Sign
Drawn by R.KARLSEN		Approved by - date	
Filename STAVANGER_HAVN.DWG		Date 0	Scale 1:2500
Title PORT OF STAVANGER MOORINGPLAN		Drawing no.	
Customer Stavangerregionen Havnedrift AS		Size A3	Sheet 1/1



BERTHING PLAN PORT OF STAVANGER
TUESDAY 18. JUNE 2019

REV.NR. 02 - 16.03.2019

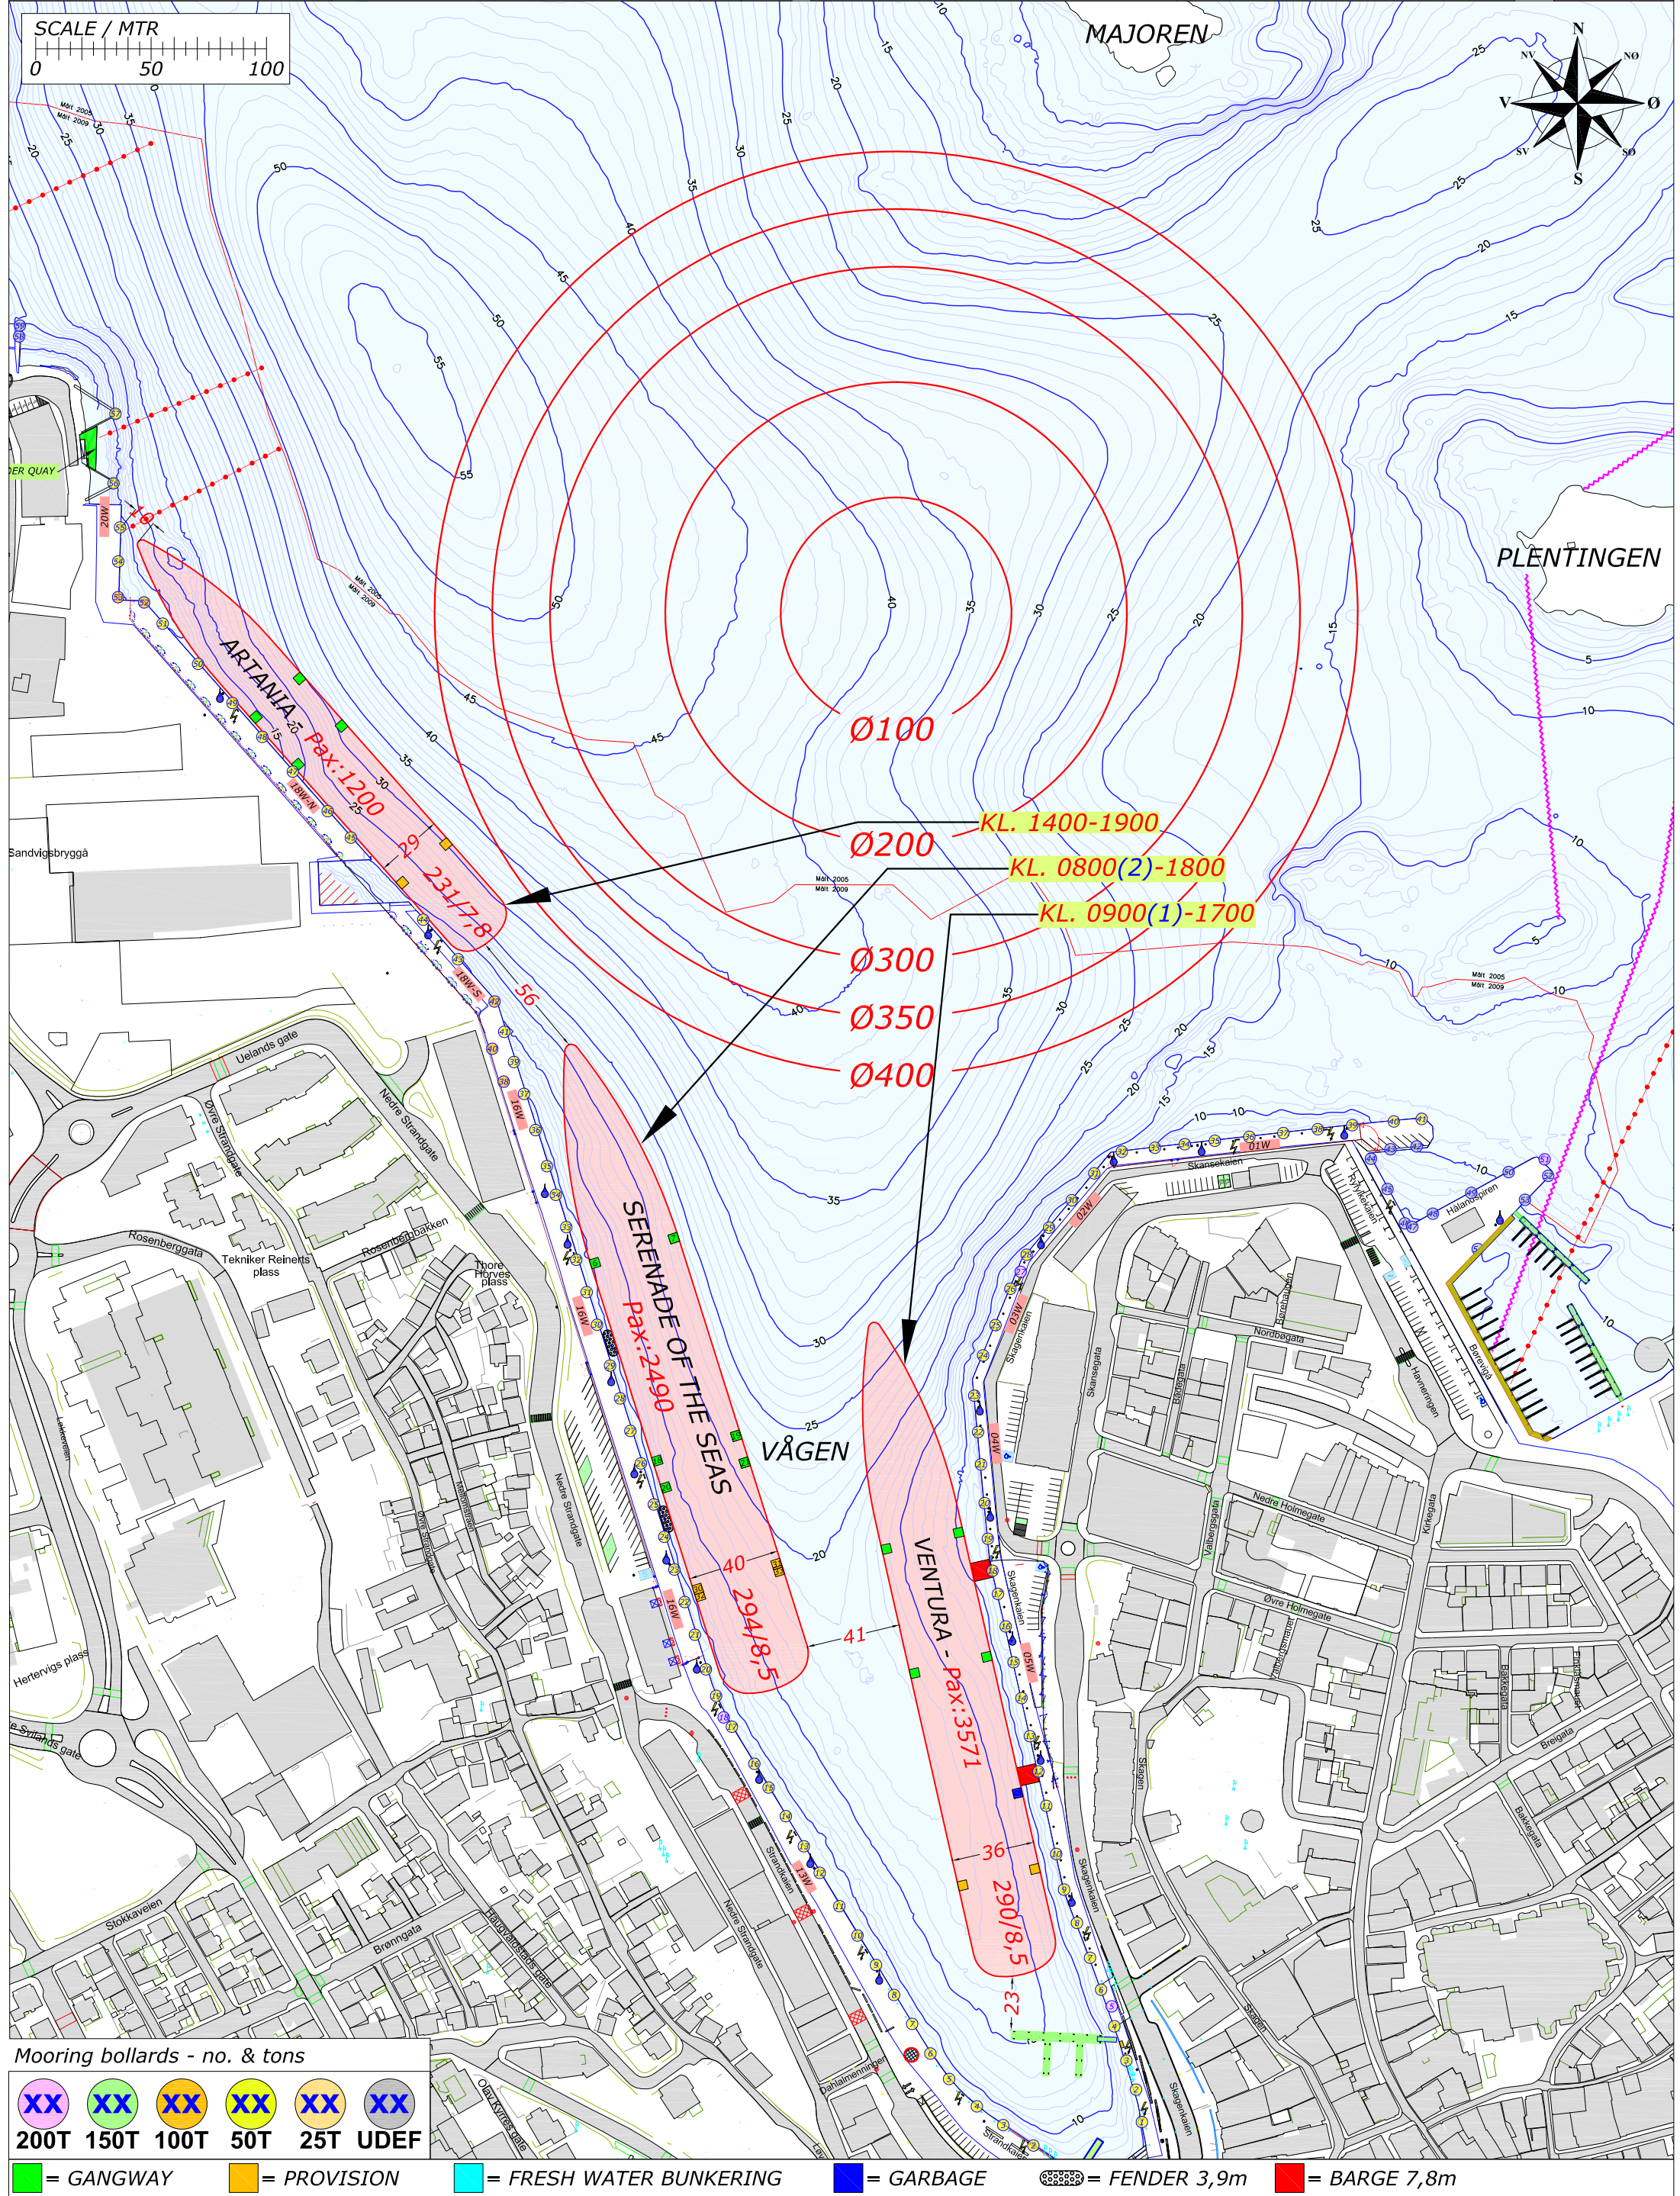


Mooring bollards - no. & tons

XX	XX	XX	XX	XX	XX
200T	150T	100T	50T	25T	UDEF

= GANGWAY	= PROVISION	= FRESH WATER BUNKERING	= GARBAGE	= FENDER 3,9m	= BARGE 7,8m
-----------	-------------	-------------------------	-----------	---------------	--------------

BERTHING PLAN PORT OF STAVANGER
WEDNESDAY 19. JUNE 2019

REV.NR. 04 - 23.05.2019

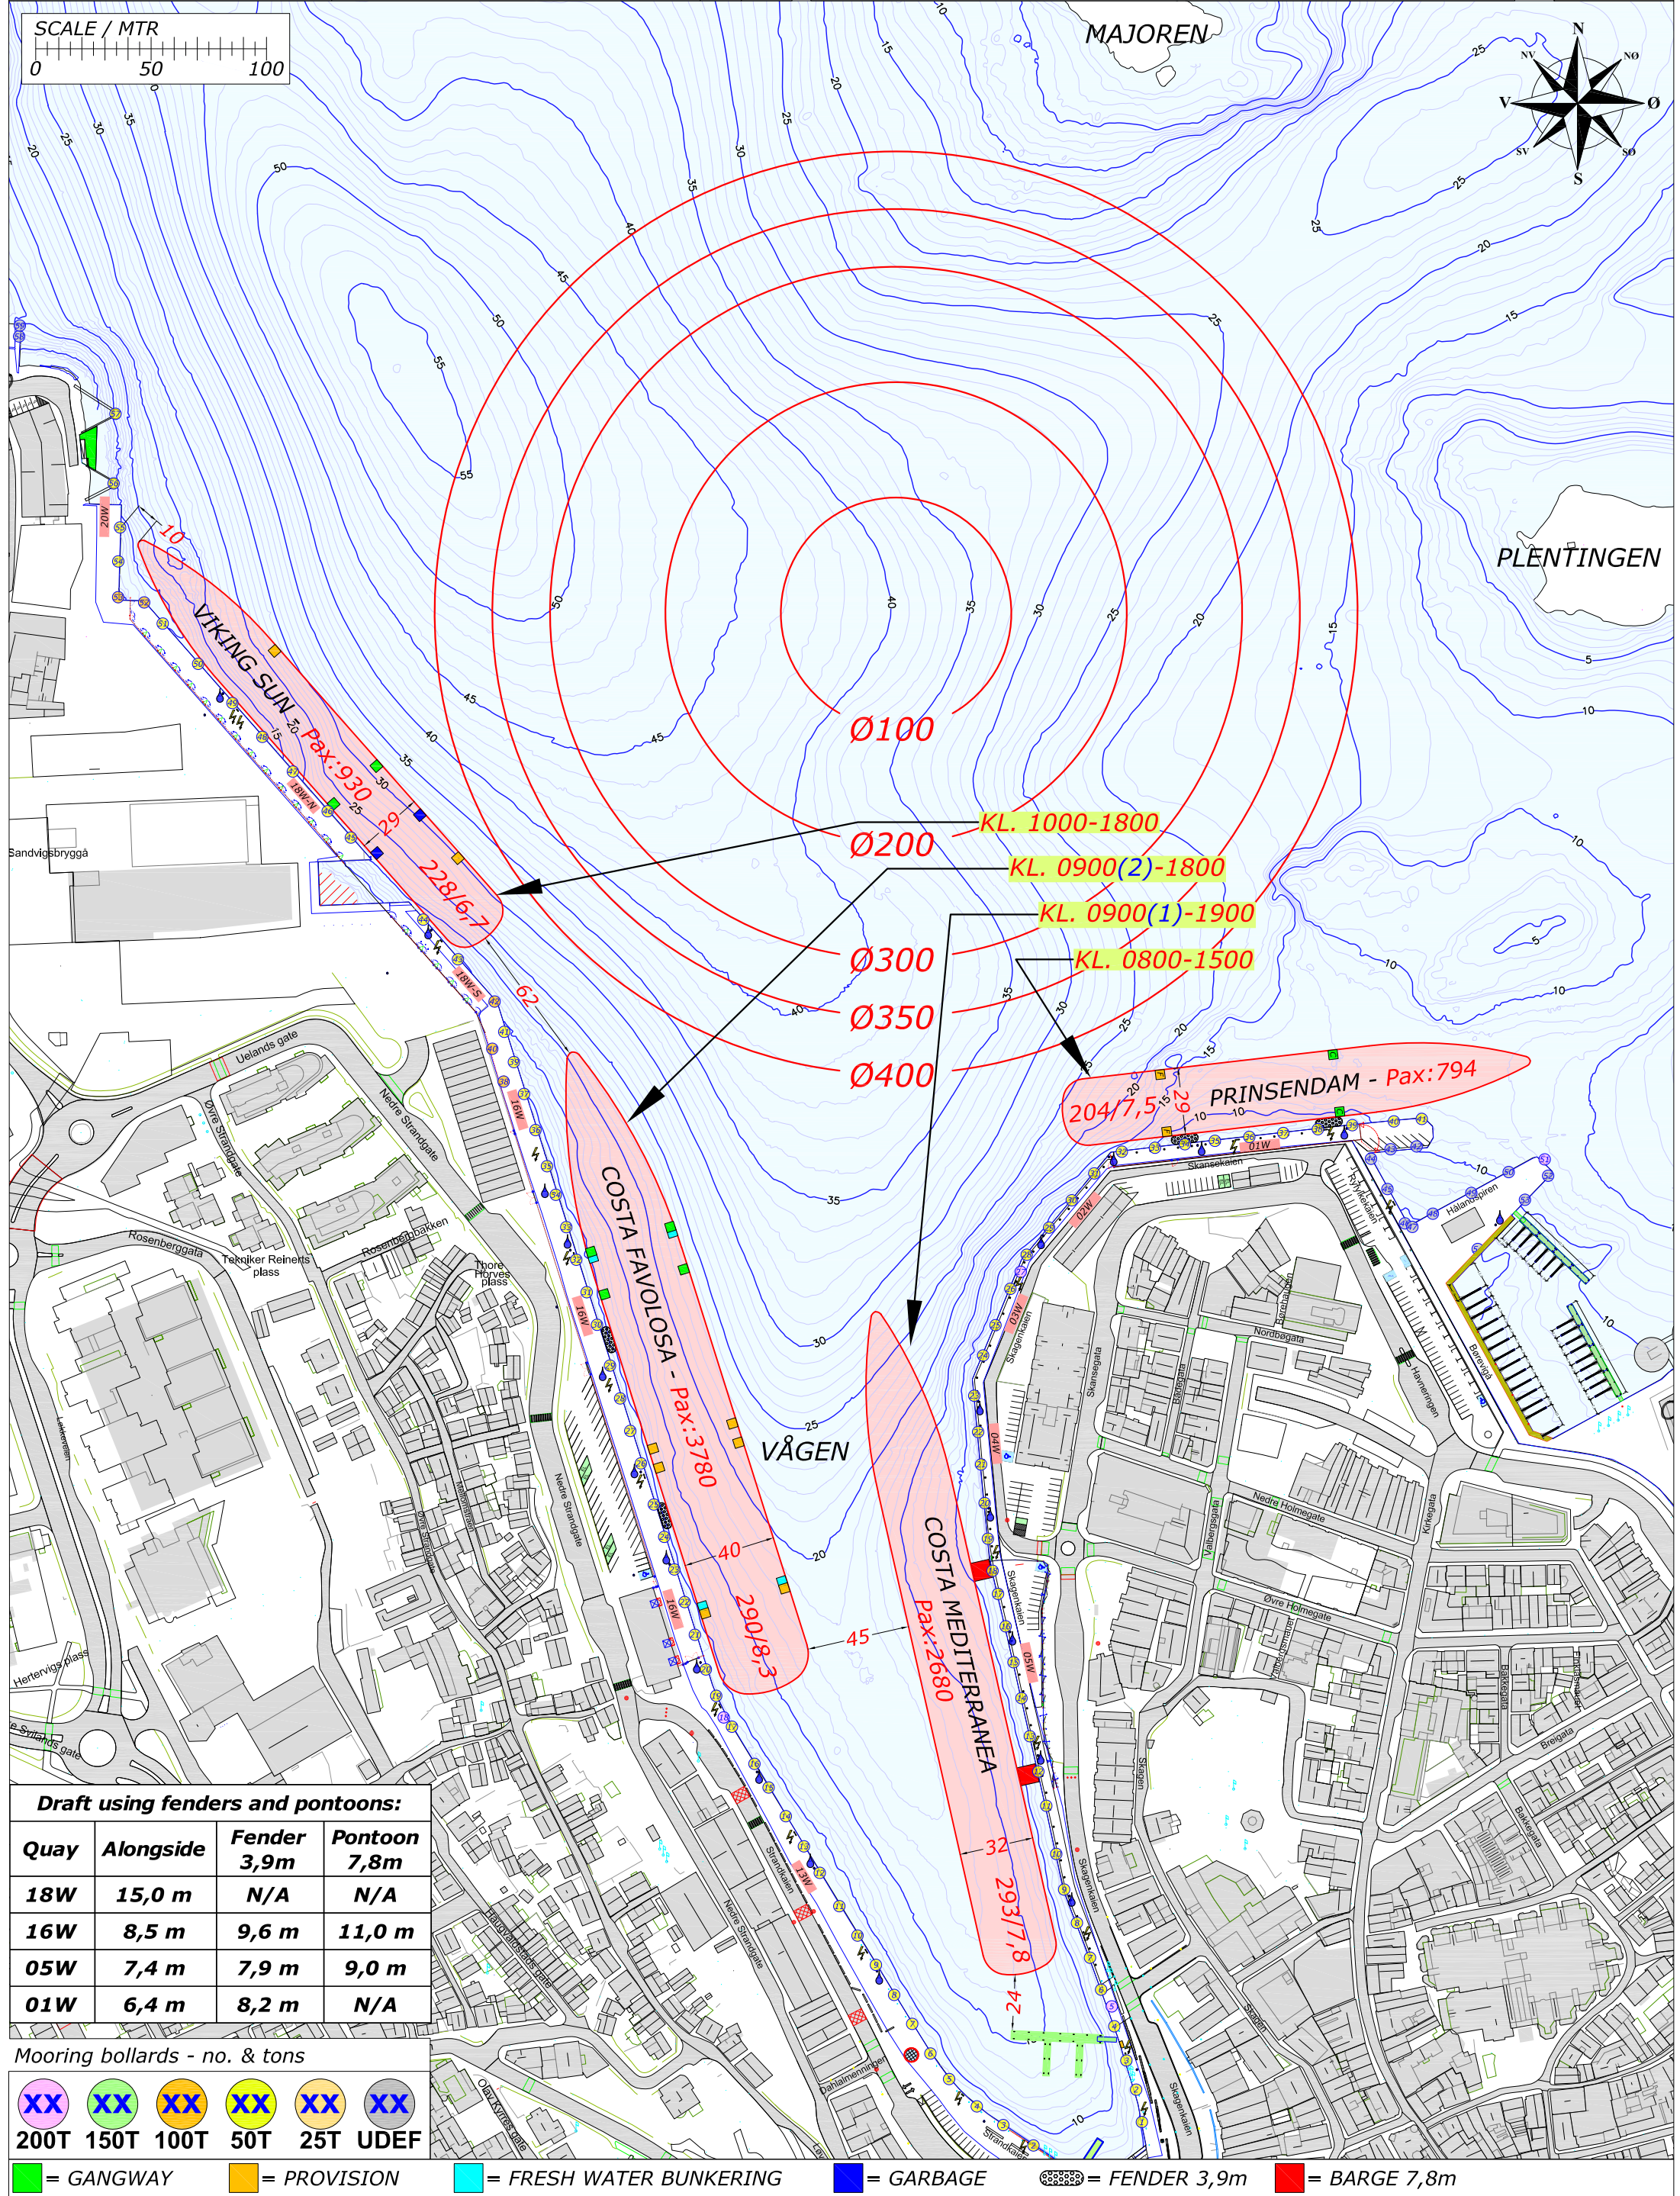

Draft using fenders and pontoons:

Quay	Alongside	Fender 3,9m	Pontoon 7,8m
18W	15,0 m	N/A	N/A
16W	8,5 m	9,6 m	11,0 m
05W	7,4 m	7,9 m	9,0 m
01W	6,4 m	8,2 m	N/A

Mooring bollards - no. & tons


XX	XX	XX	XX	XX	XX
200T	150T	100T	50T	25T	UDEF

= GANGWAY = PROVISION = FRESH WATER BUNKERING = GARBAGE = FENDER 3,9m = BARGE 7,8m

Rev.	Date	Text	Sign
Drawn by R.KARLSEN	Approved by - date	Filename STAVANGER_HAVN.DWG	Date 0
Title PORT OF STAVANGER MOORINGPLAN		Drawing no.	Scale 1:2500
Customer Stavangerregionen Havnedrift AS		Size A3	Sheet 1/1

BERTHING PLAN PORT OF STAVANGER THURSDAY 20. JUNE 2019

REV.NR. 02 - 06.01.2019

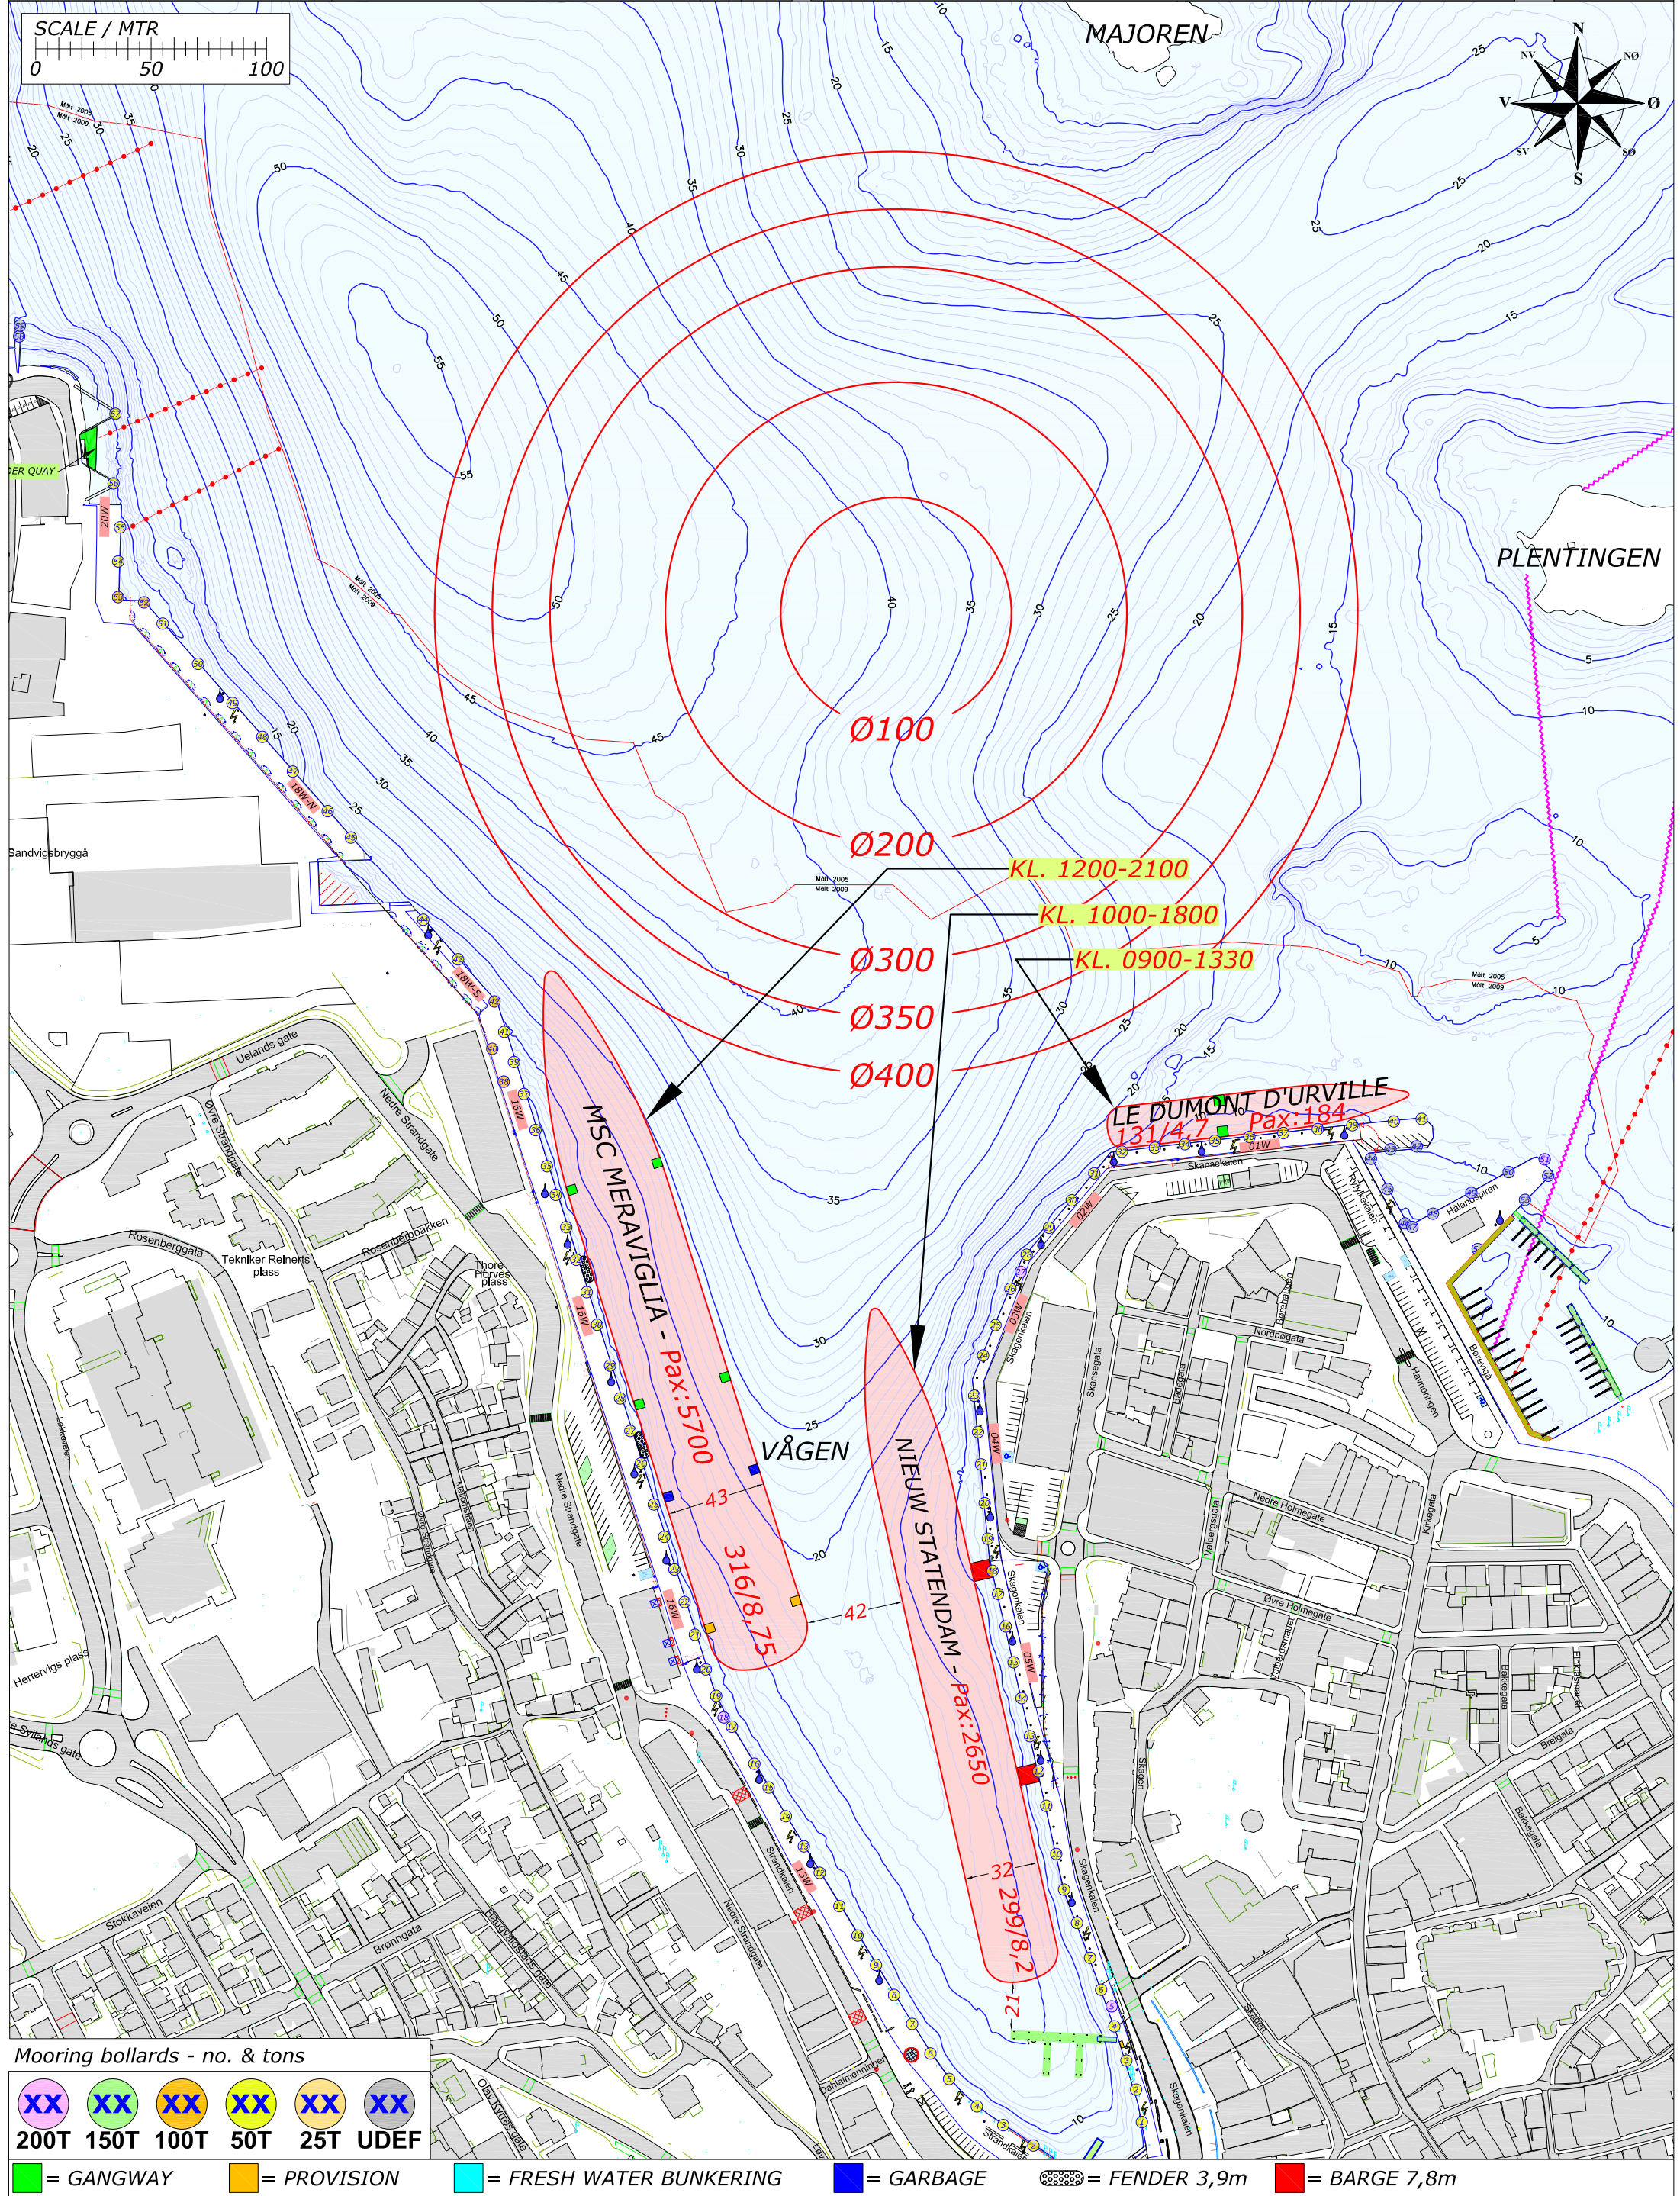

Mooring bollards - no. & tons

XX	XX	XX	XX	XX	XX
200T	150T	100T	50T	25T	UDEF


[Green Box] = GANGWAY [Orange Box] = PROVISION [Light Blue Box] = FRESH WATER BUNKERING [Dark Blue Box] = GARBAGE [Patterned Box] = FENDER 3,9m [Red Box] = BARGE 7,8m

Rev.	Date	Text	Sign
Drawn by R.KARLSEN		Approved by - date	
Filename STAVANGER_HAVN.DWG		Date 0	Scale 1:2500
Title PORT OF STAVANGER MOORINGPLAN		Drawing no.	
Customer Stavangerregionen Havnedrift AS		Size A3	Sheet 1/1



BERTHING PLAN PORT OF STAVANGER
FRIDAY 21. JUNE 2019

REV.NR. 01 - 03.01.2019

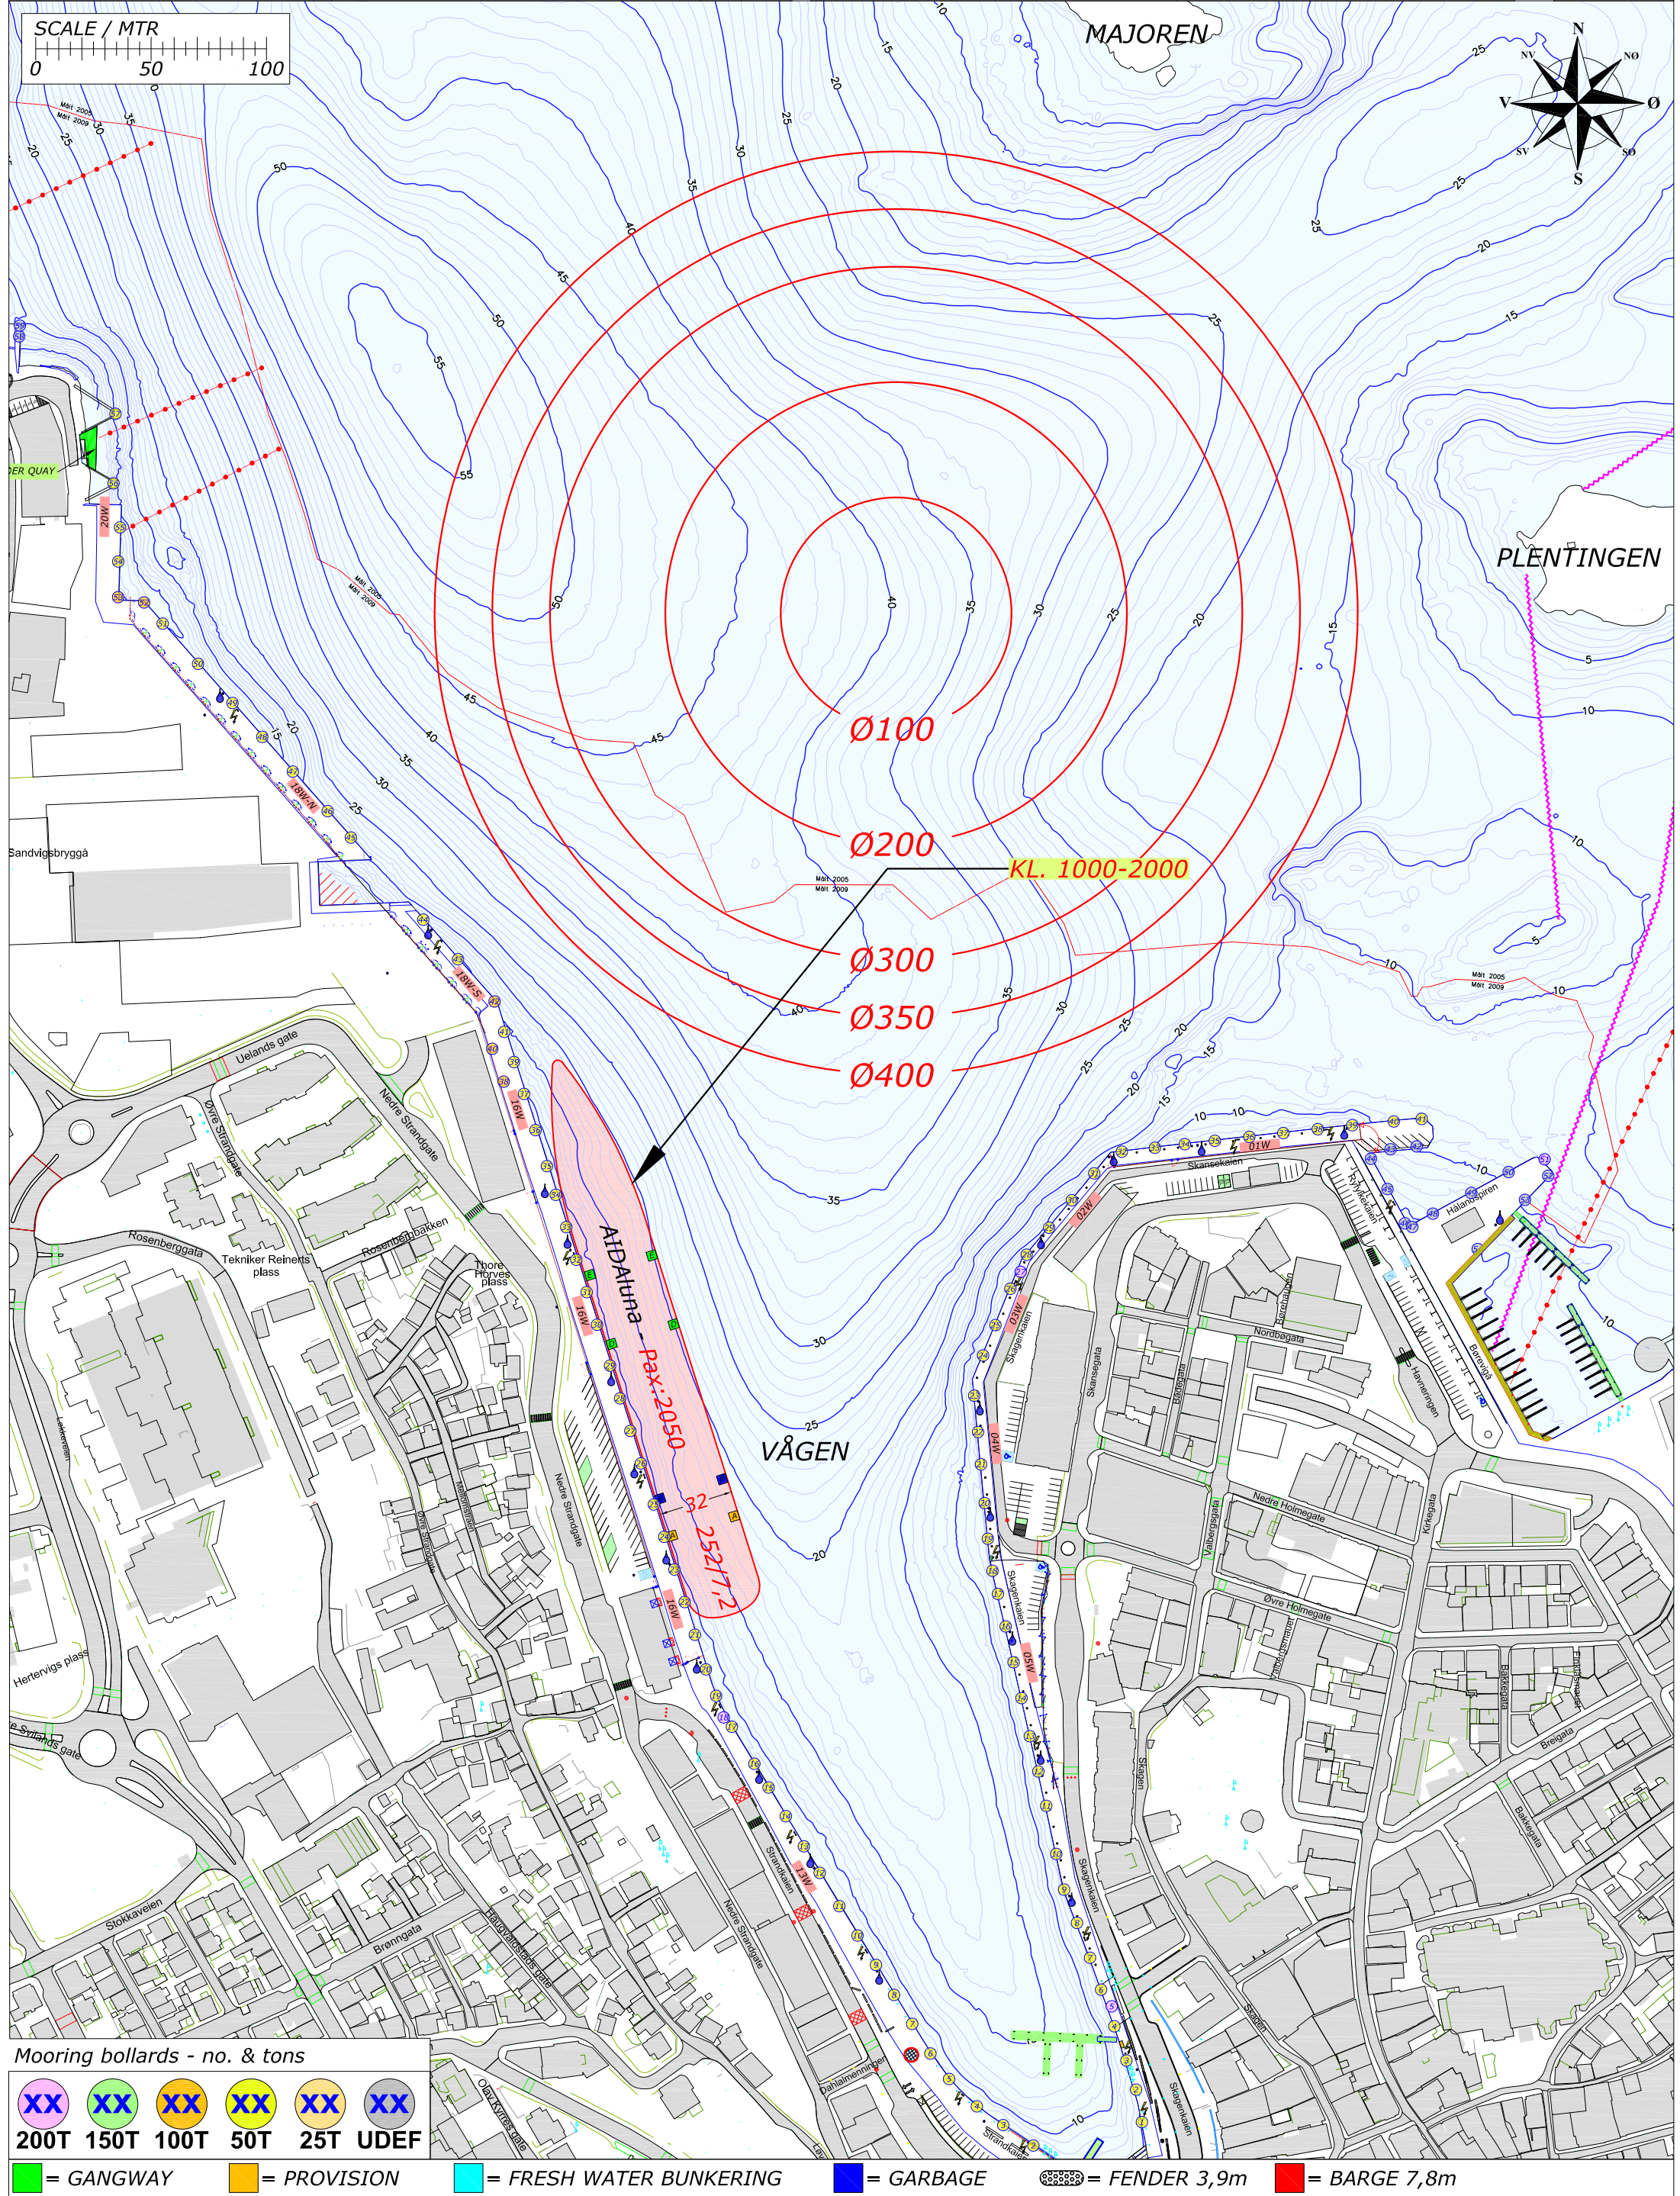

Mooring bollards - no. & tons

XX	XX	XX	XX	XX	XX
200T	150T	100T	50T	25T	UDEF


= GANGWAY = PROVISION = FRESH WATER BUNKERING = GARBAGE = FENDER 3,9m = BARGE 7,8m

Rev.	Date	Text	Sign
Drawn by R.KARLSEN		Approved by - date	
Filename STAVANGER_HAVN.DWG		Date 0	Scale 1:2500
Title PORT OF STAVANGER MOORINGPLAN		Drawing no.	
Customer Stavangerregionen Havnedrift AS		Size A3	Sheet 1/1



BERTHING PLAN PORT OF STAVANGER
SATURDAY 22. JUNE 2019

REV.NR. 02 - 19.03.2019

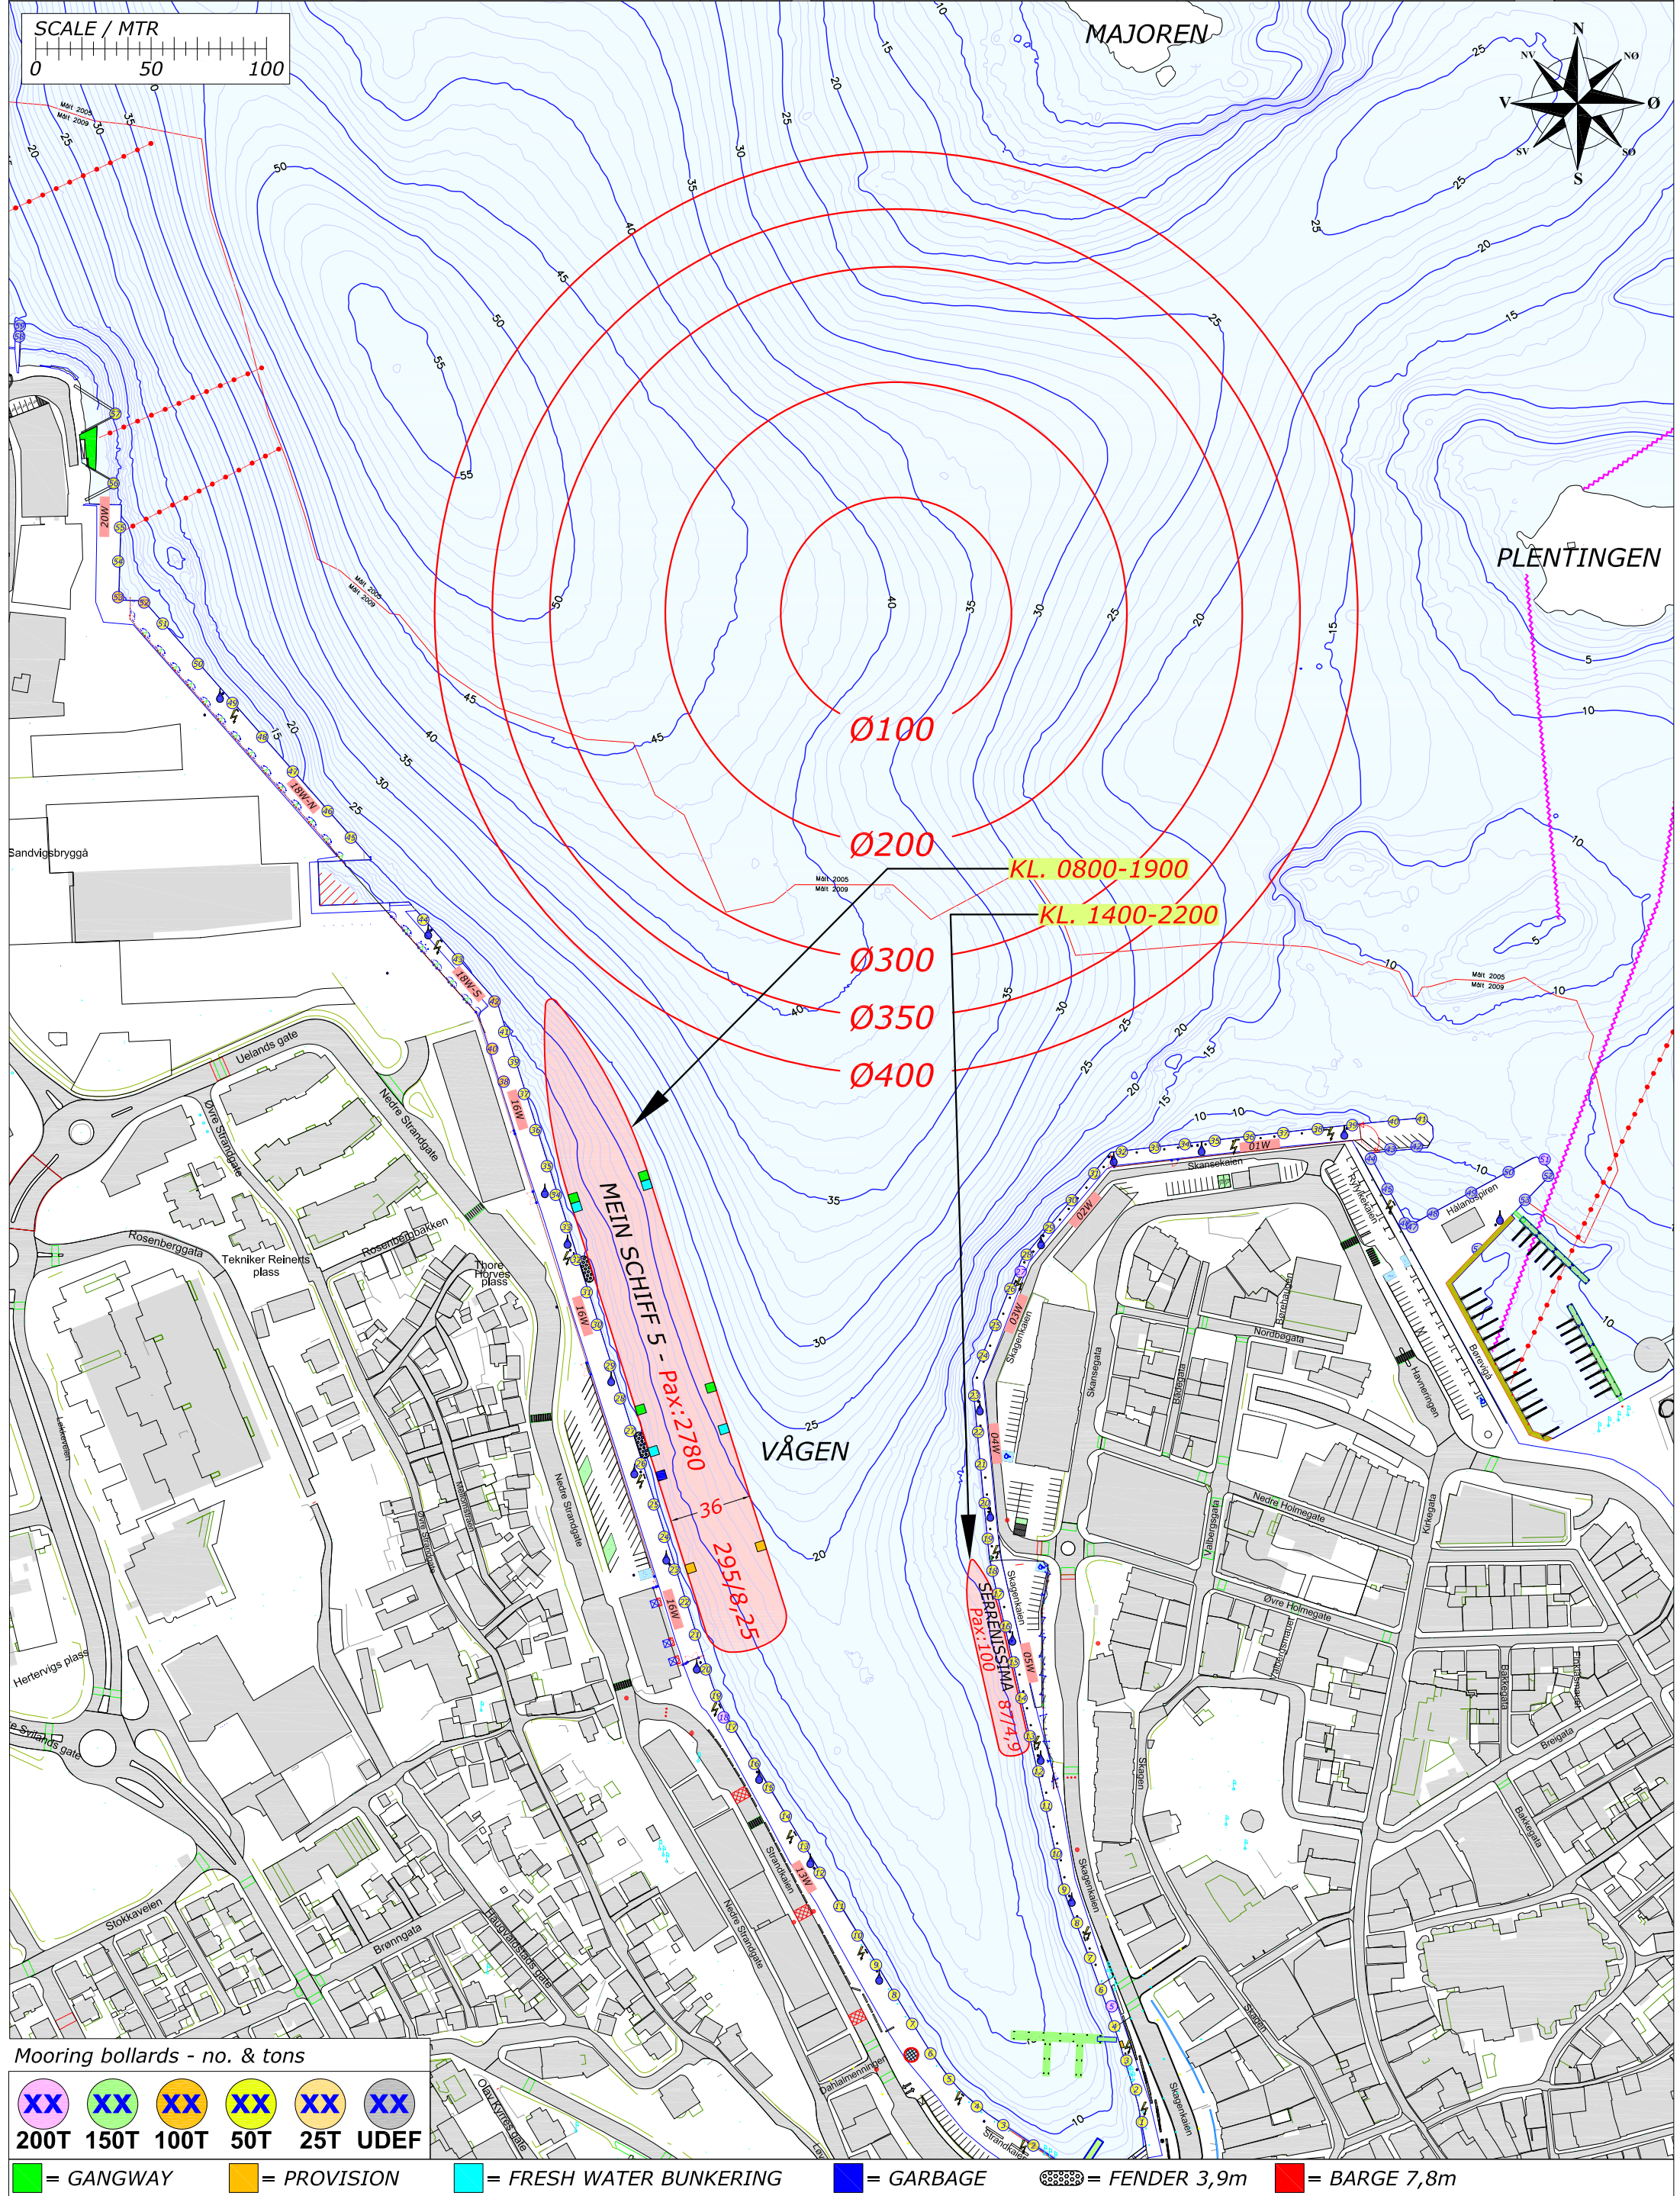

Mooring bollards - no. & tons

XX	XX	XX	XX	XX	XX
200T	150T	100T	50T	25T	UDEF

[Green] = GANGWAY [Orange] = PROVISION [Cyan] = FRESH WATER BUNKERING [Blue] = GARBAGE [Patterned] = FENDER 3,9m [Red] = BARGE 7,8m

Rev.	Date	Text	Sign
Drawn by R.KARLSEN		Approved by - date	
Filename STAVANGER_HAVN.DWG		Date 0	Scale 1:2500
Title PORT OF STAVANGER MOORINGPLAN		Drawing no.	
Customer Stavangerregionen Havnedrift AS		Size A3	Sheet 1/1

RUTEK


Rutek AS - Seiskjervegen 11 - 4055 Sola

BERTHING PLAN PORT OF STAVANGER SUNDAY 23. JUNE 2019

REV.NR. 02 - 16.03.2019



**STAVANGER
REGIONEN**
Havnedrift AS

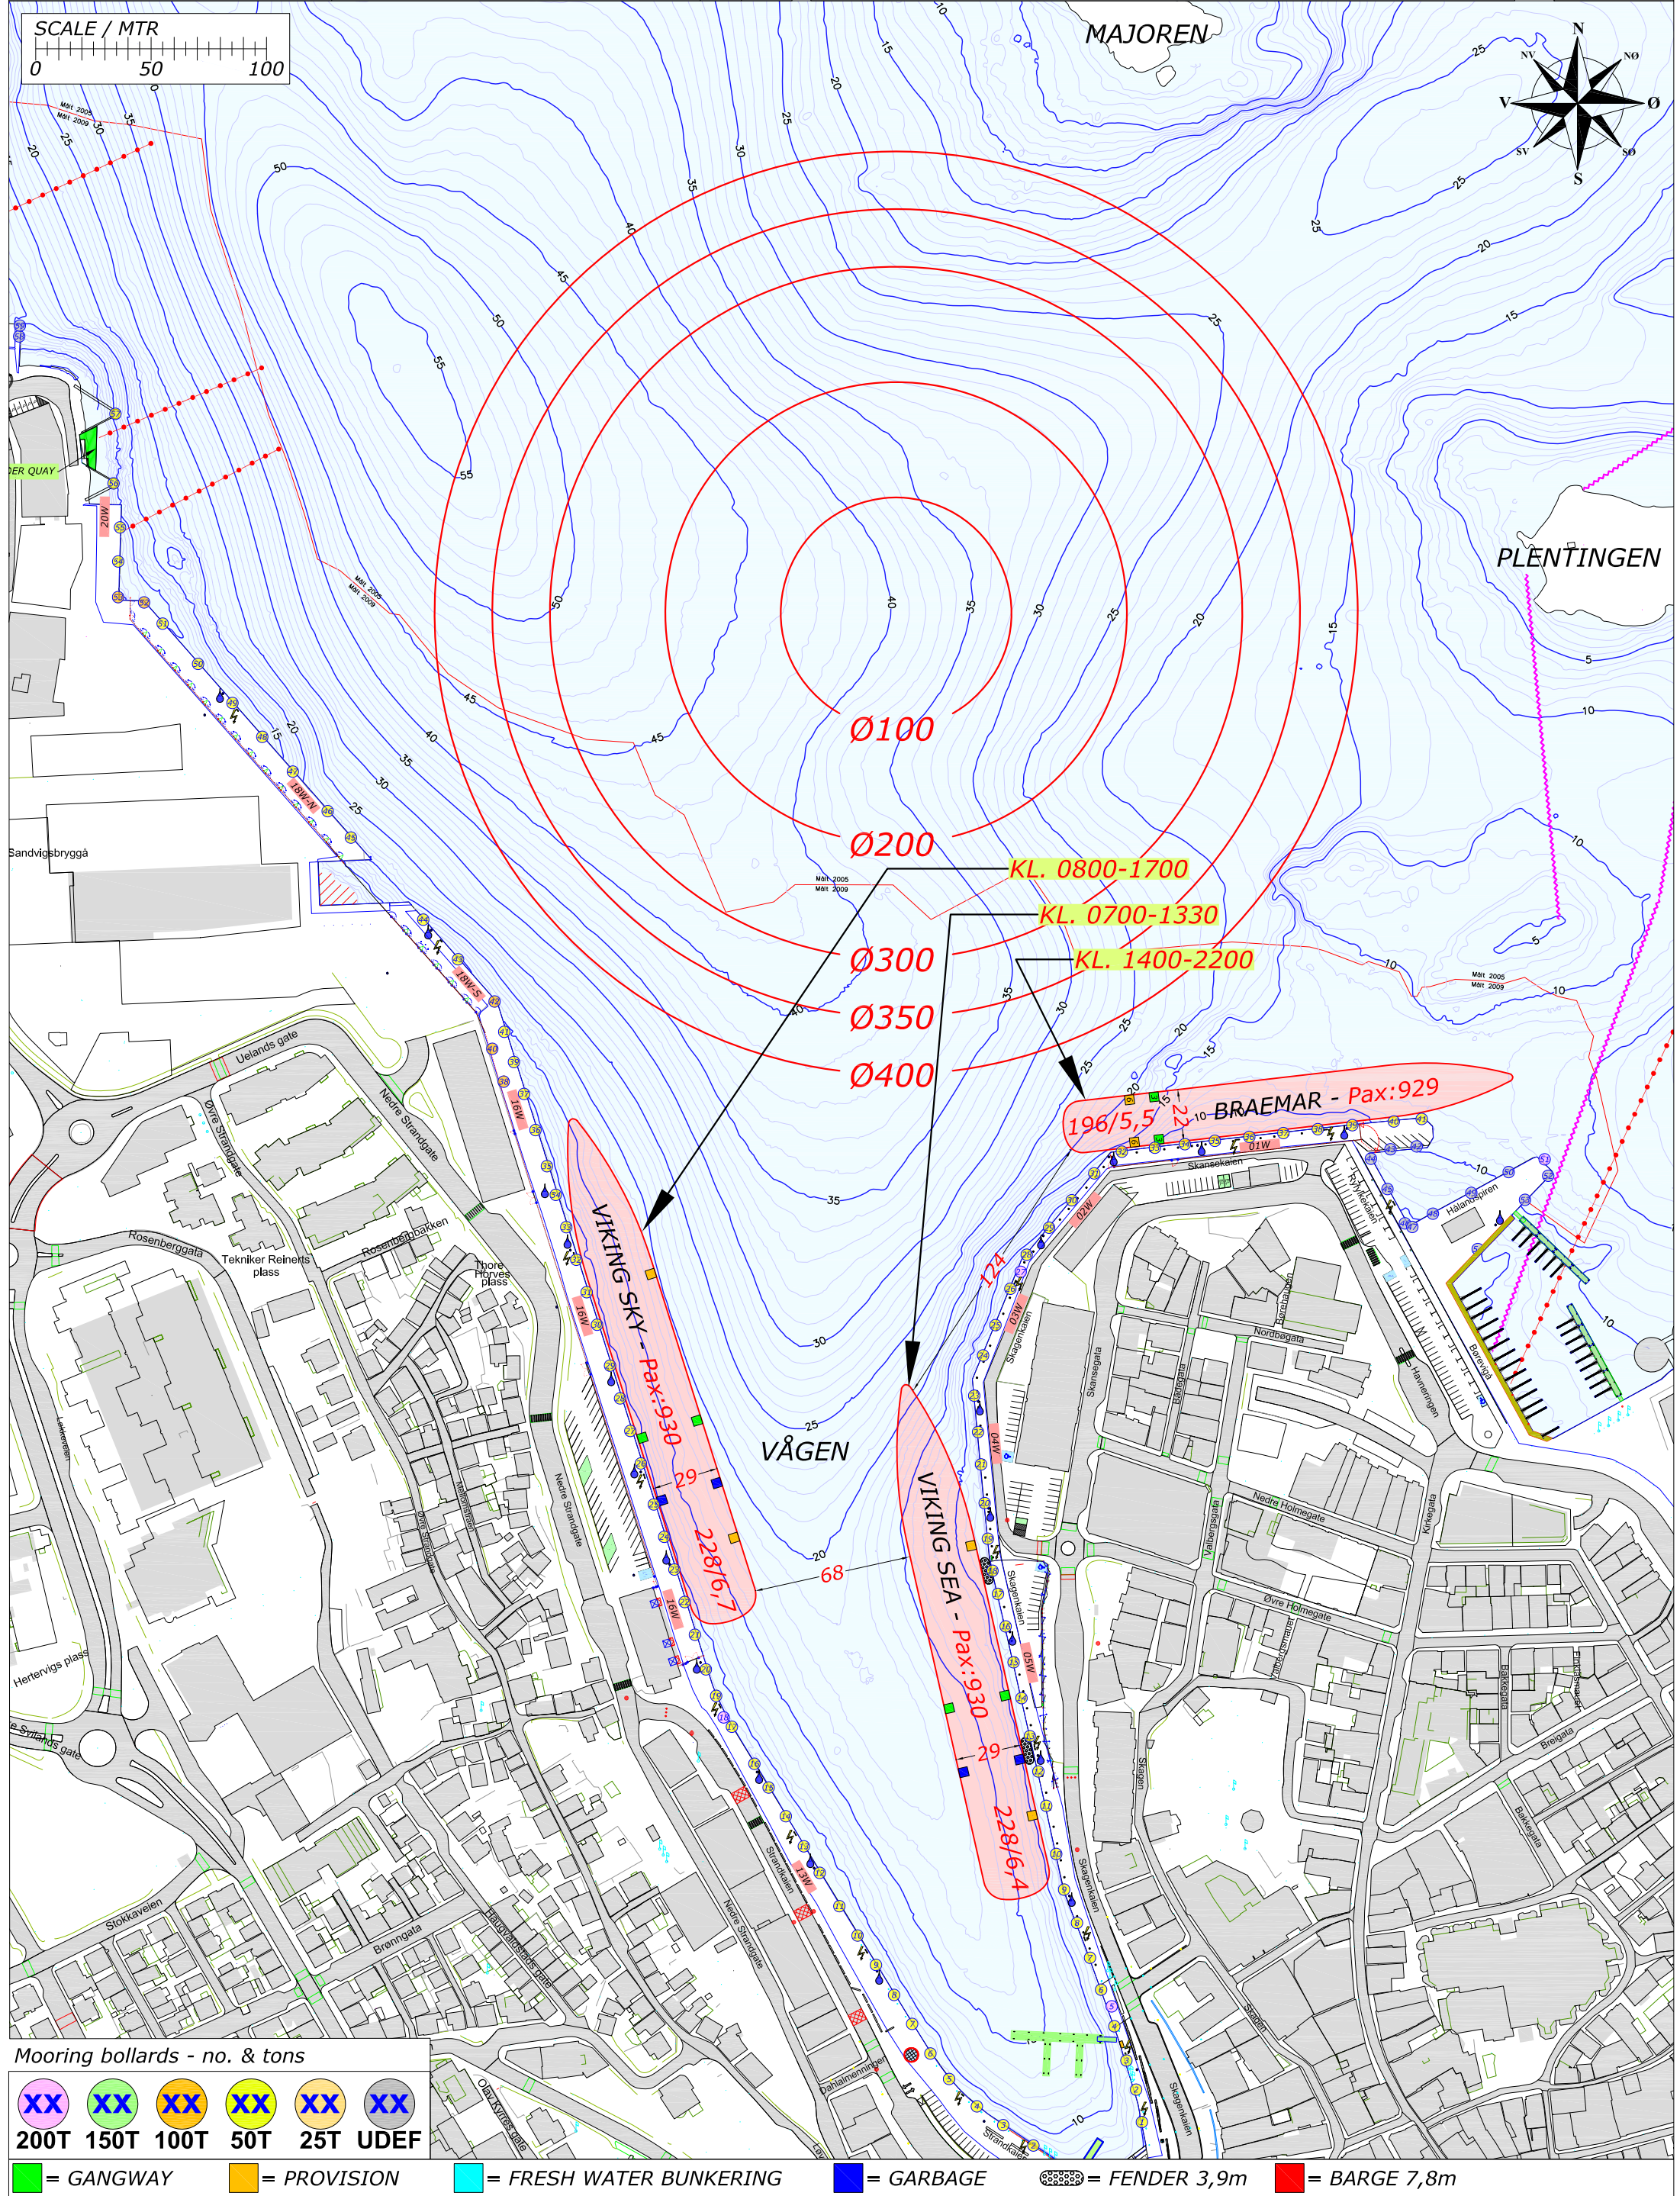

Mooring bollards - no. & tons

XX	XX	XX	XX	XX	XX
200T	150T	100T	50T	25T	UDEF


= GANGWAY = PROVISION = FRESH WATER BUNKERING = GARBAGE = FENDER 3,9m = BARGE 7,8m

Rev.	Date	Text	Sign
Drawn by R.KARLSEN		Approved by - date	
Filename STAVANGER_HAVN.DWG		Date 0	Scale 1:2500
Title PORT OF STAVANGER MOORINGPLAN		Drawing no.	
Customer Stavangerregionen Havnedrift AS		Size A3	Sheet 1/1



BERTHING PLAN PORT OF STAVANGER
MONDAY 24. JUNE 2019

REV.NR. 01 - 03.01.2019

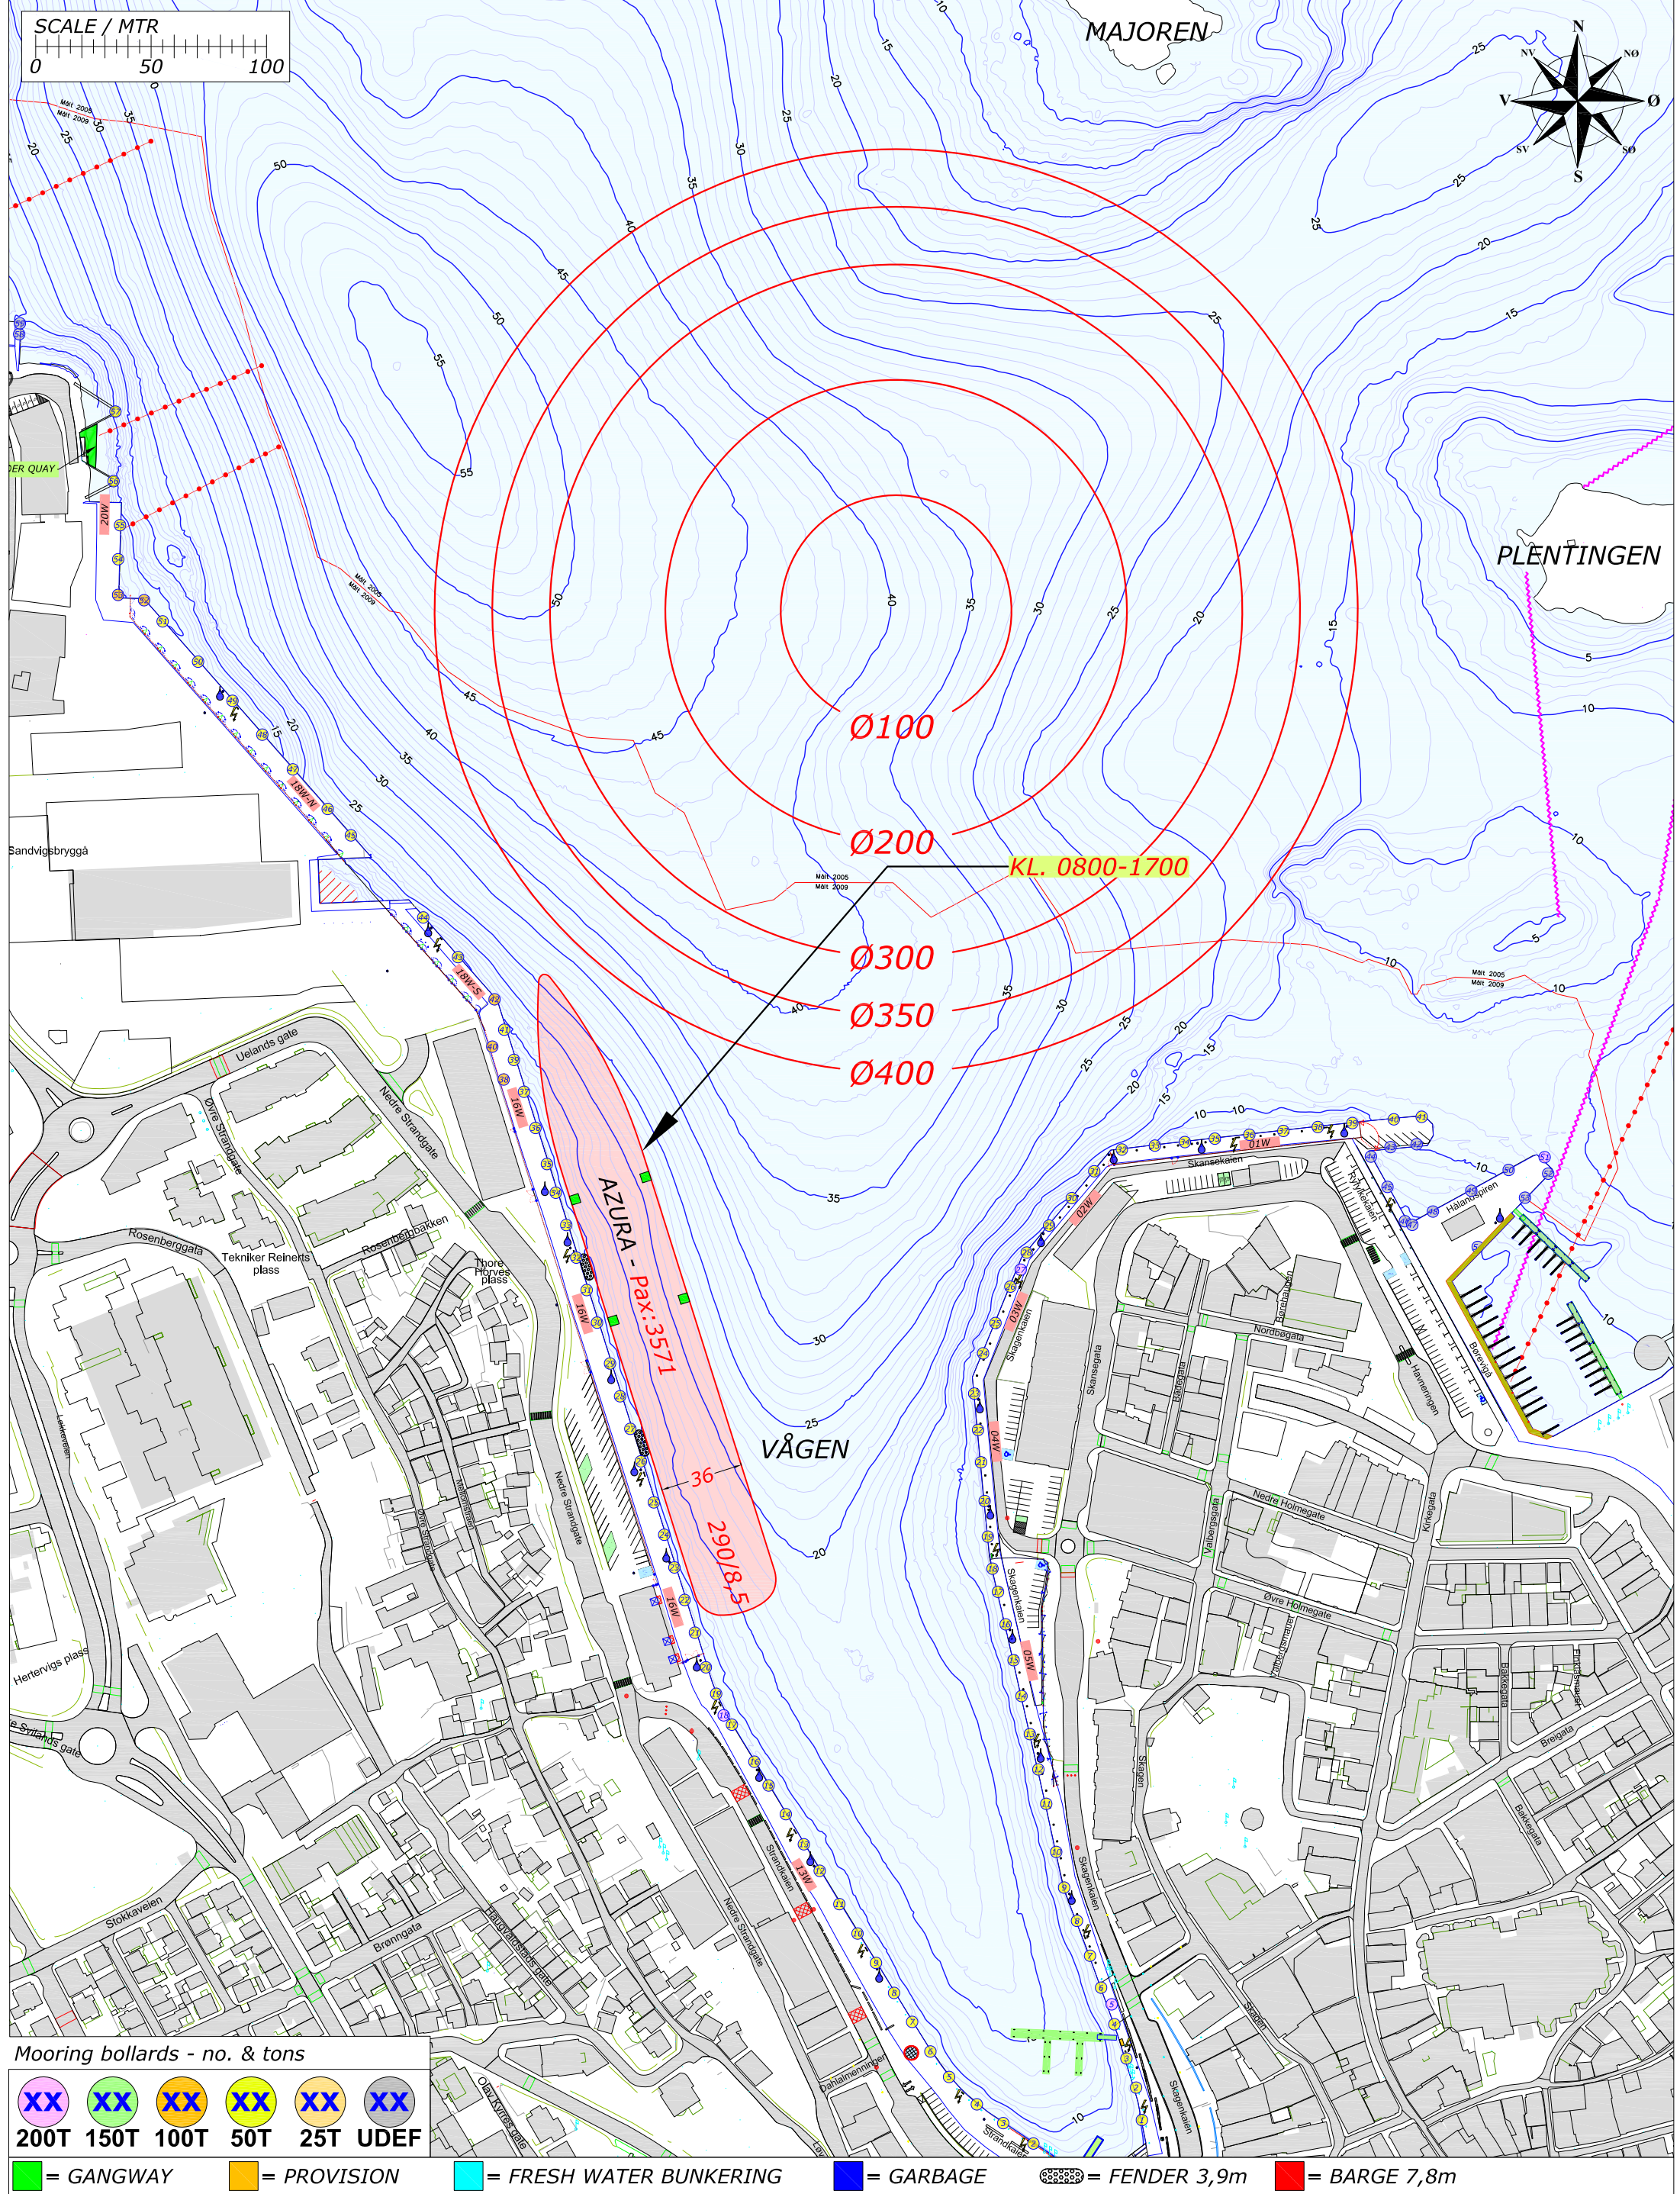

Mooring bollards - no. & tons

XX	XX	XX	XX	XX	XX
200T	150T	100T	50T	25T	UDEF

Legend:

- = GANGWAY
- = PROVISION
- = FRESH WATER BUNKERING
- = GARBAGE
- = FENDER 3,9m
- = BARGE 7,8m

Rev.	Date	Text	Sign
Drawn by R.KARLSEN		Approved by - date	
Filename STAVANGER_HAVN.DWG		Date 0	Scale 1:2500
Title PORT OF STAVANGER MOORINGPLAN		Drawing no.	
Customer Stavangerregionen Havnedrift AS		Size A3	Sheet 1/1

RUTEK


Rutek AS - Seiskjervegen 11 - 4055 Sola

BERTHING PLAN PORT OF STAVANGER TUESDAY 25. JUNE 2019

REV.NR. 01 - 03.01.2019



**STAVANGER
REGIONEN**
Havnedrift AS

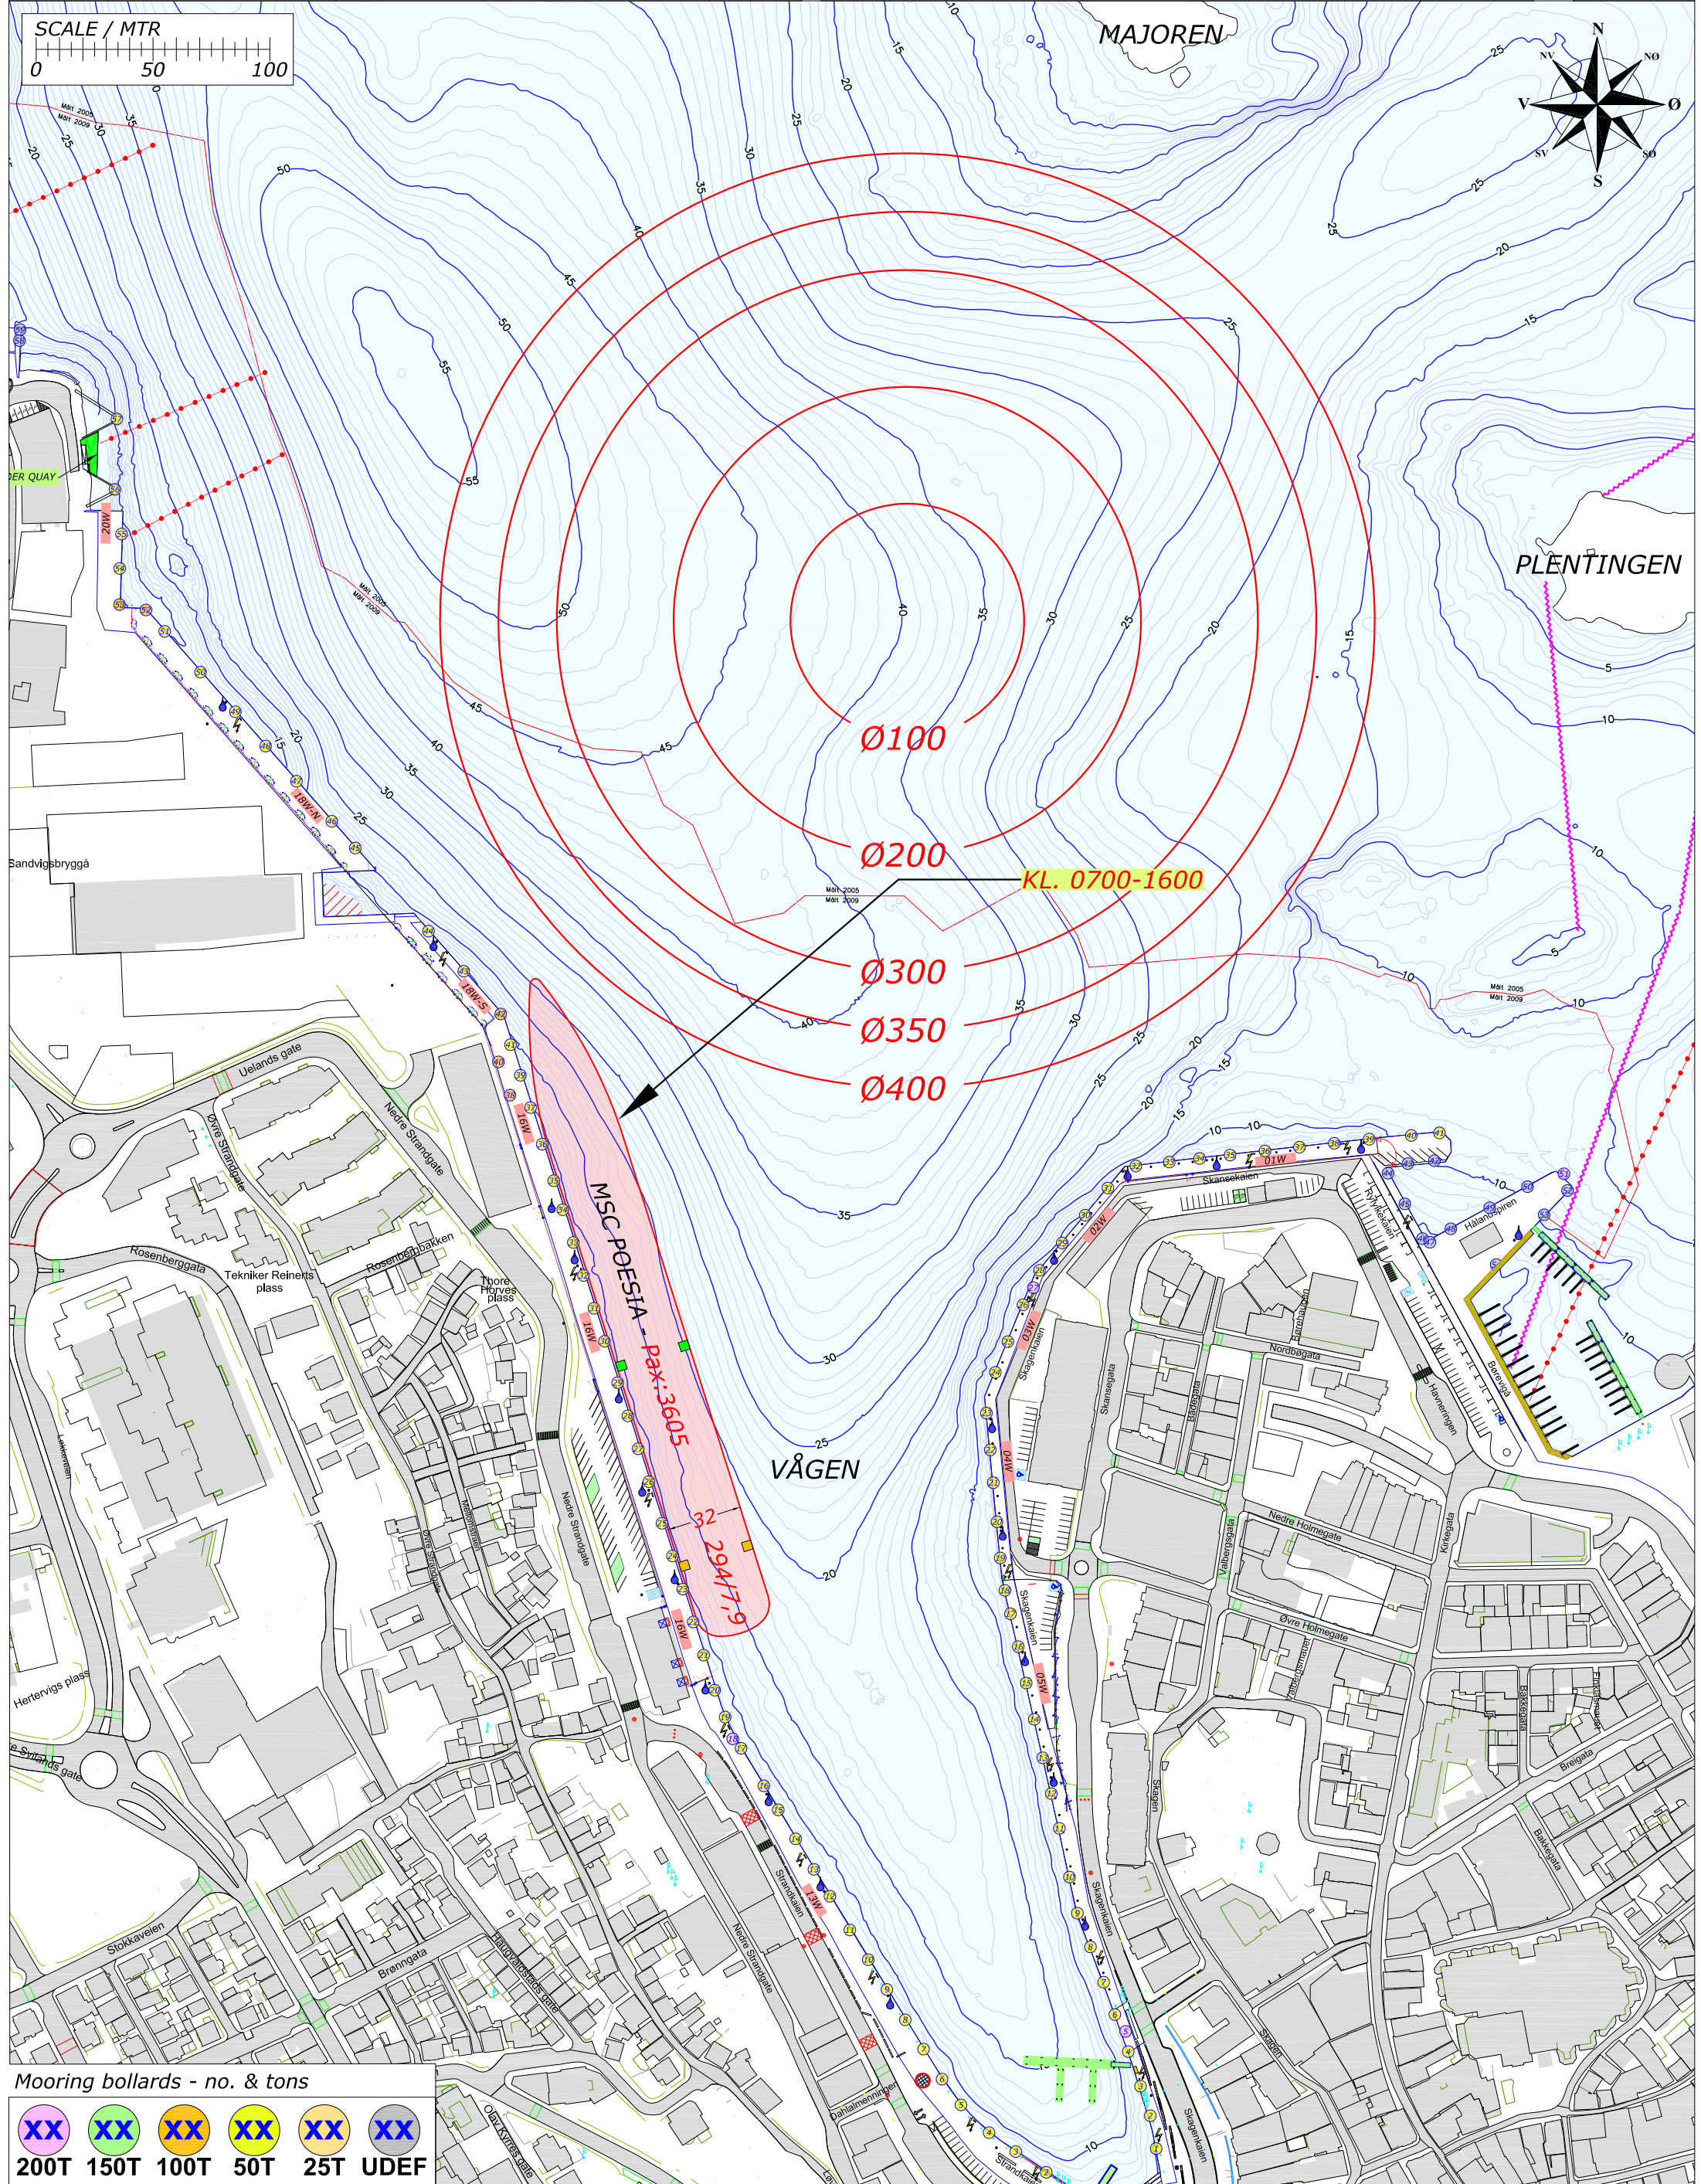

Rev.	Date	Text	Sign
Drawn by R.KARLSEN		Approved by - date	
Filename STAVANGER_HAVN.DWG		Date 0	Scale 1:2500
Title PORT OF STAVANGER MOORINGPLAN		Drawing no.	
Customer Stavangerregionen Havnedrift AS		Size A3	Sheet 1/1

RUTEK


Rutek AS - Seiskjervegen 11 - 4055 Sola

BERTHING PLAN PORT OF STAVANGER
WEDNESDAY 26. JUNE 2019

REV.NR. 02 - 16.03.2019



**STAVANGER
REGIONEN**
Havnedrift AS

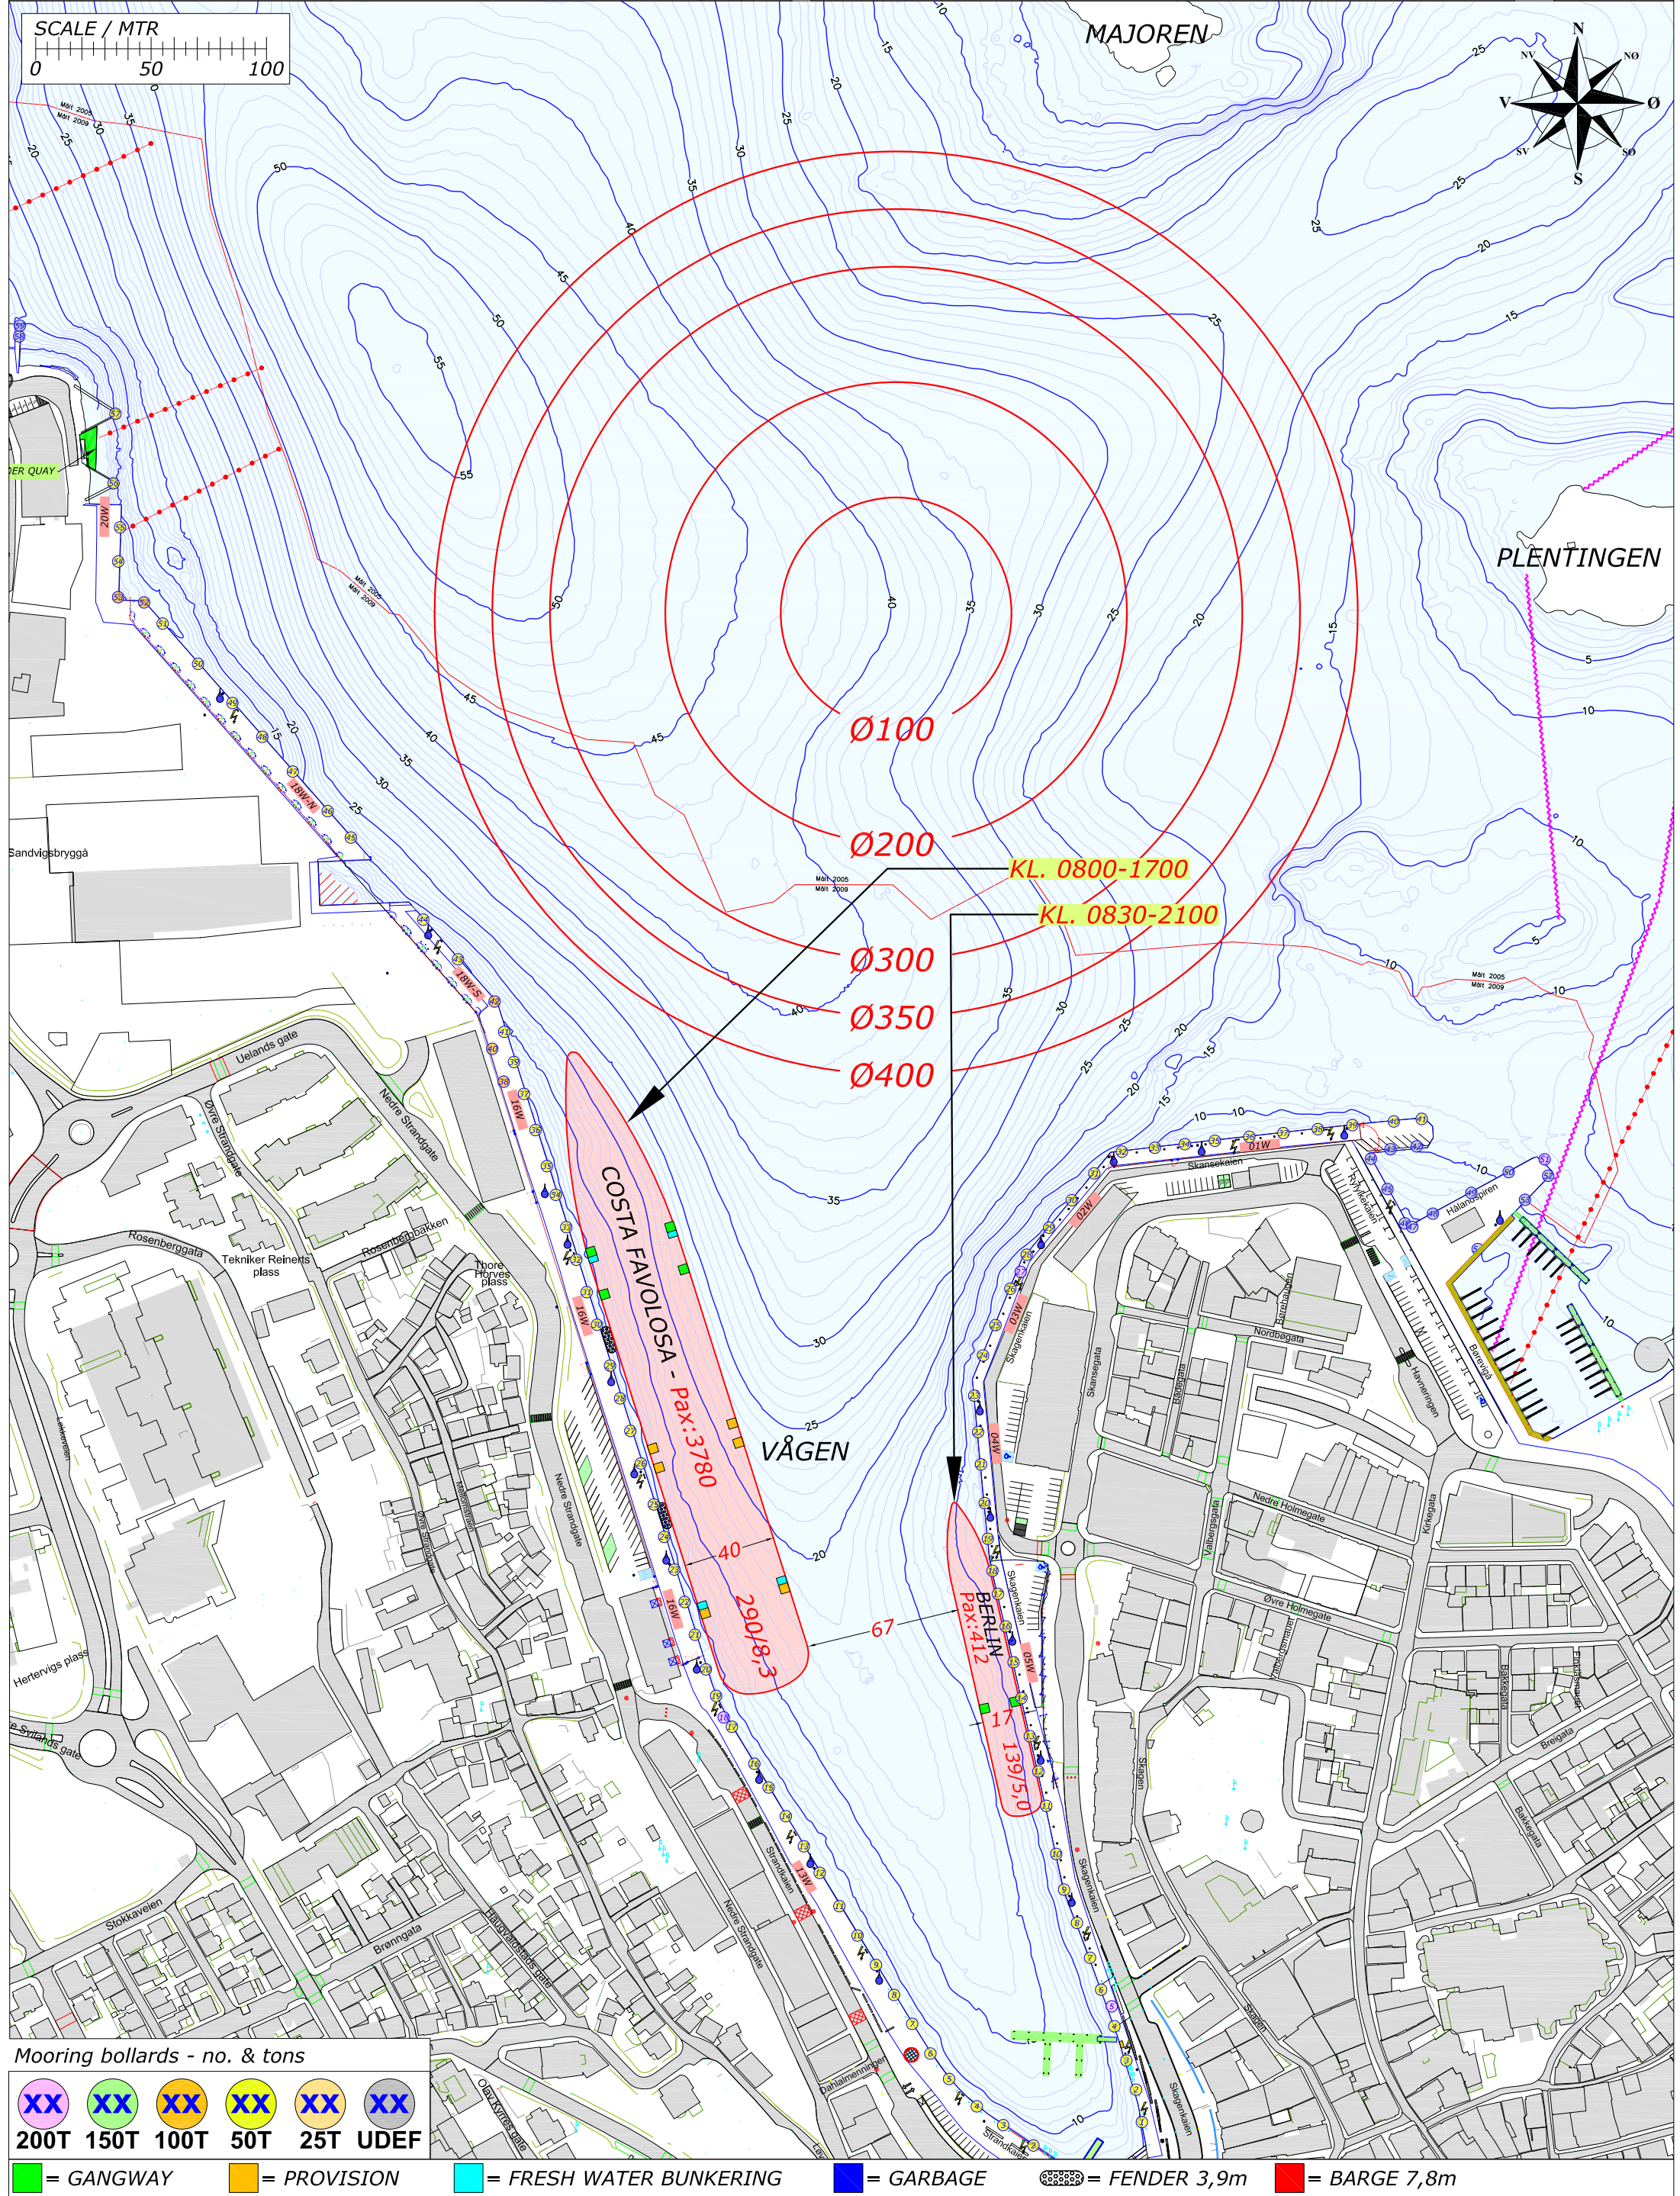

Mooring bollards - no. & tons

XX	XX	XX	XX	XX	XX
200T	150T	100T	50T	25T	UDEF


= GANGWAY = PROVISION = FRESH WATER BUNKERING = GARBAGE = FENDER 3,9m = BARGE 7,8m

Rev.	Date	Text	Sign
Drawn by R.KARLSEN		Approved by - date	
Filename STAVANGER_HAVN.DWG		Date 0	Scale 1:2500
Title PORT OF STAVANGER MOORINGPLAN		Drawing no.	
Customer Stavangerregionen Havnedrift AS		Size A3	Sheet 1/1



BERTHING PLAN PORT OF STAVANGER
THURSDAY 27. JUNE 2019

REV.NR. 01 - 03.01.2019

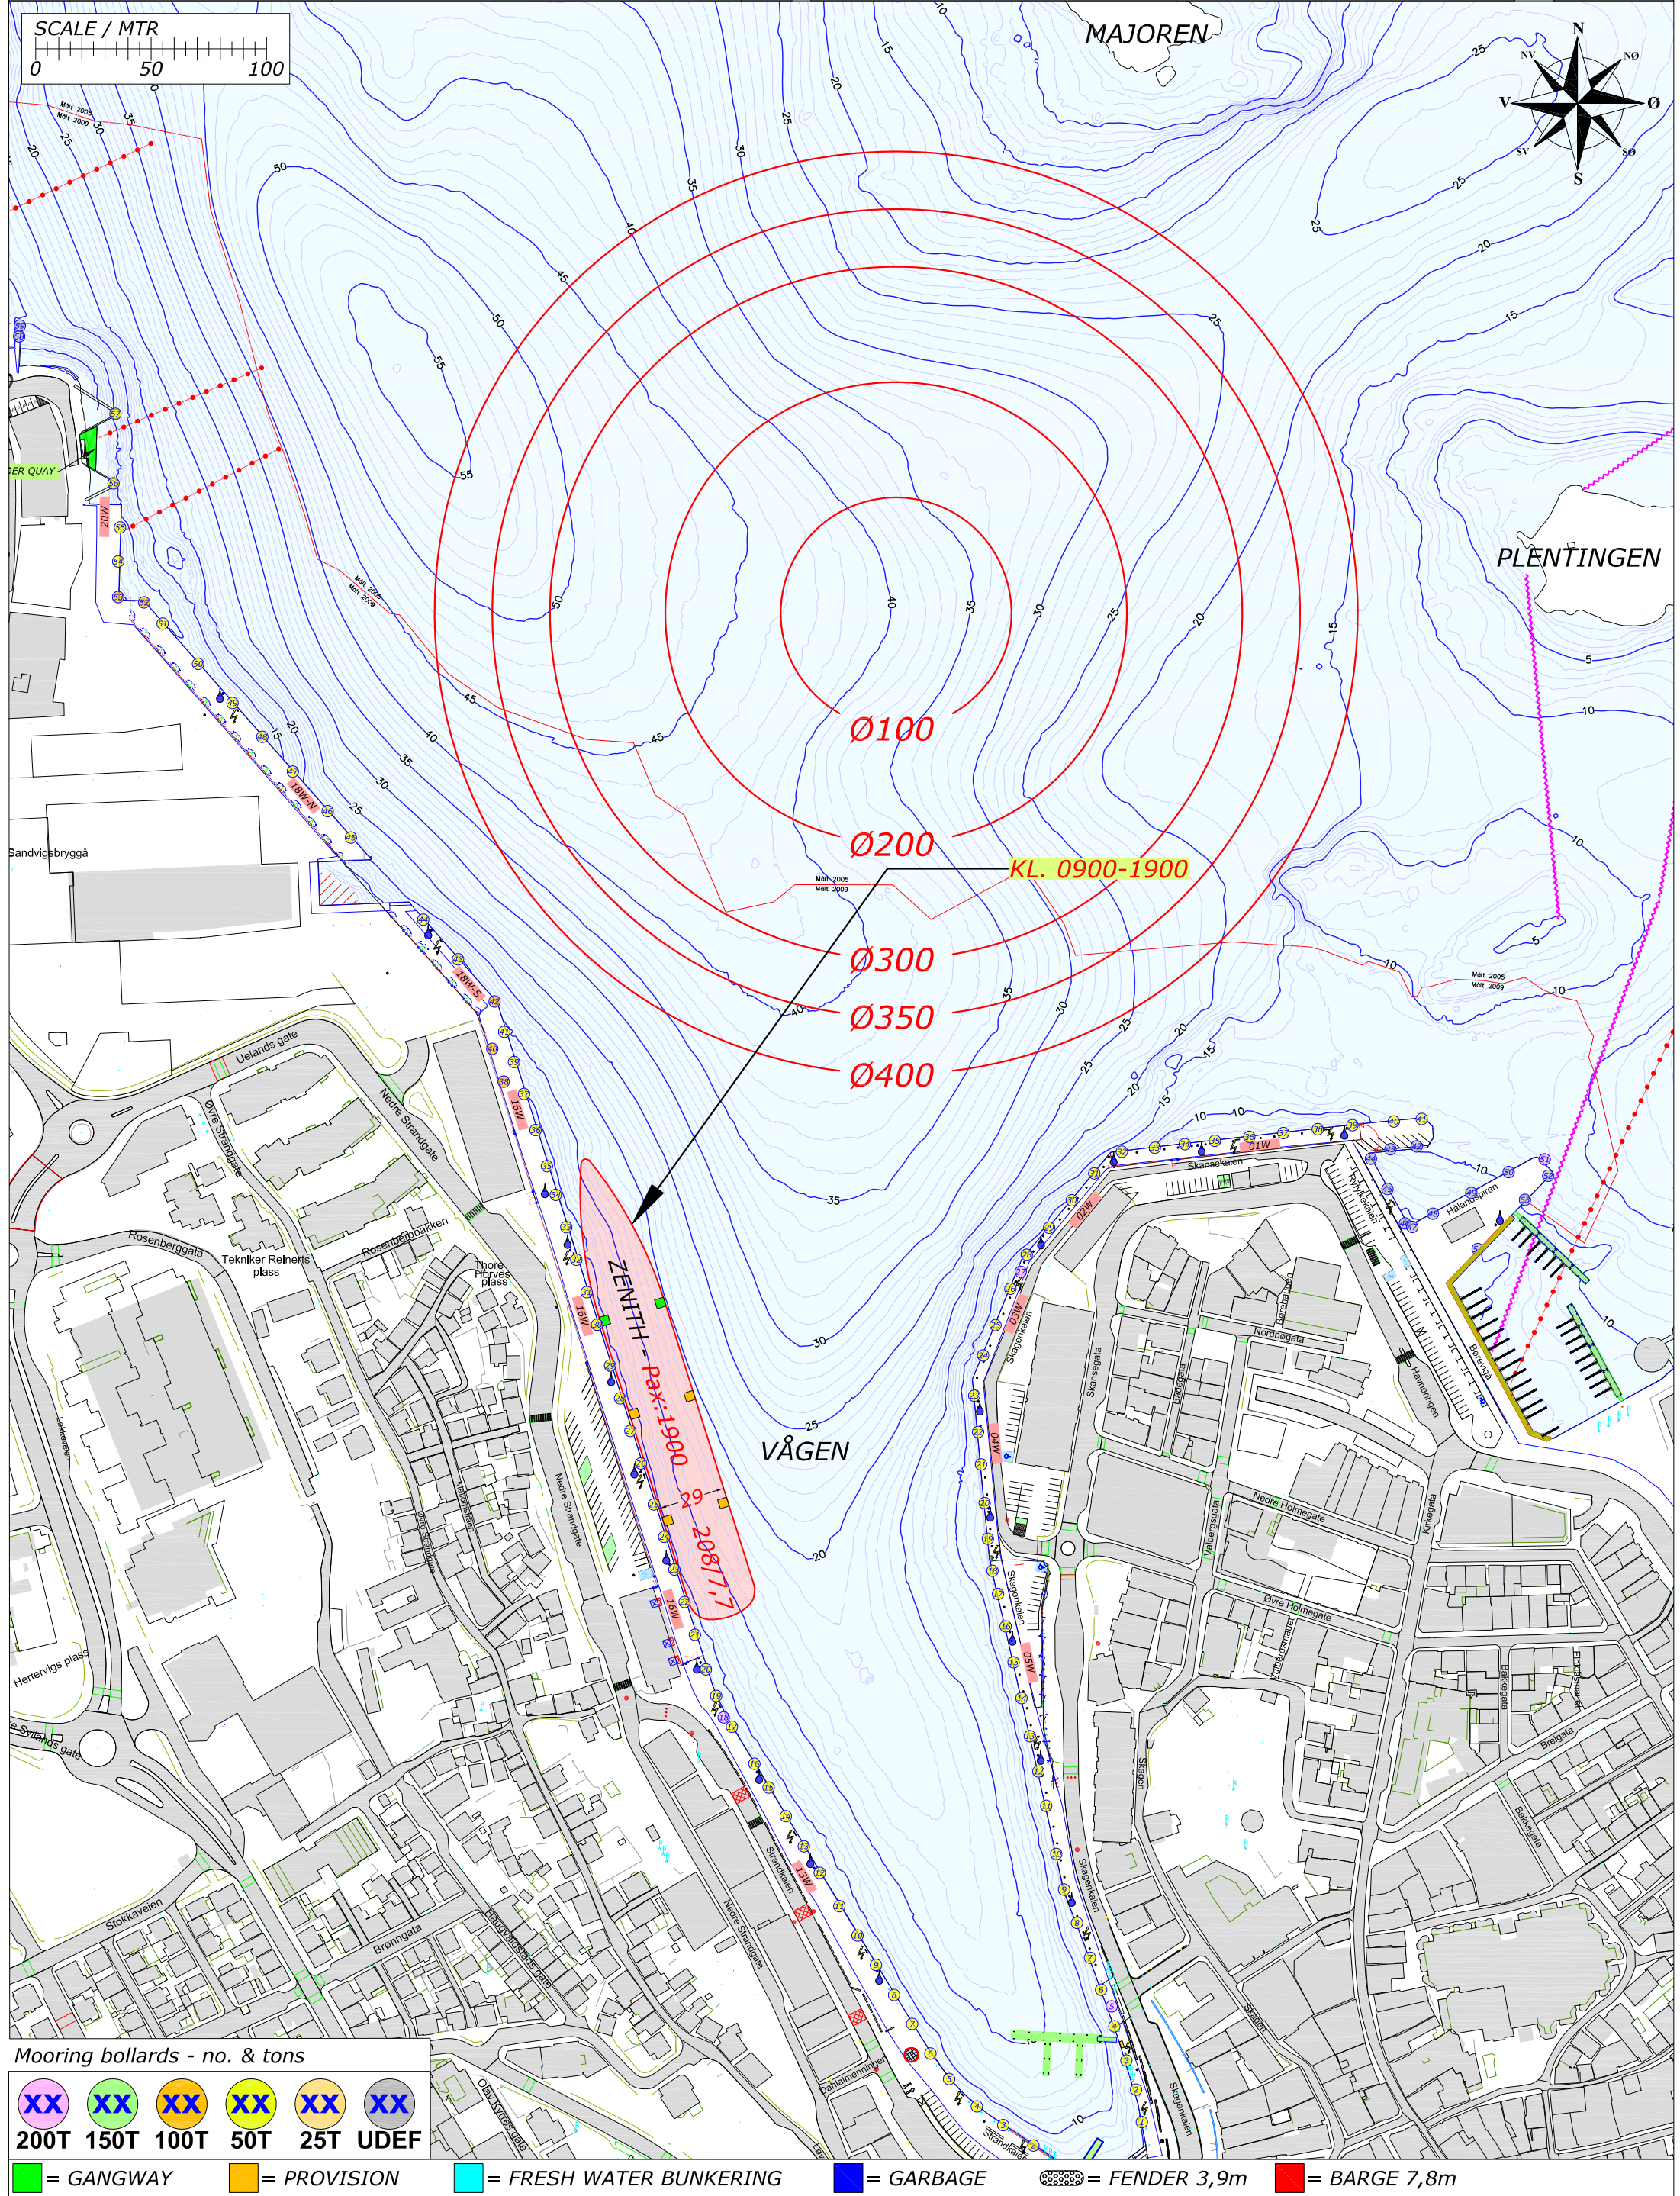

Mooring bollards - no. & tons

XX	XX	XX	XX	XX	XX
200T	150T	100T	50T	25T	UDEF

Legend for symbols and colors:


- = GANGWAY
- = PROVISION
- = FRESH WATER BUNKERING
- = GARBAGE
- = FENDER 3,9m
- = BARGE 7,8m

Rev.	Date	Text	Sign
Drawn by R.KARLSEN		Approved by - date	
Filename STAVANGER_HAVN.DWG		Date 0	Scale 1:2500
Title PORT OF STAVANGER MOORINGPLAN		Drawing no.	
Customer Stavangerregionen Havnedrift AS		Size A3	Sheet 1/1



BERTHING PLAN PORT OF STAVANGER
FRIDAY 28. JUNE 2019

REV.NR. 01 - 03.01.2019

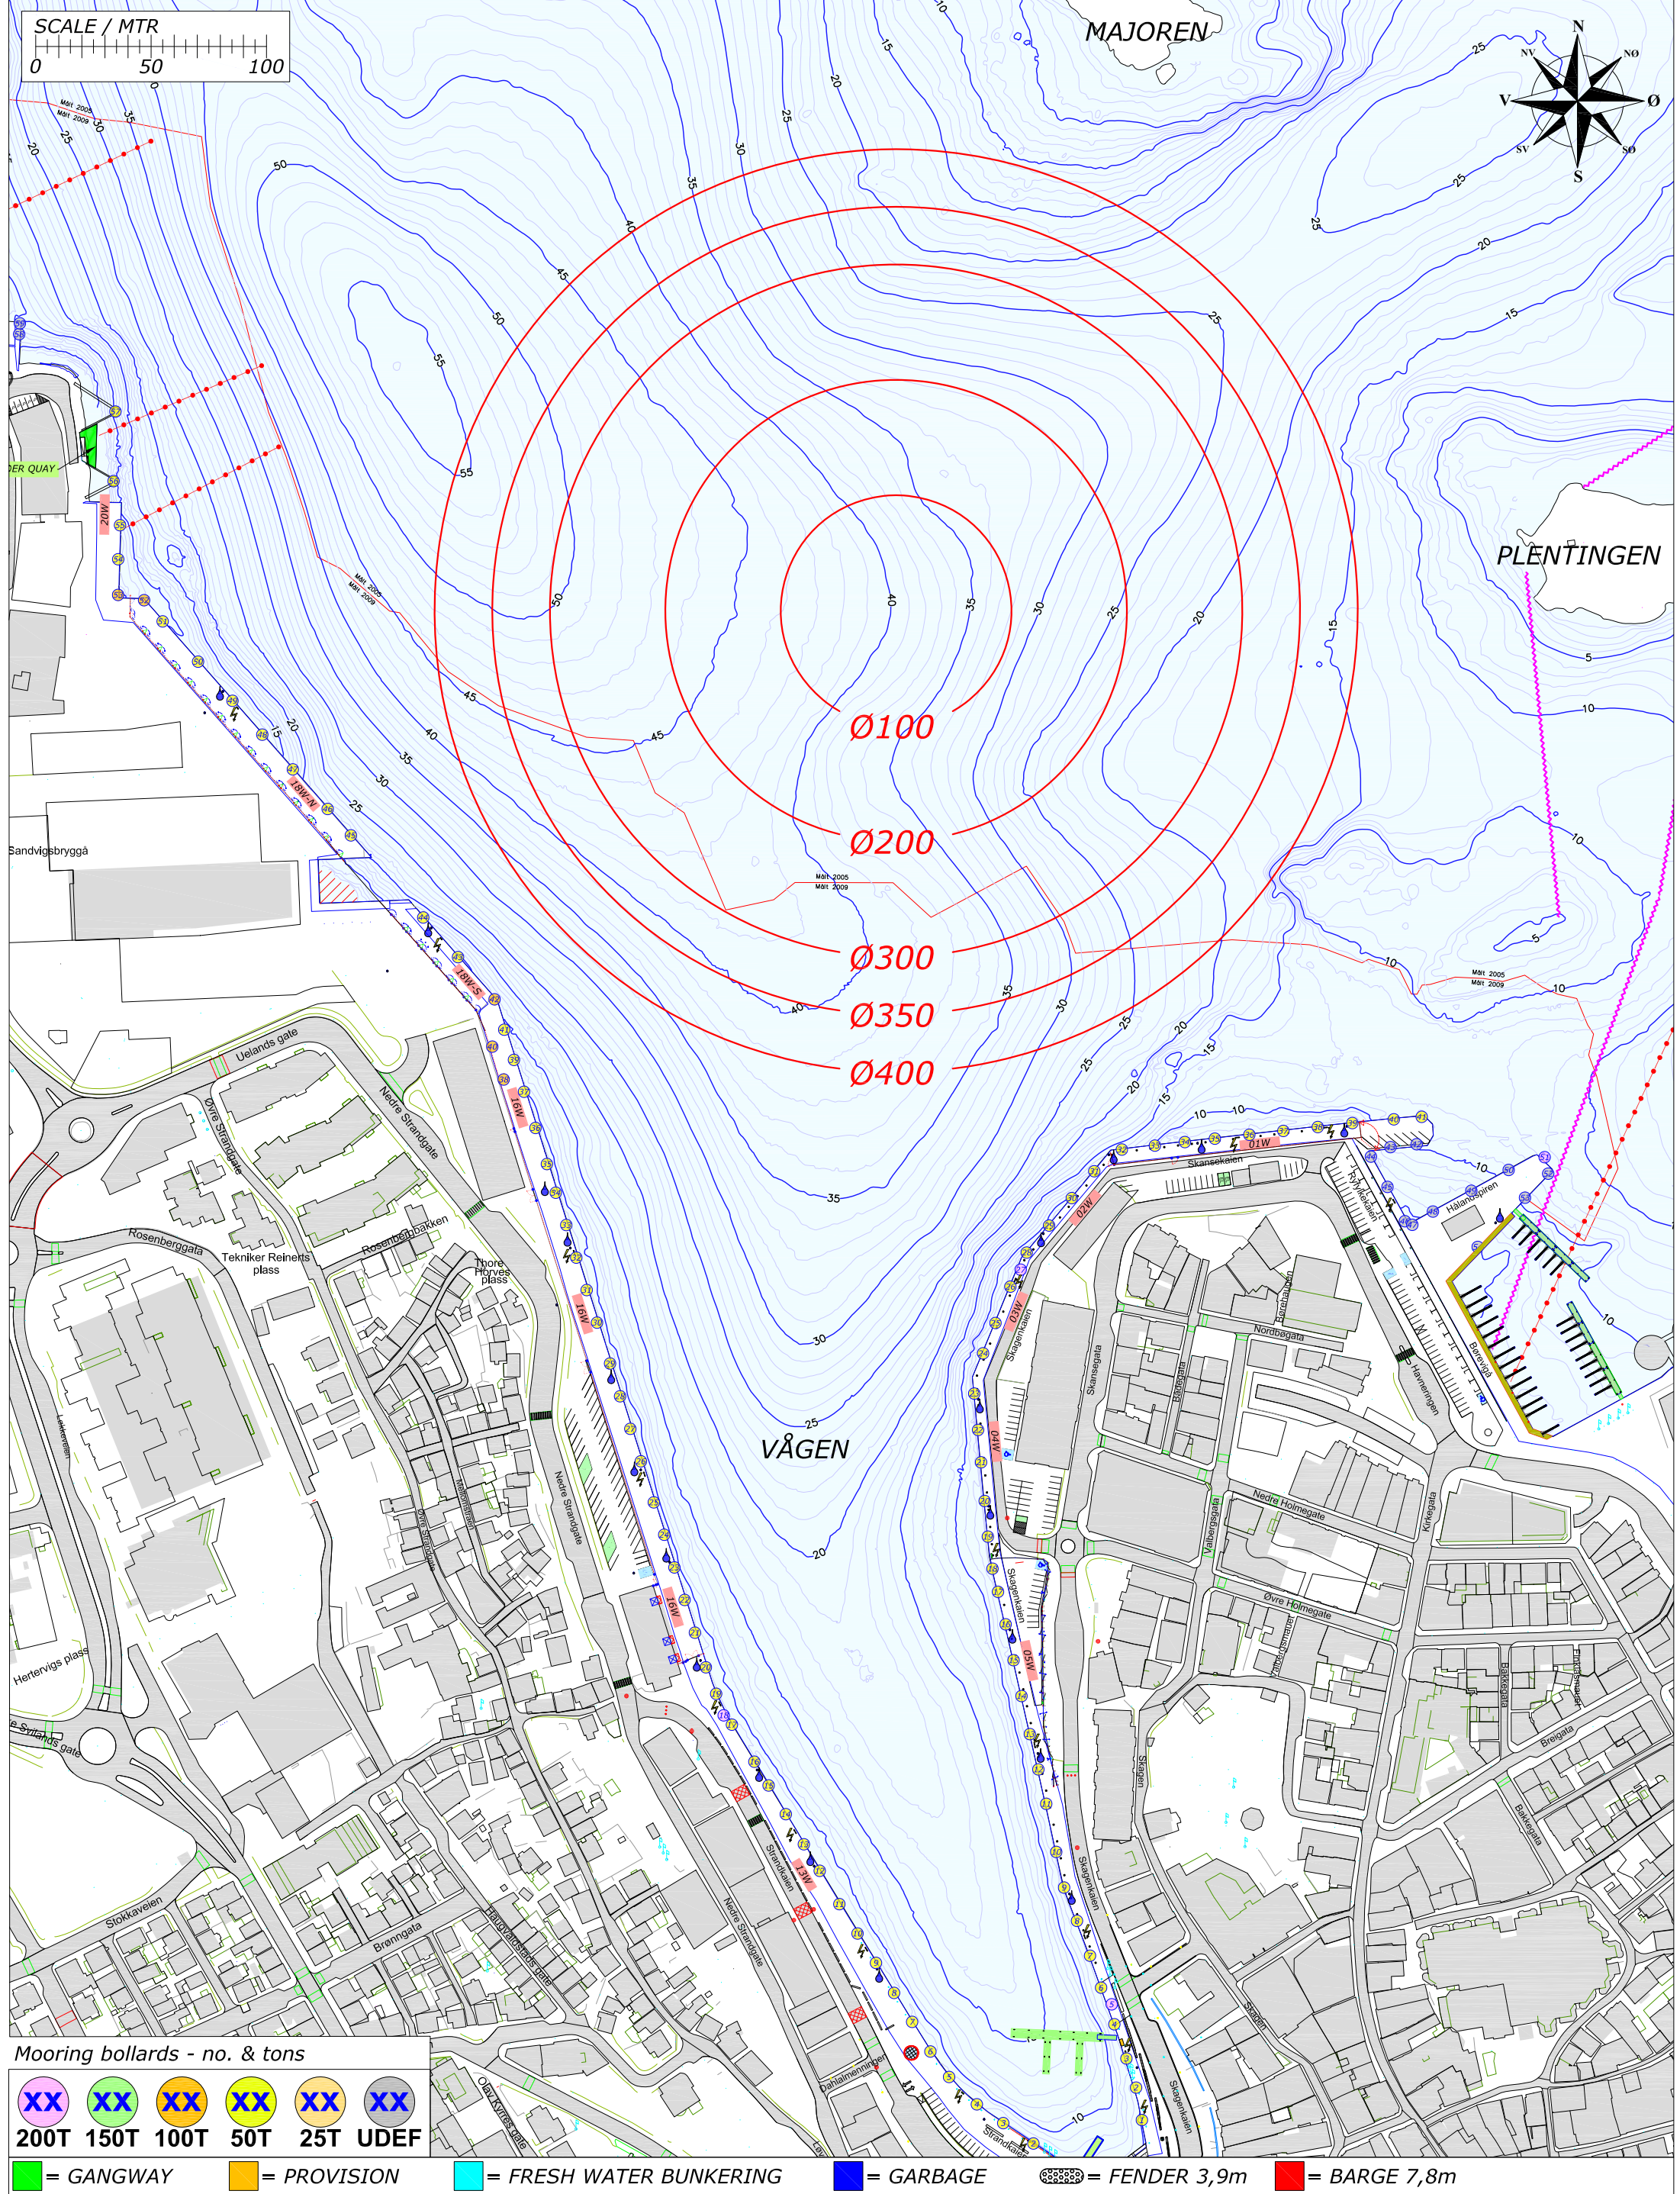

Mooring bollards - no. & tons

XX	XX	XX	XX	XX	XX
200T	150T	100T	50T	25T	UDEF

[Green] = GANGWAY [Orange] = PROVISION [Cyan] = FRESH WATER BUNKERING [Blue] = GARBAGE [Pattern] = FENDER 3,9m [Red] = BARGE 7,8m

Rev.	Date	Text	Sign
Drawn by R.KARLSEN		Approved by - date	
Filename STAVANGER_HAVN.DWG		Date 0	Scale 1:2500
Title PORT OF STAVANGER MOORINGPLAN		Drawing no.	
Customer Stavangerregionen Havnedrift AS		Size A3	Sheet 1/1



Rutek AS - Seiskjervegen 11 - 4055 Sola


BERTHING PLAN PORT OF STAVANGER

SATURDAY 29. JUNE 2019

REV.NR. 01 - 03.01.2019



STAVANGER
REGIONEN
Havnedrift AS

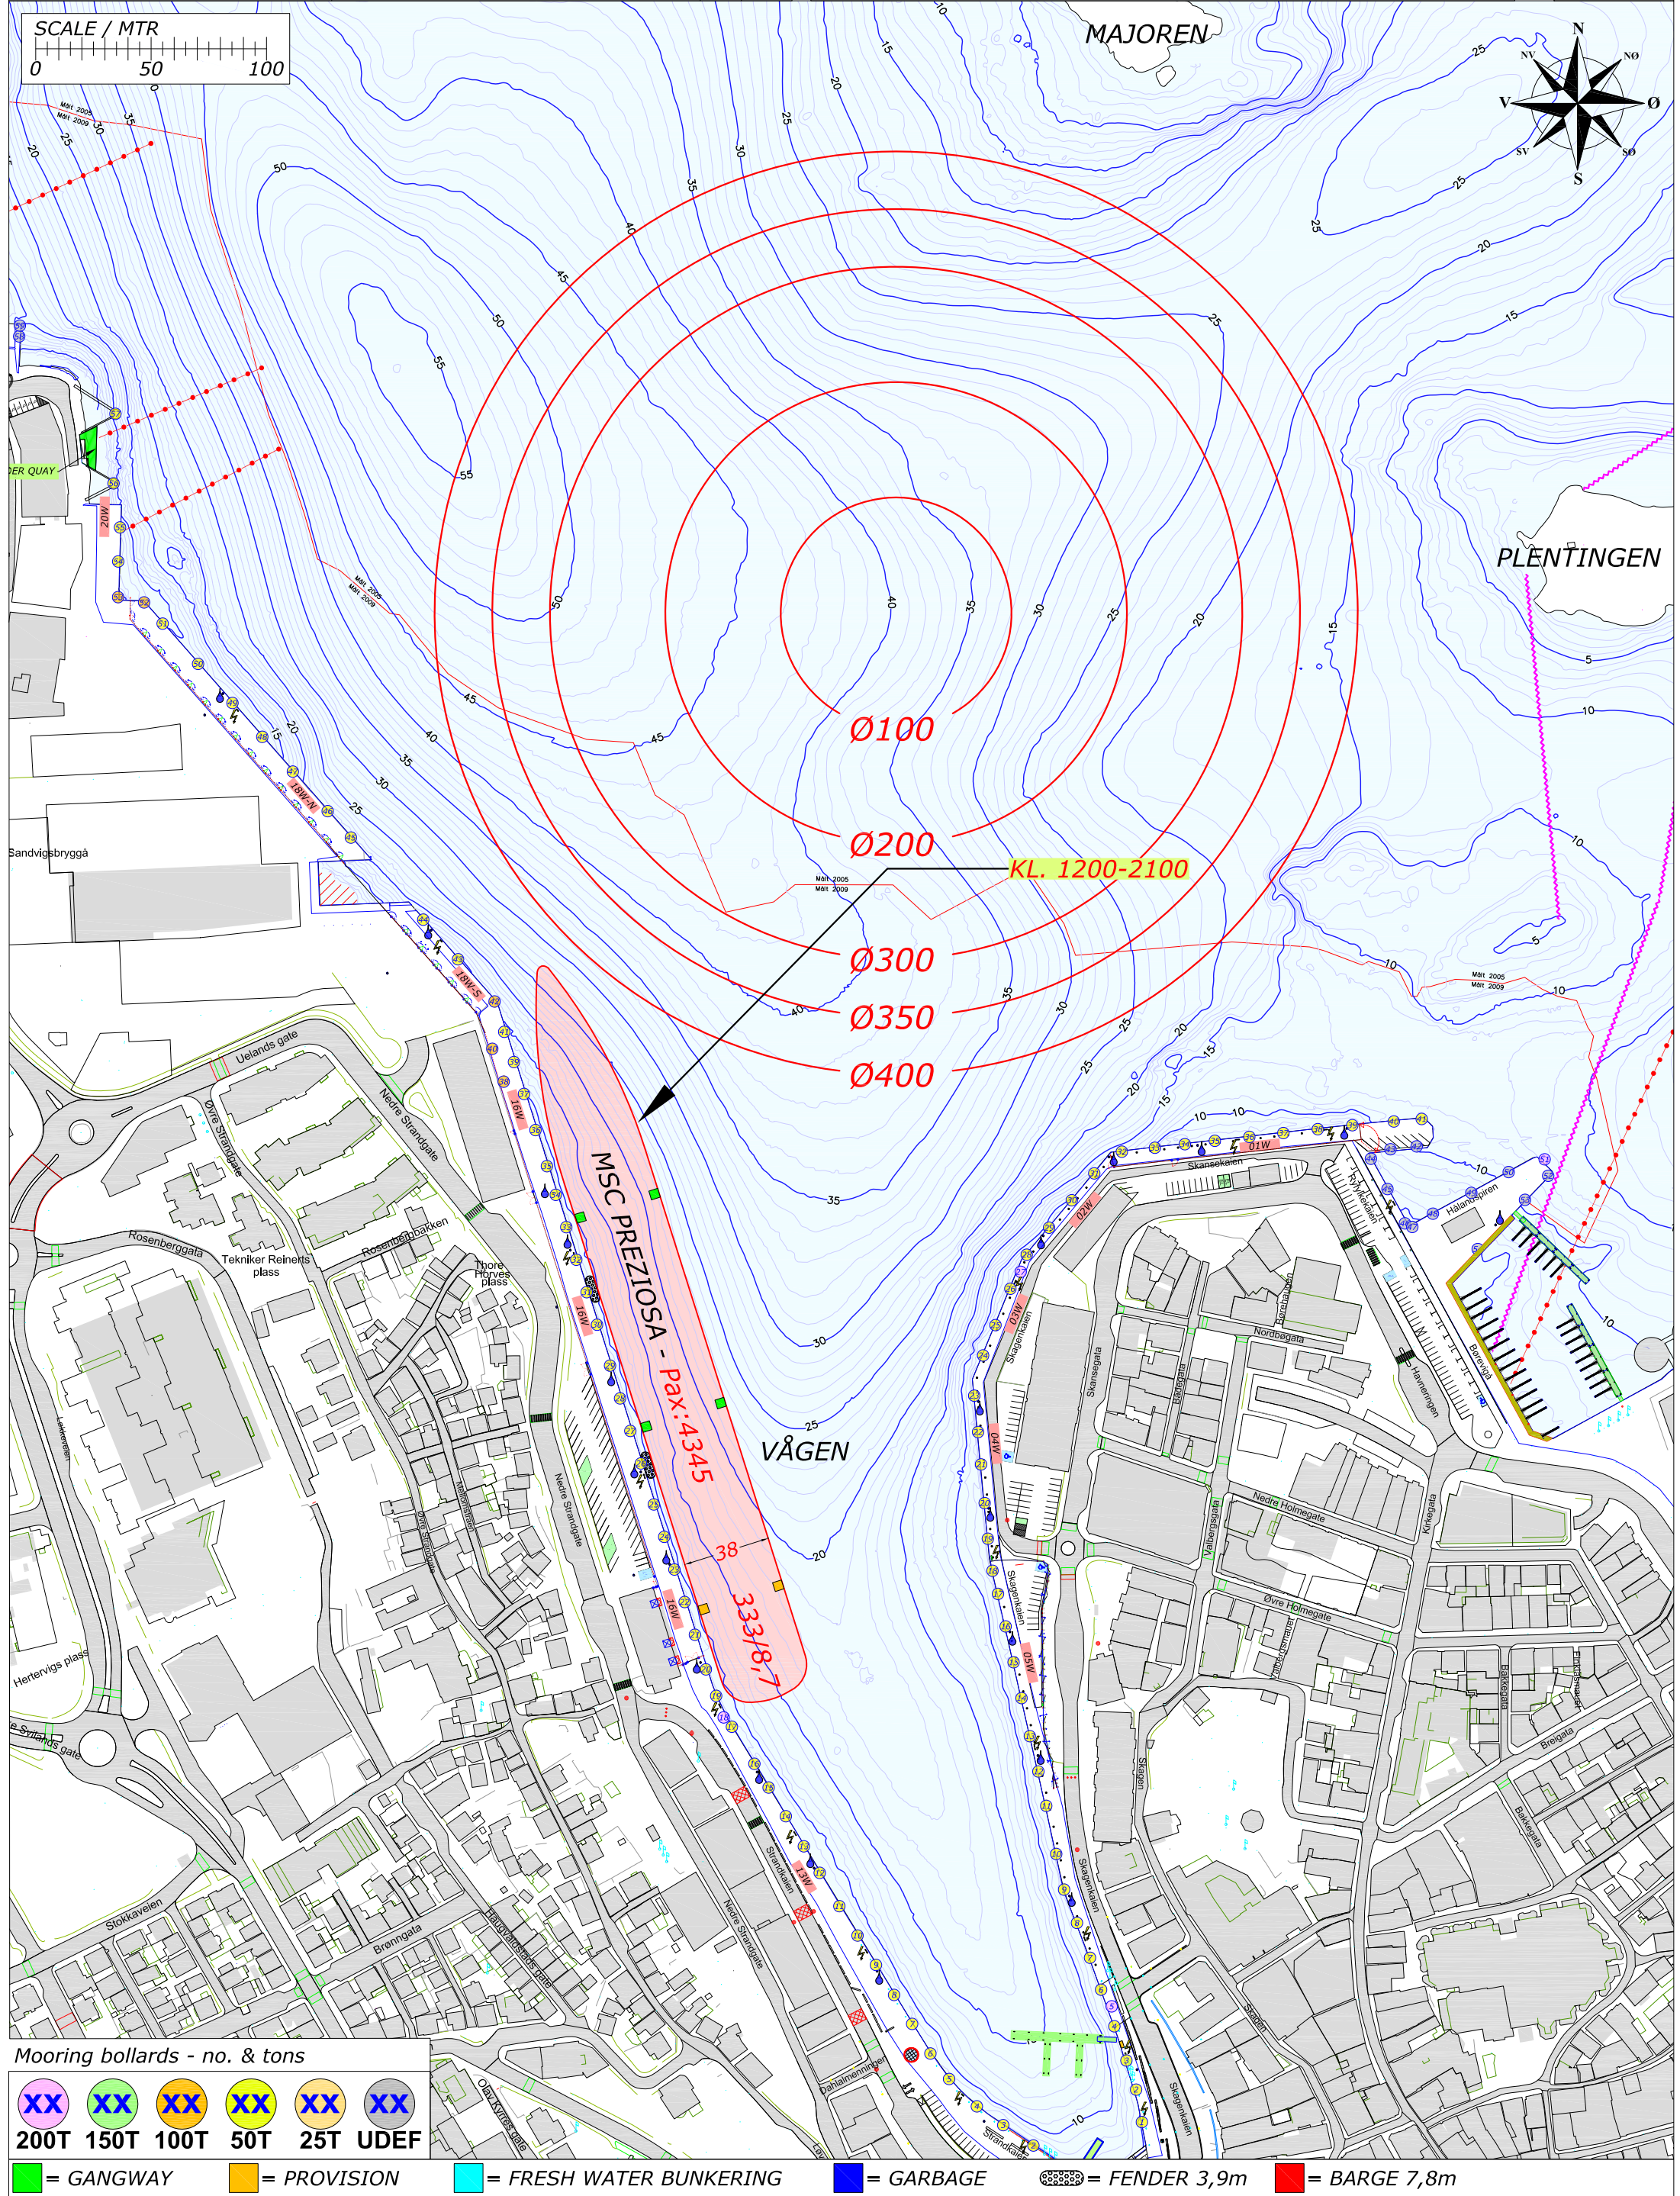

Mooring bollards - no. & tons

XX	XX	XX	XX	XX	XX
200T	150T	100T	50T	25T	UDEF

= GANGWAY = PROVISION = FRESH WATER BUNKERING = GARBAGE = FENDER 3,9m = BARGE 7,8m

Rev.	Date	Text	Sign
Drawn by R.KARLSEN		Approved by - date	
Filename STAVANGER_HAVN.DWG		Date 0	Scale 1:2500
Title PORT OF STAVANGER MOORINGPLAN		Drawing no.	
Customer Stavangerregionen Havnedrift AS		Size A3	Sheet 1/1



BERTHING PLAN PORT OF STAVANGER
SUNDAY 30. JUNE 2019

REV.NR. 02 - 28.04.2019

