


Rev.	Date	Text	Sign
Drawn by R.KARLSEN		Approved by - date	
Filename STAVANGER_HAVN.DWG		Date 0	Scale 1:2500
Title PORT OF STAVANGER MOORINGPLAN		Drawing no.	
Customer Stavangerregionen Havnedrift AS		Size A3	Sheet 1/1



BERTHING PLAN PORT OF STAVANGER
TUESDAY 1. OCTOBER 2019

REV.NR. 01 - 05.01.2019

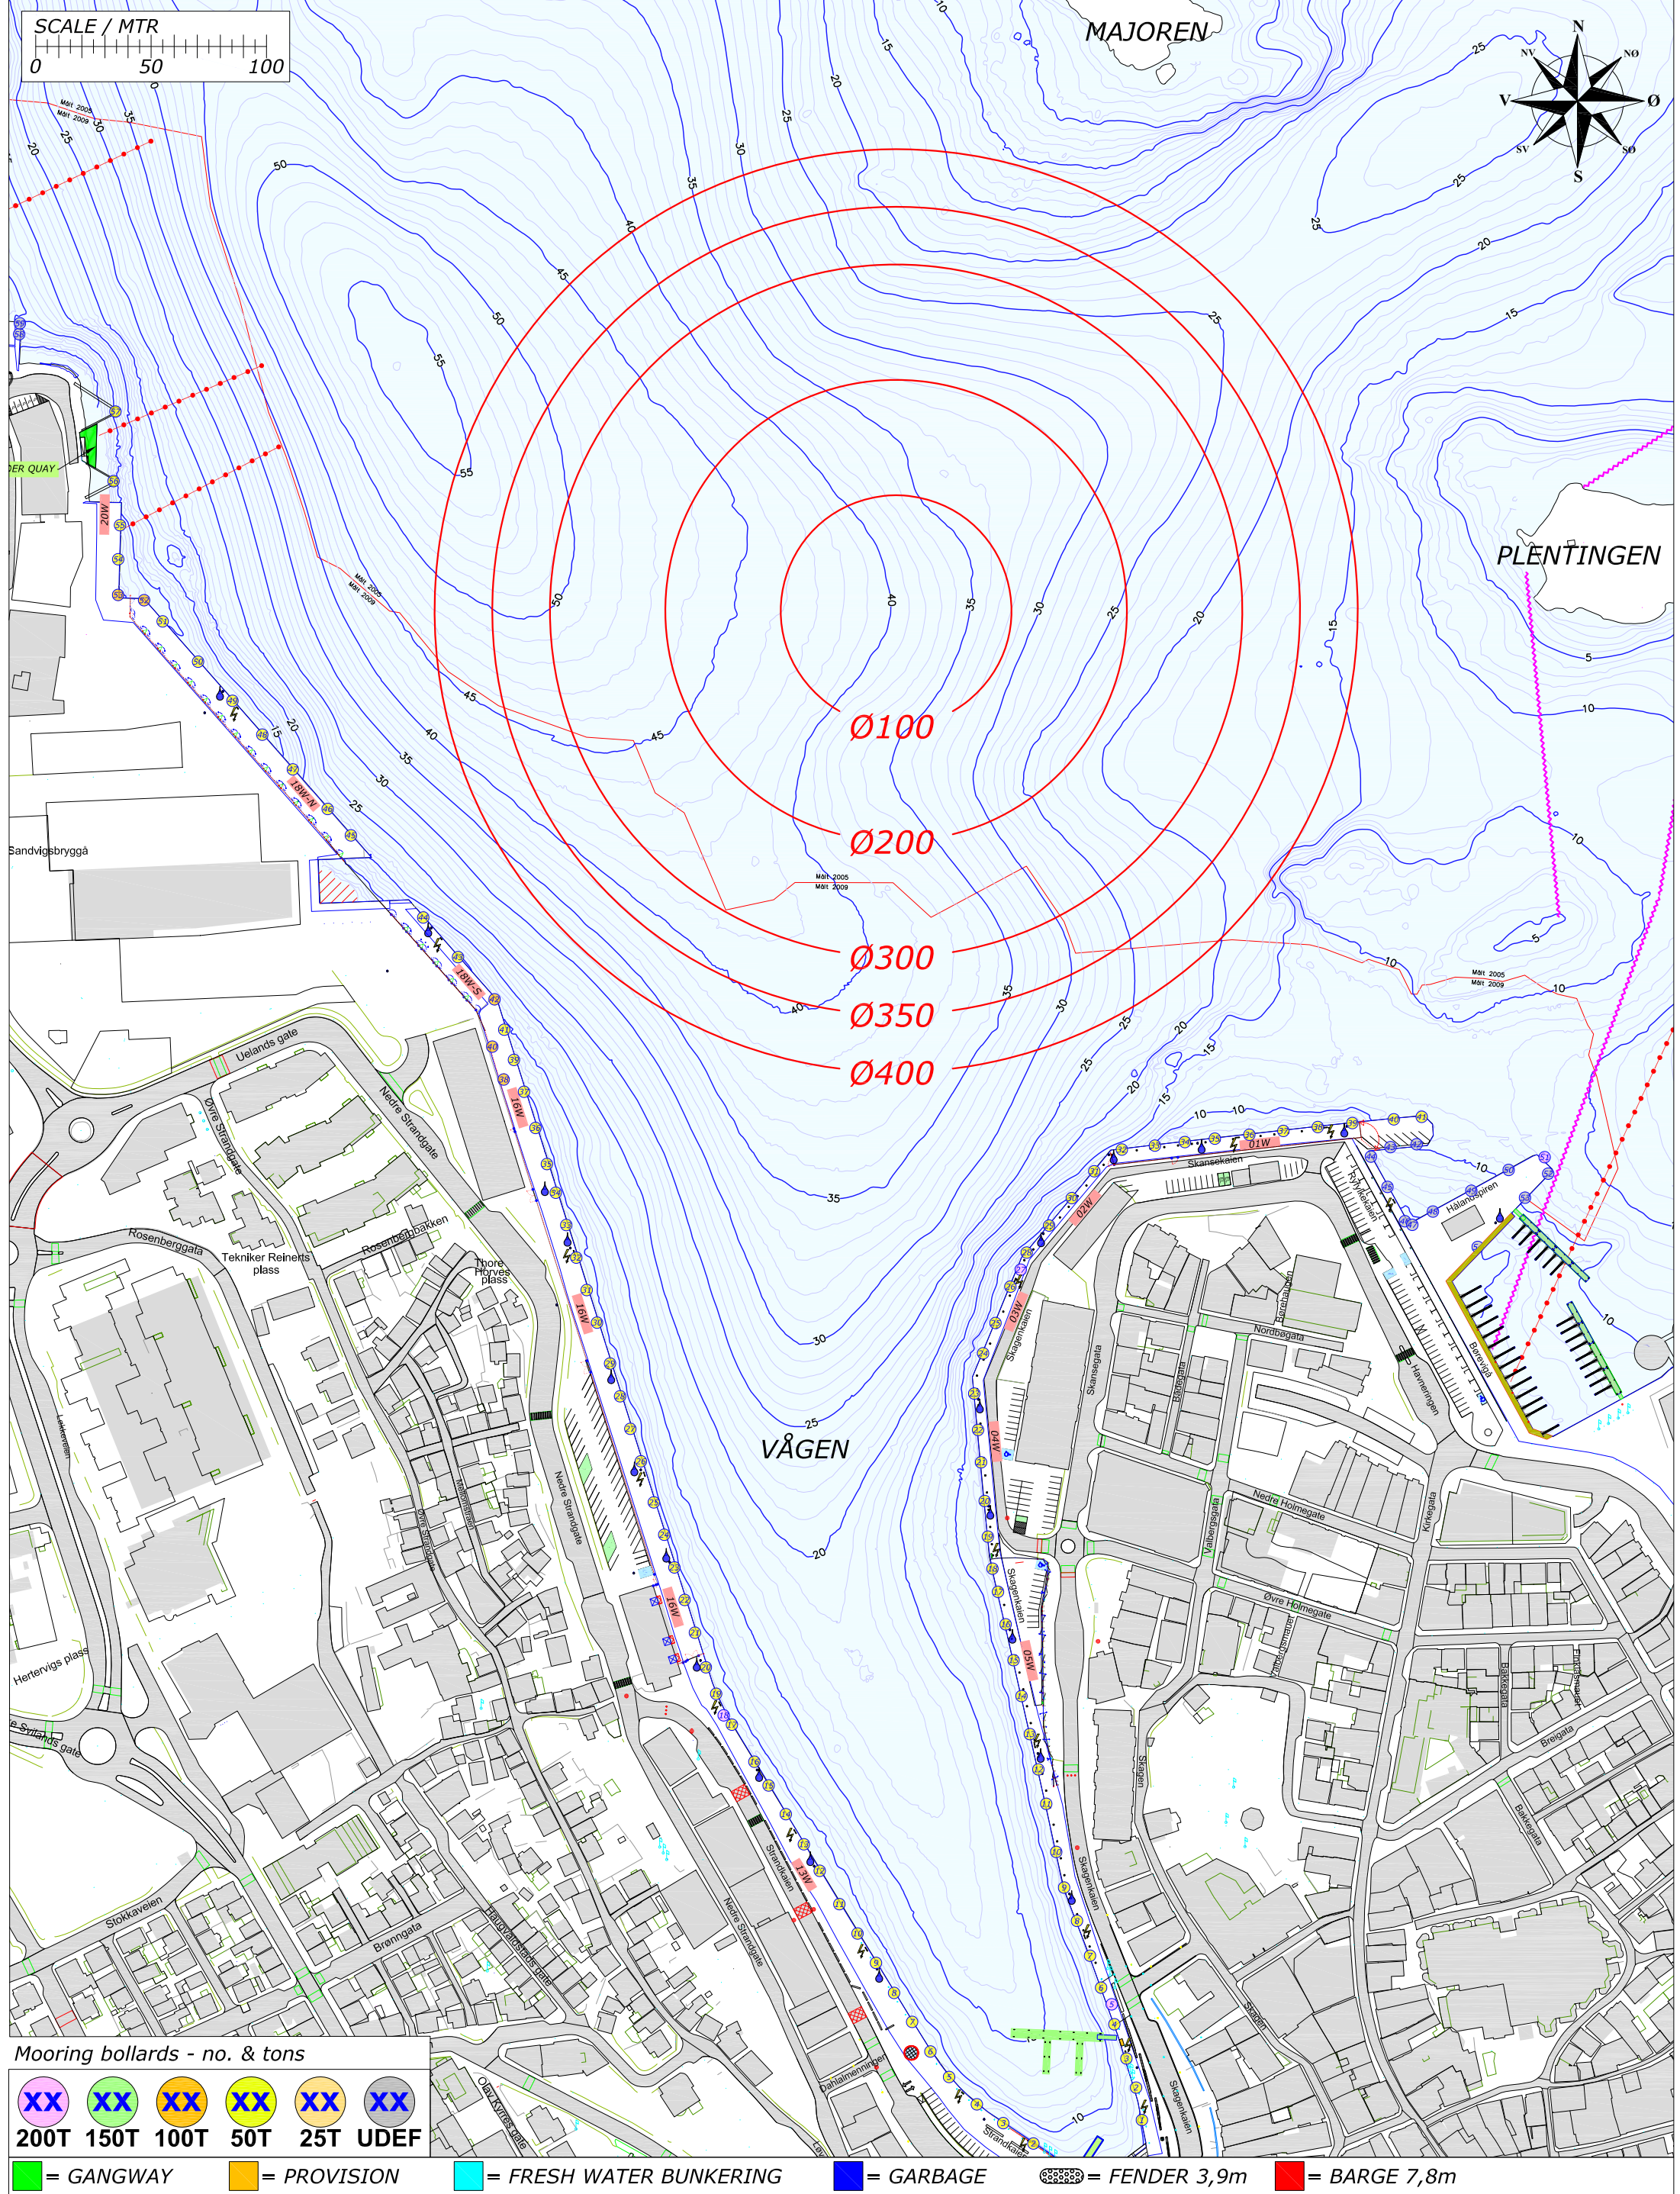

Mooring bollards - no. & tons

XX	XX	XX	XX	XX	XX
200T	150T	100T	50T	25T	UDEF


= GANGWAY	= PROVISION	= FRESH WATER BUNKERING	= GARBAGE	= FENDER 3,9m	= BARGE 7,8m
-----------	-------------	-------------------------	-----------	---------------	--------------

Rev.	Date	Text	Sign
Drawn by R.KARLSEN		Approved by - date	
Filename STAVANGER_HAVN.DWG		Date 0	Scale 1:2500
Title PORT OF STAVANGER MOORINGPLAN		Drawing no.	
Customer Stavangerregionen Havnedrift AS		Size A3	Sheet 1/1



BERTHING PLAN PORT OF STAVANGER
WEDNESDAY 2. OCTOBER 2019

REV.NR. 01 - 05.01.2019

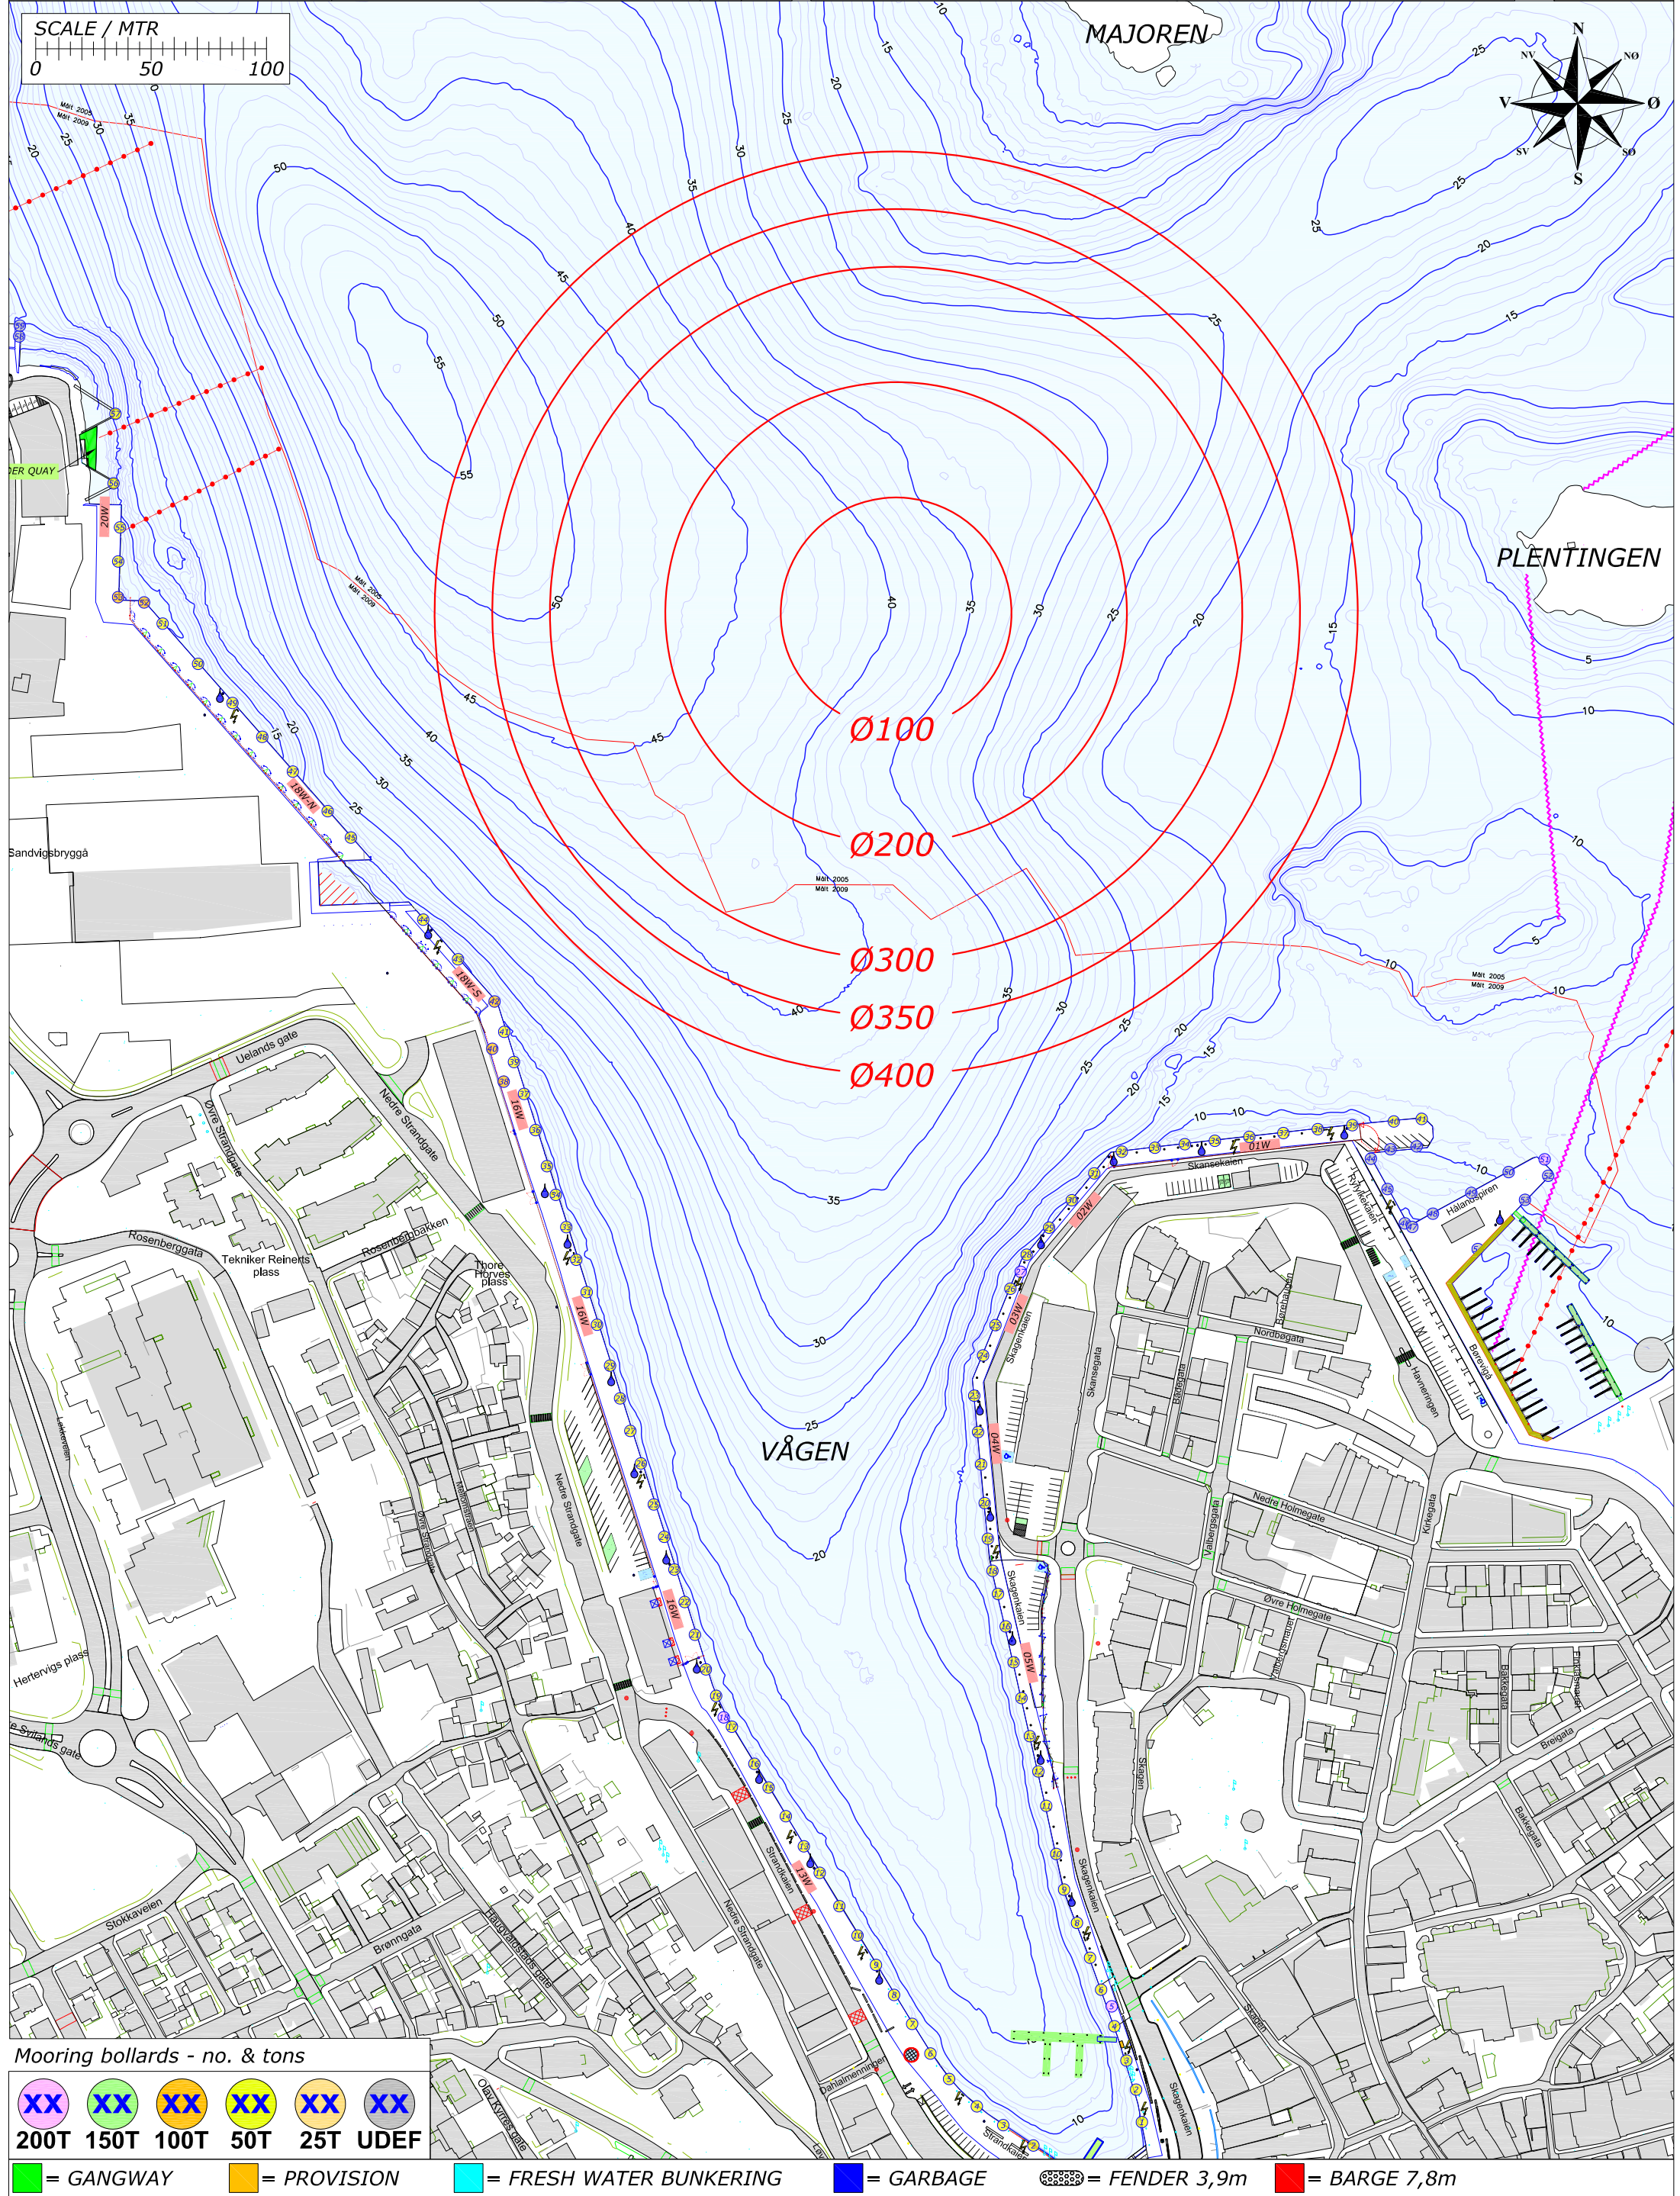

Mooring bollards - no. & tons

XX	XX	XX	XX	XX	XX
200T	150T	100T	50T	25T	UDEF

= GANGWAY	= PROVISION	= FRESH WATER BUNKERING	= GARBAGE	= FENDER 3,9m	= BARGE 7,8m
-----------	-------------	-------------------------	-----------	---------------	--------------

Rev.	Date	Text	Sign
Drawn by R.KARLSEN		Approved by - date	
Filename STAVANGER_HAVN.DWG		Date 0	Scale 1:2500
Title PORT OF STAVANGER MOORINGPLAN		Drawing no.	
Customer Stavangerregionen Havnedrift AS		Size A3	Sheet 1/1

RUTEK


Rutek AS - Seiskjervegen 11 - 4055 Sola

BERTHING PLAN PORT OF STAVANGER THURSDAY 3. OCTOBER 2019

REV.NR. 01 - 05.01.2019



**STAVANGER
REGIONEN**
Havnedrift AS

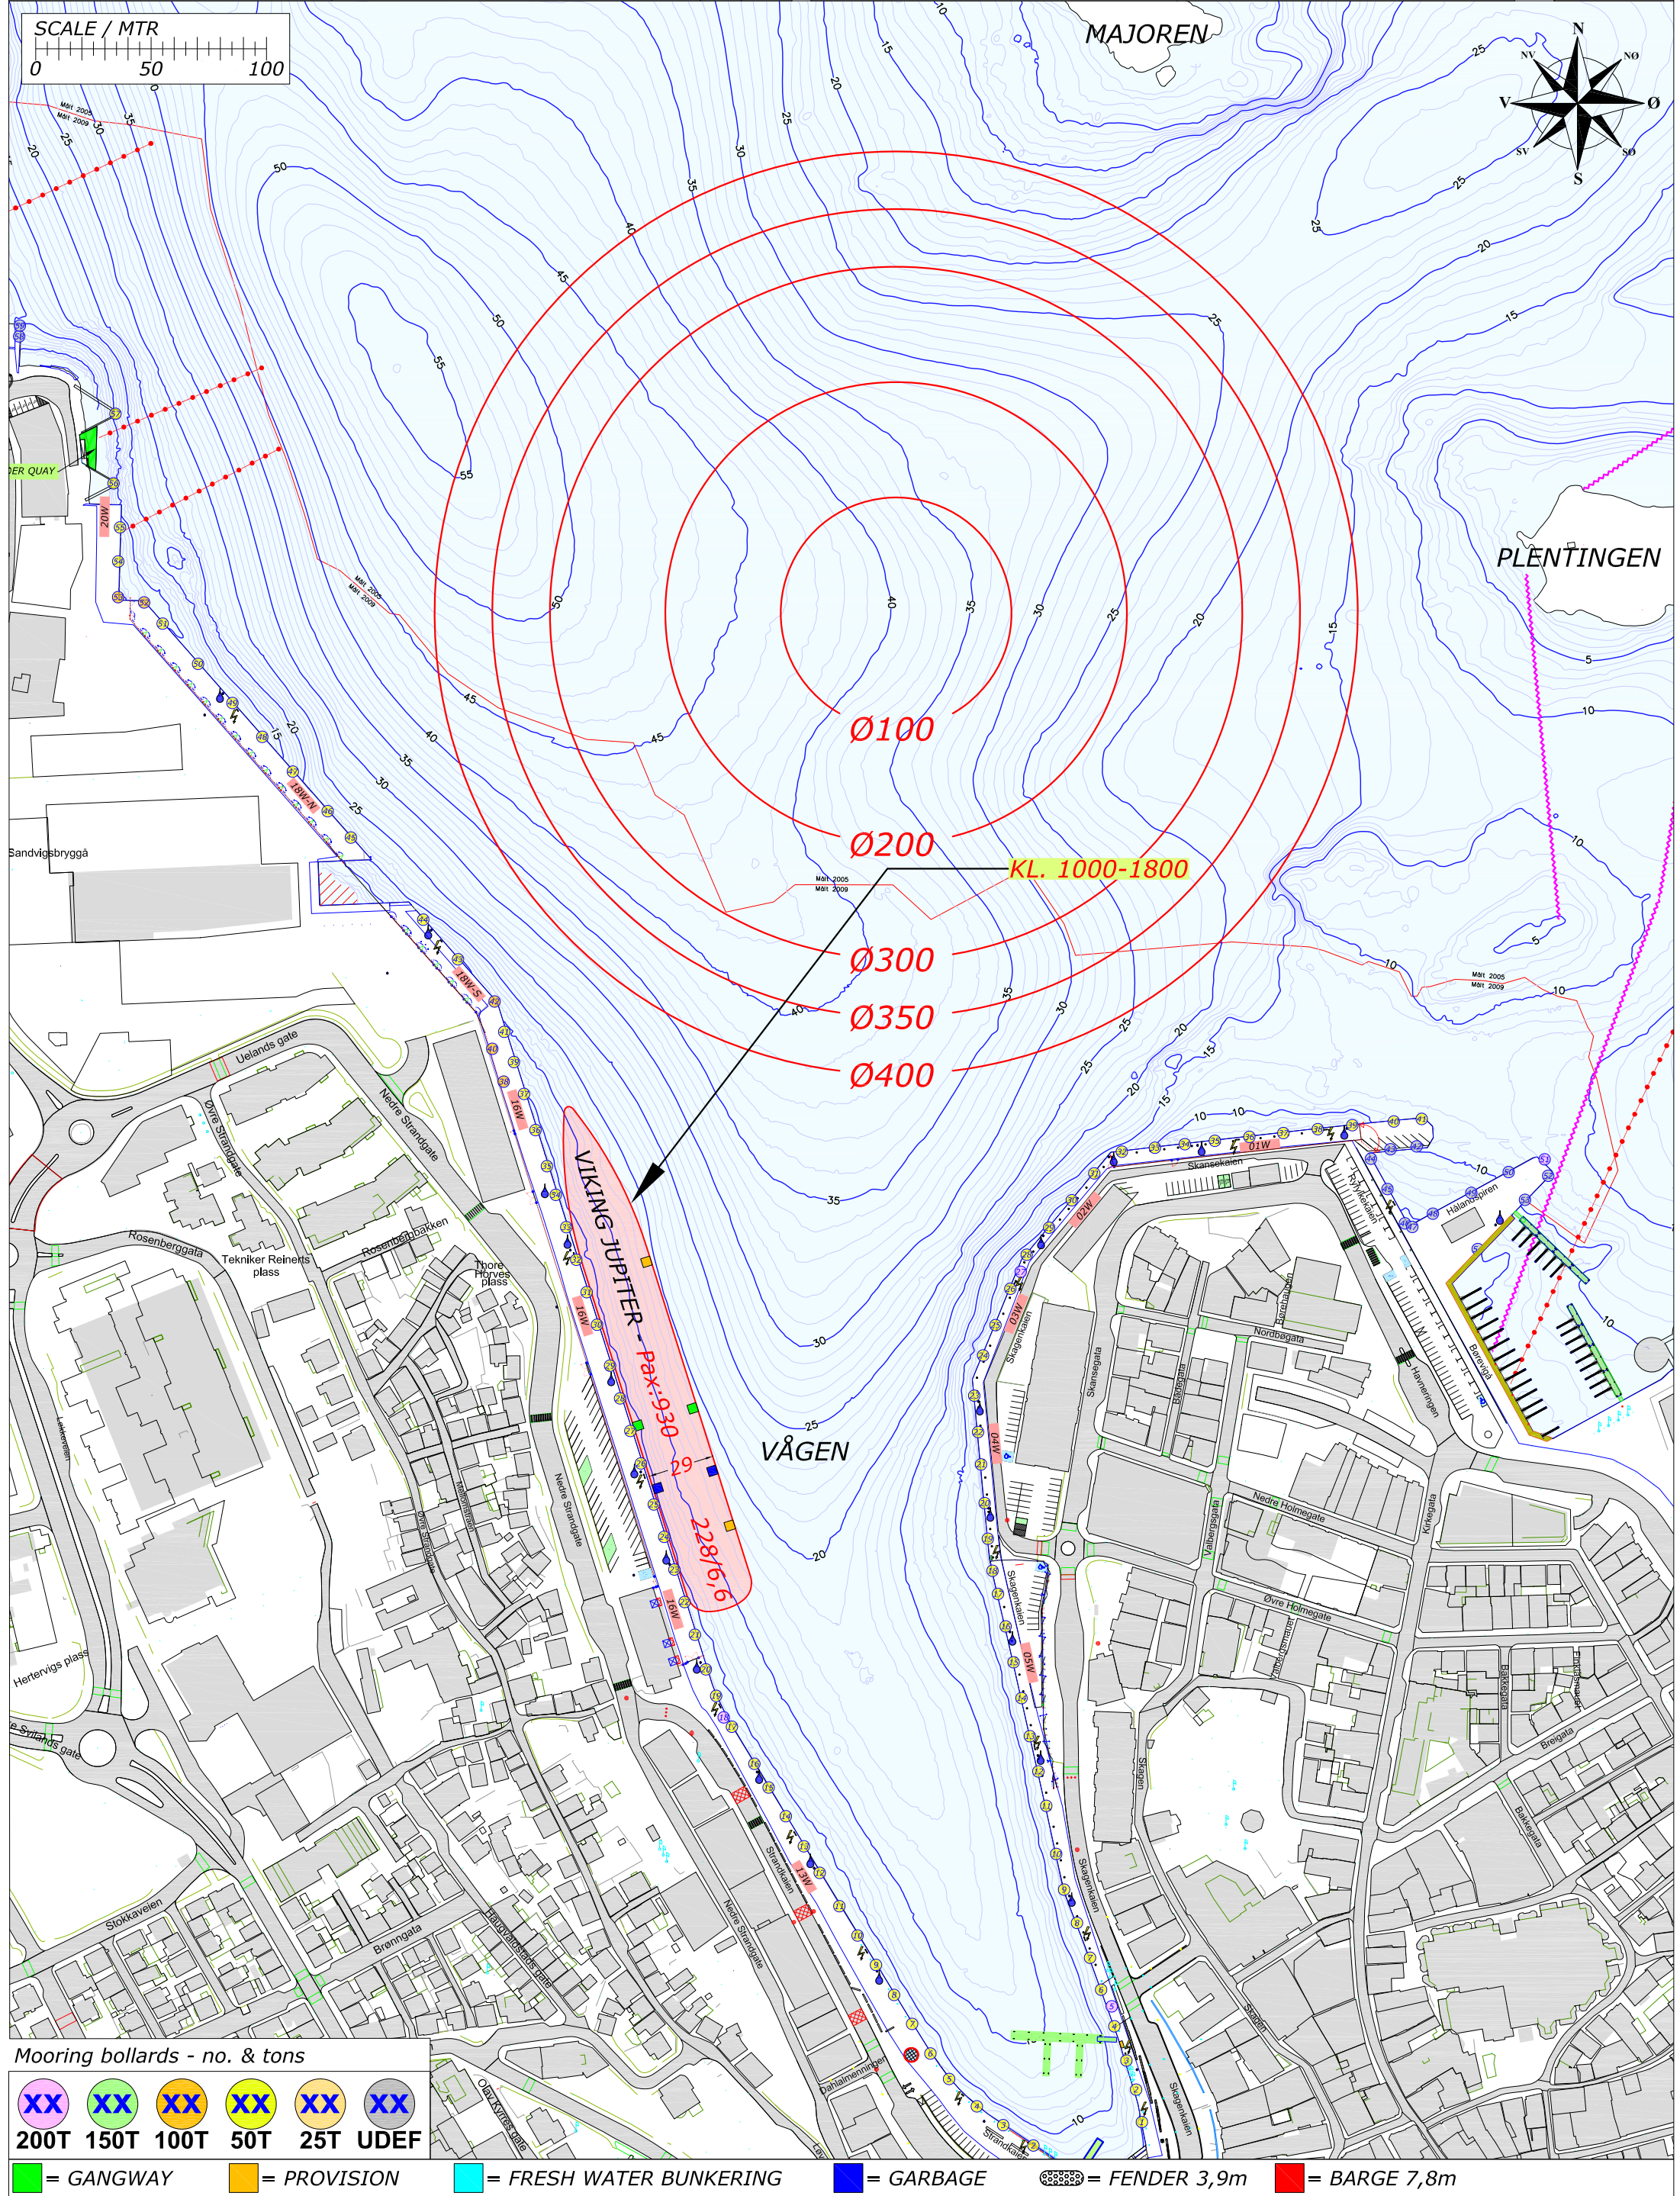

Mooring bollards - no. & tons

XX	XX	XX	XX	XX	XX
200T	150T	100T	50T	25T	UDEF


= GANGWAY	= PROVISION	= FRESH WATER BUNKERING	= GARBAGE	= FENDER 3,9m	= BARGE 7,8m
-----------	-------------	-------------------------	-----------	---------------	--------------

Rev.	Date	Text	Sign
Drawn by R.KARLSEN		Approved by - date	
Filename STAVANGER_HAVN.DWG		Date 0	Scale 1:2500
Title PORT OF STAVANGER MOORINGPLAN		Drawing no.	
Customer Stavangerregionen Havnedrift AS		Size A3	Sheet 1/1



BERTHING PLAN PORT OF STAVANGER
FRIDAY 4. OCTOBER 2019

REV.NR. 01 - 05.01.2019

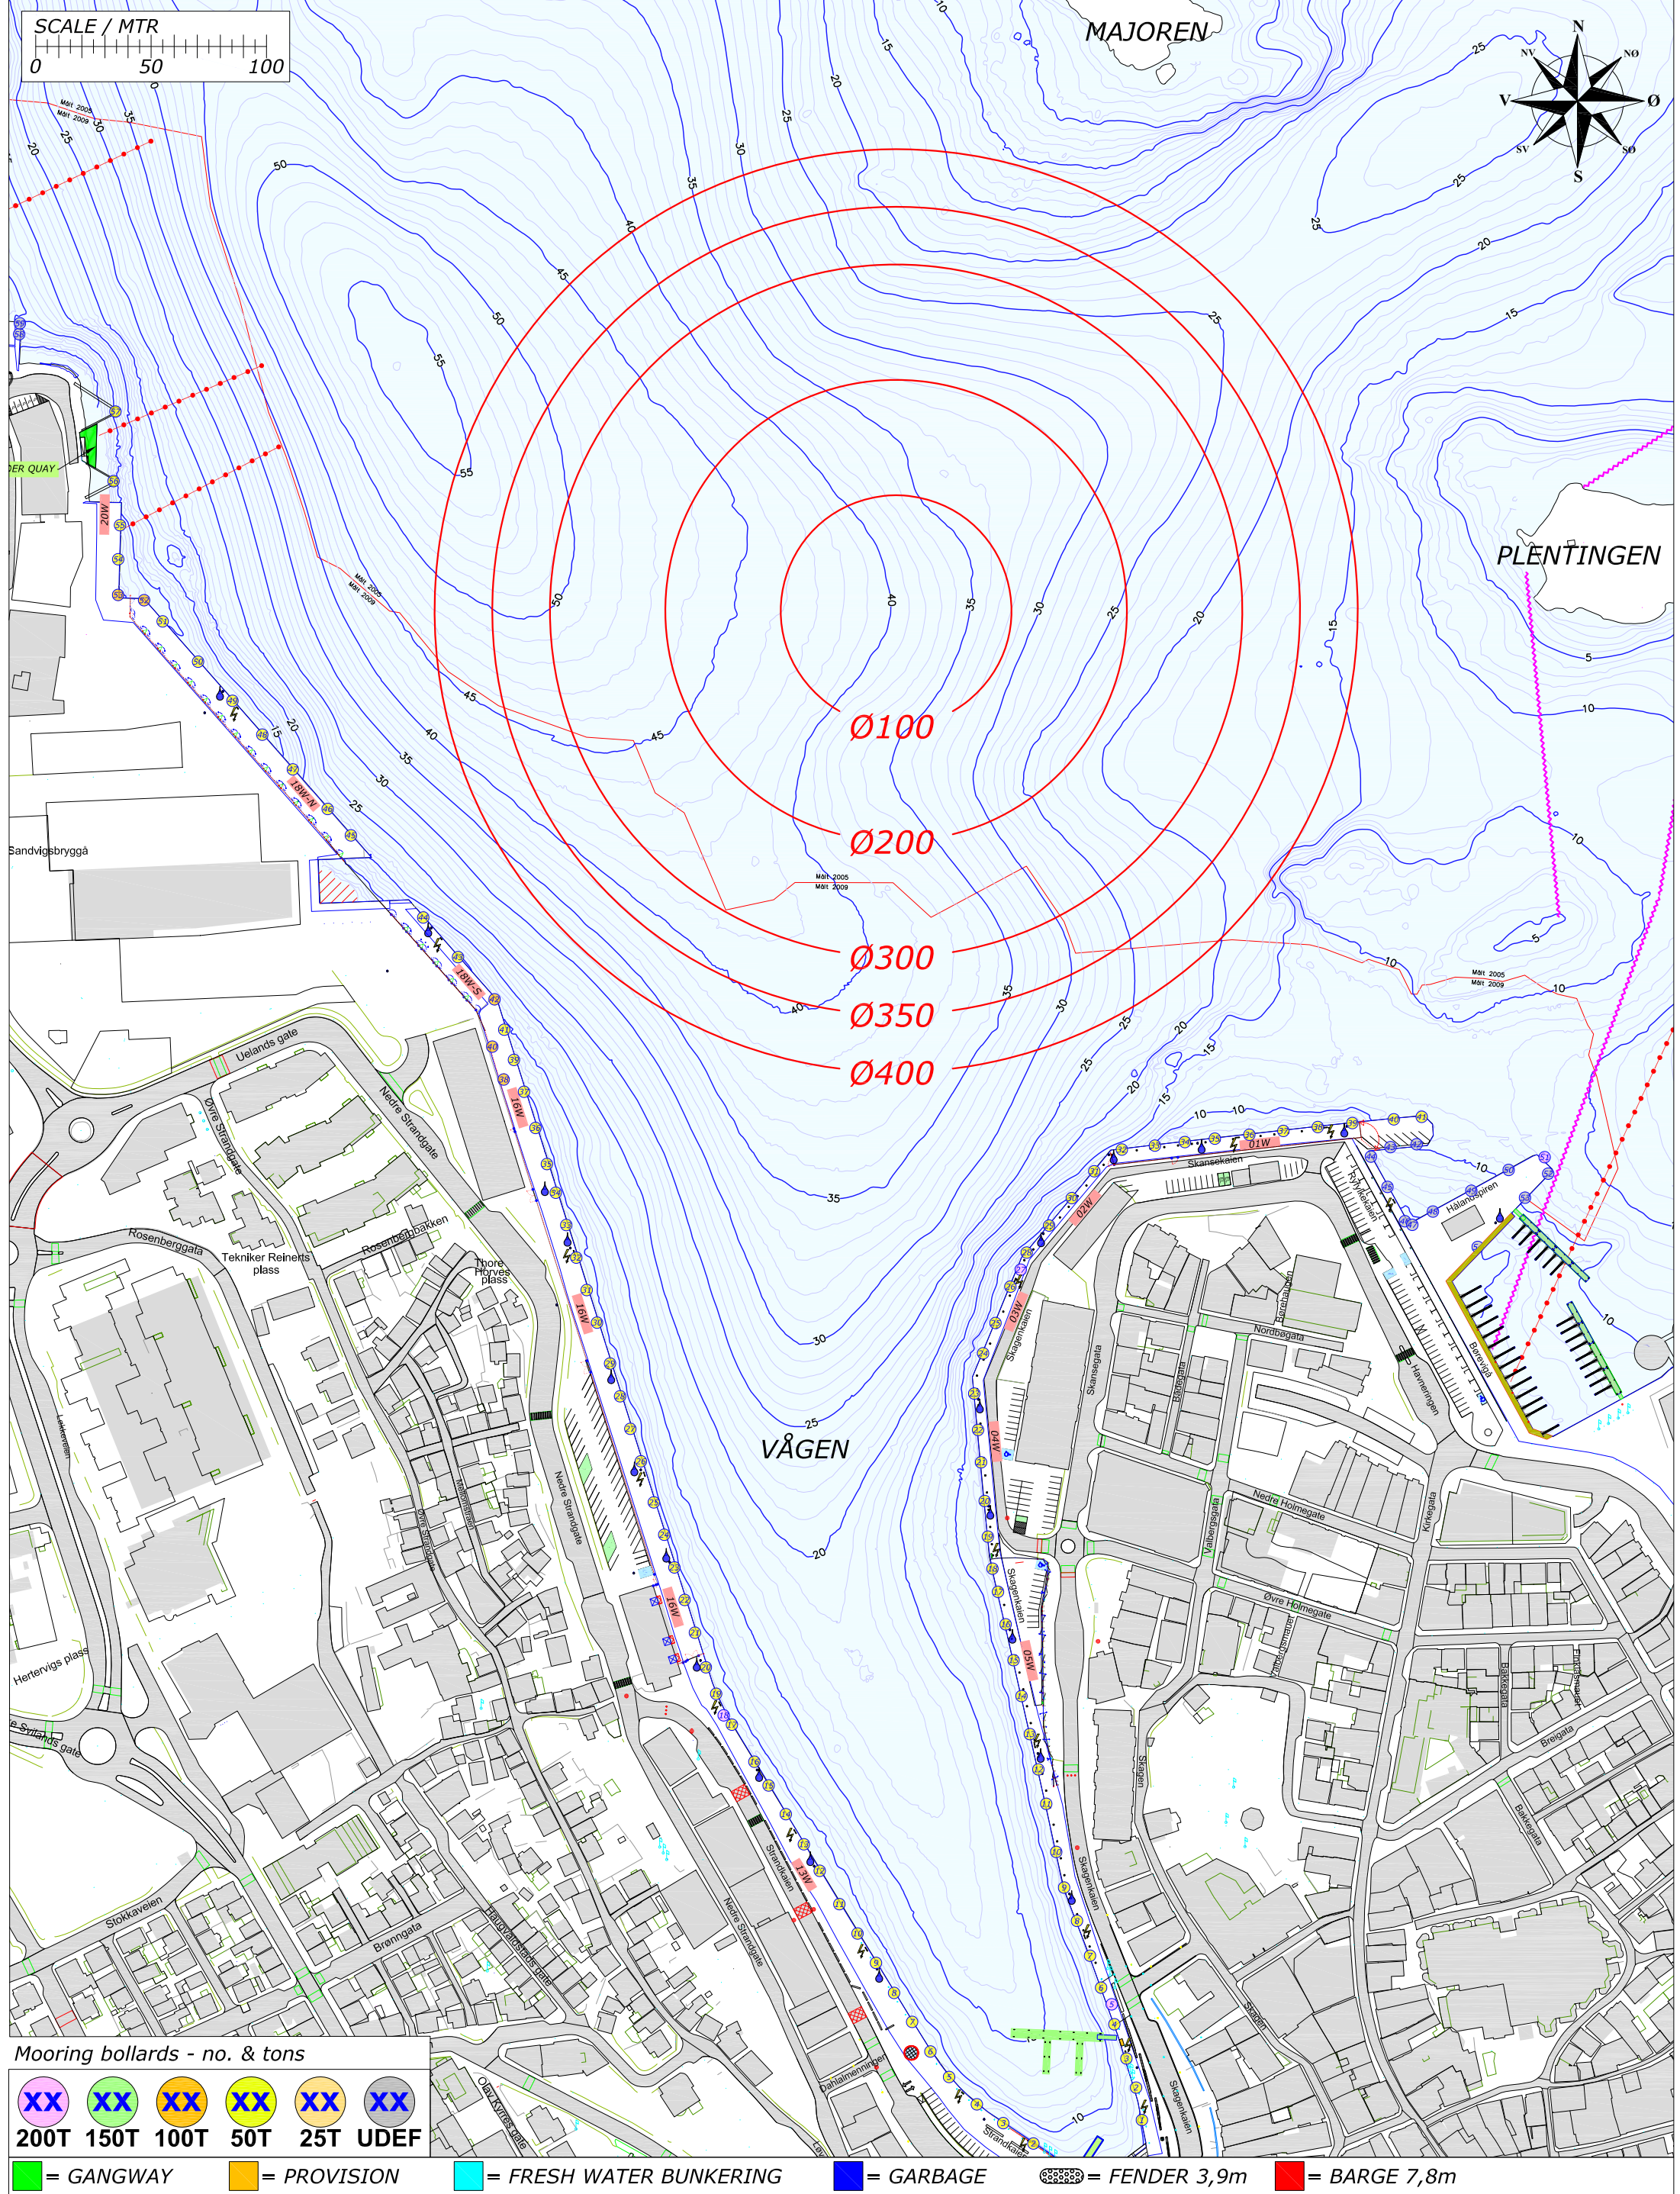

Mooring bollards - no. & tons

XX	XX	XX	XX	XX	XX
200T	150T	100T	50T	25T	UDEF

= GANGWAY = PROVISION = FRESH WATER BUNKERING = GARBAGE = FENDER 3,9m = BARGE 7,8m

Rev.	Date	Text	Sign
Drawn by R.KARLSEN		Approved by - date	
Filename STAVANGER_HAVN.DWG		Date 0	Scale 1:2500
Title PORT OF STAVANGER MOORINGPLAN		Drawing no.	
Customer Stavangerregionen Havnedrift AS		Size A3	Sheet 1/1

RUTEK


Rutek AS - Seiskjervegen 11 - 4055 Sola

BERTHING PLAN PORT OF STAVANGER SATURDAY 5. OCTOBER 2019

REV.NR. 01 - 05.01.2019



**STAVANGER
REGIONEN**
Havnedrift AS

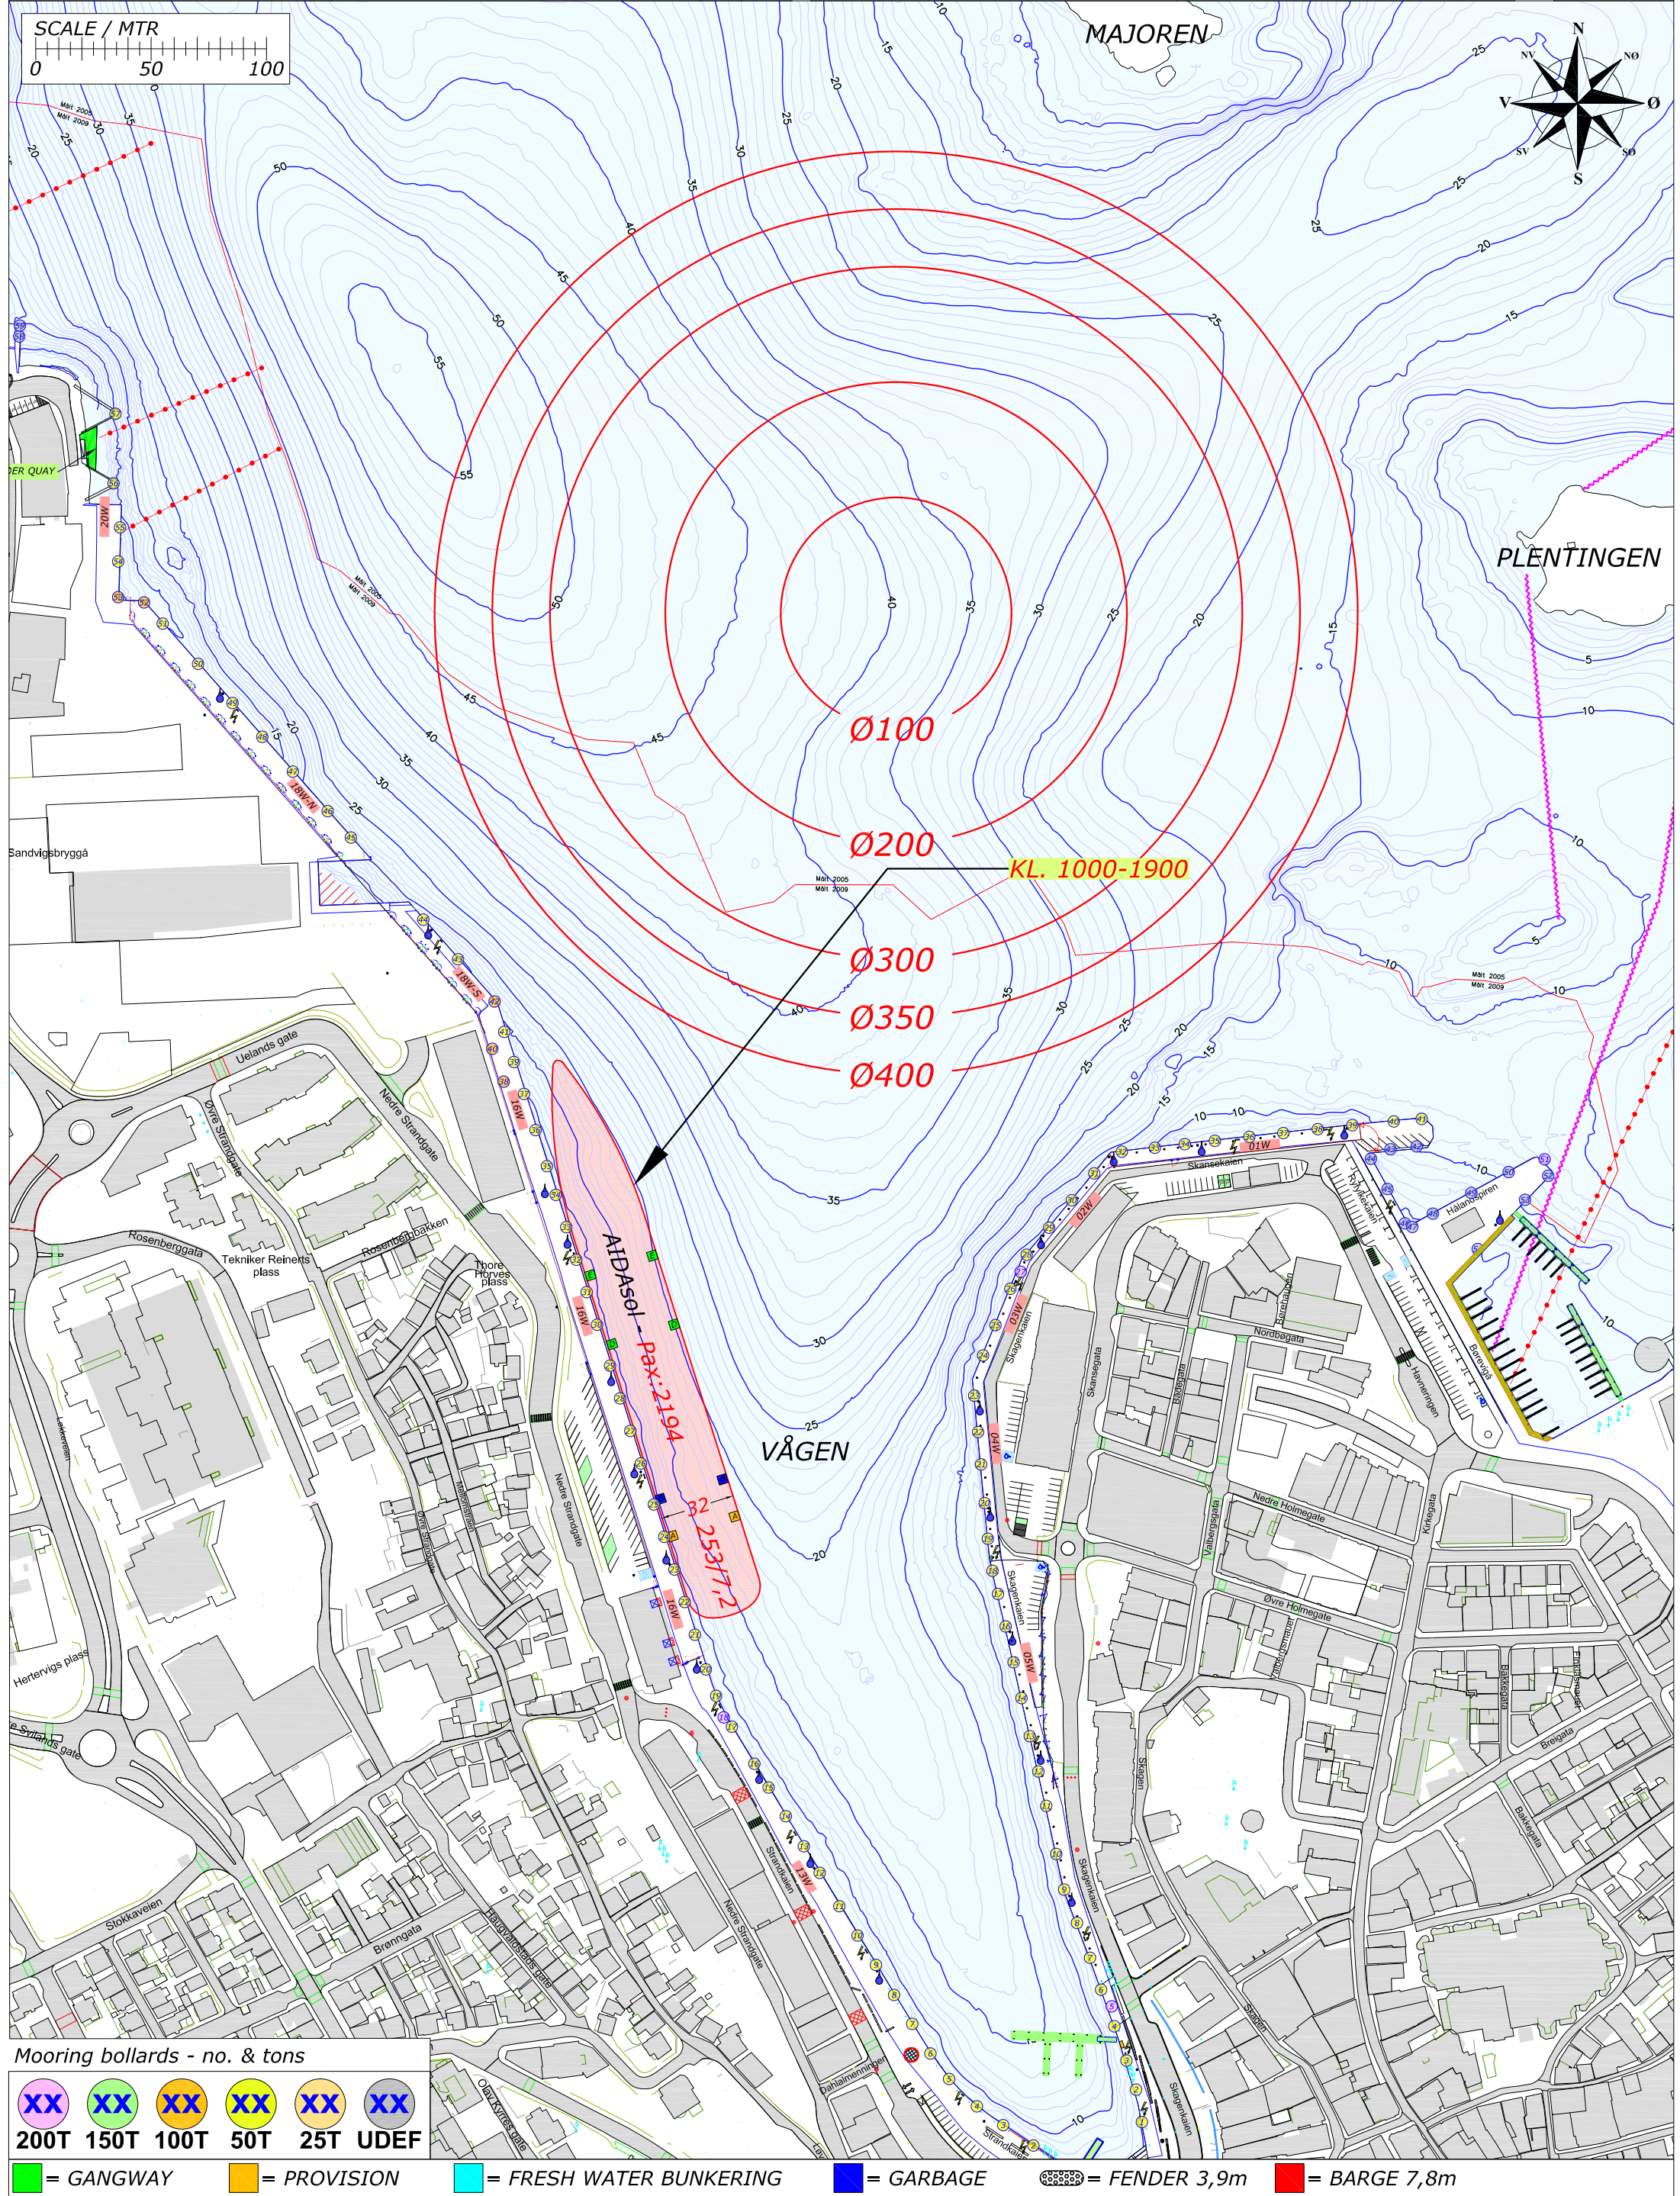

Mooring bollards - no. & tons

XX	XX	XX	XX	XX	XX
200T	150T	100T	50T	25T	UDEF

= GANGWAY = PROVISION = FRESH WATER BUNKERING = GARBAGE = FENDER 3,9m = BARGE 7,8m


 = GANGWAY  = PROVISION  = FRESH WATER BUNKERING  = GARBAGE  = FENDER 3,9m  = BARGE 7,8m

Rev.	Date	Text	Sign
Drawn by R.KARLSEN		Approved by - date	
Filename STAVANGER_HAVN.DWG		Date 0	Scale 1:2500
Title PORT OF STAVANGER MOORINGPLAN		Drawing no.	
Customer Stavangerregionen Havnedrift AS		Size A3	Sheet 1/1



BERTHING PLAN PORT OF STAVANGER
MONDAY 7. OCTOBER 2019

REV.NR. 01 - 05.01.2019

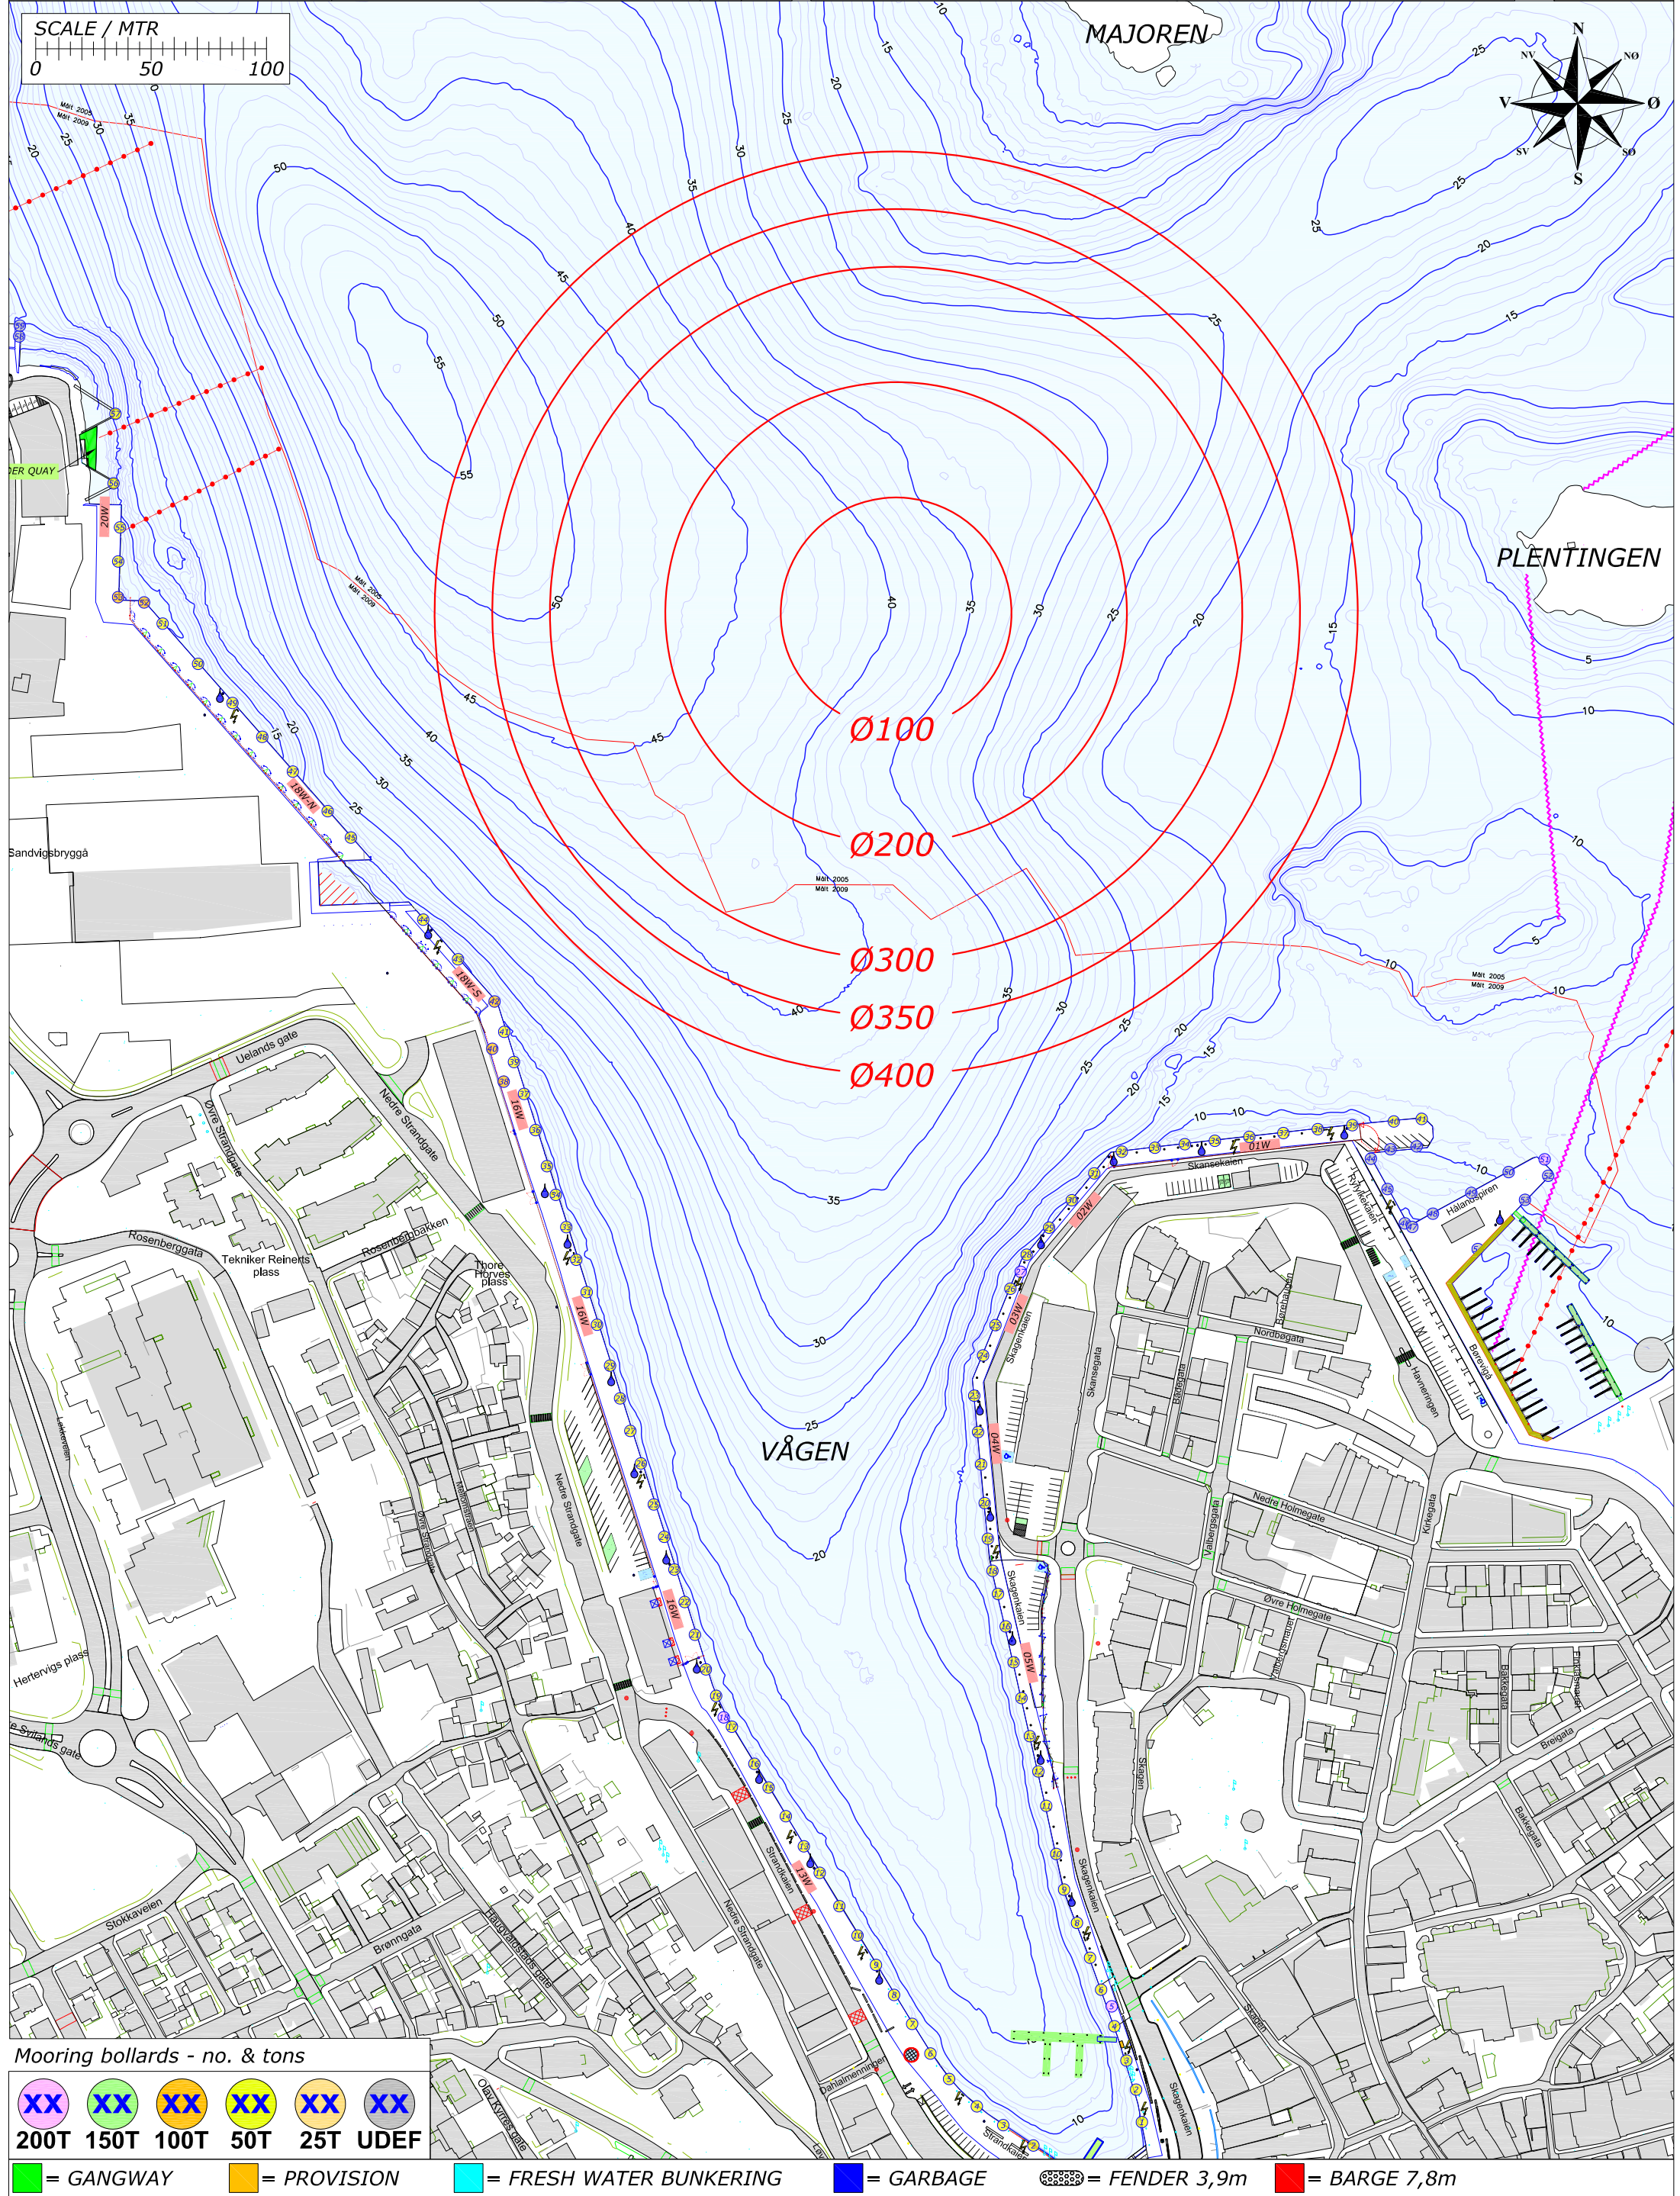

Mooring bollards - no. & tons


XX	XX	XX	XX	XX	XX
200T	150T	100T	50T	25T	UDEF

= GANGWAY = PROVISION = FRESH WATER BUNKERING = GARBAGE = FENDER 3,9m = BARGE 7,8m

Rev.	Date	Text	Sign
Drawn by R.KARLSEN	Approved by - date	Filename STAVANGER_HAVN.DWG	Date 0
 Rutek AS - Seiskjervegen 11 - 4055 Sola		Title PORT OF STAVANGER MOORINGPLAN	Scale 1:2500
		Customer Stavangerregionen Havnedrift AS	Drawing no. Size A3 1/1

BERTHING PLAN PORT OF STAVANGER
TUESDAY 8. OCTOBER 2019

REV.NR. 02 - 26.09.2019

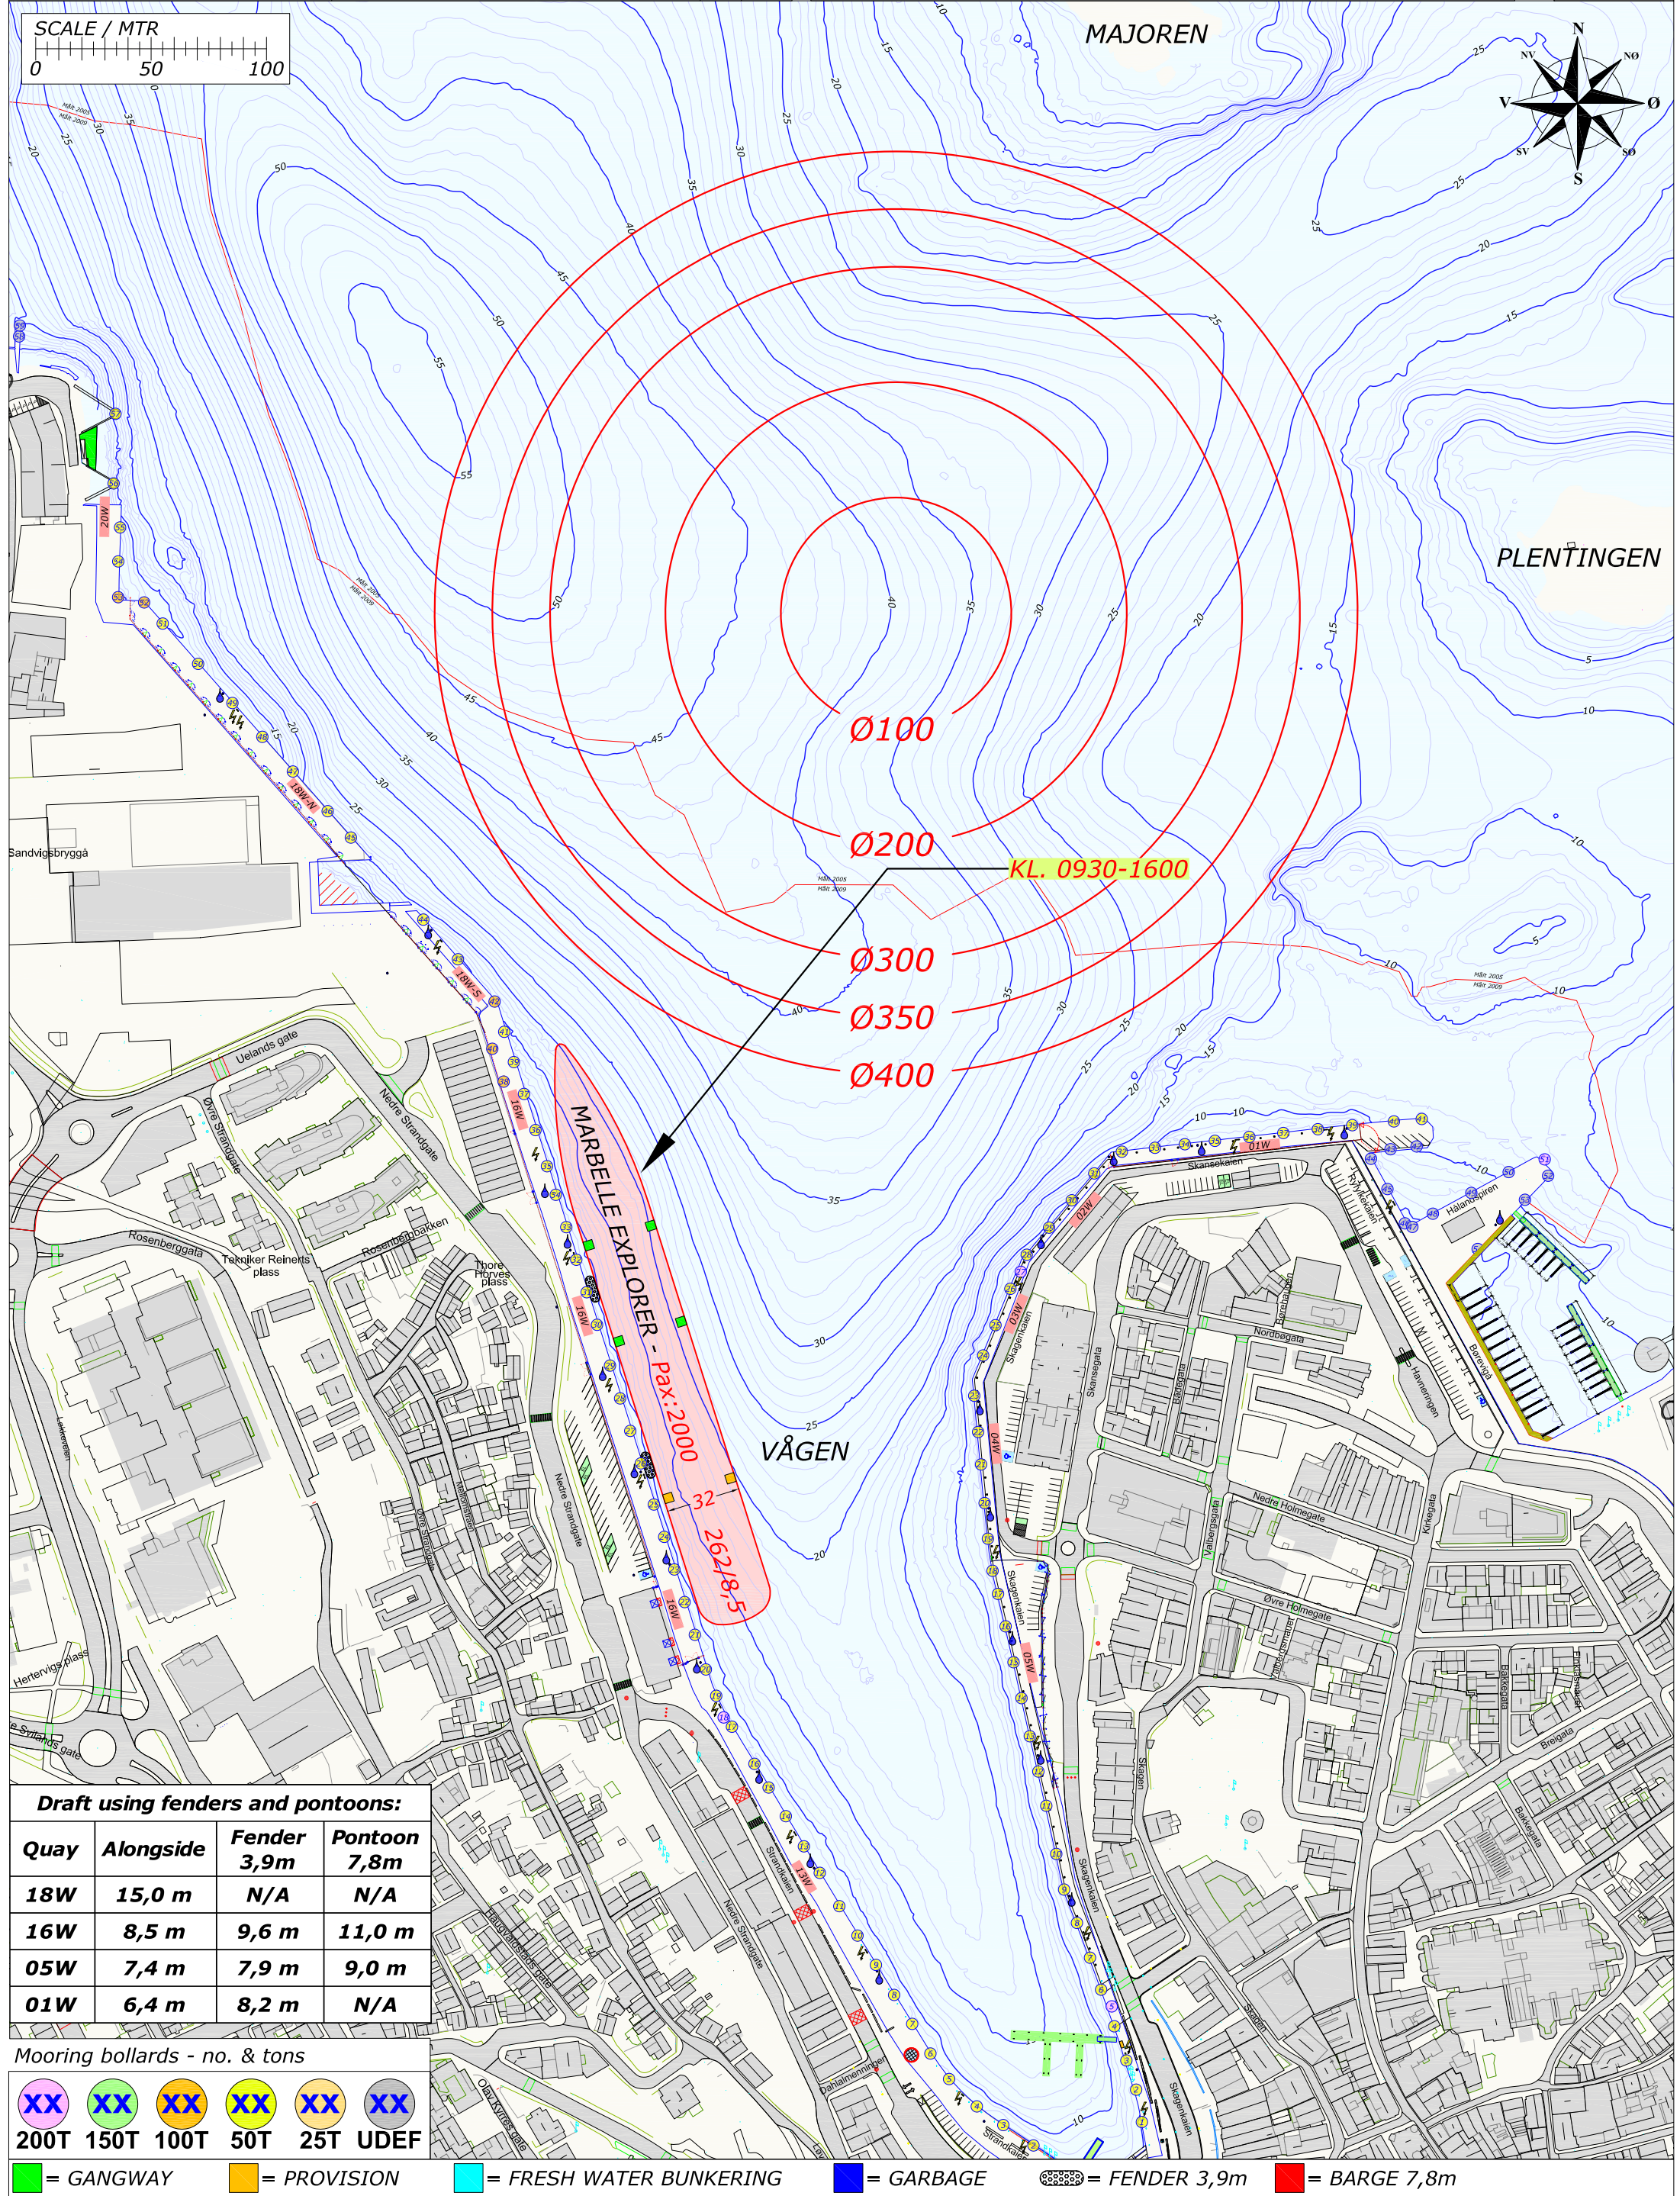

Draft using fenders and pontoons:			
Quay	Alongside	Fender 3,9m	Pontoon 7,8m
18W	15,0 m	N/A	N/A
16W	8,5 m	9,6 m	11,0 m
05W	7,4 m	7,9 m	9,0 m
01W	6,4 m	8,2 m	N/A

Mooring bollards - no. & tons					
					
200T	150T	100T	50T	25T	UDEF

 = GANGWAY  = PROVISION  = FRESH WATER BUNKERING  = GARBAGE  = FENDER 3,9m  = BARGE 7,8m

Rev.	Date	Text	Sign
Drawn by R.KARLSEN		Approved by - date	
Filename STAVANGER_HAVN.DWG		Date 0	Scale 1:2500
Title PORT OF STAVANGER MOORINGPLAN		Drawing no.	
Customer Stavangerregionen Havnedrift AS		Size A3	Sheet 1/1

RUTEK


Rutek AS - Seiskjervegen 11 - 4055 Sola

BERTHING PLAN PORT OF STAVANGER
WEDNESDAY 9. OCTOBER 2019

REV.NR. 01 - 05.01.2019



**STAVANGER
REGIONEN**
Havnedrift AS

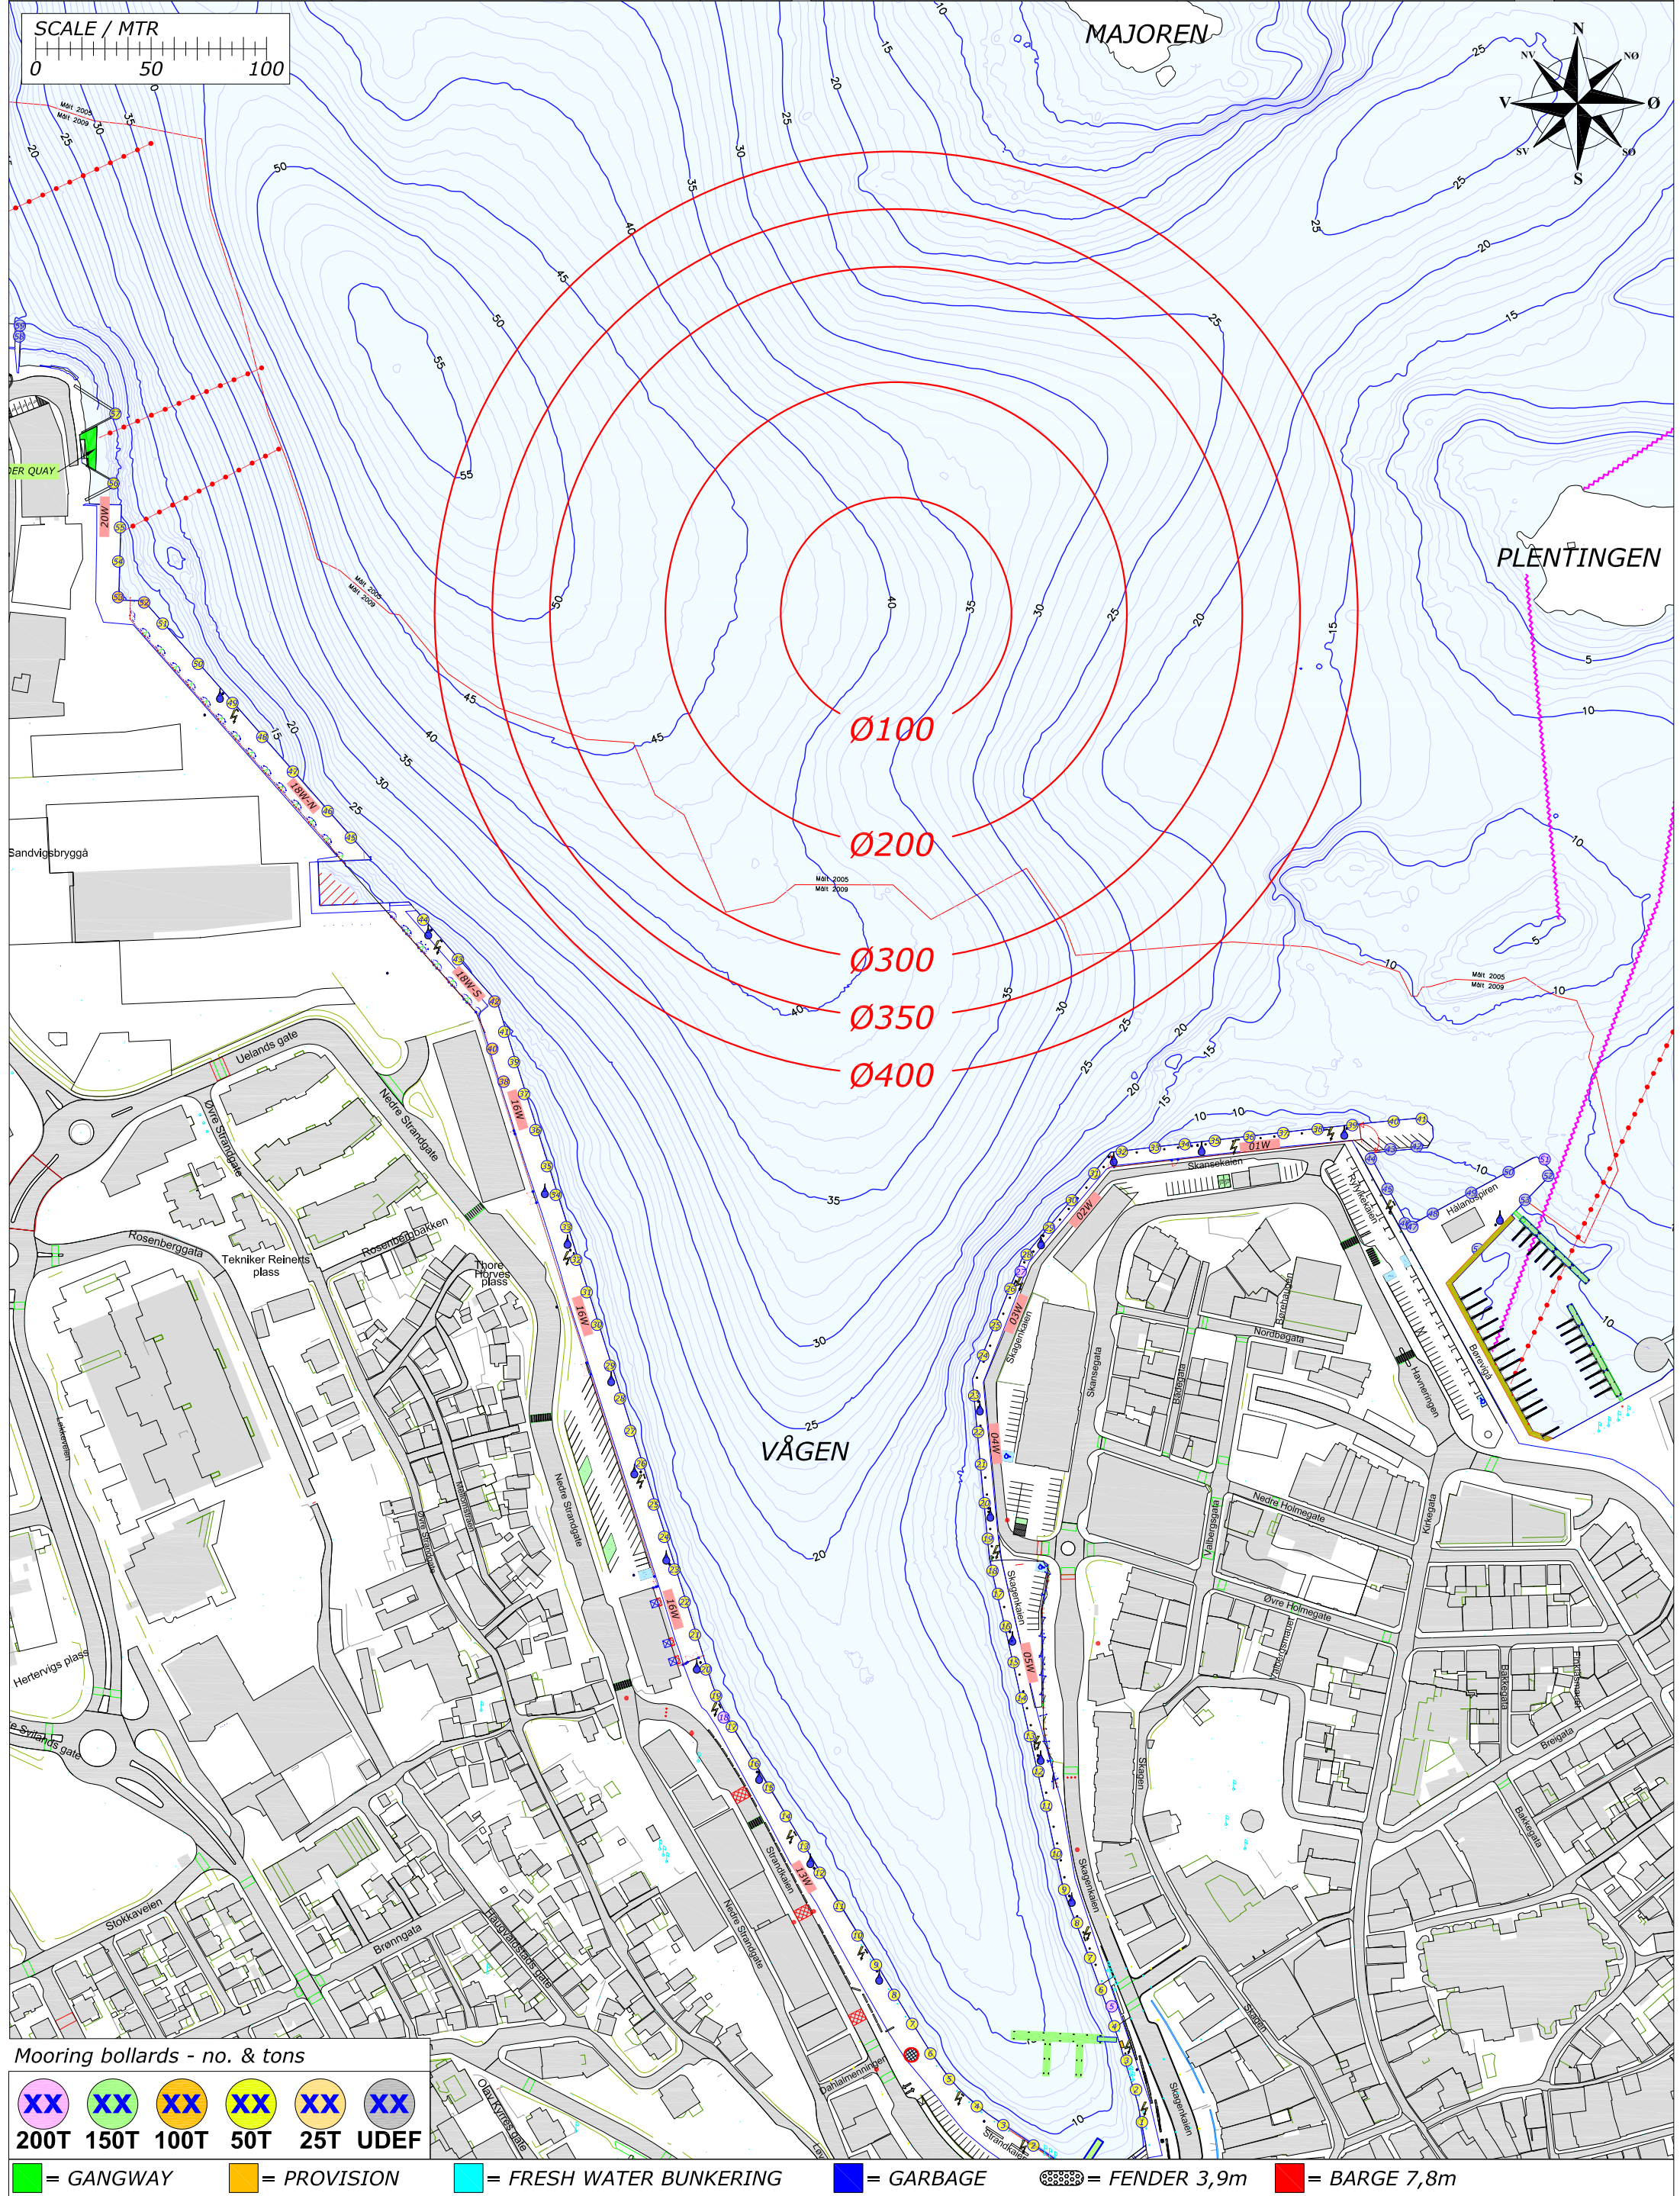

Mooring bollards - no. & tons

XX	XX	XX	XX	XX	XX
200T	150T	100T	50T	25T	UDEF


= GANGWAY = PROVISION = FRESH WATER BUNKERING = GARBAGE = FENDER 3,9m = BARGE 7,8m

Rev.	Date	Text	Sign
Drawn by R.KARLSEN		Approved by - date	
Filename STAVANGER_HAVN.DWG		Date 0	Scale 1:2500
Title PORT OF STAVANGER MOORINGPLAN		Drawing no.	
Customer Stavangerregionen Havnedrift AS		Size A3	Sheet 1/1



BERTHING PLAN PORT OF STAVANGER
THURSDAY 10. OCTOBER 2019

REV.NR. 01 - 05.01.2019

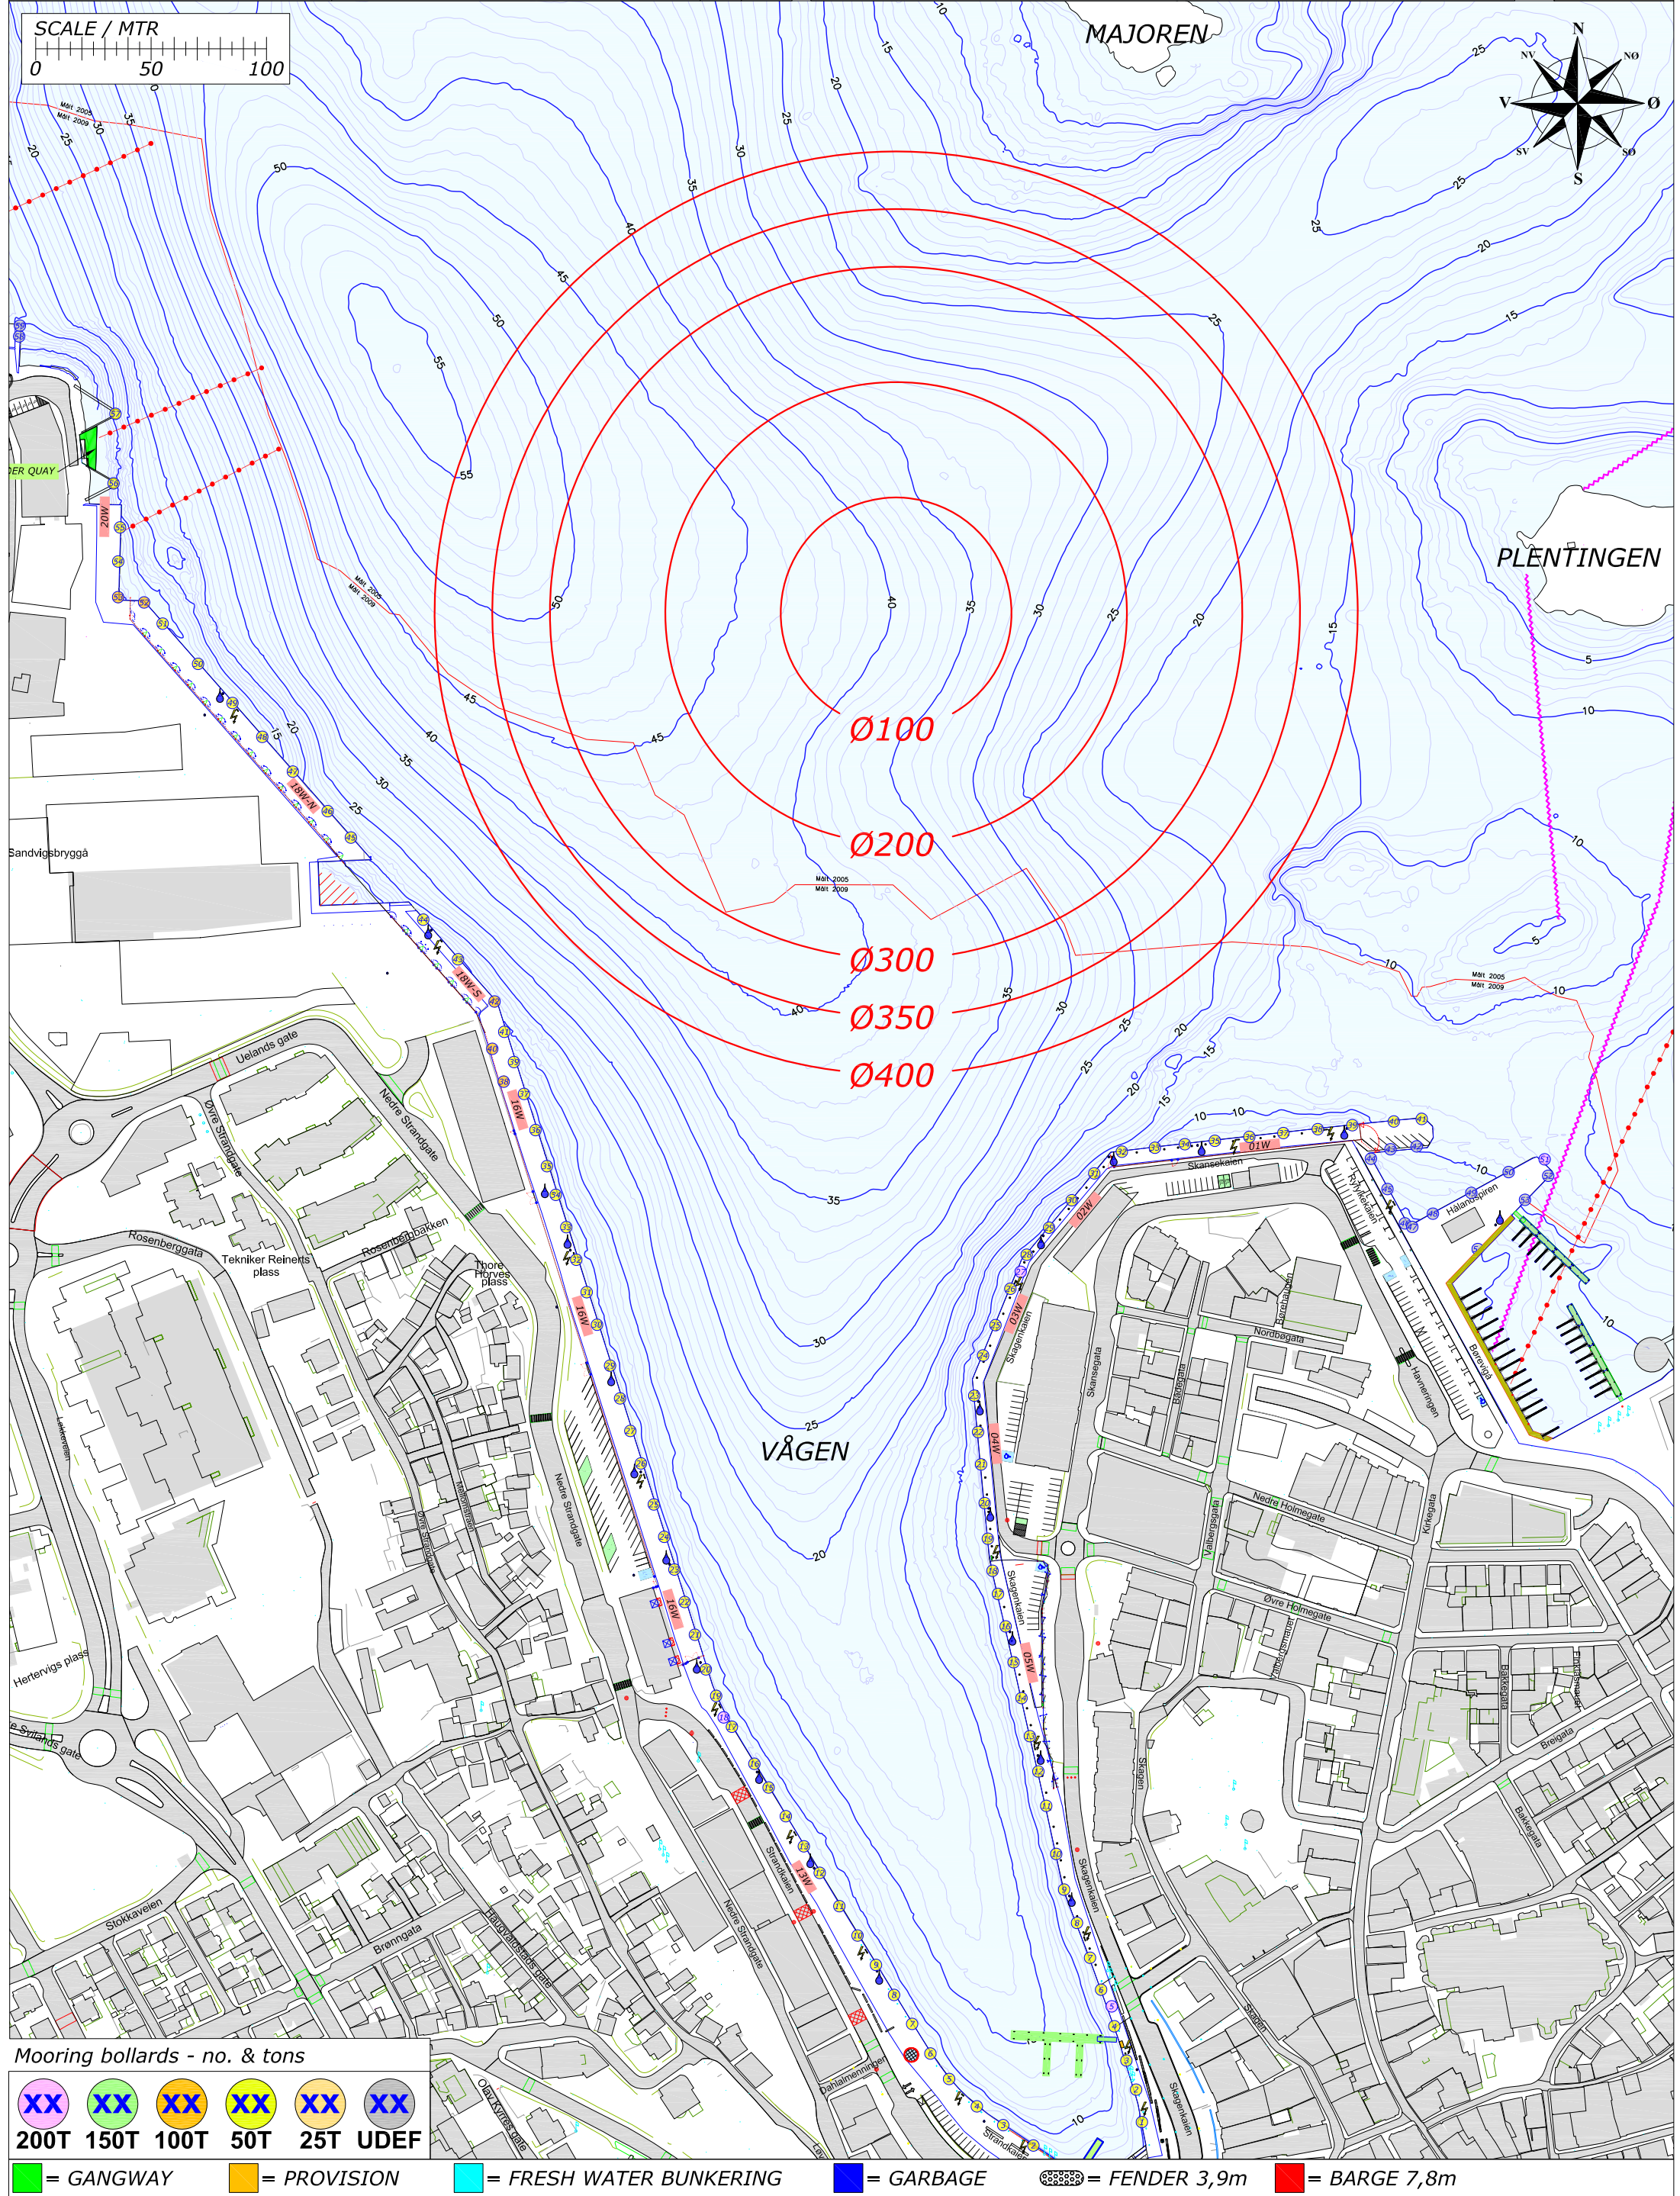

Mooring bollards - no. & tons

XX	XX	XX	XX	XX	XX
200T	150T	100T	50T	25T	UDEF


= GANGWAY	= PROVISION	= FRESH WATER BUNKERING	= GARBAGE	= FENDER 3,9m	= BARGE 7,8m
-----------	-------------	-------------------------	-----------	---------------	--------------

Rev.	Date	Text	Sign
Drawn by R.KARLSEN		Approved by - date	
Filename STAVANGER_HAVN.DWG		Date 0	Scale 1:2500
Title PORT OF STAVANGER MOORINGPLAN		Drawing no.	
Customer Stavangerregionen Havnedrift AS		Size A3	Sheet 1/1



BERTHING PLAN PORT OF STAVANGER
FRIDAY 11. OCTOBER 2019

REV.NR. 01 - 05.01.2019

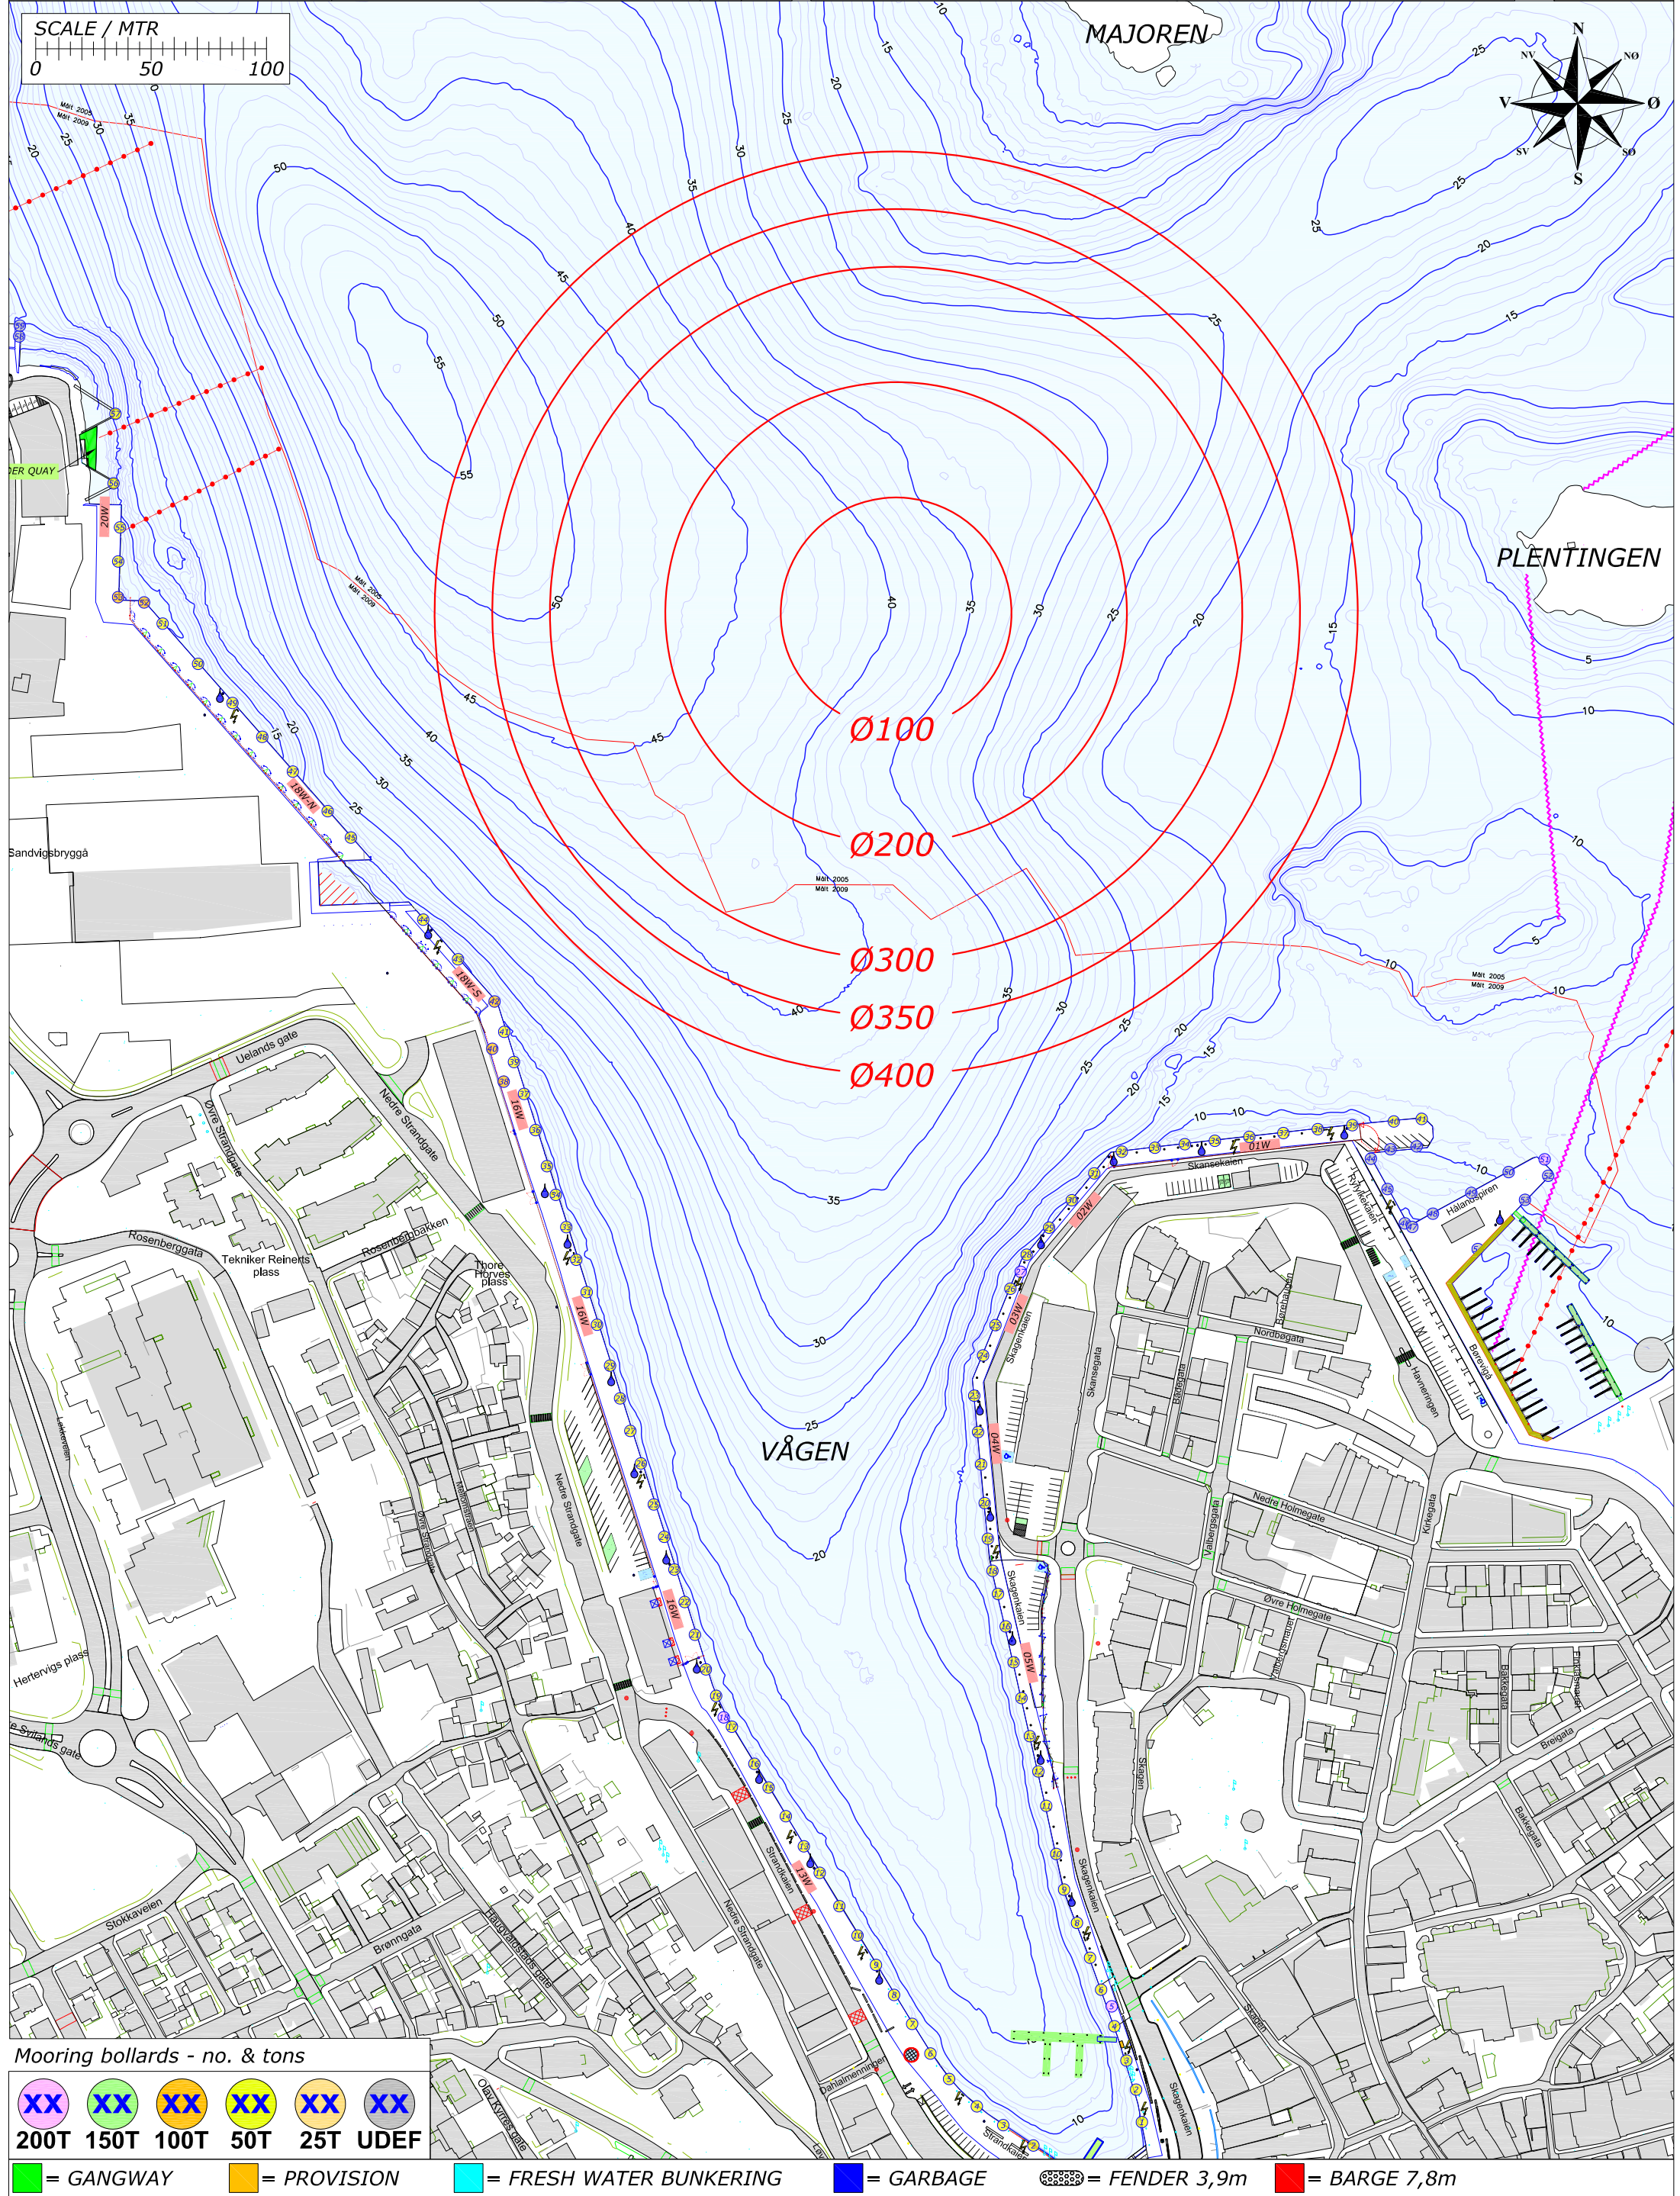

Mooring bollards - no. & tons

XX	XX	XX	XX	XX	XX
200T	150T	100T	50T	25T	UDEF


= GANGWAY	= PROVISION	= FRESH WATER BUNKERING	= GARBAGE	= FENDER 3,9m	= BARGE 7,8m
-----------	-------------	-------------------------	-----------	---------------	--------------

Rev.	Date	Text	Sign
Drawn by R.KARLSEN		Approved by - date	
Filename STAVANGER_HAVN.DWG		Date 0	Scale 1:2500
Title PORT OF STAVANGER MOORINGPLAN		Drawing no.	
Customer Stavangerregionen Havnedrift AS		Size A3	Sheet 1/1



BERTHING PLAN PORT OF STAVANGER
SATURDAY 12. OCTOBER 2019

REV.NR. 01 - 05.01.2019

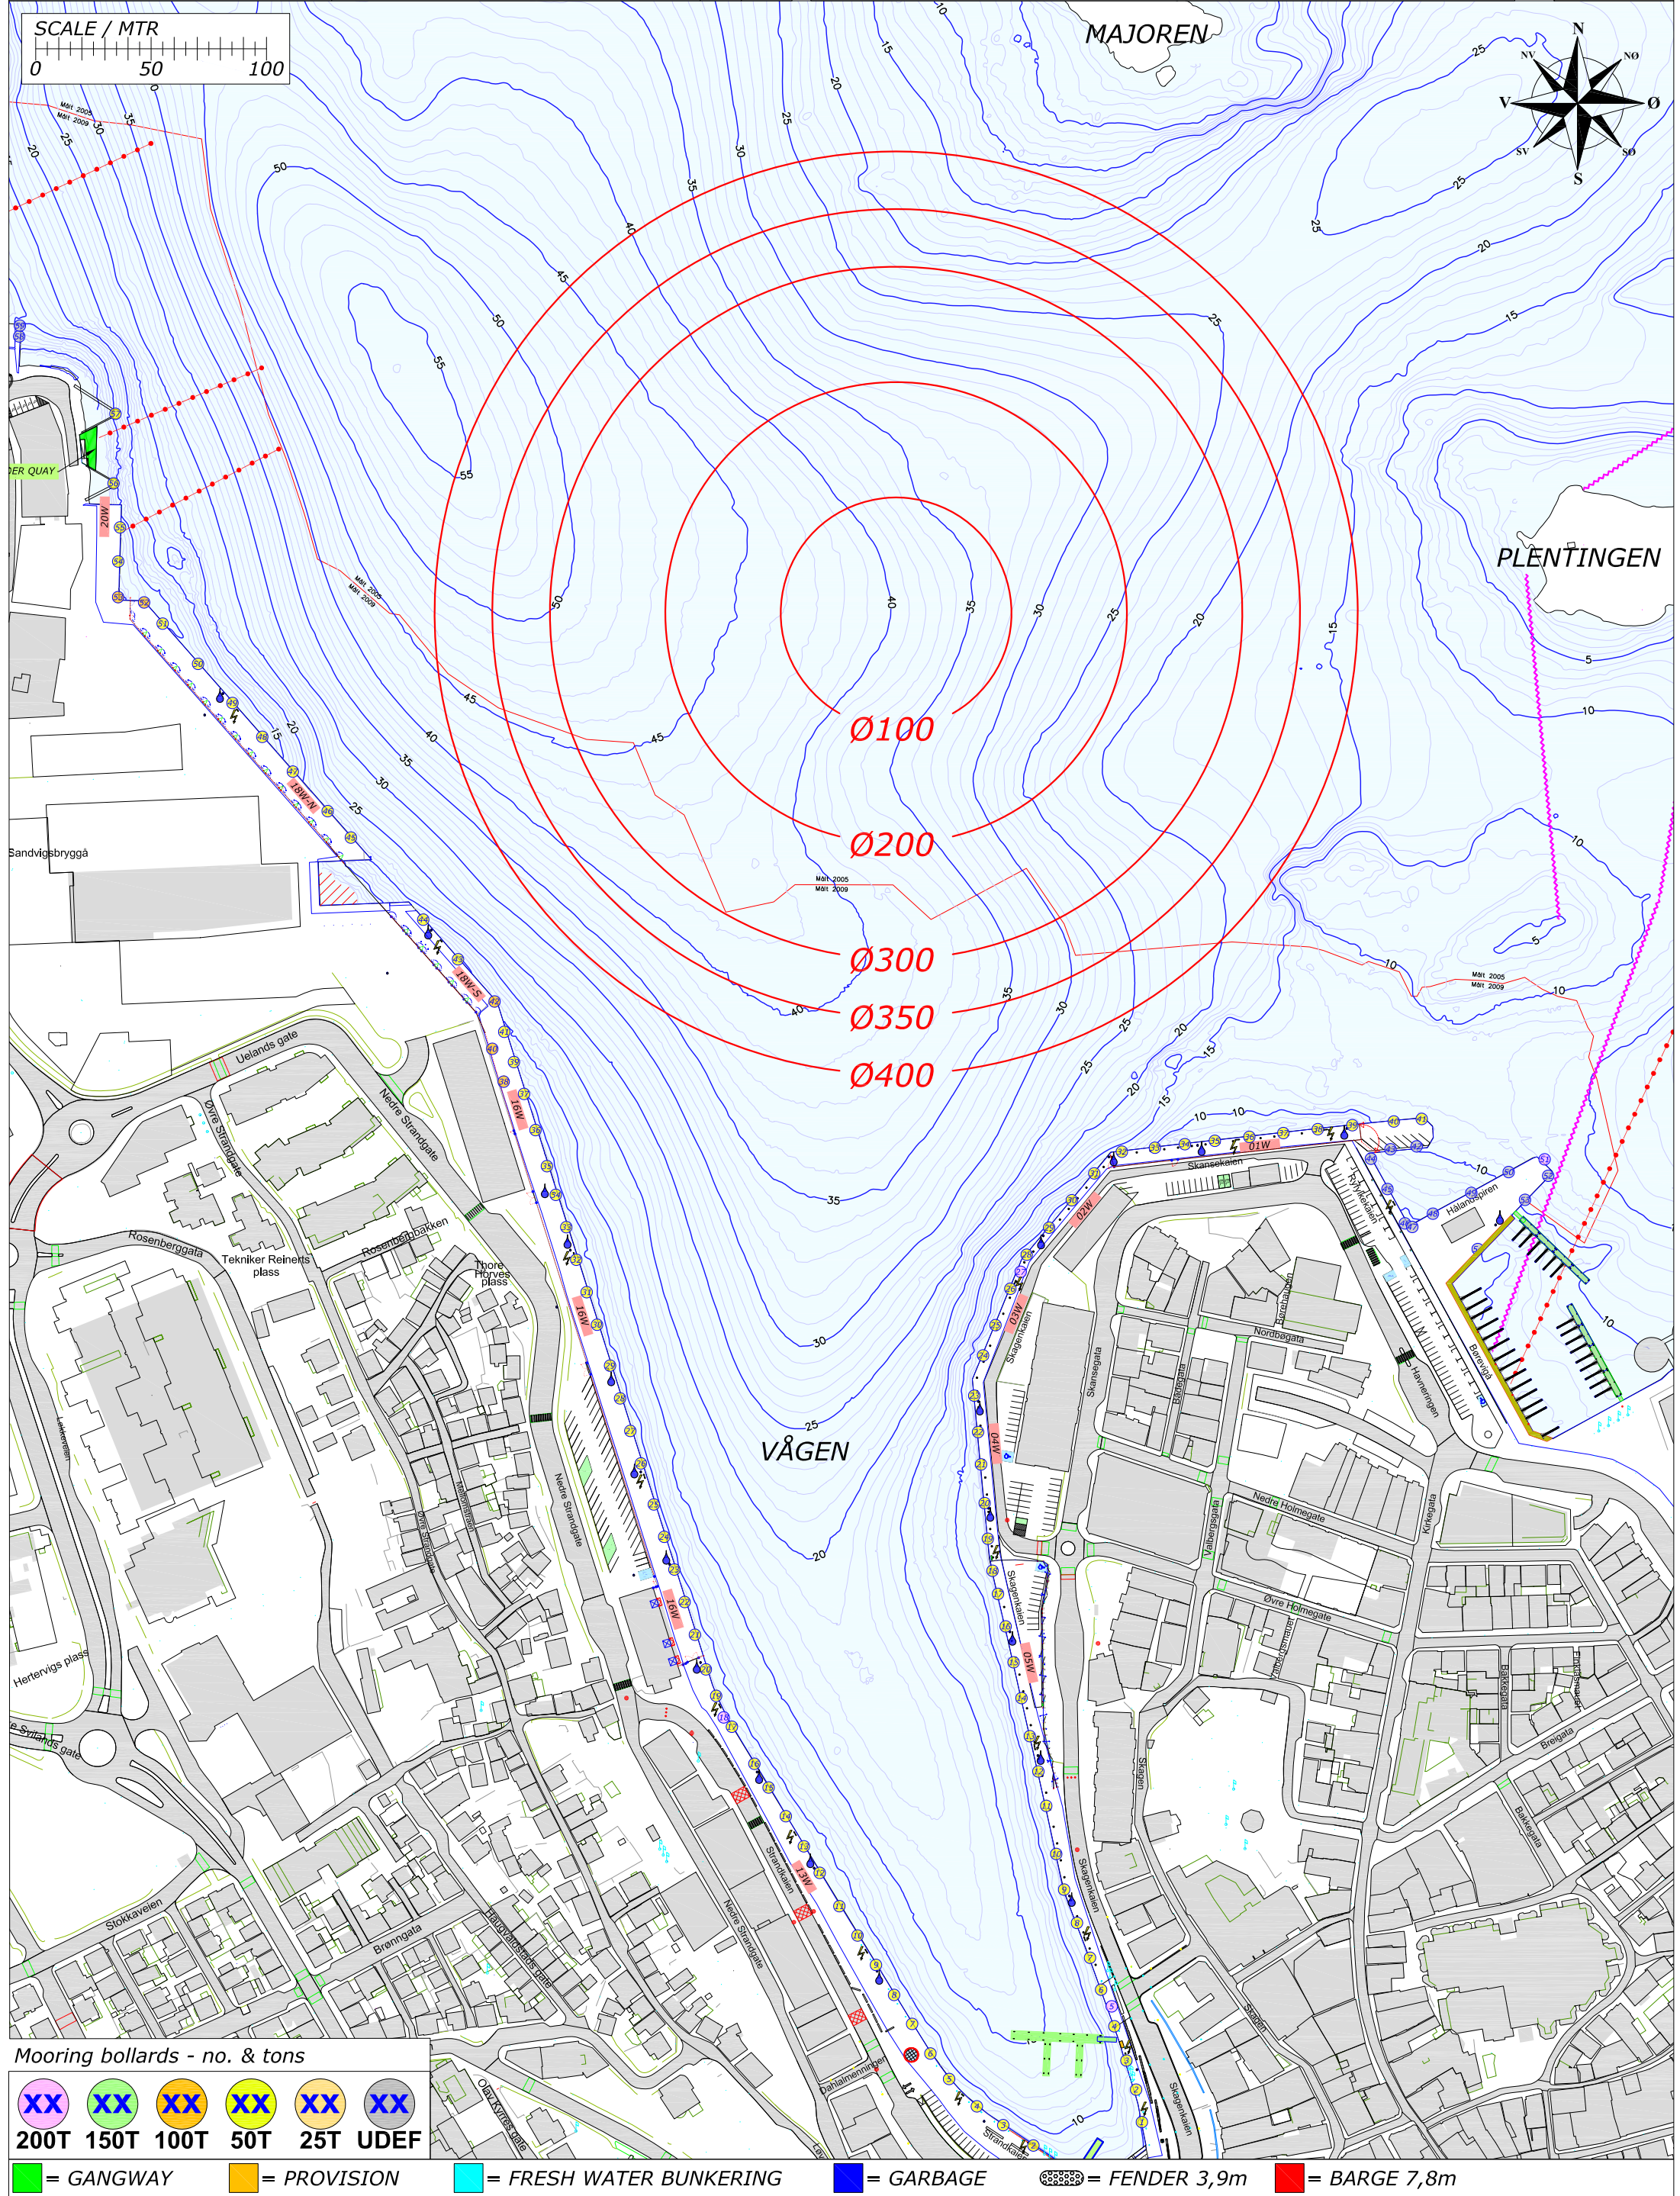

Mooring bollards - no. & tons

XX	XX	XX	XX	XX	XX
200T	150T	100T	50T	25T	UDEF


= GANGWAY	= PROVISION	= FRESH WATER BUNKERING	= GARBAGE	= FENDER 3,9m	= BARGE 7,8m
-----------	-------------	-------------------------	-----------	---------------	--------------

Rev.	Date	Text	Sign
Drawn by R.KARLSEN		Approved by - date	
Filename STAVANGER_HAVN.DWG		Date 0	Scale 1:2500
Title PORT OF STAVANGER MOORINGPLAN		Drawing no.	
Customer Stavangerregionen Havnedrift AS		Size A3	Sheet 1/1



BERTHING PLAN PORT OF STAVANGER
SUNDAY 13. OCTOBER 2019

REV.NR. 01 - 05.01.2019

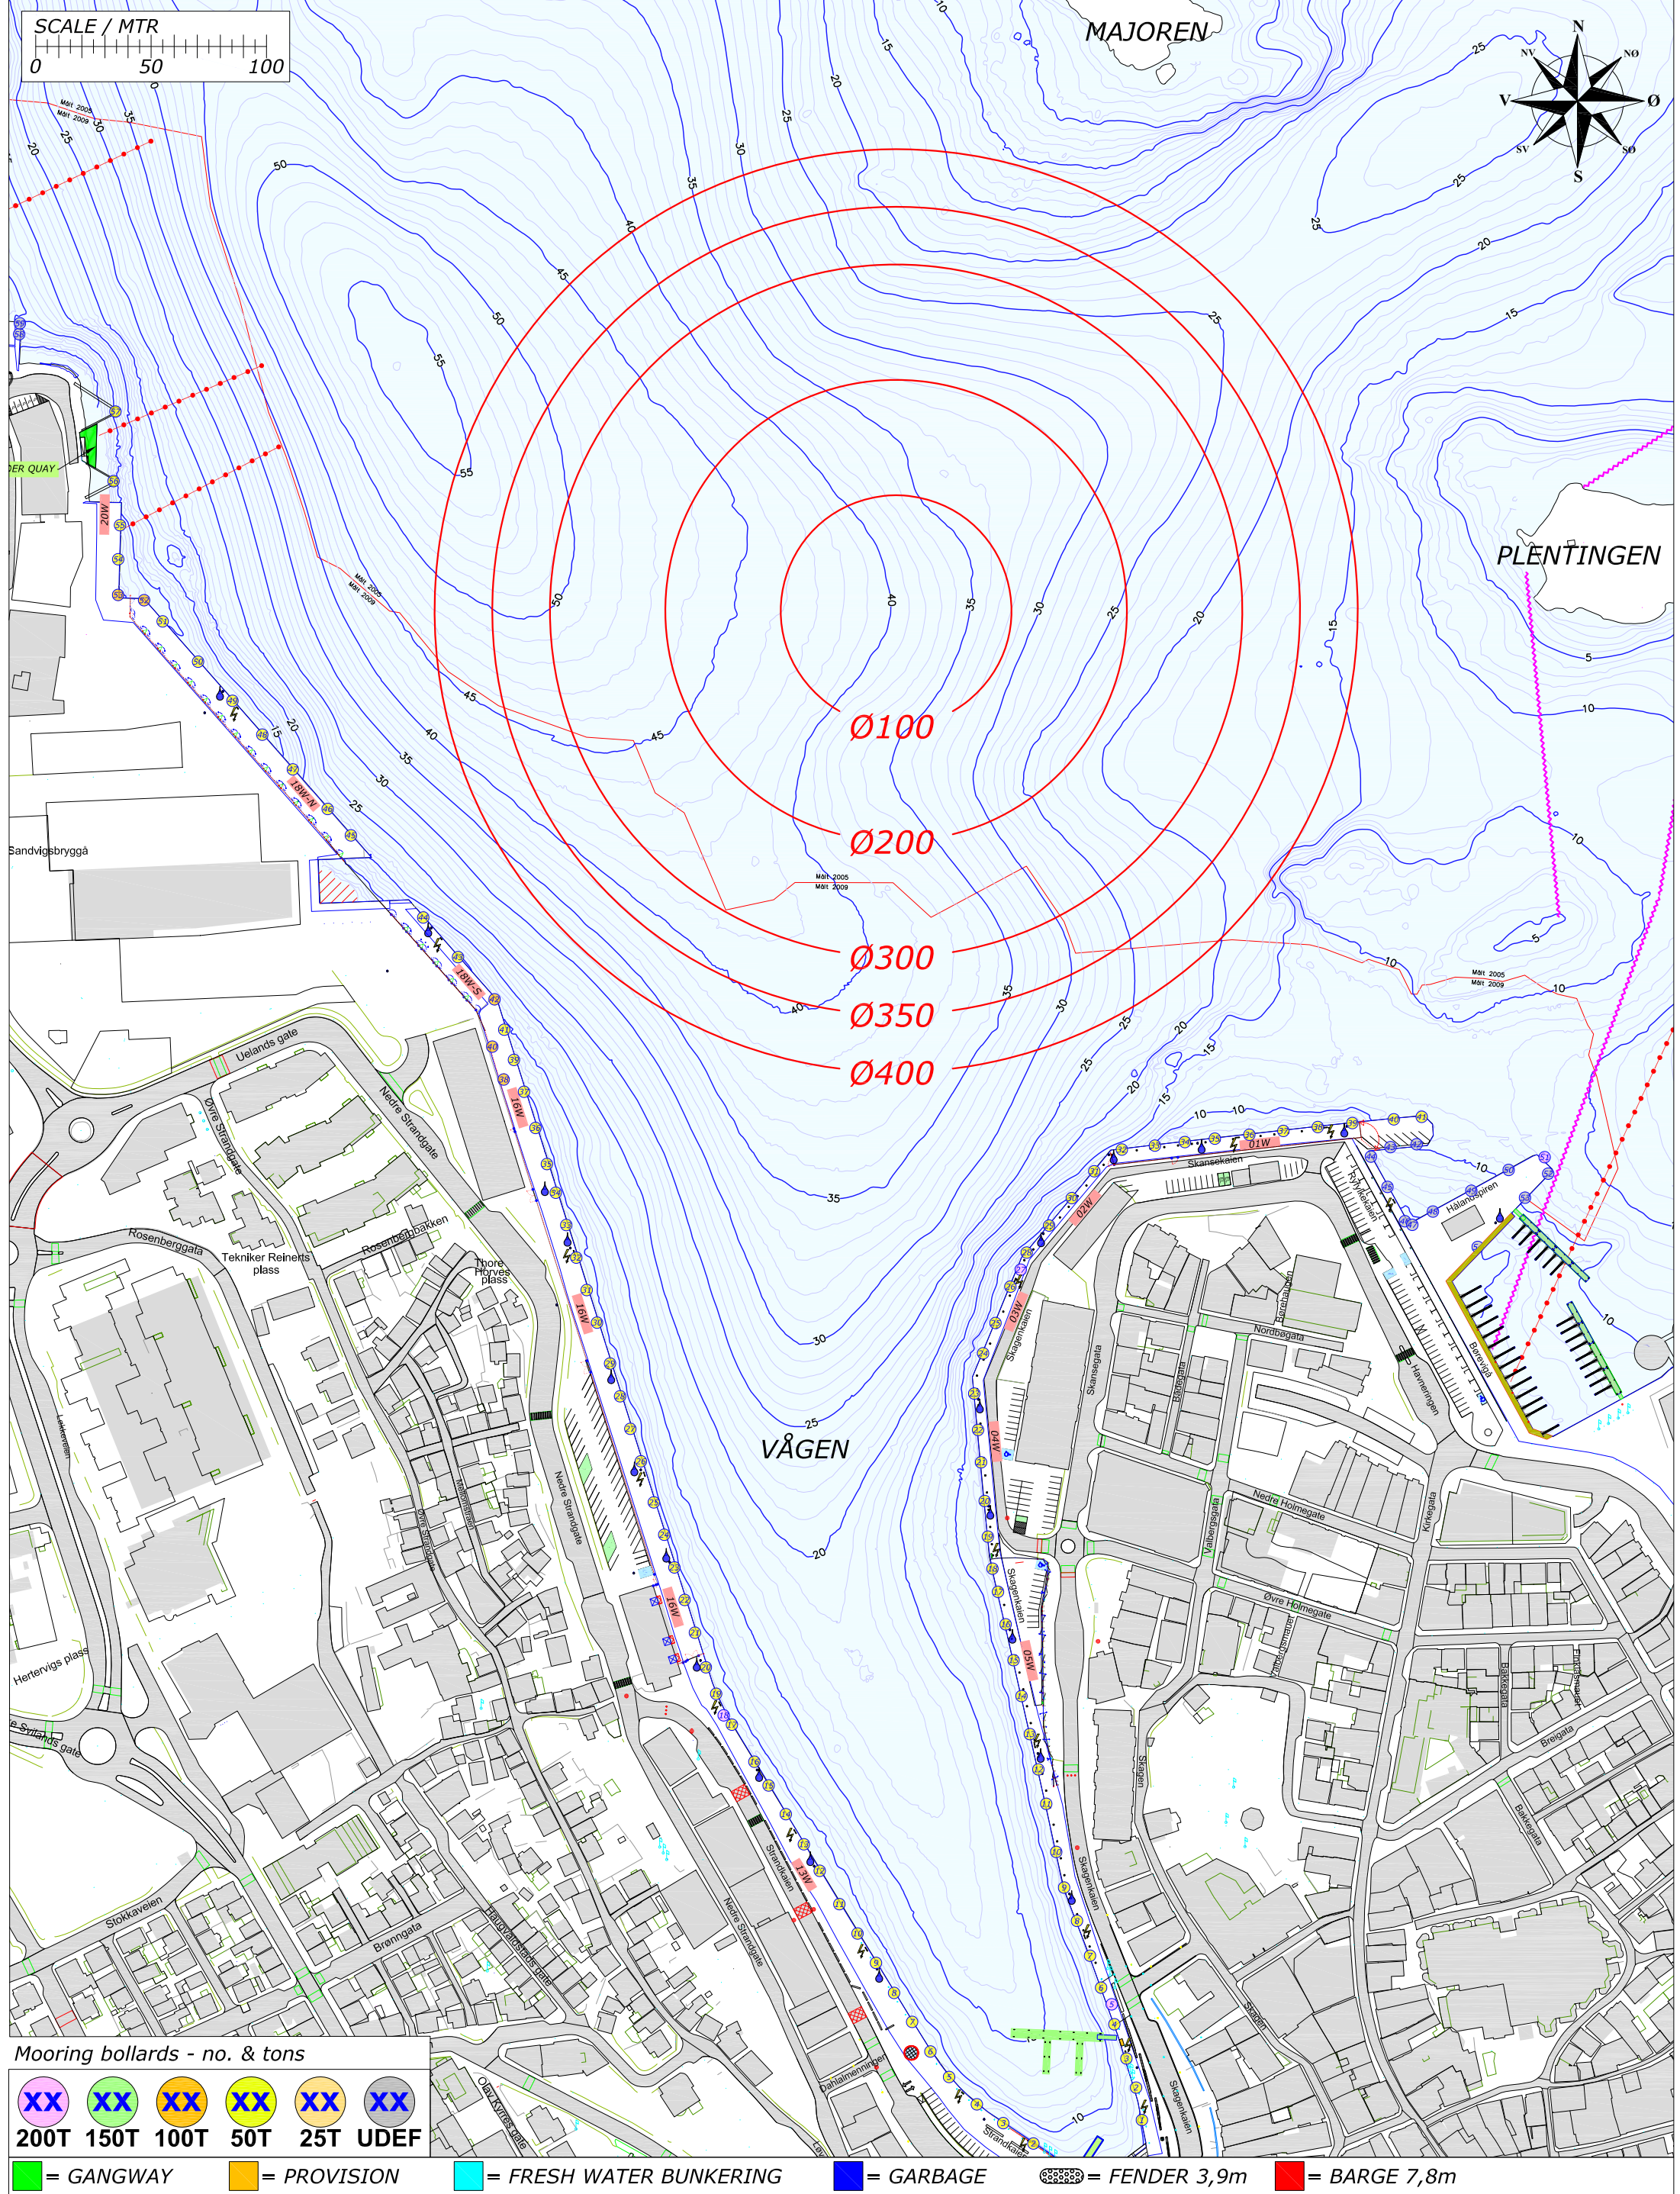

Mooring bollards - no. & tons

XX	XX	XX	XX	XX	XX
200T	150T	100T	50T	25T	UDEF


= GANGWAY	= PROVISION	= FRESH WATER BUNKERING	= GARBAGE	= FENDER 3,9m	= BARGE 7,8m
-----------	-------------	-------------------------	-----------	---------------	--------------

Rev.	Date	Text	Sign
Drawn by R.KARLSEN		Approved by - date	
Filename STAVANGER_HAVN.DWG		Date 0	Scale 1:2500
Title PORT OF STAVANGER MOORINGPLAN		Drawing no.	
Customer Stavangerregionen Havnedrift AS		Size A3	Sheet 1/1



BERTHING PLAN PORT OF STAVANGER
MONDAY 14. OCTOBER 2019

REV.NR. 01 - 05.01.2019

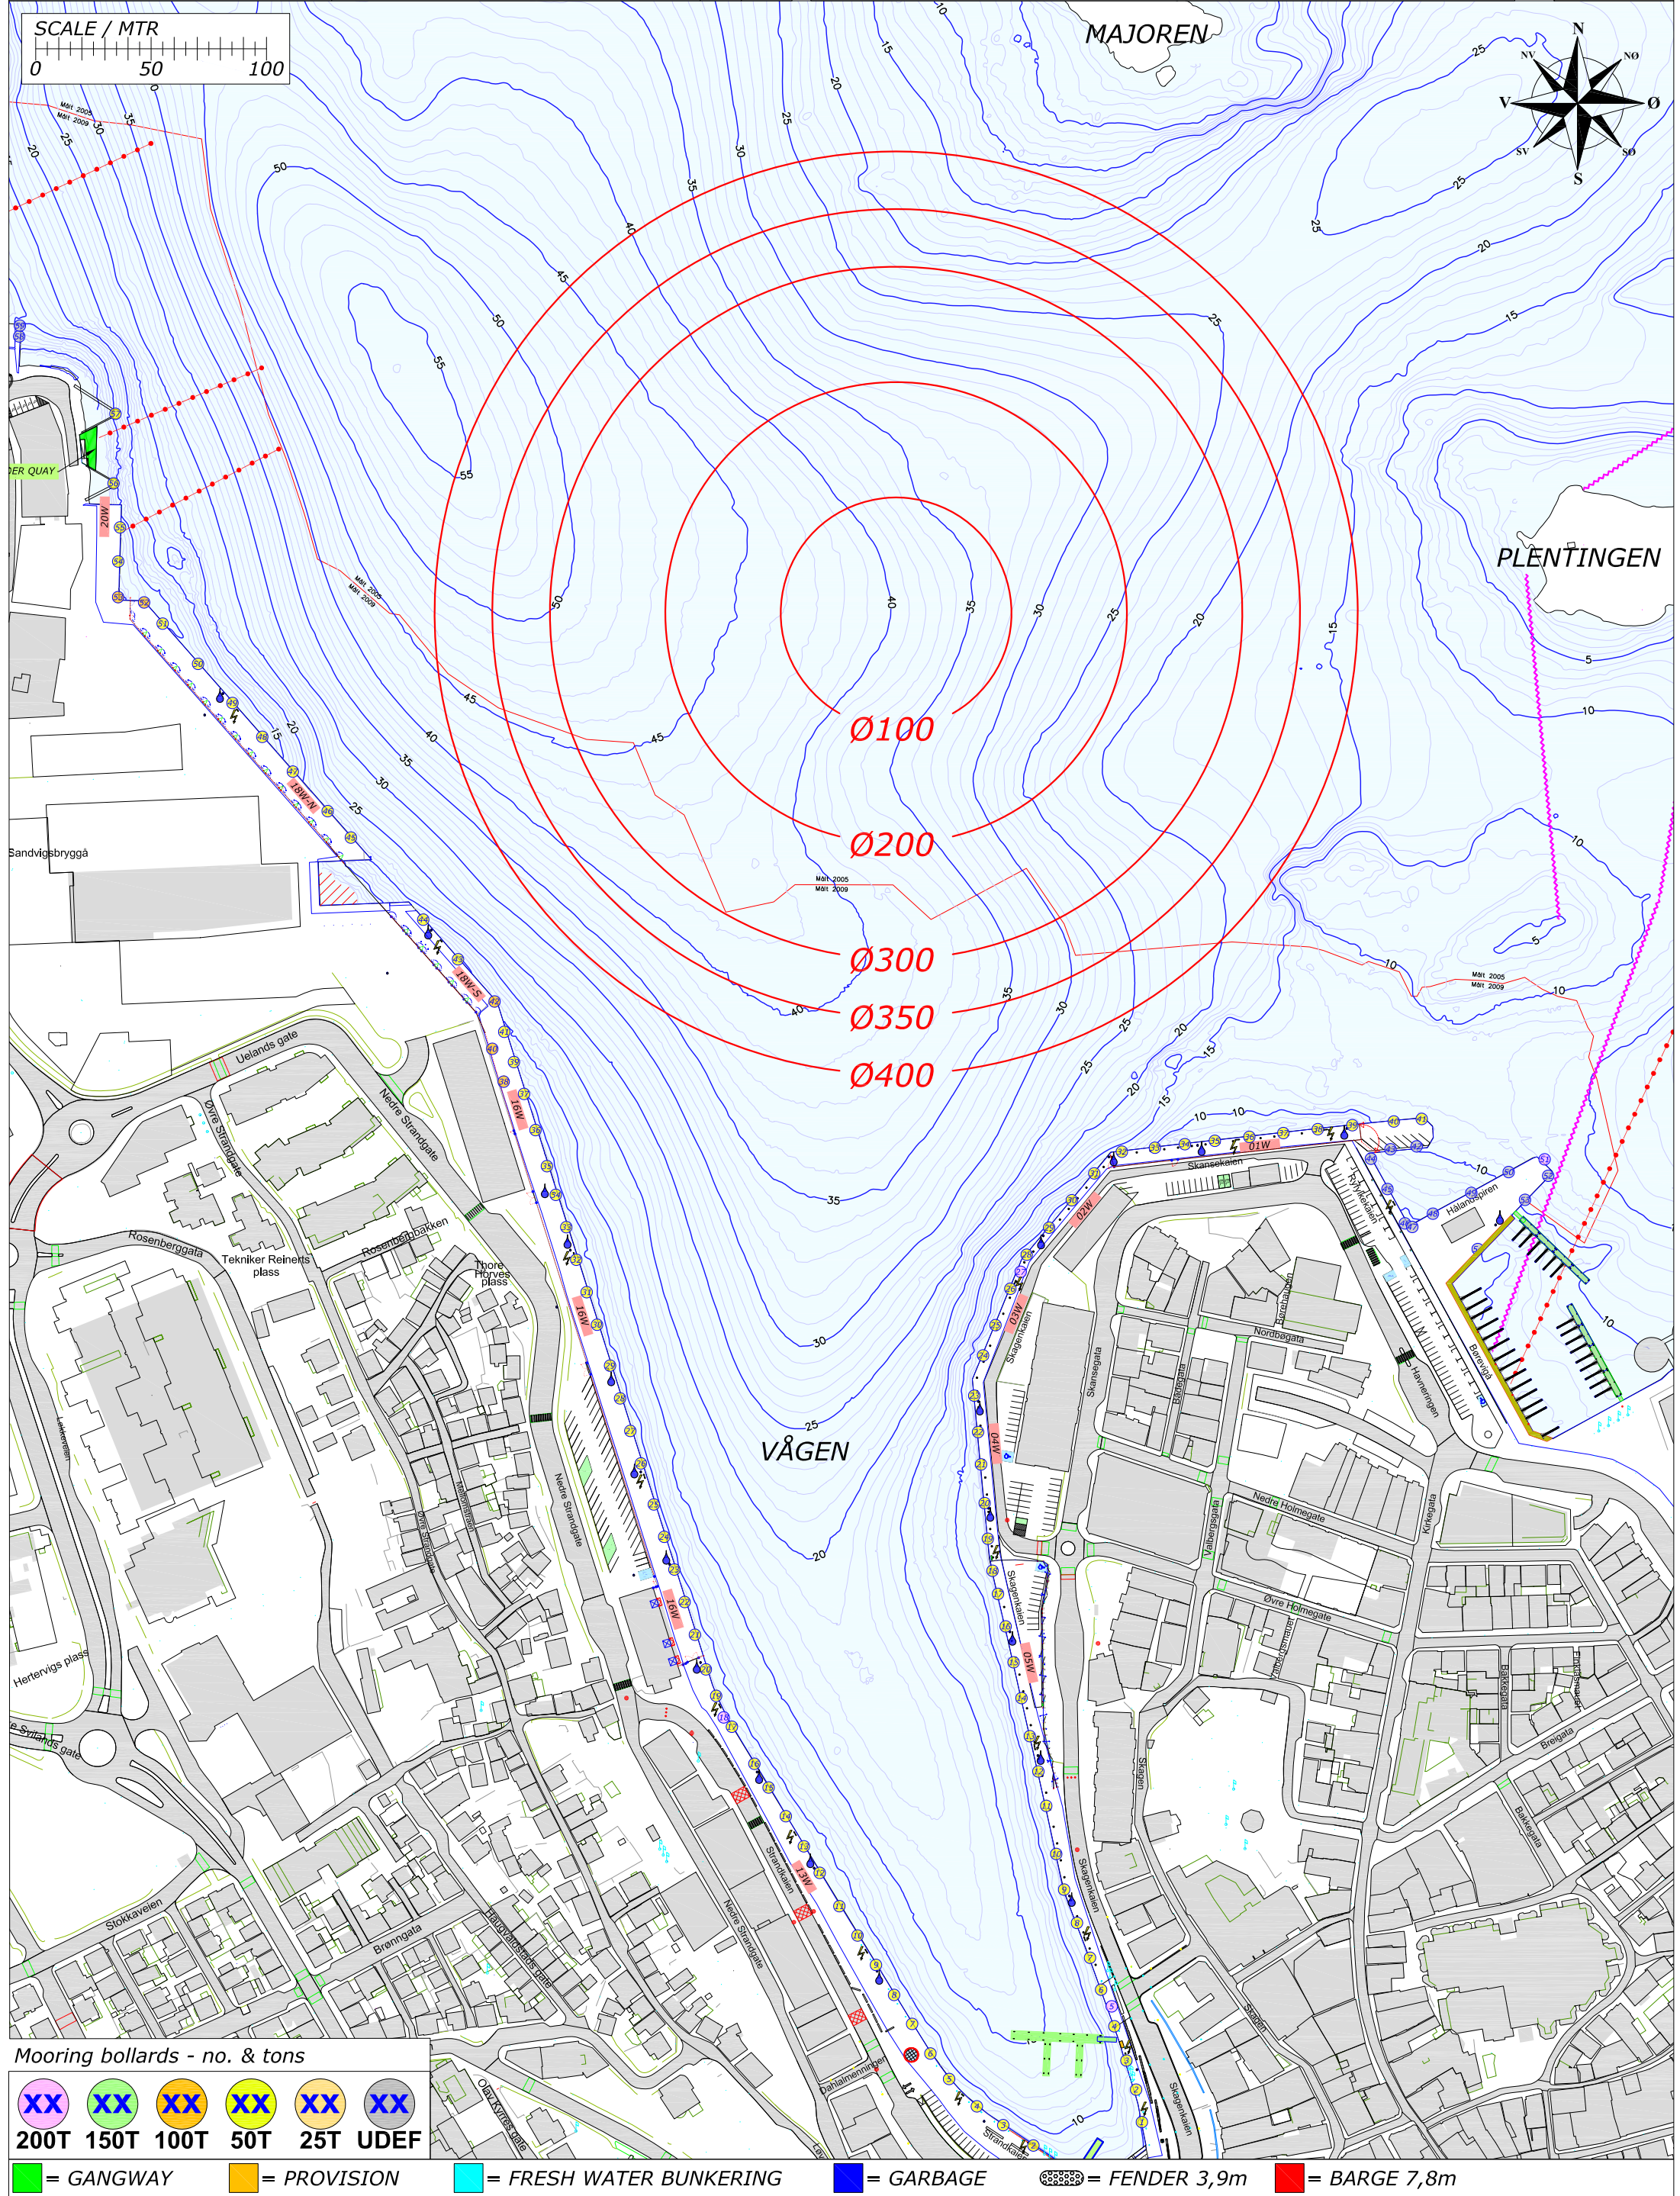

Mooring bollards - no. & tons

XX	XX	XX	XX	XX	XX
200T	150T	100T	50T	25T	UDEF

= GANGWAY	= PROVISION	= FRESH WATER BUNKERING	= GARBAGE	= FENDER 3,9m	= BARGE 7,8m
-----------	-------------	-------------------------	-----------	---------------	--------------

Rev.	Date	Text	Sign
Drawn by R.KARLSEN		Approved by - date	
Filename STAVANGER_HAVN.DWG		Date 0	Scale 1:2500
Title PORT OF STAVANGER MOORINGPLAN		Drawing no.	
Customer Stavangerregionen Havnedrift AS		Size A3	Sheet 1/1

RUTEK


Rutek AS - Seiskjervegen 11 - 4055 Sola

BERTHING PLAN PORT OF STAVANGER TUESDAY 15. OCTOBER 2019

REV.NR. 01 - 05.01.2019



**STAVANGER
REGIONEN**
Havnedrift AS

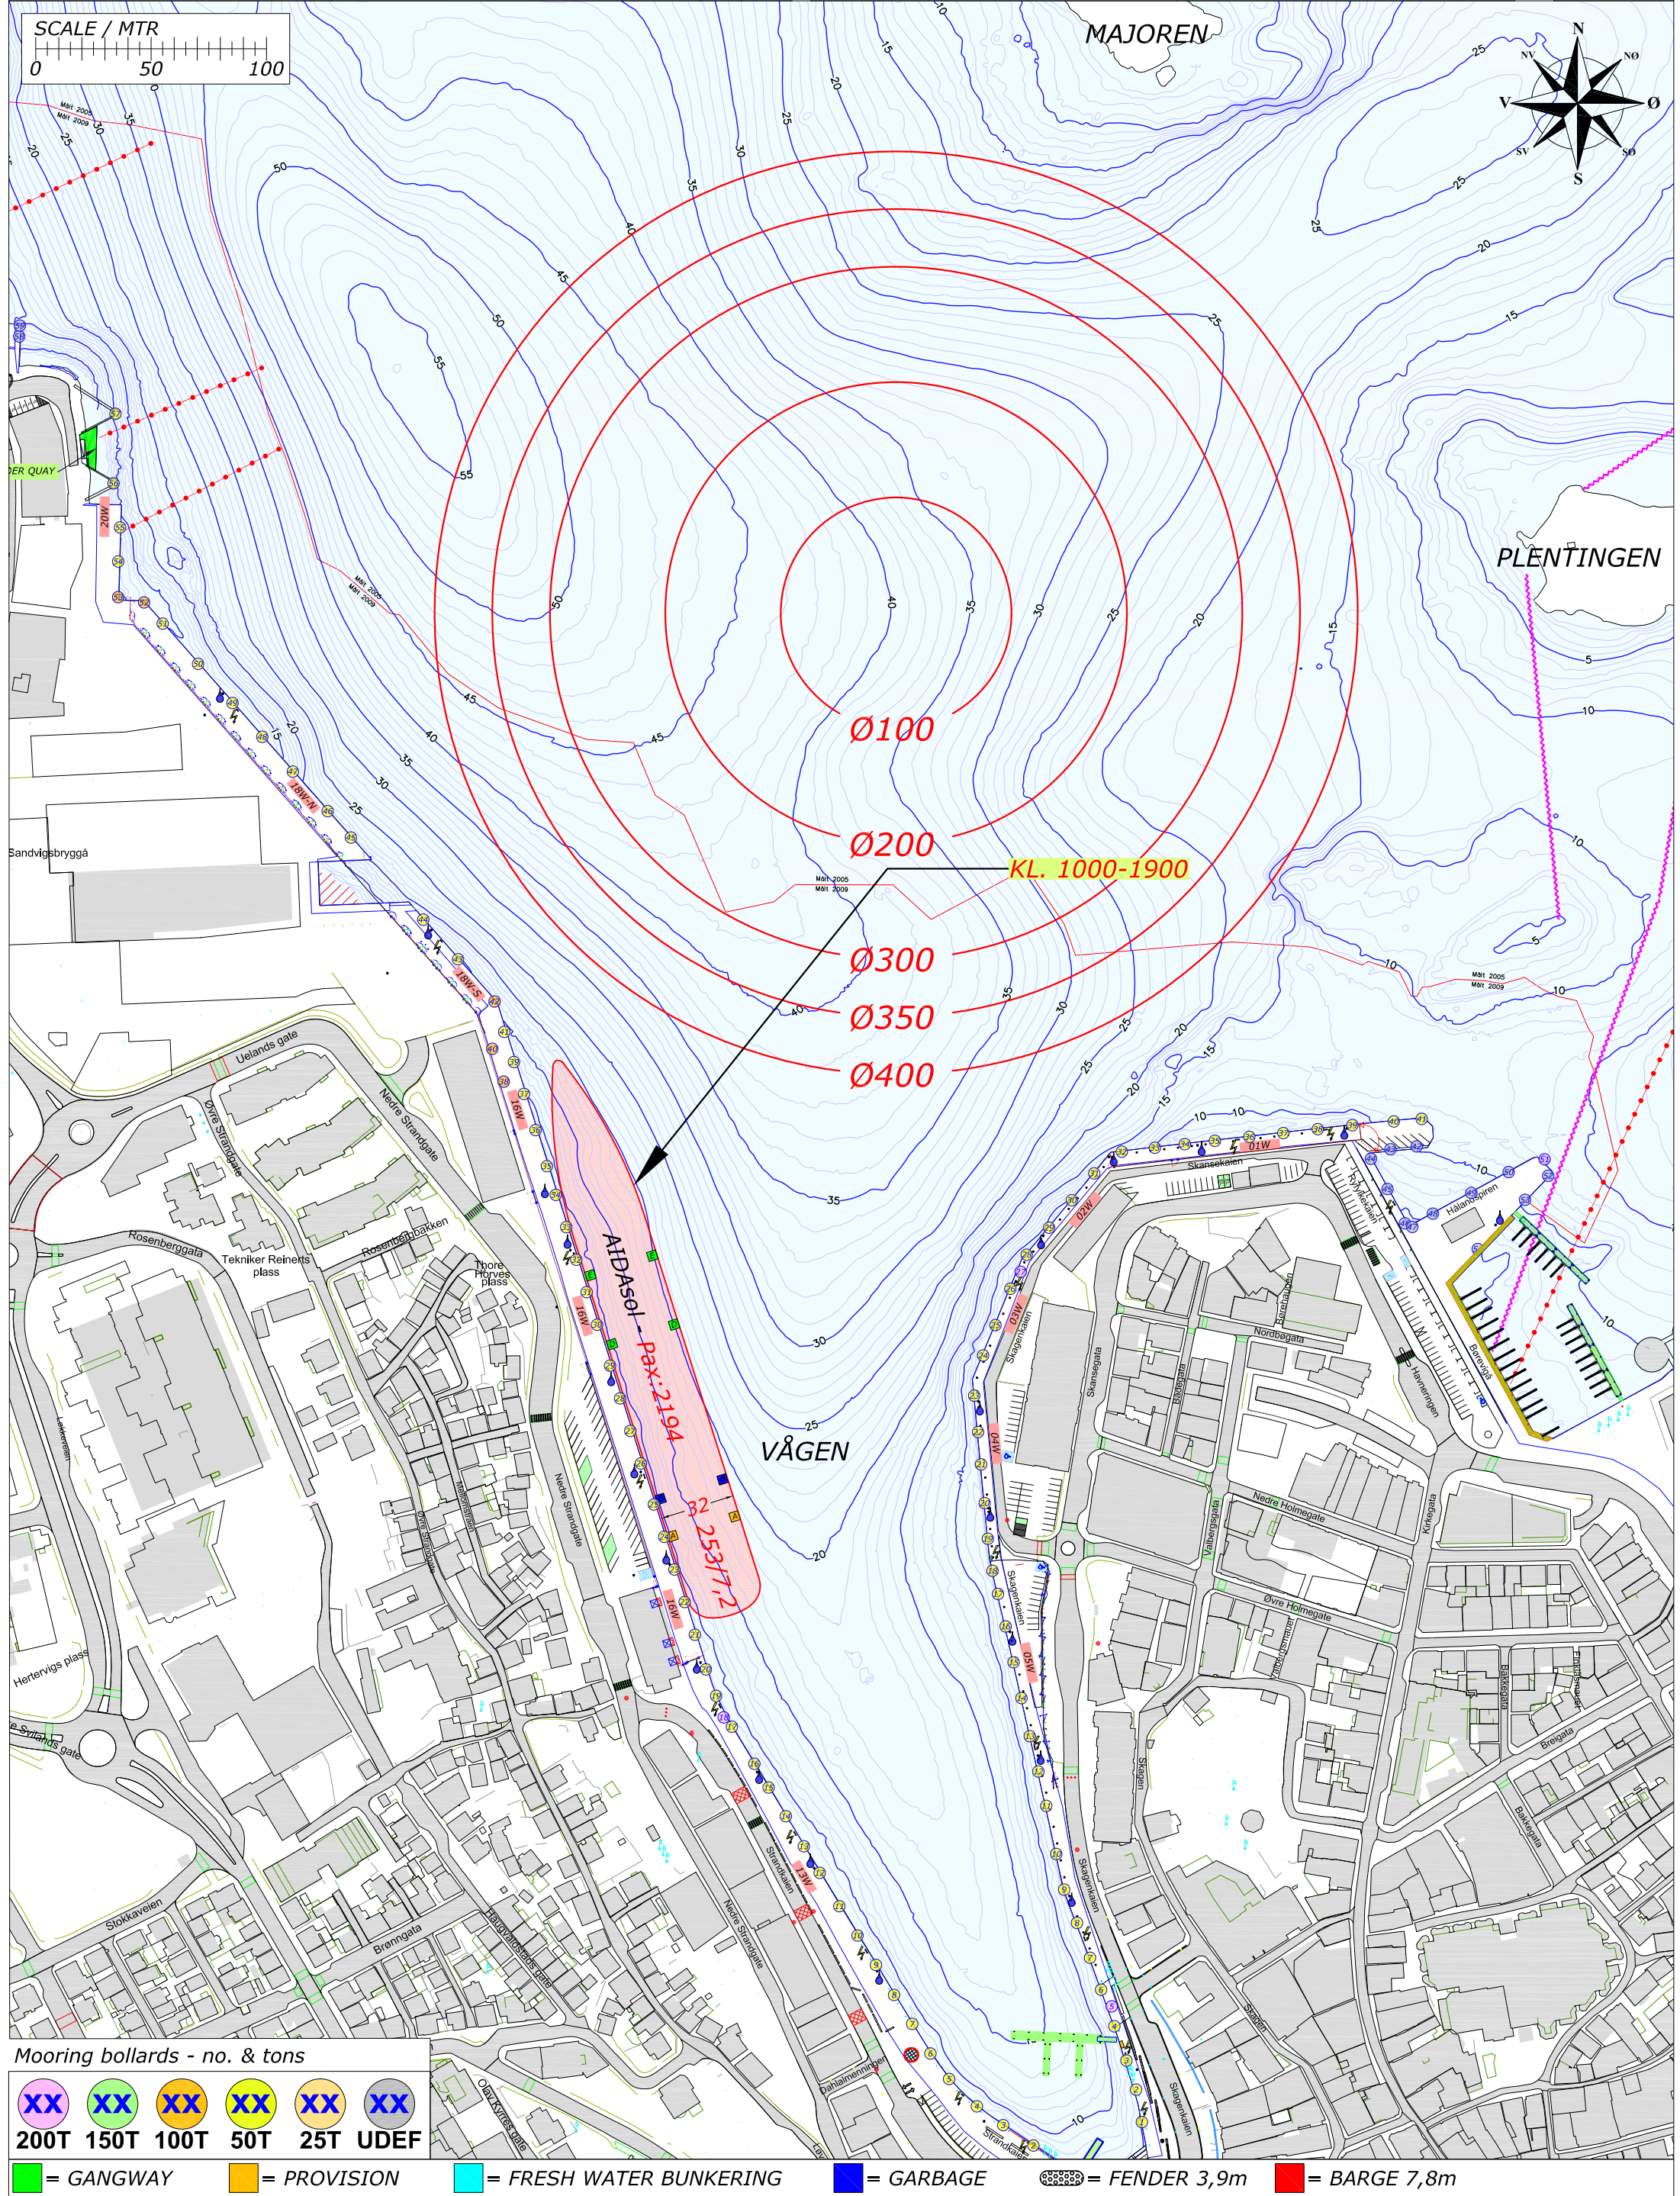

Rev.	Date	Text	Sign
Drawn by R.KARLSEN		Approved by - date	
Filename STAVANGER_HAVN.DWG		Date 0	Scale 1:2500
Title PORT OF STAVANGER MOORINGPLAN		Drawing no.	
Customer Stavangerregionen Havnedrift AS		Size A3	Sheet 1/1

RUTEK


Rutek AS - Seiskjervegen 11 - 4055 Sola

BERTHING PLAN PORT OF STAVANGER
WEDNESDAY 16. OCTOBER 2019

REV.NR. 01 - 05.01.2019



**STAVANGER
REGIONEN**
Havnedrift AS

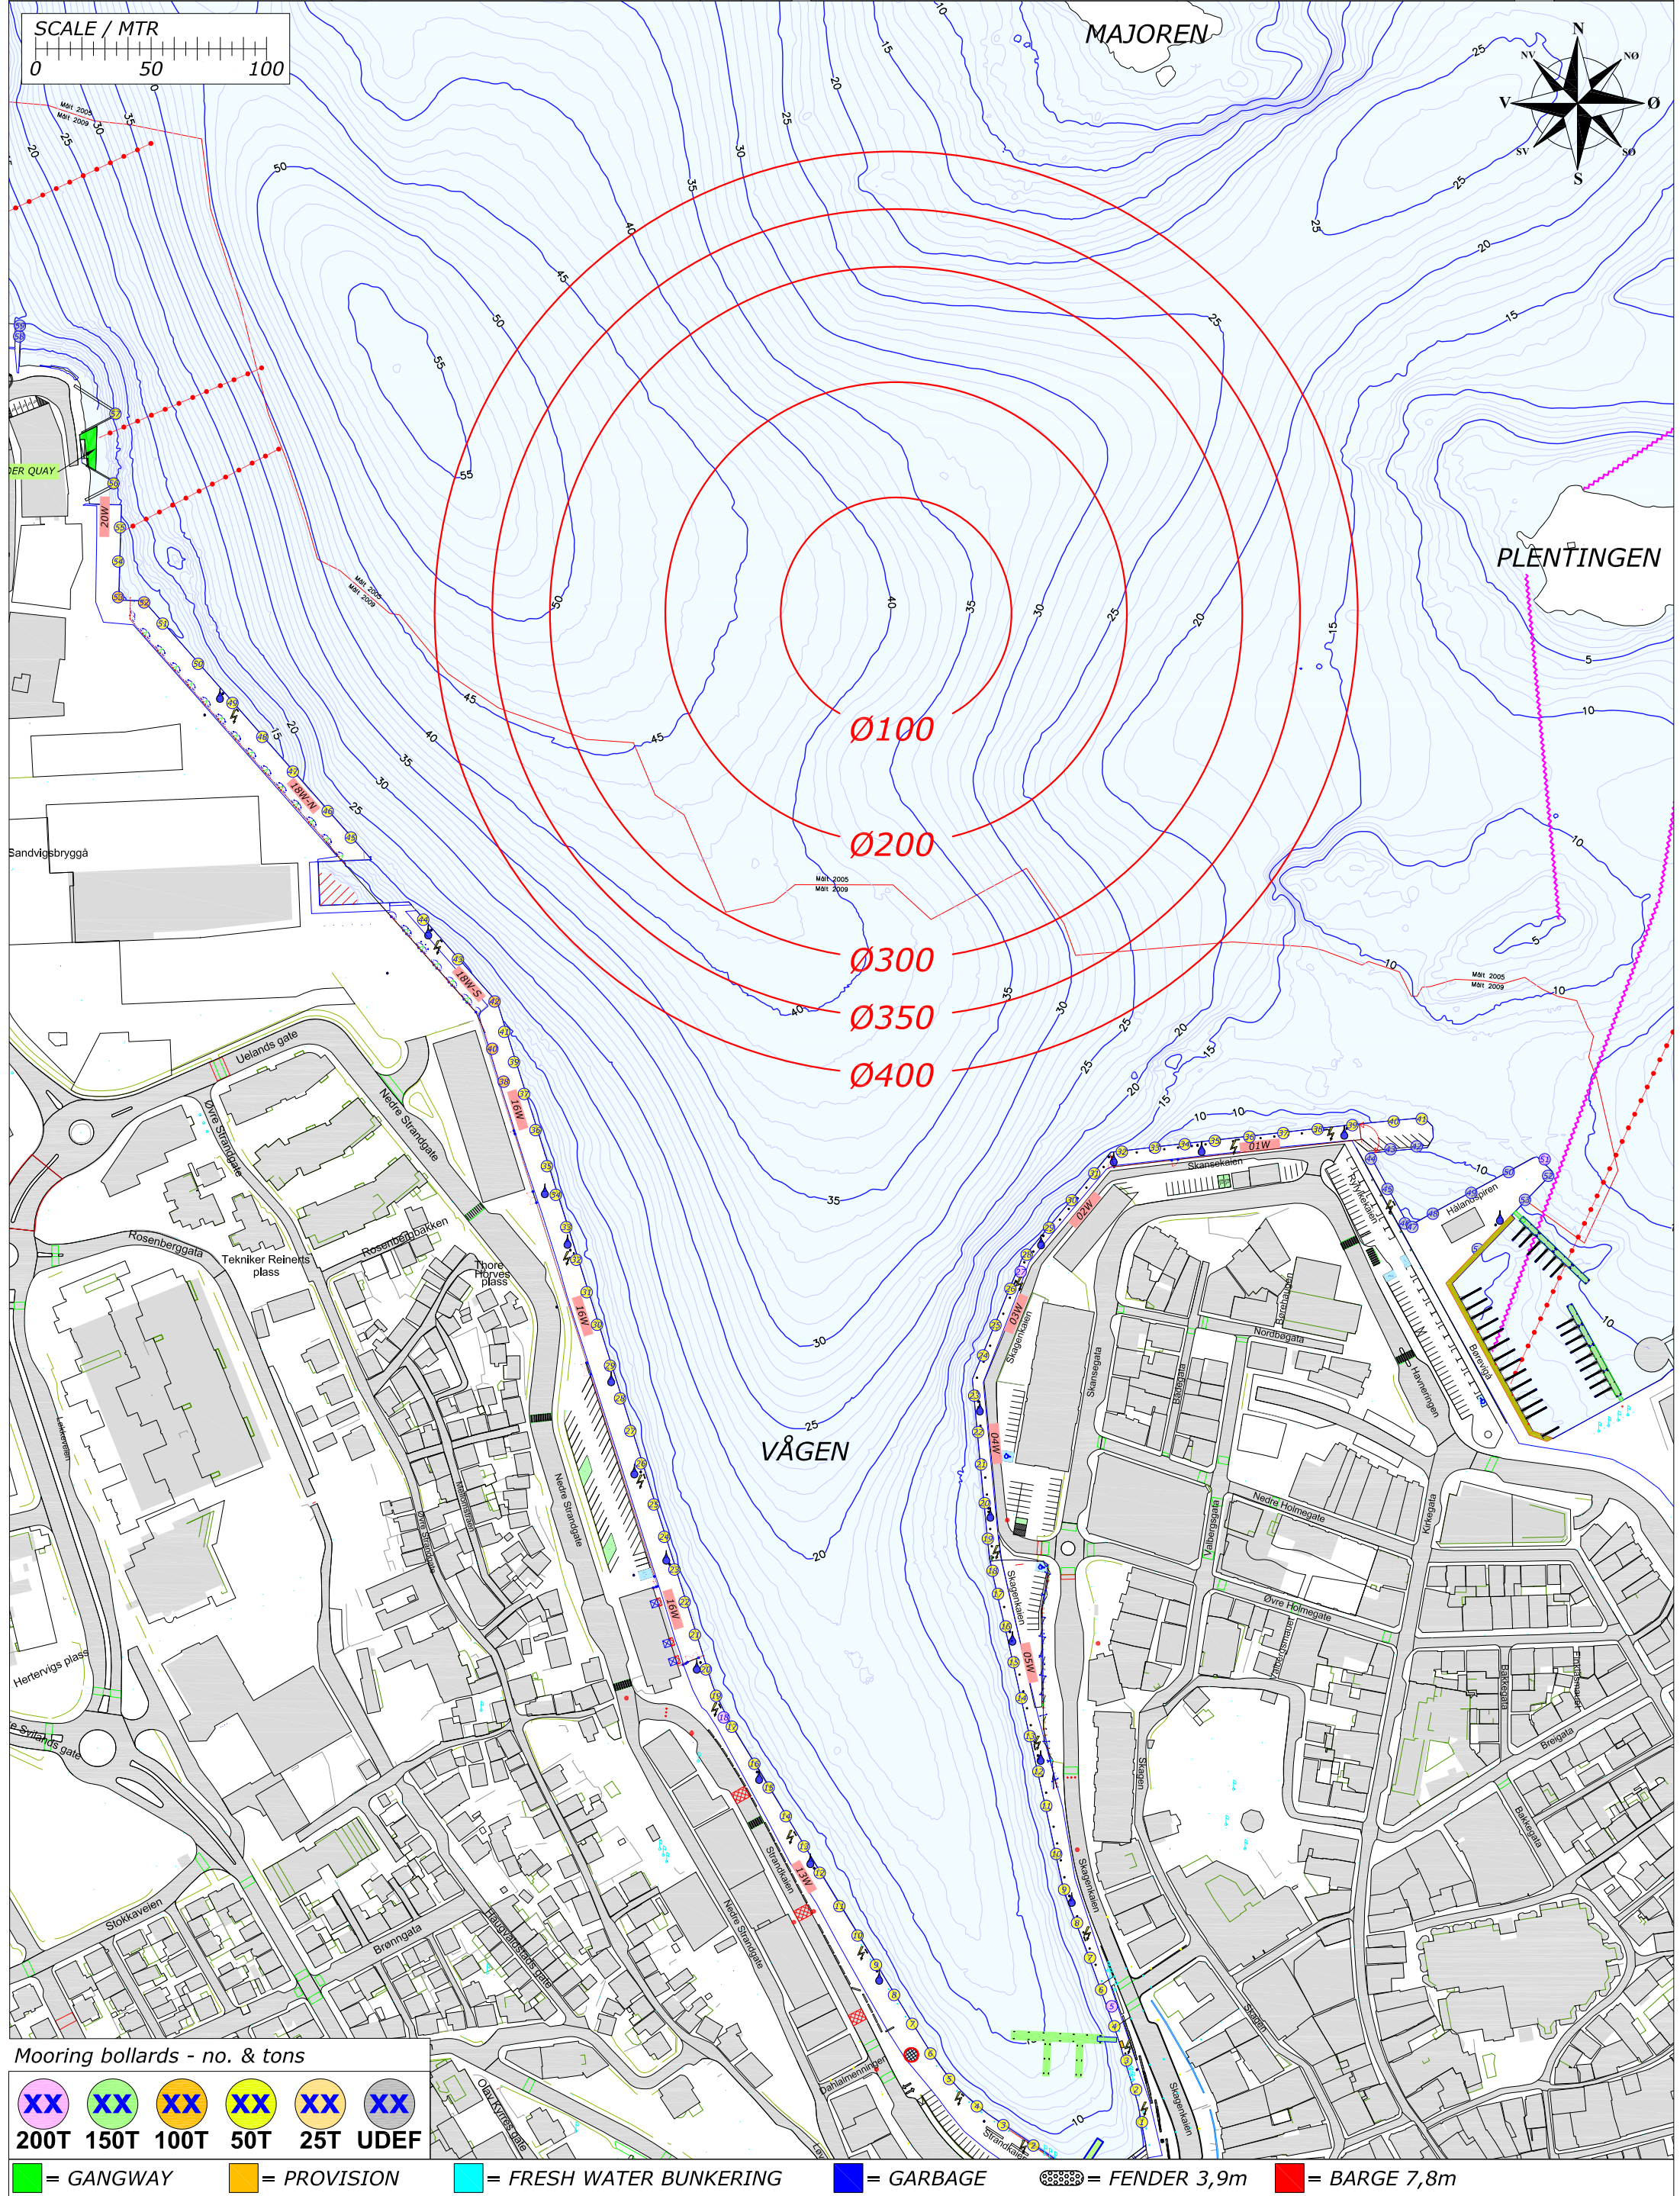

Mooring bollards - no. & tons

XX	XX	XX	XX	XX	XX
200T	150T	100T	50T	25T	UDEF


= GANGWAY = PROVISION = FRESH WATER BUNKERING = GARBAGE = FENDER 3,9m = BARGE 7,8m

Rev.	Date	Text	Sign
Drawn by R.KARLSEN		Approved by - date	
Filename STAVANGER_HAVN.DWG		Date 0	Scale 1:2500
Title PORT OF STAVANGER MOORINGPLAN		Drawing no.	
Customer Stavangerregionen Havnedrift AS		Size A3	Sheet 1/1



BERTHING PLAN PORT OF STAVANGER
THURSDAY 17. OCTOBER 2019

REV.NR. 01 - 05.01.2019

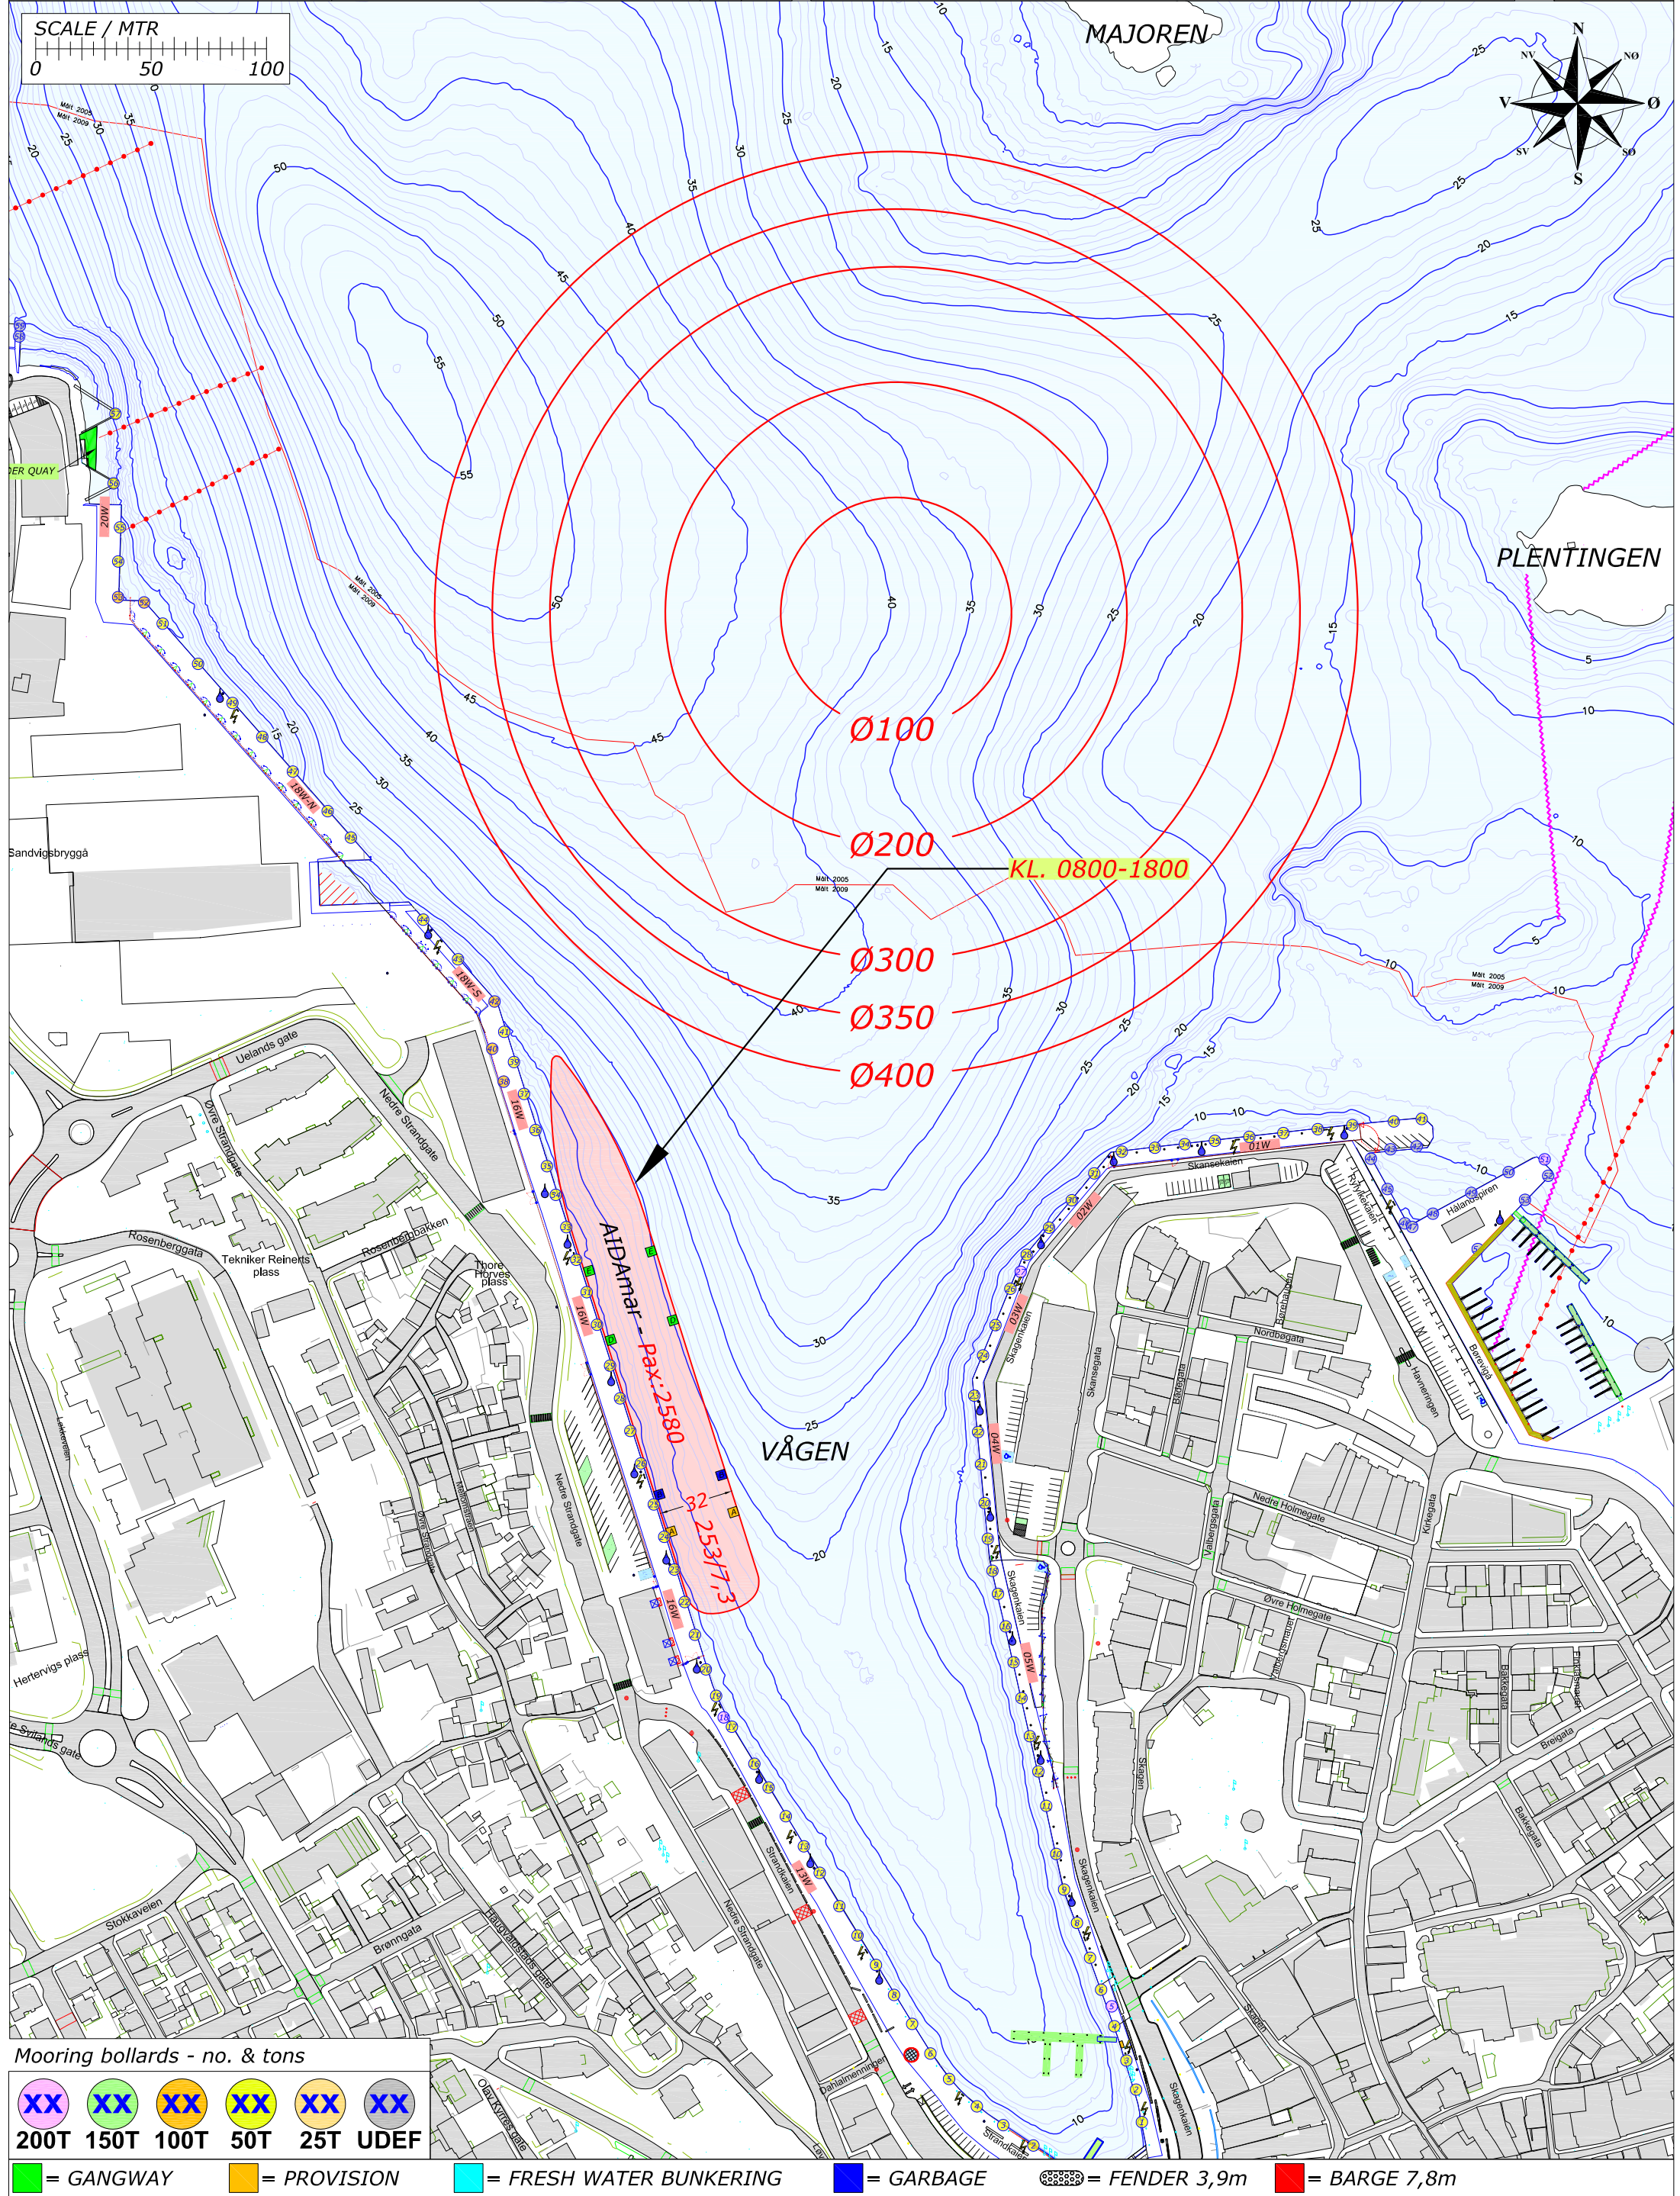

Mooring bollards - no. & tons

XX	XX	XX	XX	XX	XX
200T	150T	100T	50T	25T	UDEF

[Green] = GANGWAY [Orange] = PROVISION [Cyan] = FRESH WATER BUNKERING [Blue] = GARBAGE [Pattern] = FENDER 3,9m [Red] = BARGE 7,8m

Rev.	Date	Text	Sign
Drawn by R.KARLSEN		Approved by - date	
Filename STAVANGER_HAVN.DWG		Date 0	Scale 1:2500
Title PORT OF STAVANGER MOORINGPLAN		Drawing no.	
Customer Stavangerregionen Havnedrift AS		Size A3	Sheet 1/1

RUTEK

Rutek AS - Seiskjervegen 11 - 4055 Sola


BERTHING PLAN PORT OF STAVANGER

FRIDAY 18. OCTOBER 2019

REV.NR. 01 - 05.01.2019



**STAVANGER
REGIONEN**
Havnedrift AS

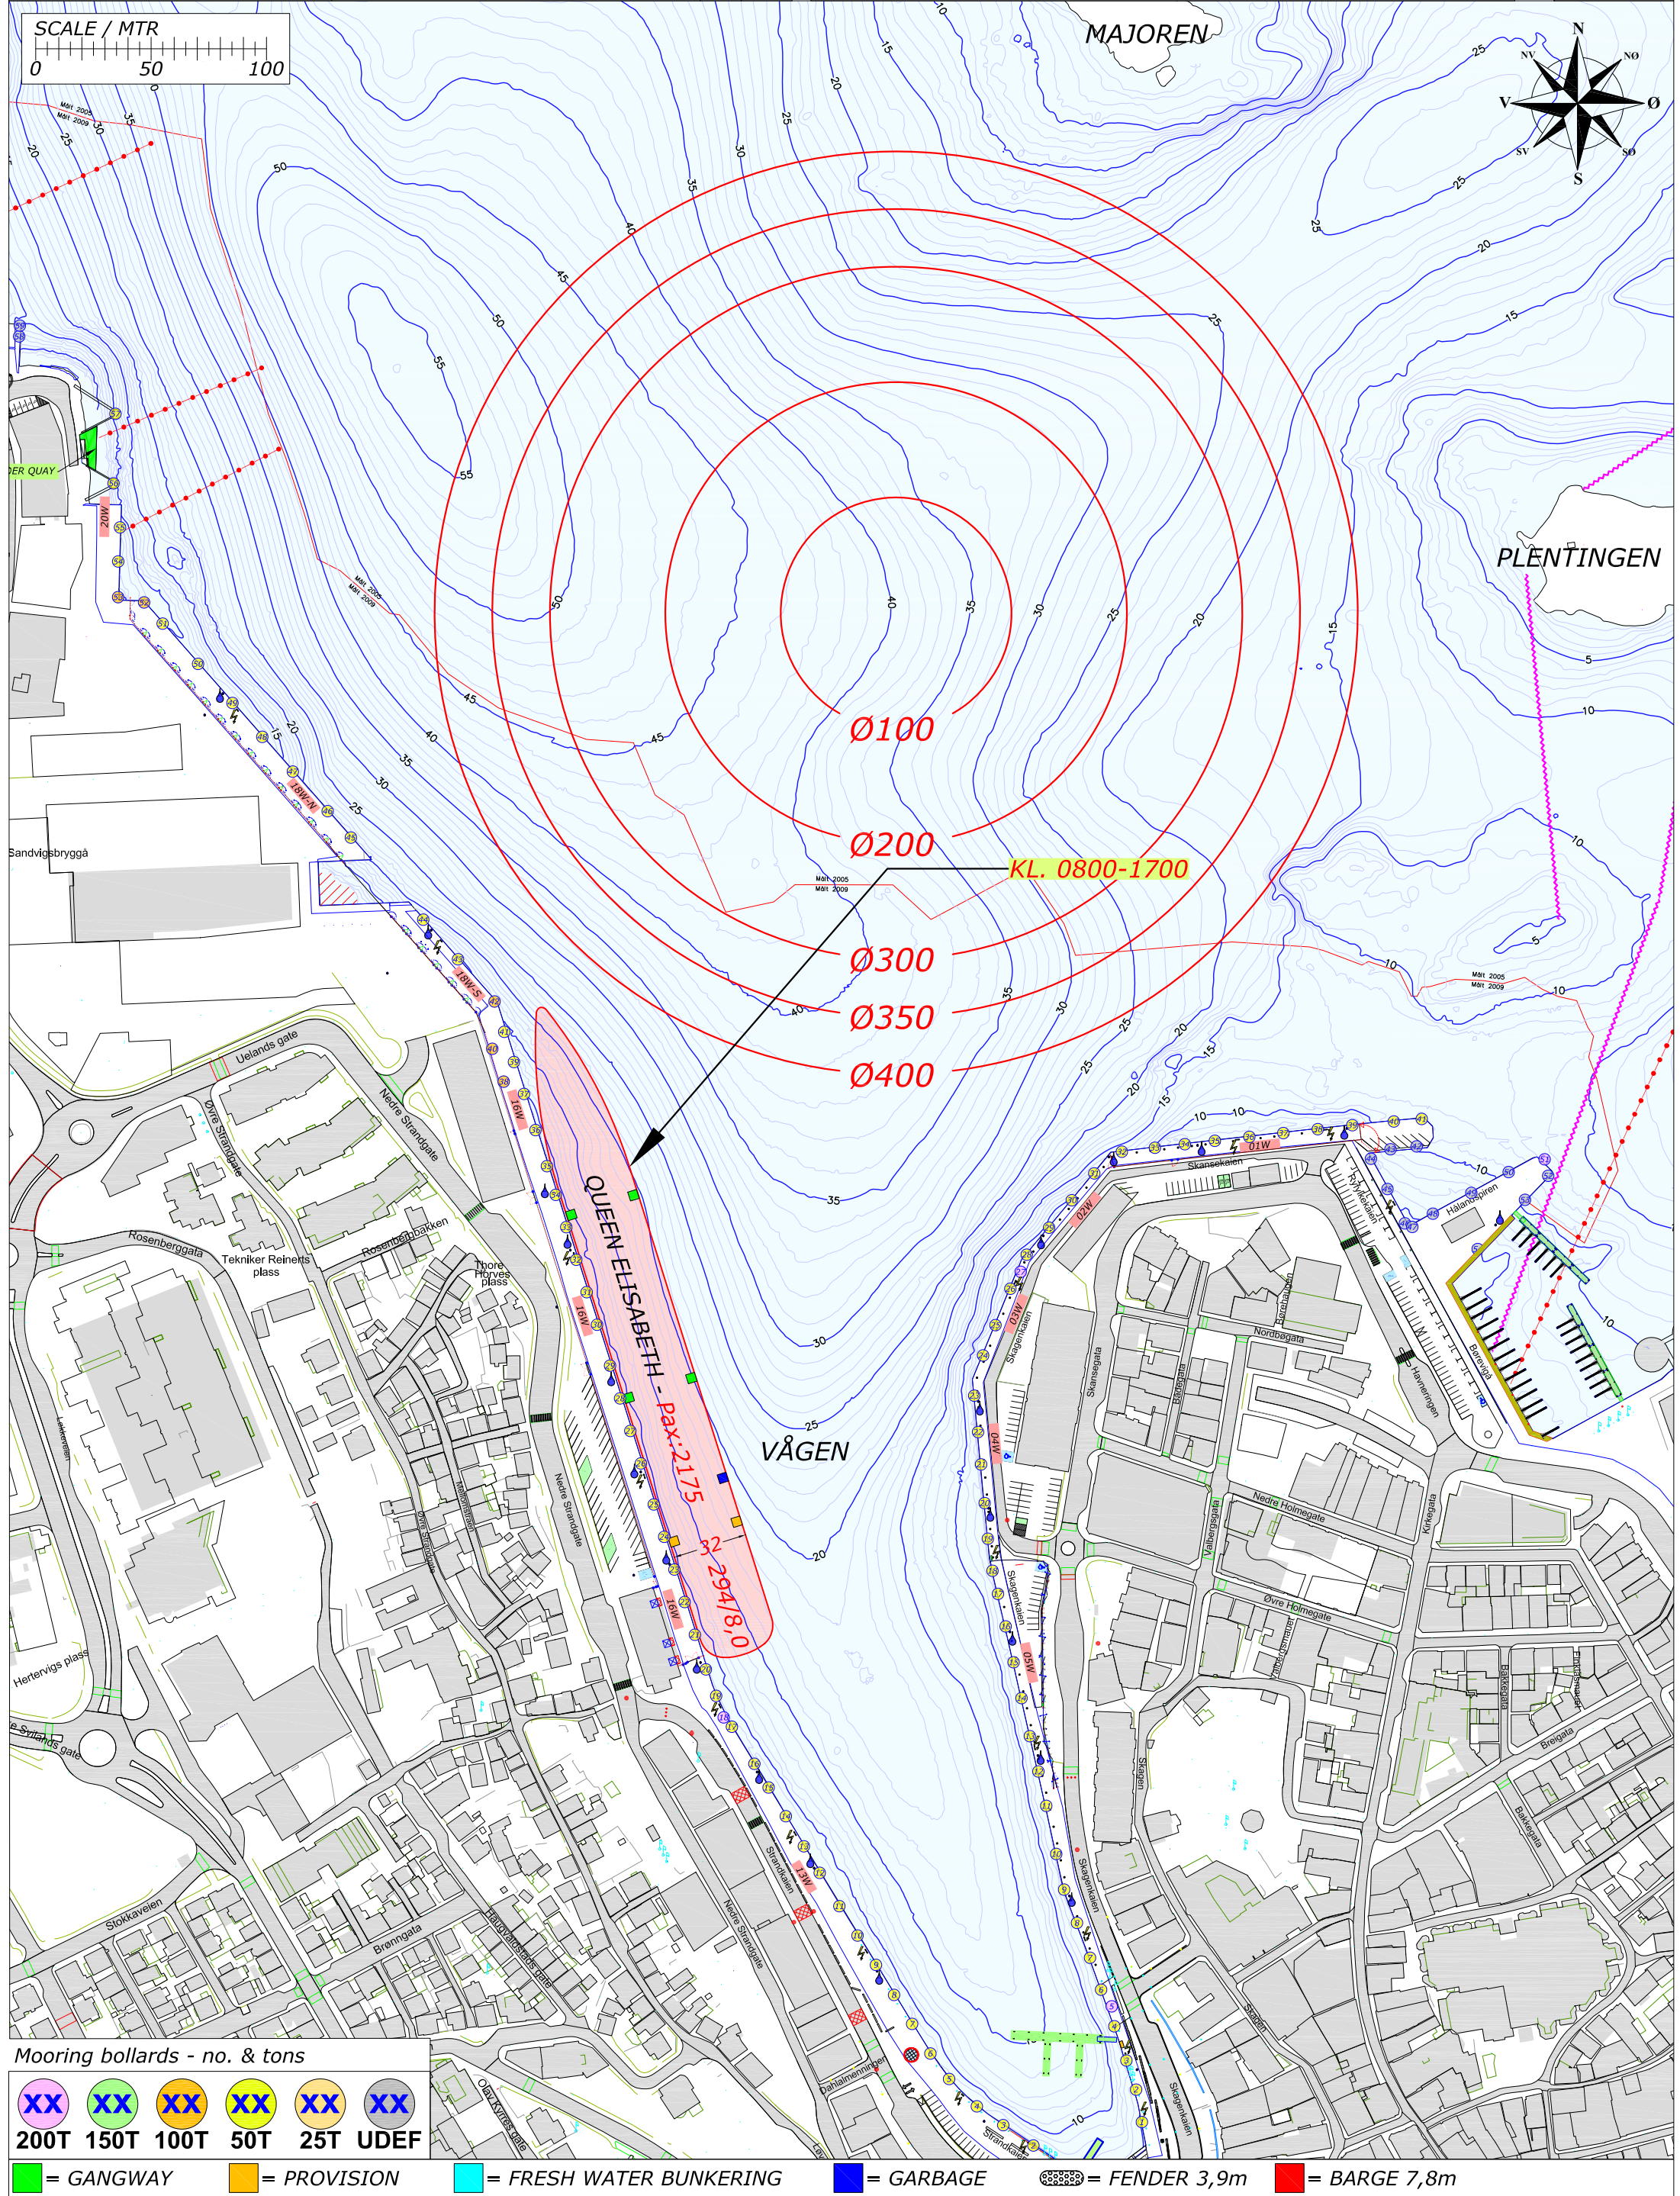

Mooring bollards - no. & tons

XX	XX	XX	XX	XX	XX
200T	150T	100T	50T	25T	UDEF


= GANGWAY = PROVISION = FRESH WATER BUNKERING = GARBAGE = FENDER 3,9m = BARGE 7,8m

Rev.	Date	Text	Sign
Drawn by R.KARLSEN		Approved by - date	
Filename STAVANGER_HAVN.DWG		Date 0	Scale 1:2500
Title PORT OF STAVANGER MOORINGPLAN		Drawing no.	
Customer Stavangerregionen Havnedrift AS		Size A3	Sheet 1/1



BERTHING PLAN PORT OF STAVANGER
SATURDAY 19. OCTOBER 2019

REV.NR. 01 - 05.01.2019

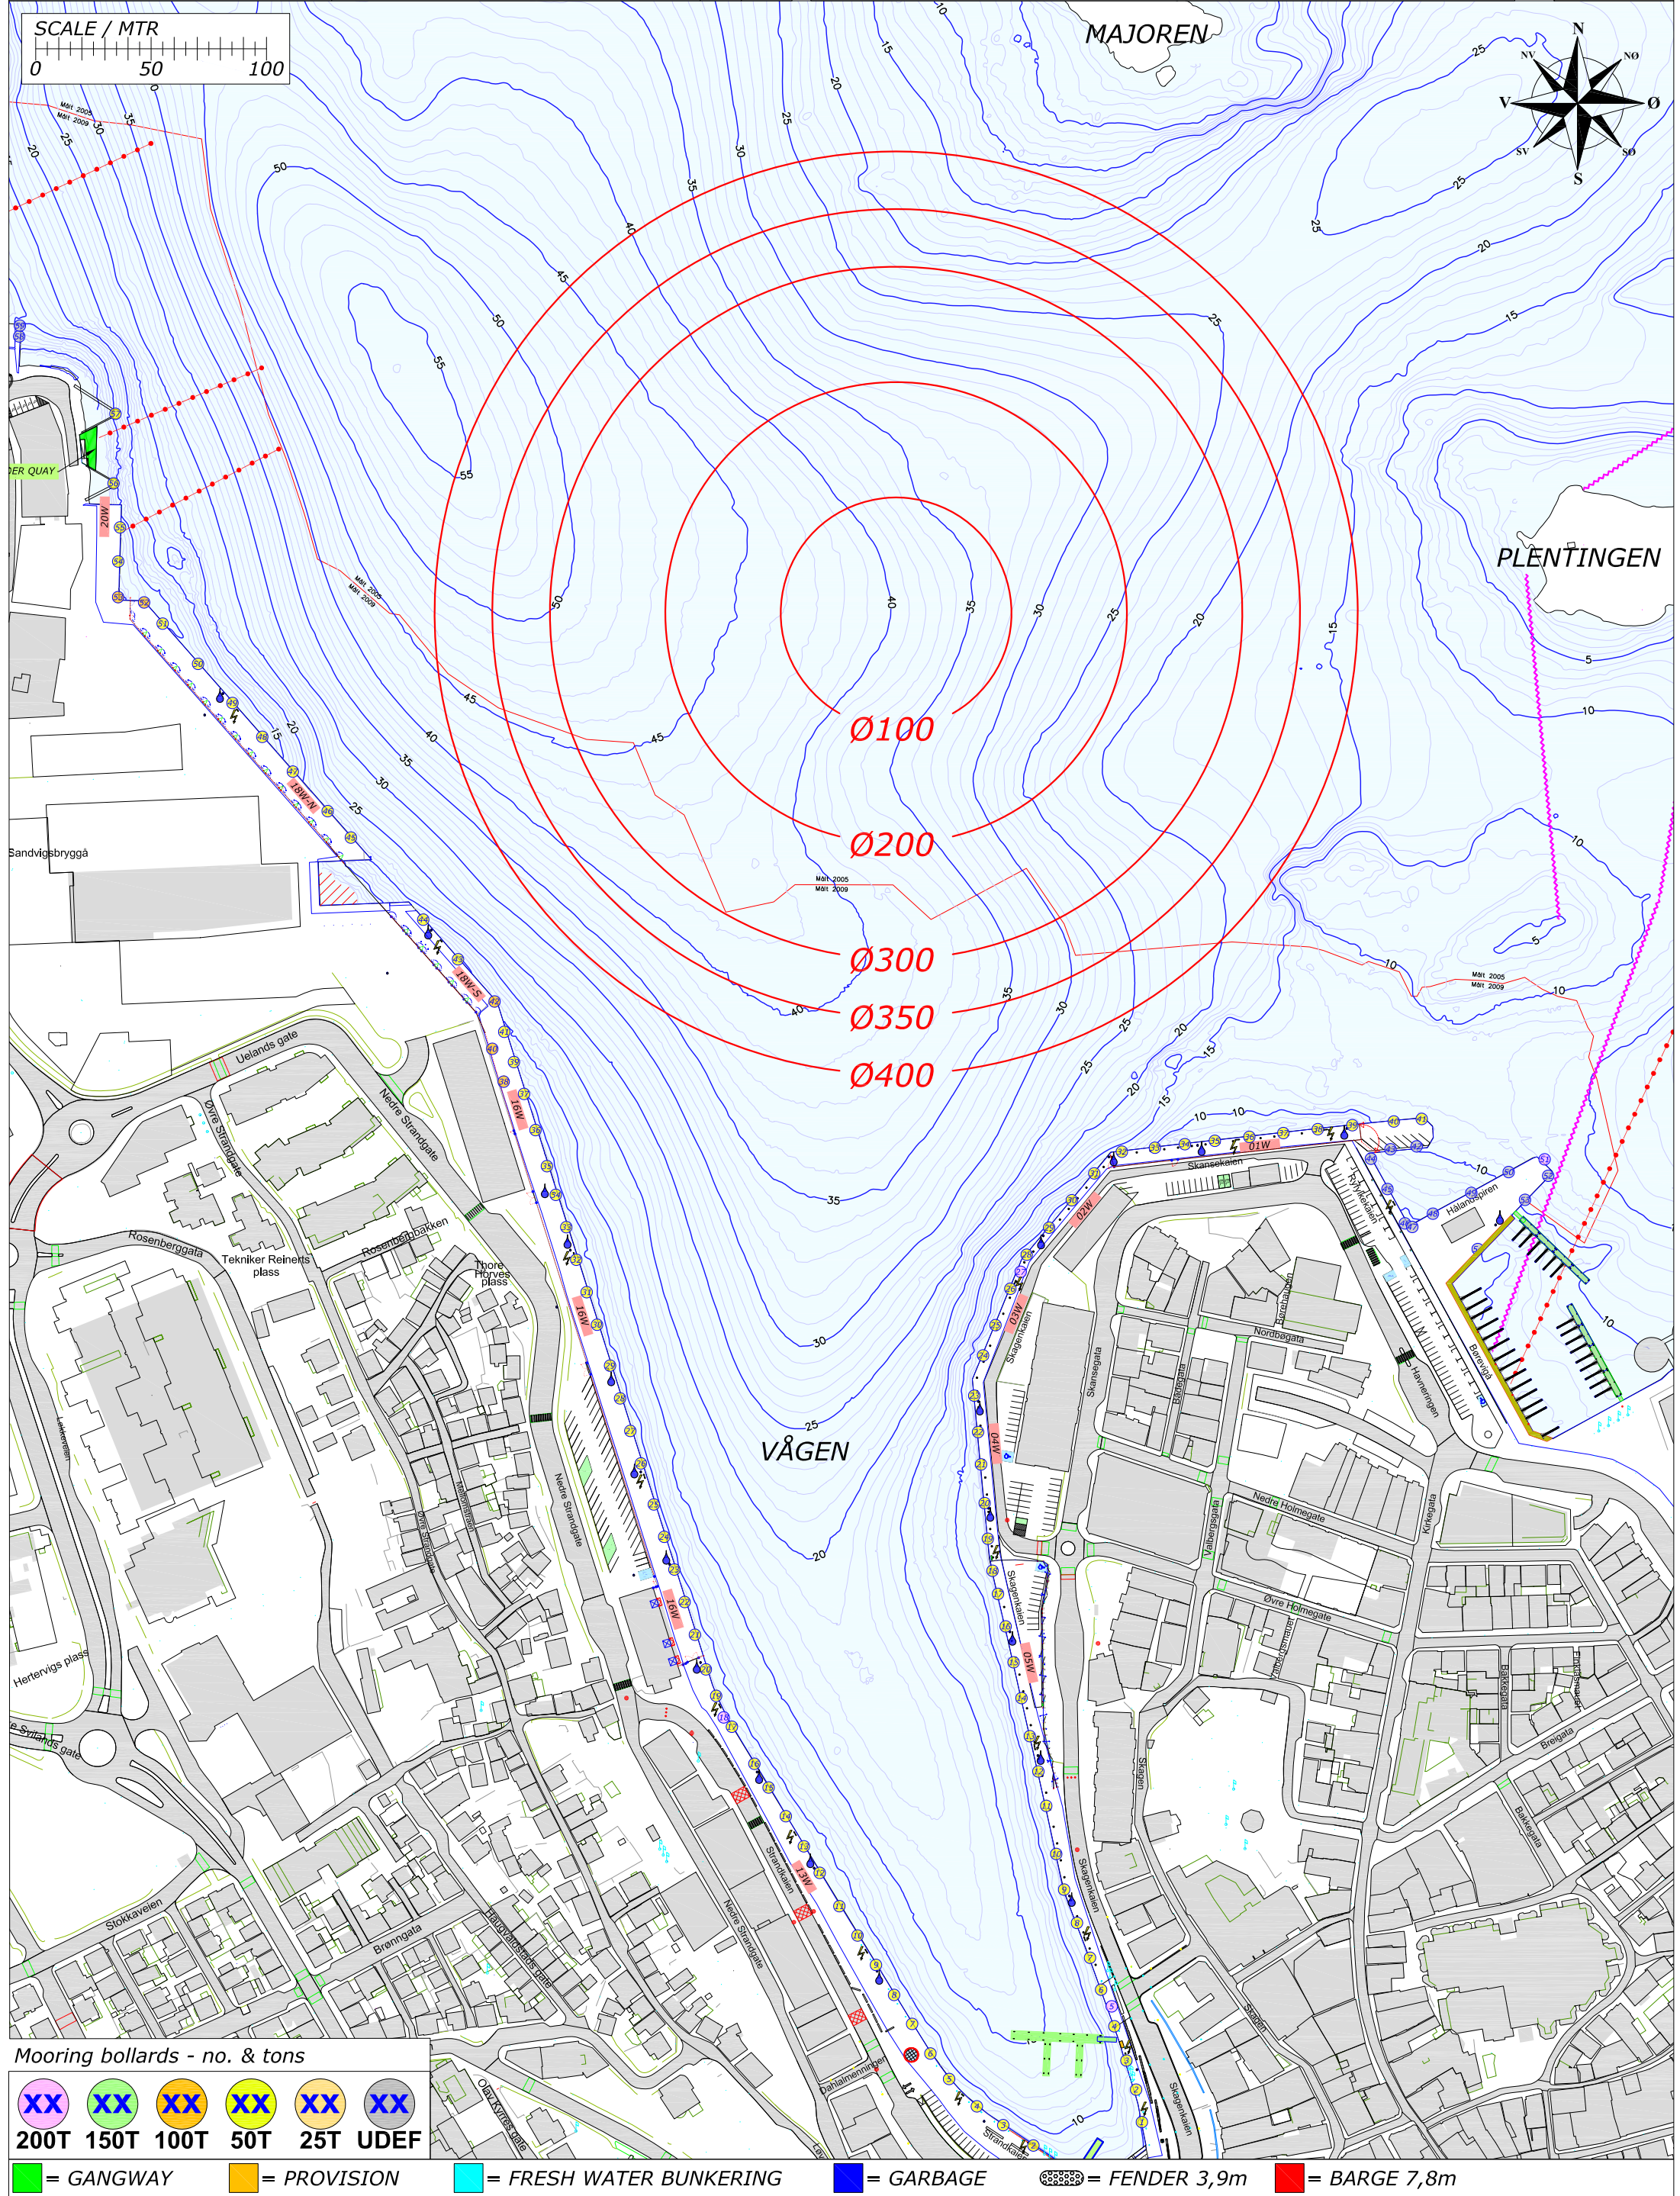

Mooring bollards - no. & tons

XX	XX	XX	XX	XX	XX
200T	150T	100T	50T	25T	UDEF


= GANGWAY = PROVISION = FRESH WATER BUNKERING = GARBAGE = FENDER 3,9m = BARGE 7,8m

Rev.	Date	Text	Sign
Drawn by R.KARLSEN		Approved by - date	
Filename STAVANGER_HAVN.DWG		Date 0	Scale 1:2500
Title PORT OF STAVANGER MOORINGPLAN		Drawing no.	
Customer Stavangerregionen Havnedrift AS		Size A3	Sheet 1/1

RUTEK
Rutek AS - Seiskjervegen 11 - 4055 Sola

BERTHING PLAN PORT OF STAVANGER
SUNDAY 20. OCTOBER 2019

REV.NR. 01 - 05.01.2019

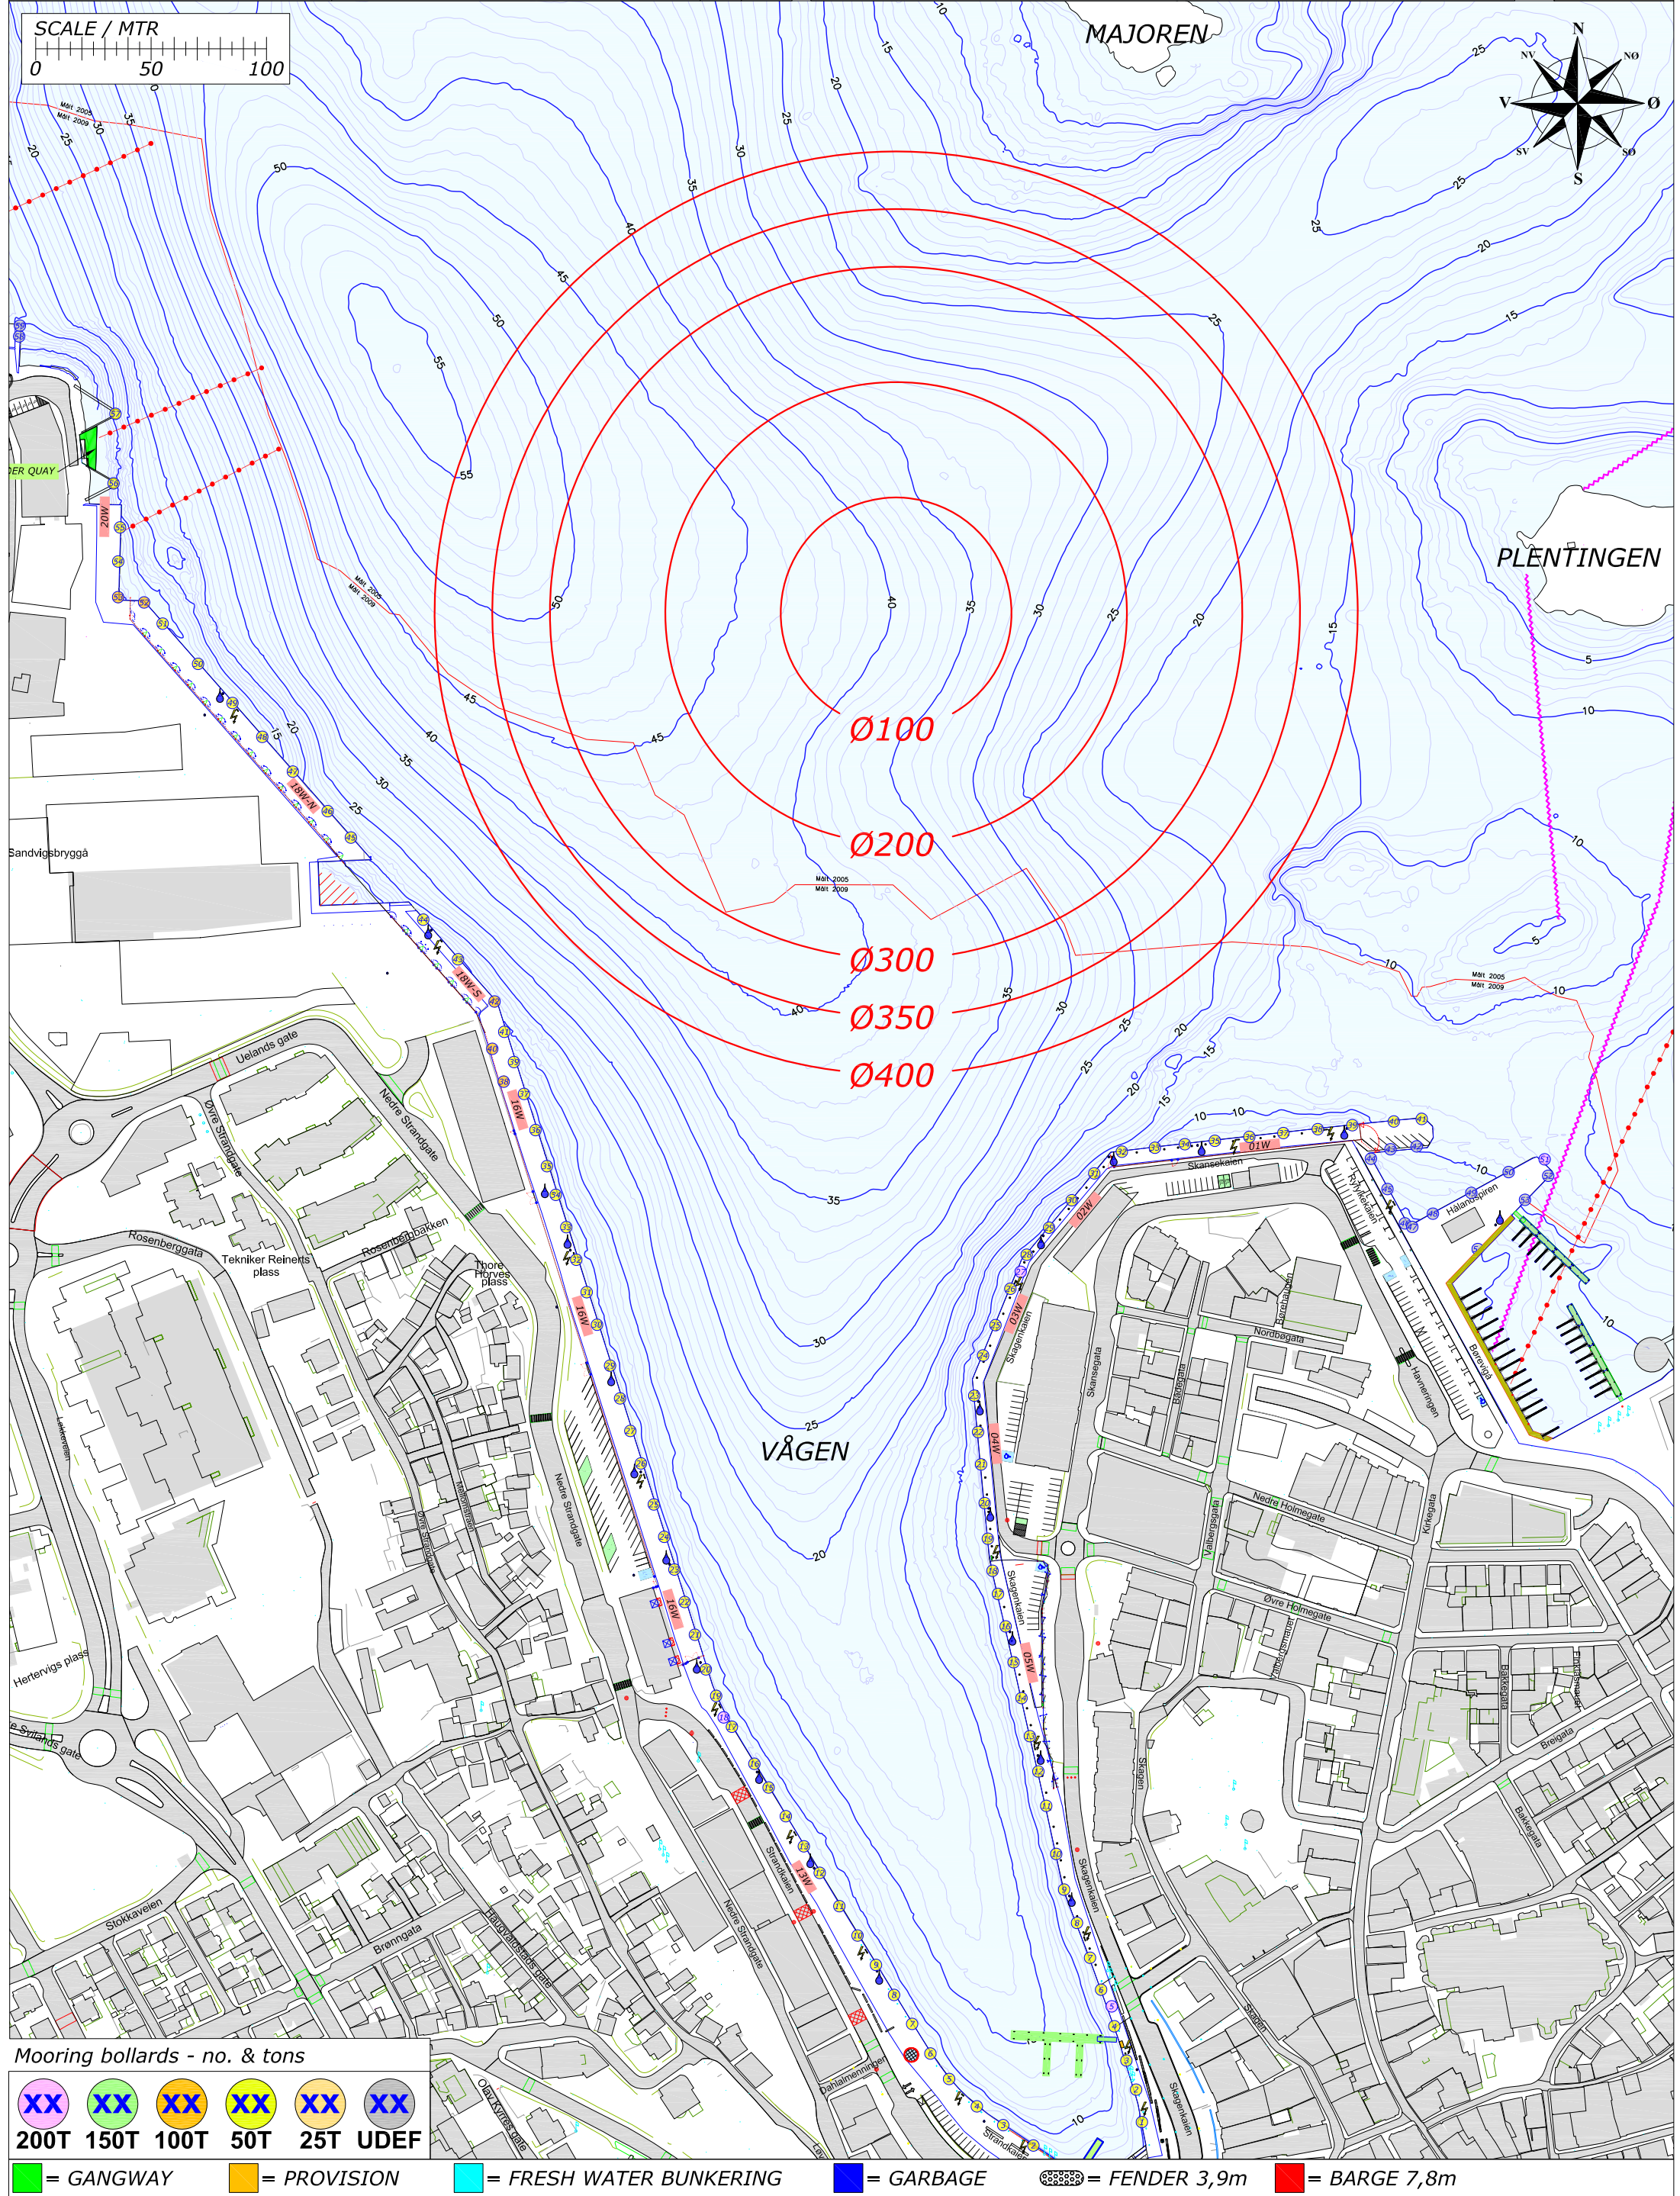

Mooring bollards - no. & tons

XX	XX	XX	XX	XX	XX
200T	150T	100T	50T	25T	UDEF


= GANGWAY	= PROVISION	= FRESH WATER BUNKERING	= GARBAGE	= FENDER 3,9m	= BARGE 7,8m
-----------	-------------	-------------------------	-----------	---------------	--------------

Rev.	Date	Text	Sign
Drawn by R.KARLSEN		Approved by - date	
Filename STAVANGER_HAVN.DWG		Date 0	Scale 1:2500
Title PORT OF STAVANGER MOORINGPLAN		Drawing no.	
Customer Stavangerregionen Havnedrift AS		Size A3	Sheet 1/1



BERTHING PLAN PORT OF STAVANGER
MONDAY 21. OCTOBER 2019

REV.NR. 01 - 05.01.2019

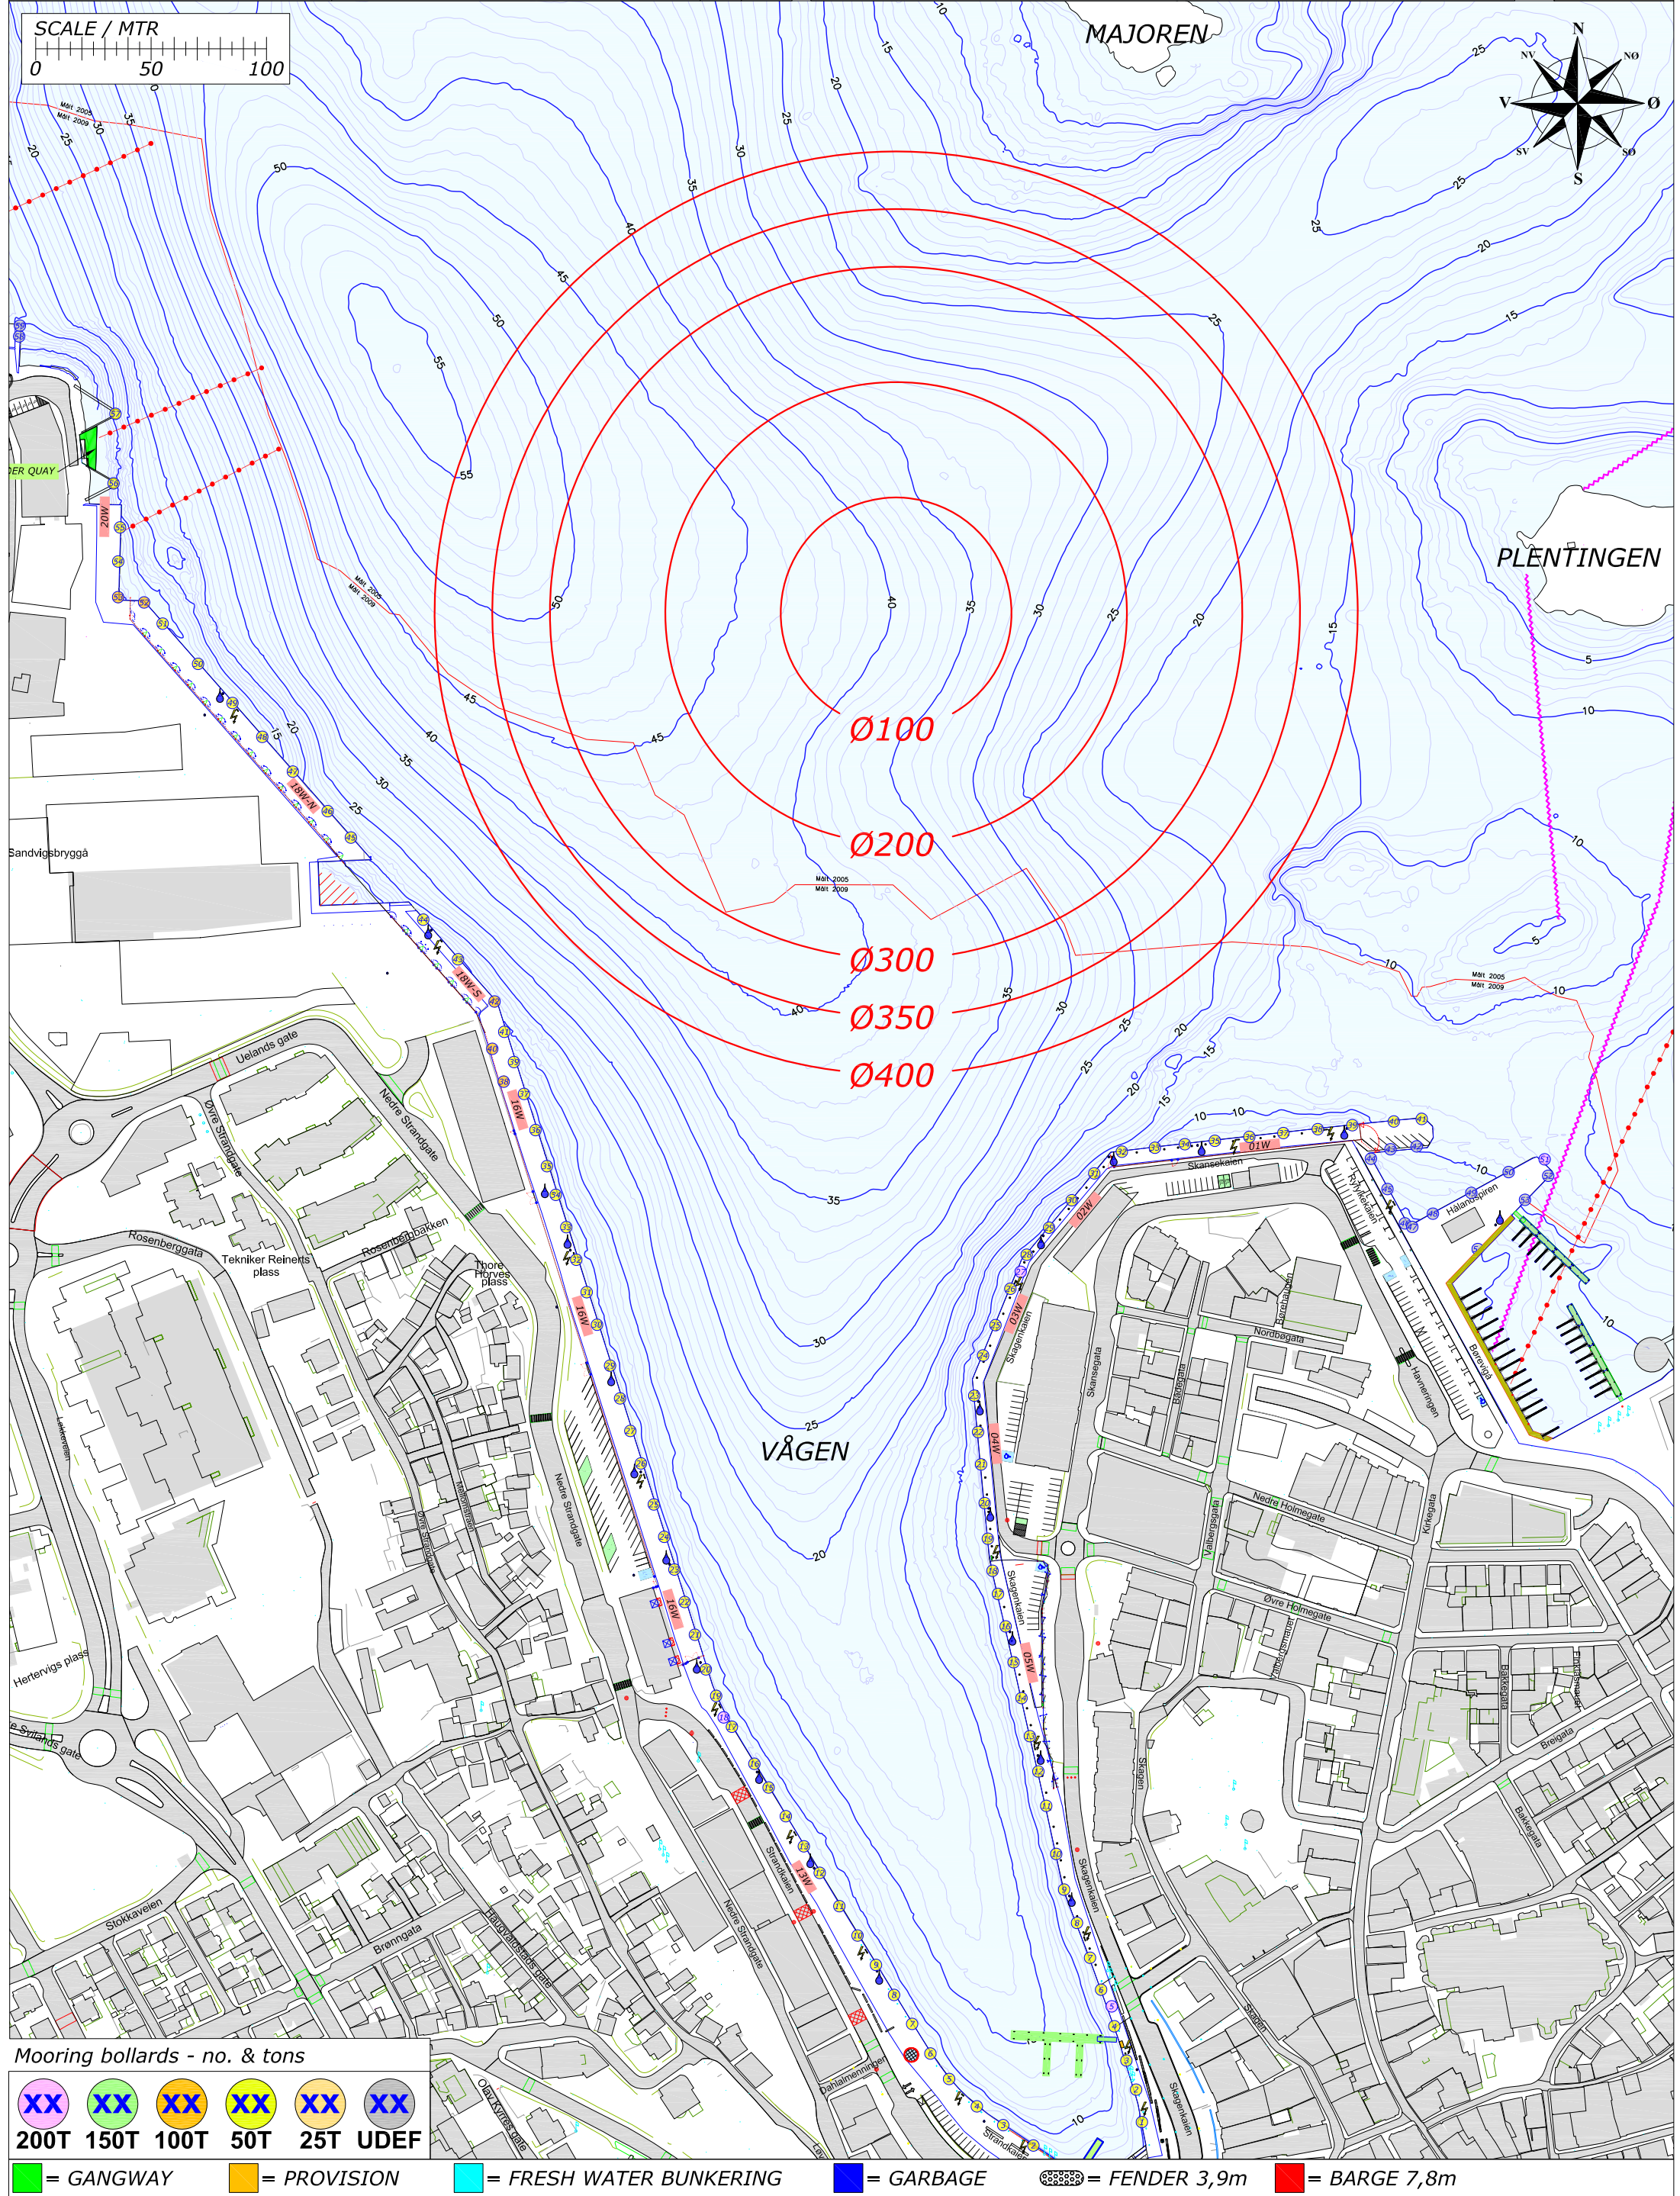

Mooring bollards - no. & tons

XX	XX	XX	XX	XX	XX
200T	150T	100T	50T	25T	UDEF


= GANGWAY = PROVISION = FRESH WATER BUNKERING = GARBAGE = FENDER 3,9m = BARGE 7,8m

Rev.	Date	Text	Sign
Drawn by R.KARLSEN		Approved by - date	
Filename STAVANGER_HAVN.DWG		Date 0	Scale 1:2500
Title PORT OF STAVANGER MOORINGPLAN		Drawing no.	
Customer Stavangerregionen Havnedrift AS		Size A3	Sheet 1/1



BERTHING PLAN PORT OF STAVANGER
TUESDAY 22. OCTOBER 2019

REV.NR. 01 - 05.01.2019

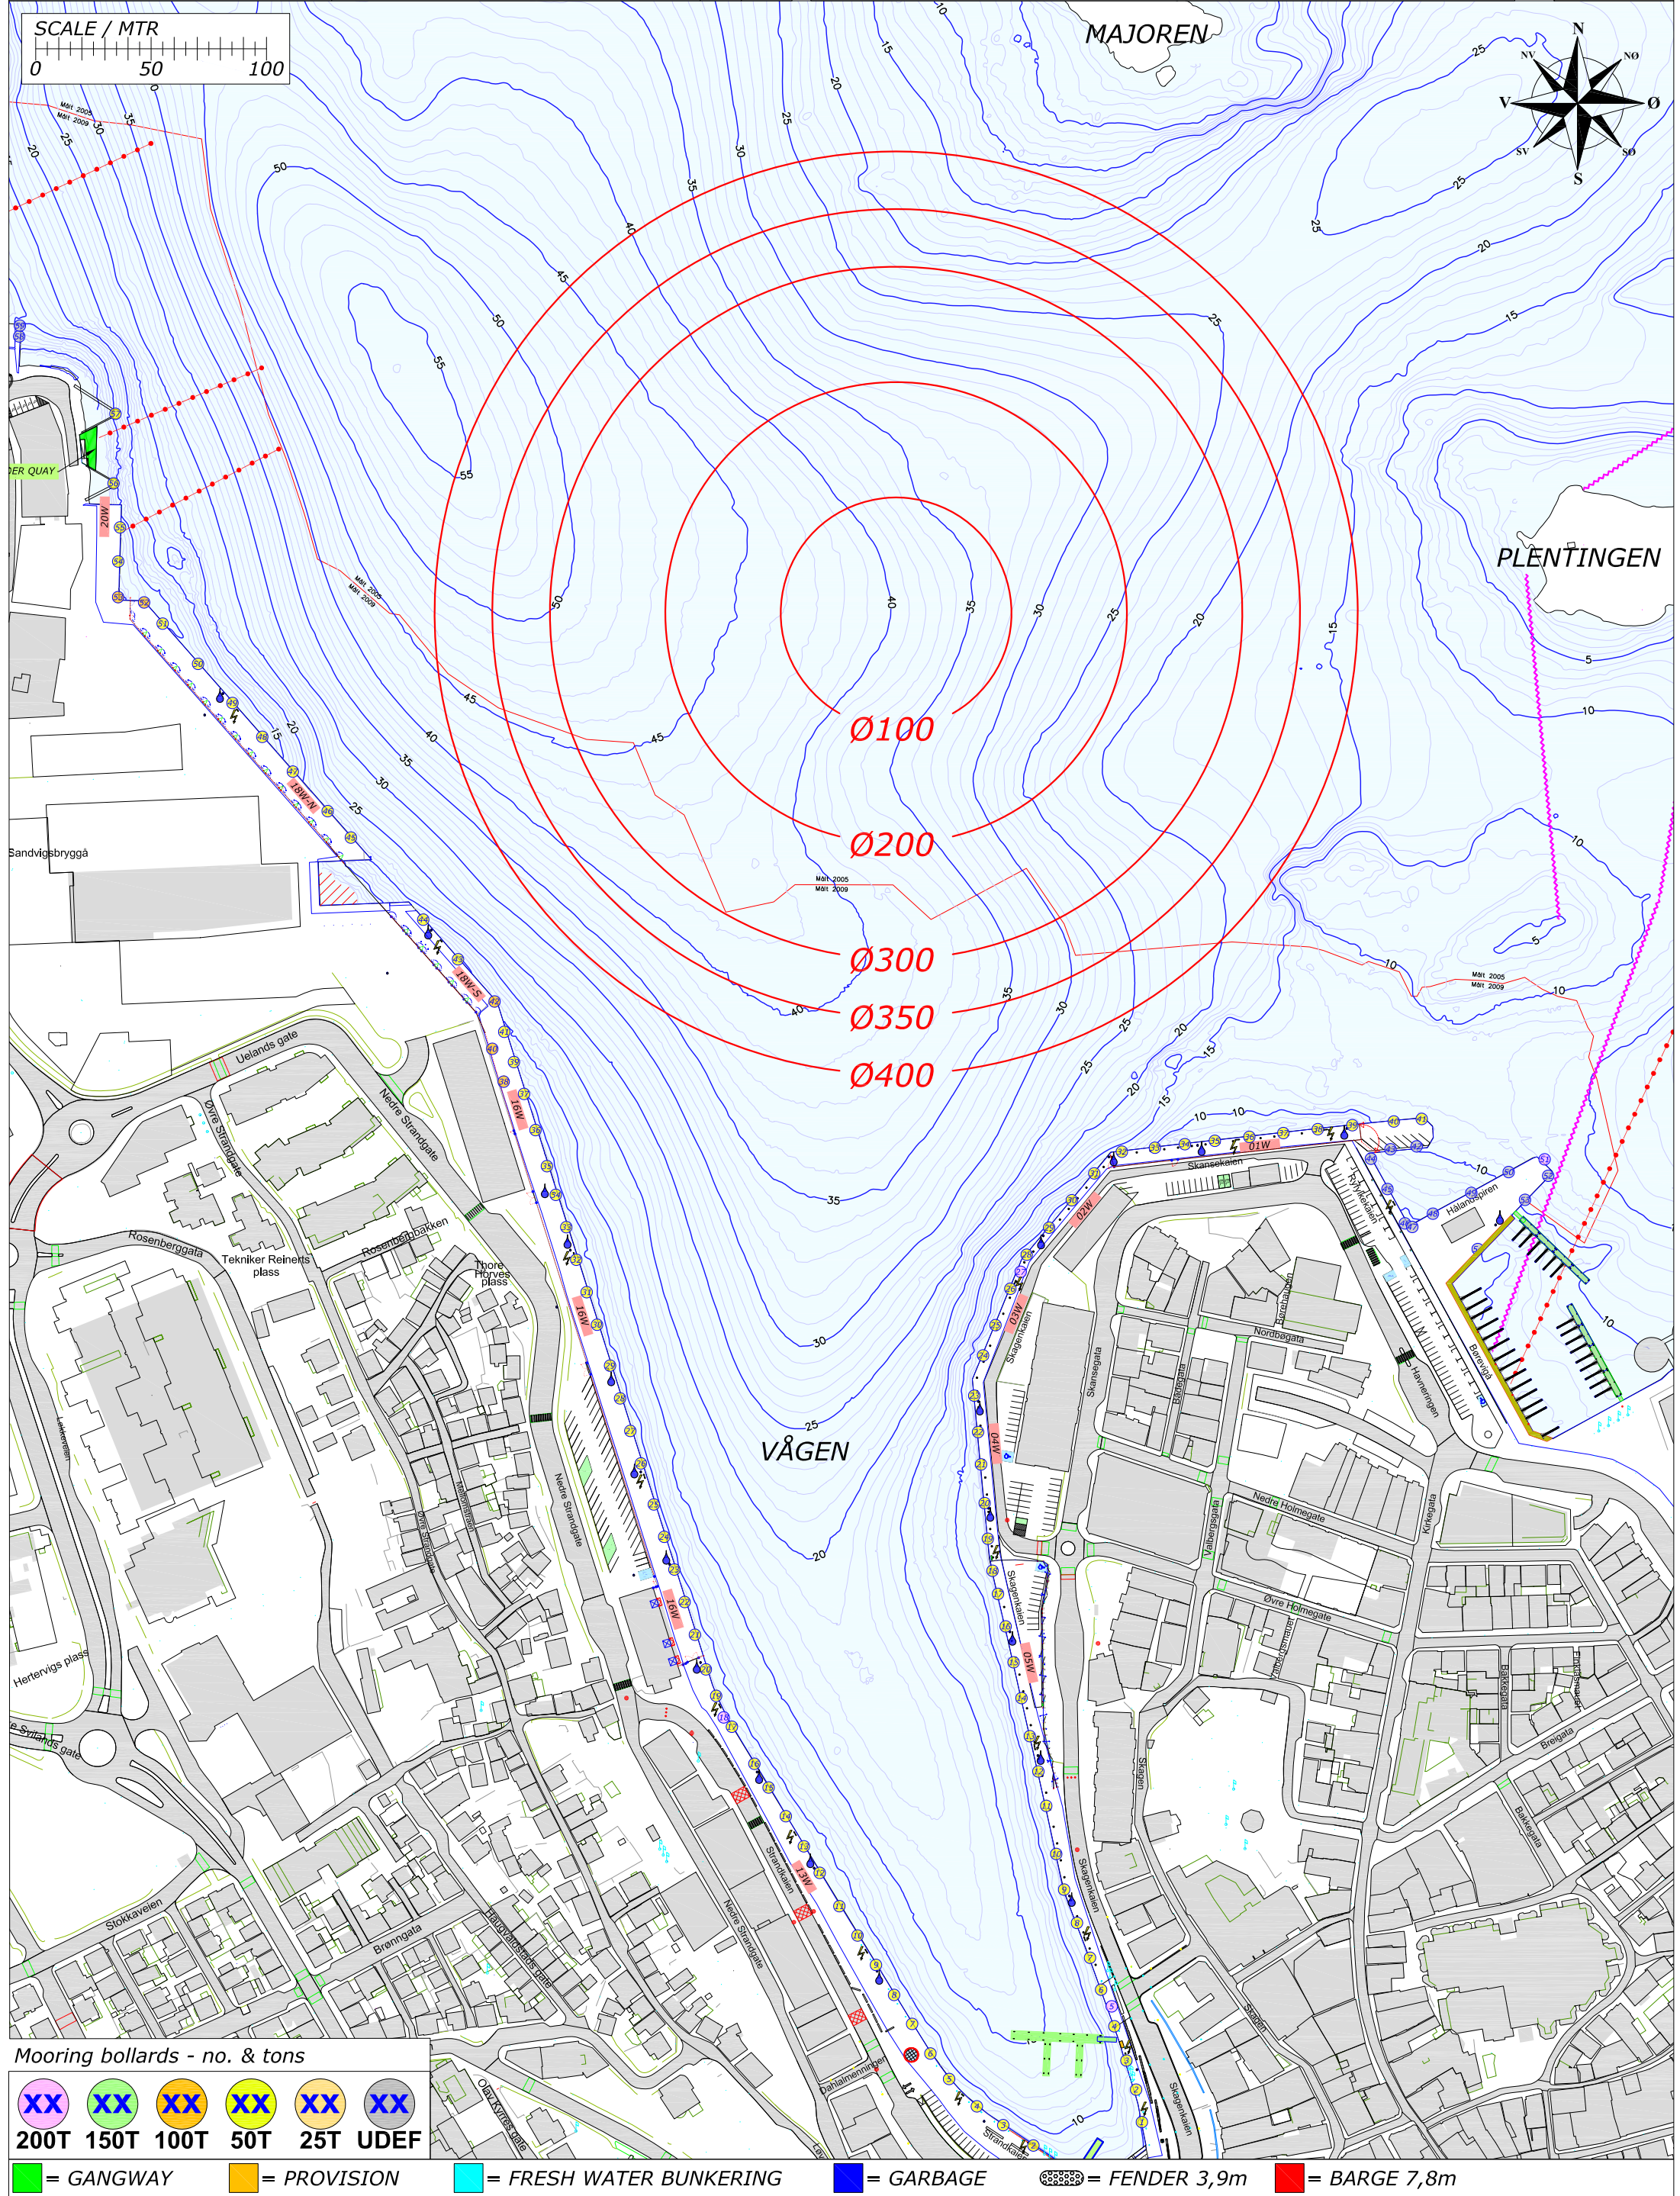

Mooring bollards - no. & tons


XX	XX	XX	XX	XX	XX
200T	150T	100T	50T	25T	UDEF

= GANGWAY	= PROVISION	= FRESH WATER BUNKERING	= GARBAGE	= FENDER 3,9m	= BARGE 7,8m
-----------	-------------	-------------------------	-----------	---------------	--------------

Rev.	Date	Text	Sign
Drawn by R.KARLSEN	Approved by - date	Filename STAVANGER_HAVN.DWG	Date 0
 Rutek AS - Seiskjervegen 11 - 4055 Sola		Title PORT OF STAVANGER MOORINGPLAN	Scale 1:2500
		Customer Stavangerregionen Havnedrift AS	Drawing no. Size A3 1/1

BERTHING PLAN PORT OF STAVANGER
WEDNESDAY 23. OCTOBER 2019

REV.NR. 02 - 04.10.2019

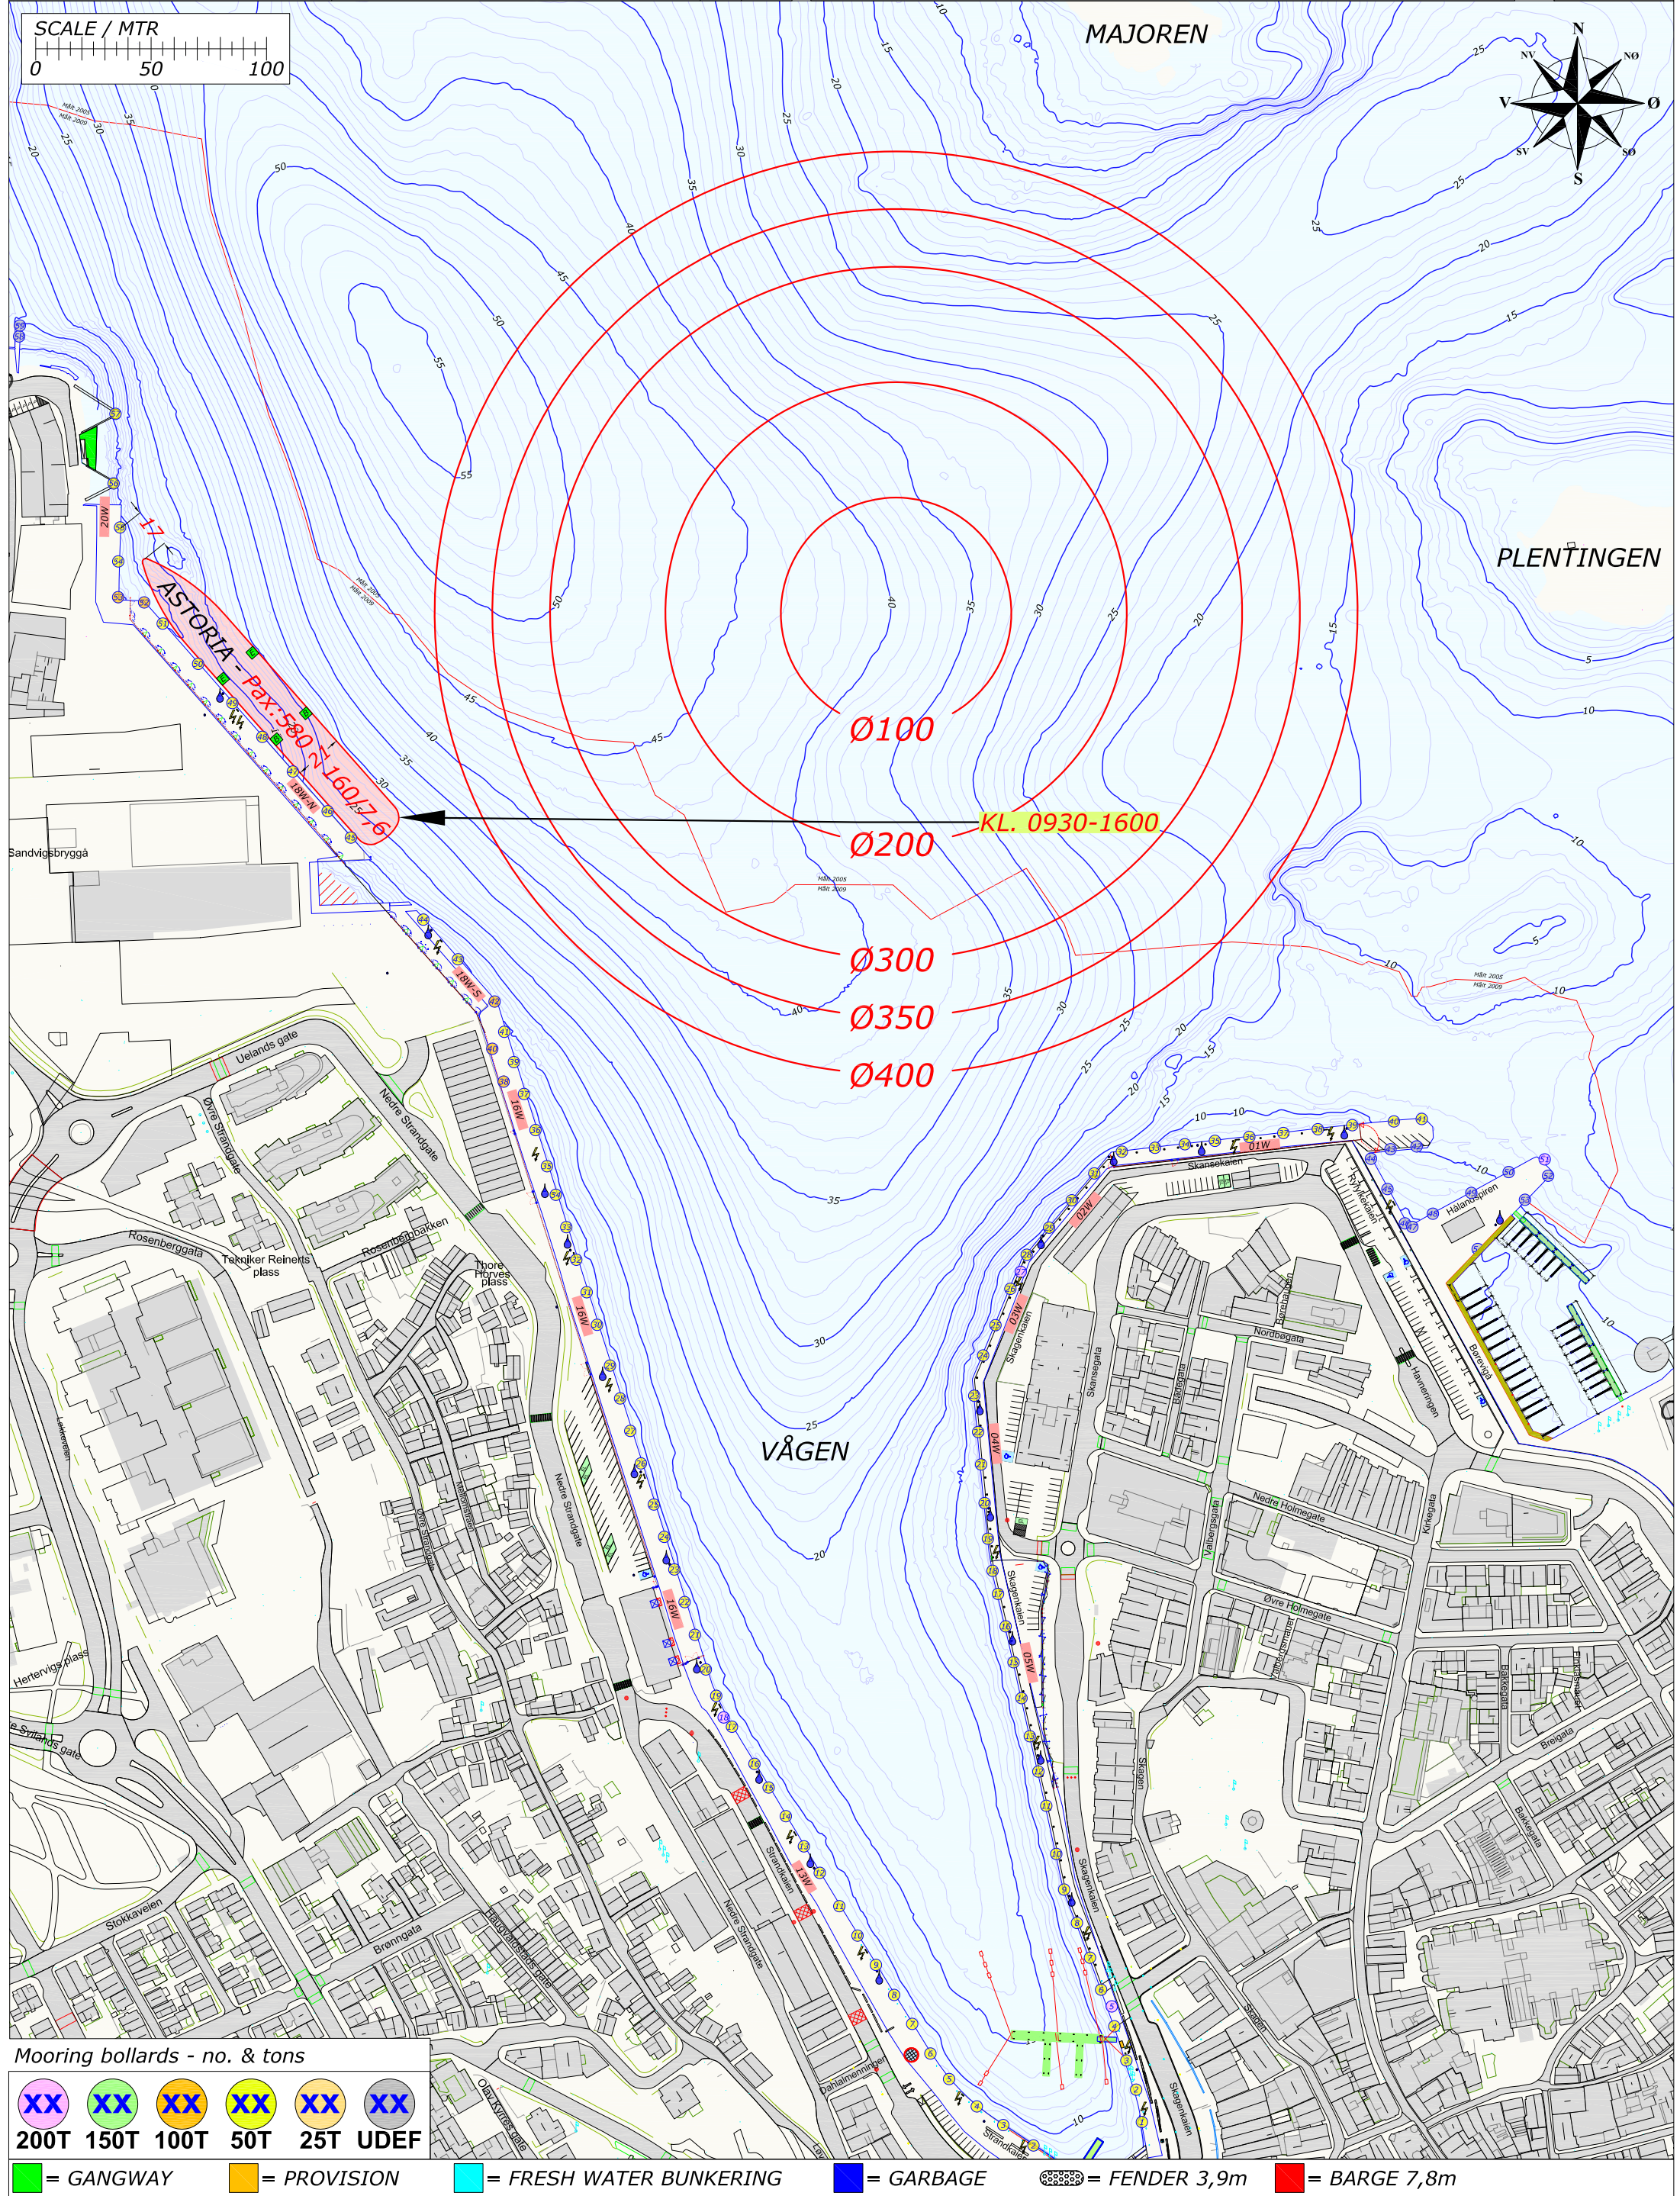

Mooring bollards - no. & tons

XX	XX	XX	XX	XX	XX
200T	150T	100T	50T	25T	UDEF


= GANGWAY = PROVISION = FRESH WATER BUNKERING = GARBAGE = BARGE 7,8m

Rev.	Date	Text	Sign
Drawn by R.KARLSEN		Approved by - date	
Filename STAVANGER_HAVN.DWG		Date 0	Scale 1:2500
Title PORT OF STAVANGER MOORINGPLAN		Drawing no.	
Customer Stavangerregionen Havnedrift AS		Size A3	Sheet 1/1



BERTHING PLAN PORT OF STAVANGER
THURSDAY 24. OCTOBER 2019

REV.NR. 01 - 05.01.2019

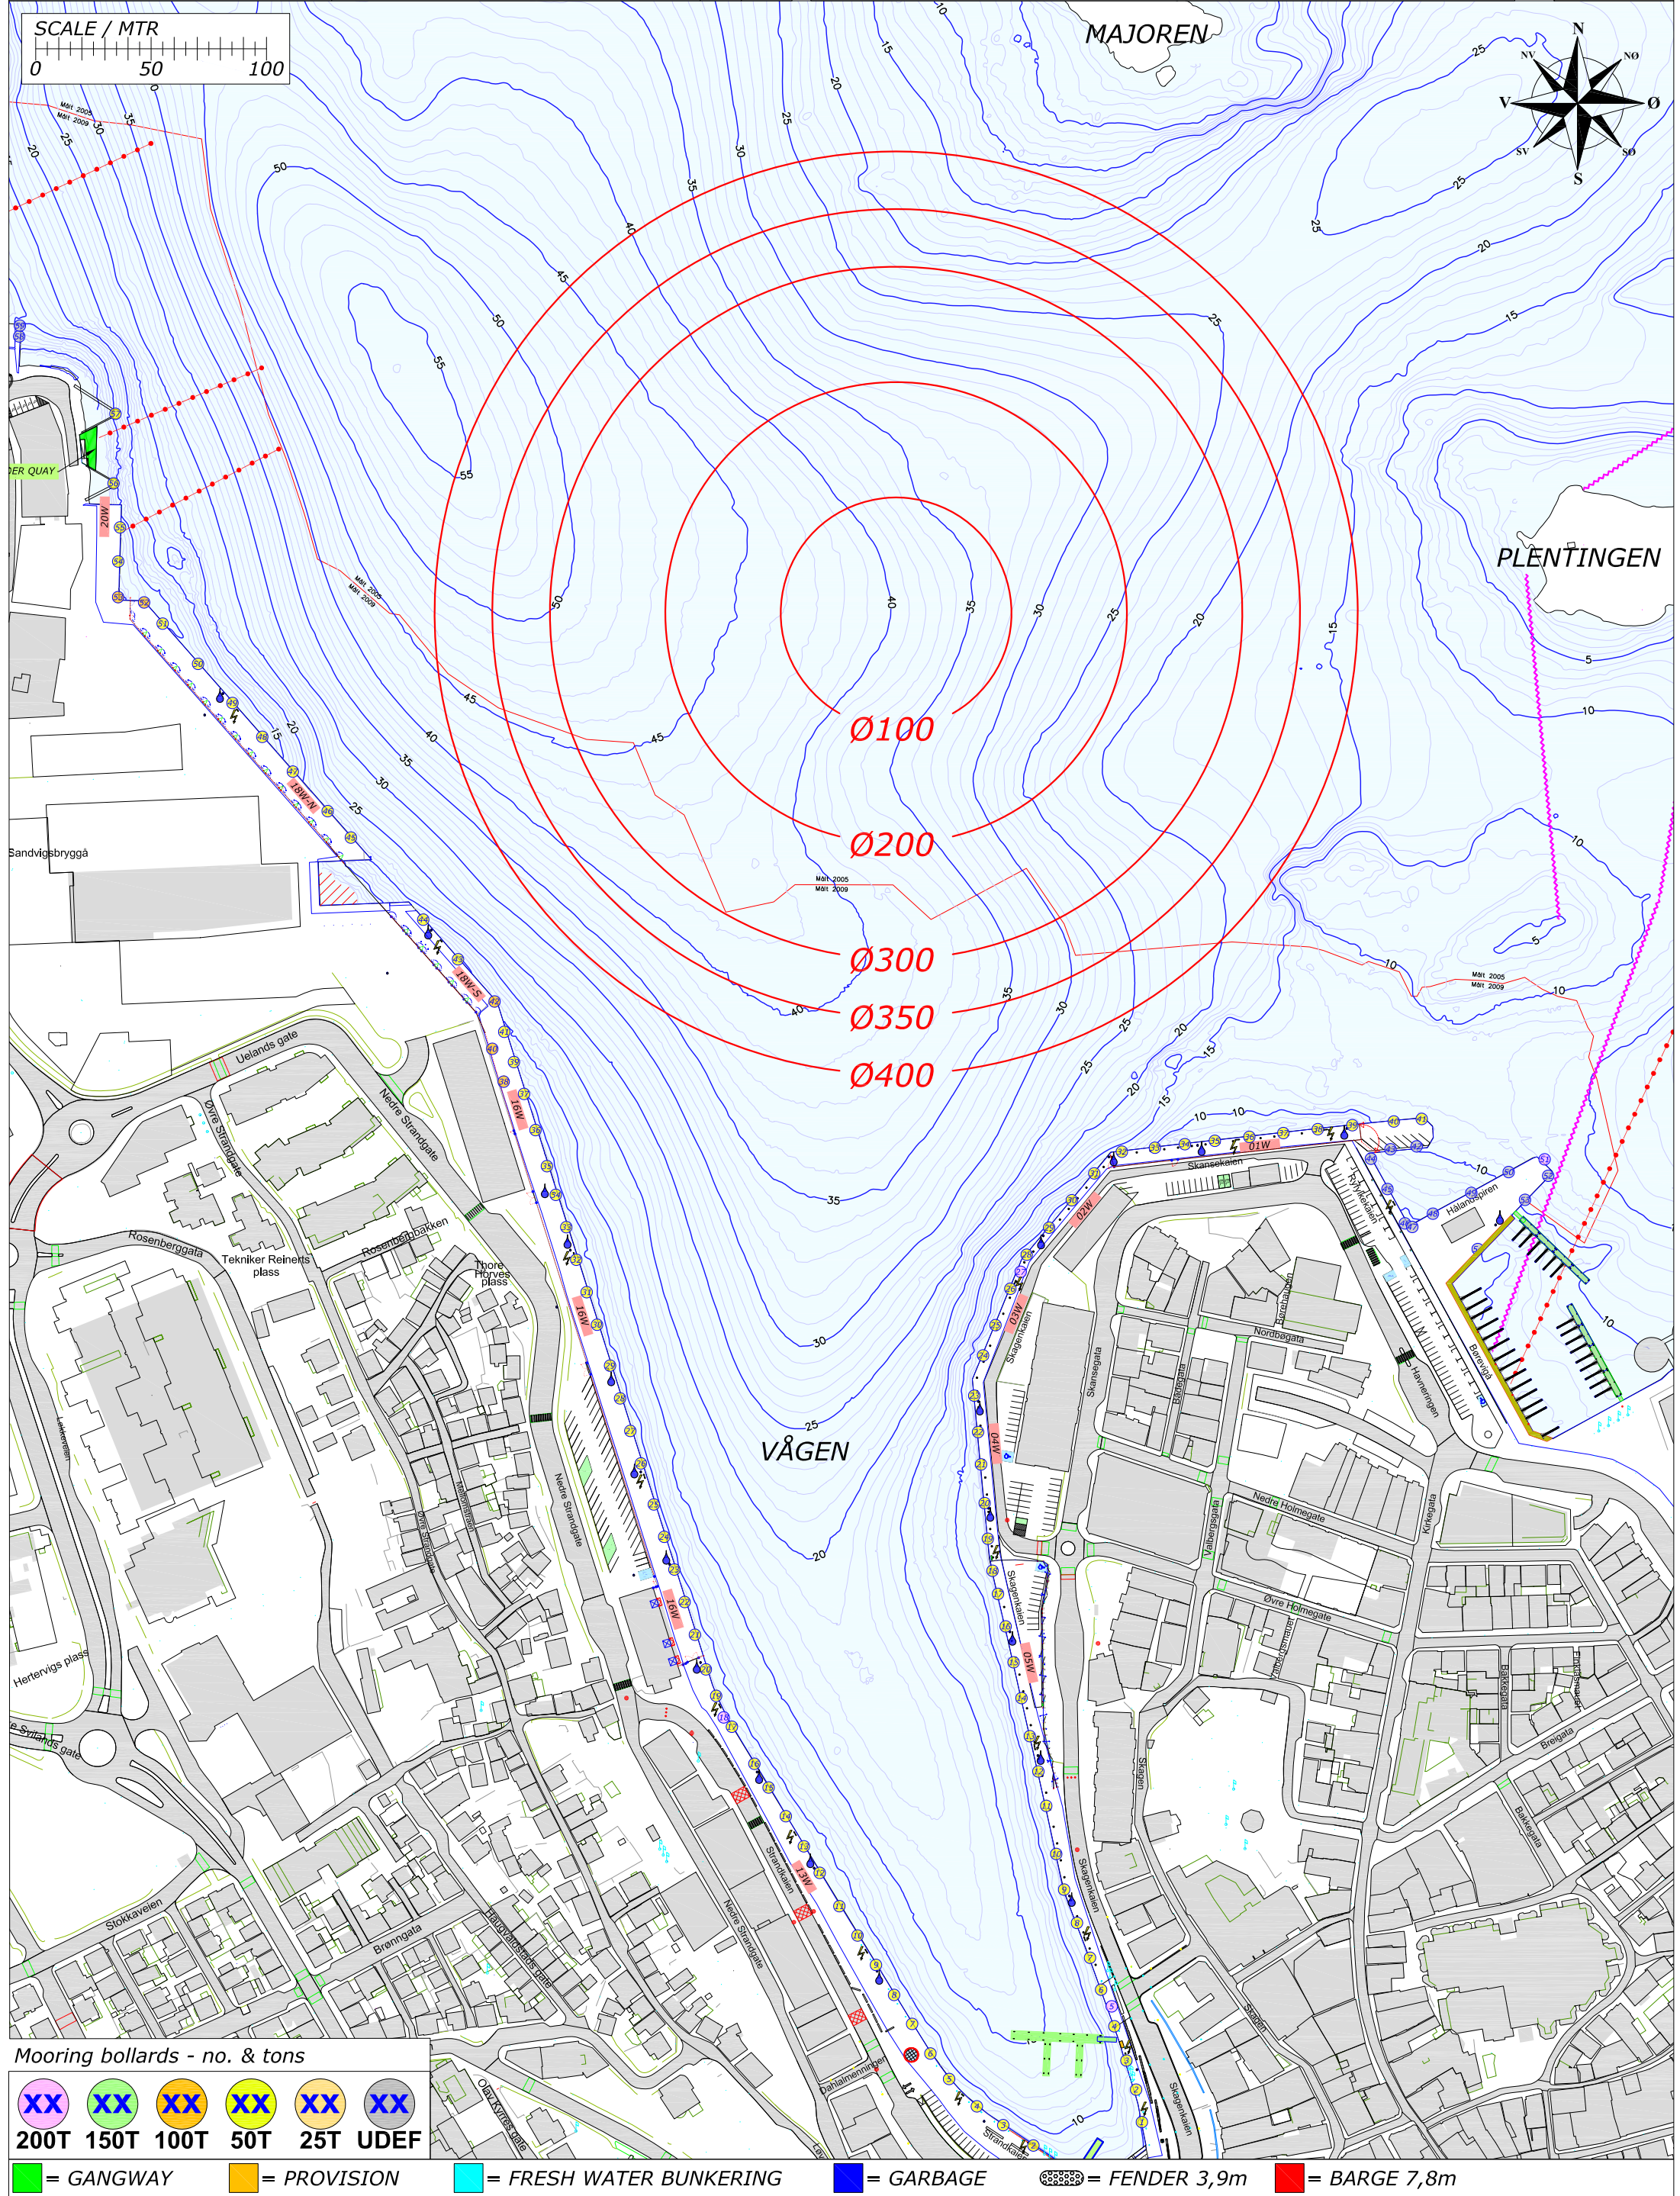

Mooring bollards - no. & tons

XX	XX	XX	XX	XX	XX
200T	150T	100T	50T	25T	UDEF


= GANGWAY	= PROVISION	= FRESH WATER BUNKERING	= GARBAGE	= FENDER 3,9m	= BARGE 7,8m
-----------	-------------	-------------------------	-----------	---------------	--------------

Rev.	Date	Text	Sign
Drawn by R.KARLSEN		Approved by - date	
Filename STAVANGER_HAVN.DWG		Date 0	Scale 1:2500
Title PORT OF STAVANGER MOORINGPLAN		Drawing no.	
Customer Stavangerregionen Havnedrift AS		Size A3	Sheet 1/1



BERTHING PLAN PORT OF STAVANGER
FRIDAY 25. OCTOBER 2019

REV.NR. 01 - 05.01.2019

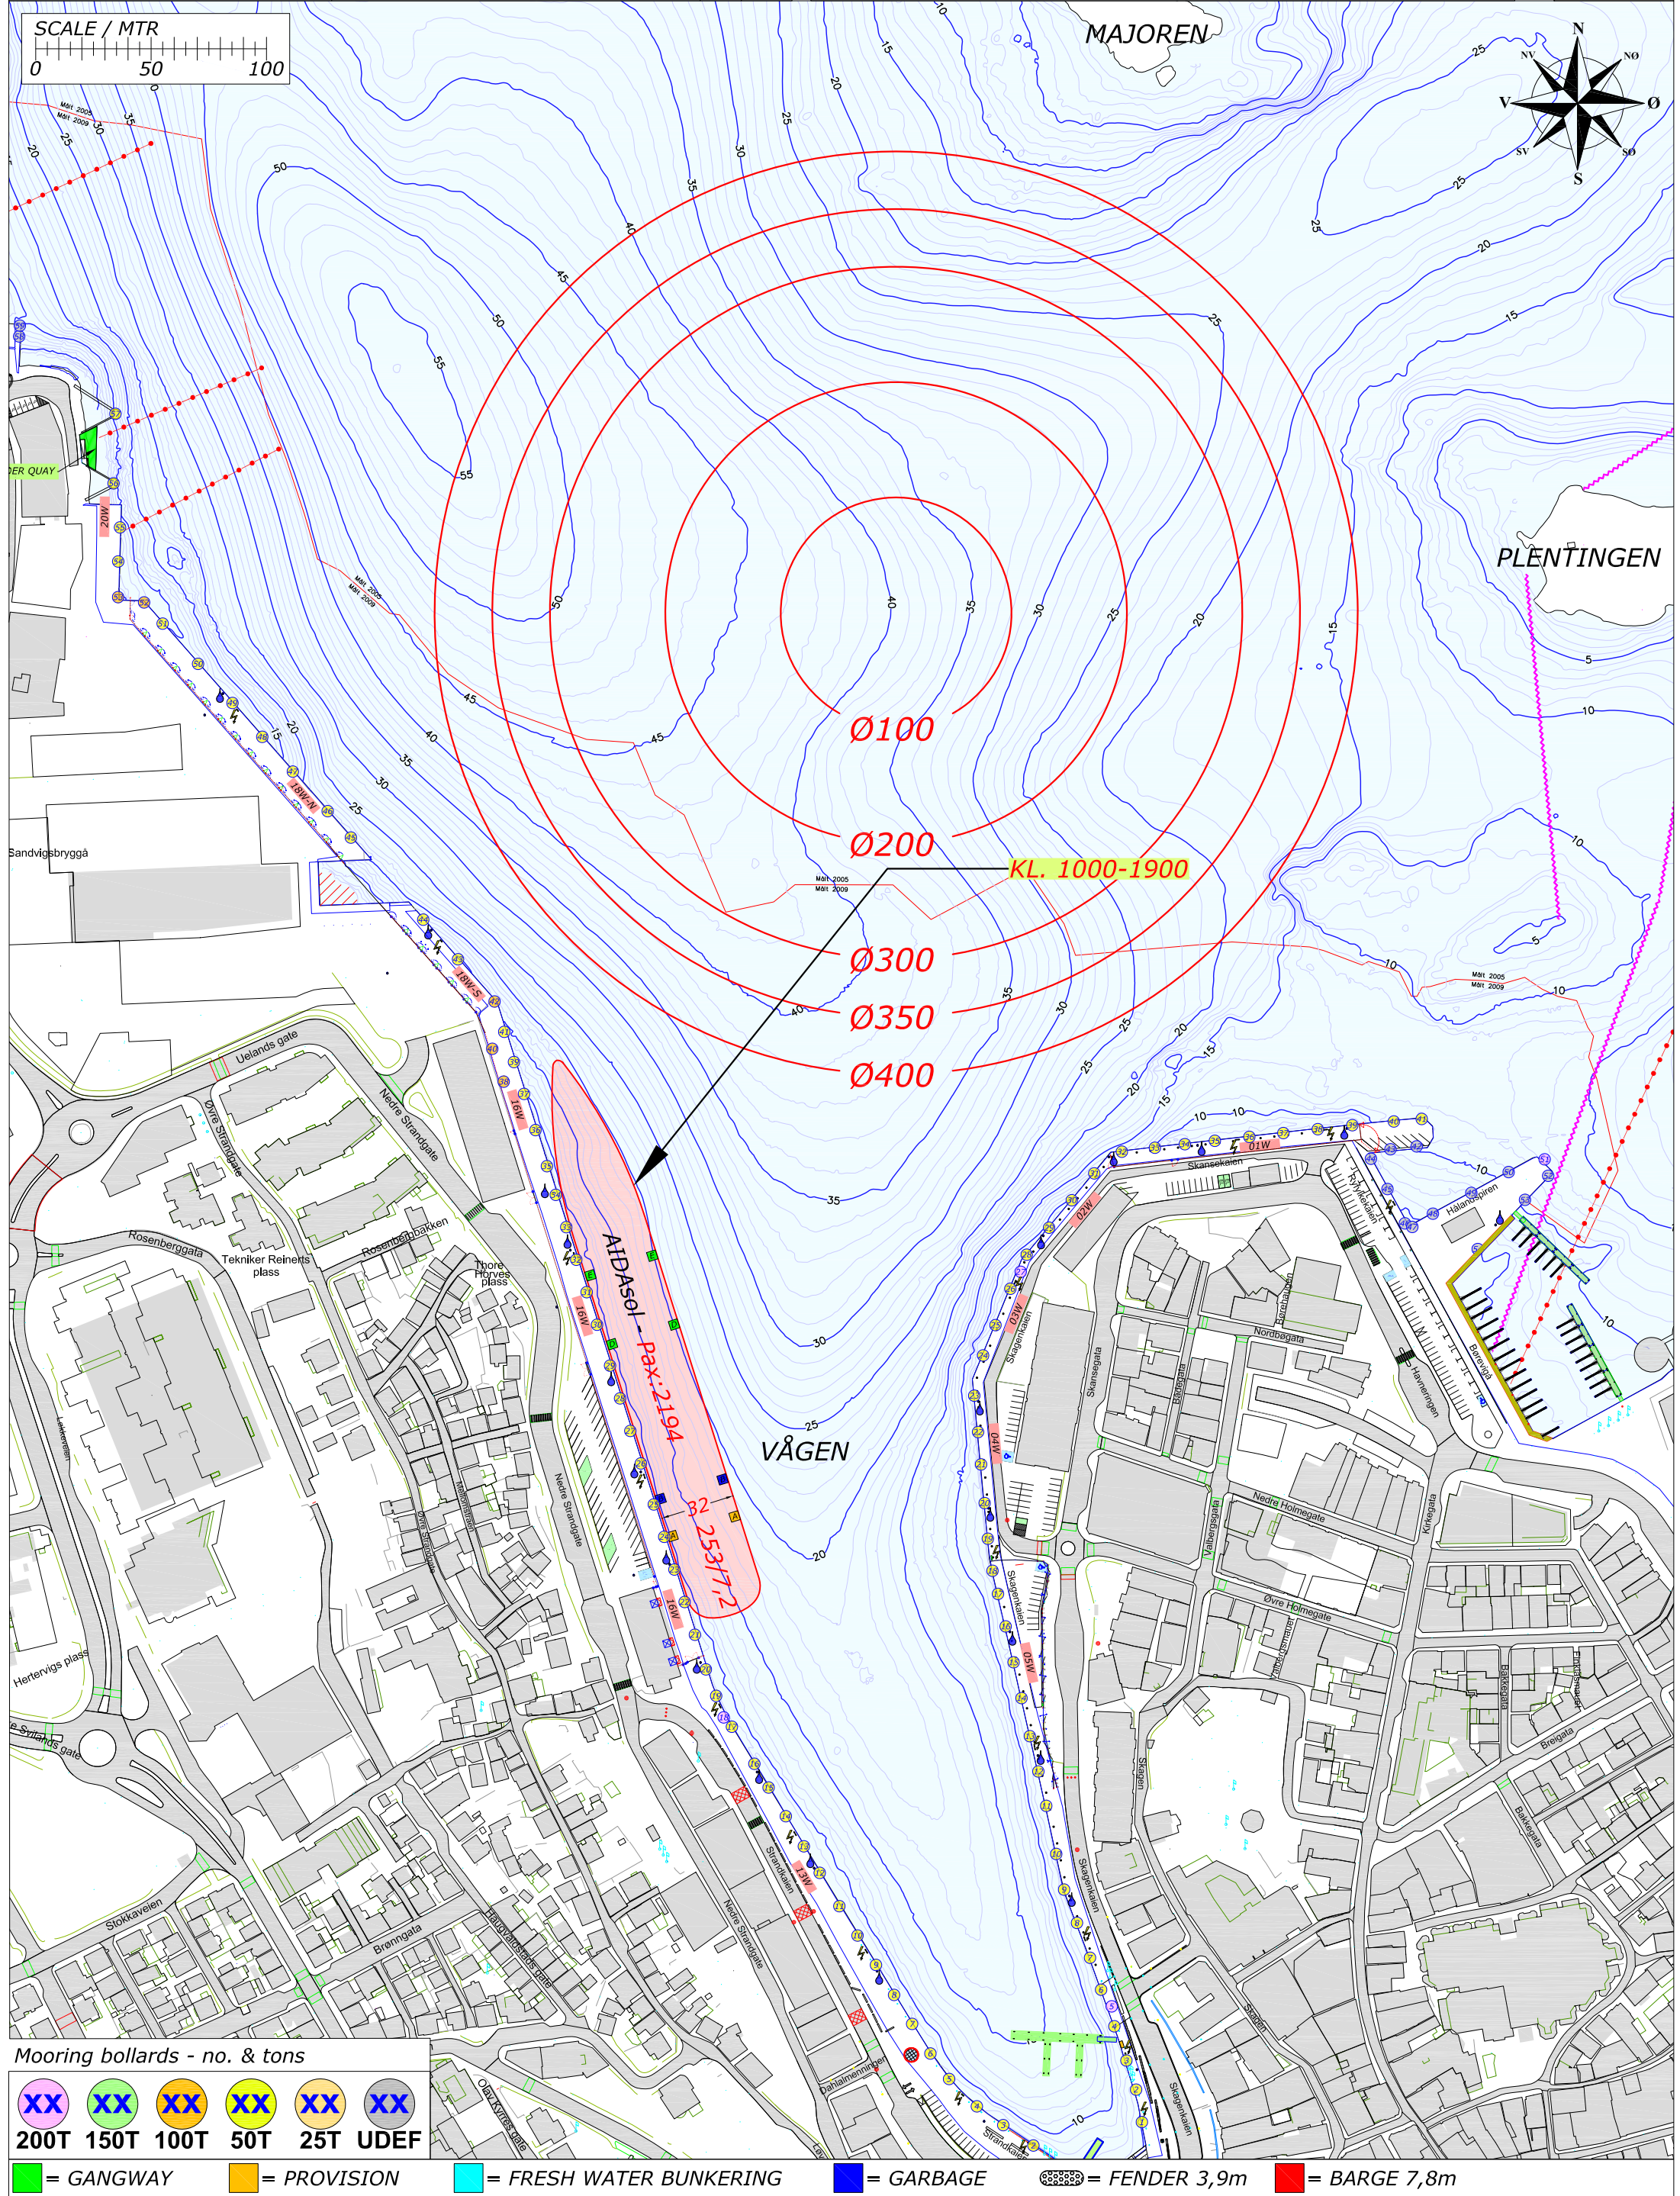

Mooring bollards - no. & tons

XX	XX	XX	XX	XX	XX
200T	150T	100T	50T	25T	UDEF


= GANGWAY	= PROVISION	= FRESH WATER BUNKERING	= GARBAGE	= FENDER 3,9m	= BARGE 7,8m
-----------	-------------	-------------------------	-----------	---------------	--------------

Rev.	Date	Text	Sign
Drawn by R.KARLSEN		Approved by - date	
Filename STAVANGER_HAVN.DWG		Date 0	Scale 1:2500
Title PORT OF STAVANGER MOORINGPLAN		Drawing no.	
Customer Stavangerregionen Havnedrift AS		Size A3	Sheet 1/1



BERTHING PLAN PORT OF STAVANGER
SATURDAY 26. OCTOBER 2019

REV.NR. 01 - 05.01.2019

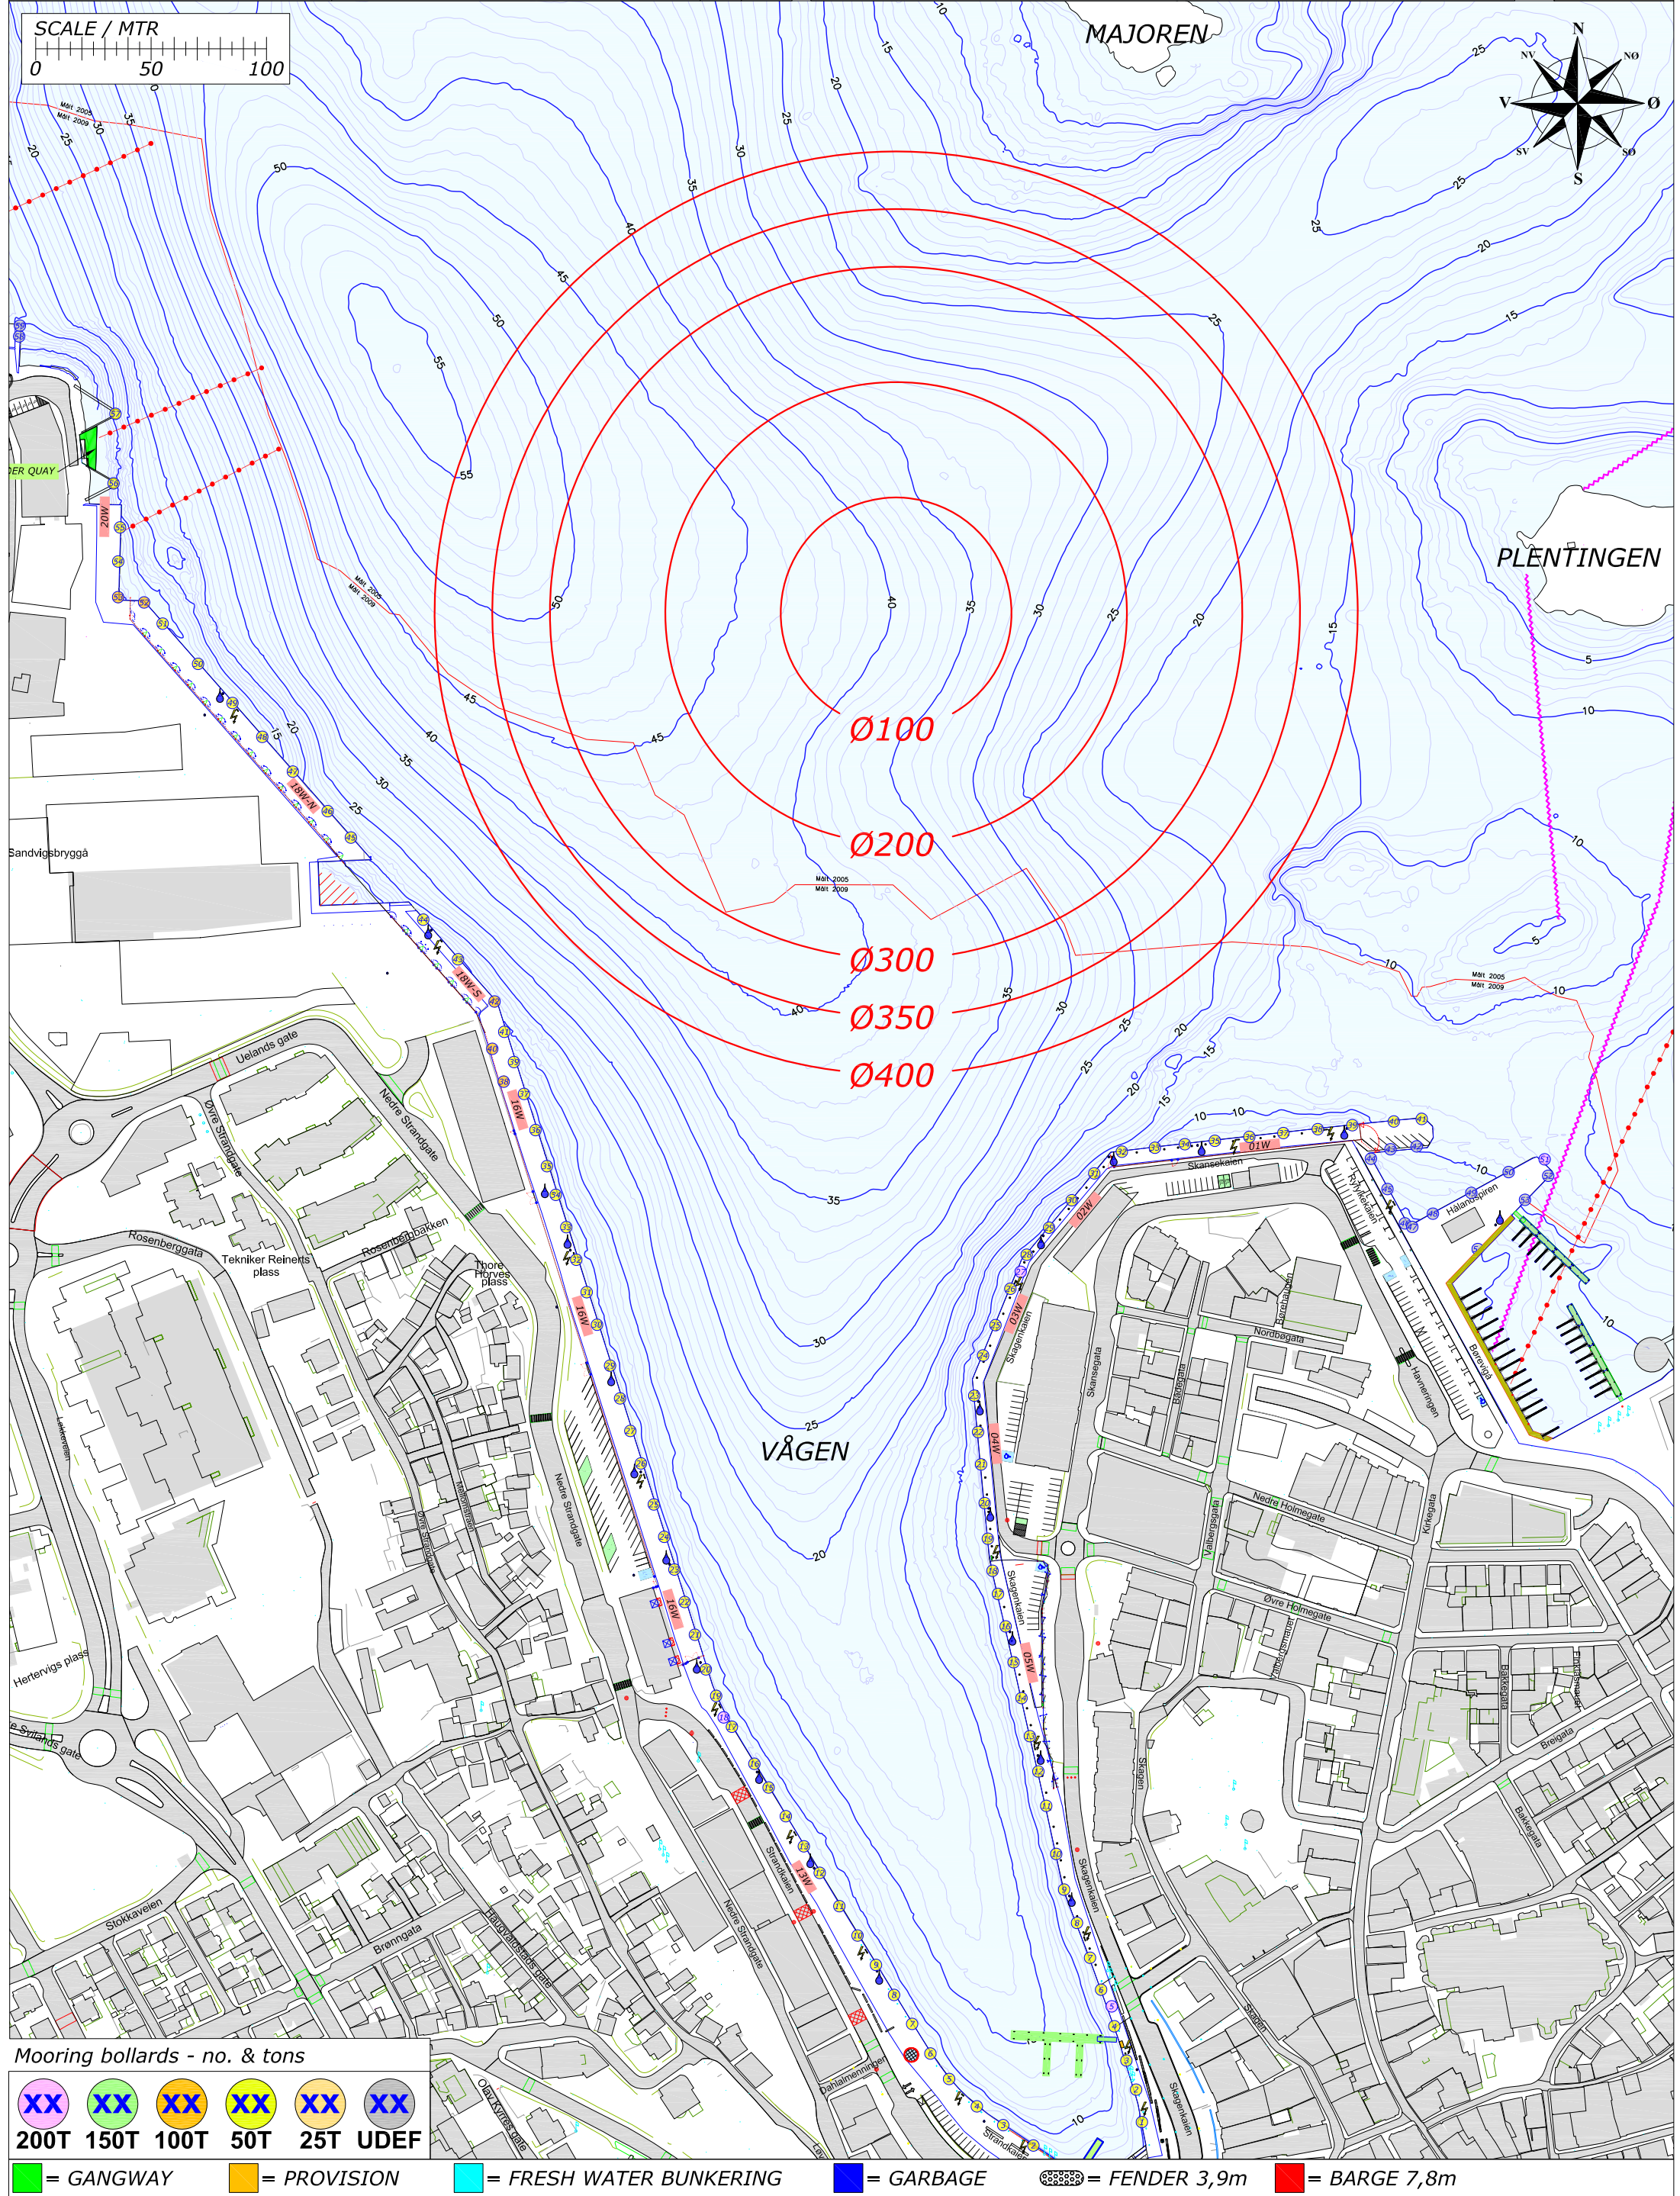

Mooring bollards - no. & tons

XX	XX	XX	XX	XX	XX
200T	150T	100T	50T	25T	UDEF


= GANGWAY	= PROVISION	= FRESH WATER BUNKERING	= GARBAGE	= FENDER 3,9m	= BARGE 7,8m
-----------	-------------	-------------------------	-----------	---------------	--------------

Rev.	Date	Text	Sign
Drawn by R.KARLSEN		Approved by - date	
Filename STAVANGER_HAVN.DWG		Date 0	Scale 1:2500
Title PORT OF STAVANGER MOORINGPLAN		Drawing no.	
Customer Stavangerregionen Havnedrift AS		Size A3	Sheet 1/1

RUTEK
Rutek AS - Seiskjervegen 11 - 4055 Sola

BERTHING PLAN PORT OF STAVANGER
SUNDAY 27. OCTOBER 2019

REV.NR. 01 - 05.01.2019

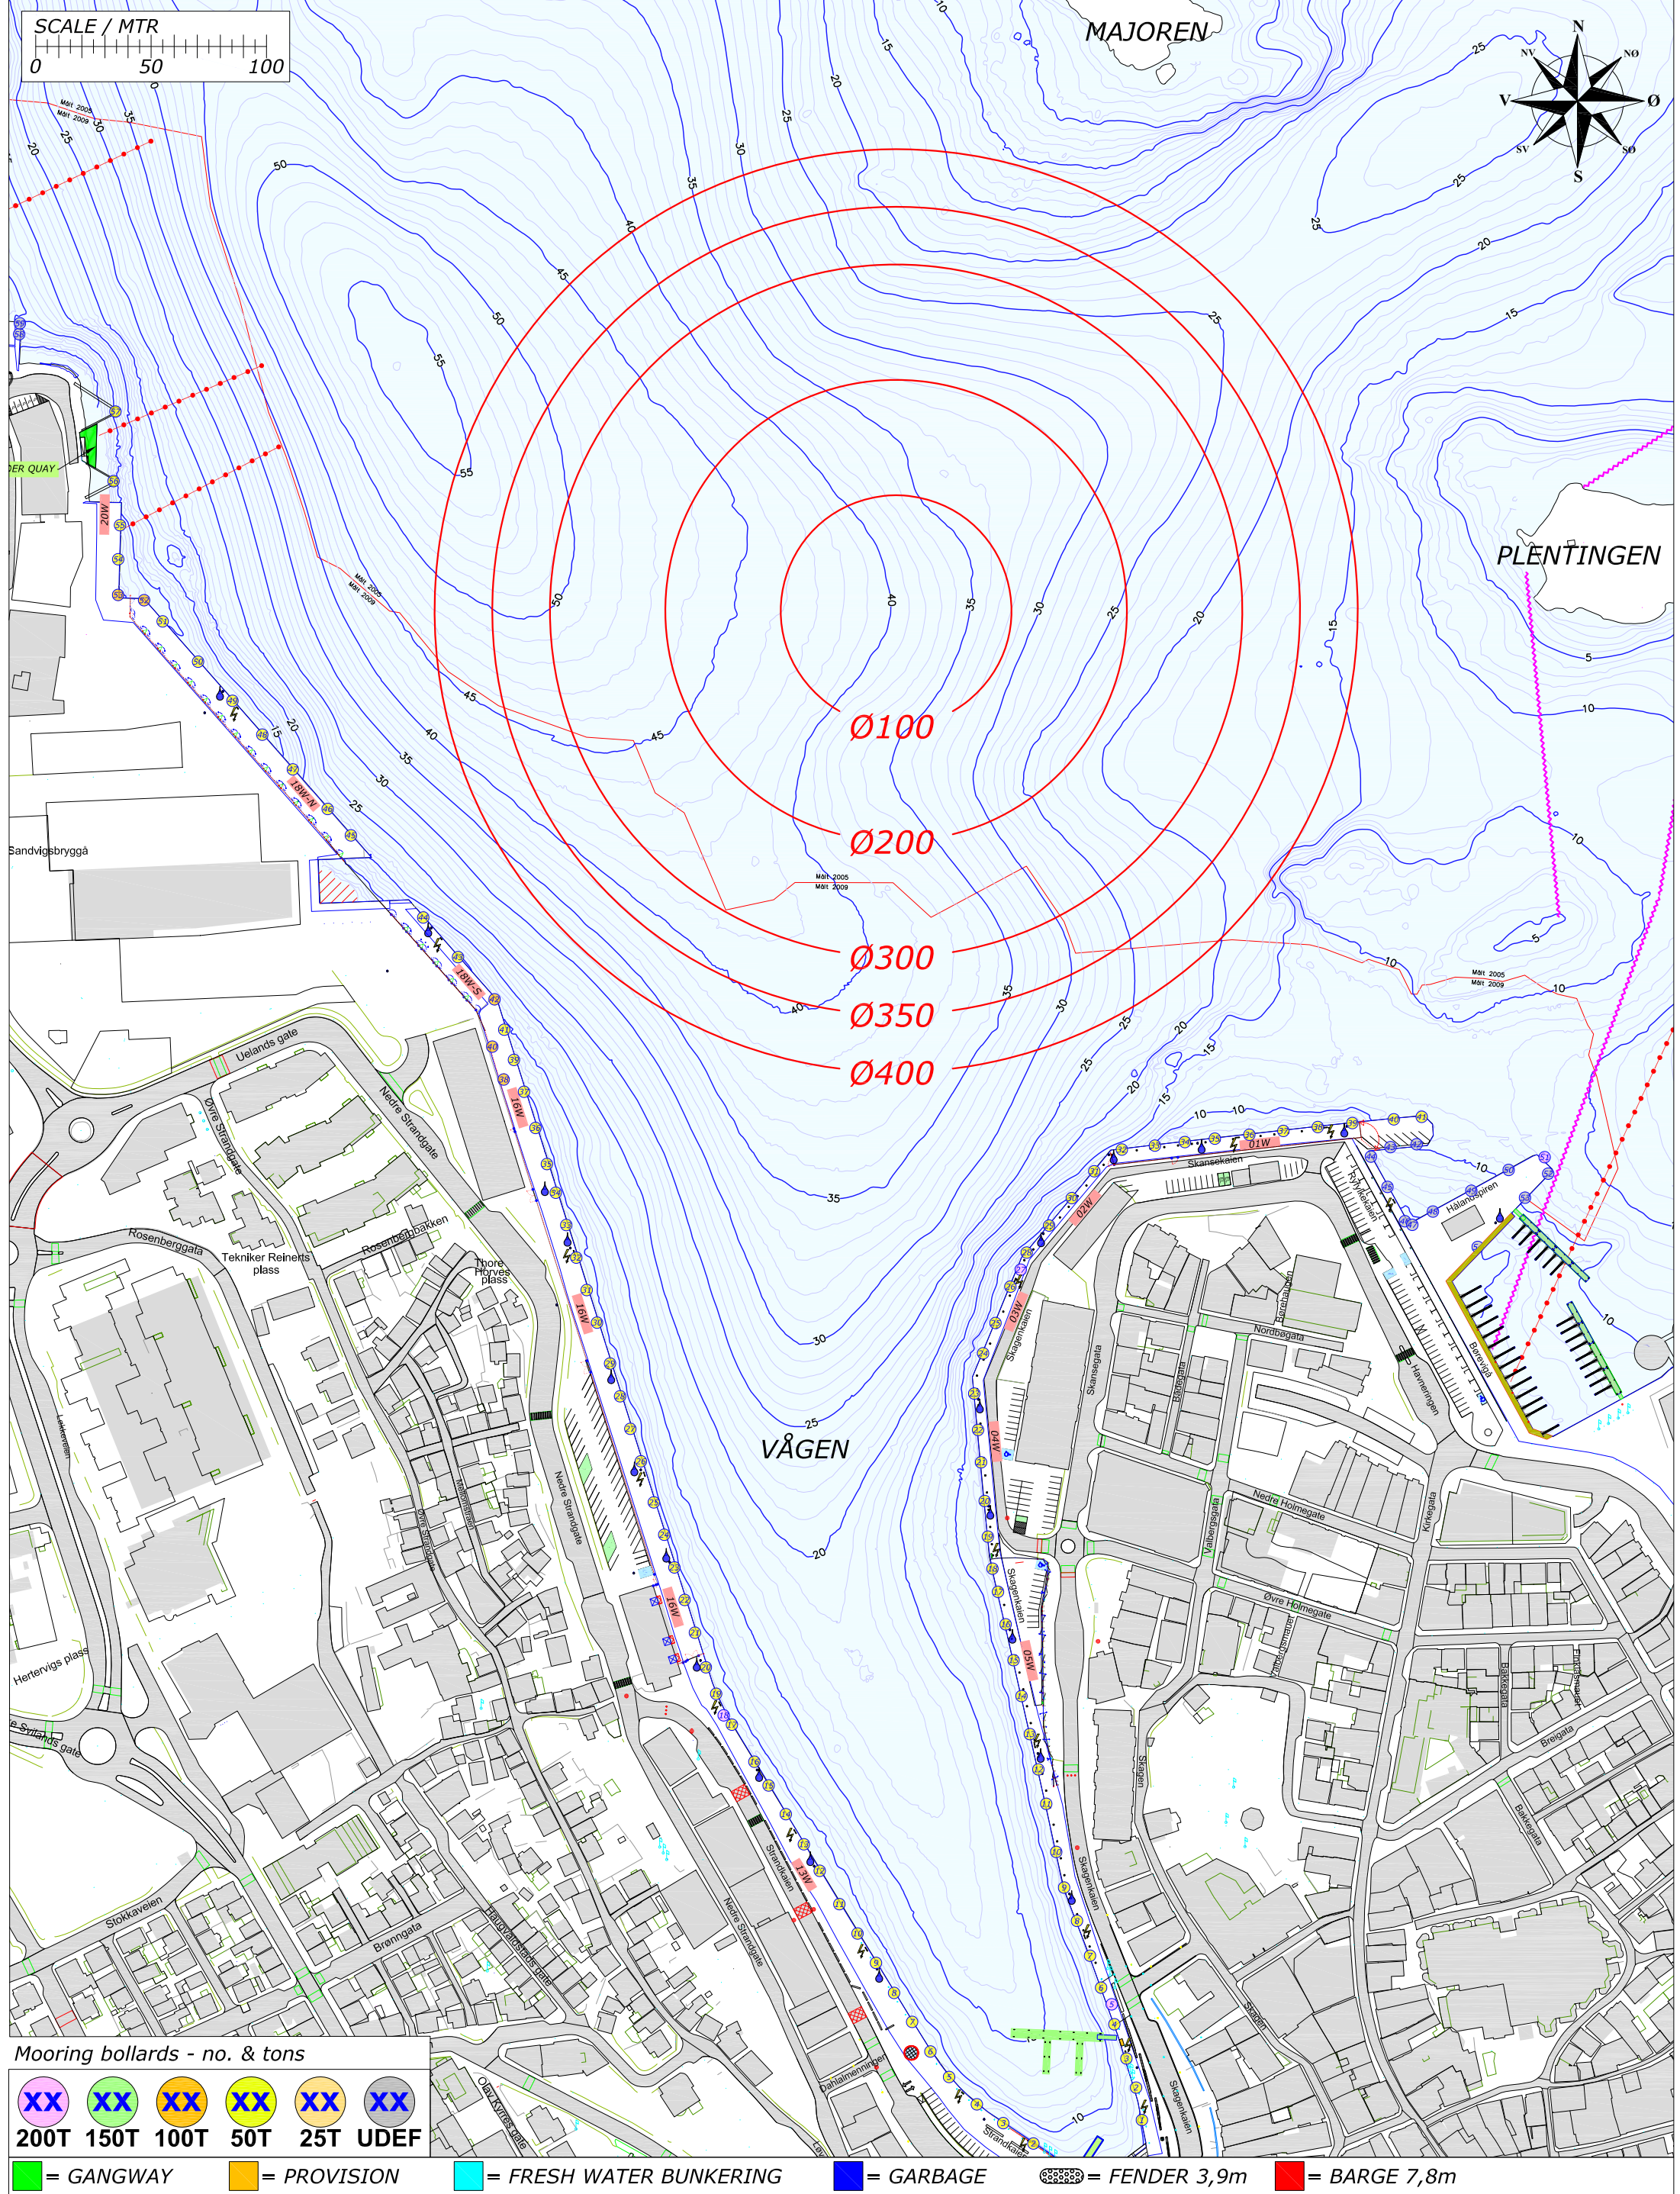

Mooring bollards - no. & tons

XX	XX	XX	XX	XX	XX
200T	150T	100T	50T	25T	UDEF

= GANGWAY	= PROVISION	= FRESH WATER BUNKERING	= GARBAGE	= FENDER 3,9m	= BARGE 7,8m
-----------	-------------	-------------------------	-----------	---------------	--------------

Rev.	Date	Text	Sign
Drawn by R.KARLSEN		Approved by - date	
Filename STAVANGER_HAVN.DWG		Date 0	Scale 1:2500
Title PORT OF STAVANGER MOORINGPLAN		Drawing no.	
Customer Stavangerregionen Havnedrift AS		Size A3	Sheet 1/1

RUTEK


Rutek AS - Seiskjervegen 11 - 4055 Sola

BERTHING PLAN PORT OF STAVANGER
MONDAY 28. OCTOBER 2019

REV.NR. 01 - 05.01.2019



**STAVANGER
REGIONEN**
Havnedrift AS

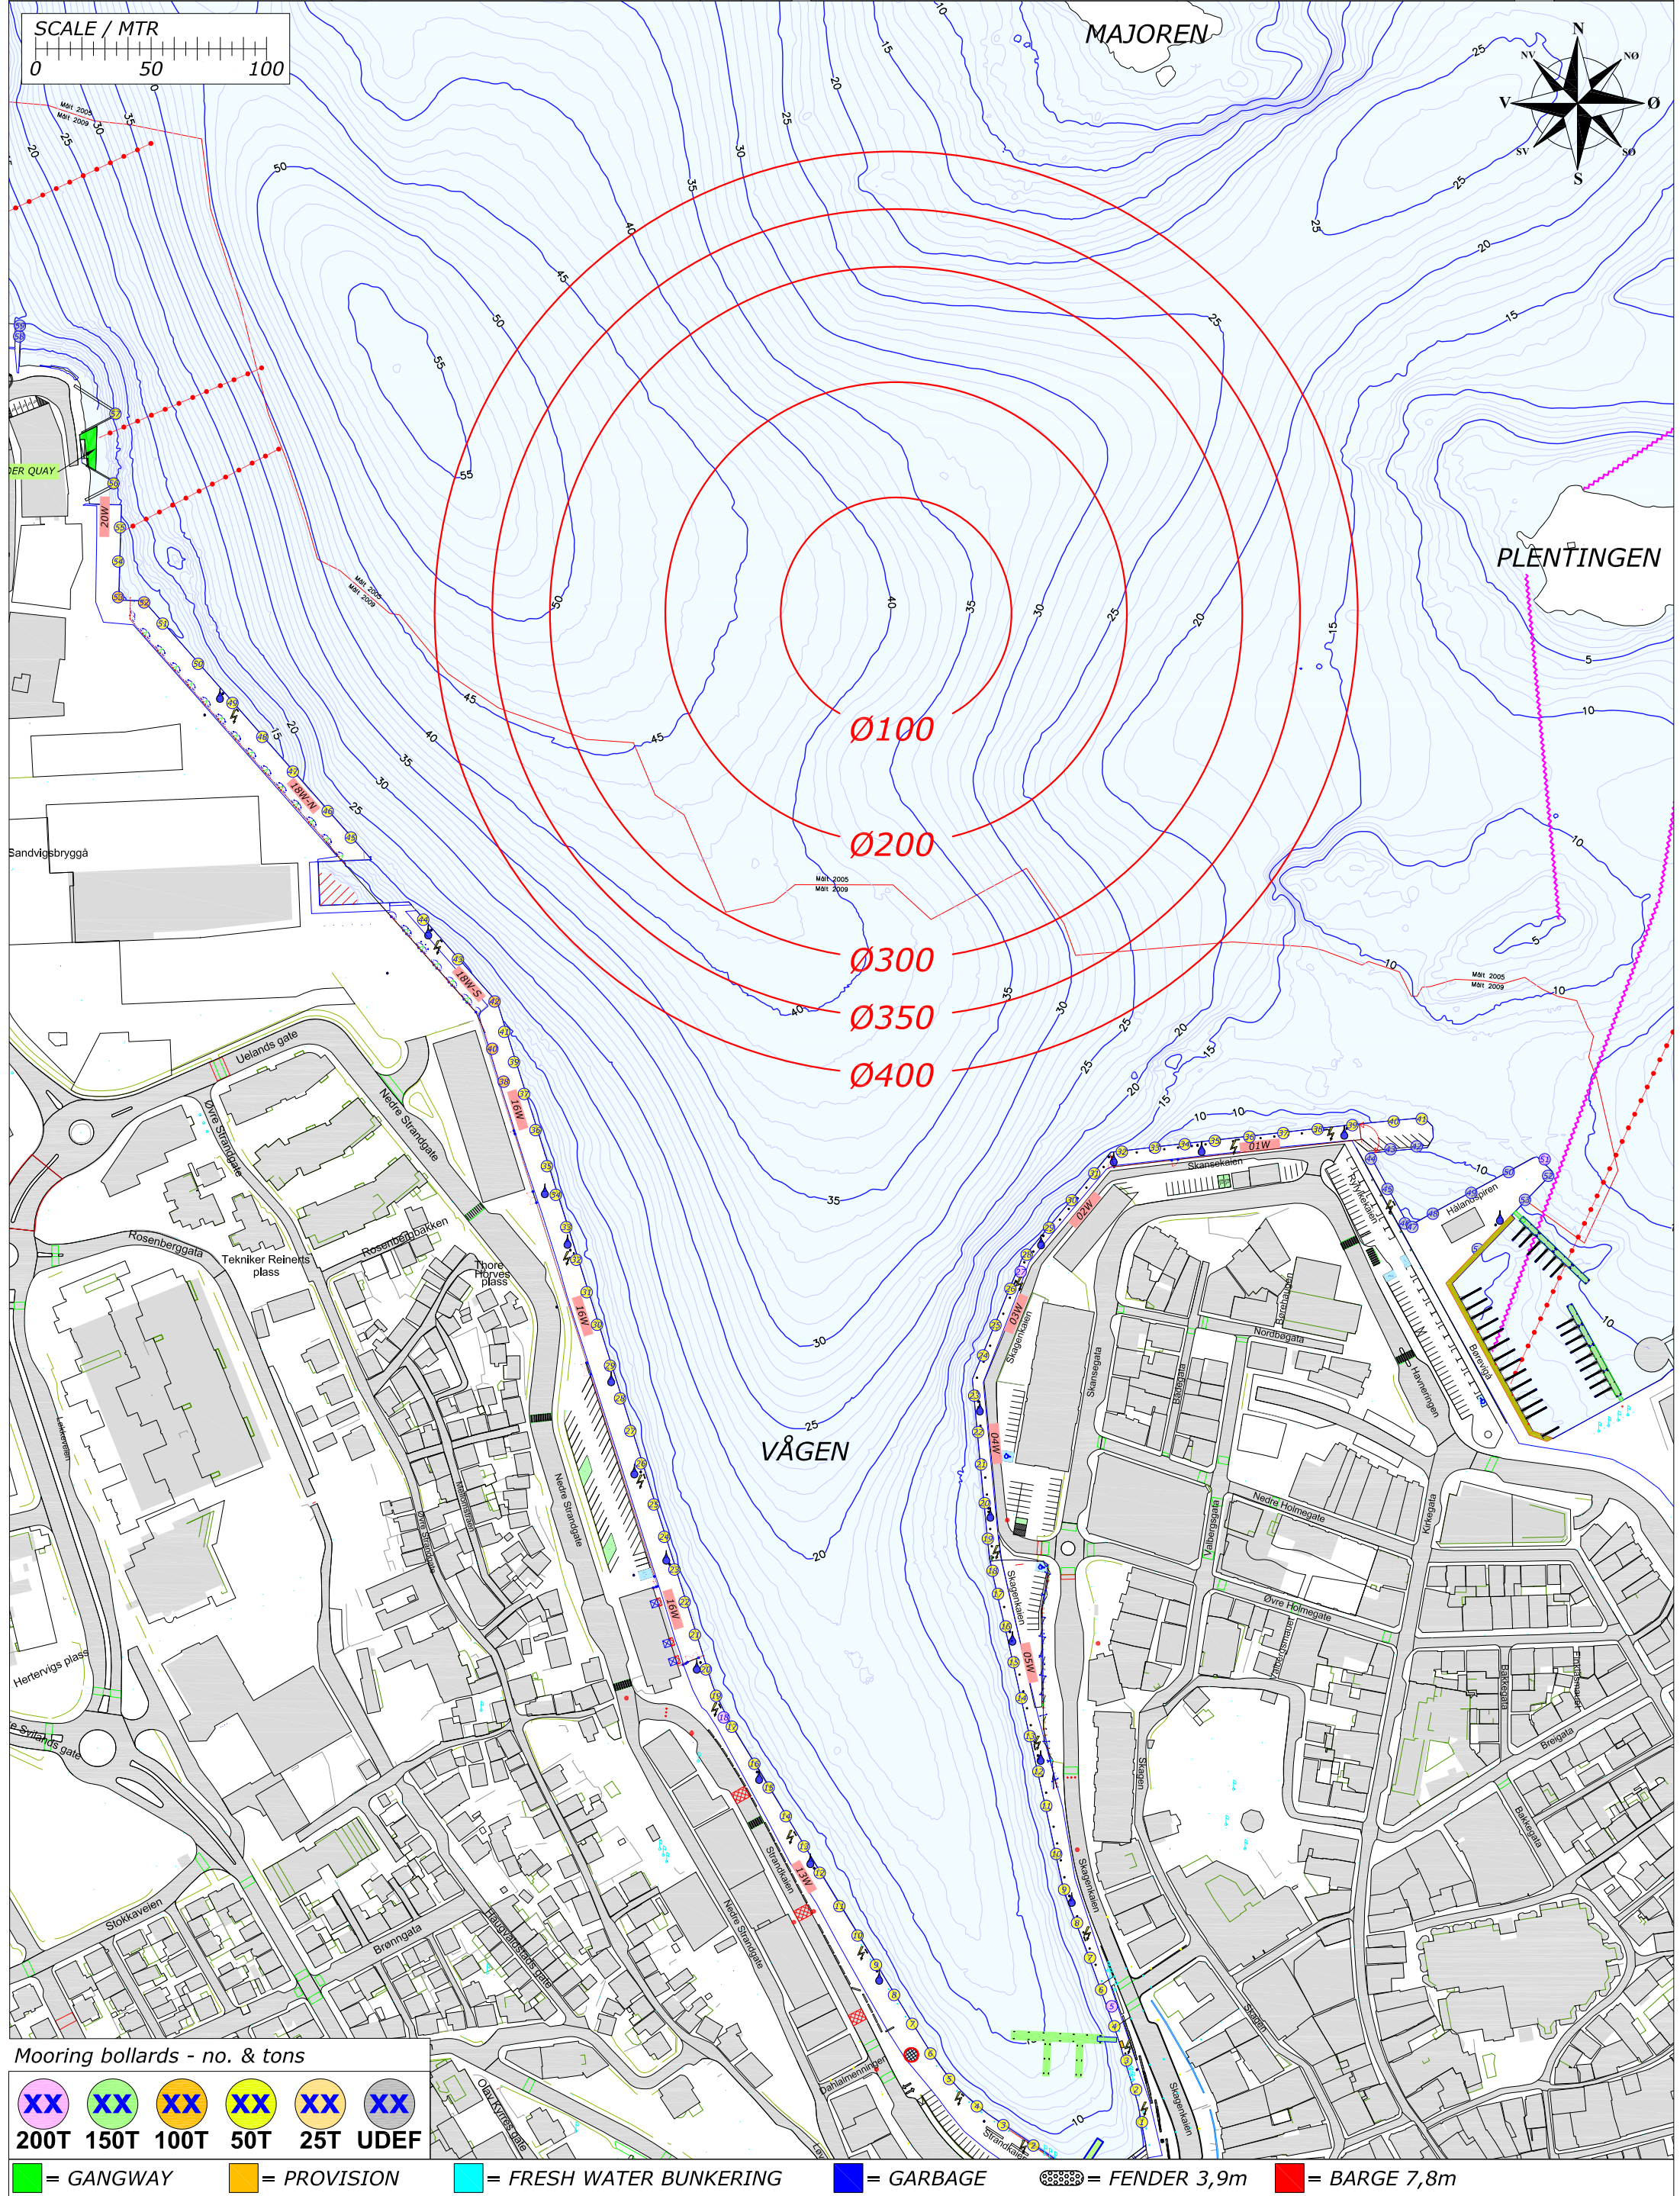

Mooring bollards - no. & tons

XX	XX	XX	XX	XX	XX
200T	150T	100T	50T	25T	UDEF


= GANGWAY = PROVISION = FRESH WATER BUNKERING = GARBAGE = FENDER 3,9m = BARGE 7,8m

Rev.	Date	Text	Sign
Drawn by R.KARLSEN		Approved by - date	
Filename STAVANGER_HAVN.DWG		Date 0	Scale 1:2500
Title PORT OF STAVANGER MOORINGPLAN		Drawing no.	
Customer Stavangerregionen Havnedrift AS		Size A3	Sheet 1/1

RUTEK
Rutek AS - Seiskjervegen 11 - 4055 Sola

BERTHING PLAN PORT OF STAVANGER
TUESDAY 29. OCTOBER 2019

REV.NR. 01 - 05.01.2019

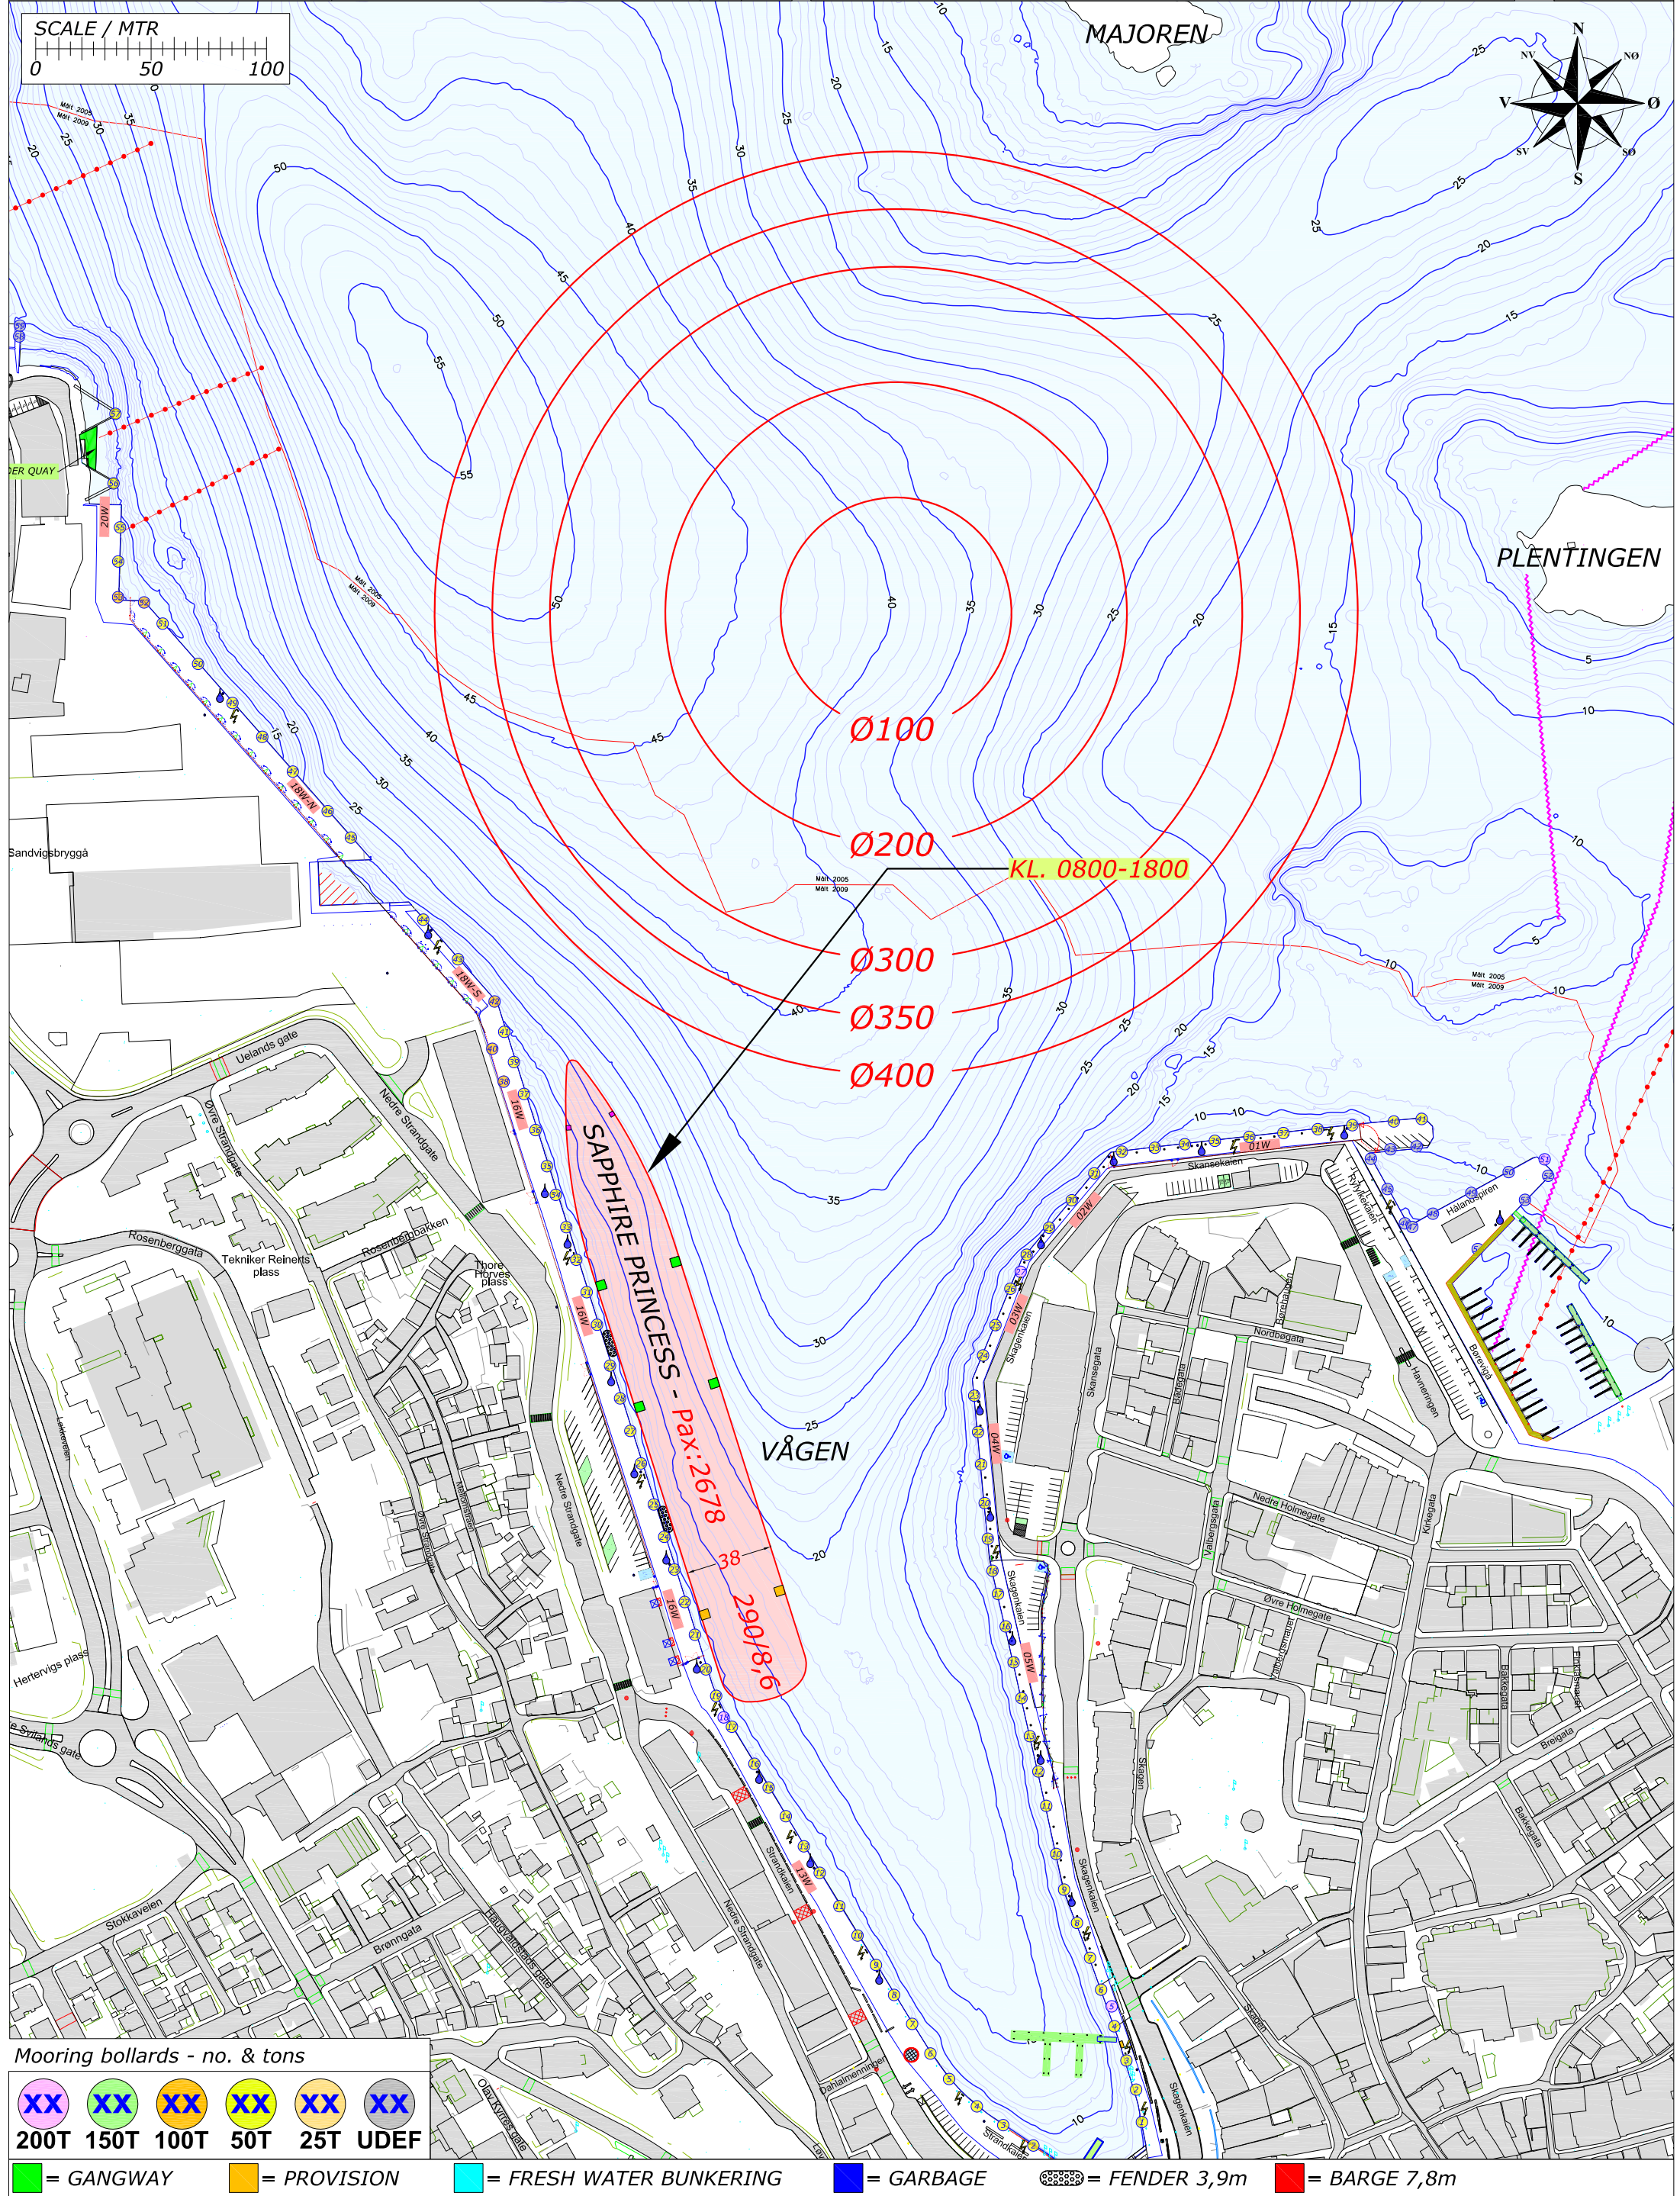

Mooring bollards - no. & tons

XX	XX	XX	XX	XX	XX
200T	150T	100T	50T	25T	UDEF


= GANGWAY	= PROVISION	= FRESH WATER BUNKERING	= GARBAGE	= FENDER 3,9m	= BARGE 7,8m
-----------	-------------	-------------------------	-----------	---------------	--------------

Rev.	Date	Text	Sign
Drawn by R.KARLSEN		Approved by - date	
Filename STAVANGER_HAVN.DWG		Date 0	Scale 1:2500
Title PORT OF STAVANGER MOORINGPLAN		Drawing no.	
Customer Stavangerregionen Havnedrift AS		Size A3	Sheet 1/1



BERTHING PLAN PORT OF STAVANGER
WEDNESDAY 30. OCTOBER 2019

REV.NR. 01 - 05.01.2019

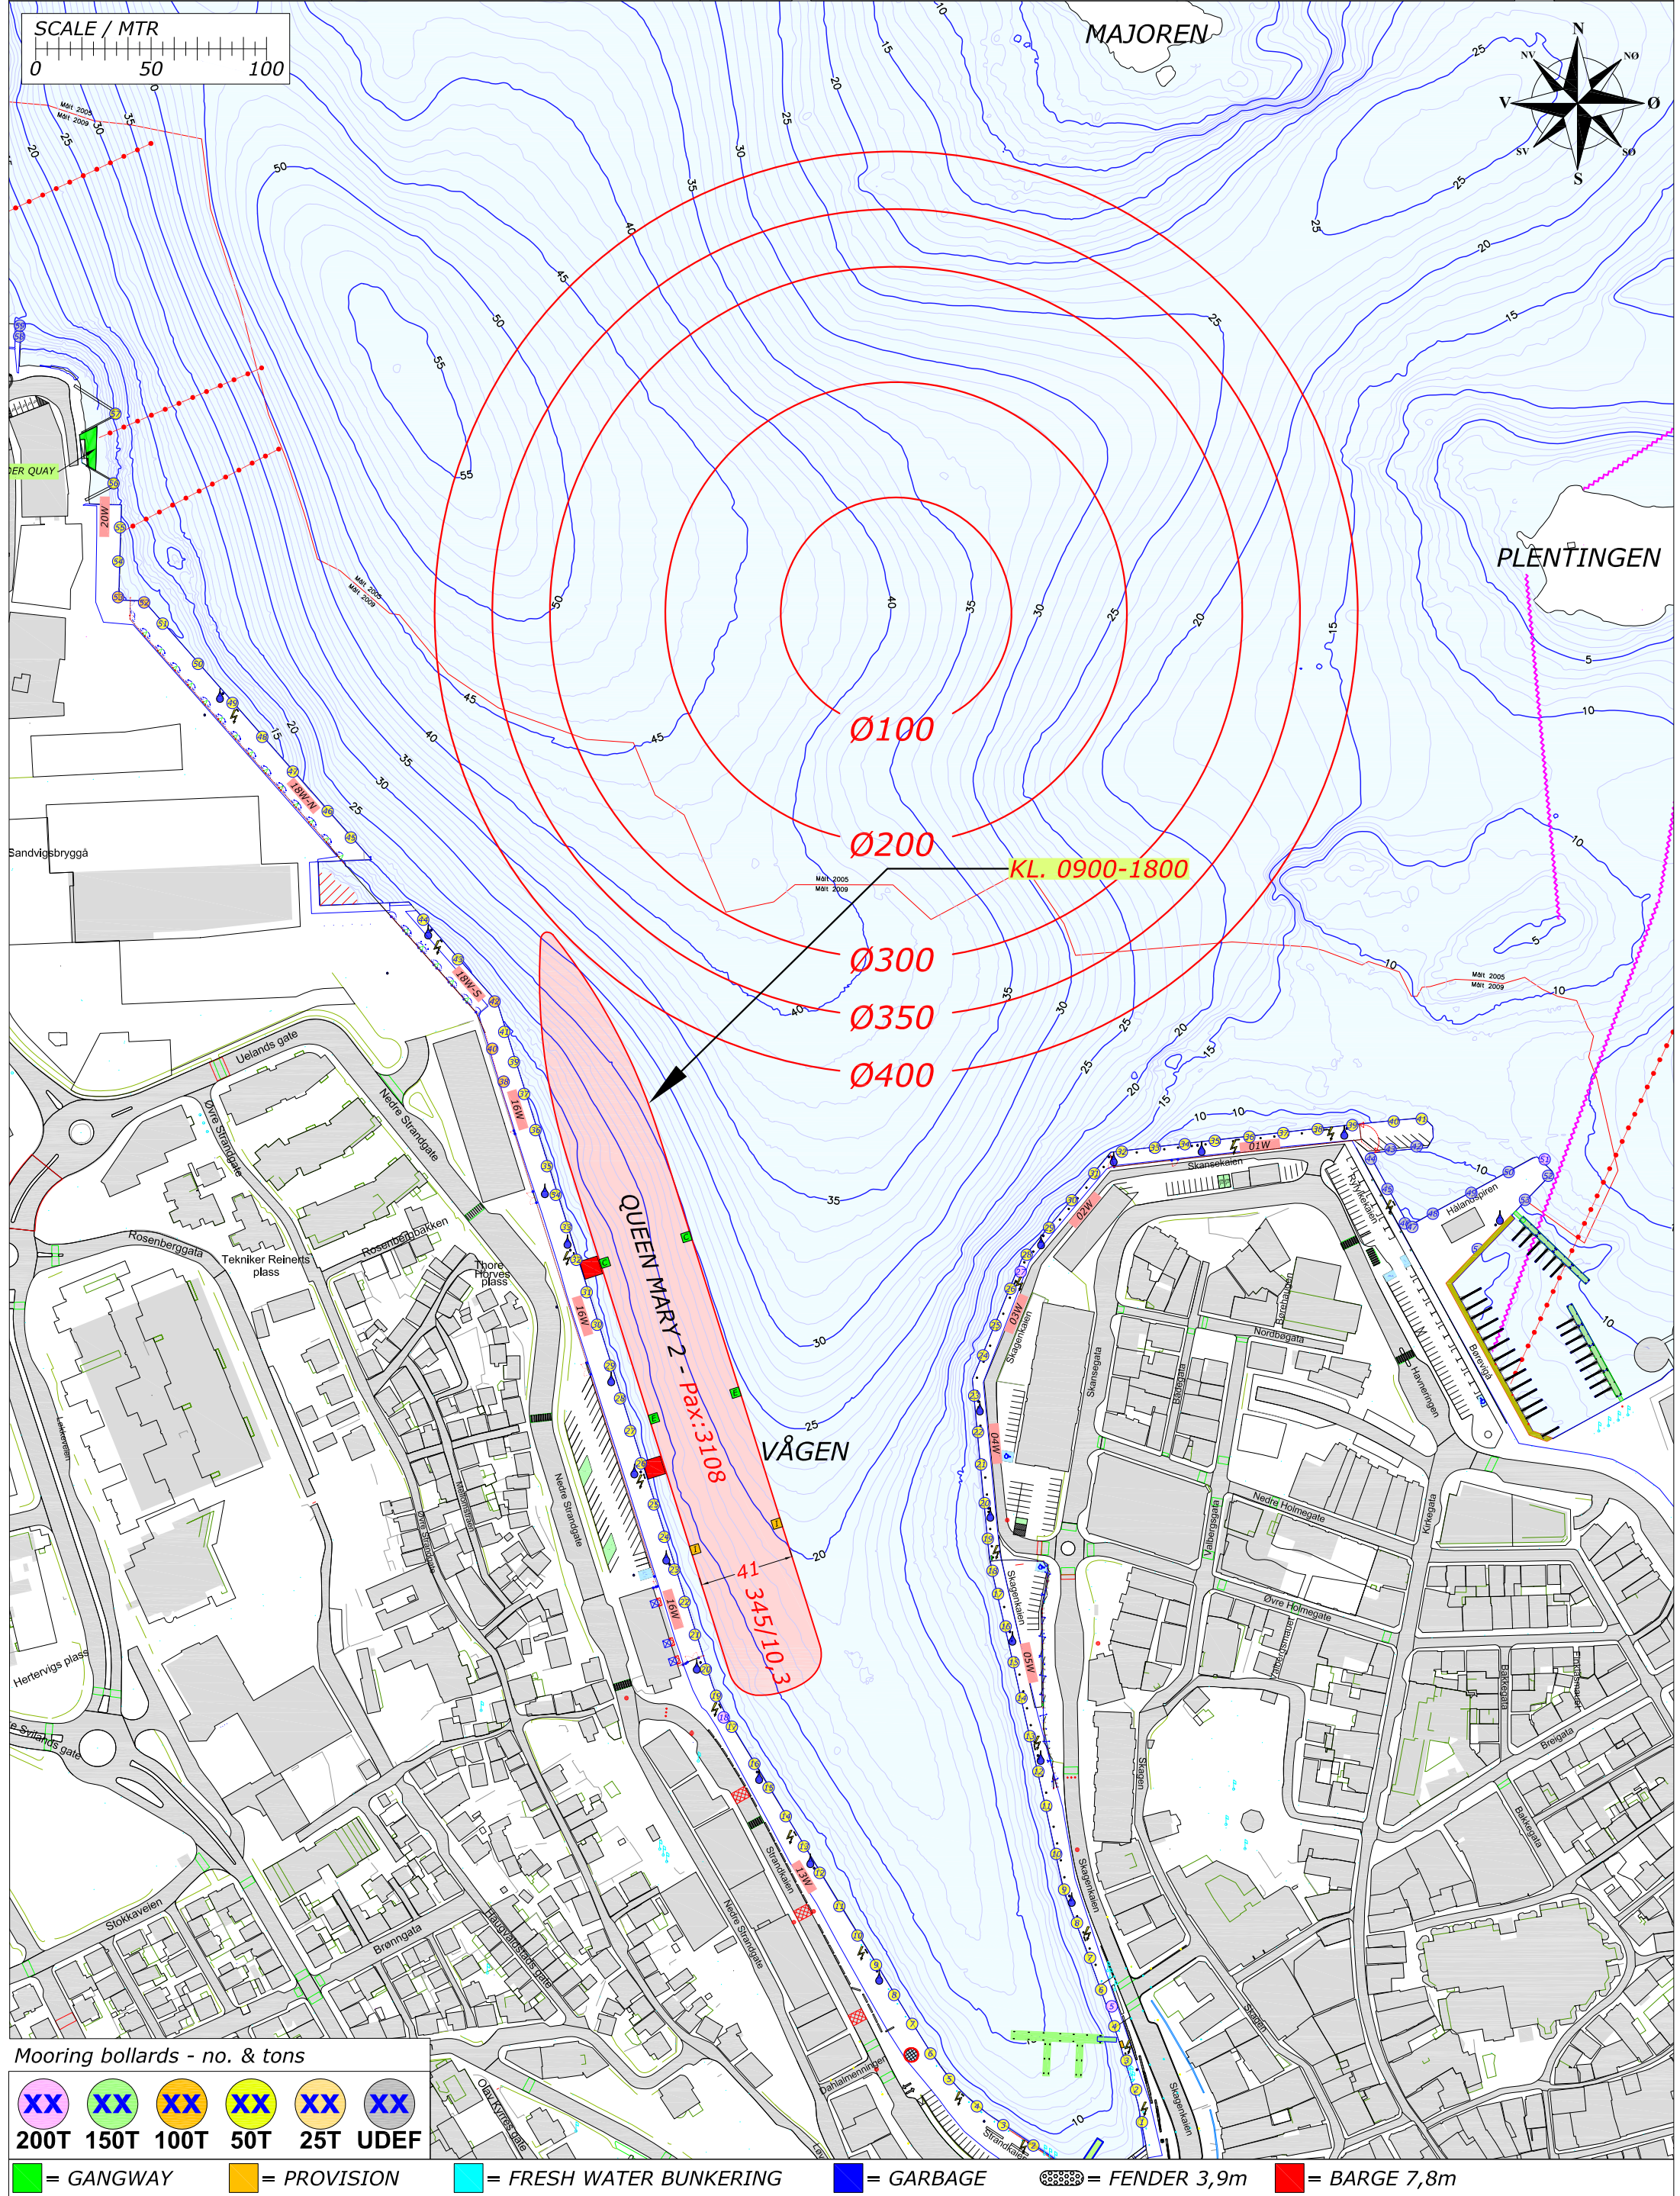

Mooring bollards - no. & tons

XX	XX	XX	XX	XX	XX
200T	150T	100T	50T	25T	UDEF


[Green Box] = GANGWAY [Orange Box] = PROVISION [Light Blue Box] = FRESH WATER BUNKERING [Dark Blue Box] = GARBAGE [Hatched Box] = FENDER 3,9m [Red Box] = BARGE 7,8m

Rev.	Date	Text	Sign
Drawn by R.KARLSEN		Approved by - date	
Filename STAVANGER_HAVN.DWG		Date 0	Scale 1:2500
Title PORT OF STAVANGER MOORINGPLAN		Drawing no.	
Customer Stavangerregionen Havnedrift AS		Size A3	Sheet 1/1



BERTHING PLAN PORT OF STAVANGER
THURSDAY 31. OCTOBER 2019

REV.NR. 01 - 05.01.2019

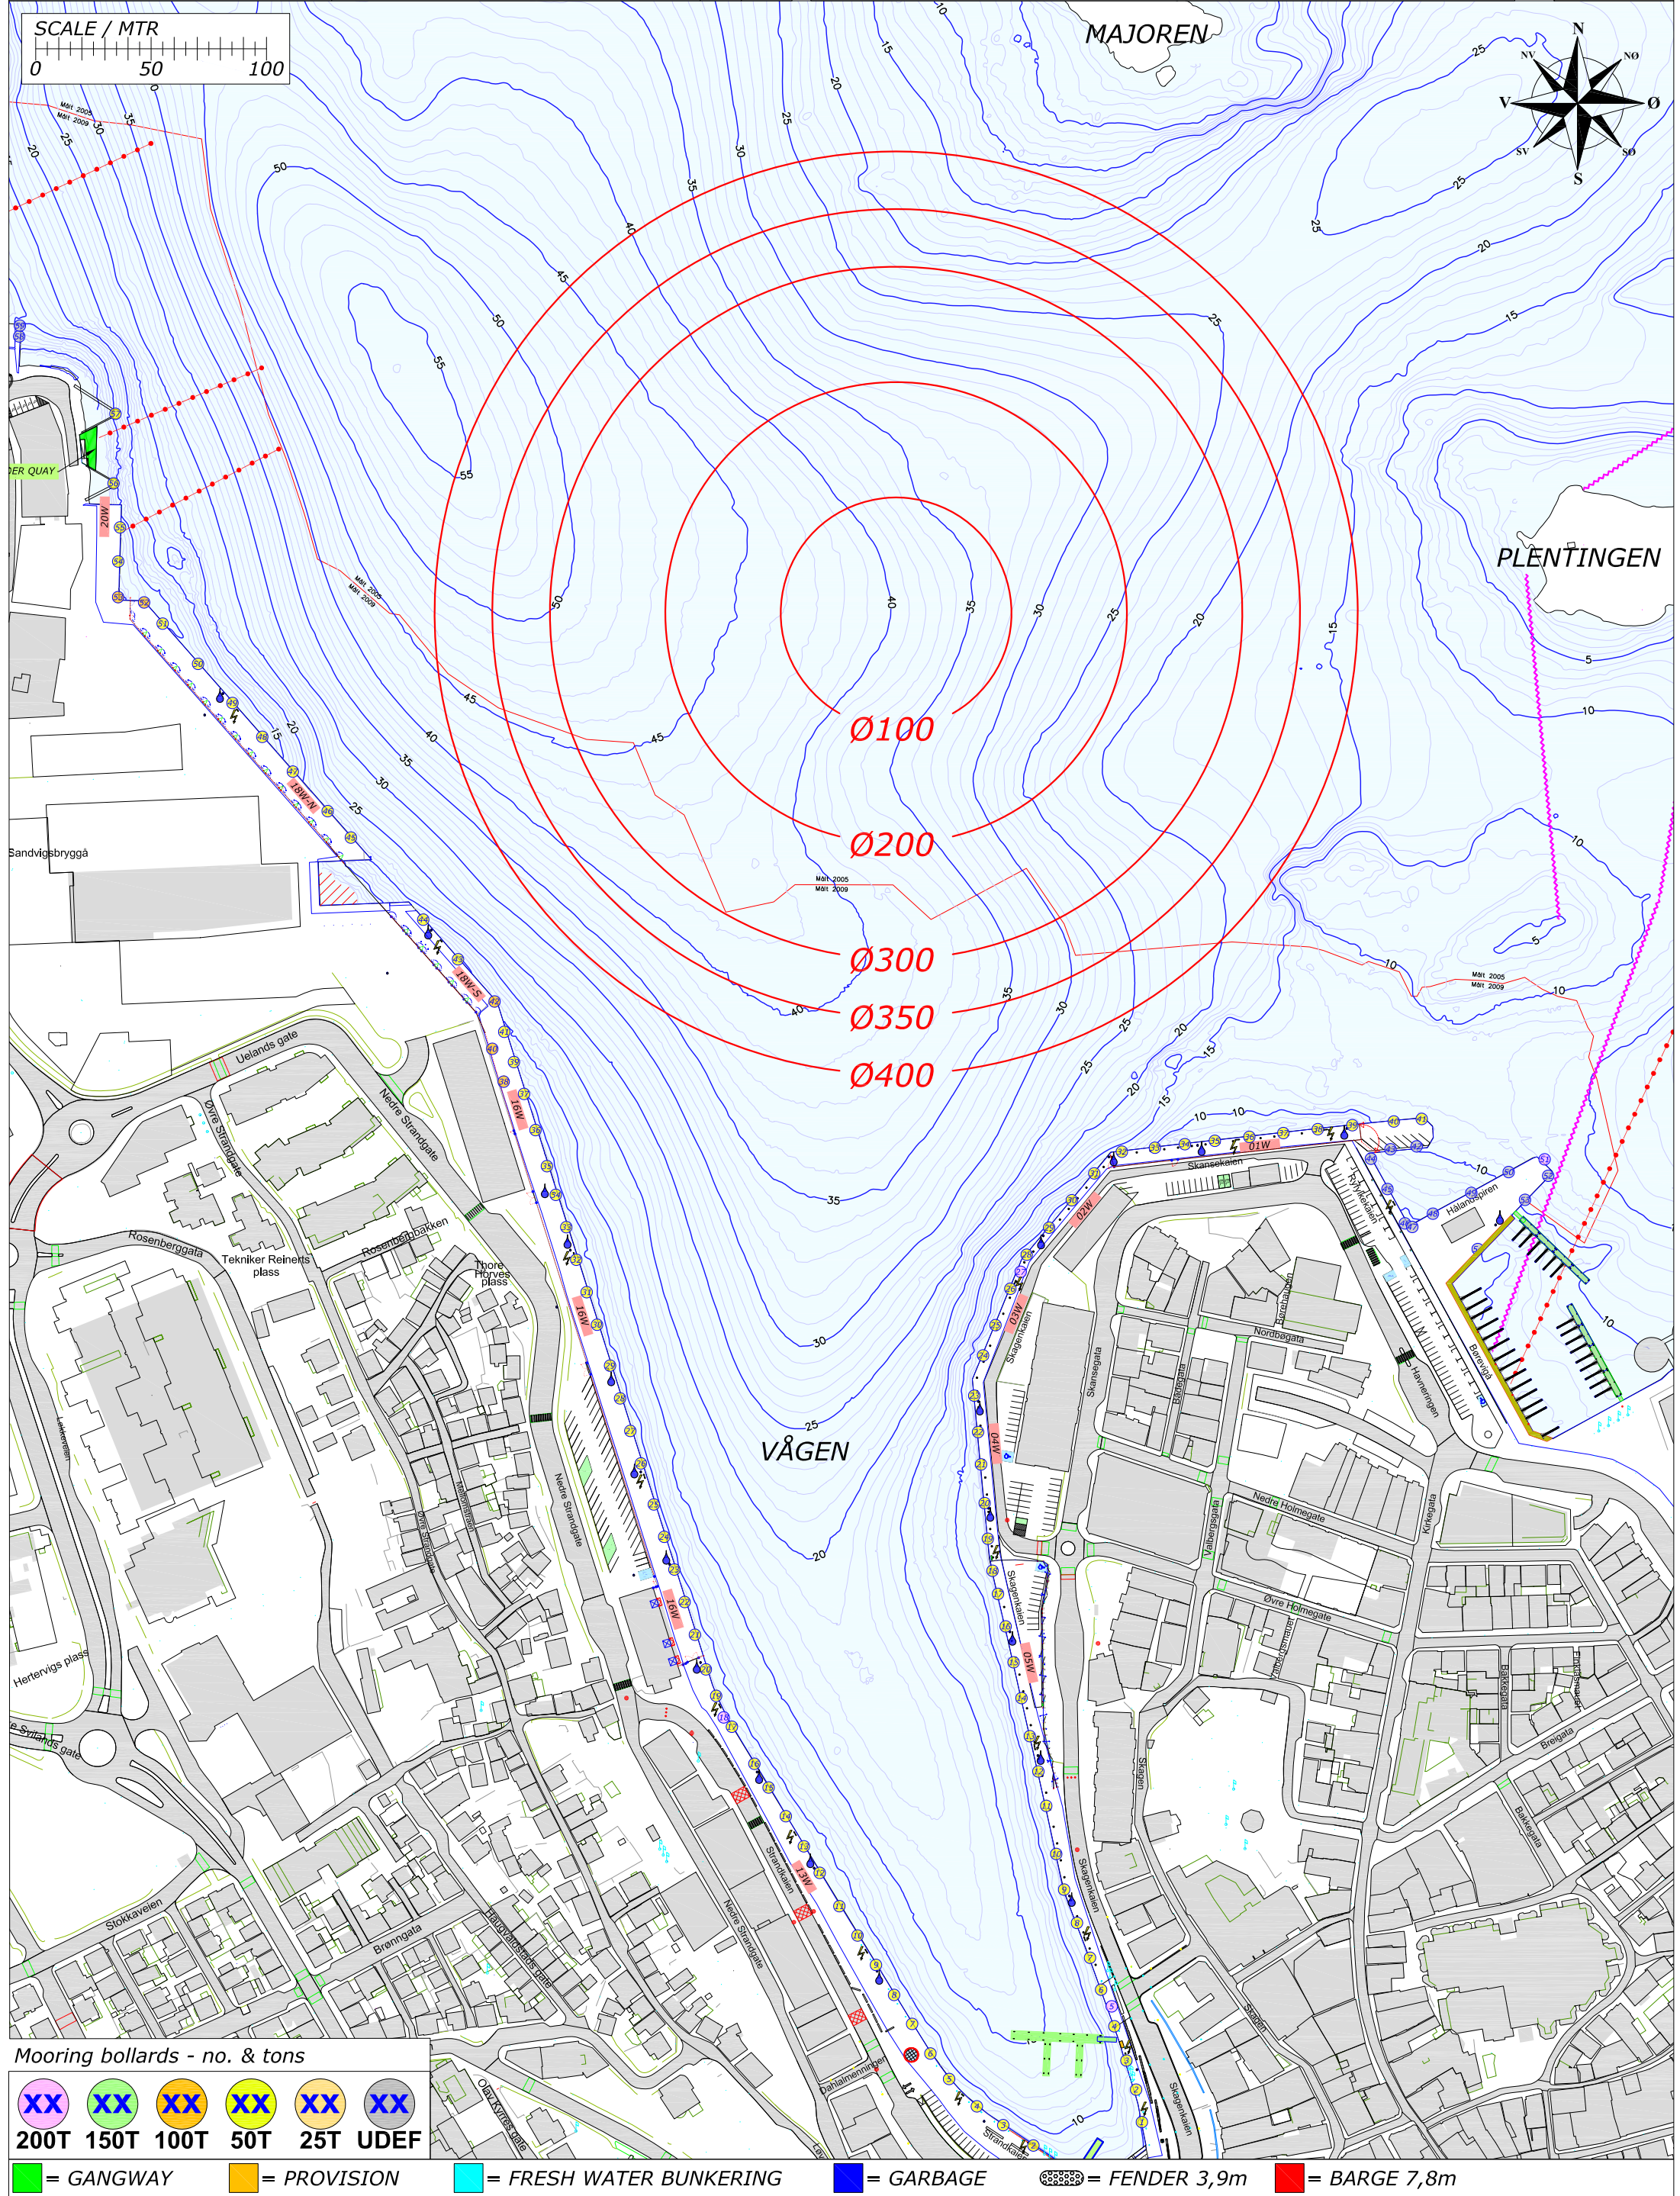

Mooring bollards - no. & tons

XX	XX	XX	XX	XX	XX
200T	150T	100T	50T	25T	UDEF

[Green Box] = GANGWAY [Orange Box] = PROVISION [Light Blue Box] = FRESH WATER BUNKERING [Dark Blue Box] = GARBAGE [Patterned Box] = FENDER 3,9m [Red Box] = BARGE 7,8m