


Rev.	Date	Text	Sign
Drawn by R.KARLSEN		Approved by - date	
Filename STAVANGER_HAVN.DWG		Date 0	Scale 1:2500
Title PORT OF STAVANGER MOORINGPLAN		Drawing no.	
Customer Stavangerregionen Havnedrift AS		Size A3	Sheet 1/1



BERTHING PLAN PORT OF STAVANGER
SUNDAY 1. SEPTEMBER 2019

REV.NR. 01 - 05.01.2019

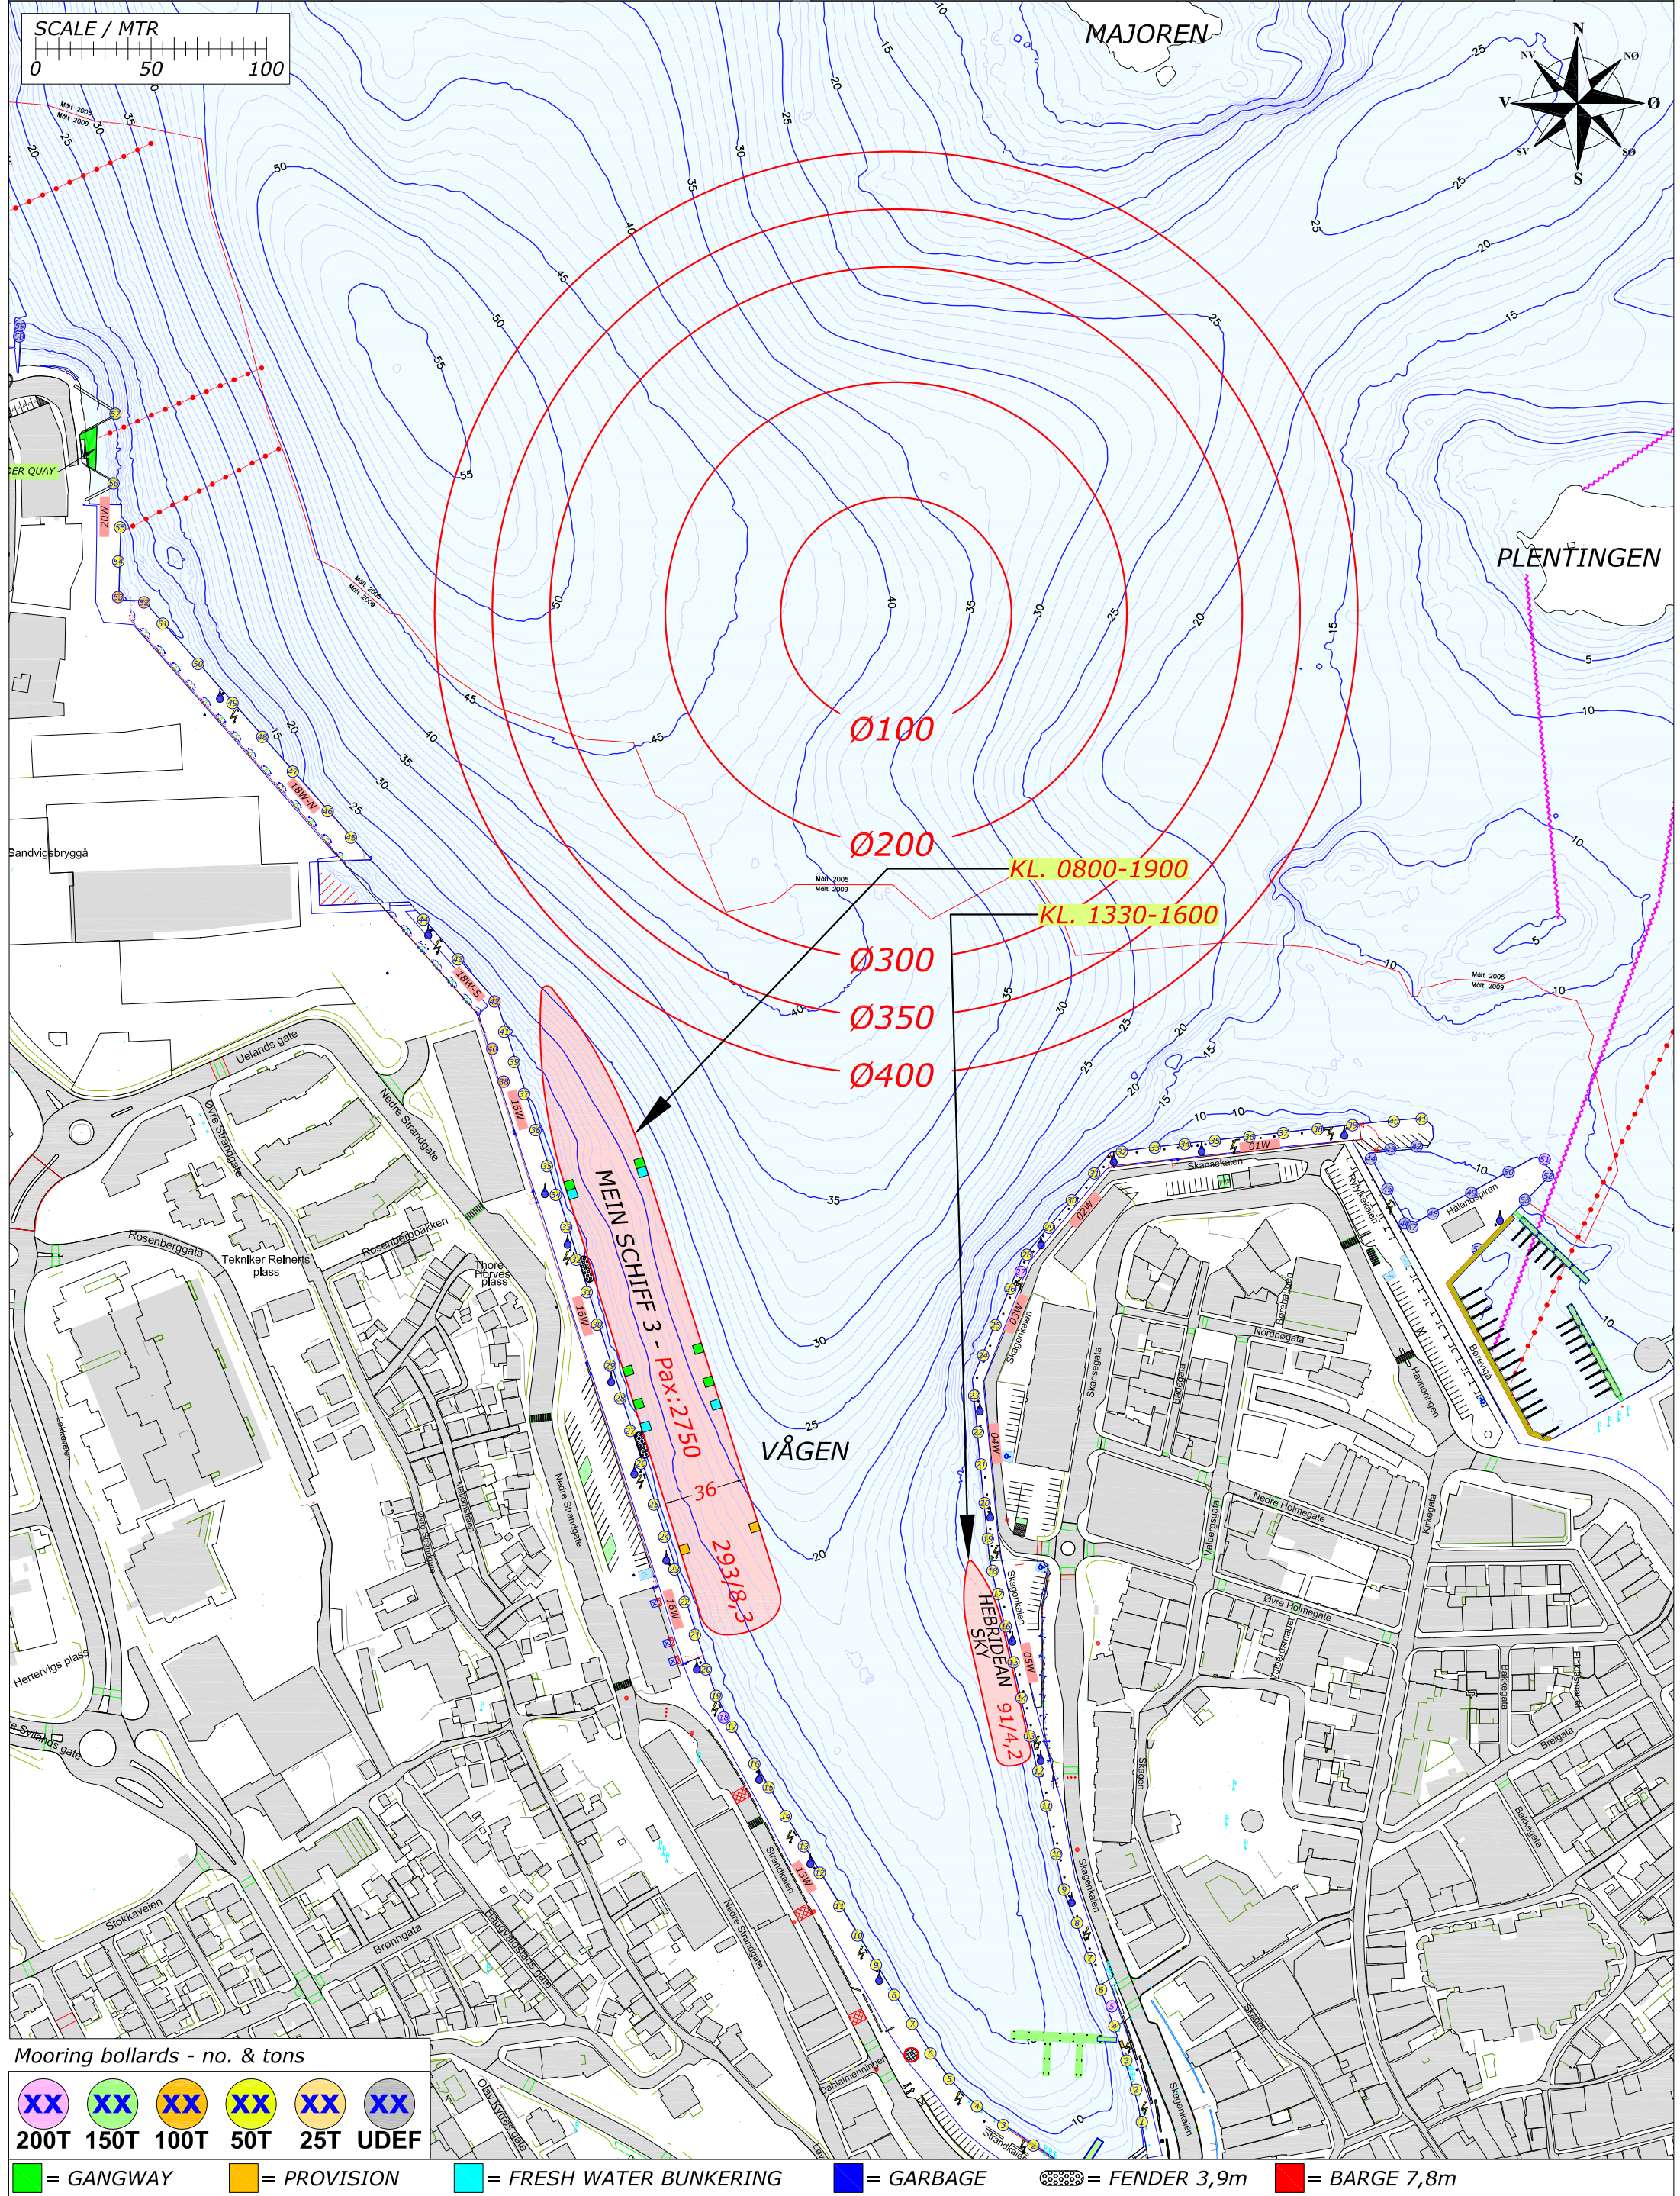

Mooring bollards - no. & tons

XX	XX	XX	XX	XX	XX
200T	150T	100T	50T	25T	UDEF

Legend:


- = GANGWAY
- = PROVISION
- = FRESH WATER BUNKERING
- = GARBAGE
- = FENDER 3,9m
- = BARGE 7,8m

Rev.	Date	Text		Sign
Drawn by R.KARLSEN		Approved by - date		
Filename STAVANGER_HAVN.DWG		Date 0		Scale 1:2500
Title PORT OF STAVANGER MOORINGPLAN		Drawing no.		
Customer Stavangerregionen Havnedrift AS		Size A3	Sheet 1/1	



BERTHING PLAN PORT OF STAVANGER
MONDAY 2. SEPTEMBER 2019

REV.NR. 02 - 06.07.2019

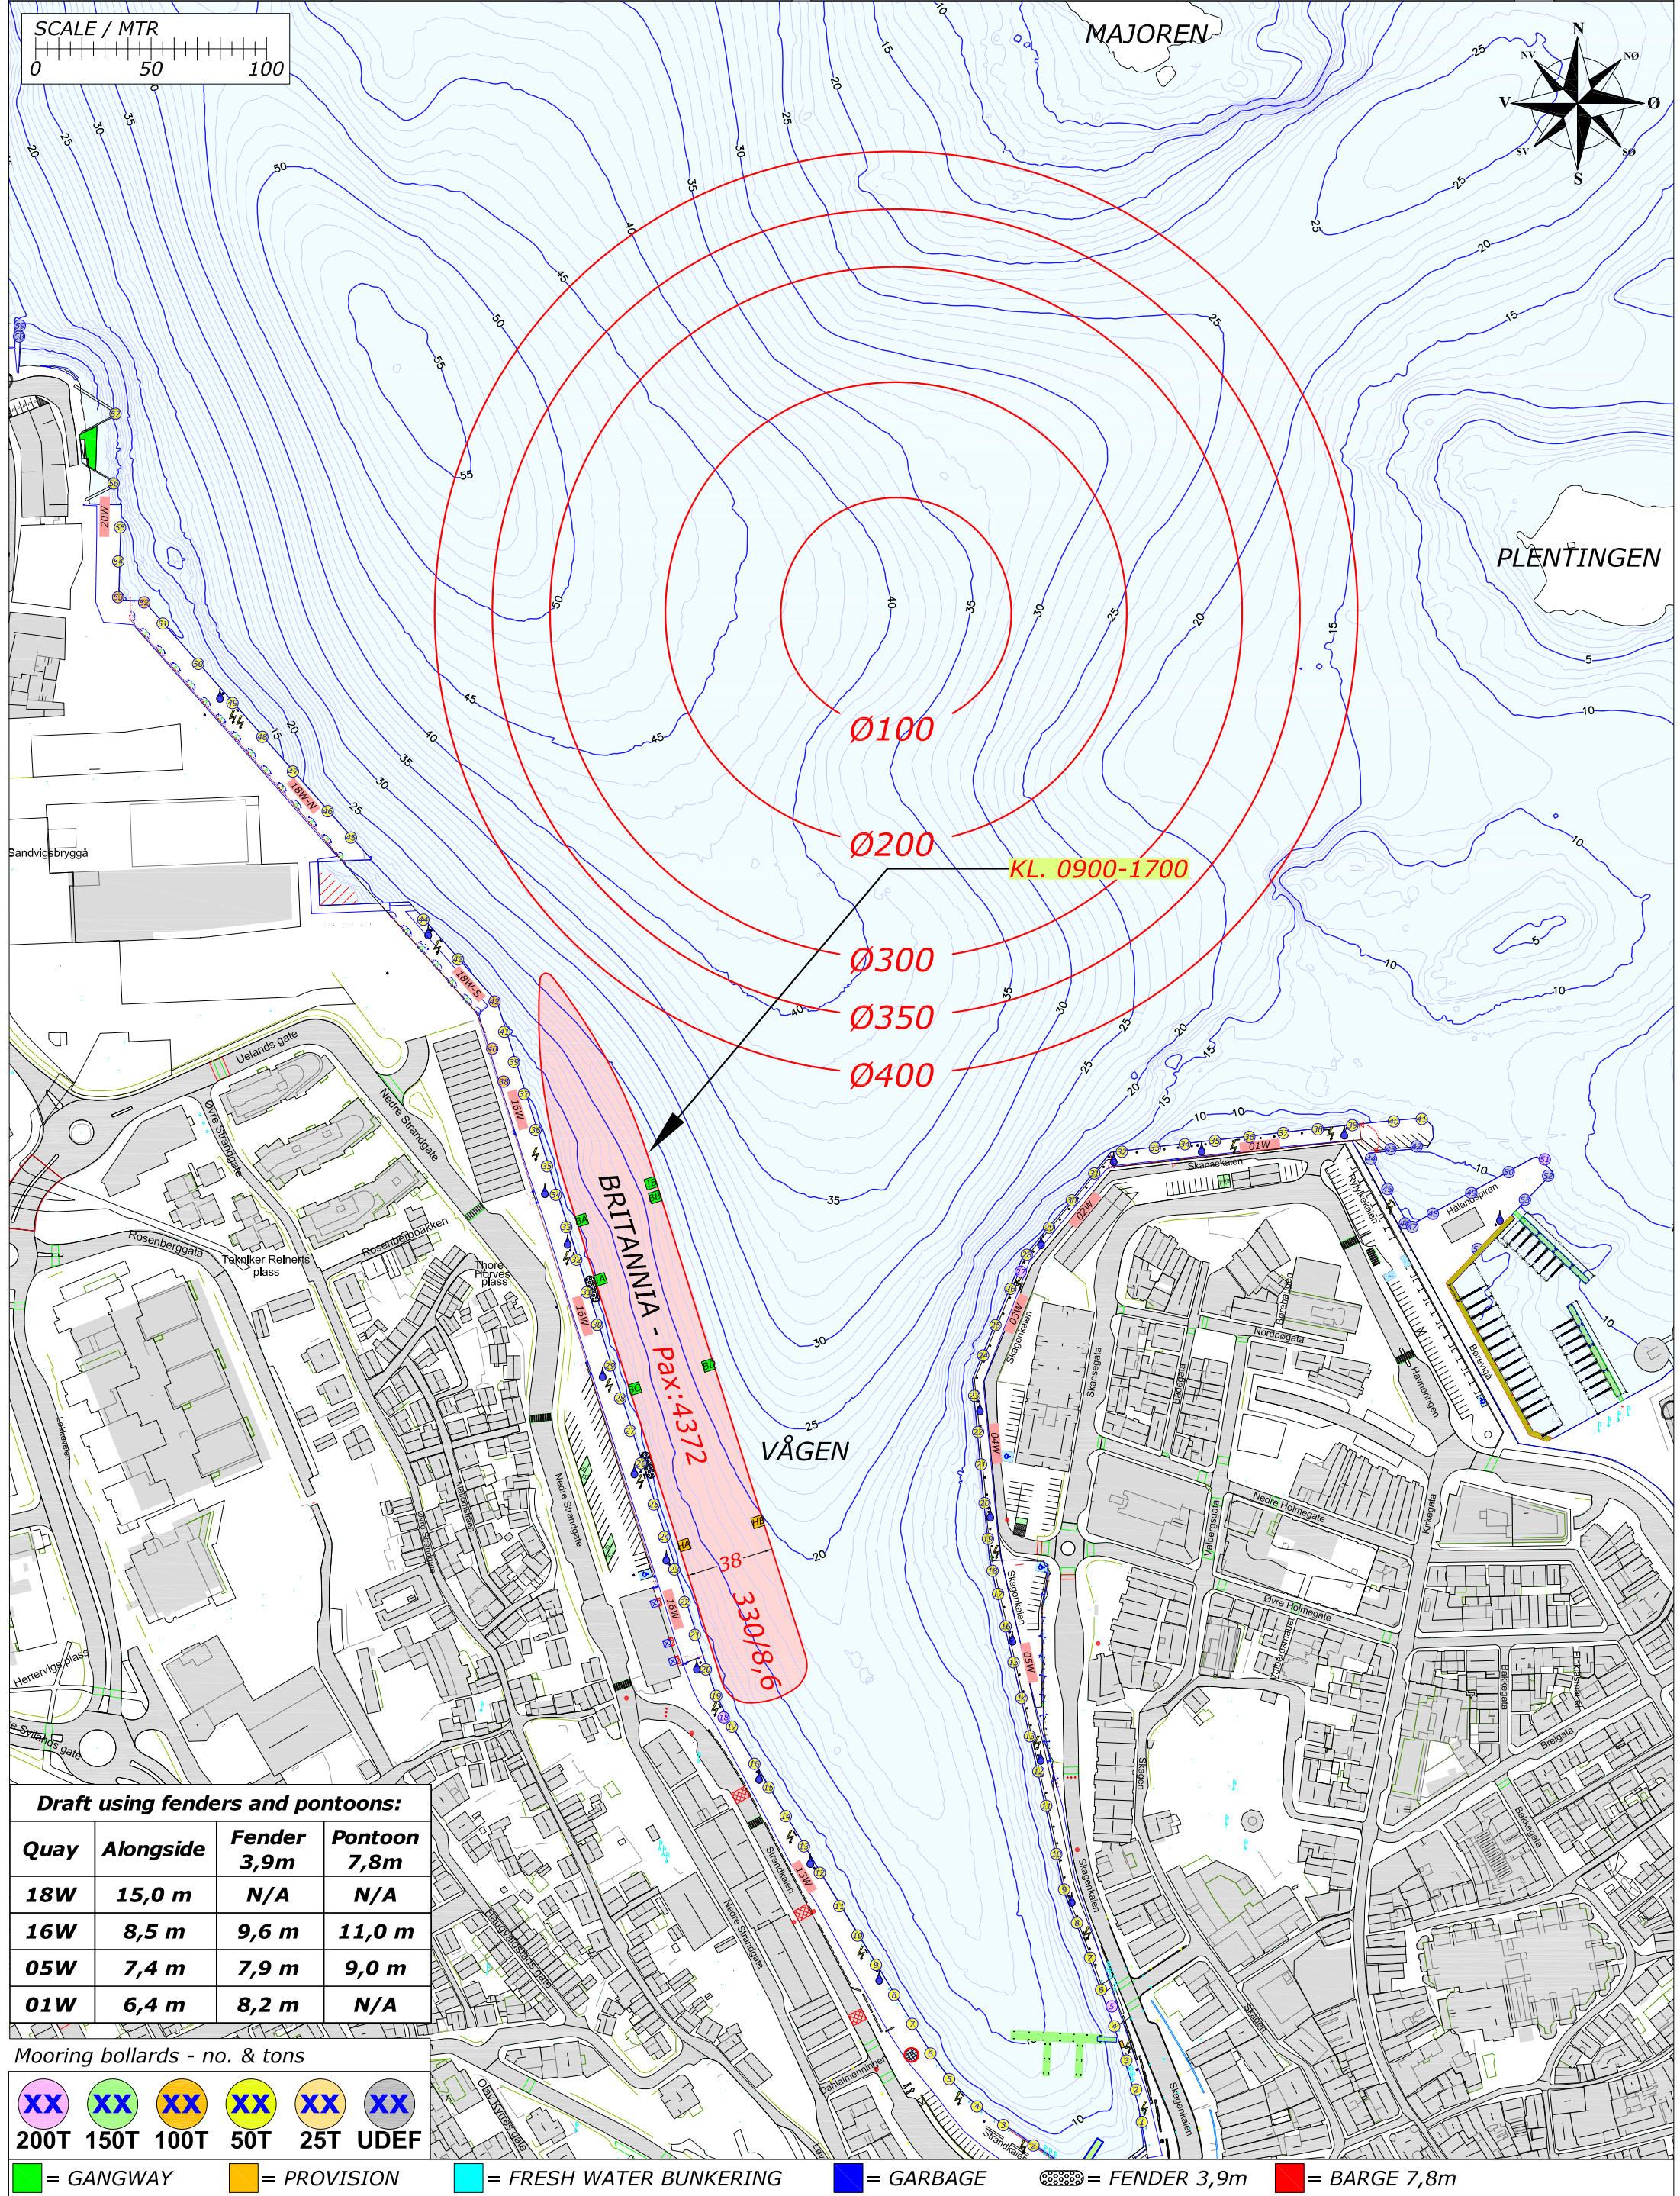

Draft using fenders and pontoons:

Quay	Alongside	Fender 3,9m	Pontoon 7,8m
18W	15,0 m	N/A	N/A
16W	8,5 m	9,6 m	11,0 m
05W	7,4 m	7,9 m	9,0 m
01W	6,4 m	8,2 m	N/A

Mooring bollards - no. & tons

XX	XX	XX	XX	XX	XX
200T	150T	100T	50T	25T	UDEF


= GANGWAY = PROVISION = FRESH WATER BUNKERING = GARBAGE = FENDER 3,9m = BARGE 7,8m

Rev.	Date	Text	Sign
Drawn by R.KARLSEN		Approved by - date	
Filename STAVANGER_HAVN.DWG		Date 0	Scale 1:2500
Title PORT OF STAVANGER MOORINGPLAN		Drawing no.	
Customer Stavangerregionen Havnedrift AS		Size A3	Sheet 1/1



BERTHING PLAN PORT OF STAVANGER
TUESDAY 3. SEPTEMBER 2019

REV.NR. 01 - 05.01.2019

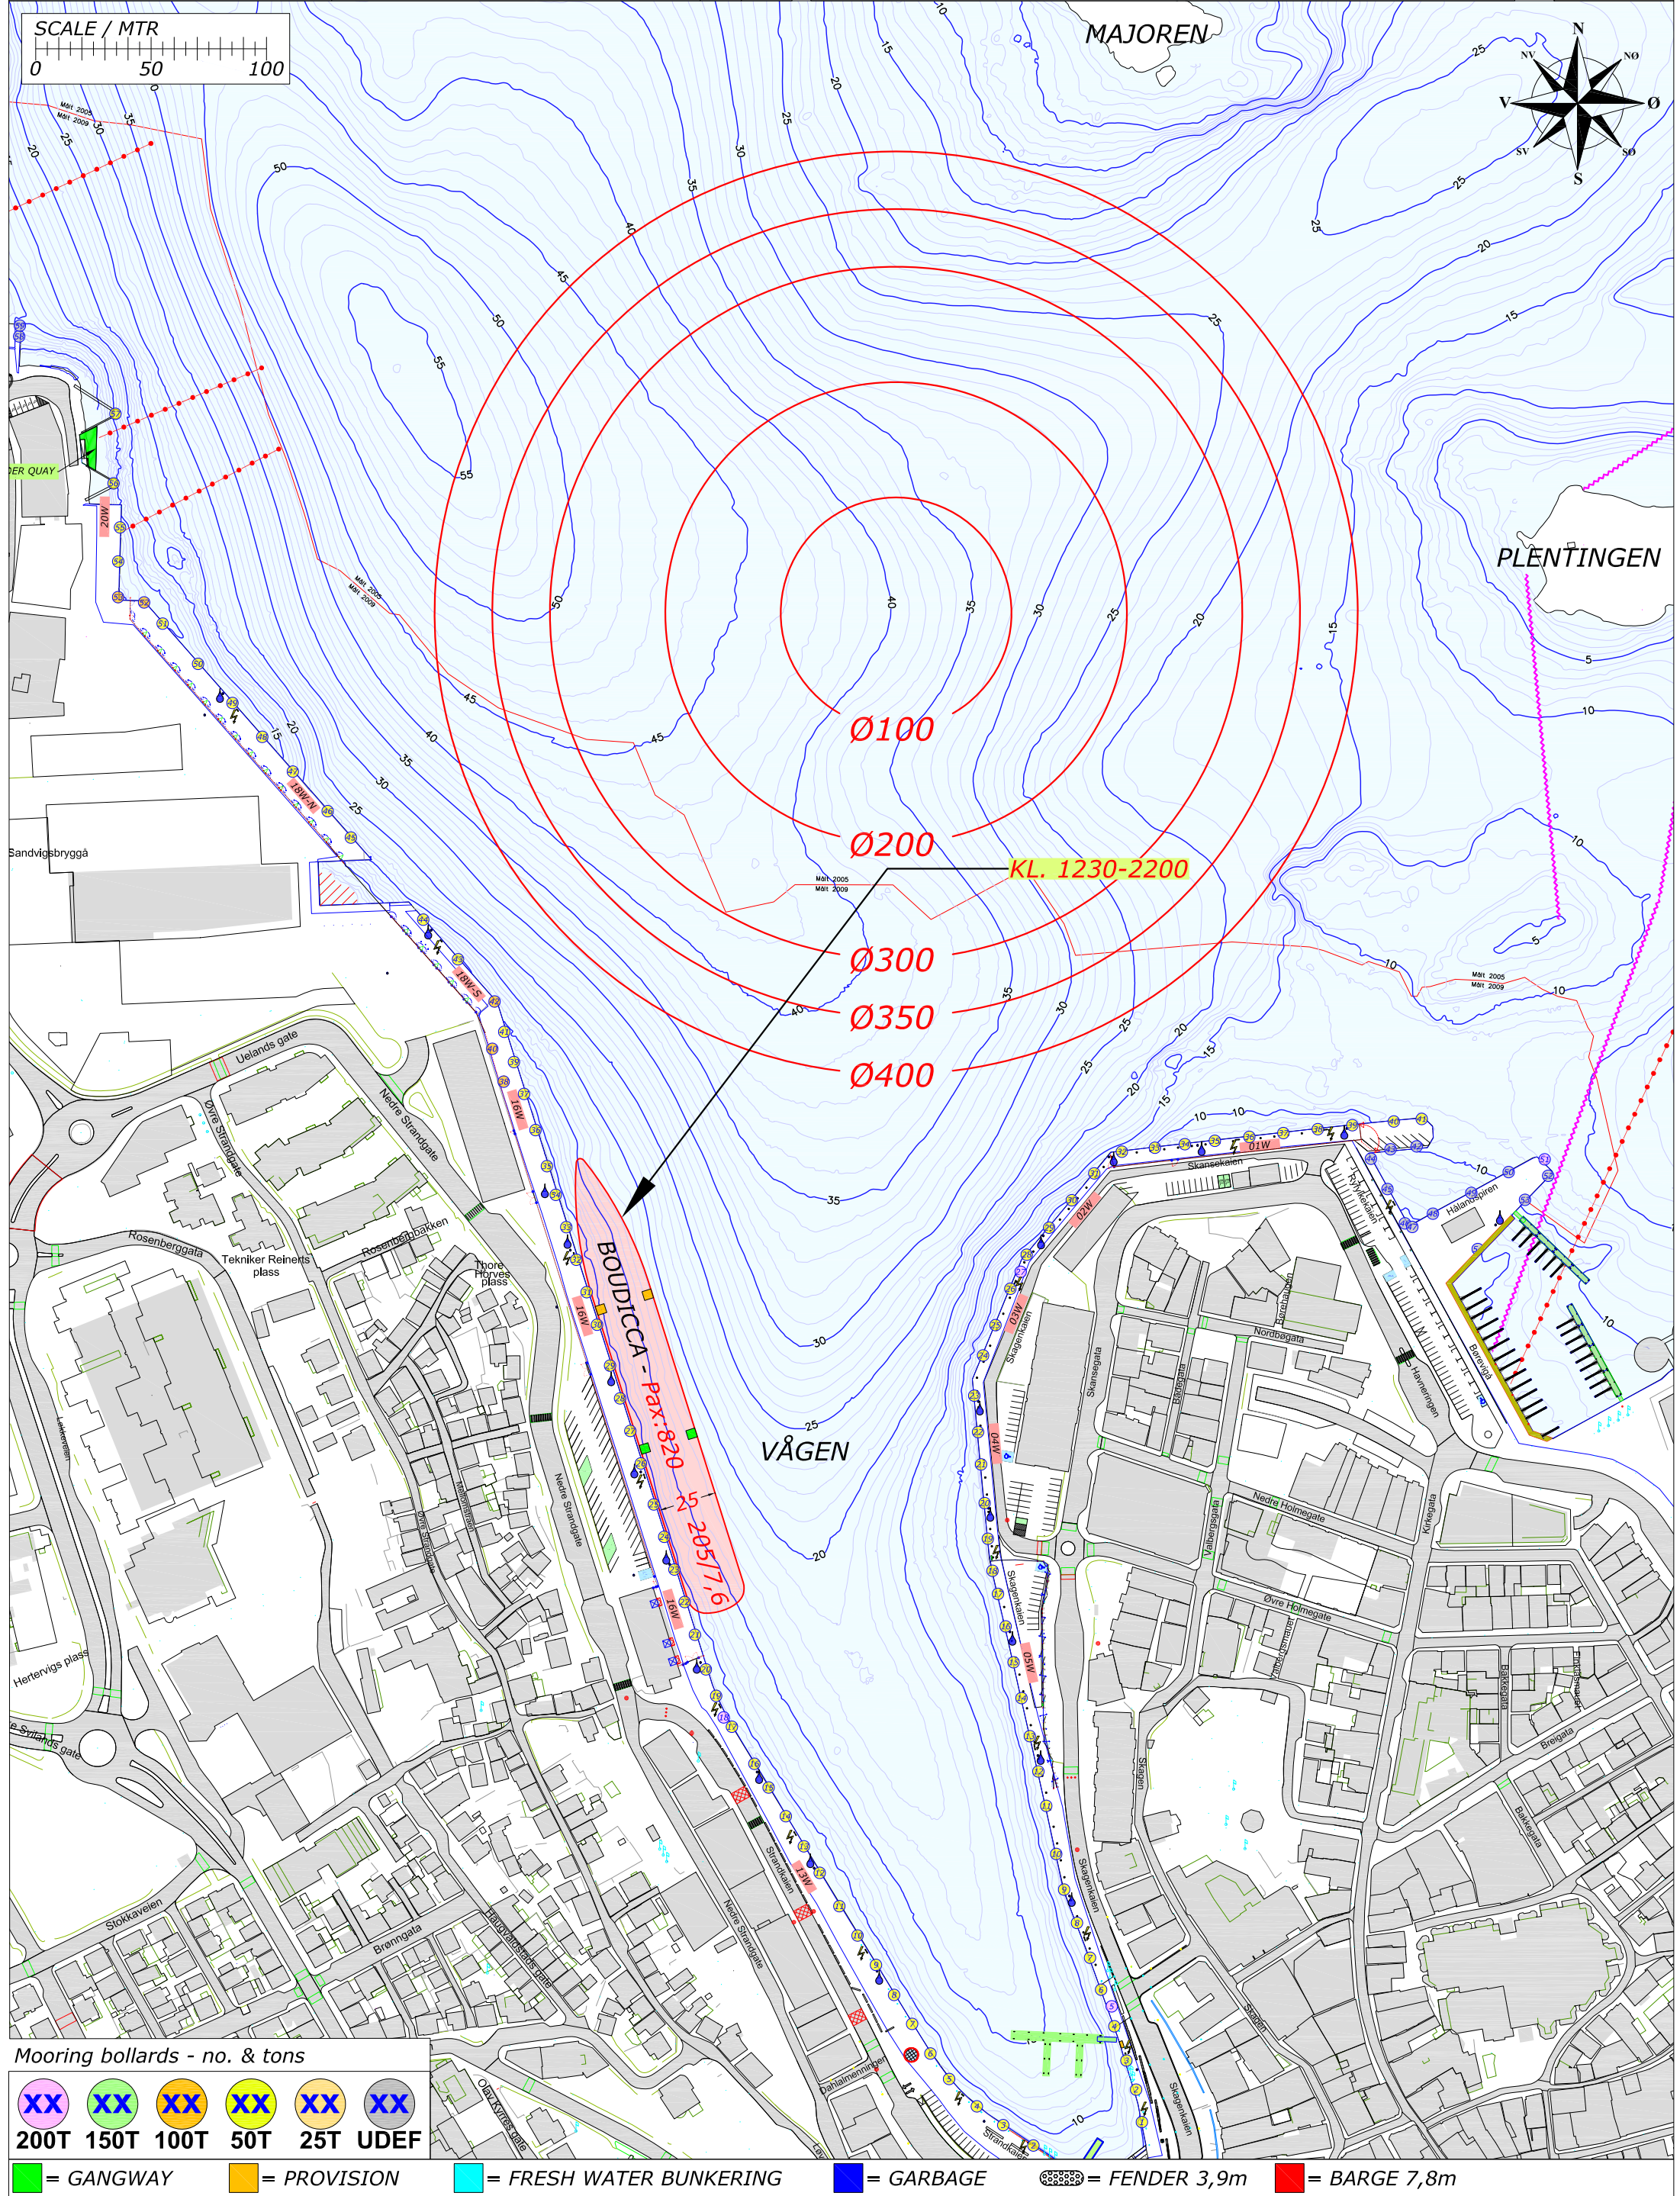

Mooring bollards - no. & tons

XX	XX	XX	XX	XX	XX
200T	150T	100T	50T	25T	UDEF

= GANGWAY = PROVISION = FRESH WATER BUNKERING = GARBAGE = FENDER 3,9m = BARGE 7,8m

Rev.	Date	Text	Sign
Drawn by R.KARLSEN	Approved by - date	Filename STAVANGER_HAVN.DWG	Date 0
		Title PORT OF STAVANGER MOORINGPLAN	Scale 1:2500
		Customer Stavangerregionen Havnedrift AS	Drawing no.
			Size A3
			Sheet 1/1

RUTEK


Rutek AS - Seiskjervegen 11 - 4055 Sola

BERTHING PLAN PORT OF STAVANGER WEDNESDAY 4. SEPTEMBER 2019

REV.NR. 02 - 05.03.2019



**STAVANGER
REGIONEN**
Havnedrift AS

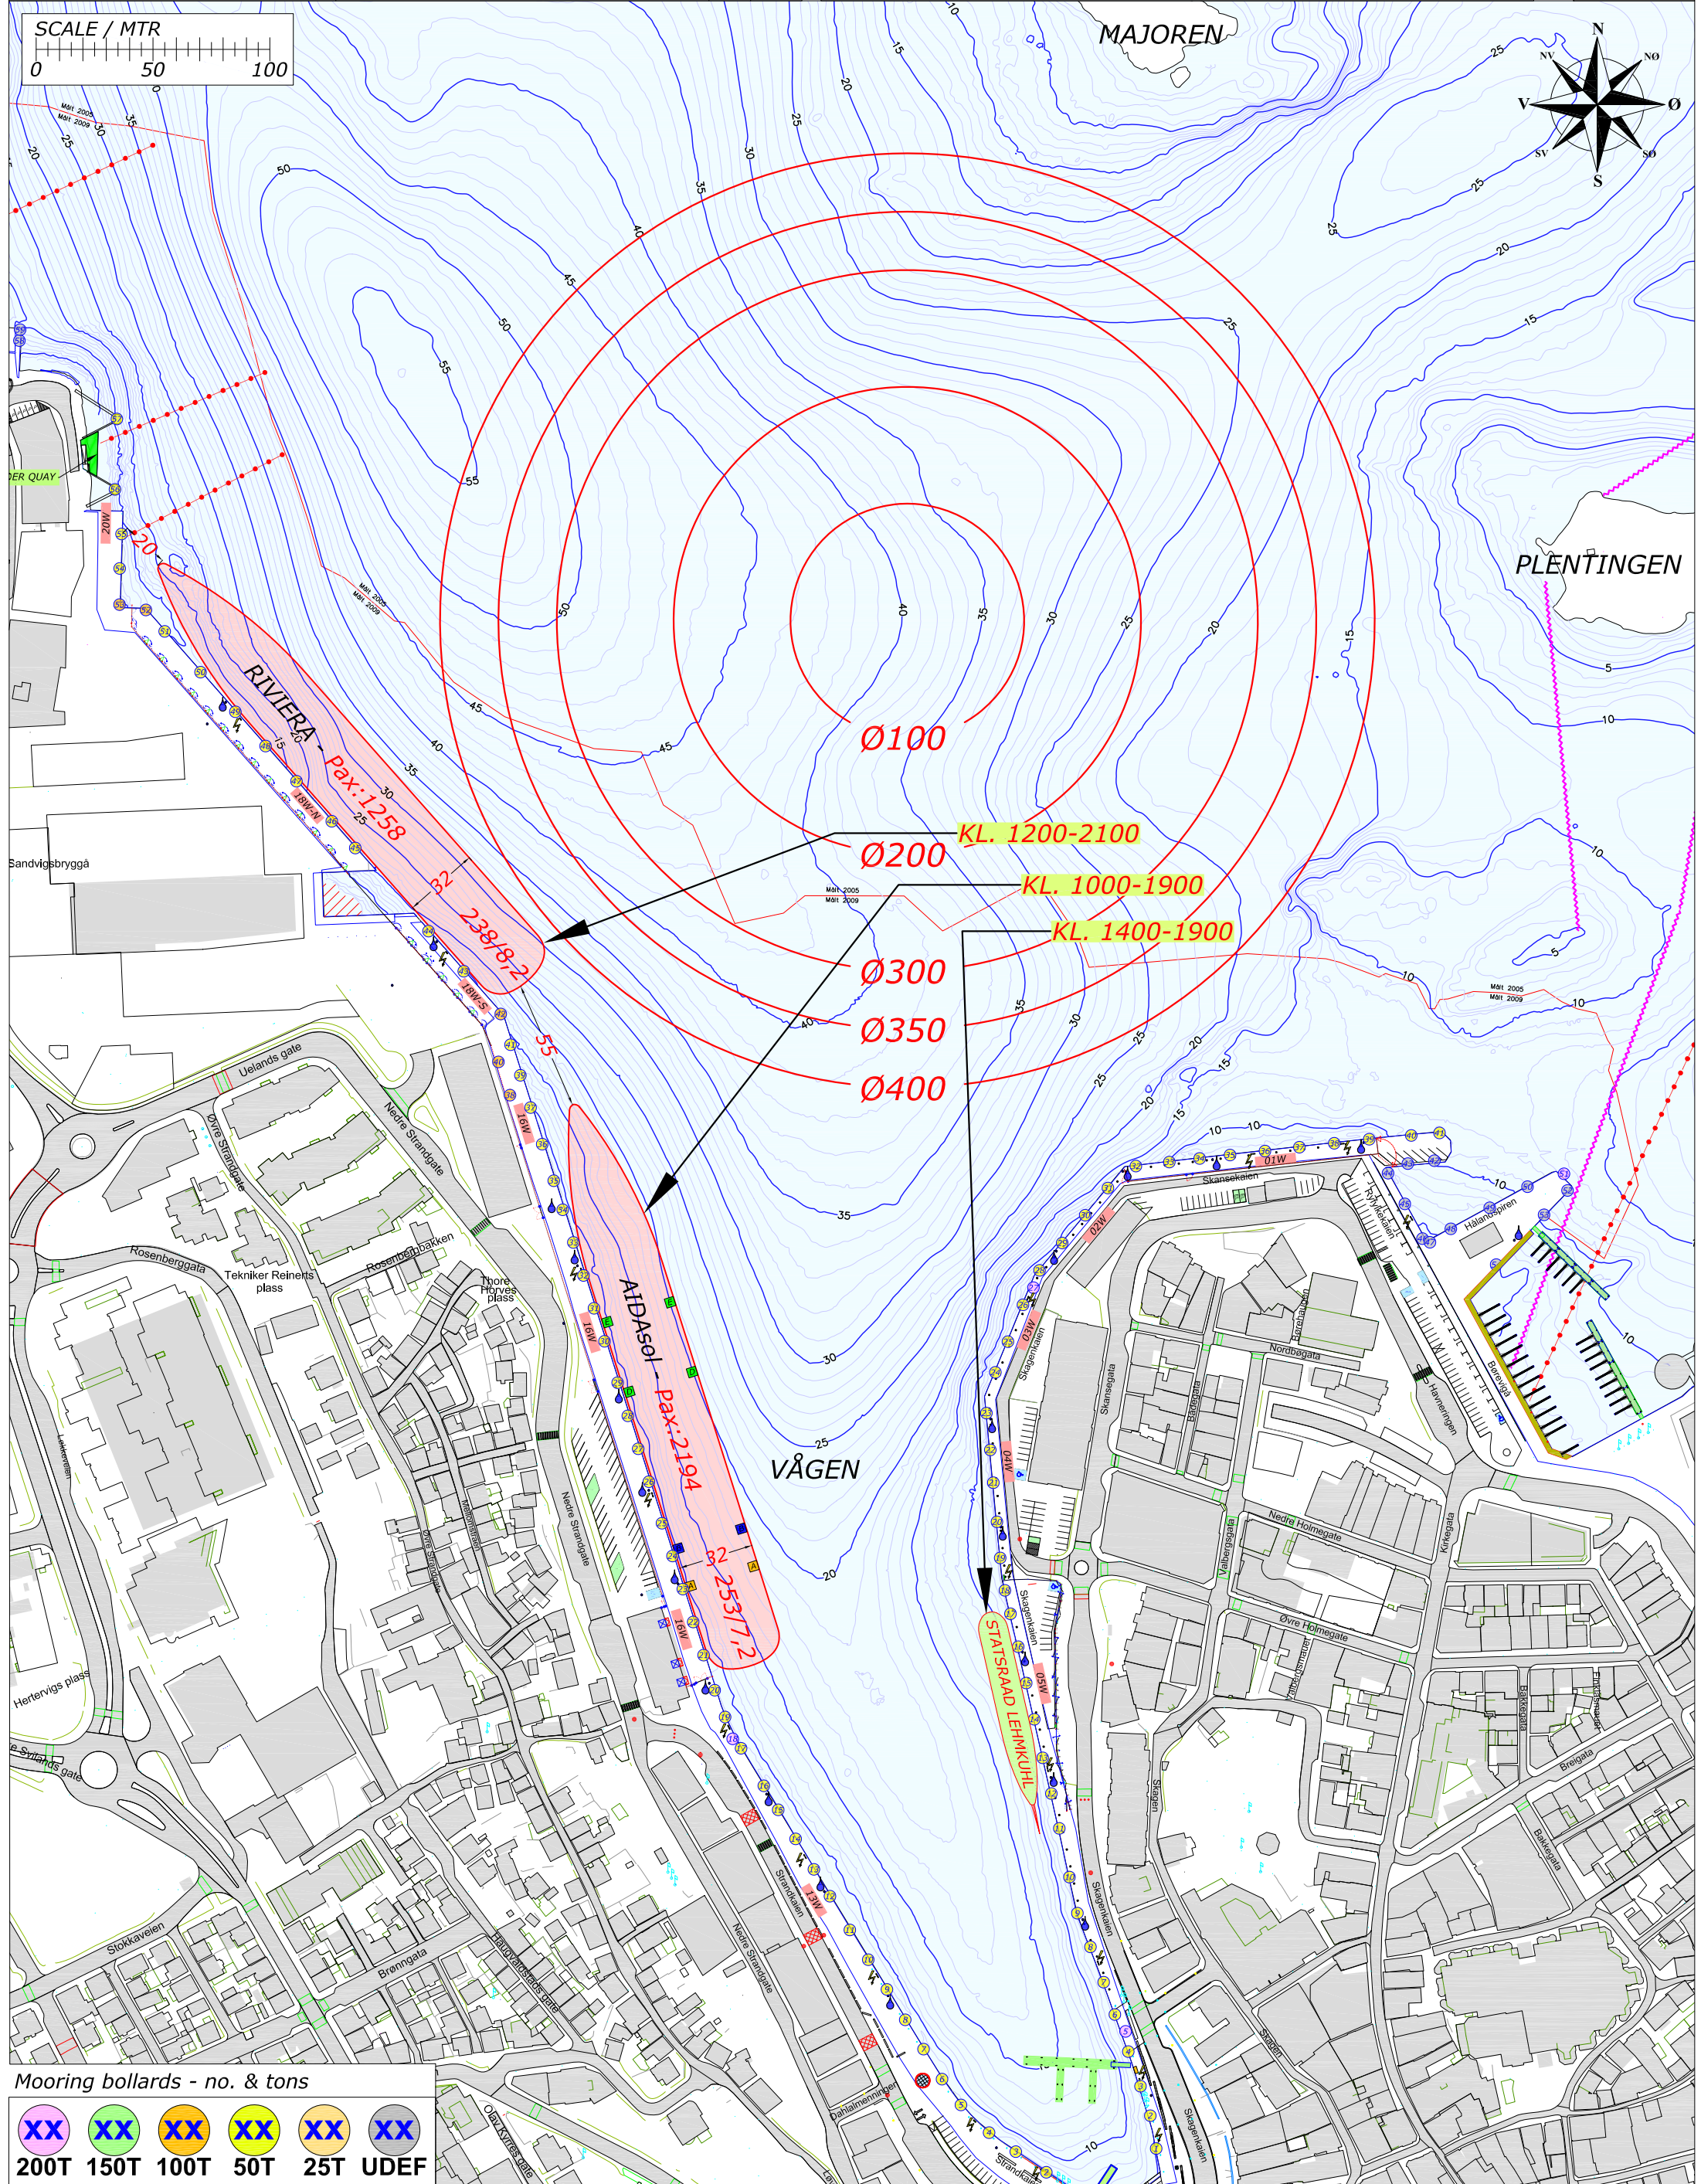


Rev.	Date	Text		Sign
Drawn by R.KARLSEN		Approved by - date		
Filename STAVANGER_HAVN.DWG		Date 0		Scale 1:2500
Title PORT OF STAVANGER MOORINGPLAN		Drawing no.		
Customer Stavangerregionen Havnedrift AS		Size A3	Sheet 1/1	



BERTHING PLAN PORT OF STAVANGER
FRIDAY 6. SEPTEMBER 2019

REV.NR. 02 - 27.07.2019

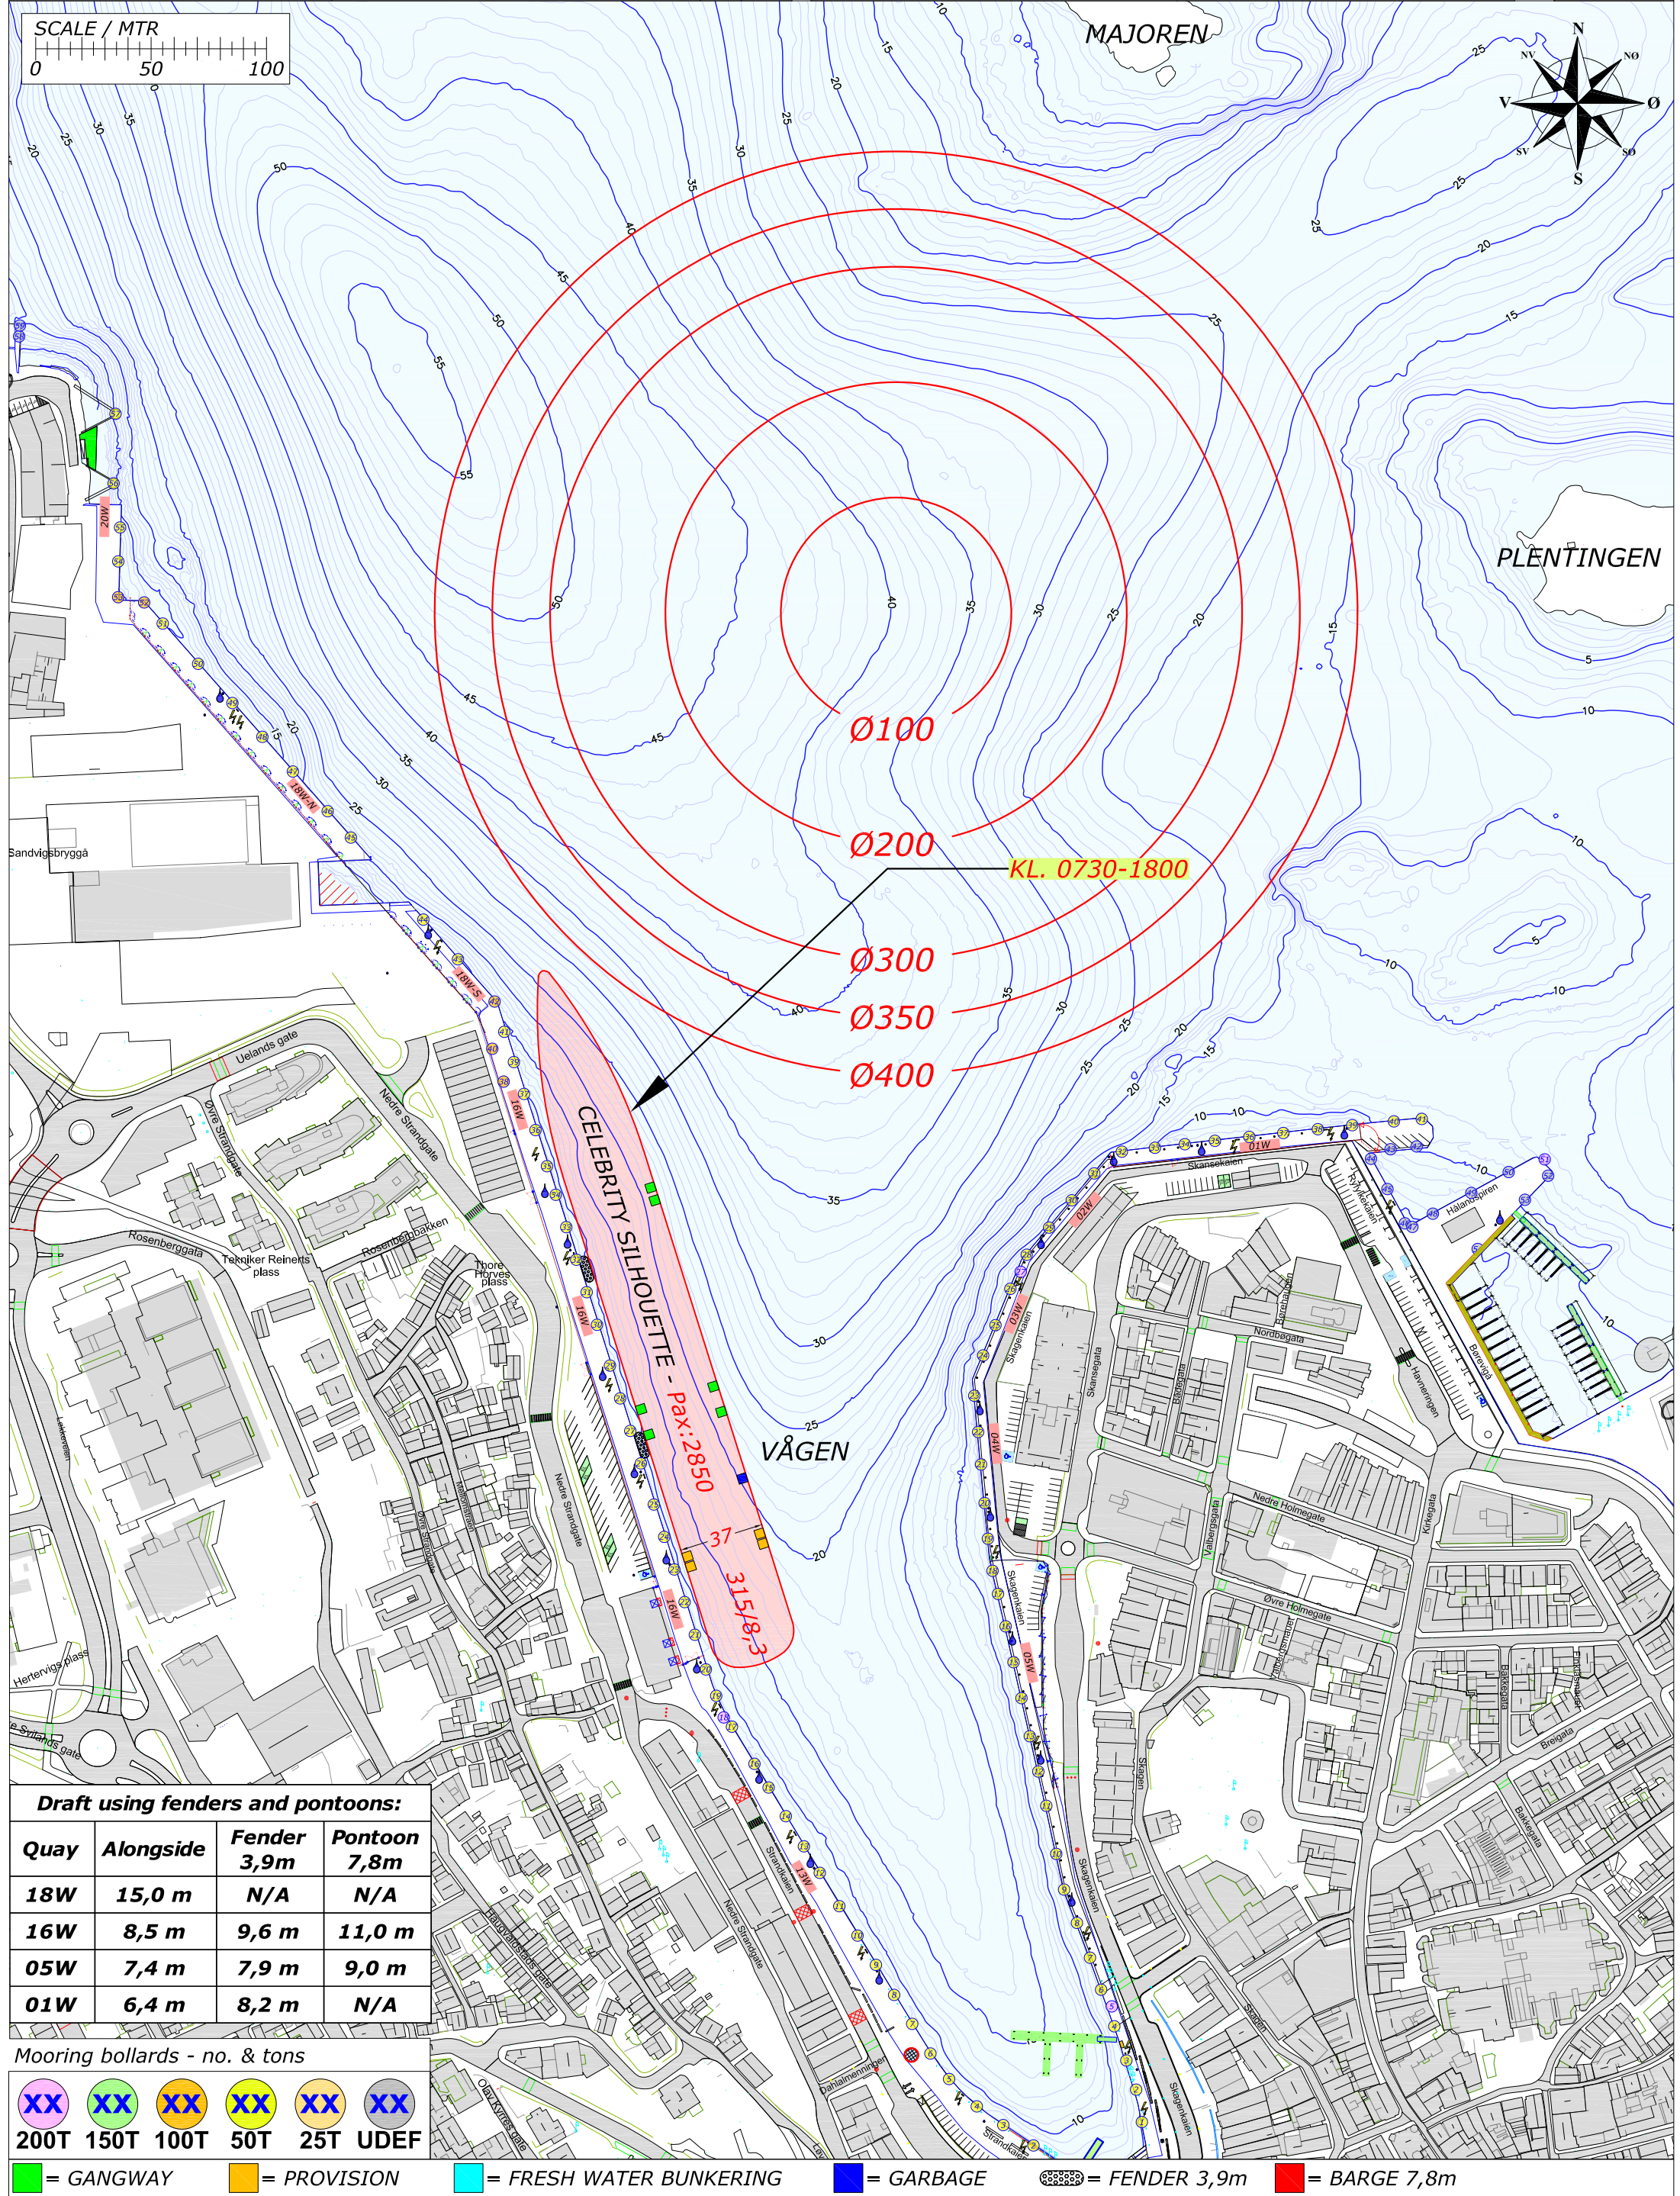

Draft using fenders and pontoons:			
Quay	Alongside	Fender 3,9m	Pontoon 7,8m
18W	15,0 m	N/A	N/A
16W	8,5 m	9,6 m	11,0 m
05W	7,4 m	7,9 m	9,0 m
01W	6,4 m	8,2 m	N/A

Mooring bollards - no. & tons					
XX	XX	XX	XX	XX	XX
200T	150T	100T	50T	25T	UDEF

= GANGWAY = PROVISION = FRESH WATER BUNKERING = GARBAGE = FENDER 3,9m = BARGE 7,8m

Rev.	Date	Text	Sign
Drawn by R.KARLSEN		Approved by - date	
Filename STAVANGER_HAVN.DWG		Date 0	Scale 1:2500
Title PORT OF STAVANGER MOORINGPLAN		Drawing no.	
Customer Stavangerregionen Havnedrift AS		Size A3	Sheet 1/1

RUTEK


Rutek AS - Seiskjervegen 11 - 4055 Sola

BERTHING PLAN PORT OF STAVANGER
SATURDAY 7. SEPTEMBER 2019

REV.NR. 01 - 05.01.2019



**STAVANGER
REGIONEN**
Havnedrift AS

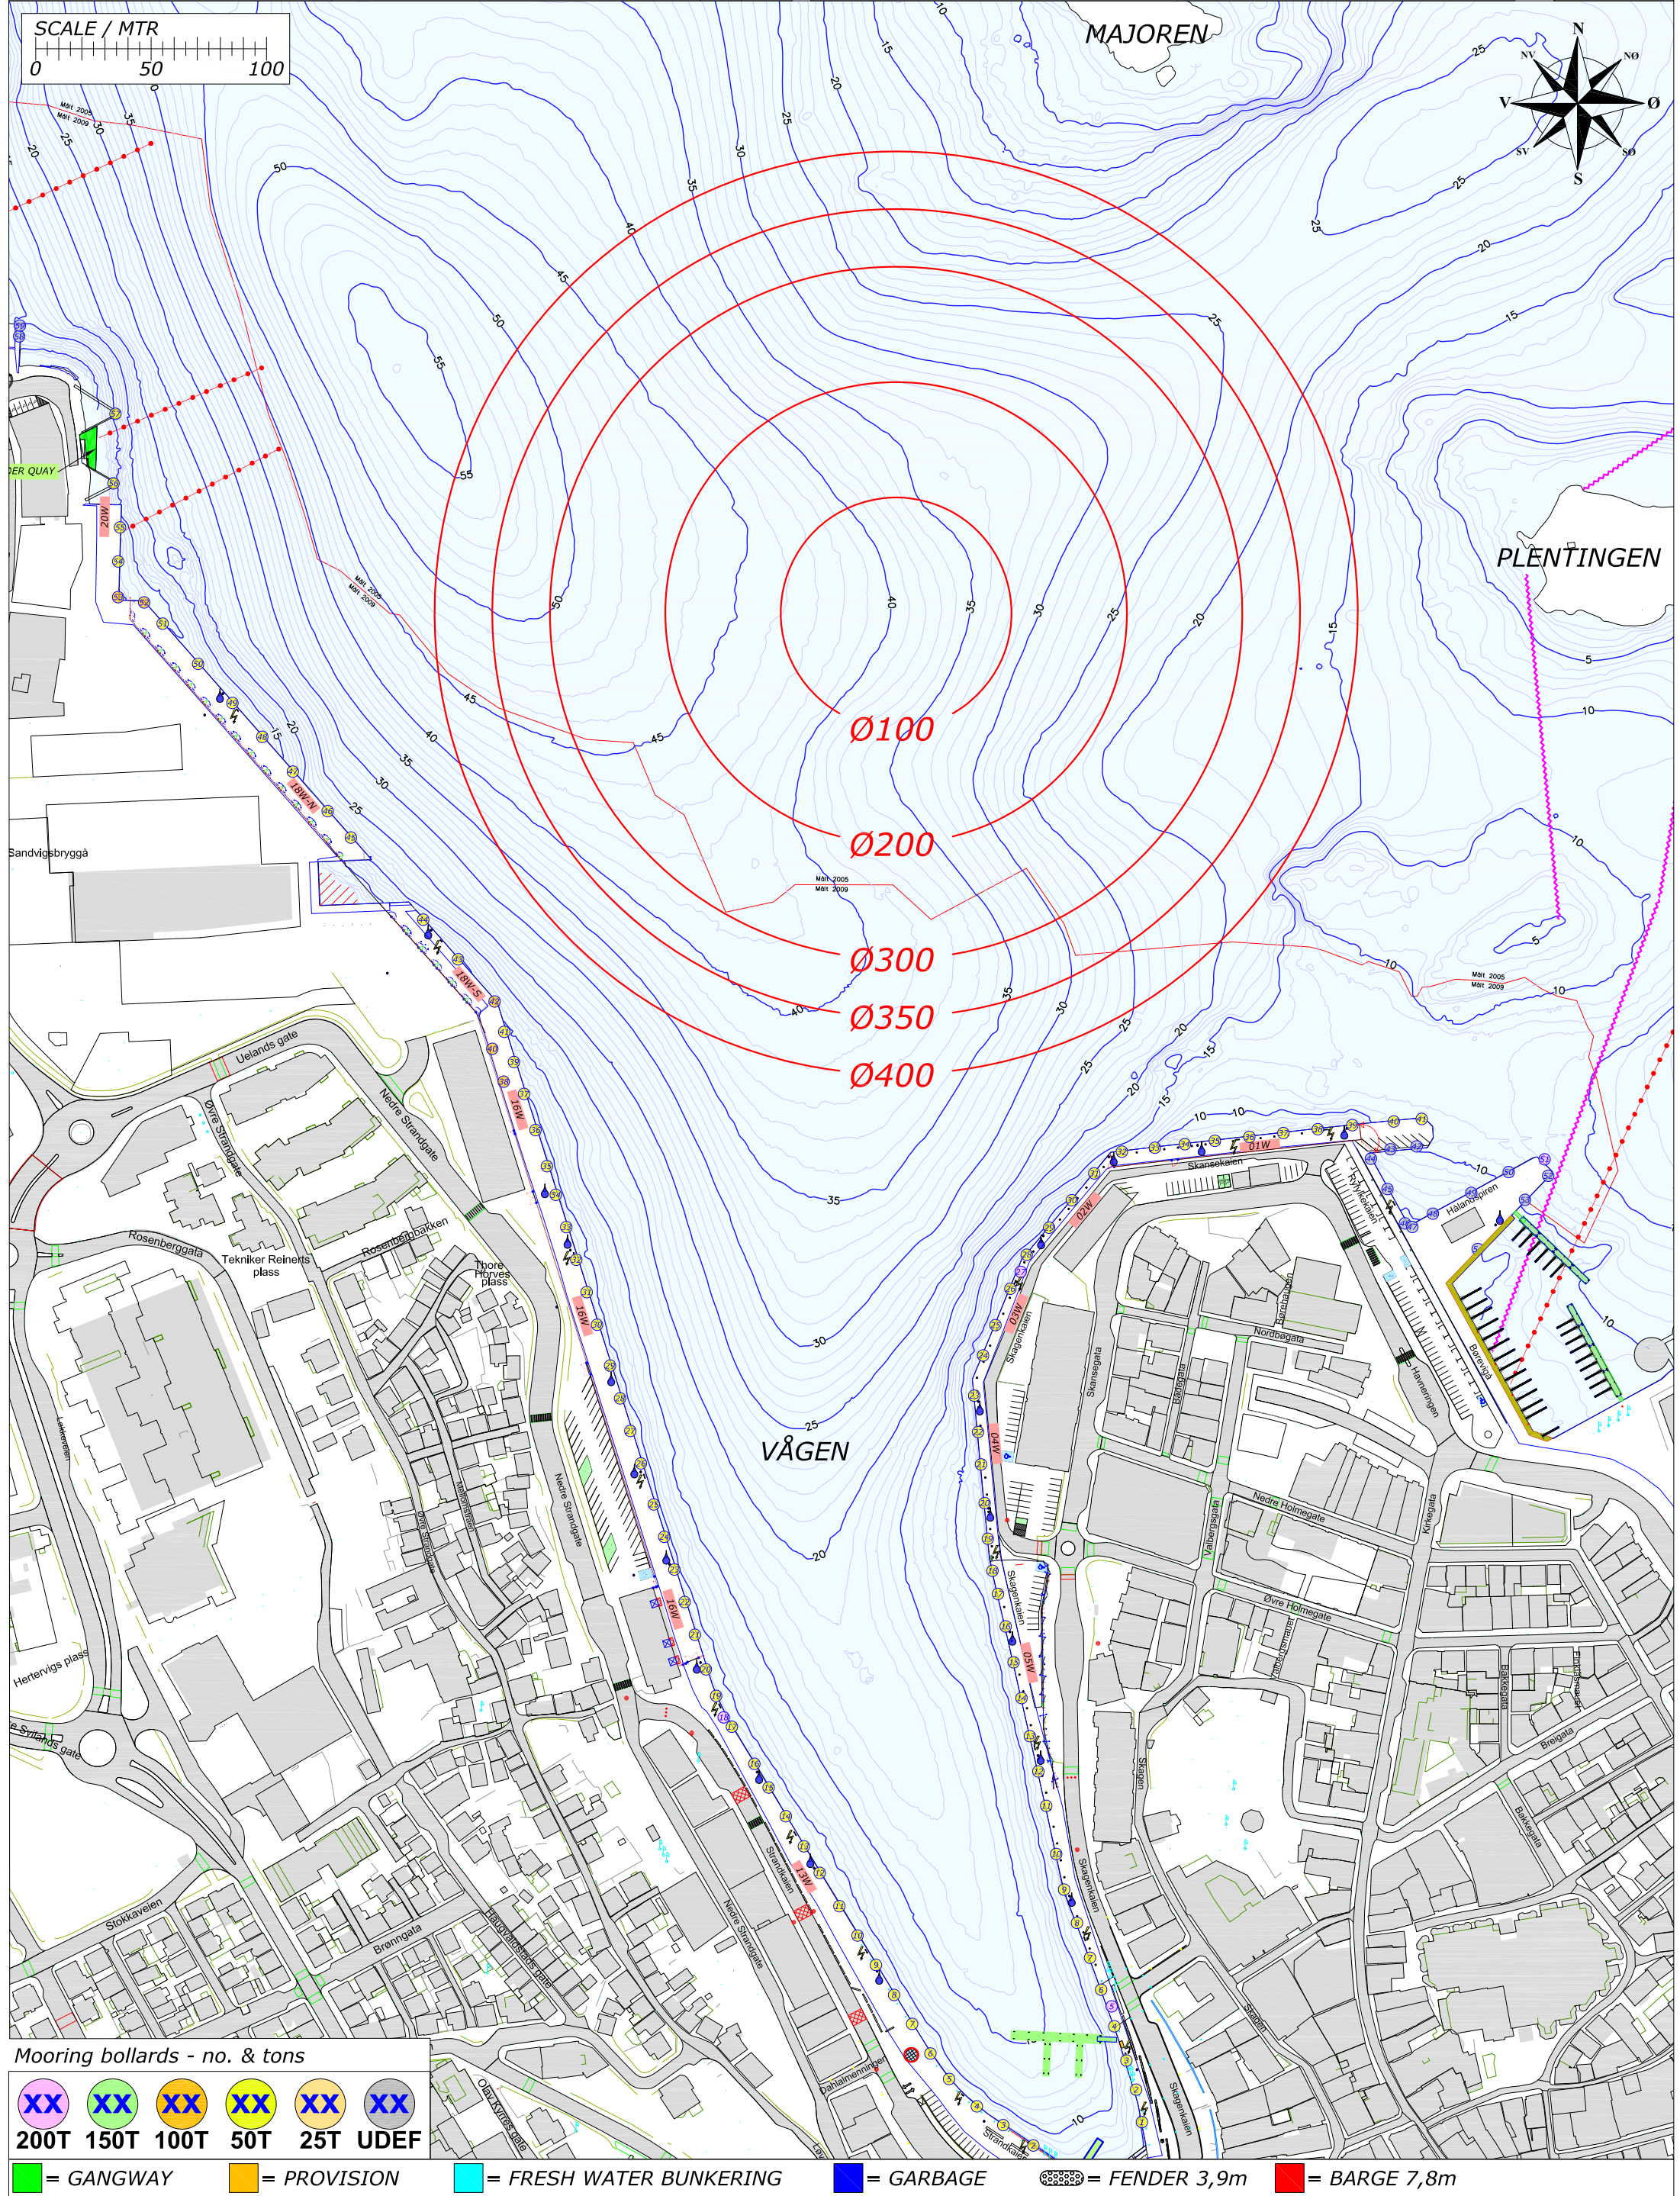

Mooring bollards - no. & tons

XX	XX	XX	XX	XX	XX
200T	150T	100T	50T	25T	UDEF


= GANGWAY = PROVISION = FRESH WATER BUNKERING = GARBAGE = FENDER 3,9m = BARGE 7,8m

Rev.	Date	Text	Sign
Drawn by R.KARLSEN		Approved by - date	
Filename STAVANGER_HAVN.DWG		Date 0	Scale 1:2500
Title PORT OF STAVANGER MOORINGPLAN		Drawing no.	
Customer Stavangerregionen Havnedrift AS		Size A3	Sheet 1/1



BERTHING PLAN PORT OF STAVANGER
SUNDAY 8. SEPTEMBER 2019

REV.NR. 01 - 05.01.2019

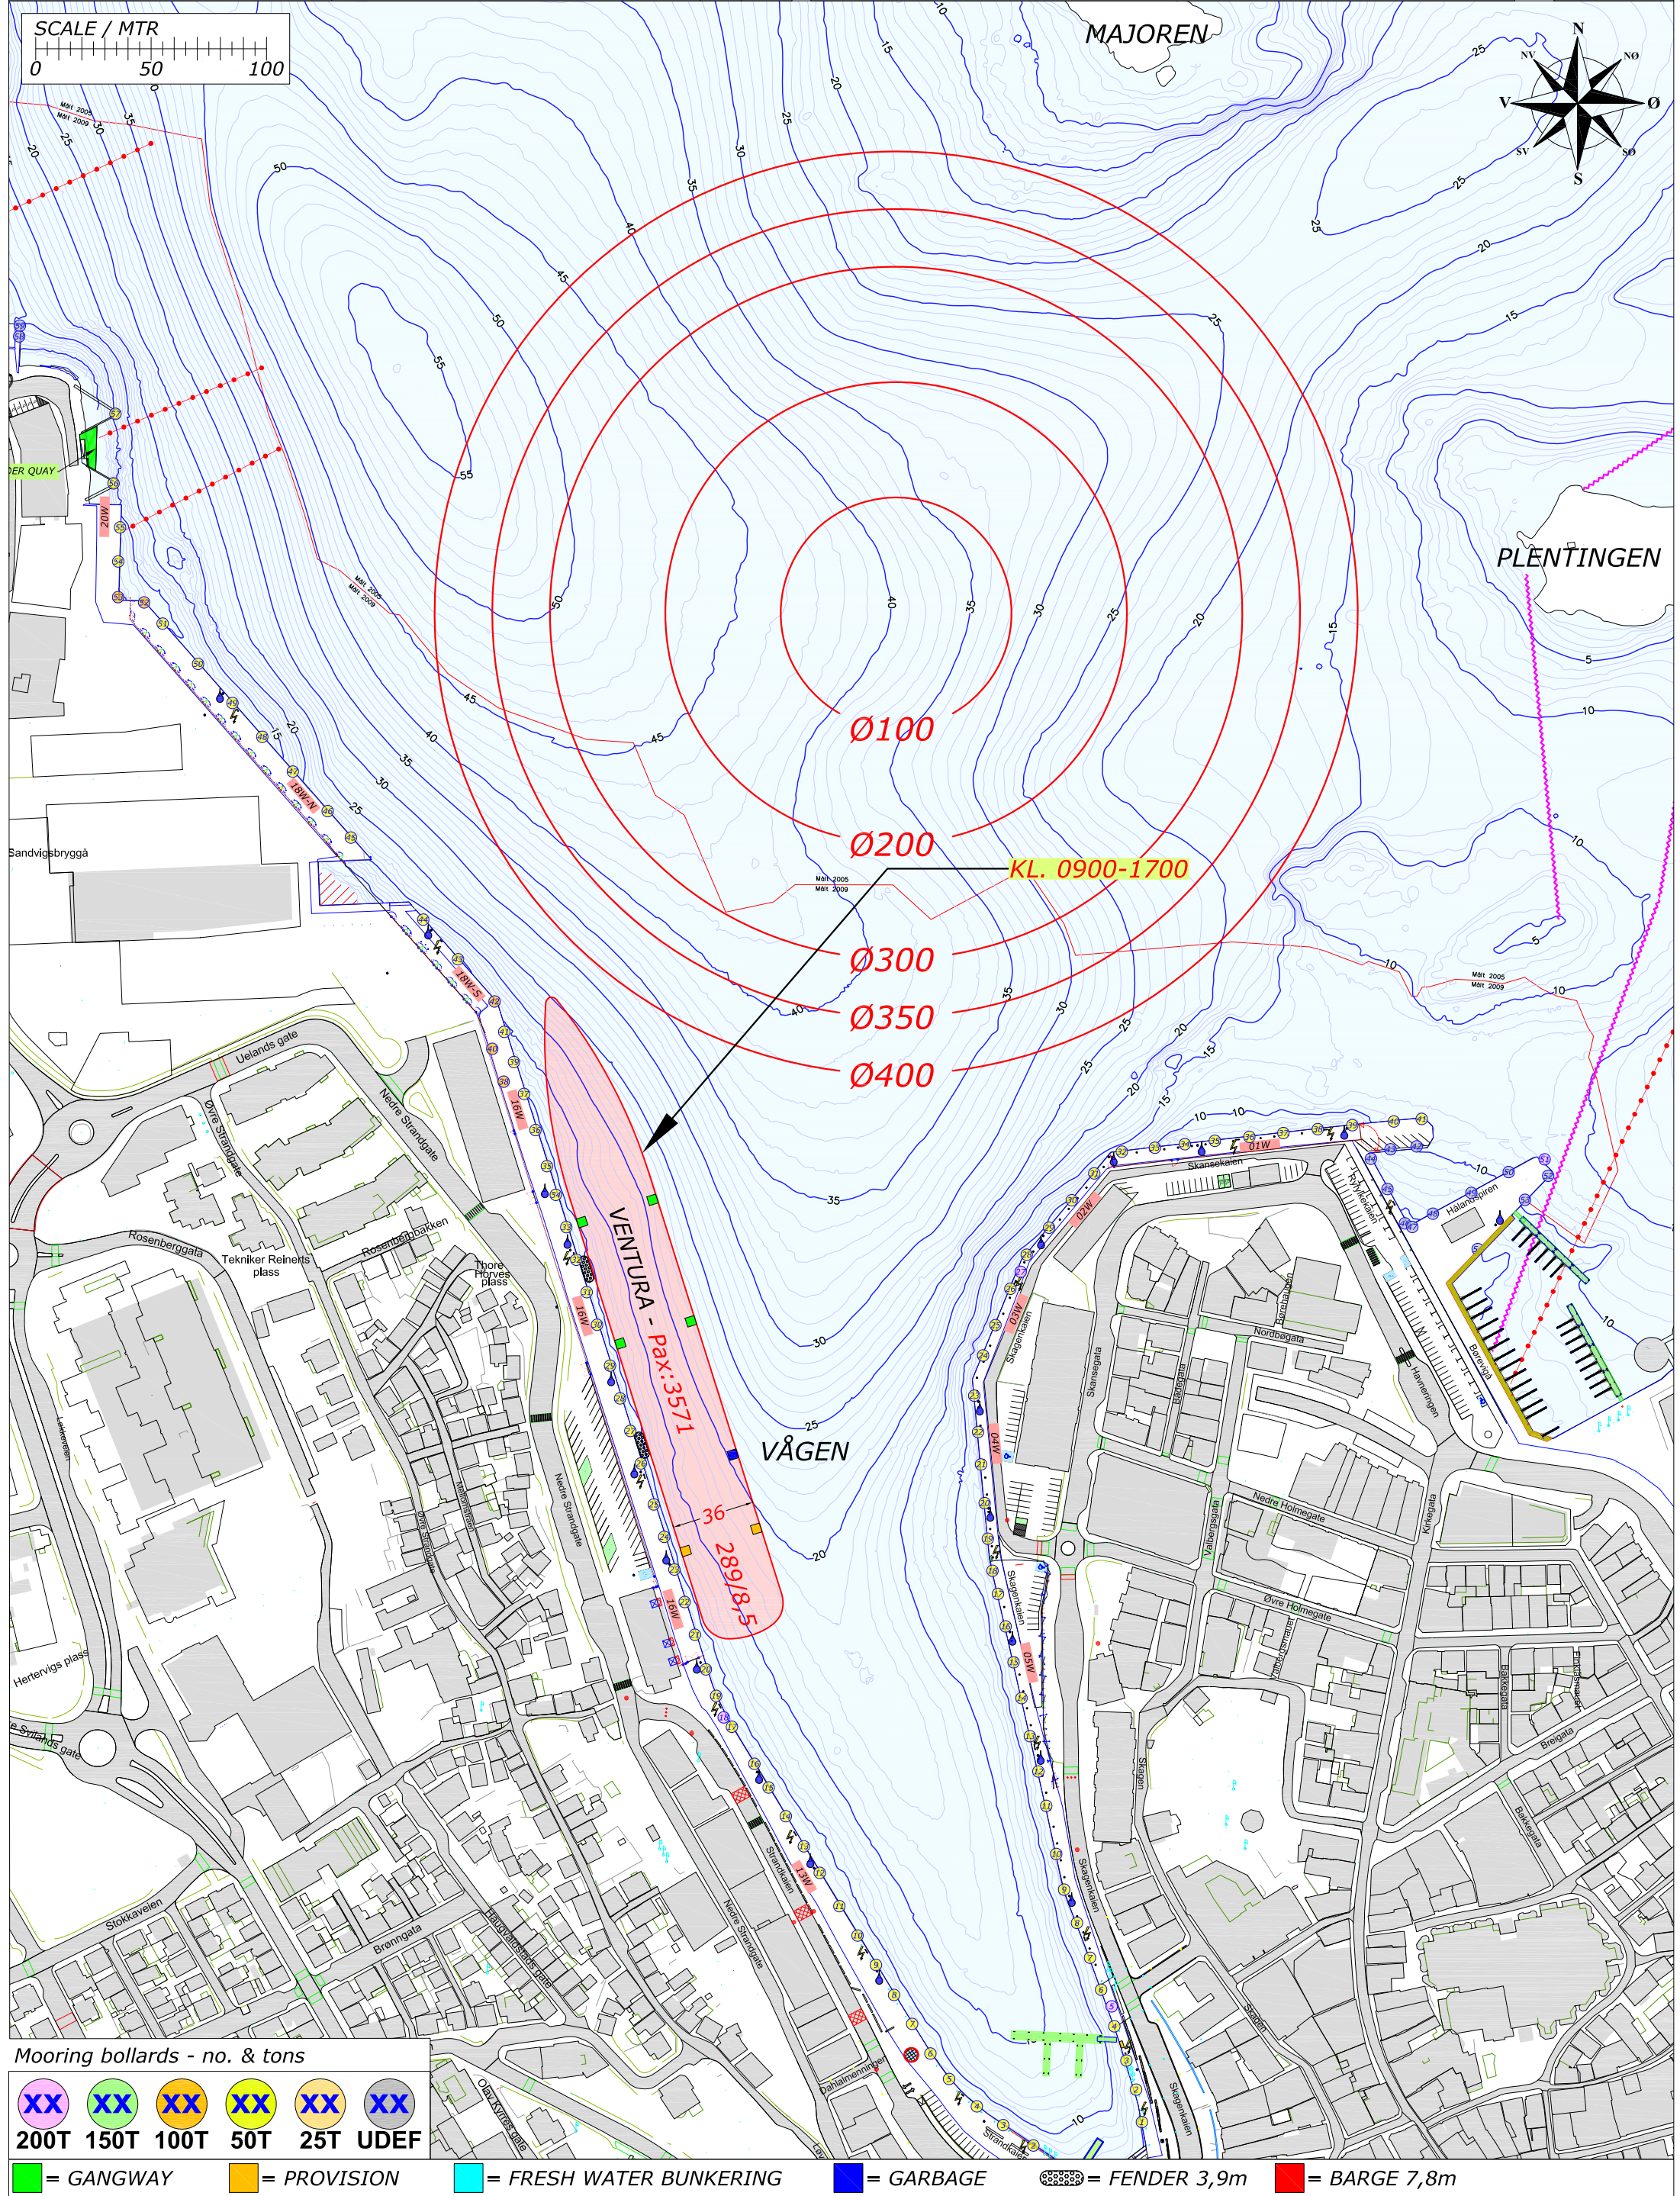

Mooring bollards - no. & tons

XX	XX	XX	XX	XX	XX
200T	150T	100T	50T	25T	UDEF


= GANGWAY = PROVISION = FRESH WATER BUNKERING = GARBAGE = FENDER 3,9m = BARGE 7,8m

Rev.	Date	Text	Sign
Drawn by R.KARLSEN		Approved by - date	
Filename STAVANGER_HAVN.DWG		Date 0	Scale 1:2500
Title PORT OF STAVANGER MOORINGPLAN		Drawing no.	
Customer Stavangerregionen Havnedrift AS		Size A3	Sheet 1/1



BERTHING PLAN PORT OF STAVANGER
MONDAY 9. SEPTEMBER 2019

REV.NR. 01 - 05.01.2019

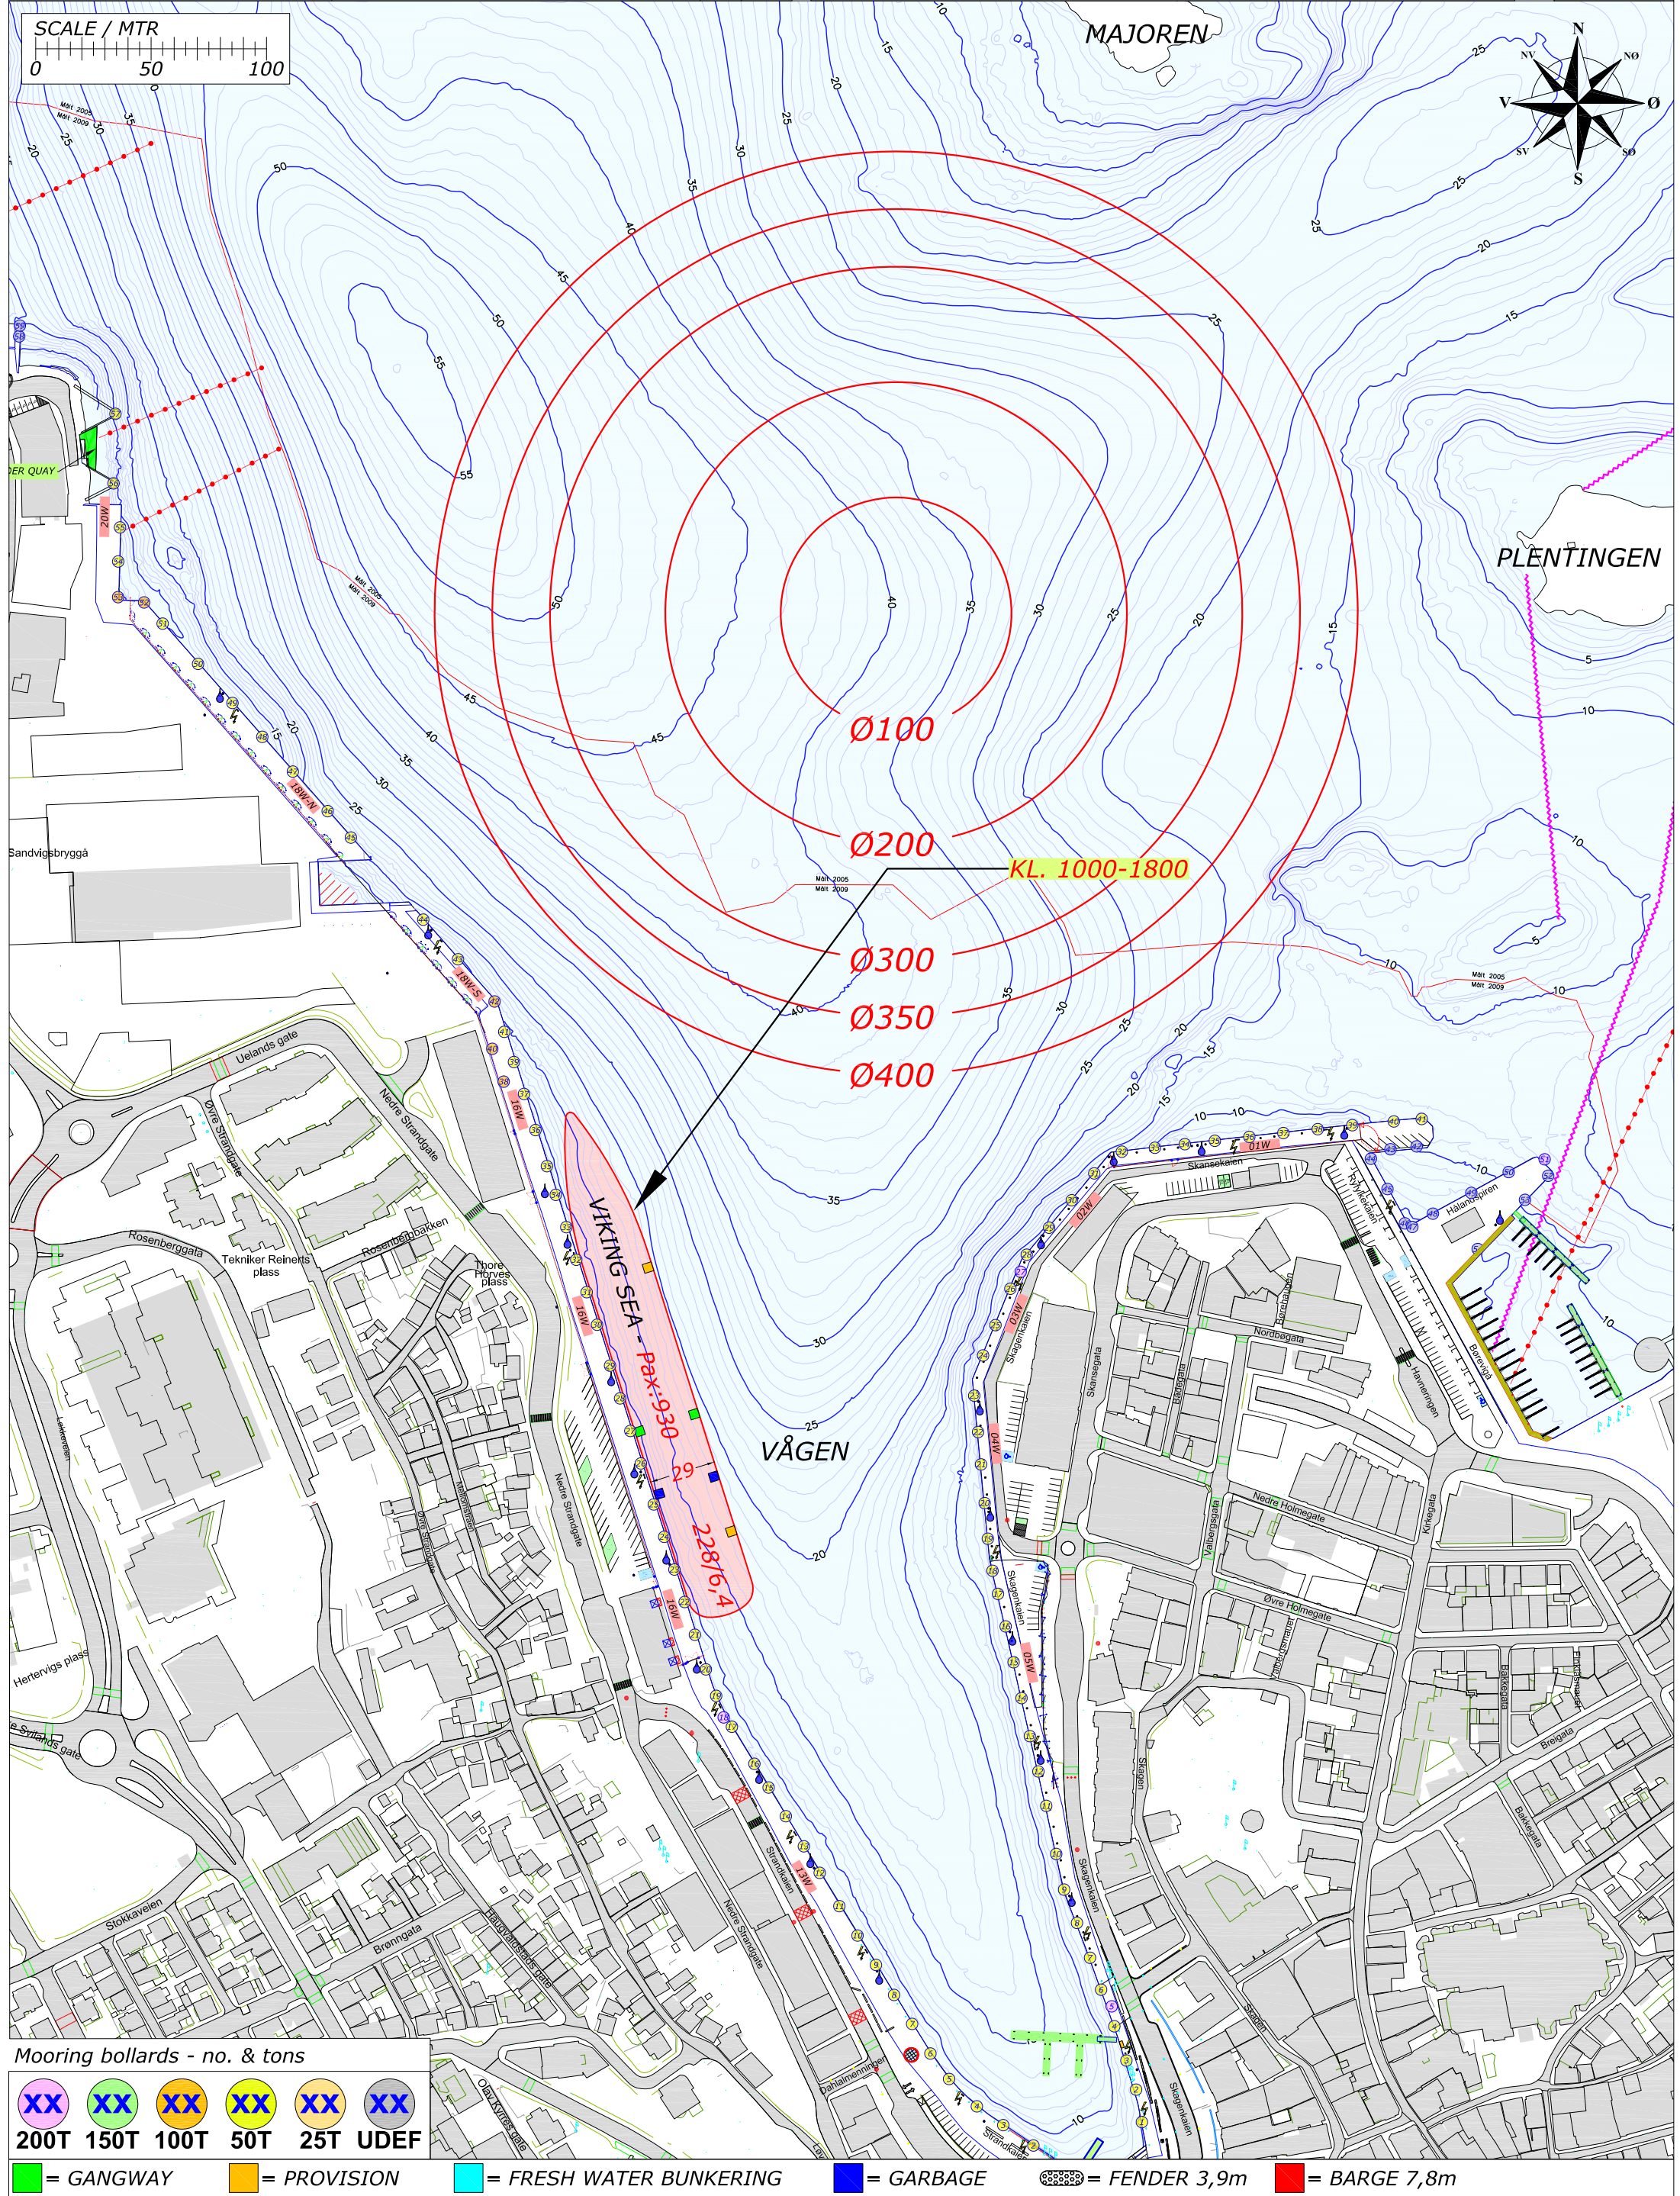

Mooring bollards - no. & tons


XX	XX	XX	XX	XX	XX
200T	150T	100T	50T	25T	UDEF

= GANGWAY = PROVISION = FRESH WATER BUNKERING = GARBAGE = FENDER 3,9m = BARGE 7,8m

Rev.	Date	Text	Sign
Drawn by R.KARLSEN	Approved by - date	Filename STAVANGER_HAVN.DWG	Date 0
 Rutek AS - Seiskjervegen 11 - 4055 Sola		Title PORT OF STAVANGER MOORINGPLAN	Scale 1:2500
		Customer Stavangerregionen Havnedrift AS	Drawing no. Size A3 1/1

BERTHING PLAN PORT OF STAVANGER
TUESDAY 10. SEPTEMBER 2019

REV.NR. 02 - 15.05.2019

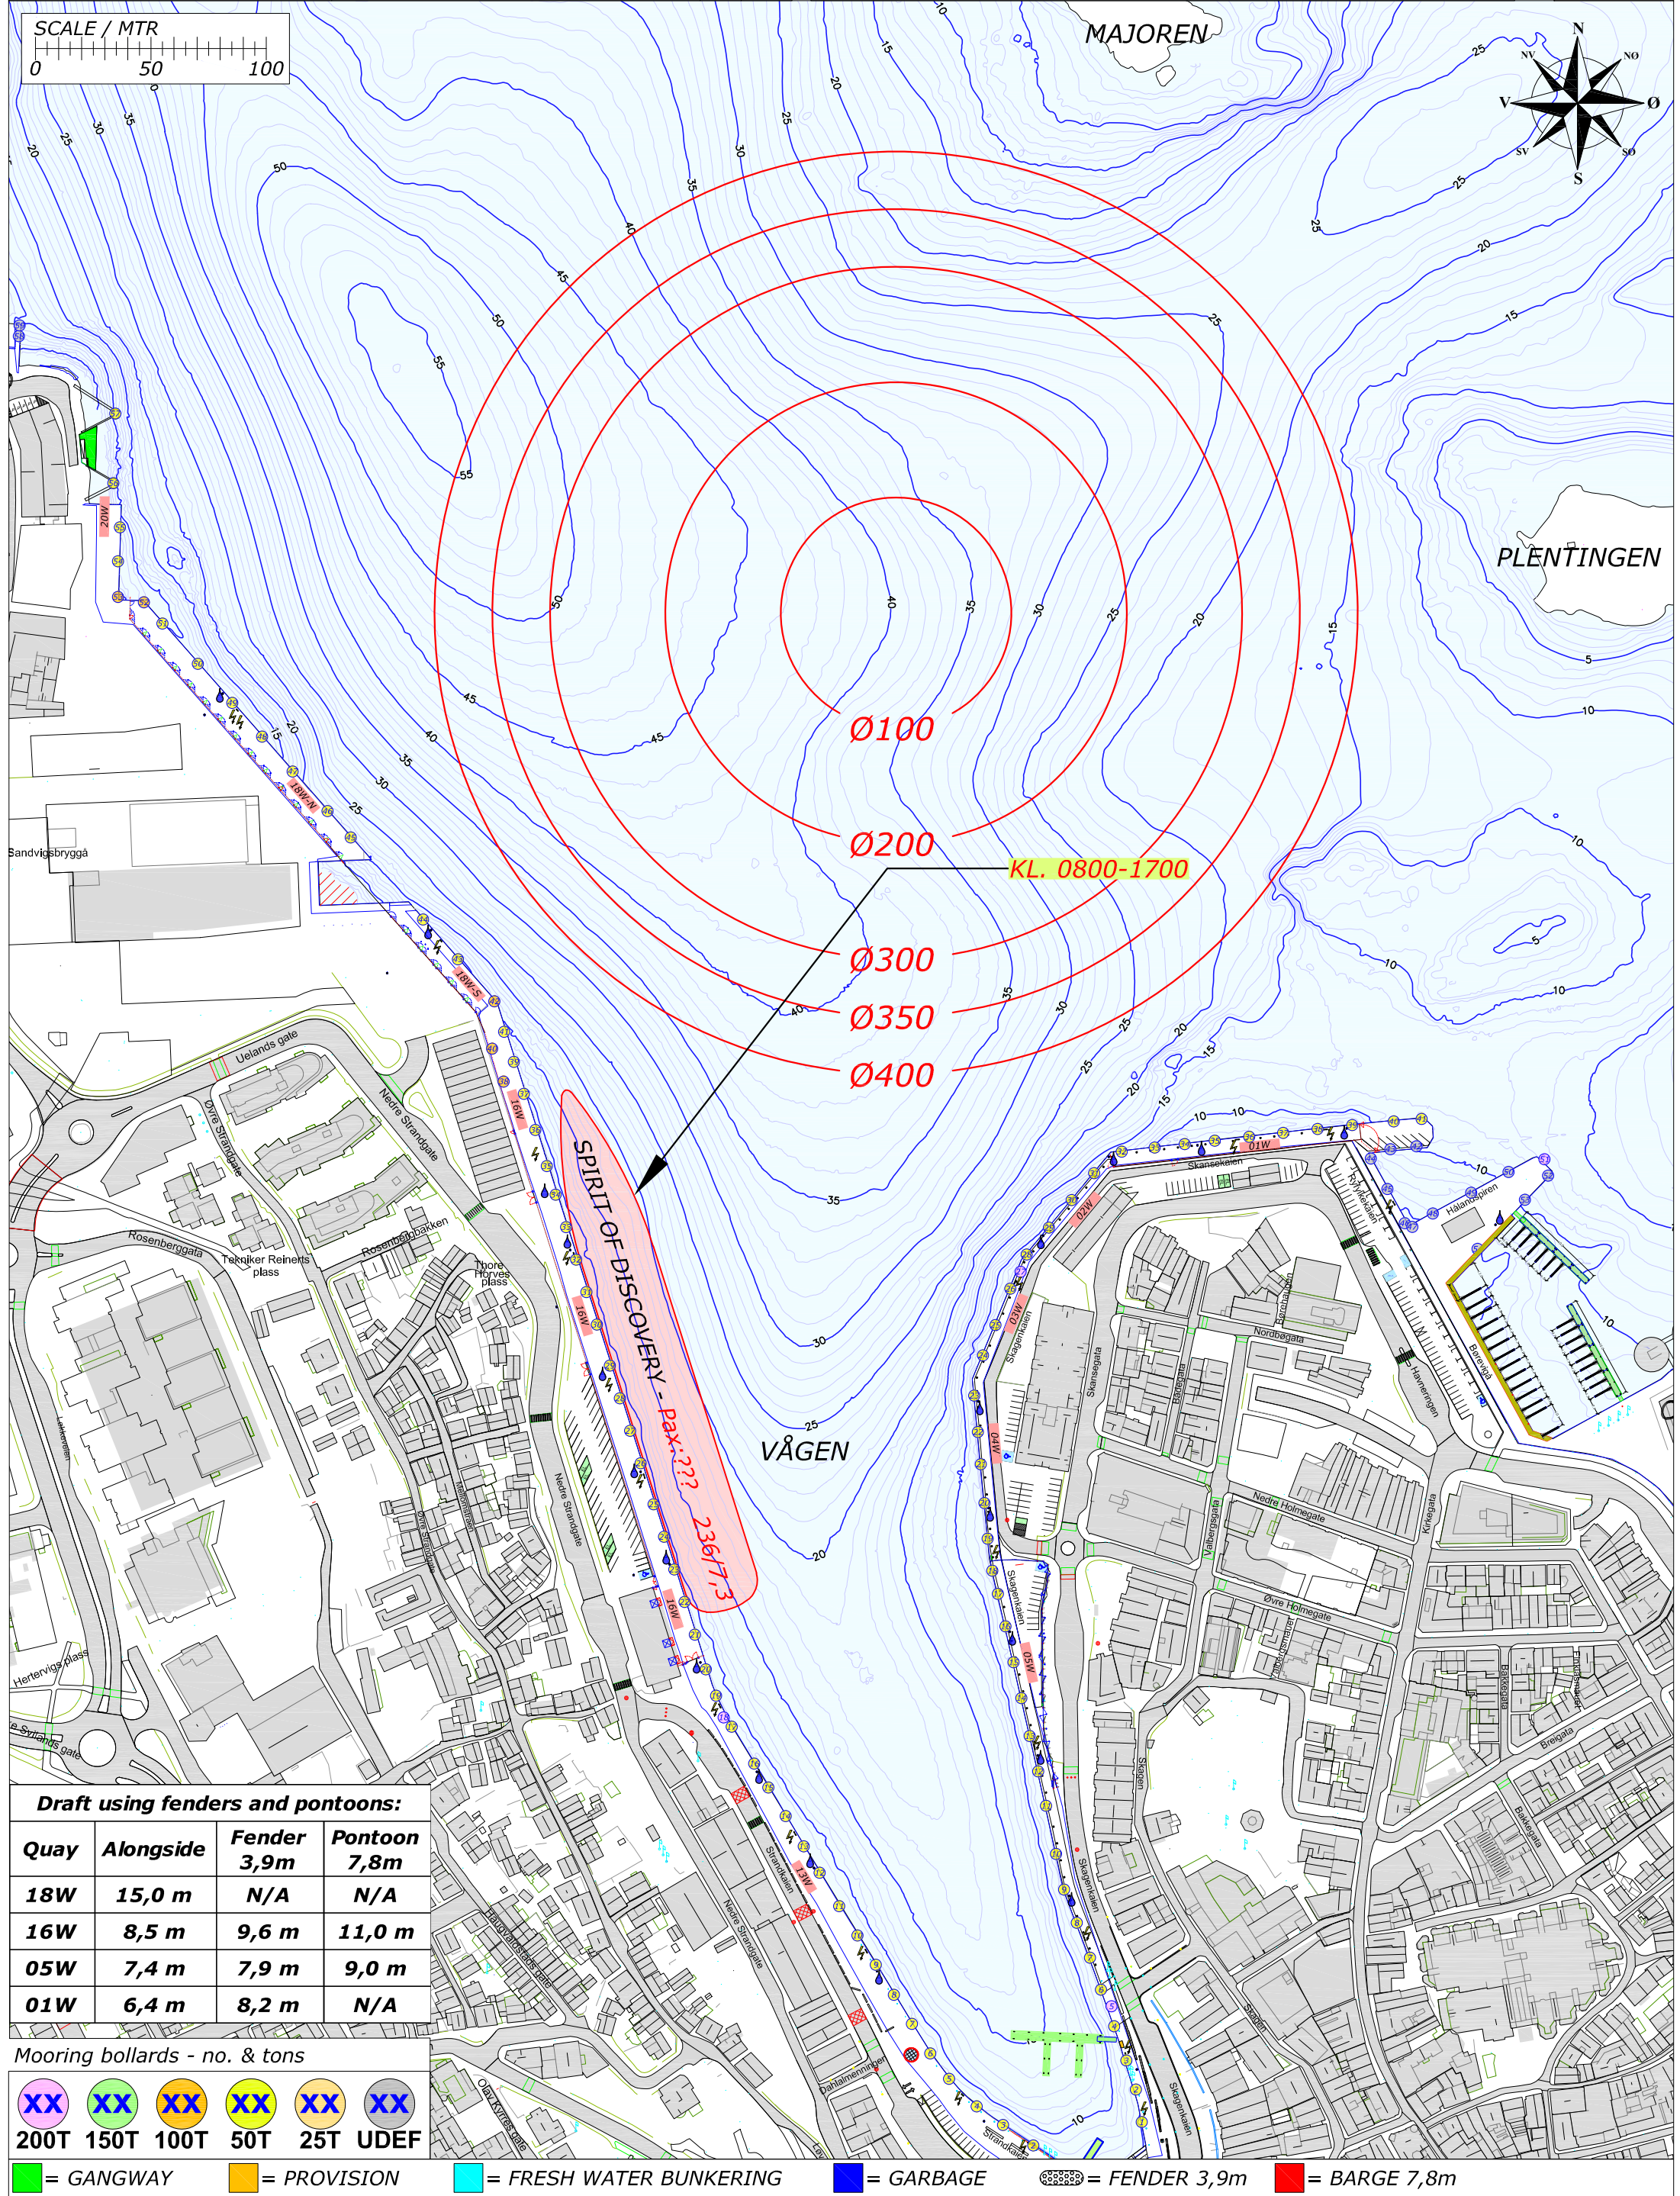

Draft using fenders and pontoons:

Quay	Alongside	Fender 3,9m	Pontoon 7,8m
18W	15,0 m	N/A	N/A
16W	8,5 m	9,6 m	11,0 m
05W	7,4 m	7,9 m	9,0 m
01W	6,4 m	8,2 m	N/A

Mooring bollards - no. & tons

XX	XX	XX	XX	XX	XX
200T	150T	100T	50T	25T	UDEF

= GANGWAY = PROVISION = FRESH WATER BUNKERING = GARBAGE = FENDER 3,9m = BARGE 7,8m

Rev.	Date	Text	Sign
Drawn by R.KARLSEN		Approved by - date	
Filename STAVANGER_HAVN.DWG		Date 0	Scale 1:2500
Title PORT OF STAVANGER MOORINGPLAN		Drawing no.	
Customer Stavangerregionen Havnedrift AS		Size A3	Sheet 1/1

RUTEK


Rutek AS - Seiskjervegen 11 - 4055 Sola

BERTHING PLAN PORT OF STAVANGER WEDNESDAY 11. SEPTEMBER 2019

REV.NR. 01 - 05.01.2019



**STAVANGER
REGIONEN**
Havnedrift AS

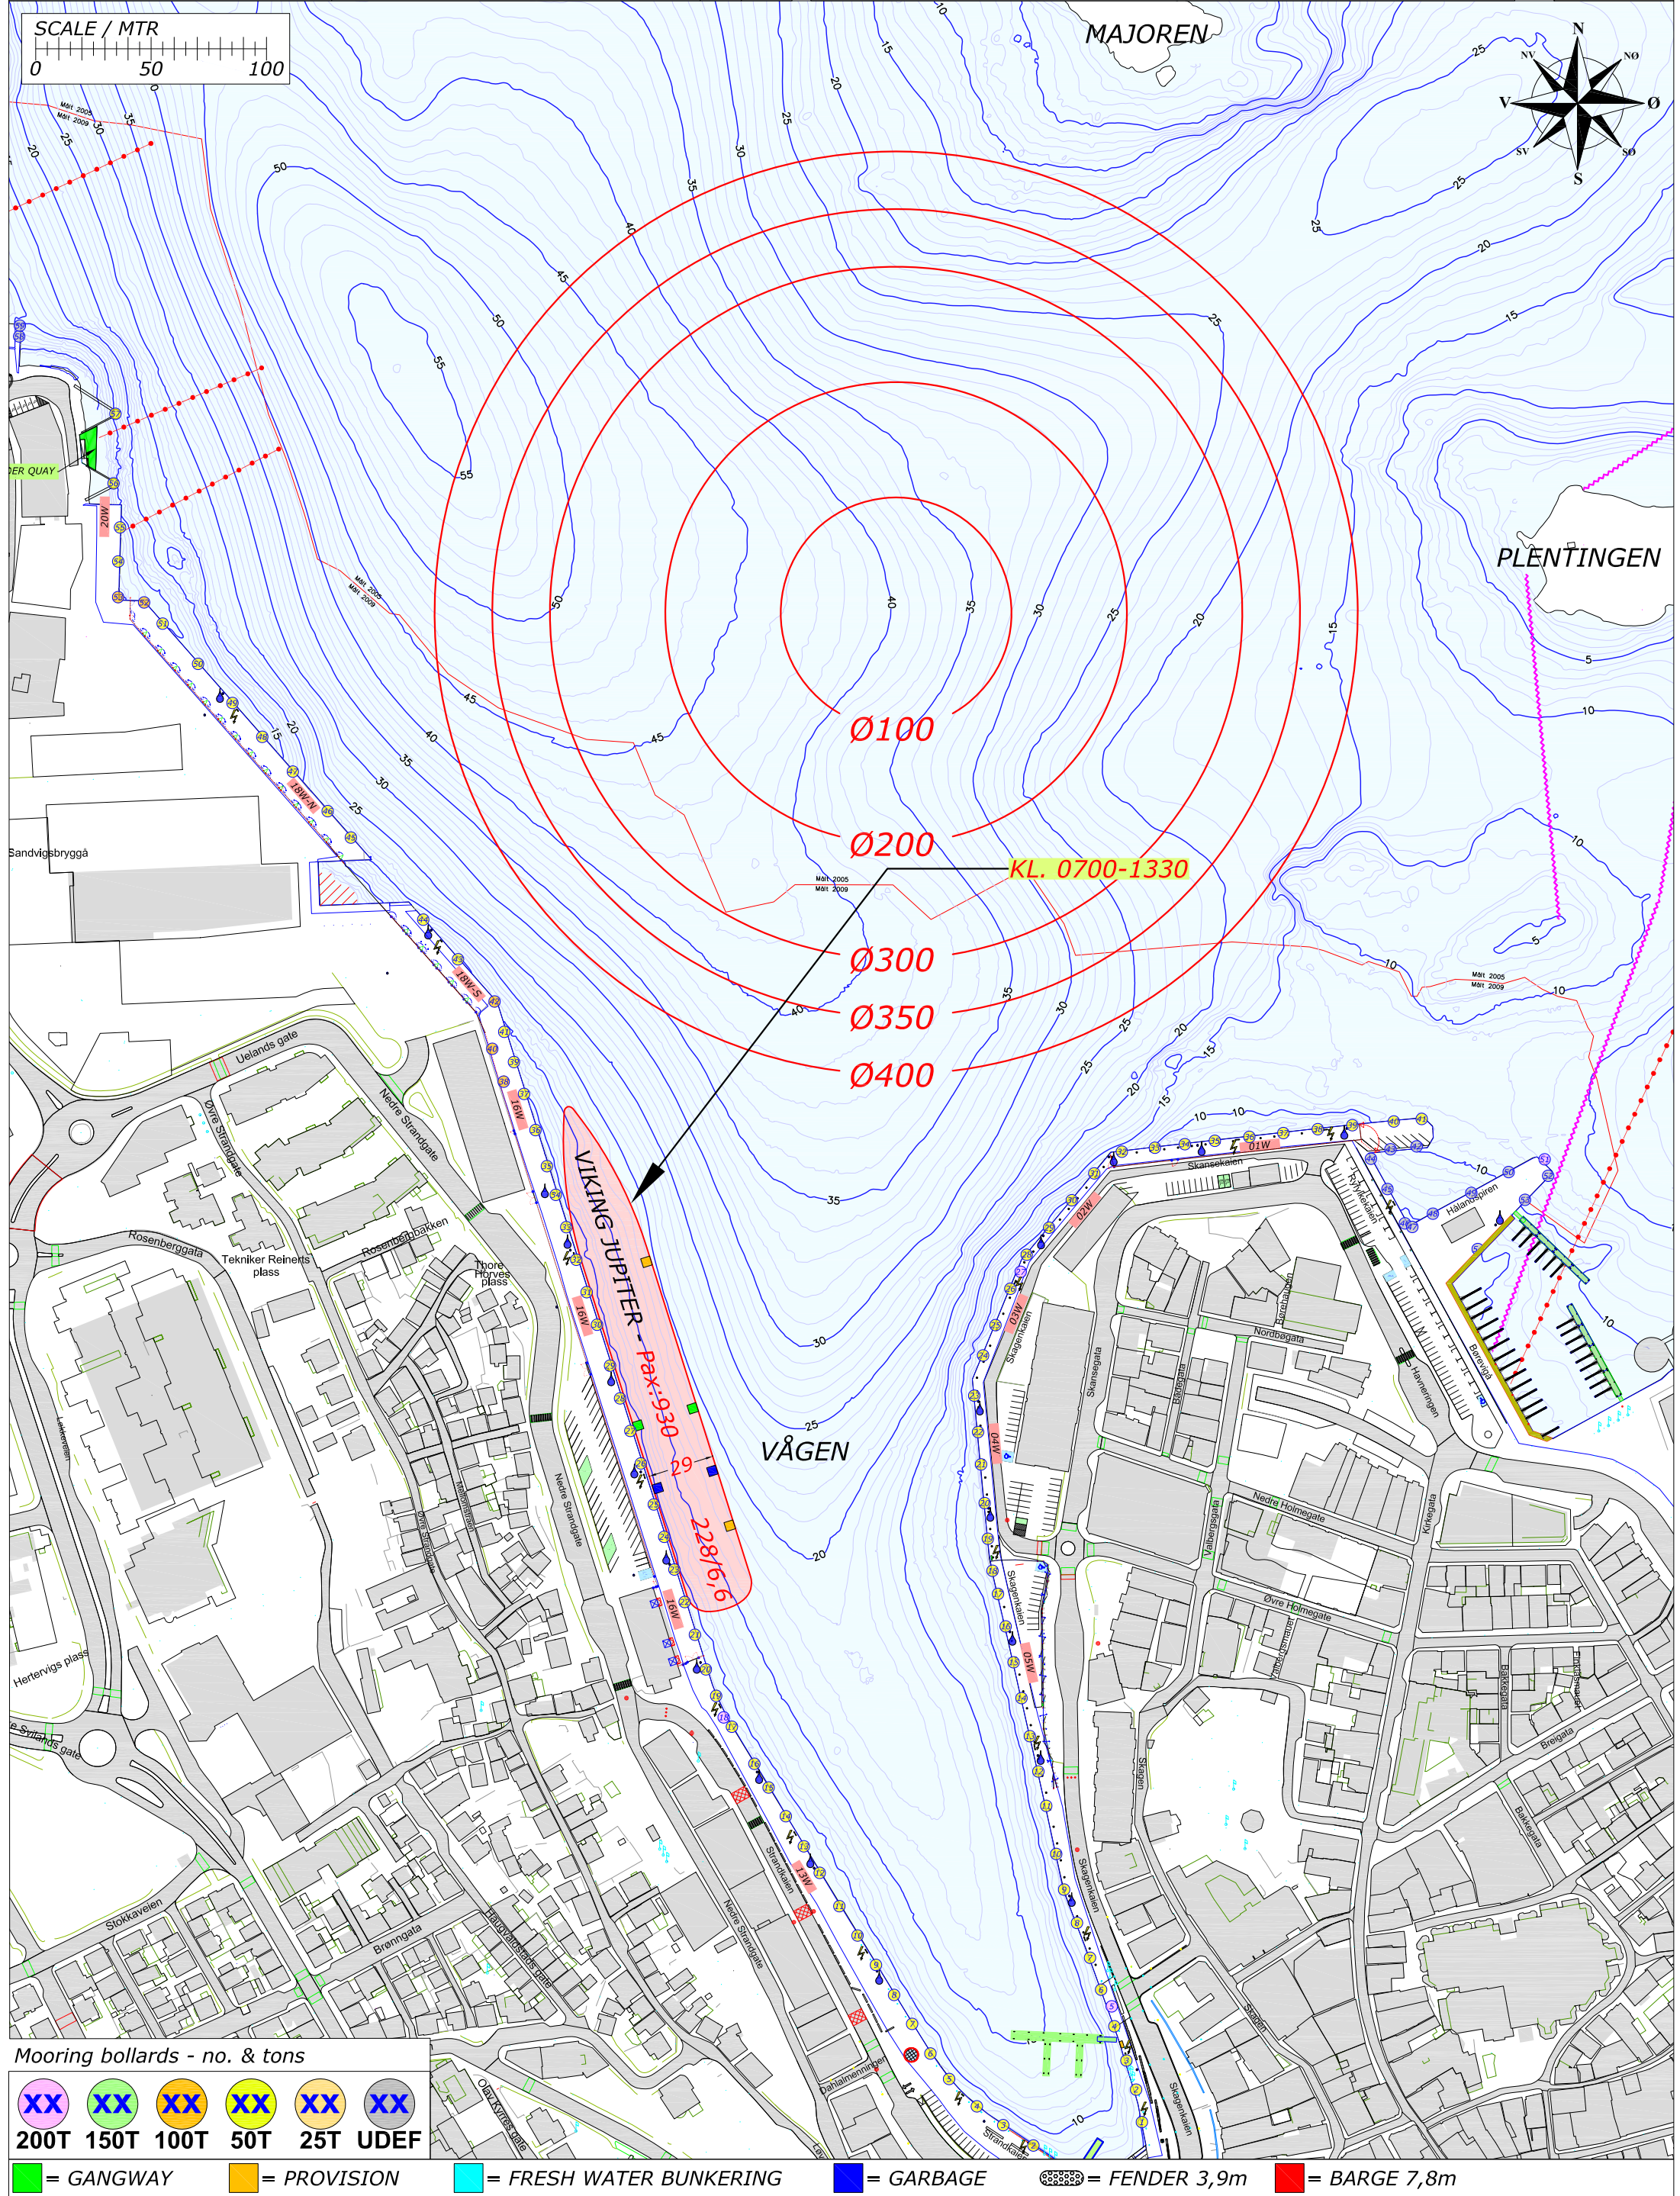

Mooring bollards - no. & tons

XX	XX	XX	XX	XX	XX
200T	150T	100T	50T	25T	UDEF

= GANGWAY = PROVISION = FRESH WATER BUNKERING = GARBAGE = FENDER 3,9m = BARGE 7,8m

Rev.	Date	Text	Sign
Drawn by R.KARLSEN		Approved by - date	
Filename STAVANGER_HAVN.DWG		Date 0	Scale 1:2500
Title PORT OF STAVANGER MOORINGPLAN		Drawing no.	
Customer Stavangerregionen Havnedrift AS		Size A3	Sheet 1/1

RUTEK


Rutek AS - Seiskjervegen 11 - 4055 Sola

BERTHING PLAN PORT OF STAVANGER THURSDAY 12. SEPTEMBER 2019

REV.NR. 01 - 05.01.2019



**STAVANGER
REGIONEN**
Havnedrift AS

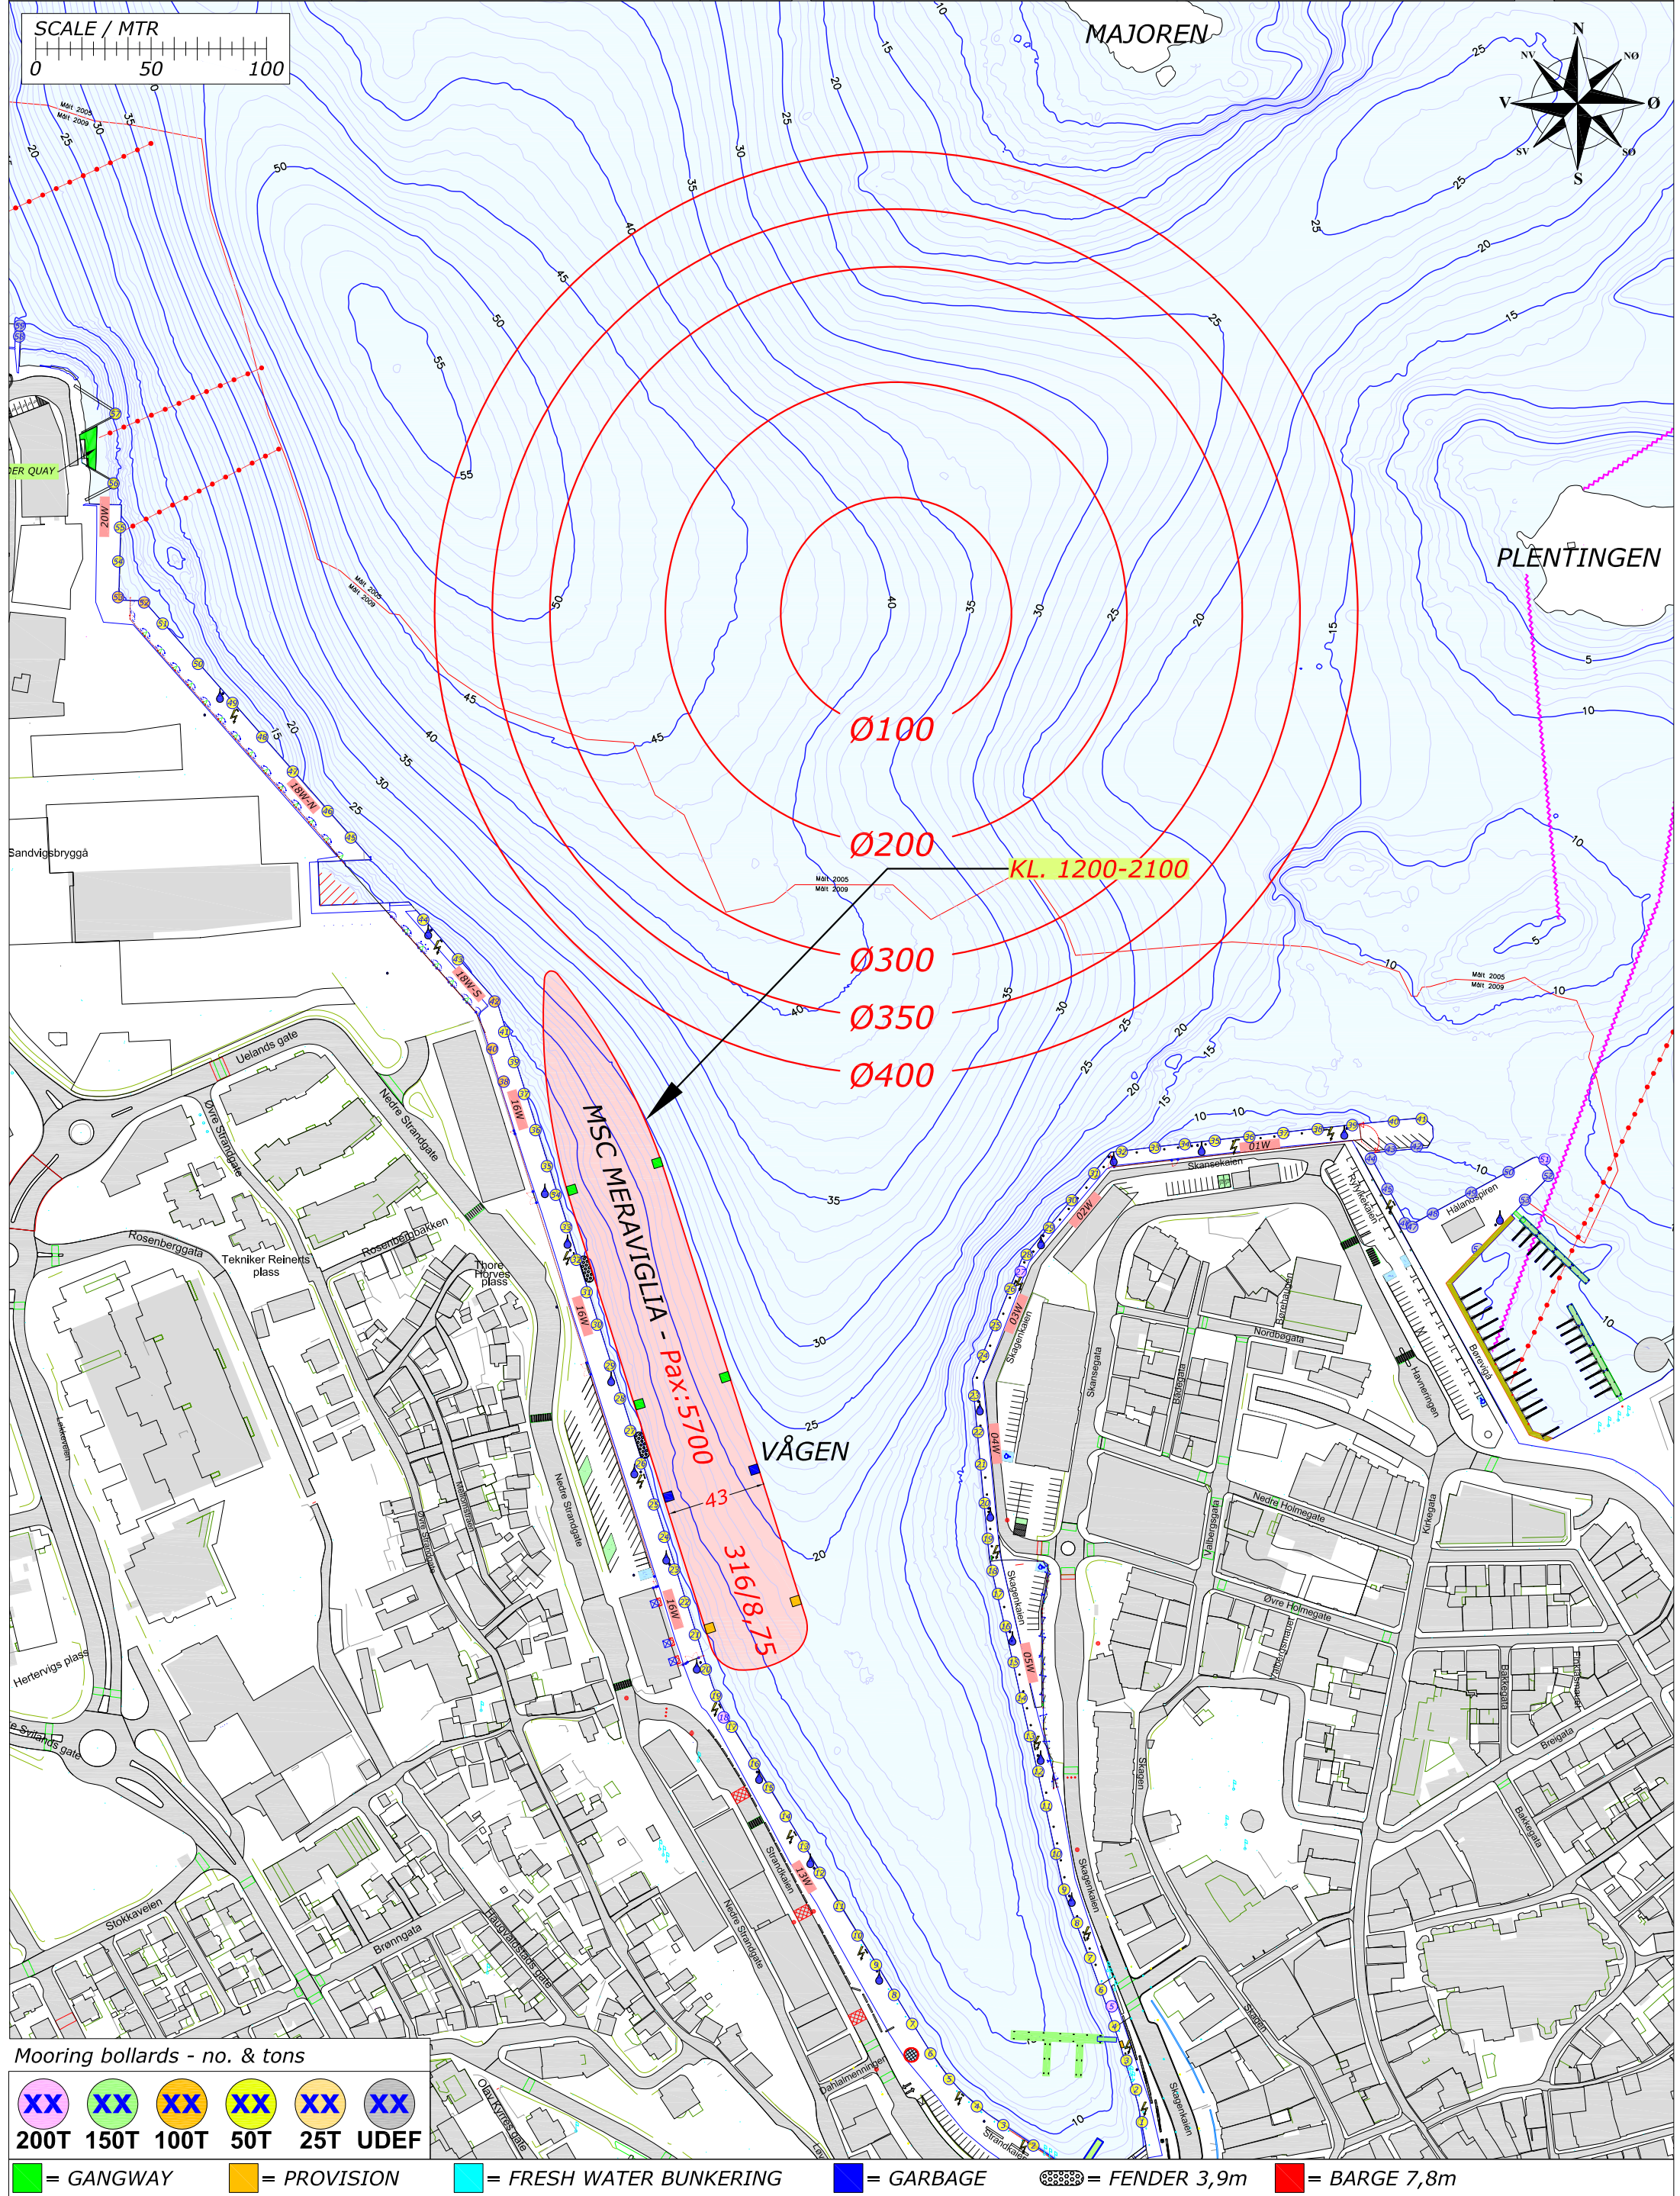

Mooring bollards - no. & tons

XX	XX	XX	XX	XX	XX
200T	150T	100T	50T	25T	UDEF


= GANGWAY = PROVISION = FRESH WATER BUNKERING = GARBAGE = FENDER 3,9m = BARGE 7,8m

Rev.	Date	Text	Sign
Drawn by R.KARLSEN		Approved by - date	
Filename STAVANGER_HAVN.DWG		Date 0	Scale 1:2500
Title PORT OF STAVANGER MOORINGPLAN		Drawing no.	
Customer Stavangerregionen Havnedrift AS		Size A3	Sheet 1/1



BERTHING PLAN PORT OF STAVANGER
FRIDAY 13. SEPTEMBER 2019

REV.NR. 01 - 05.01.2019

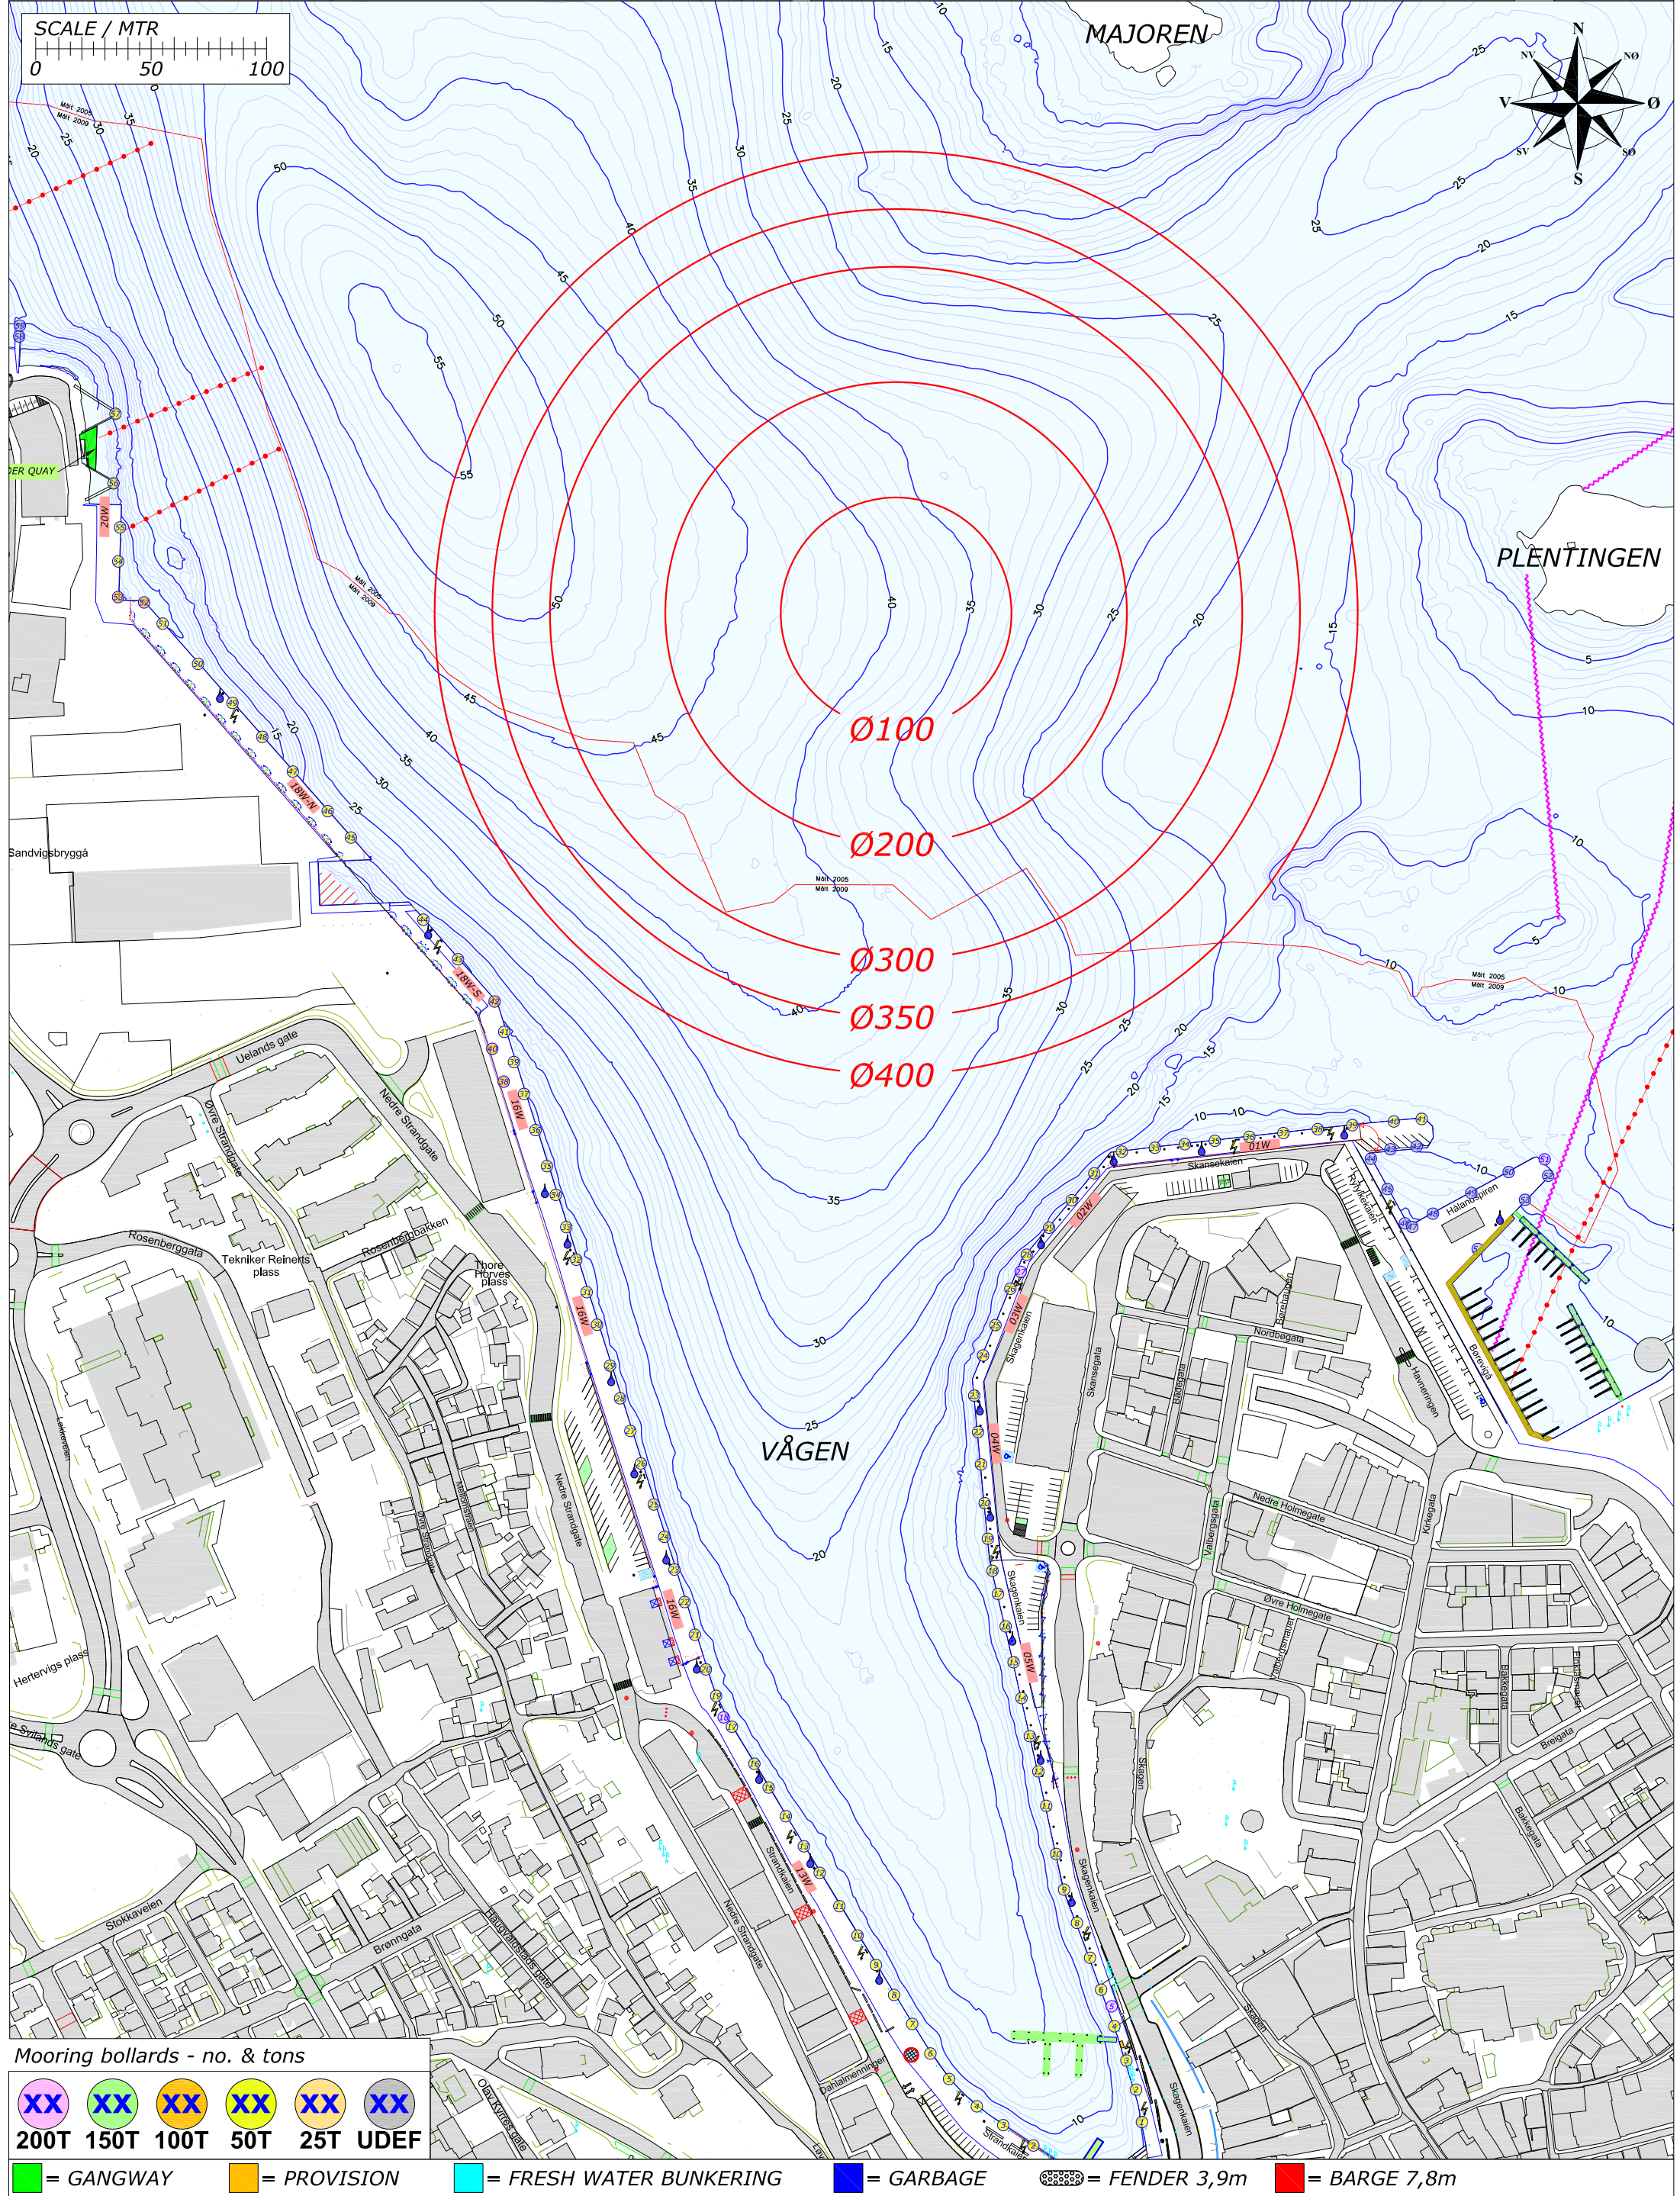

Mooring bollards - no. & tons

XX	XX	XX	XX	XX	XX
200T	150T	100T	50T	25T	UDEF


= GANGWAY	= PROVISION	= FRESH WATER BUNKERING	= GARBAGE	= FENDER 3,9m	= BARGE 7,8m
-----------	-------------	-------------------------	-----------	---------------	--------------

Rev.	Date	Text	Sign
Drawn by R.KARLSEN		Approved by - date	
Filename STAVANGER_HAVN.DWG		Date 0	Scale 1:2500
Title PORT OF STAVANGER MOORINGPLAN		Drawing no.	
Customer Stavangerregionen Havnedrift AS		Size A3	Sheet 1/1



BERTHING PLAN PORT OF STAVANGER
SATURDAY 14. SEPTEMBER 2019

REV.NR. 01 - 05.01.2019

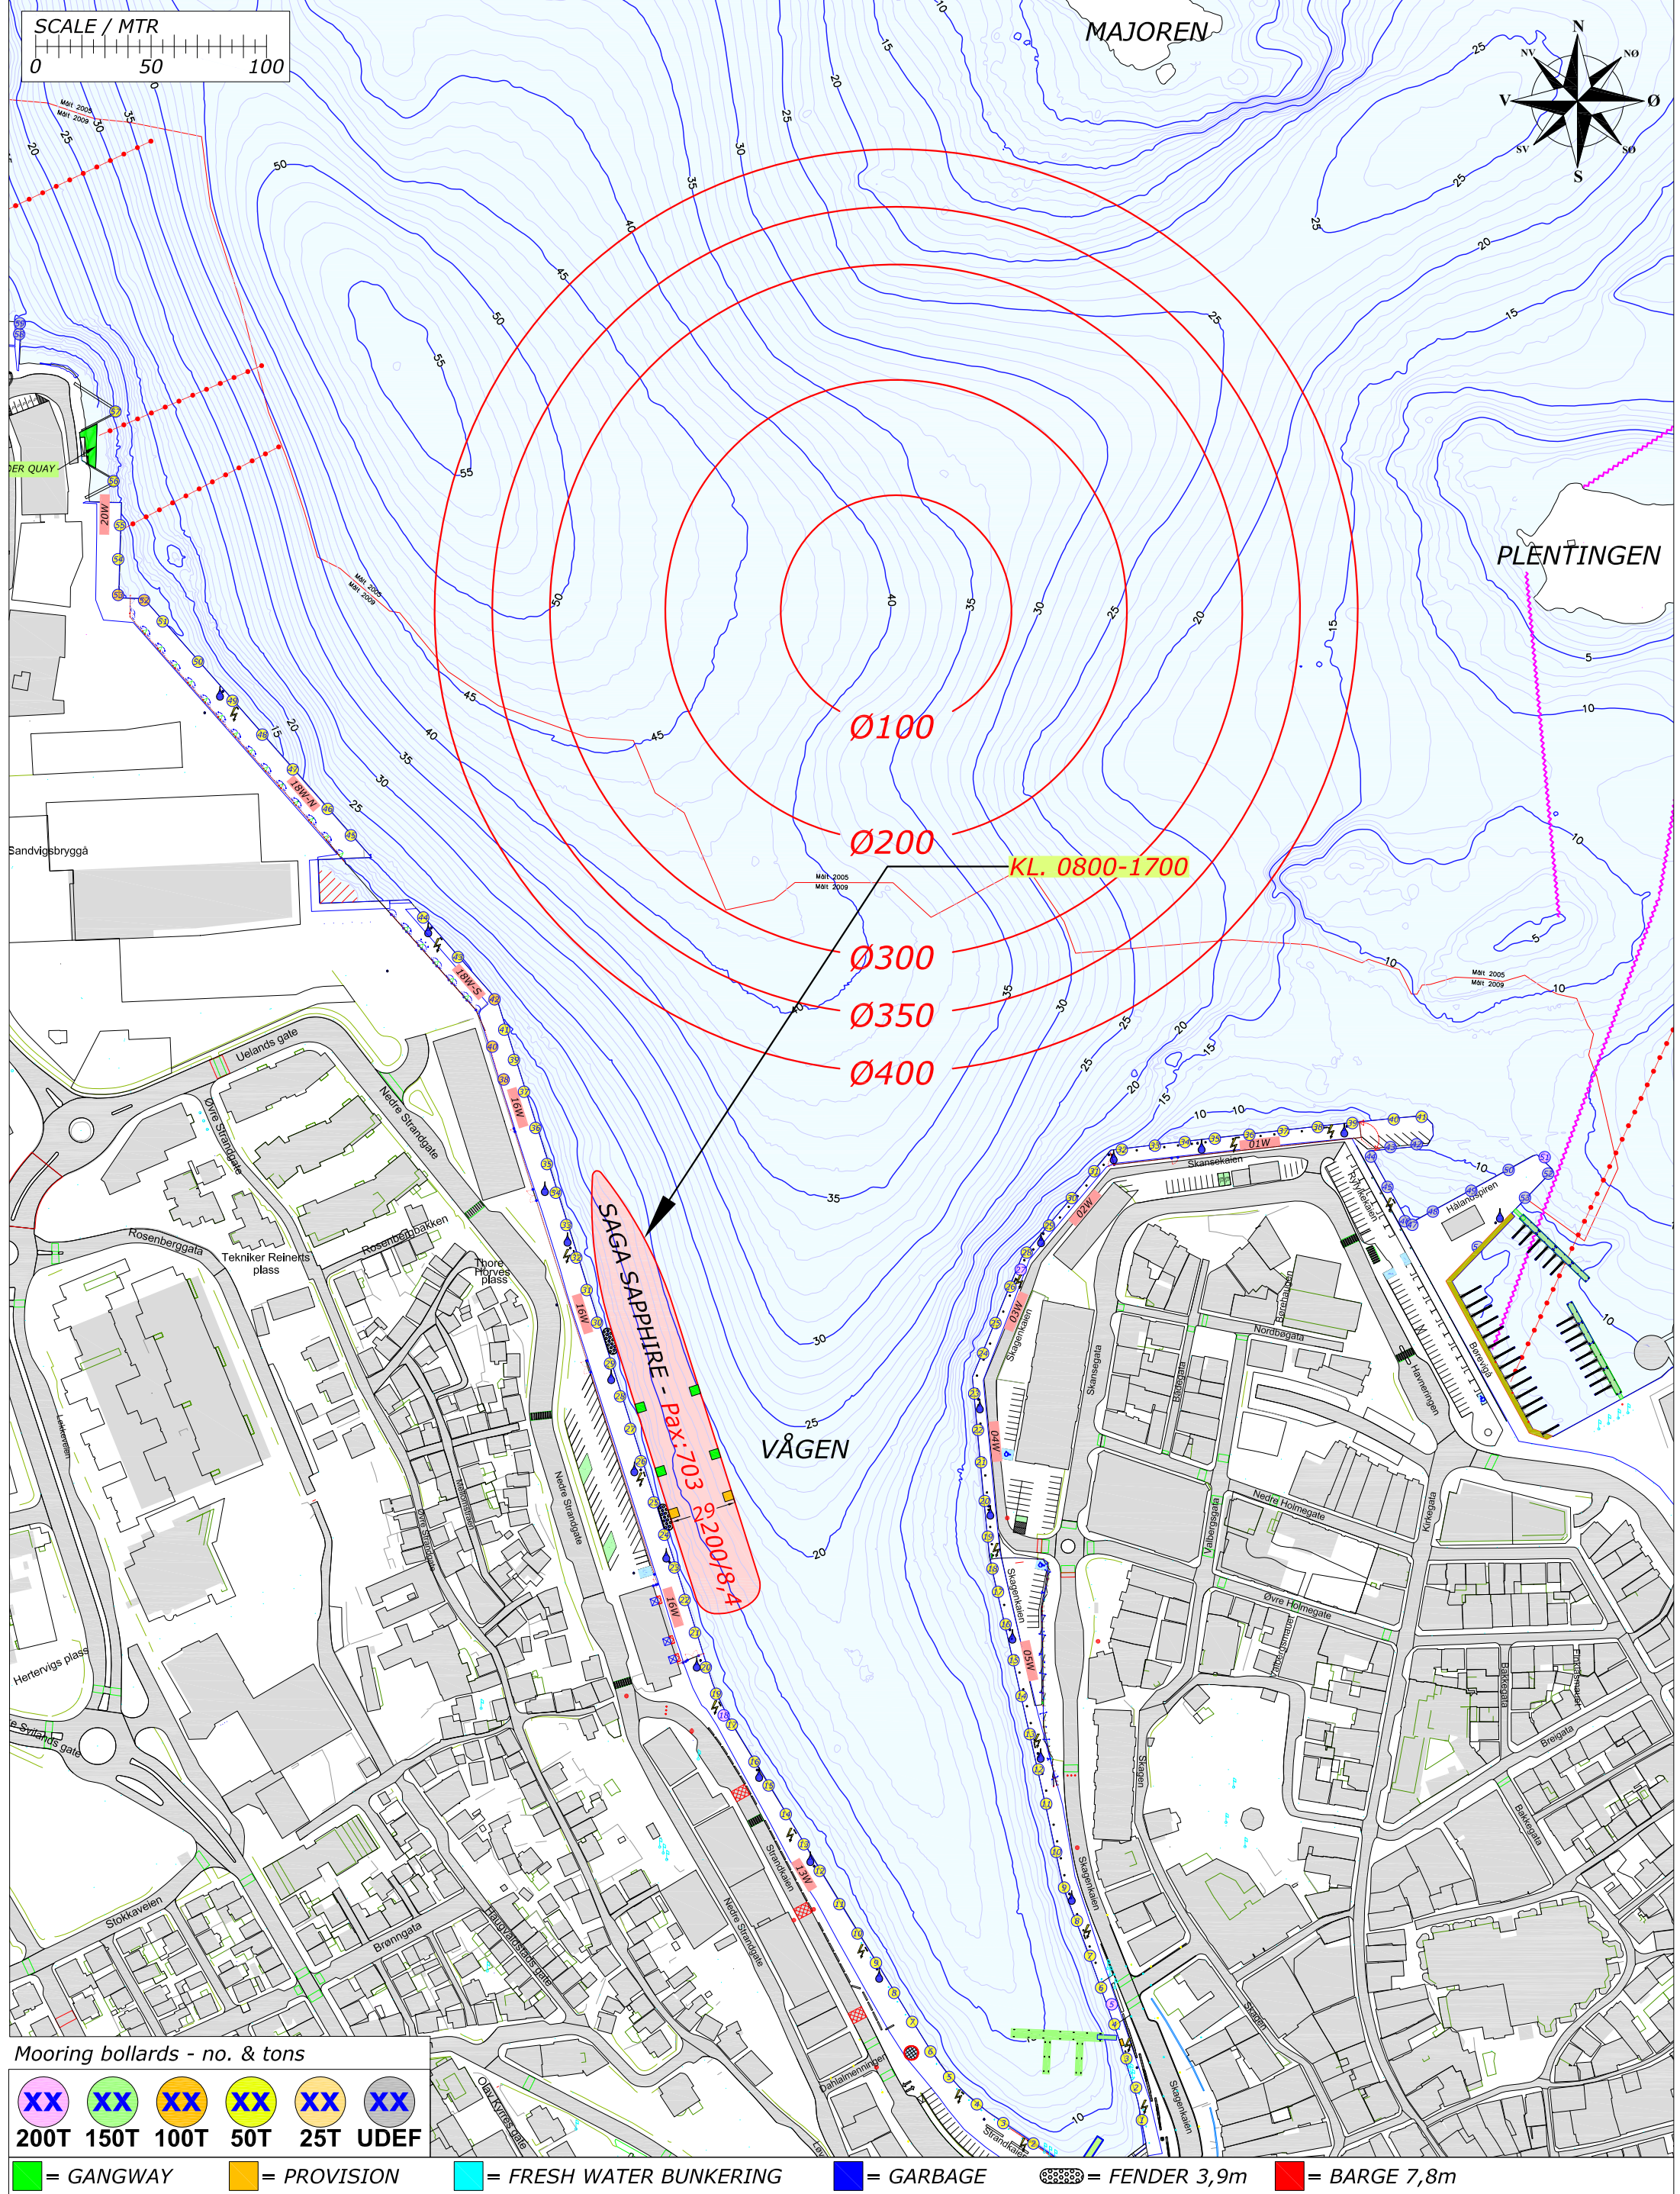

Mooring bollards - no. & tons

XX	XX	XX	XX	XX	XX
200T	150T	100T	50T	25T	UDEF

Legend:


- = GANGWAY
- = PROVISION
- = FRESH WATER BUNKERING
- = GARBAGE
- = FENDER 3,9m
- = BARGE 7,8m

Rev.	Date	Text	Sign
Drawn by R.KARLSEN		Approved by - date	
Filename STAVANGER_HAVN.DWG		Date 0	Scale 1:2500
Title PORT OF STAVANGER MOORINGPLAN		Drawing no.	
Customer Stavangerregionen Havnedrift AS		Size A3	Sheet 1/1



BERTHING PLAN PORT OF STAVANGER
SUNDAY 15. SEPTEMBER 2019

REV.NR. 01 - 05.01.2019

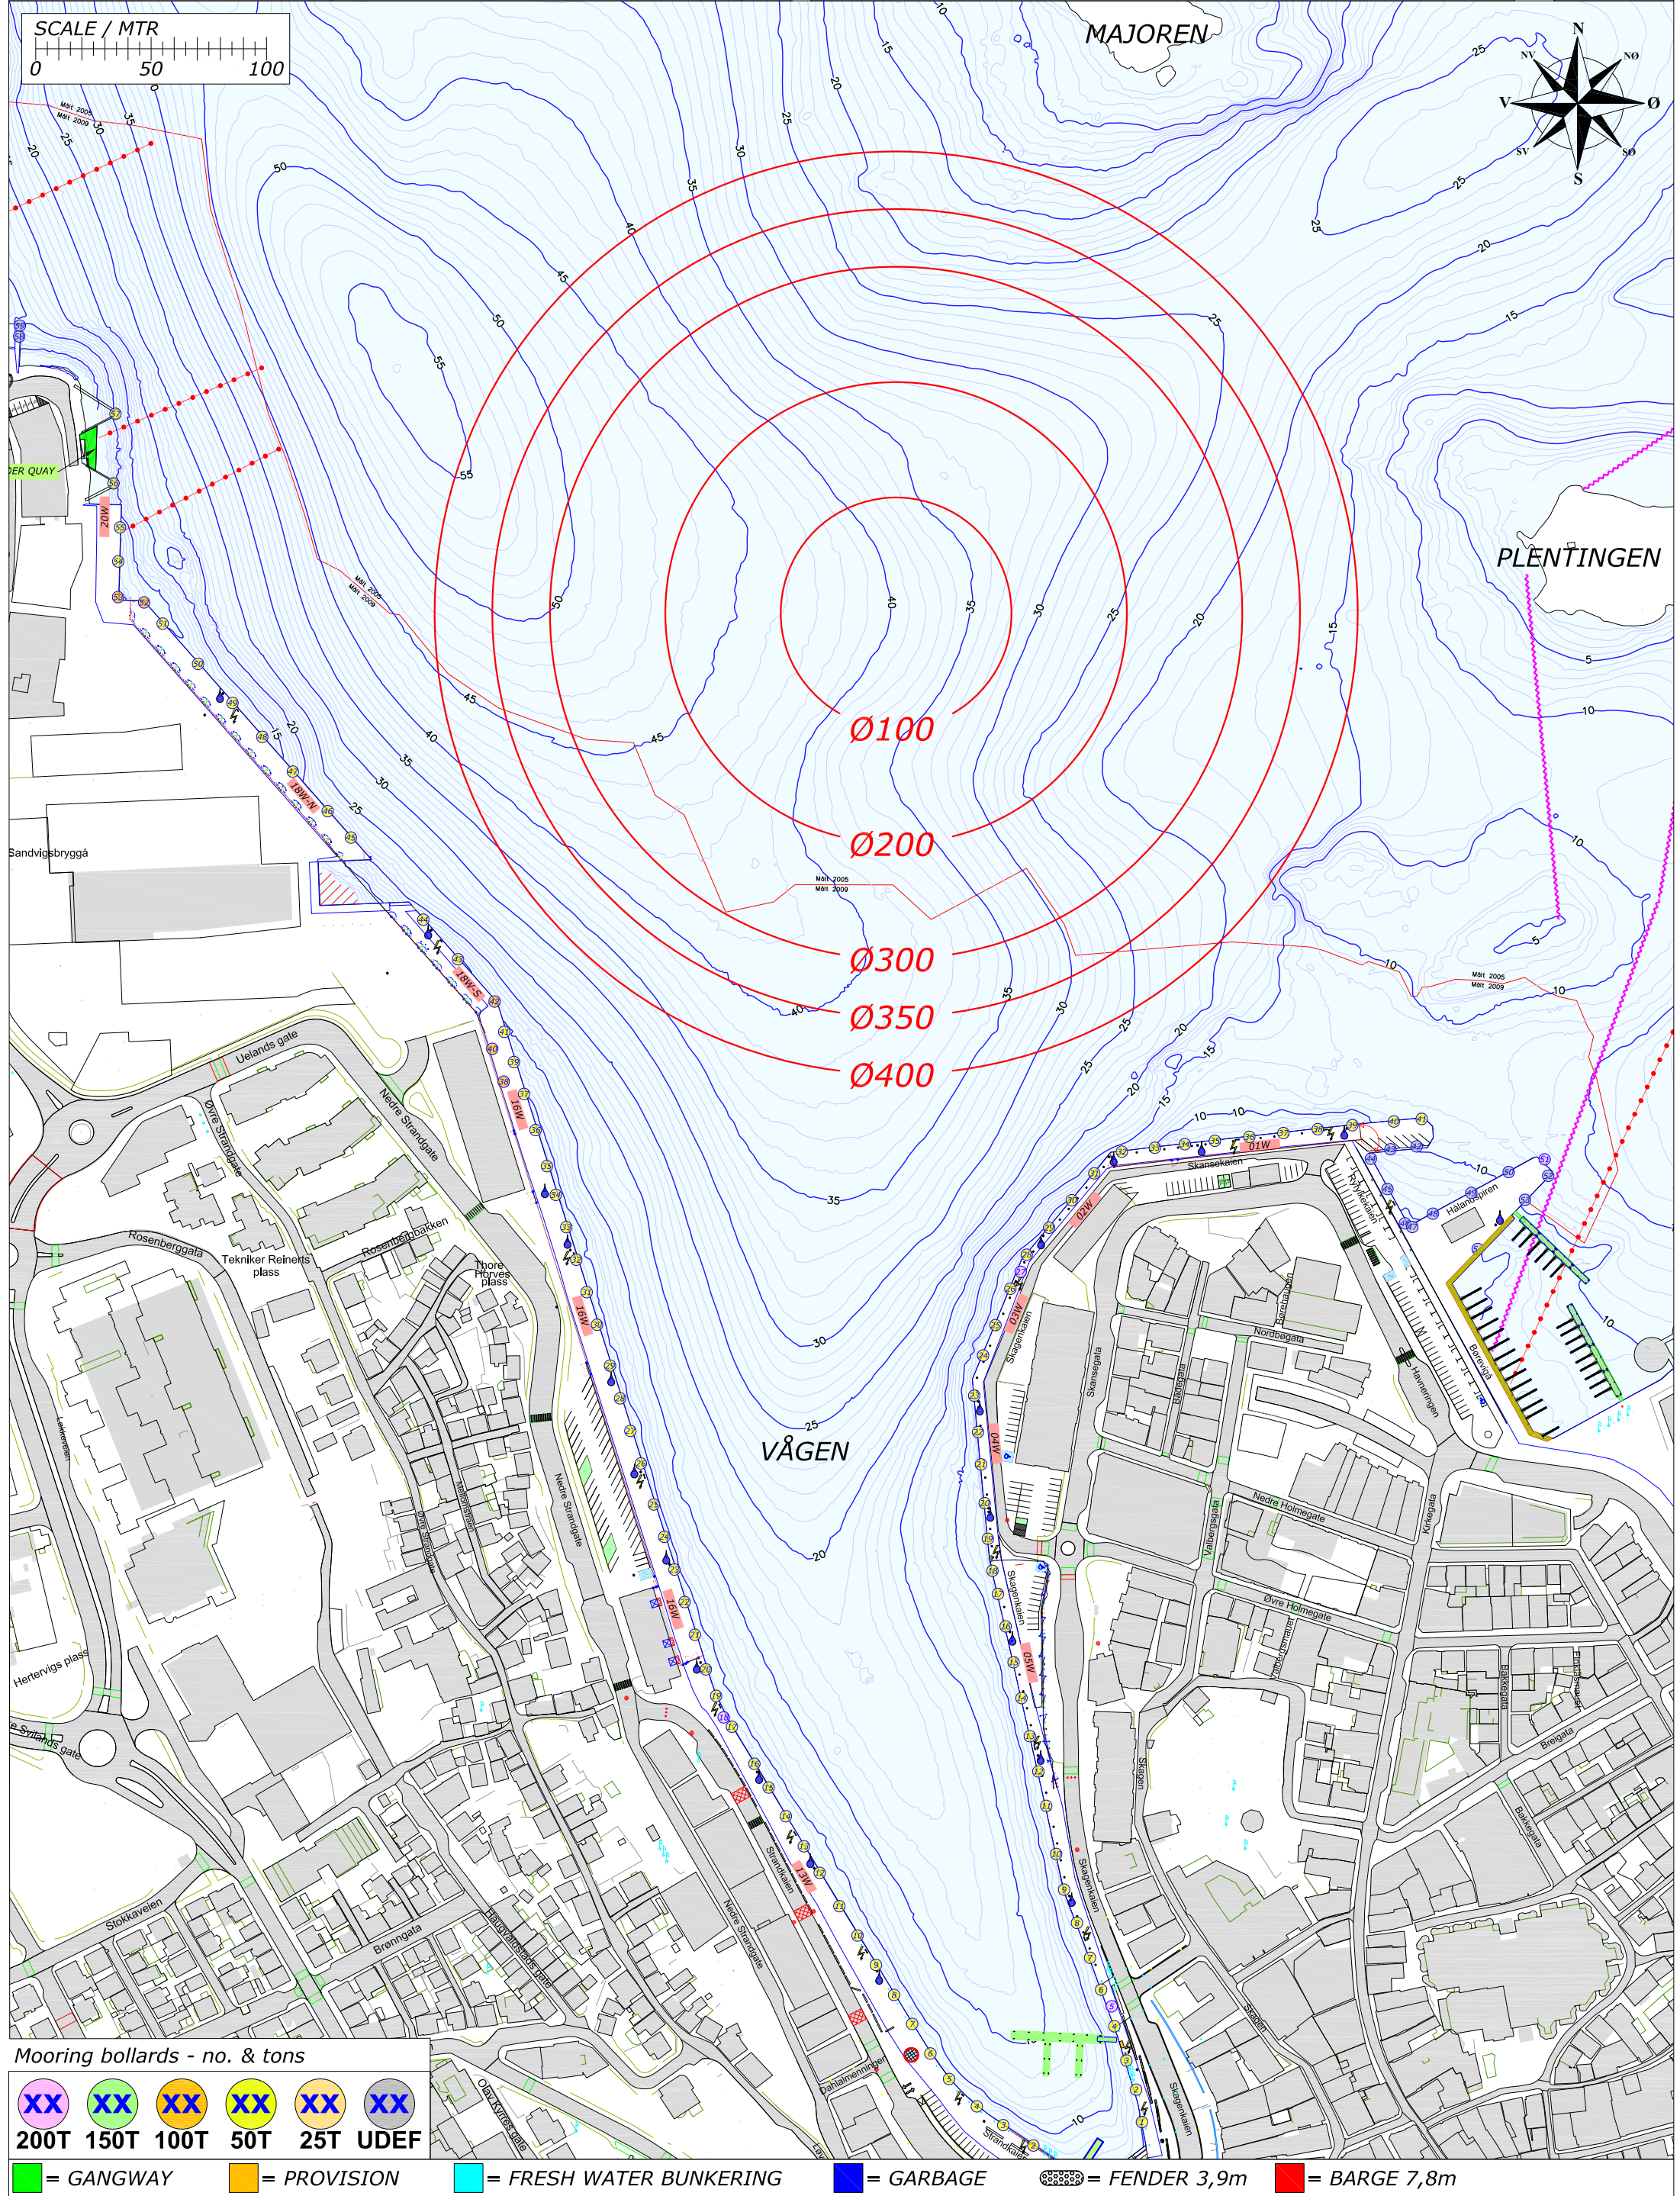

Mooring bollards - no. & tons

XX	XX	XX	XX	XX	XX
200T	150T	100T	50T	25T	UDEF

= GANGWAY	= PROVISION	= FRESH WATER BUNKERING	= GARBAGE	= FENDER 3,9m	= BARGE 7,8m
-----------	-------------	-------------------------	-----------	---------------	--------------

Rev.	Date	Text	Sign
Drawn by R.KARLSEN		Approved by - date	
Filename STAVANGER_HAVN.DWG		Date 0	Scale 1:2500
Title PORT OF STAVANGER MOORINGPLAN		Drawing no.	
Customer Stavangerregionen Havnedrift AS		Size A3	Sheet 1/1




Rutek AS - Seiskjervegen 11 - 4055 Sola

BERTHING PLAN PORT OF STAVANGER
MONDAY 16. SEPTEMBER 2019

REV.NR. 01 - 05.01.2019



STAVANGER
REGIONEN
Havnedrift AS

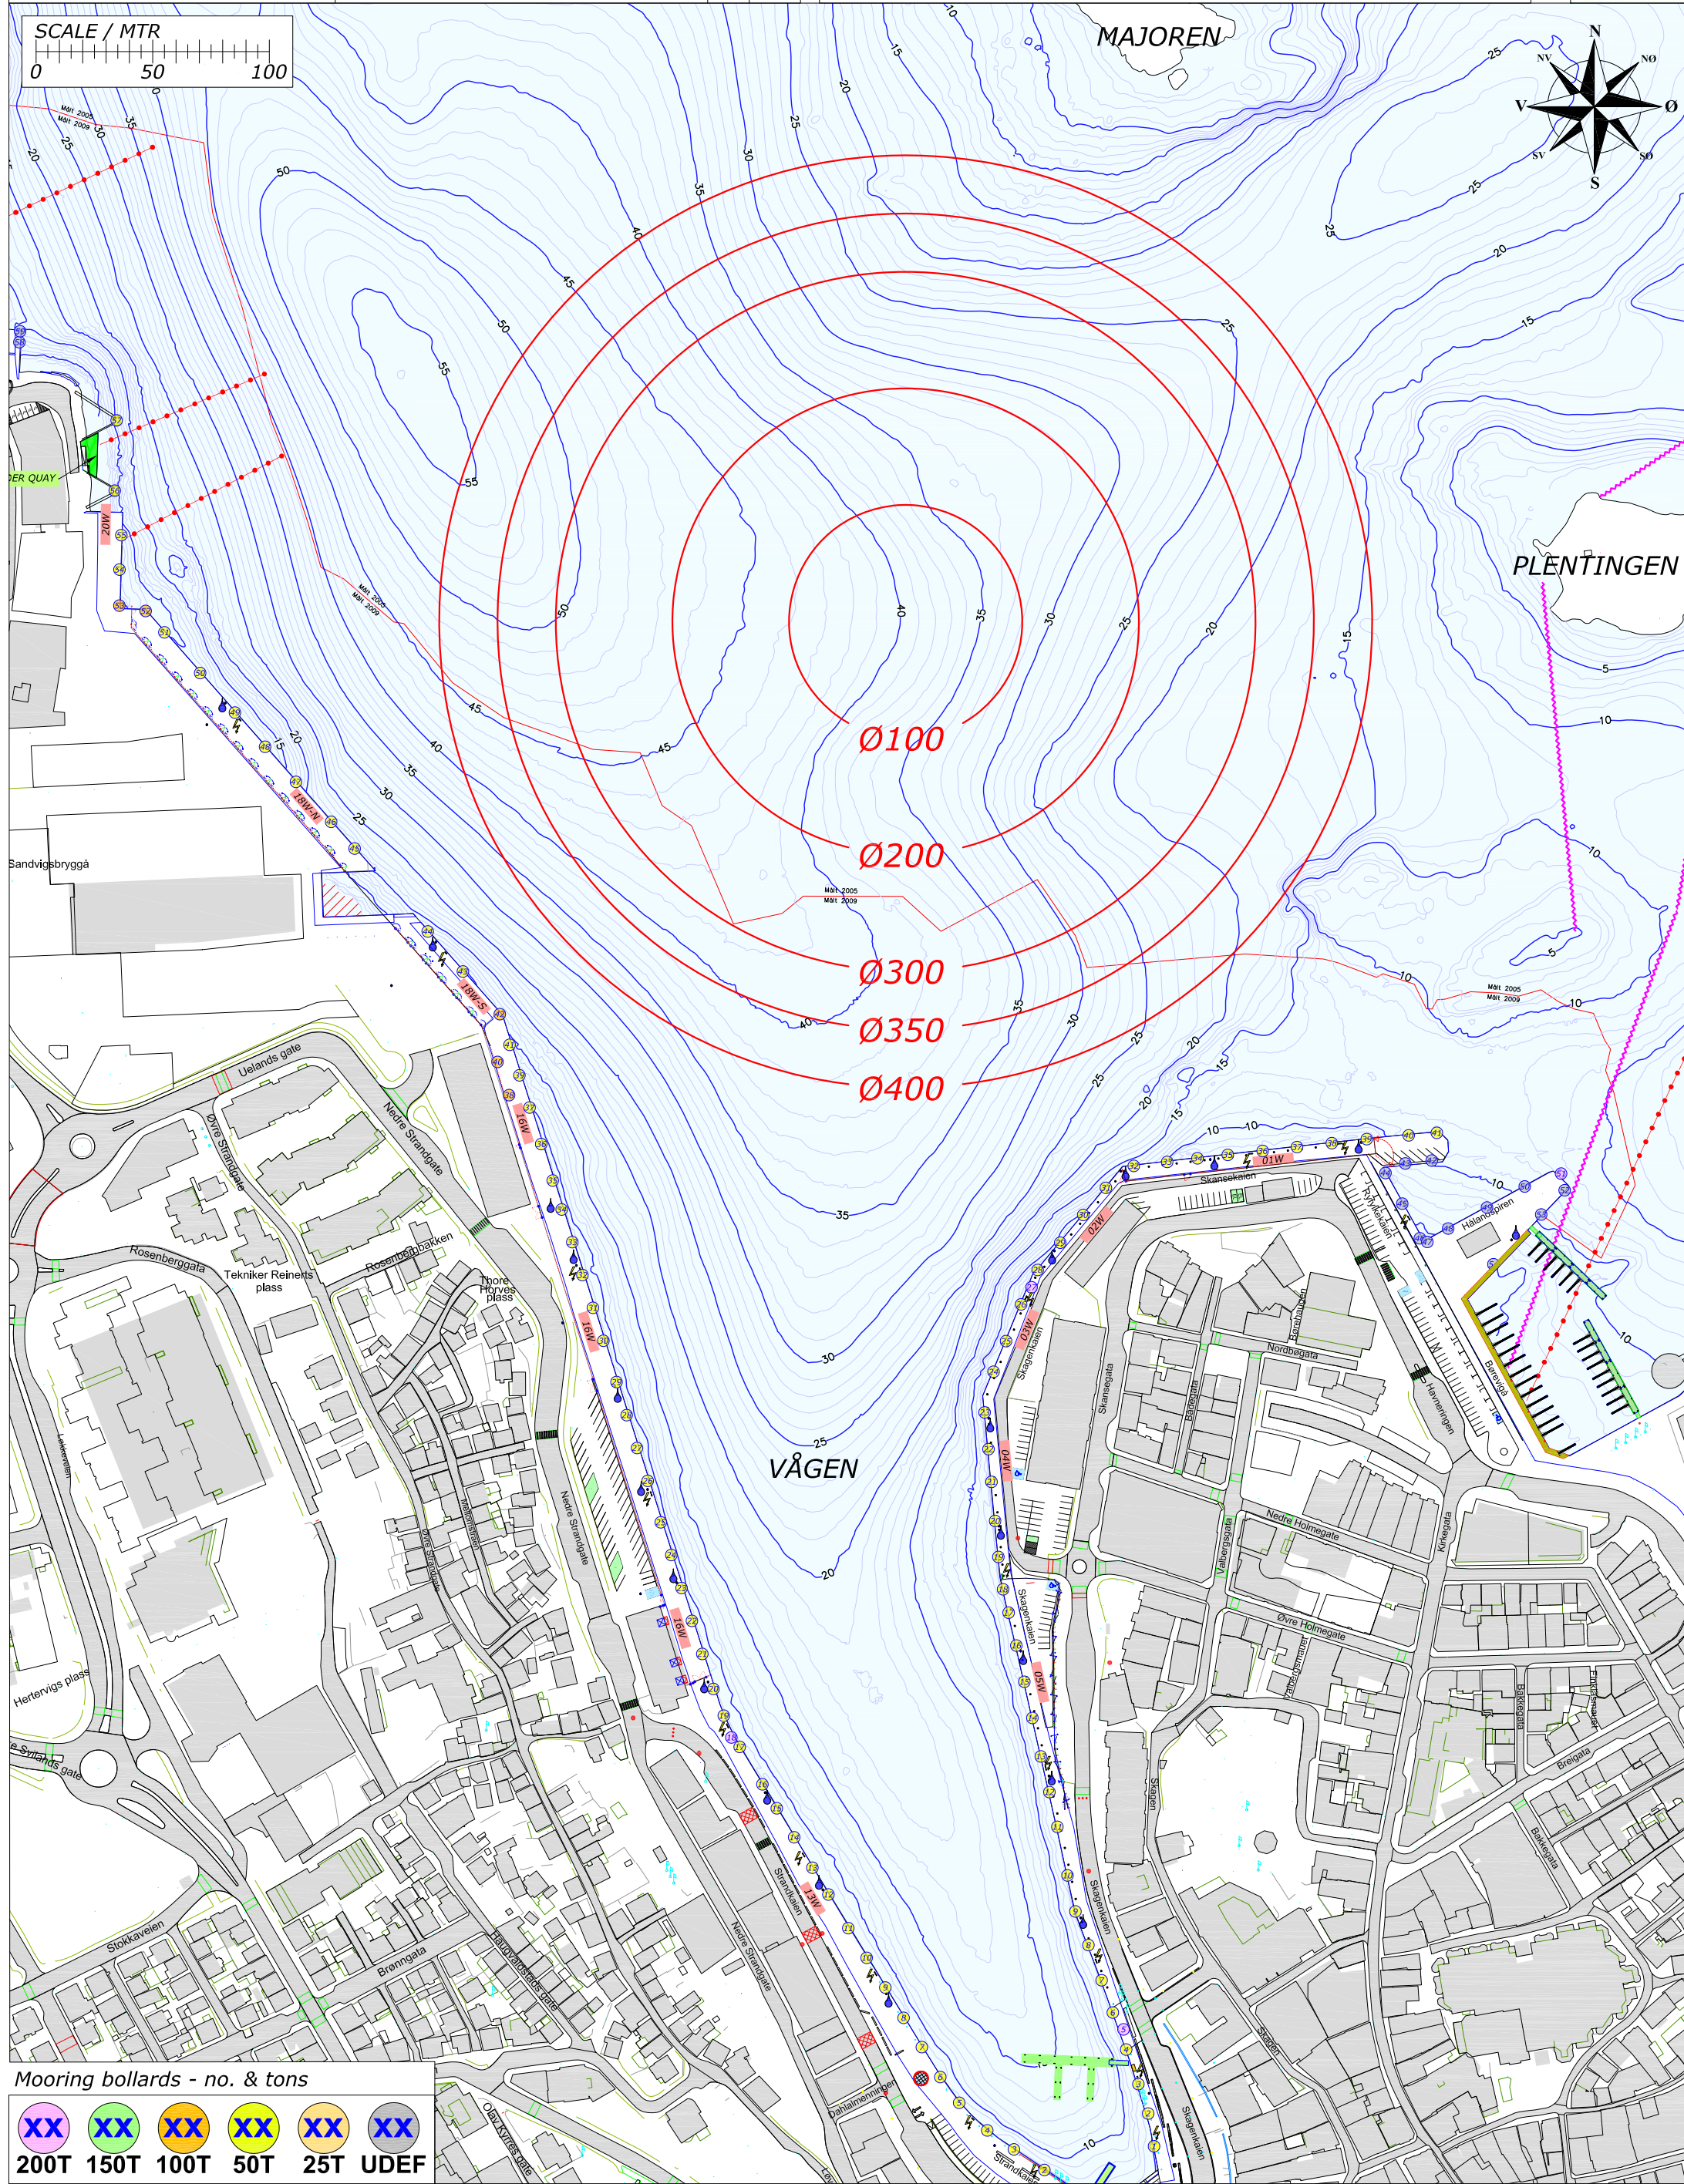

Mooring bollards - no. & tons

XX	XX	XX	XX	XX	XX
200T	150T	100T	50T	25T	UDEF


= GANGWAY = PROVISION = FRESH WATER BUNKERING = GARBAGE = FENDER 3,9m = BARGE 7,8m

Rev.	Date	Text	Sign
Drawn by R.KARLSEN		Approved by - date	
Filename STAVANGER_HAVN.DWG		Date 0	Scale 1:2500
Title PORT OF STAVANGER MOORINGPLAN		Drawing no.	
Customer Stavangerregionen Havnedrift AS		Size A3	Sheet 1/1



BERTHING PLAN PORT OF STAVANGER
TUESDAY 17. SEPTEMBER 2019

REV.NR. 01 - 05.01.2019

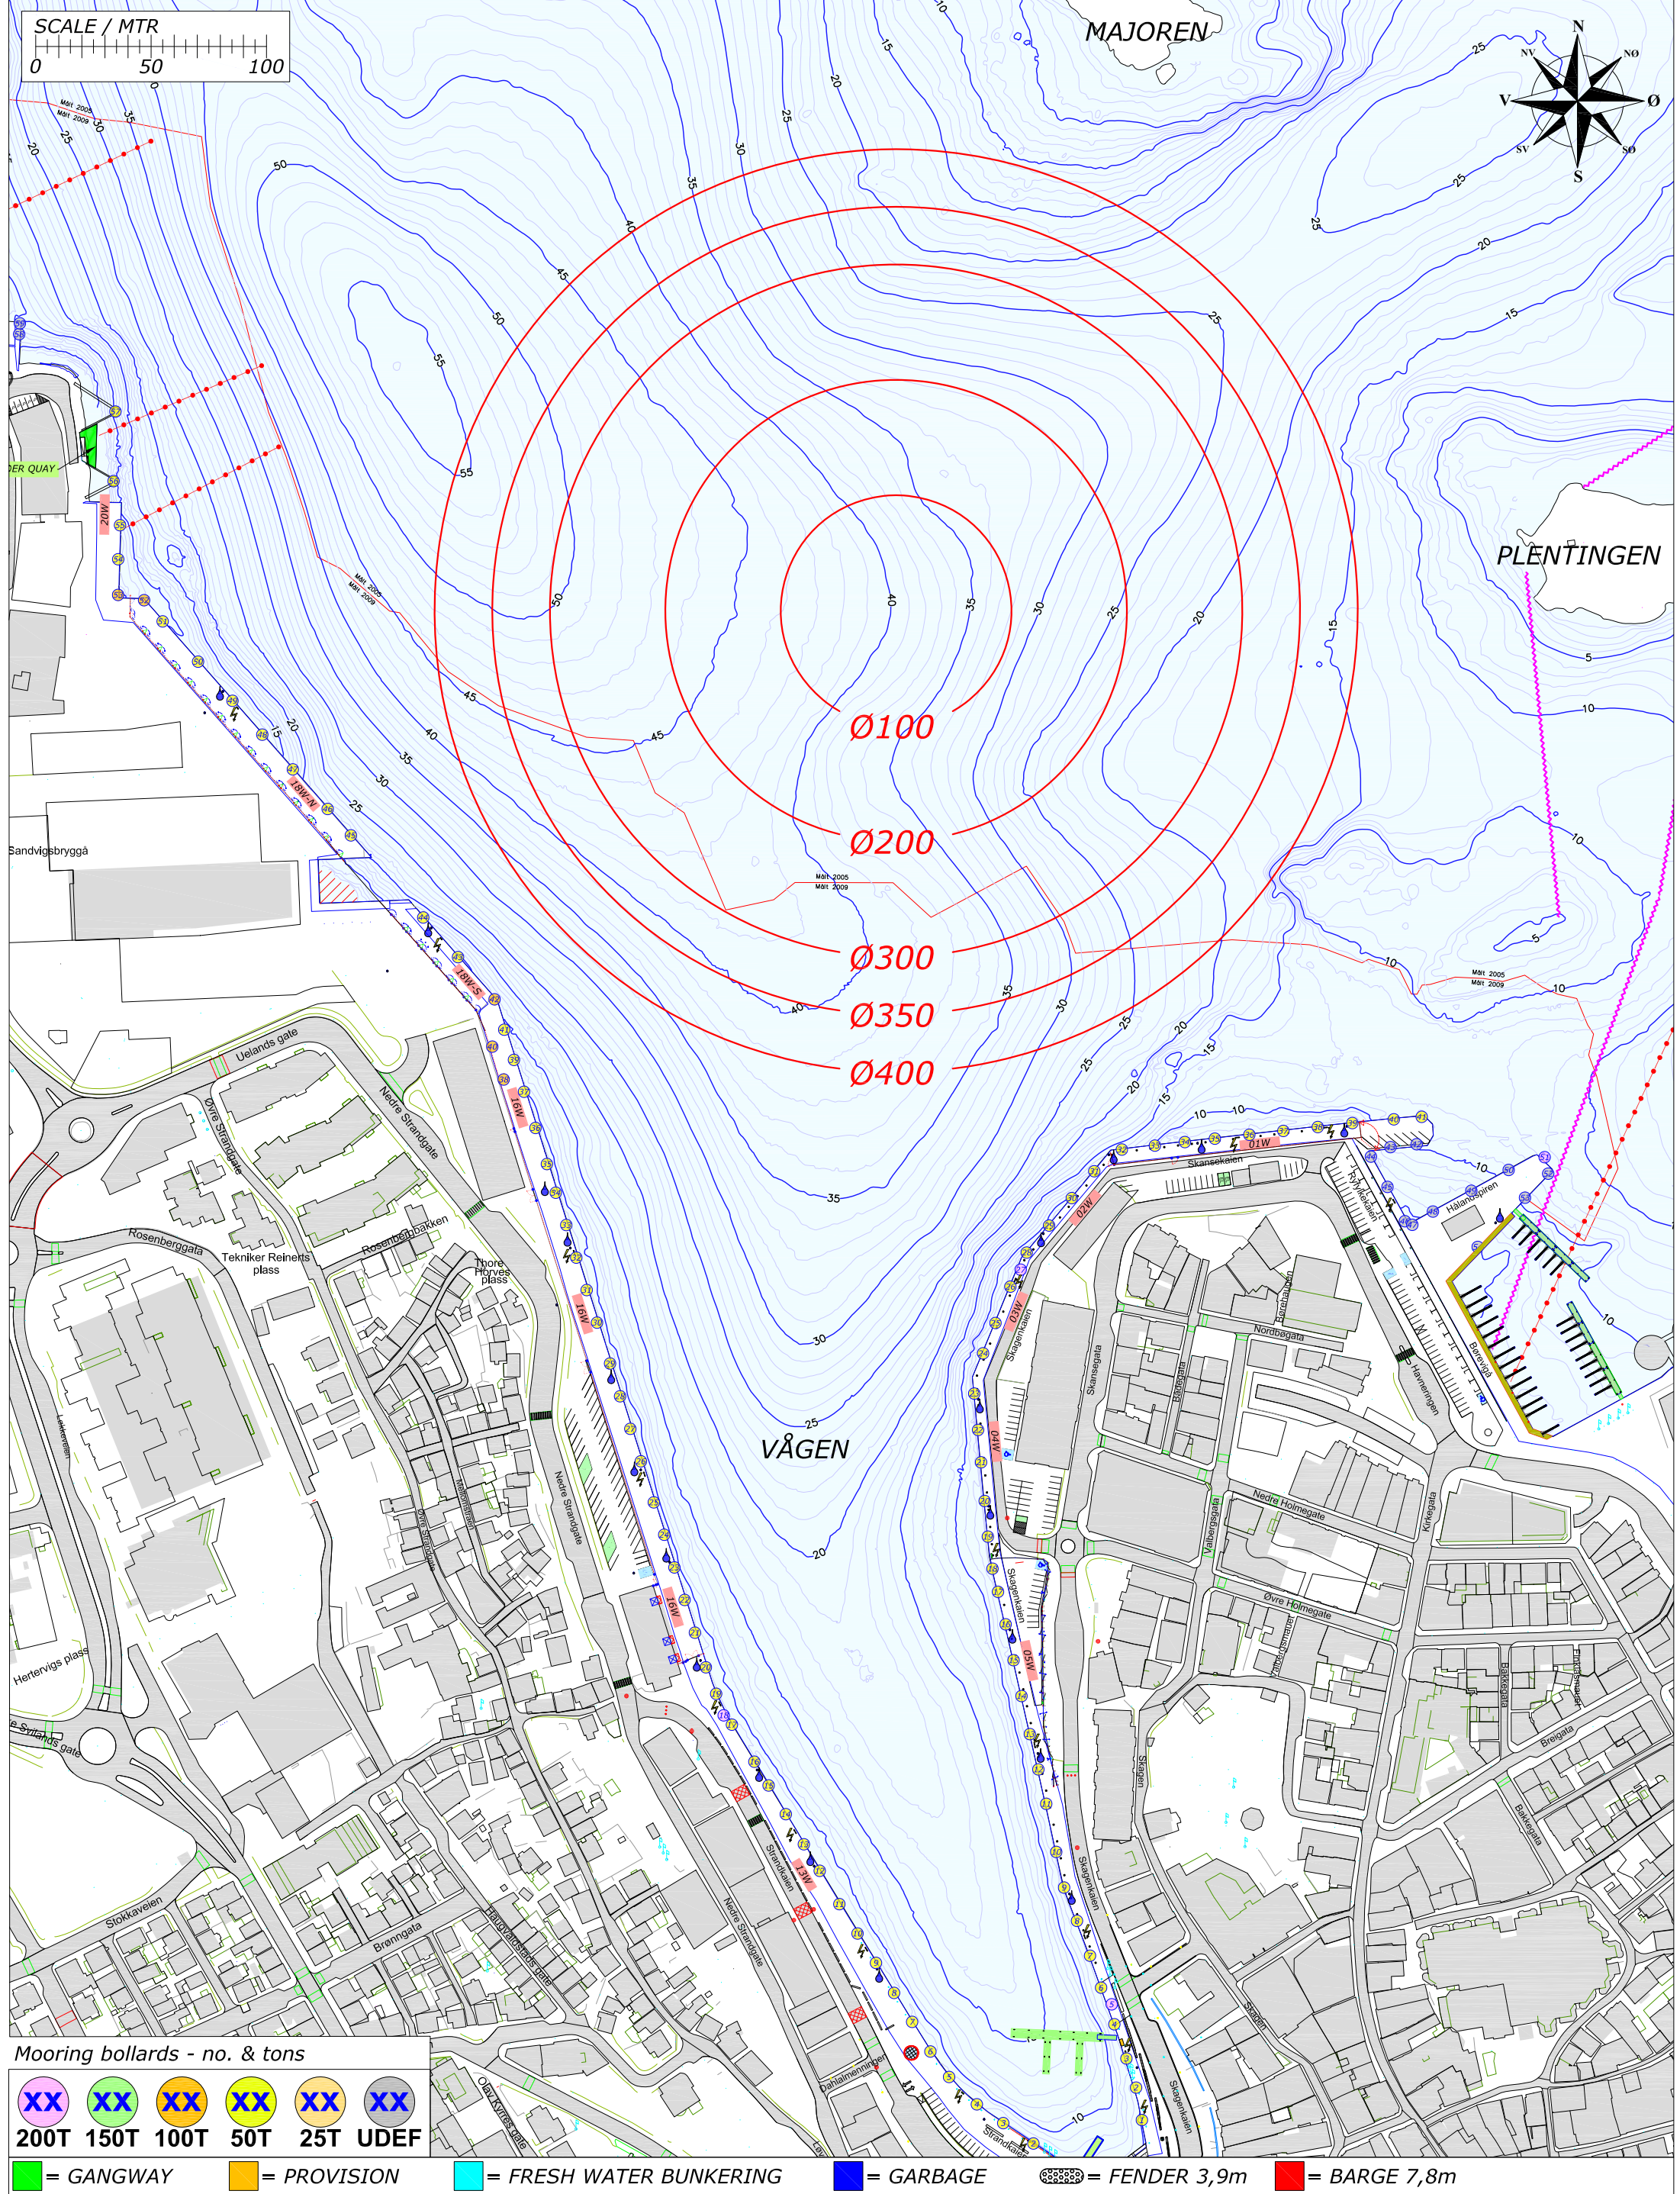

Mooring bollards - no. & tons

XX	XX	XX	XX	XX	XX
200T	150T	100T	50T	25T	UDEF

= GANGWAY = PROVISION = FRESH WATER BUNKERING = GARBAGE = FENDER 3,9m = BARGE 7,8m

Rev.	Date	Text	Sign
Drawn by R.KARLSEN		Approved by - date	
Filename STAVANGER_HAVN.DWG		Date 0	Scale 1:2500
Title PORT OF STAVANGER MOORINGPLAN		Drawing no.	
Customer Stavangerregionen Havnedrift AS		Size A3	Sheet 1/1

RUTEK


Rutek AS - Seiskjervegen 11 - 4055 Sola

BERTHING PLAN PORT OF STAVANGER WEDNESDAY 18. SEPTEMBER 2019

REV.NR. 01 - 05.01.2019



**STAVANGER
REGIONEN**
Havnedrift AS

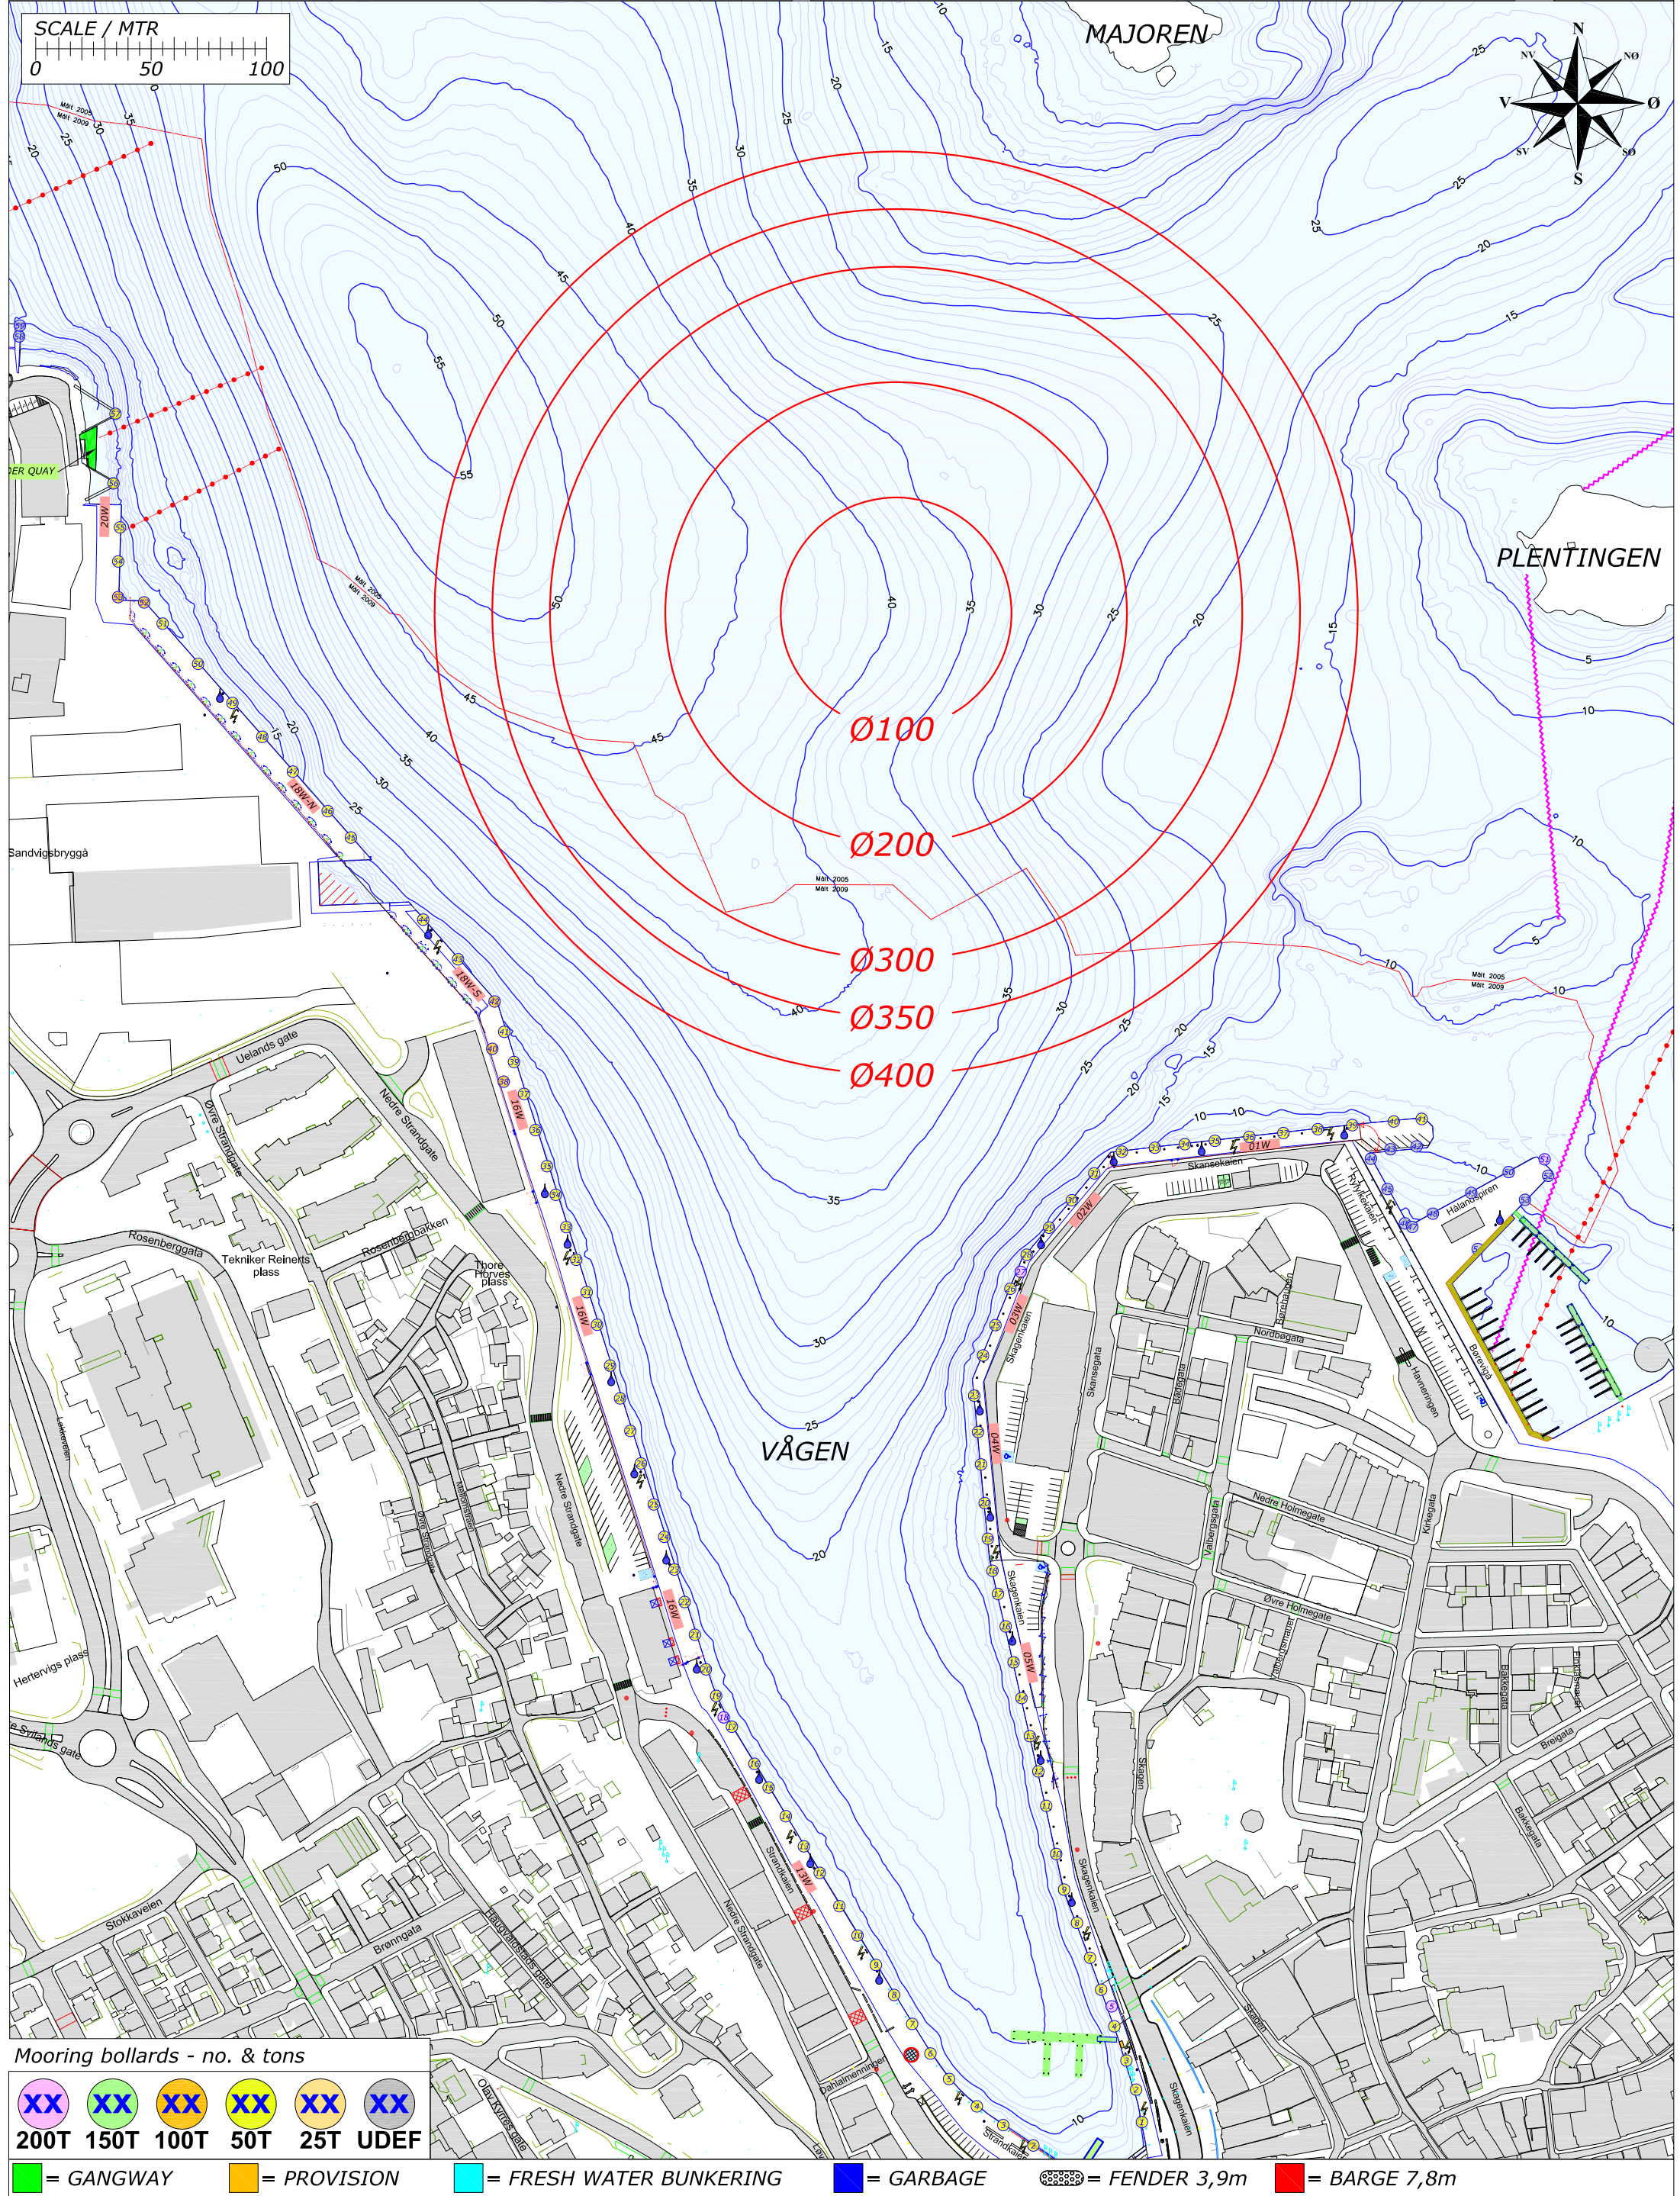

Rev.	Date	Text	Sign
Drawn by R.KARLSEN		Approved by - date	
Filename STAVANGER_HAVN.DWG		Date 0	Scale 1:2500
Title PORT OF STAVANGER MOORINGPLAN		Drawing no.	
Customer Stavangerregionen Havnedrift AS		Size A3	Sheet 1/1

RUTEK


Rutek AS - Seiskjervegen 11 - 4055 Sola

BERTHING PLAN PORT OF STAVANGER THURSDAY 19. SEPTEMBER 2019

REV.NR. 02 - 16.03.2019



**STAVANGER
REGIONEN**
Havnedrift AS

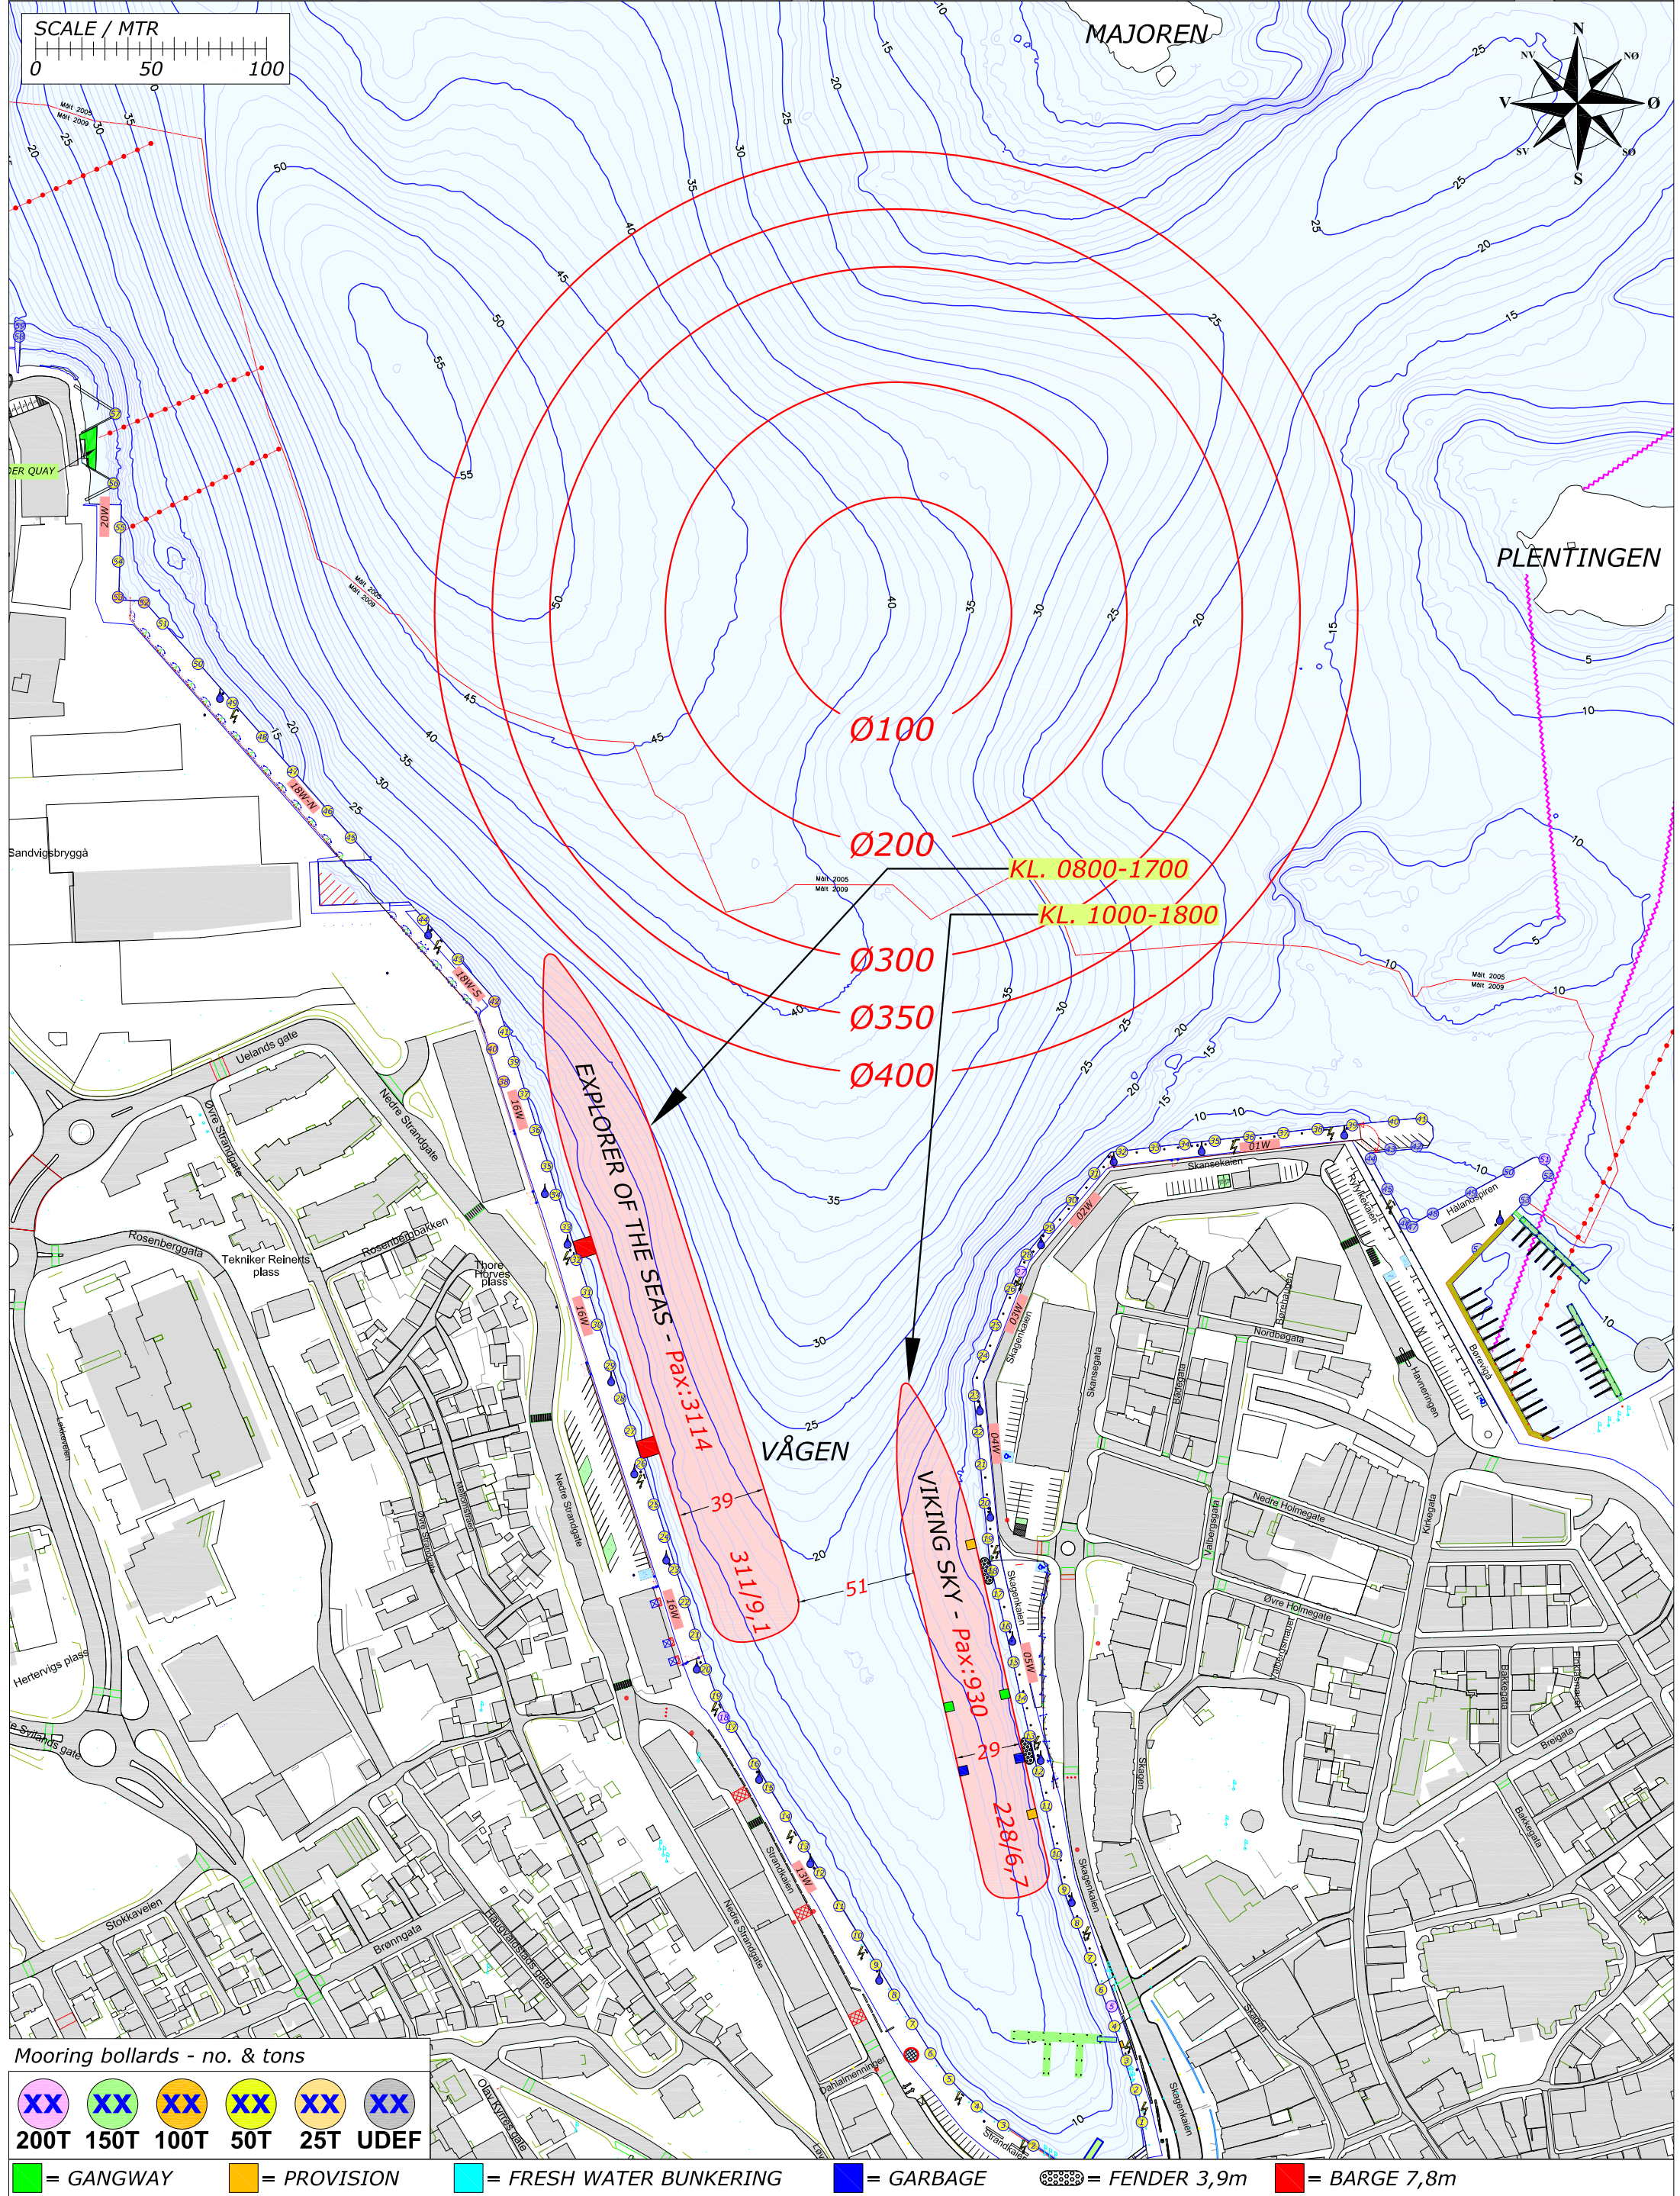

Mooring bollards - no. & tons

XX	XX	XX	XX	XX	XX
200T	150T	100T	50T	25T	UDEF


= GANGWAY	= PROVISION	= FRESH WATER BUNKERING	= GARBAGE	= FENDER 3,9m	= BARGE 7,8m
-----------	-------------	-------------------------	-----------	---------------	--------------

Rev.	Date	Text	Sign
Drawn by R.KARLSEN		Approved by - date	
Filename STAVANGER_HAVN.DWG		Date 0	Scale 1:2500
Title PORT OF STAVANGER MOORINGPLAN		Drawing no.	
Customer Stavangerregionen Havnedrift AS		Size A3	Sheet 1/1



BERTHING PLAN PORT OF STAVANGER
FRIDAY 20. SEPTEMBER 2019

REV.NR. 01 - 05.01.2019

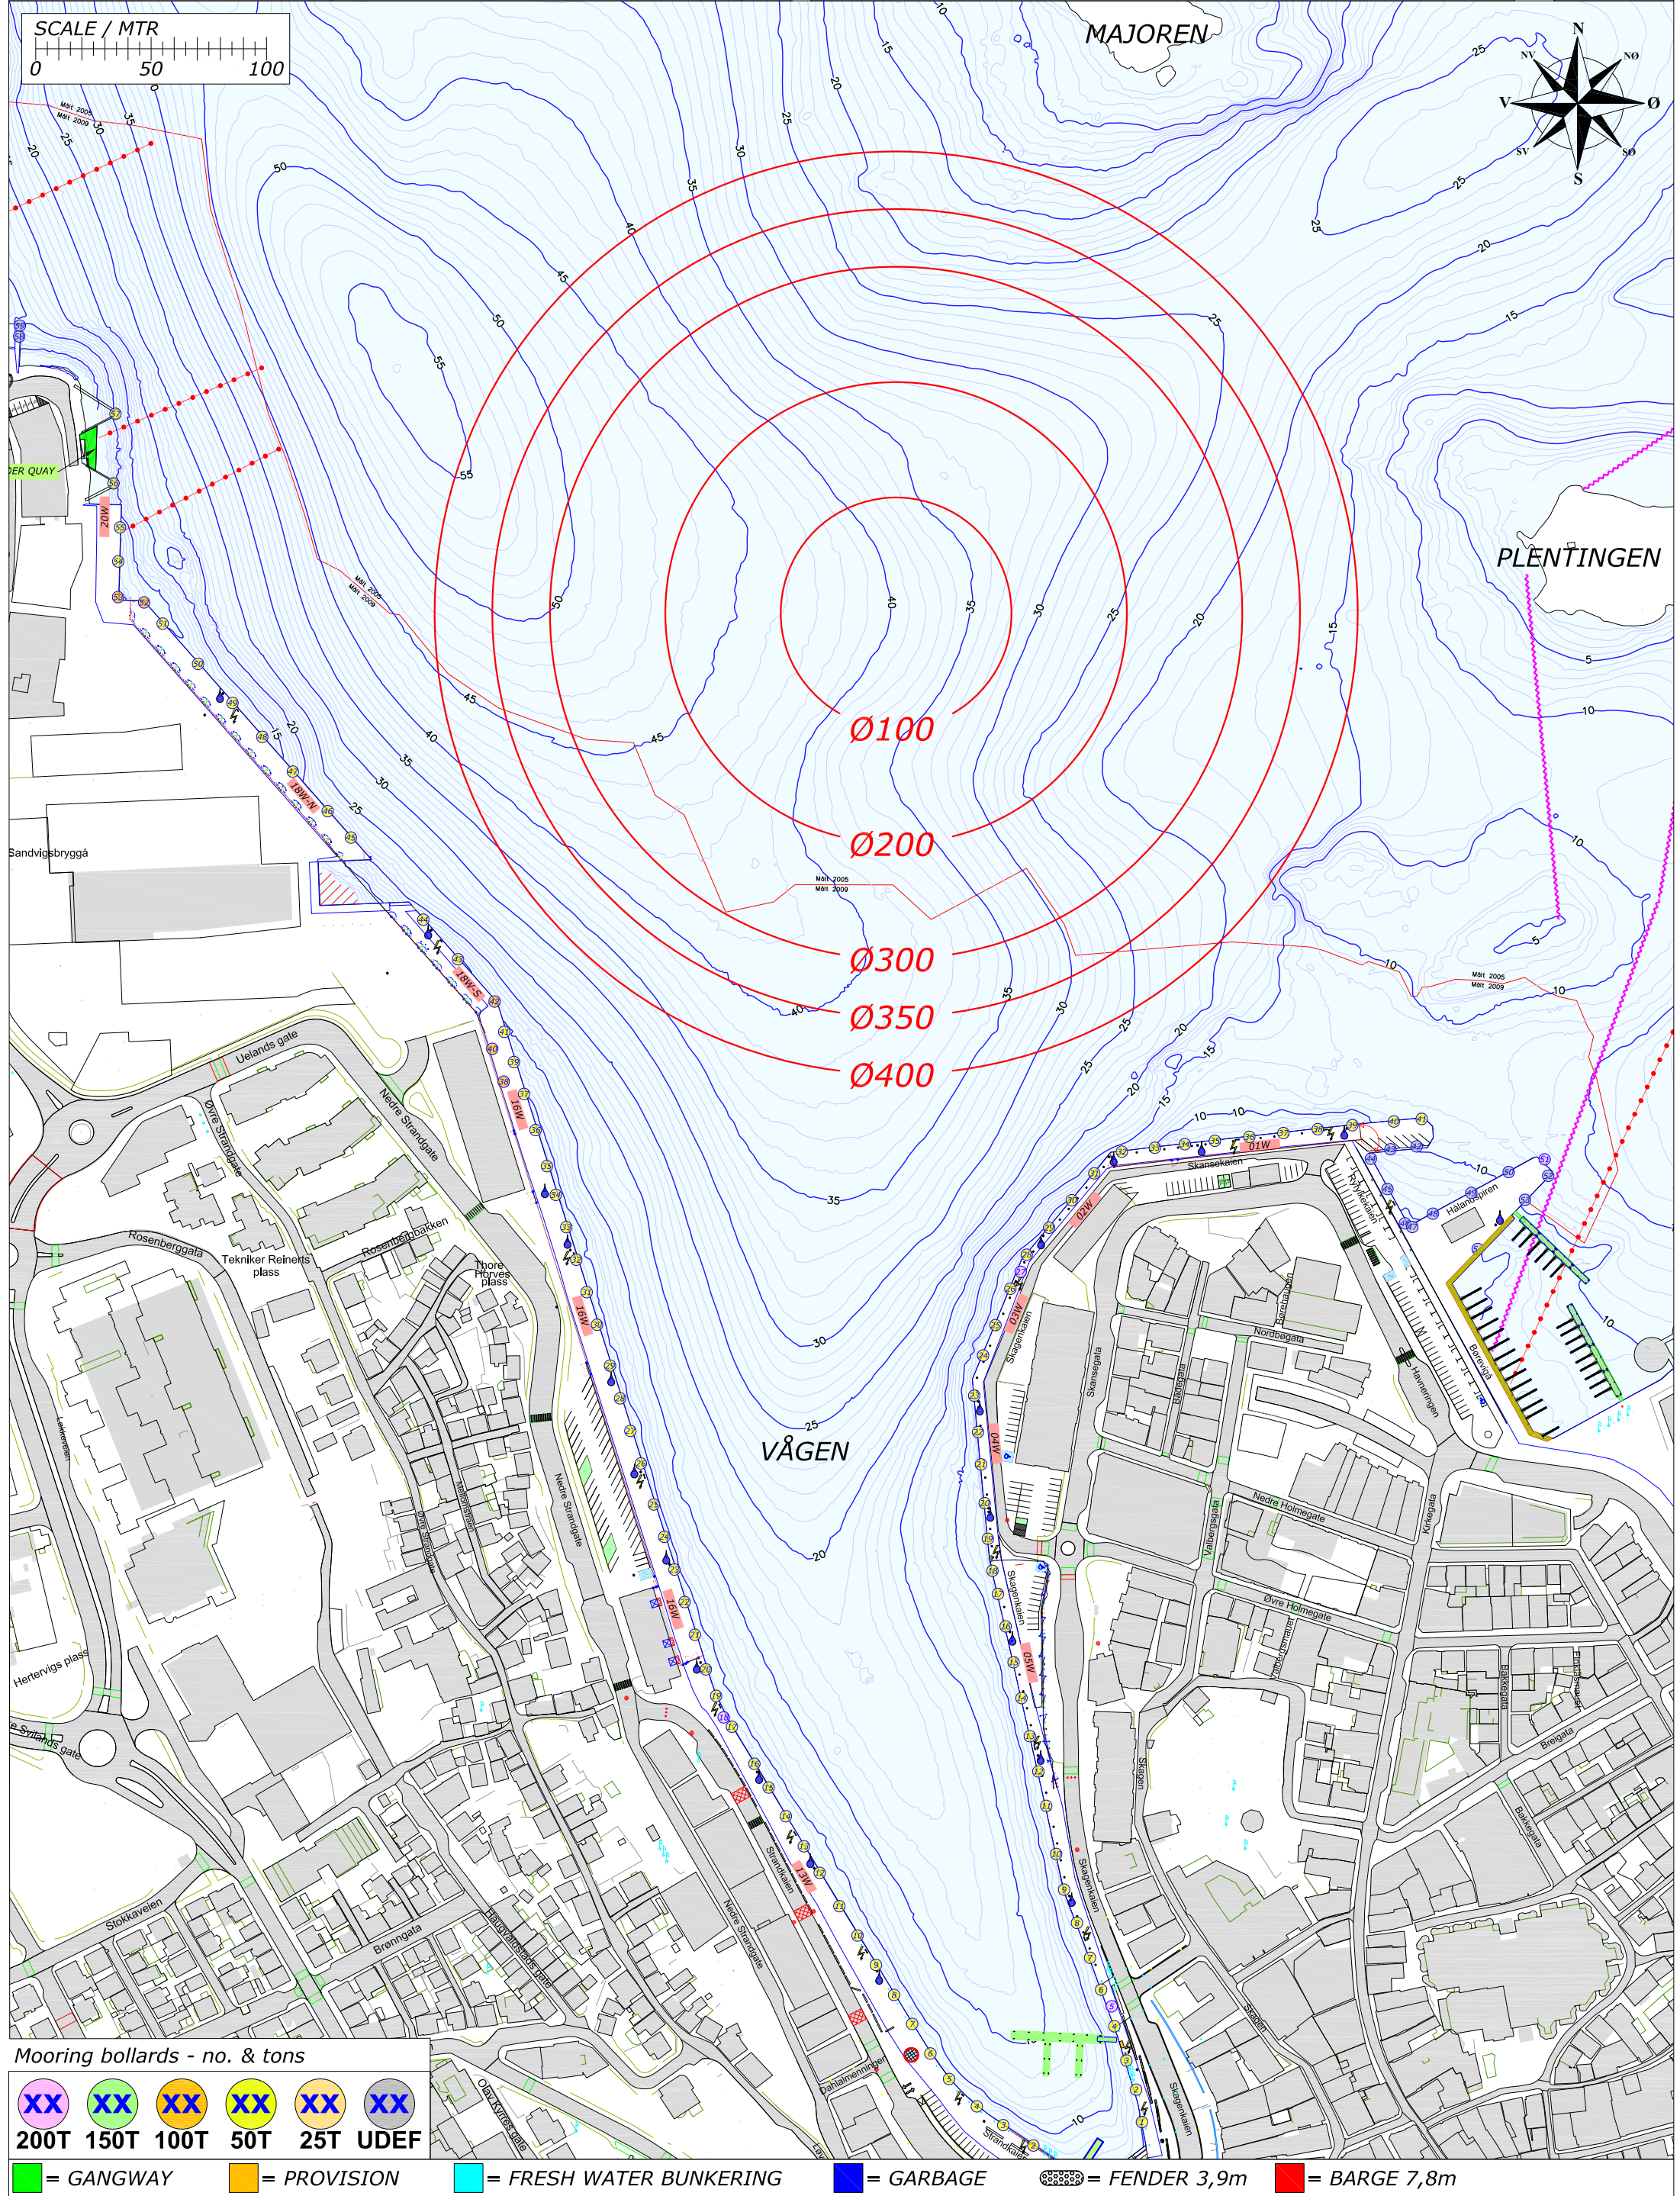

Mooring bollards - no. & tons

XX	XX	XX	XX	XX	XX
200T	150T	100T	50T	25T	UDEF


= GANGWAY	= PROVISION	= FRESH WATER BUNKERING	= GARBAGE	= FENDER 3,9m	= BARGE 7,8m
-----------	-------------	-------------------------	-----------	---------------	--------------

Rev.	Date	Text	Sign
Drawn by R.KARLSEN		Approved by - date	
Filename STAVANGER_HAVN.DWG		Date 0	Scale 1:2500
Title PORT OF STAVANGER MOORINGPLAN		Drawing no.	
Customer Stavangerregionen Havnedrift AS		Size A3	Sheet 1/1

RUTEK
Rutek AS - Seiskjervegen 11 - 4055 Sola

BERTHING PLAN PORT OF STAVANGER
SATURDAY 21. SEPTEMBER 2019

REV.NR. 01 - 05.01.2019

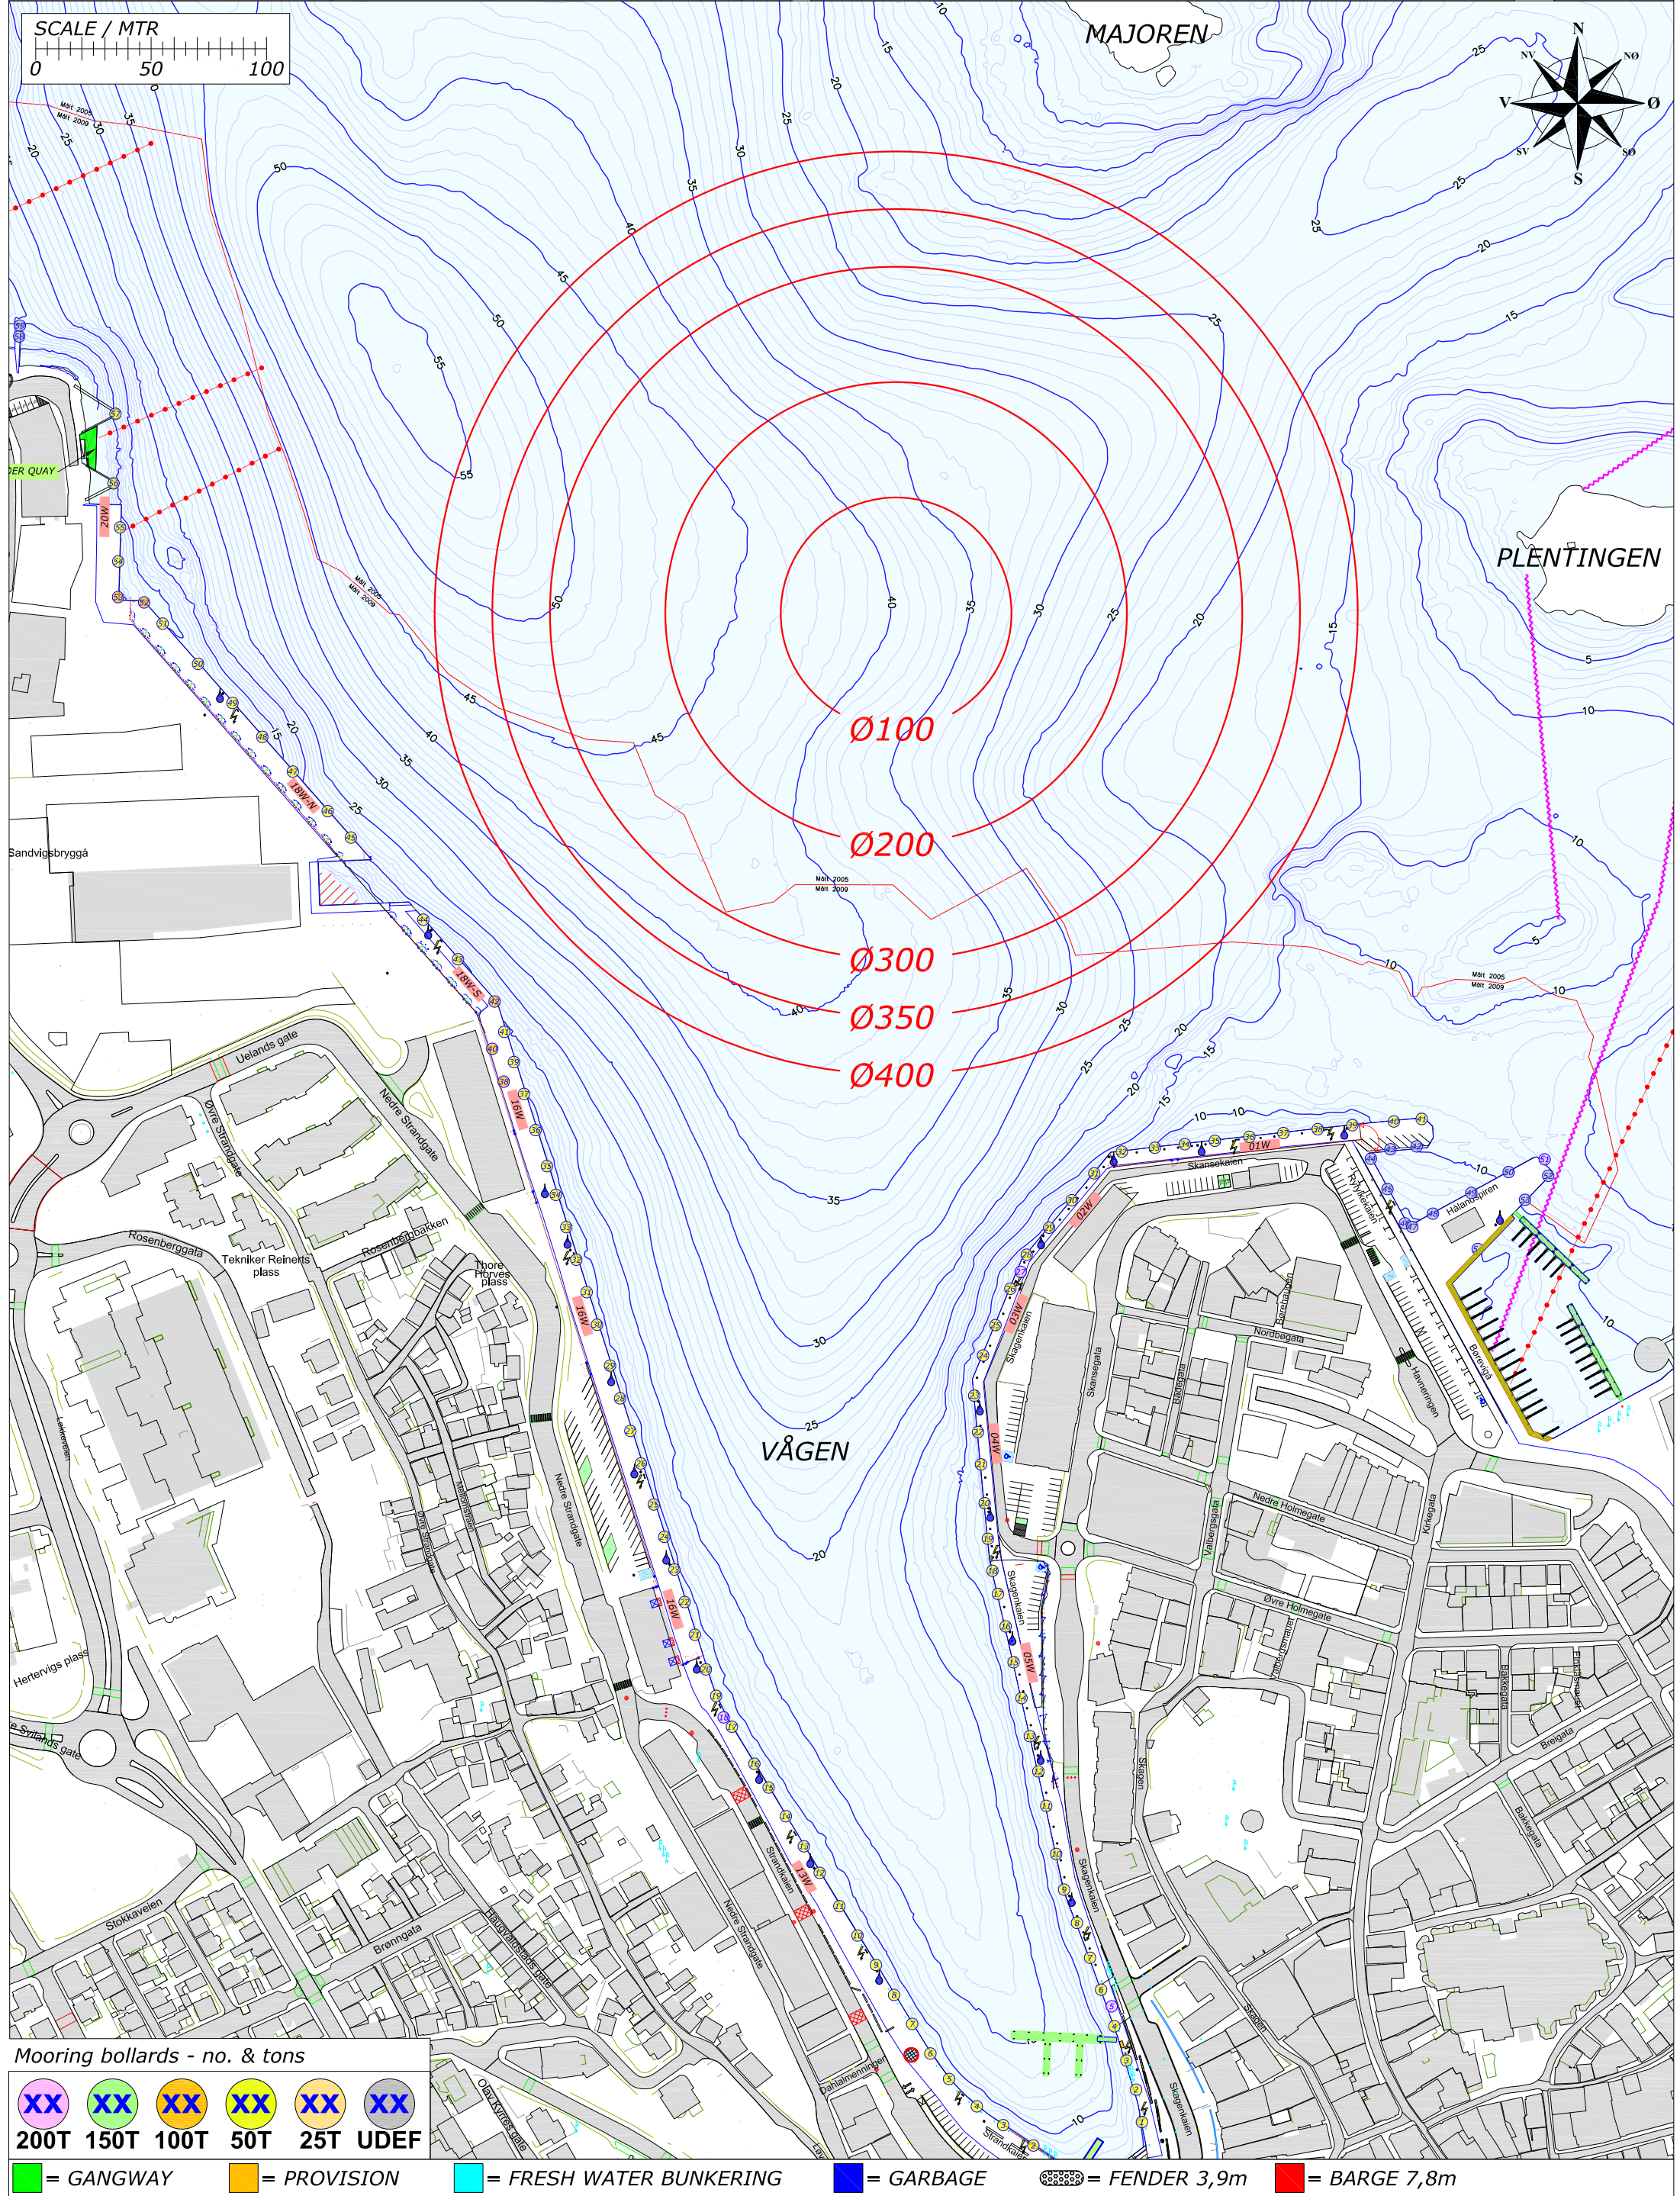

Mooring bollards - no. & tons

XX	XX	XX	XX	XX	XX
200T	150T	100T	50T	25T	UDEF


= GANGWAY	= PROVISION	= FRESH WATER BUNKERING	= GARBAGE	= FENDER 3,9m	= BARGE 7,8m
-----------	-------------	-------------------------	-----------	---------------	--------------

Rev.	Date	Text	Sign
Drawn by R.KARLSEN		Approved by - date	
Filename STAVANGER_HAVN.DWG		Date 0	Scale 1:2500
Title PORT OF STAVANGER MOORINGPLAN		Drawing no.	
Customer Stavangerregionen Havnedrift AS		Size A3	Sheet 1/1



BERTHING PLAN PORT OF STAVANGER
MONDAY 23. SEPTEMBER 2019

REV.NR. 01 - 05.01.2019

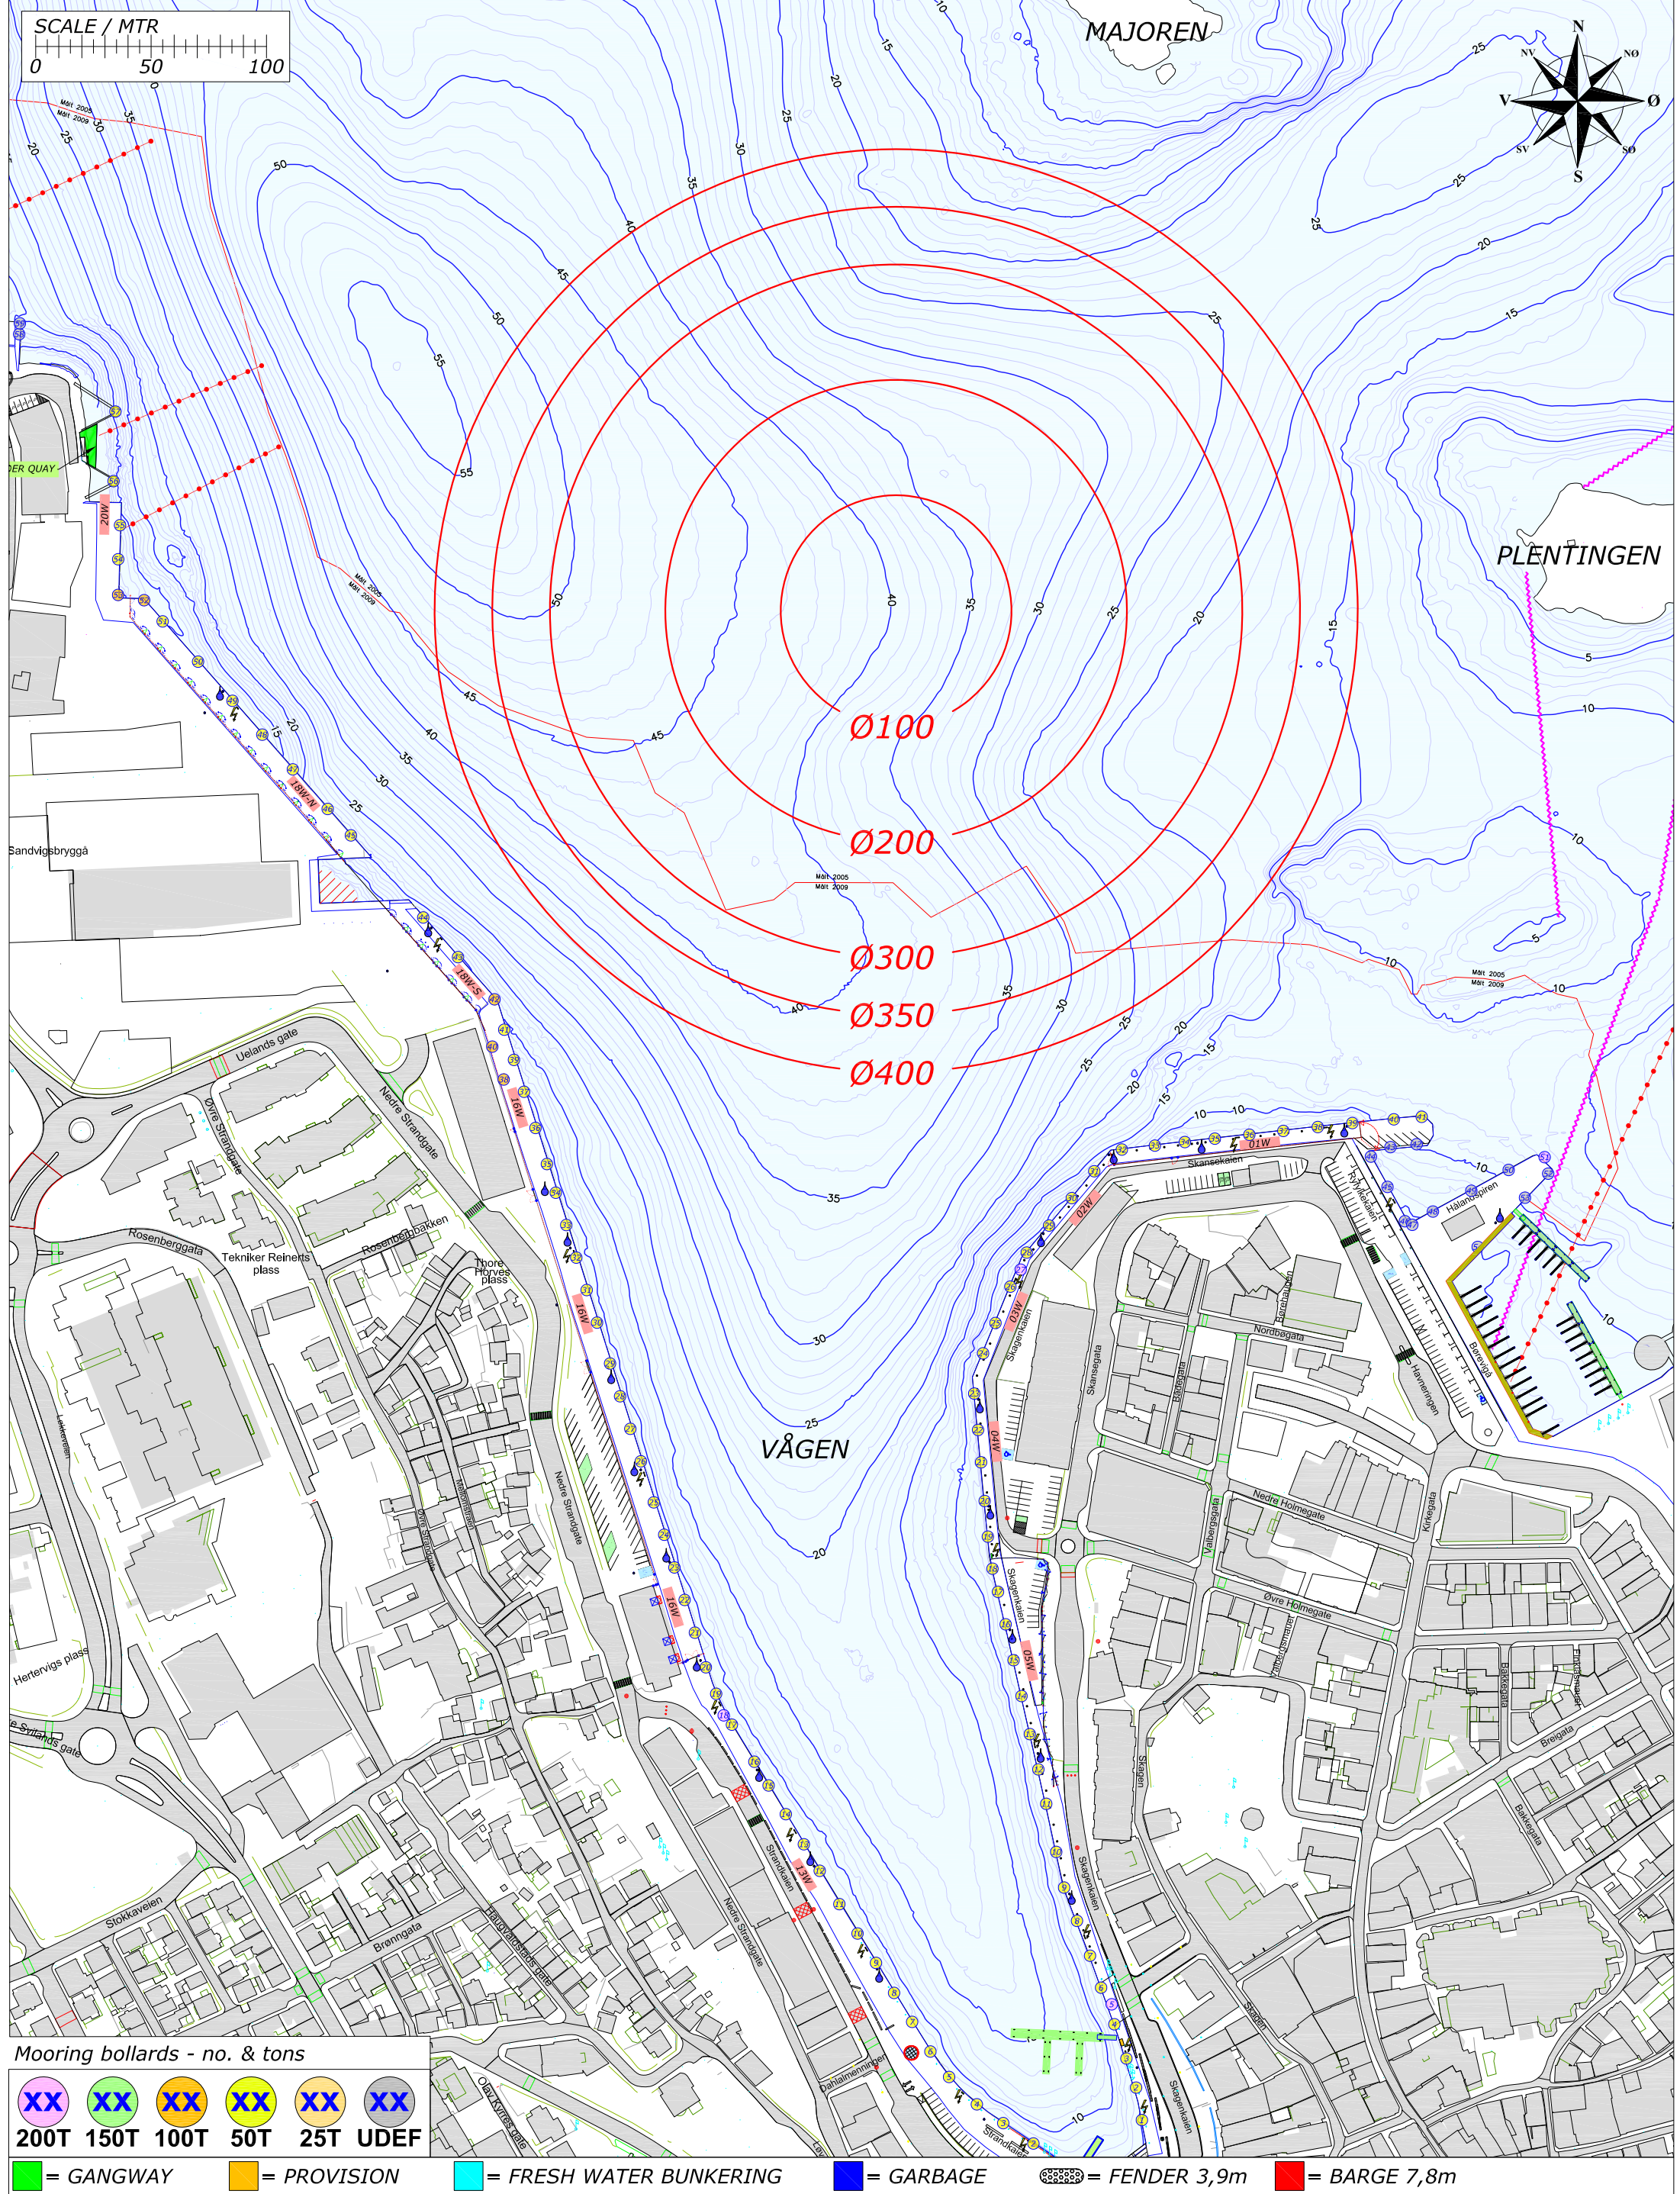

Mooring bollards - no. & tons

XX	XX	XX	XX	XX	XX
200T	150T	100T	50T	25T	UDEF

Legend:

- = GANGWAY
- = PROVISION
- = FRESH WATER BUNKERING
- = GARBAGE
- = FENDER 3,9m
- = BARGE 7,8m

Rev.	Date	Text	Sign
Drawn by R.KARLSEN		Approved by - date	
Filename STAVANGER_HAVN.DWG		Date 0	Scale 1:2500
Title PORT OF STAVANGER MOORINGPLAN		Drawing no.	
Customer Stavangerregionen Havnedrift AS		Size A3	Sheet 1/1

RUTEK


Rutek AS - Seiskjervegen 11 - 4055 Sola

BERTHING PLAN PORT OF STAVANGER TUESDAY 24. SEPTEMBER 2019

REV.NR. 01 - 05.01.2019



**STAVANGER
REGIONEN**
Havnedrift AS

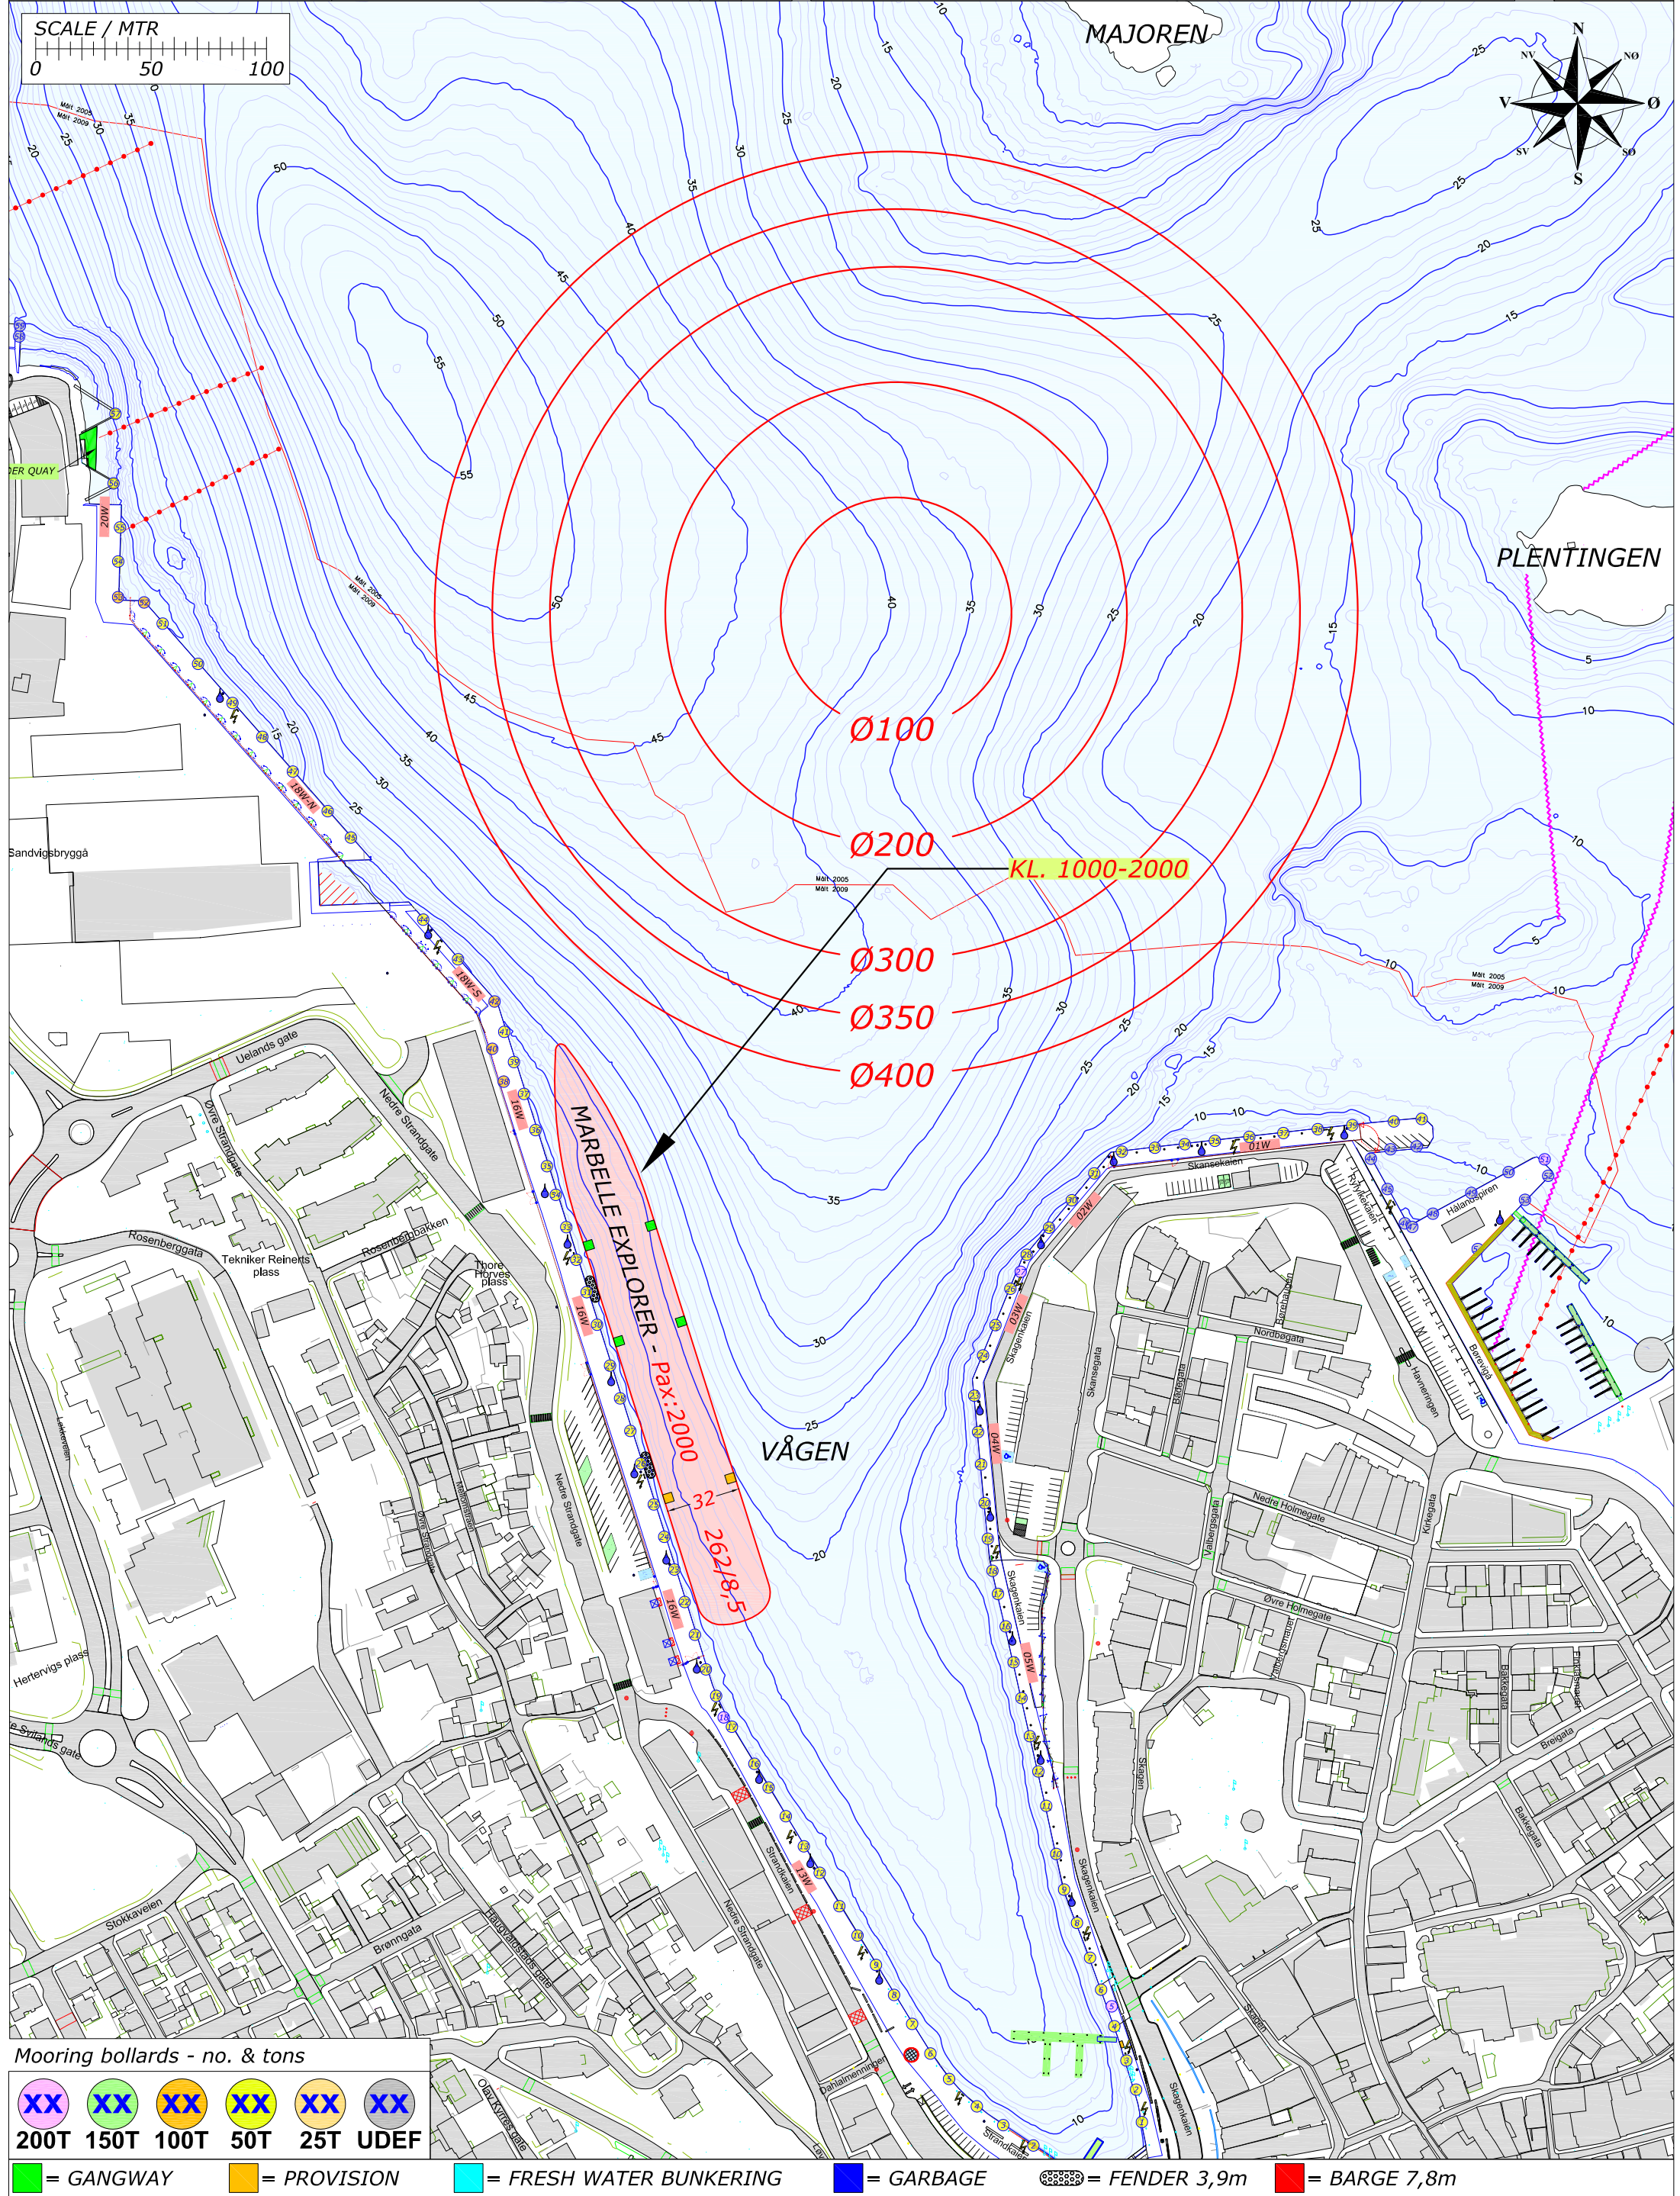

Mooring bollards - no. & tons

XX	XX	XX	XX	XX	XX
200T	150T	100T	50T	25T	UDEF

= GANGWAY = PROVISION = FRESH WATER BUNKERING = GARBAGE = FENDER 3,9m = BARGE 7,8m

Rev.	Date	Text	Sign
Drawn by R.KARLSEN		Approved by - date	
Filename STAVANGER_HAVN.DWG		Date 0	Scale 1:2500
Title PORT OF STAVANGER MOORINGPLAN		Drawing no.	
Customer Stavangerregionen Havnedrift AS		Size A3	Sheet 1/1

RUTEK


Rutek AS - Seiskjervegen 11 - 4055 Sola

BERTHING PLAN PORT OF STAVANGER WEDNESDAY 25. SEPTEMBER 2019

REV.NR. 01 - 05.01.2019



**STAVANGER
REGIONEN**
Havnedrift AS

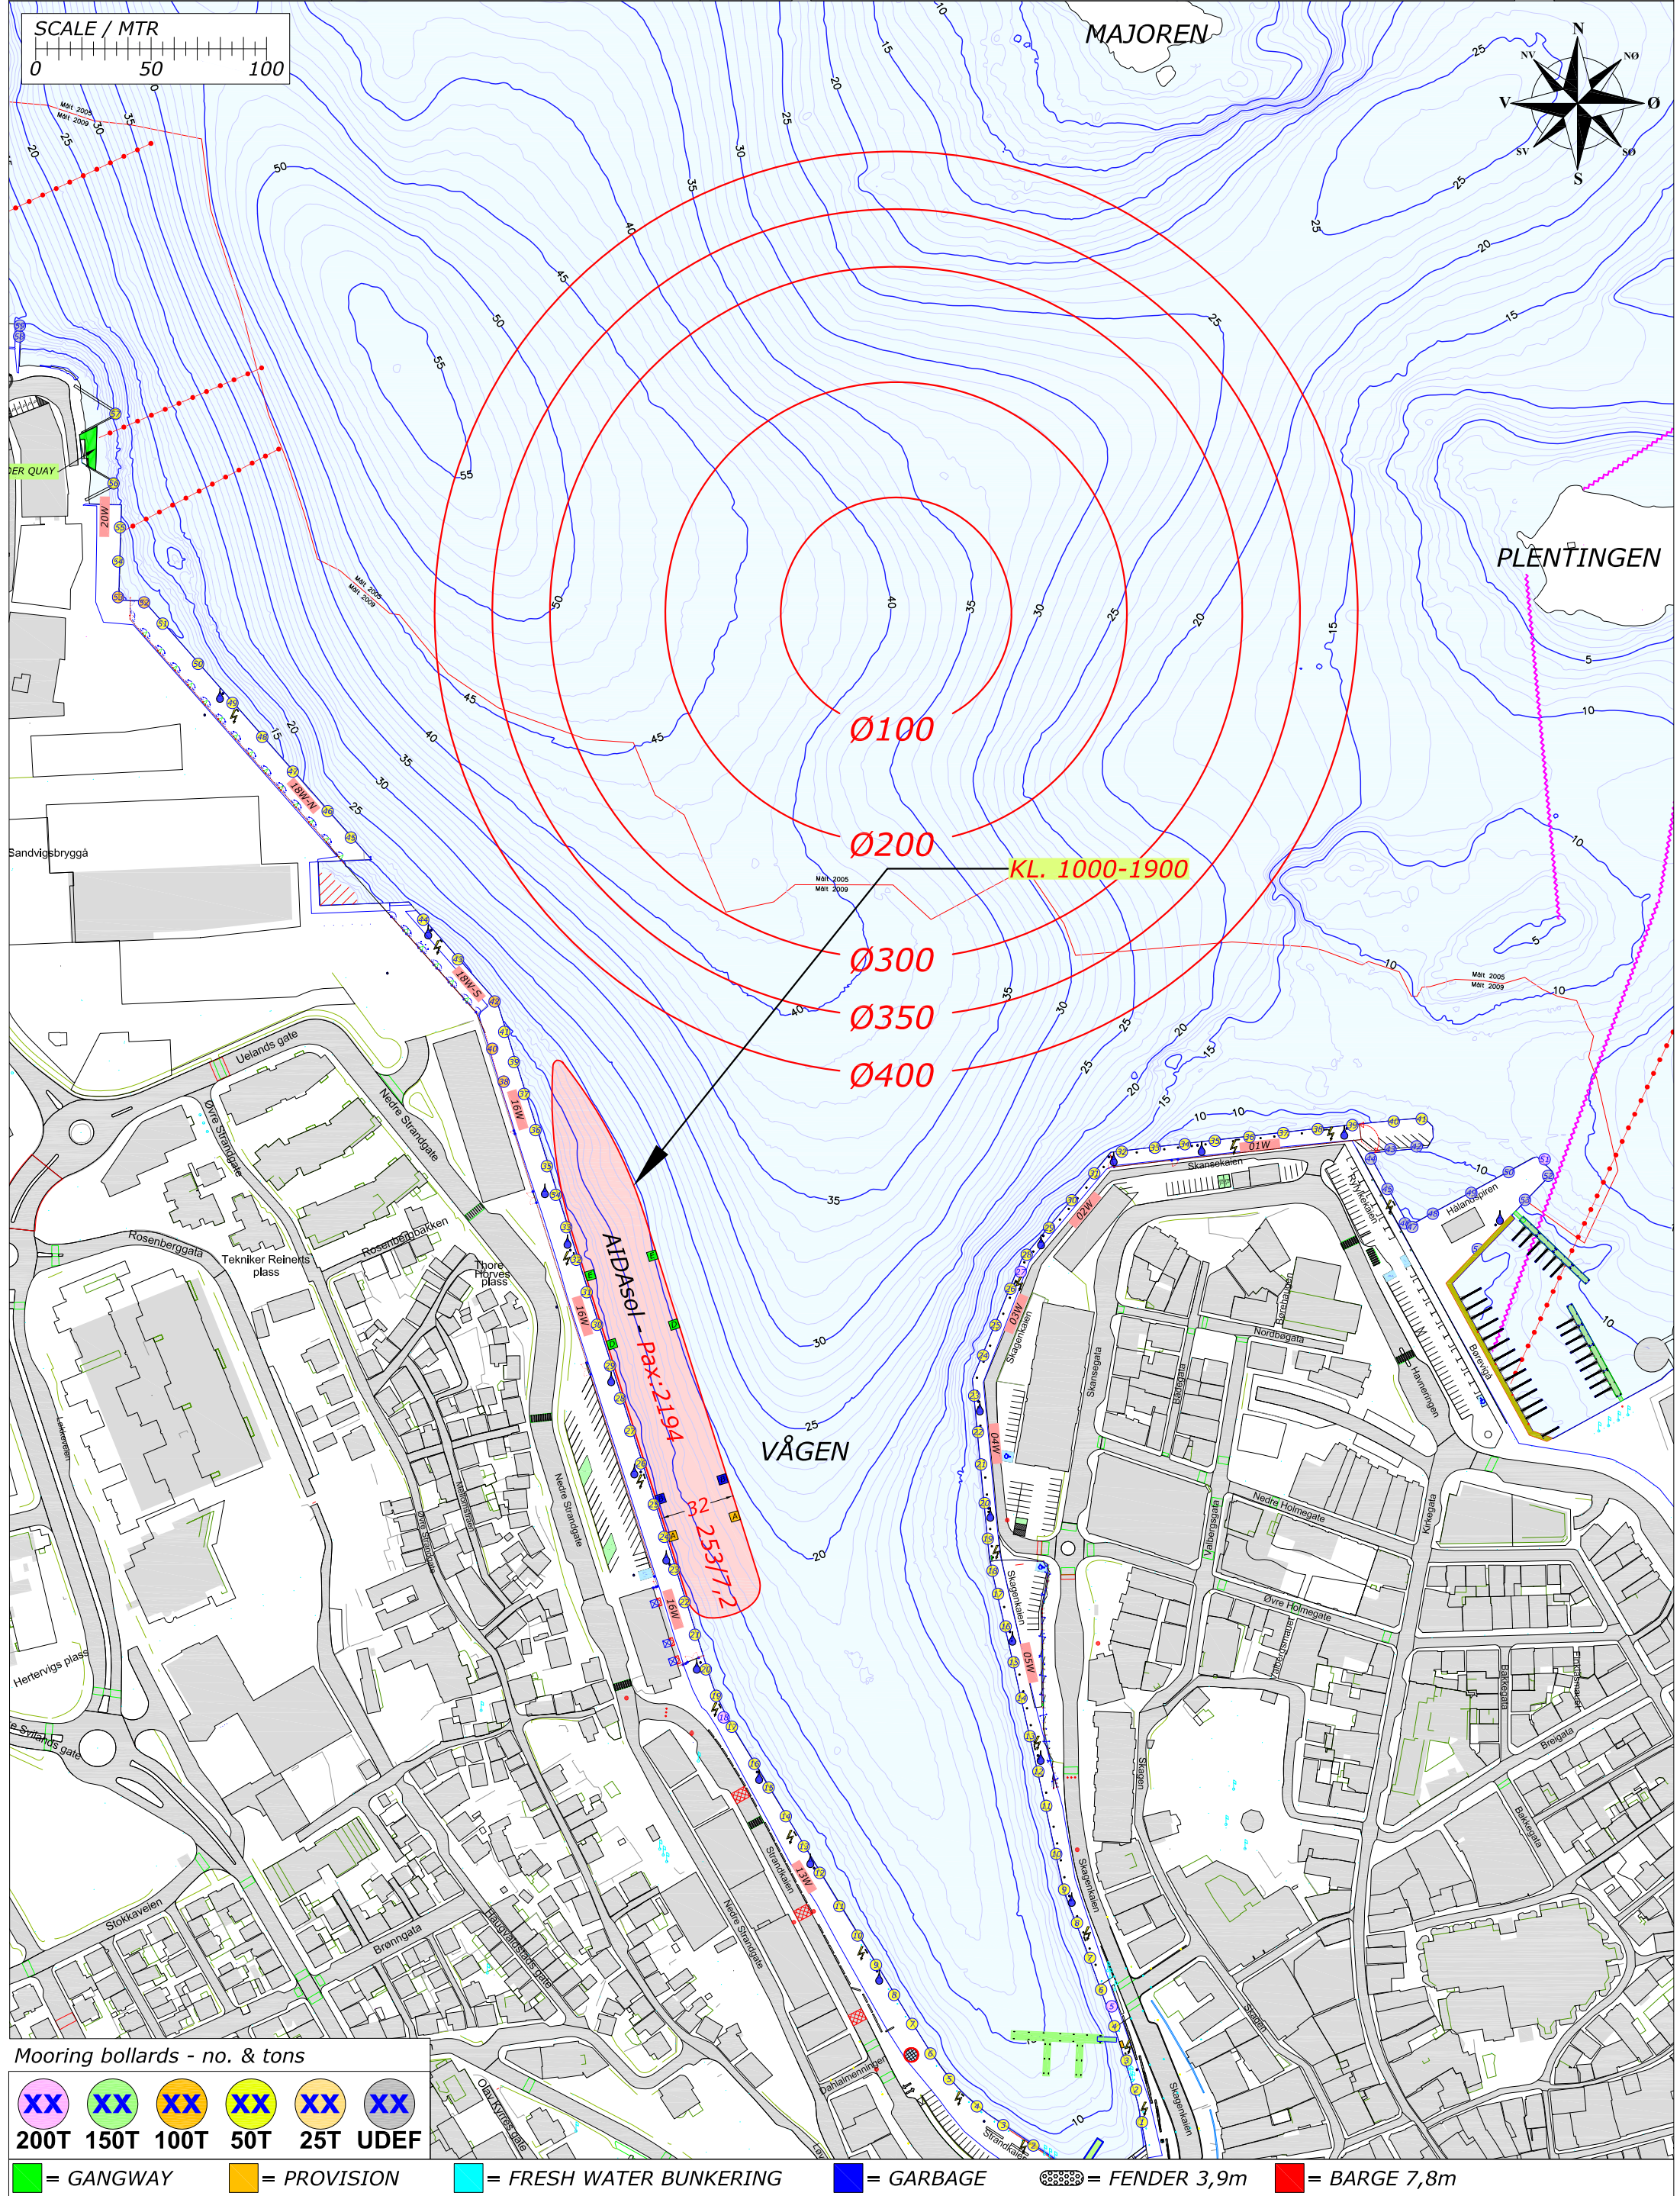

Mooring bollards - no. & tons

XX	XX	XX	XX	XX	XX
200T	150T	100T	50T	25T	UDEF


= GANGWAY = PROVISION = FRESH WATER BUNKERING = GARBAGE = FENDER 3,9m = BARGE 7,8m

Rev.	Date	Text	Sign
Drawn by R.KARLSEN		Approved by - date	
Filename STAVANGER_HAVN.DWG		Date 0	Scale 1:2500
Title PORT OF STAVANGER MOORINGPLAN		Drawing no.	
Customer Stavangerregionen Havnedrift AS		Size A3	Sheet 1/1



BERTHING PLAN PORT OF STAVANGER
THURSDAY 26. SEPTEMBER 2019

REV.NR. 01 - 05.01.2019

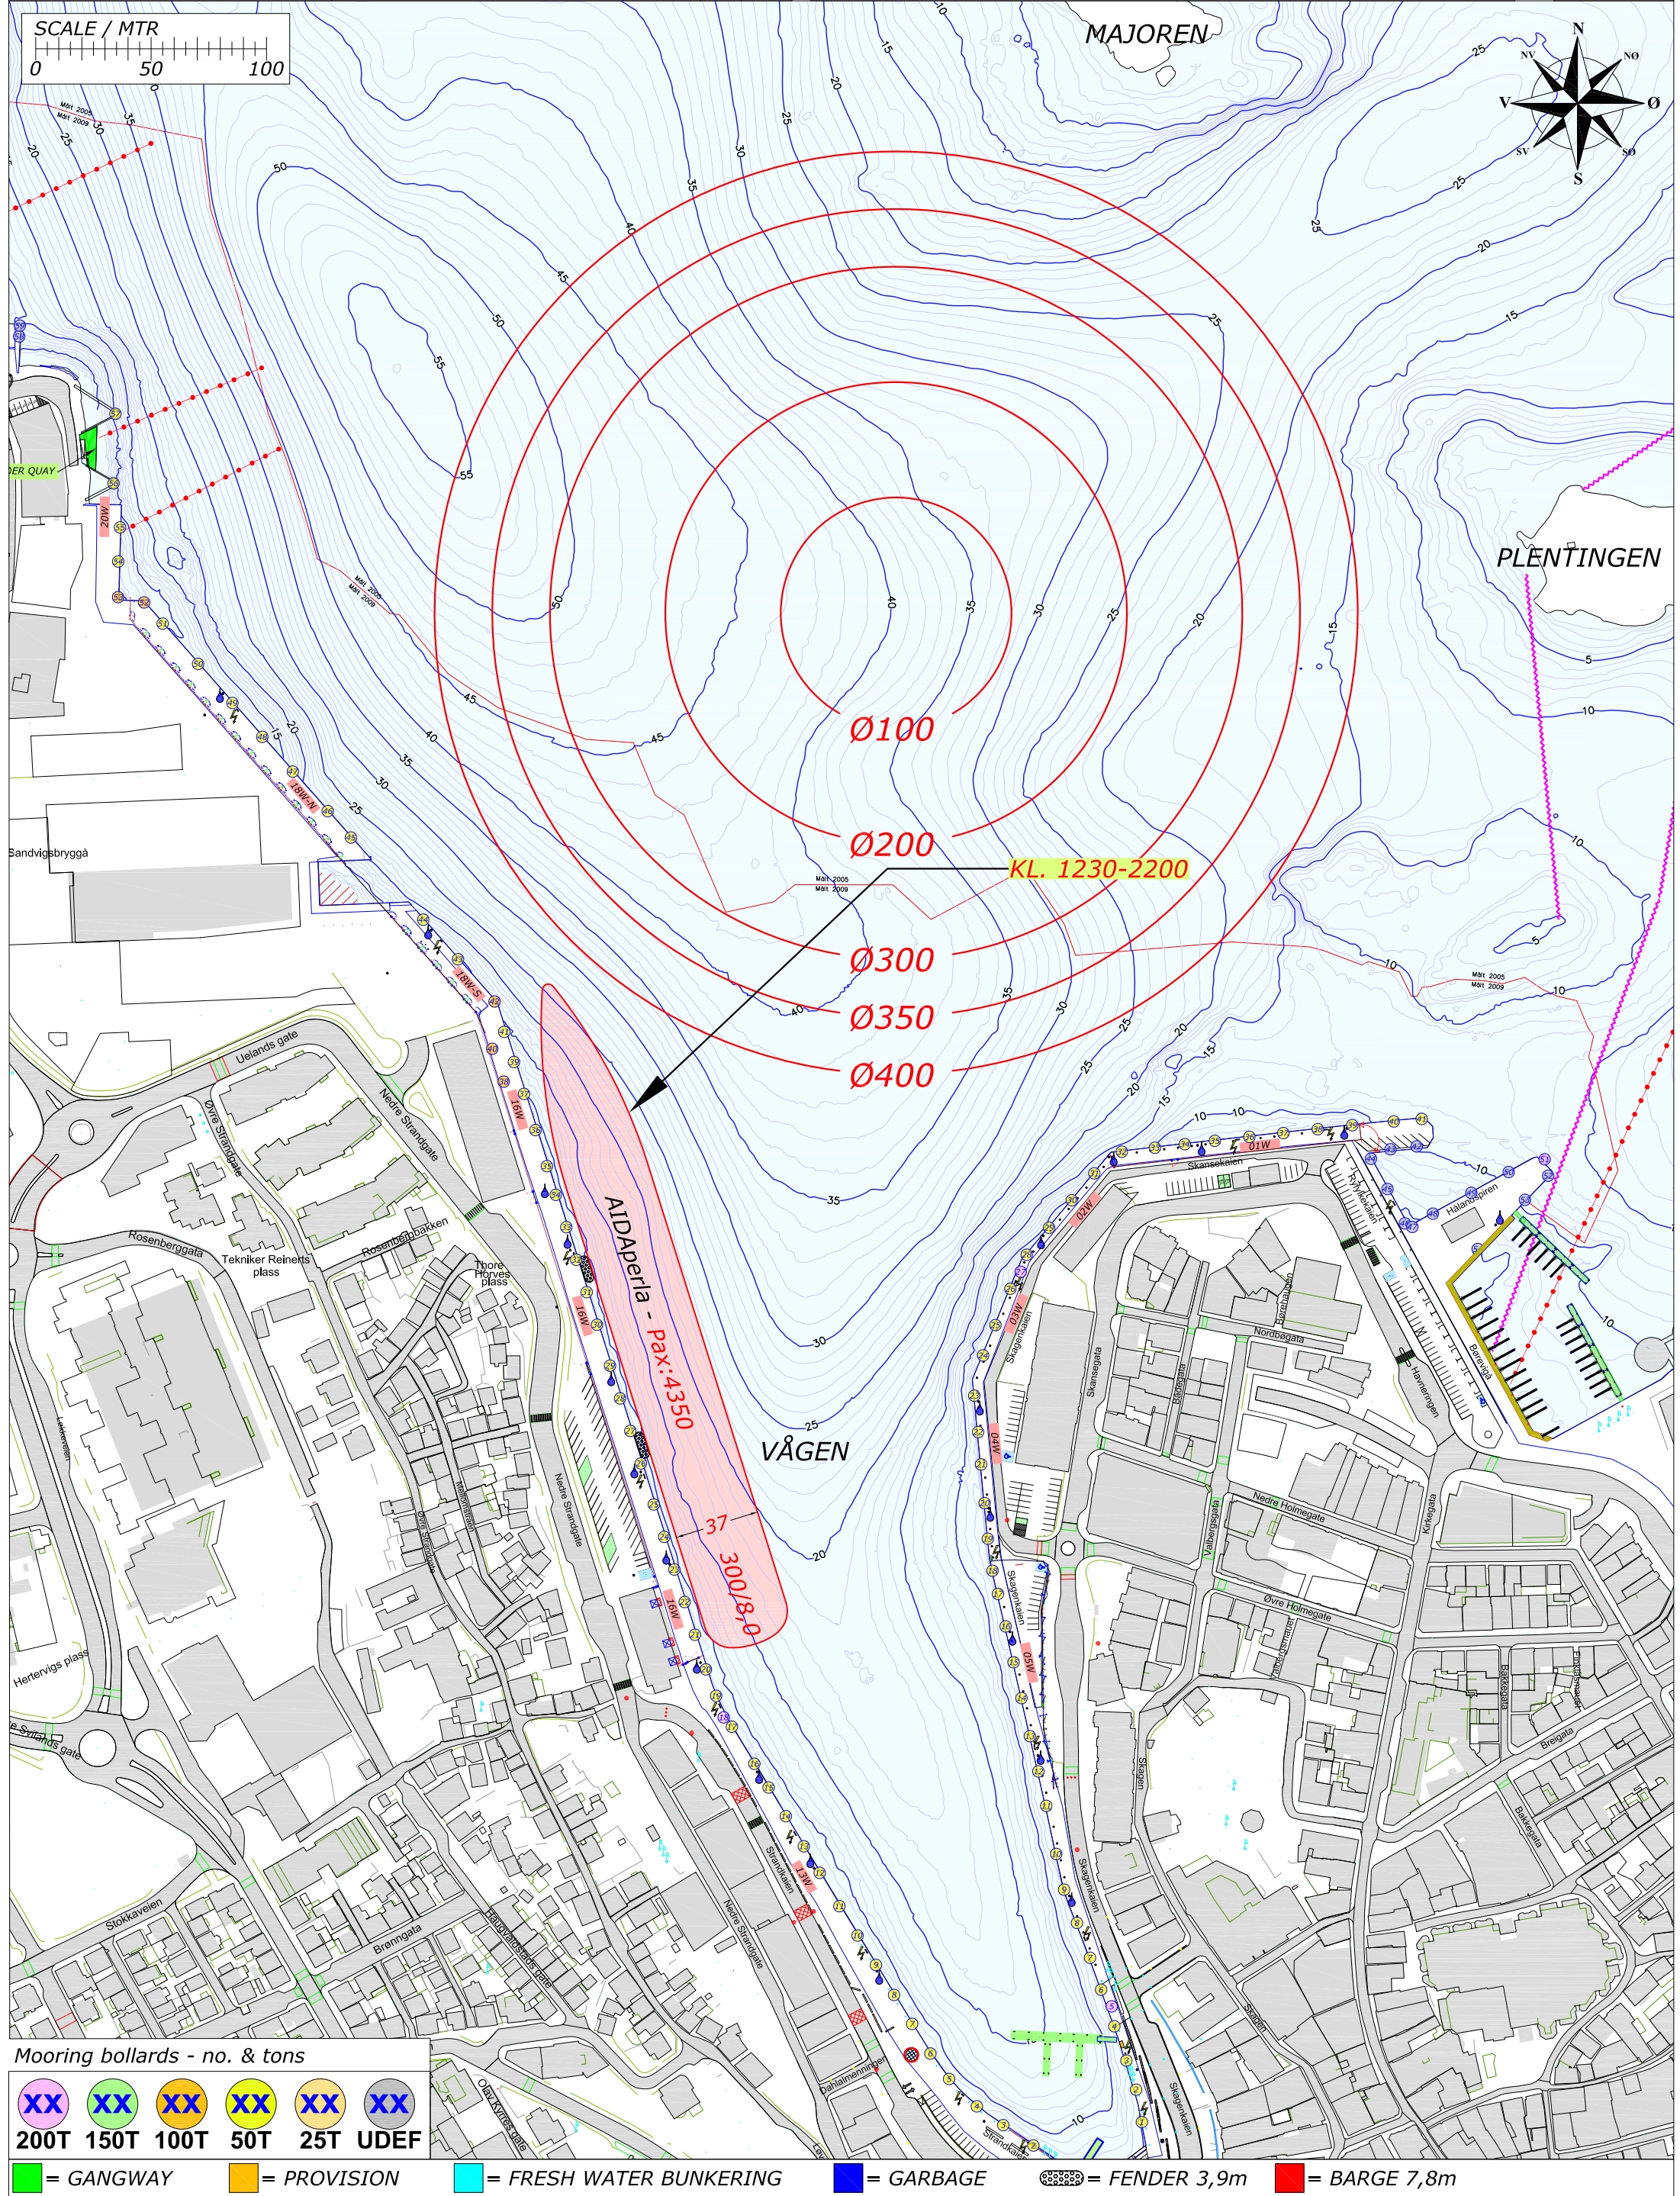

Mooring bollards - no. & tons

XX	XX	XX	XX	XX	XX
200T	150T	100T	50T	25T	UDEF

Legend:


- = GANGWAY
- = PROVISION
- = FRESH WATER BUNKERING
- = GARBAGE
- = FENDER 3,9m
- = BARGE 7,8m

Rev.	Date	Text	Sign
Drawn by R.KARLSEN		Approved by - date	
Filename STAVANGER_HAVN.DWG		Date 0	Scale 1:2500
Title PORT OF STAVANGER MOORINGPLAN		Drawing no.	
Customer Stavangerregionen Havnedrift AS		Size A3	Sheet 1/1



BERTHING PLAN PORT OF STAVANGER
FRIDAY 27. SEPTEMBER 2019

REV.NR. 01 - 05.01.2019

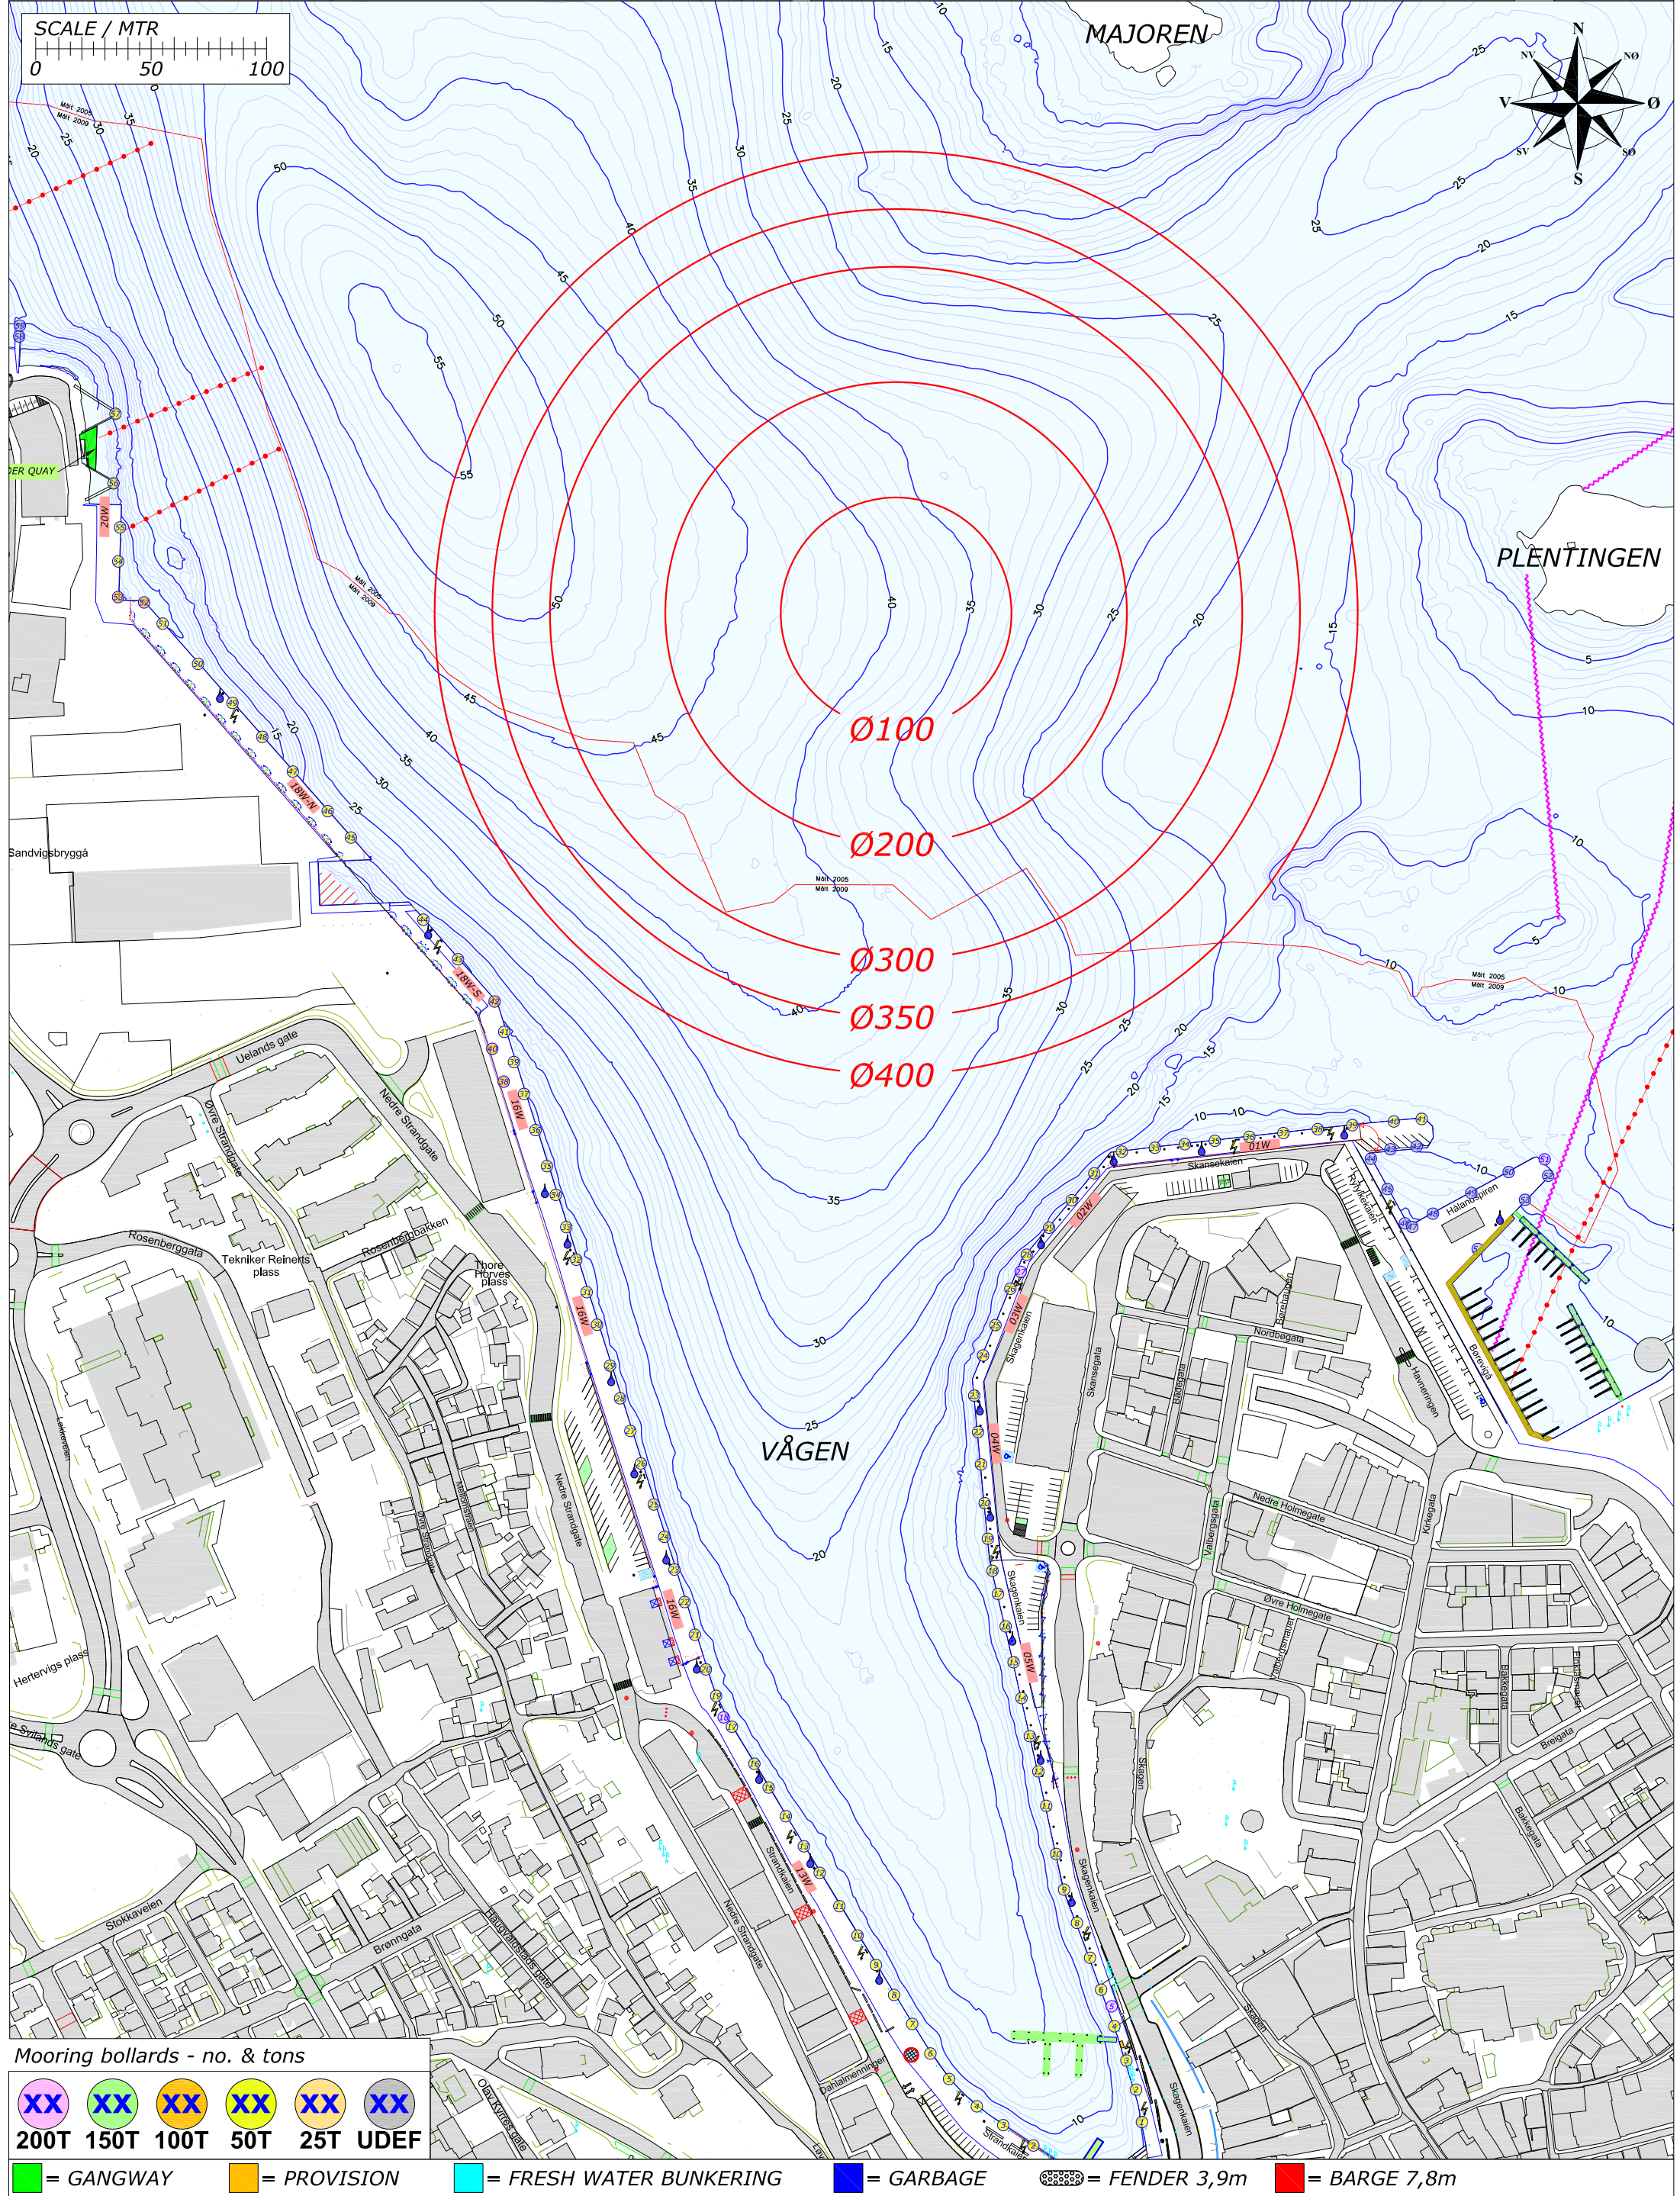

Mooring bollards - no. & tons

XX	XX	XX	XX	XX	XX
200T	150T	100T	50T	25T	UDEF


= GANGWAY	= PROVISION	= FRESH WATER BUNKERING	= GARBAGE	= FENDER 3,9m	= BARGE 7,8m
-----------	-------------	-------------------------	-----------	---------------	--------------

Rev.	Date	Text	Sign
Drawn by R.KARLSEN		Approved by - date	
Filename STAVANGER_HAVN.DWG		Date 0	Scale 1:2500
Title PORT OF STAVANGER MOORINGPLAN		Drawing no.	
Customer Stavangerregionen Havnedrift AS		Size A3	Sheet 1/1

RUTEK
Rutek AS - Seiskjervegen 11 - 4055 Sola

BERTHING PLAN PORT OF STAVANGER
SATURDAY 28. SEPTEMBER 2019

REV.NR. 01 - 05.01.2019

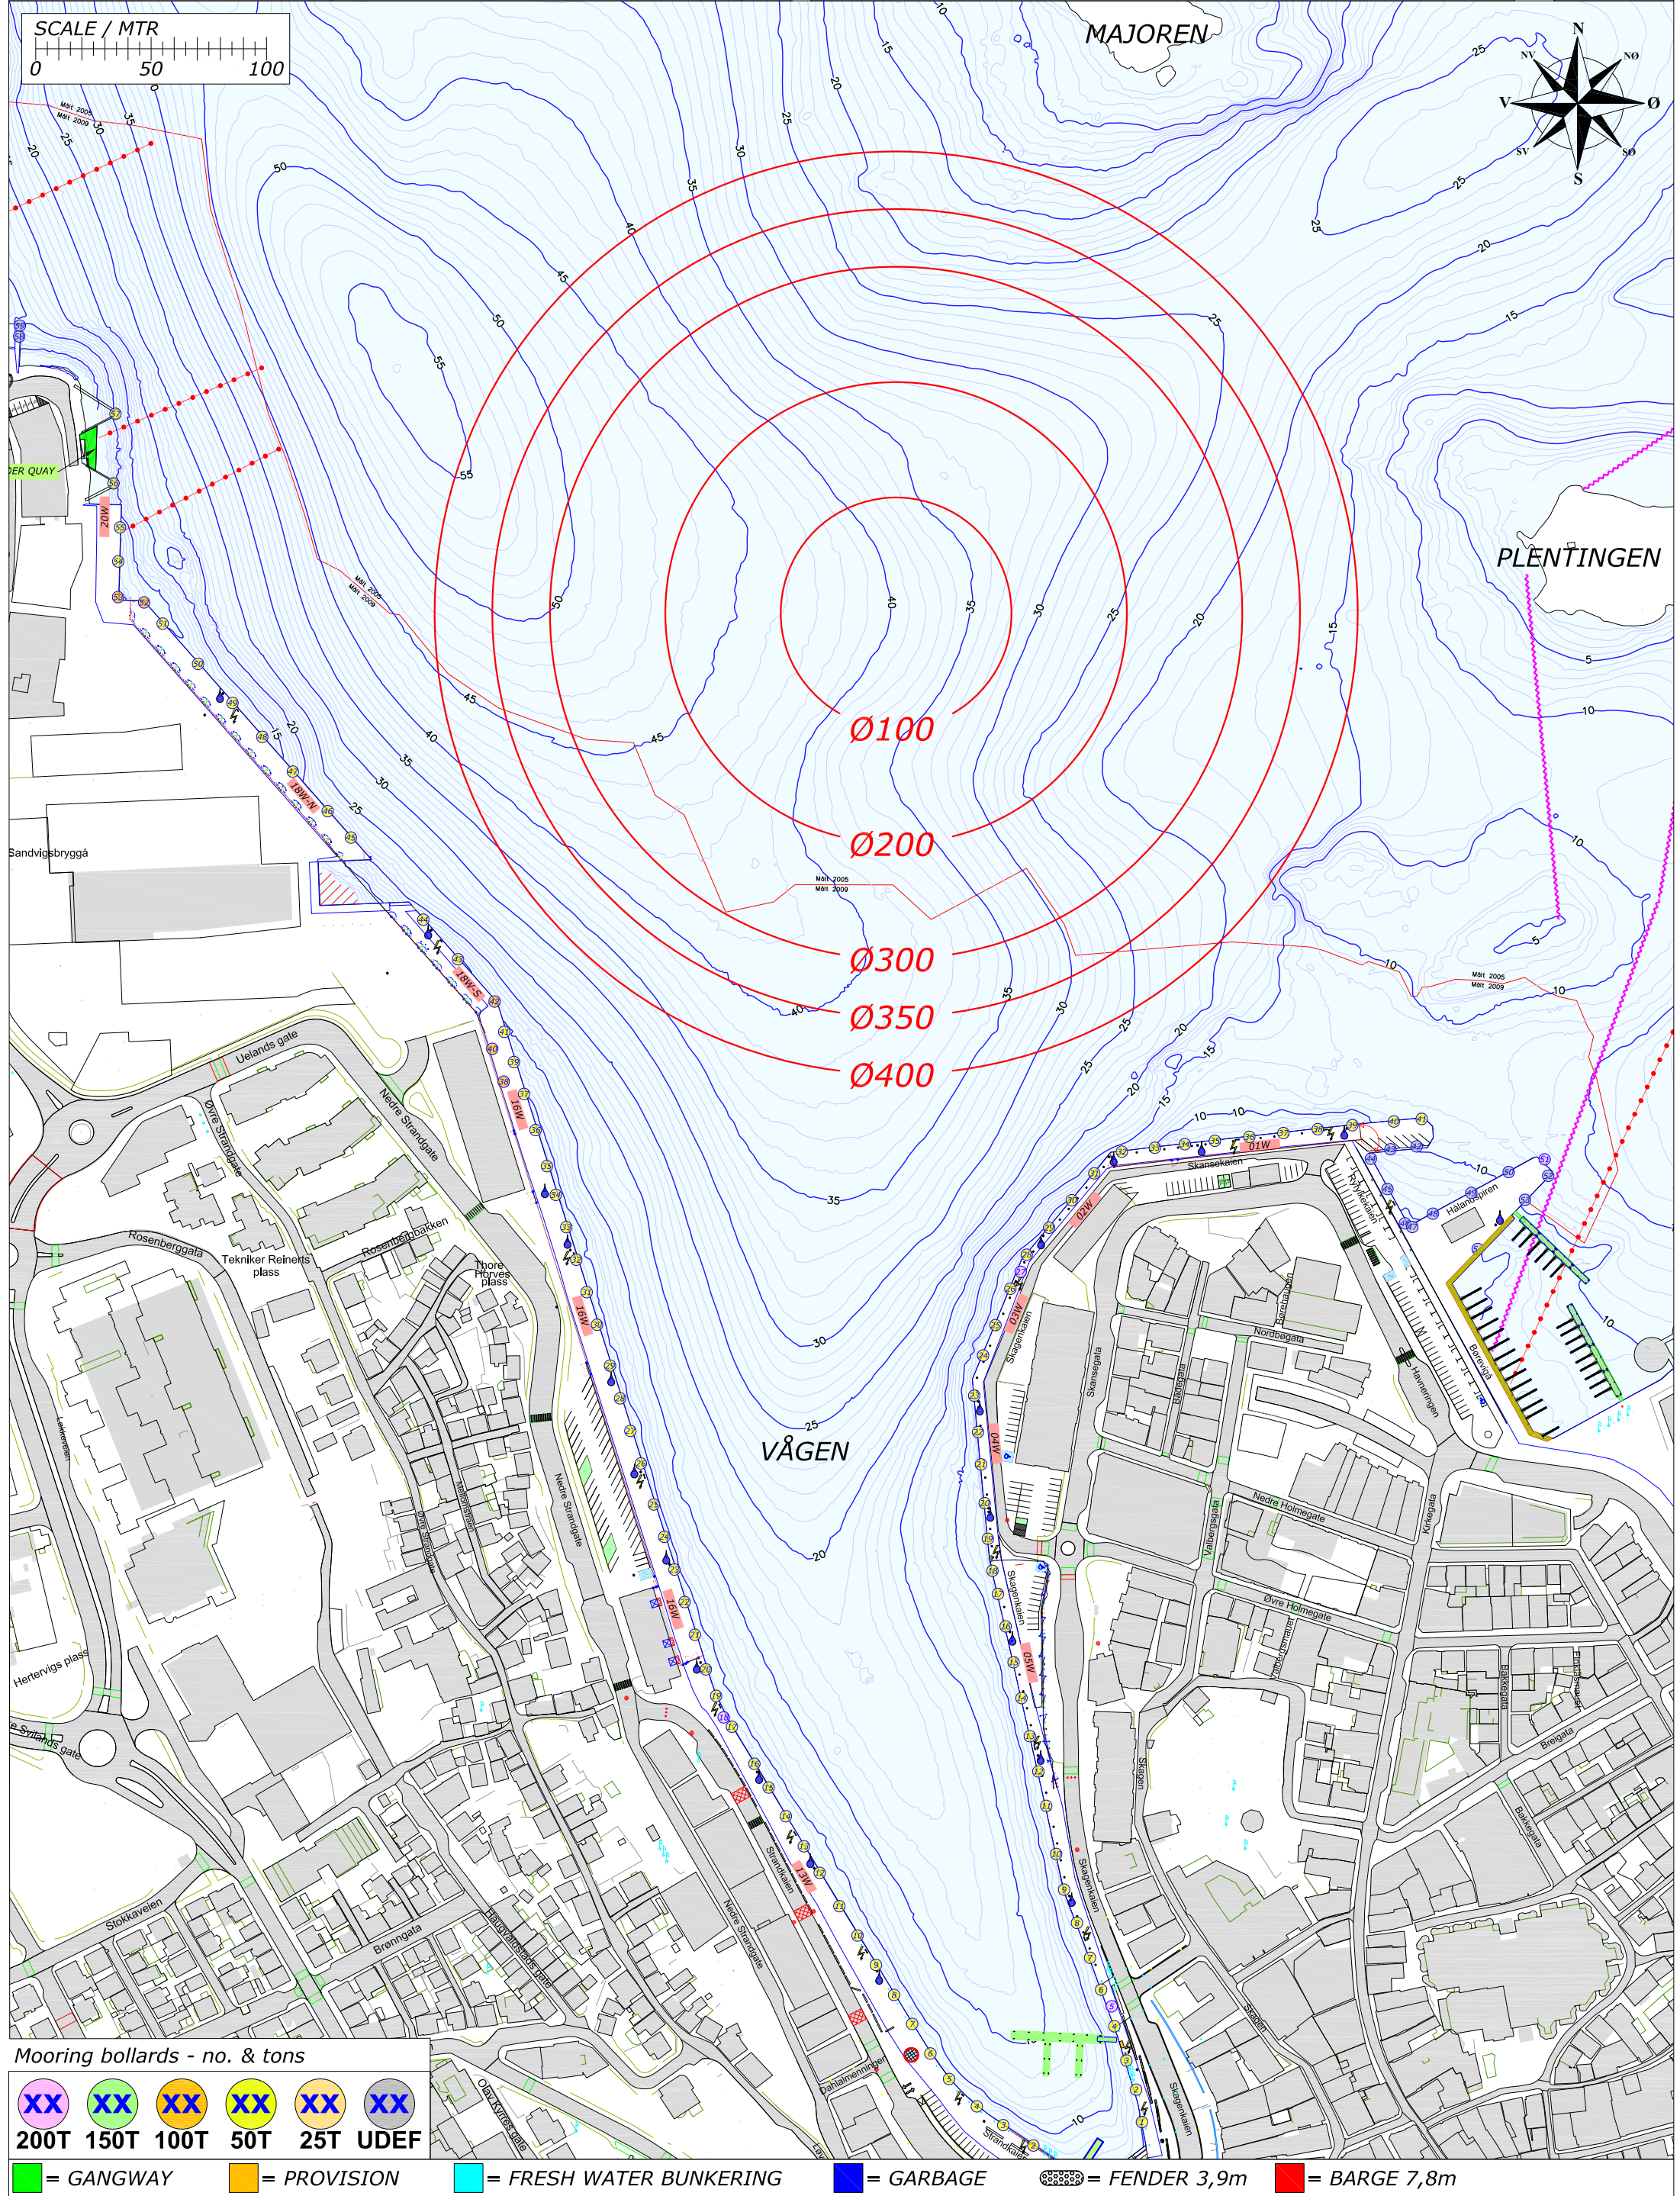

Mooring bollards - no. & tons

XX	XX	XX	XX	XX	XX
200T	150T	100T	50T	25T	UDEF


= GANGWAY = PROVISION = FRESH WATER BUNKERING = GARBAGE = FENDER 3,9m = BARGE 7,8m

Rev.	Date	Text	Sign
Drawn by R.KARLSEN		Approved by - date	
Filename STAVANGER_HAVN.DWG		Date 0	Scale 1:2500
Title PORT OF STAVANGER MOORINGPLAN		Drawing no.	
Customer Stavangerregionen Havnedrift AS		Size A3	Sheet 1/1



BERTHING PLAN PORT OF STAVANGER
SUNDAY 29. SEPTEMBER 2019

REV.NR. 01 - 05.01.2019

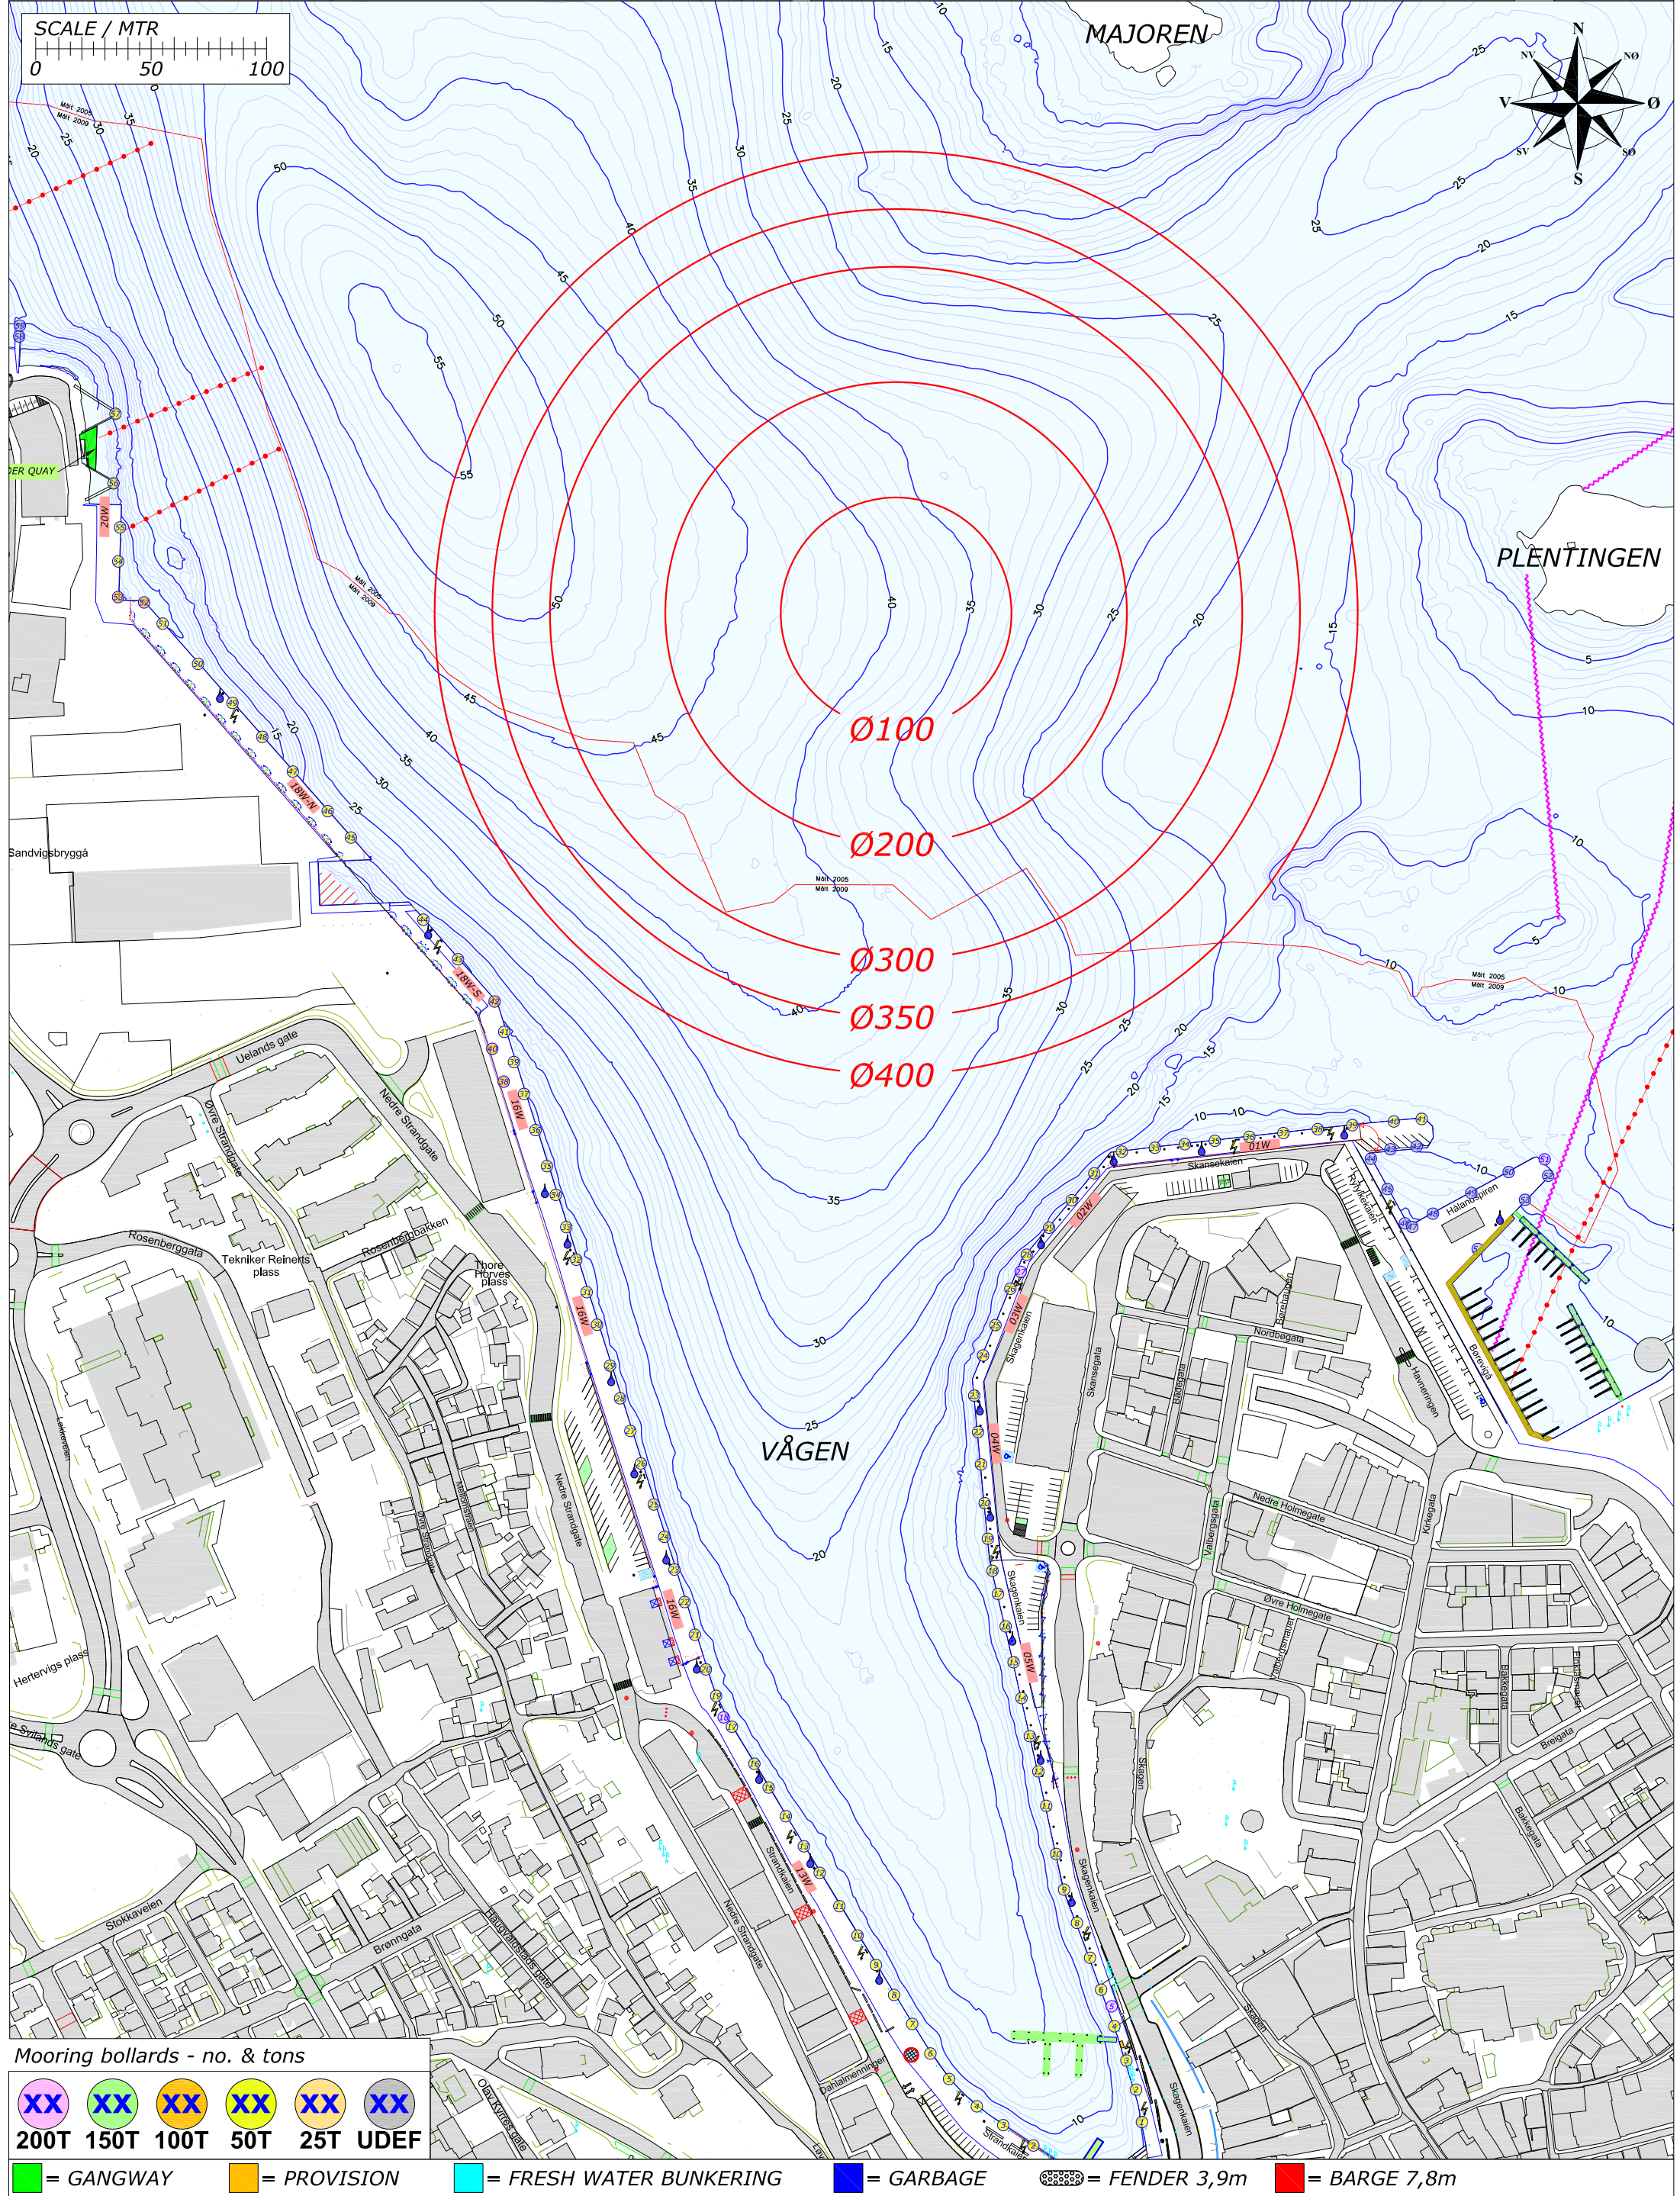

Mooring bollards - no. & tons

XX	XX	XX	XX	XX	XX
200T	150T	100T	50T	25T	UDEF


= GANGWAY = PROVISION = FRESH WATER BUNKERING = GARBAGE = FENDER 3,9m = BARGE 7,8m

Rev.	Date	Text	Sign
Drawn by R.KARLSEN		Approved by - date	
Filename STAVANGER_HAVN.DWG		Date 0	Scale 1:2500
Title PORT OF STAVANGER MOORINGPLAN		Drawing no.	
Customer Stavangerregionen Havnedrift AS		Size A3	Sheet 1/1



BERTHING PLAN PORT OF STAVANGER
MONDAY 30. SEPTEMBER 2019

REV.NR. 01 - 05.01.2019

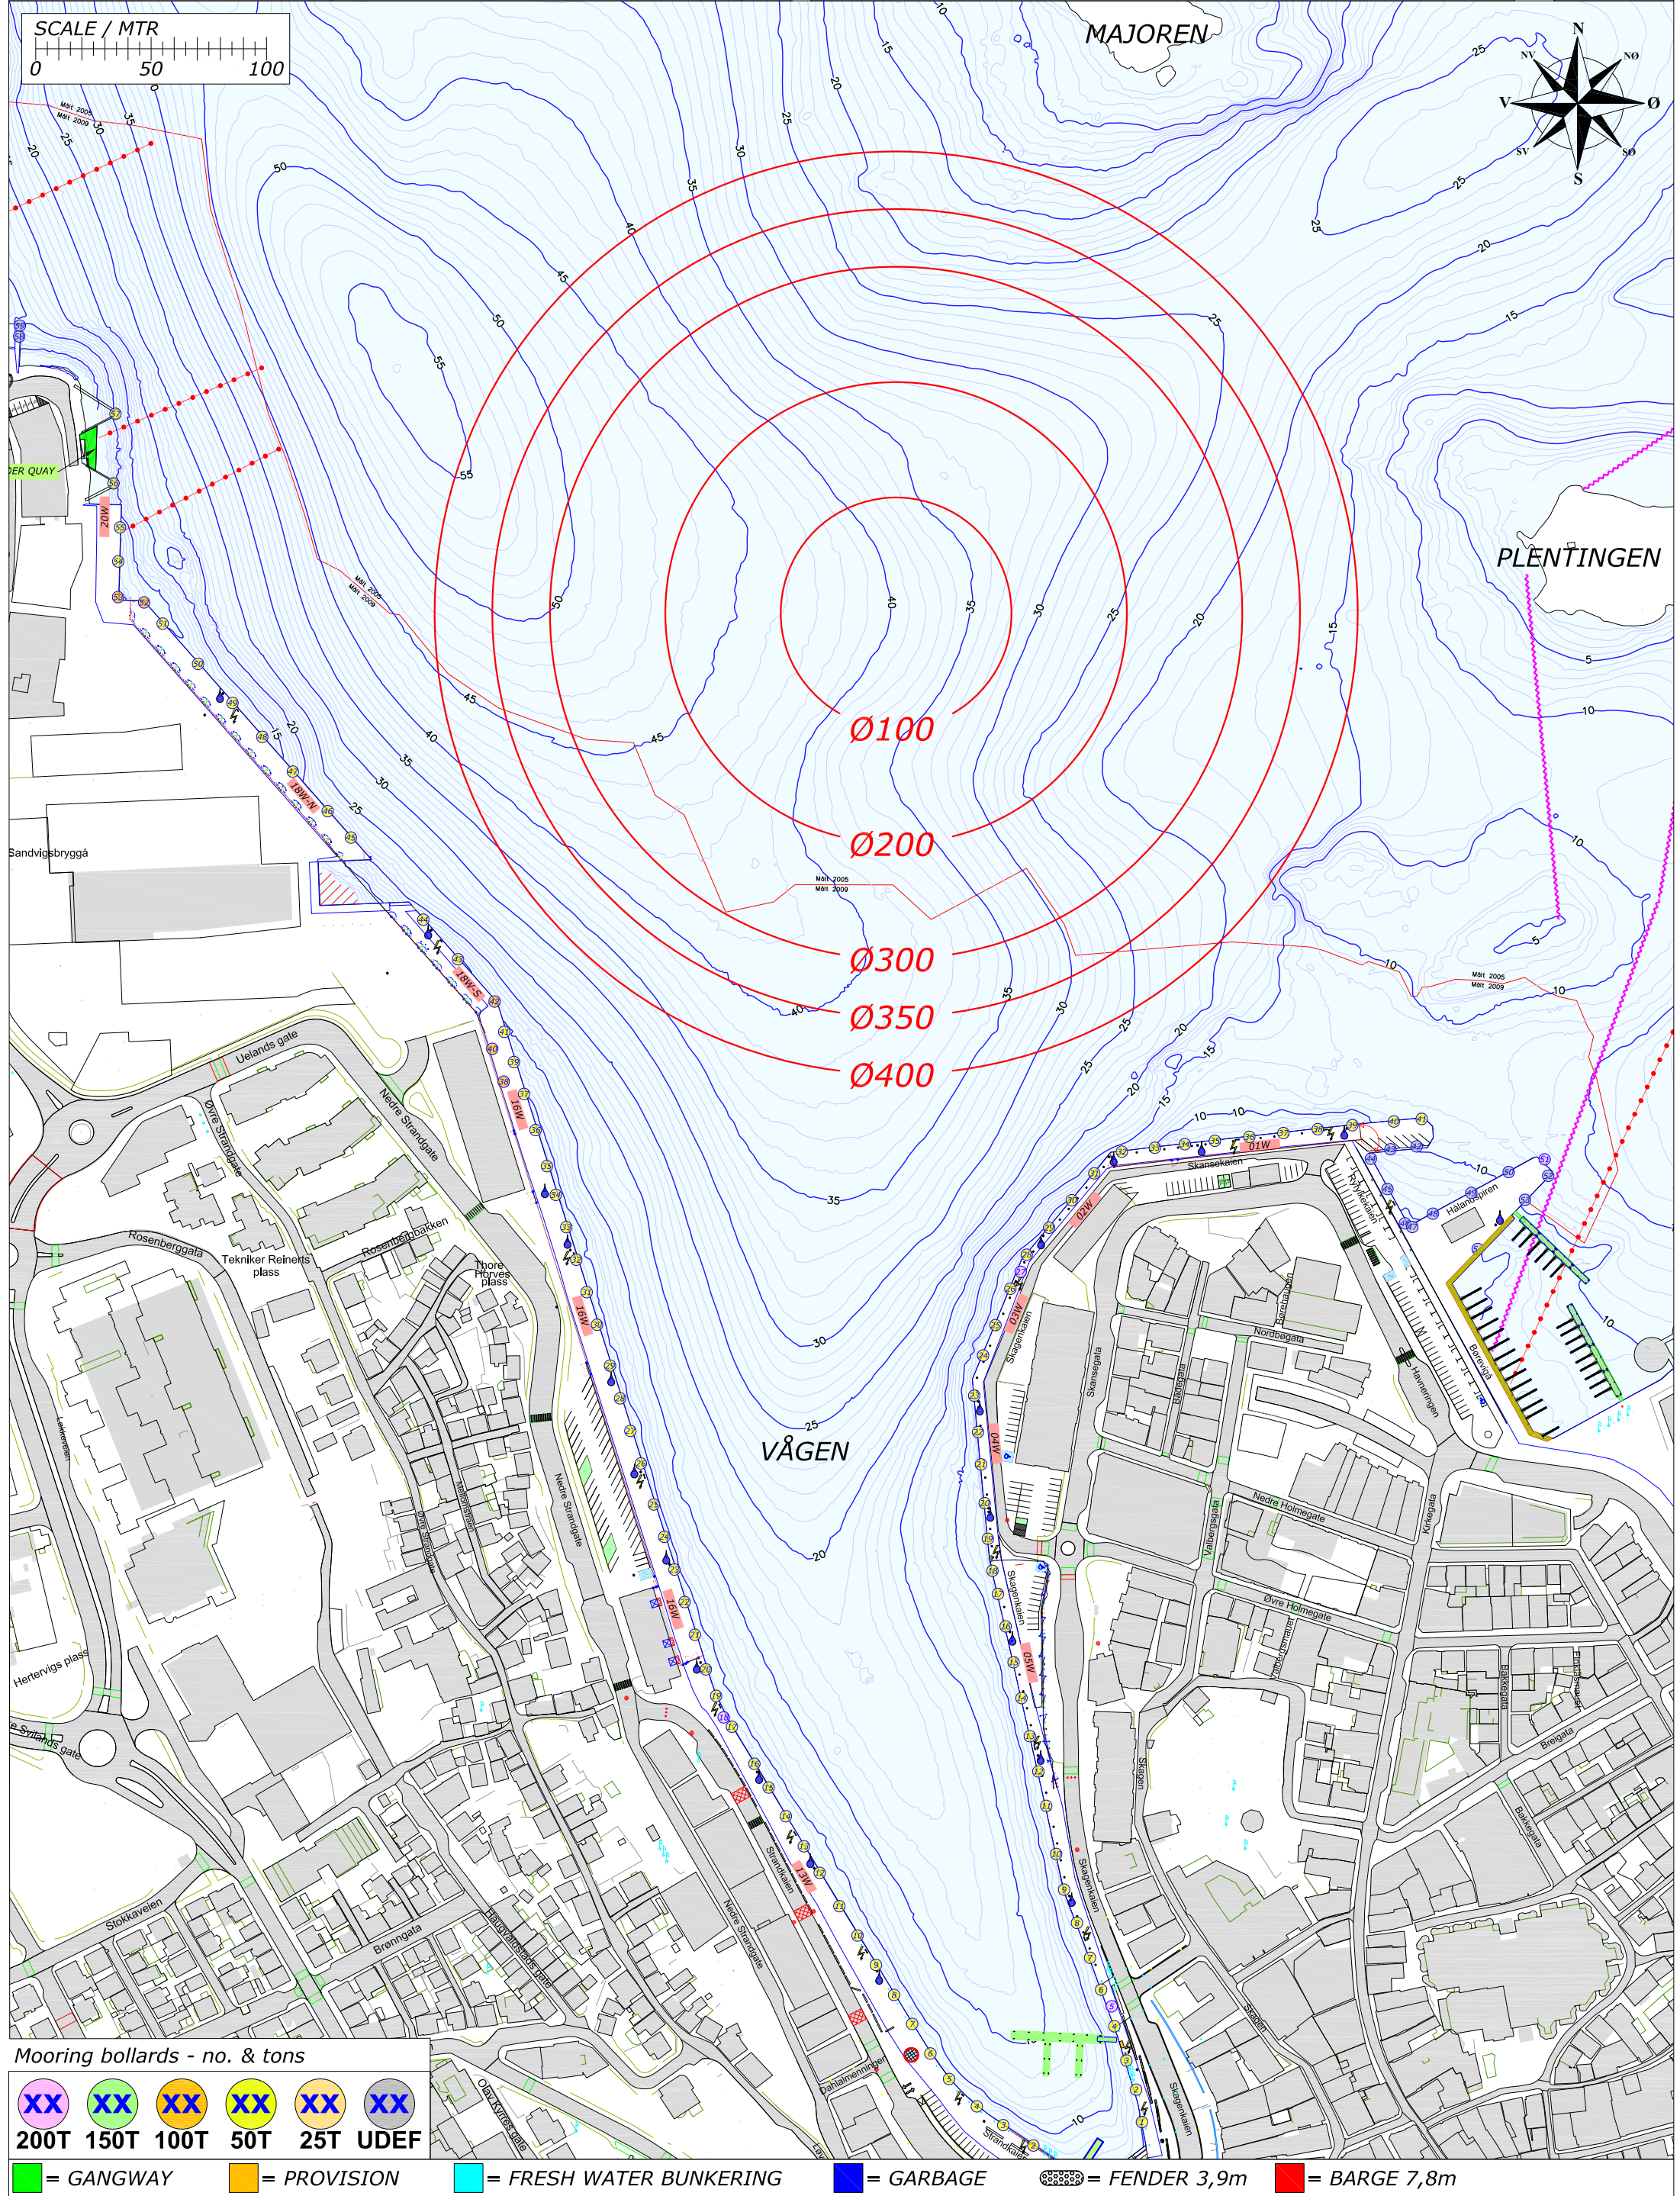

Mooring bollards - no. & tons

XX	XX	XX	XX	XX	XX
200T	150T	100T	50T	25T	UDEF

= GANGWAY = PROVISION = FRESH WATER BUNKERING = GARBAGE = FENDER 3,9m = BARGE 7,8m