RUTEK	Filename: CRUISE-2023.DWG	Scale 1:2500	Size A3
	Title: PORT OF STAVANGER Berthing sketch		
Drawned by R.Karlsen	Customer: Stavangerregionen Havnedrift AS		

BERTHING SKETCH PORT OF STAVANGER
MONDAY 29. MAY 2023

REV.NR. 03 - 19.04.2023

PORT OF STAVANGER NORWAY

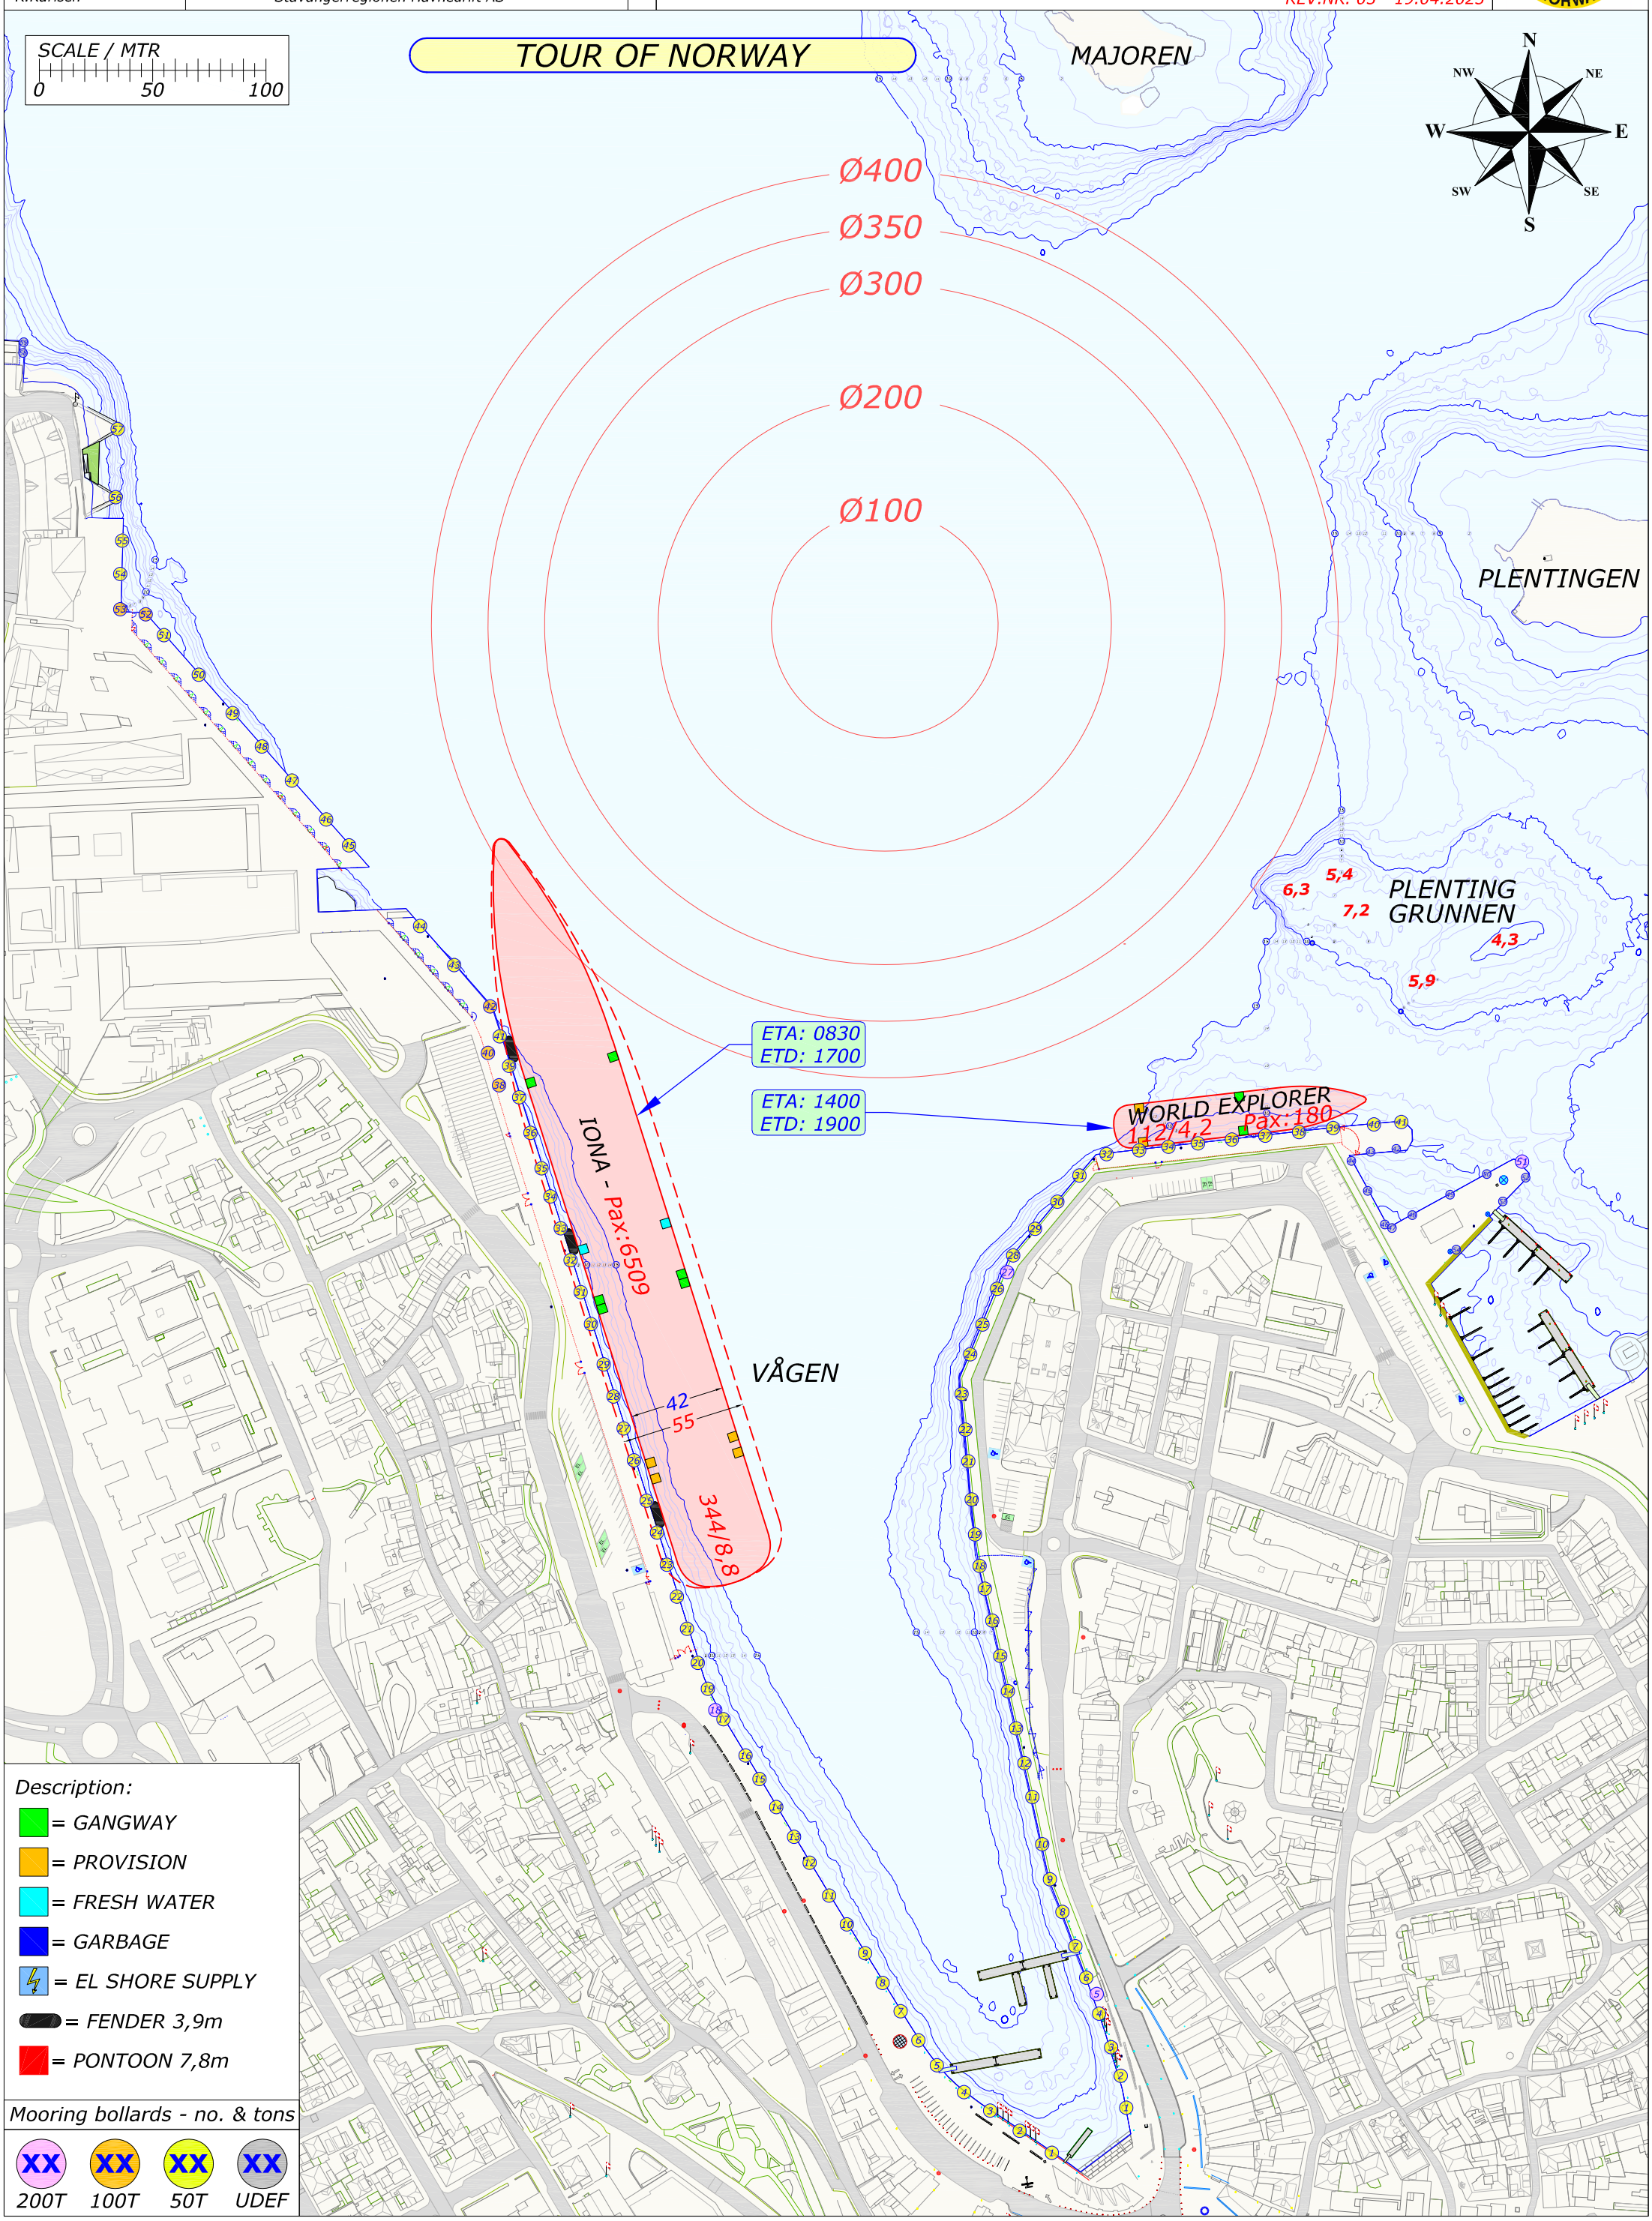

Description:

- = GANGWAY
- = PROVISION
- = FRESH WATER
- = GARBAGE
- = EL SHORE SUPPLY
- = FENDER 3,9m
- = PONTOON 7,8m

Mooring bollards - no. & tons

XX	XX	XX	XX
200T	100T	50T	UDEF