RUTEK	Filename: CRUISE-2024.DWG	Scale: 1:2500	Size: A3
	Title: PORT OF STAVANGER Berthing sketch		
Drawn by: R.Karlsen	Customer: Stavangerregionen Havnedrift AS		

BERTHING SKETCH PORT OF STAVANGER
SATURDAY 12. OCTOBER 2024

REV.NR. 01 - 01.01.2024
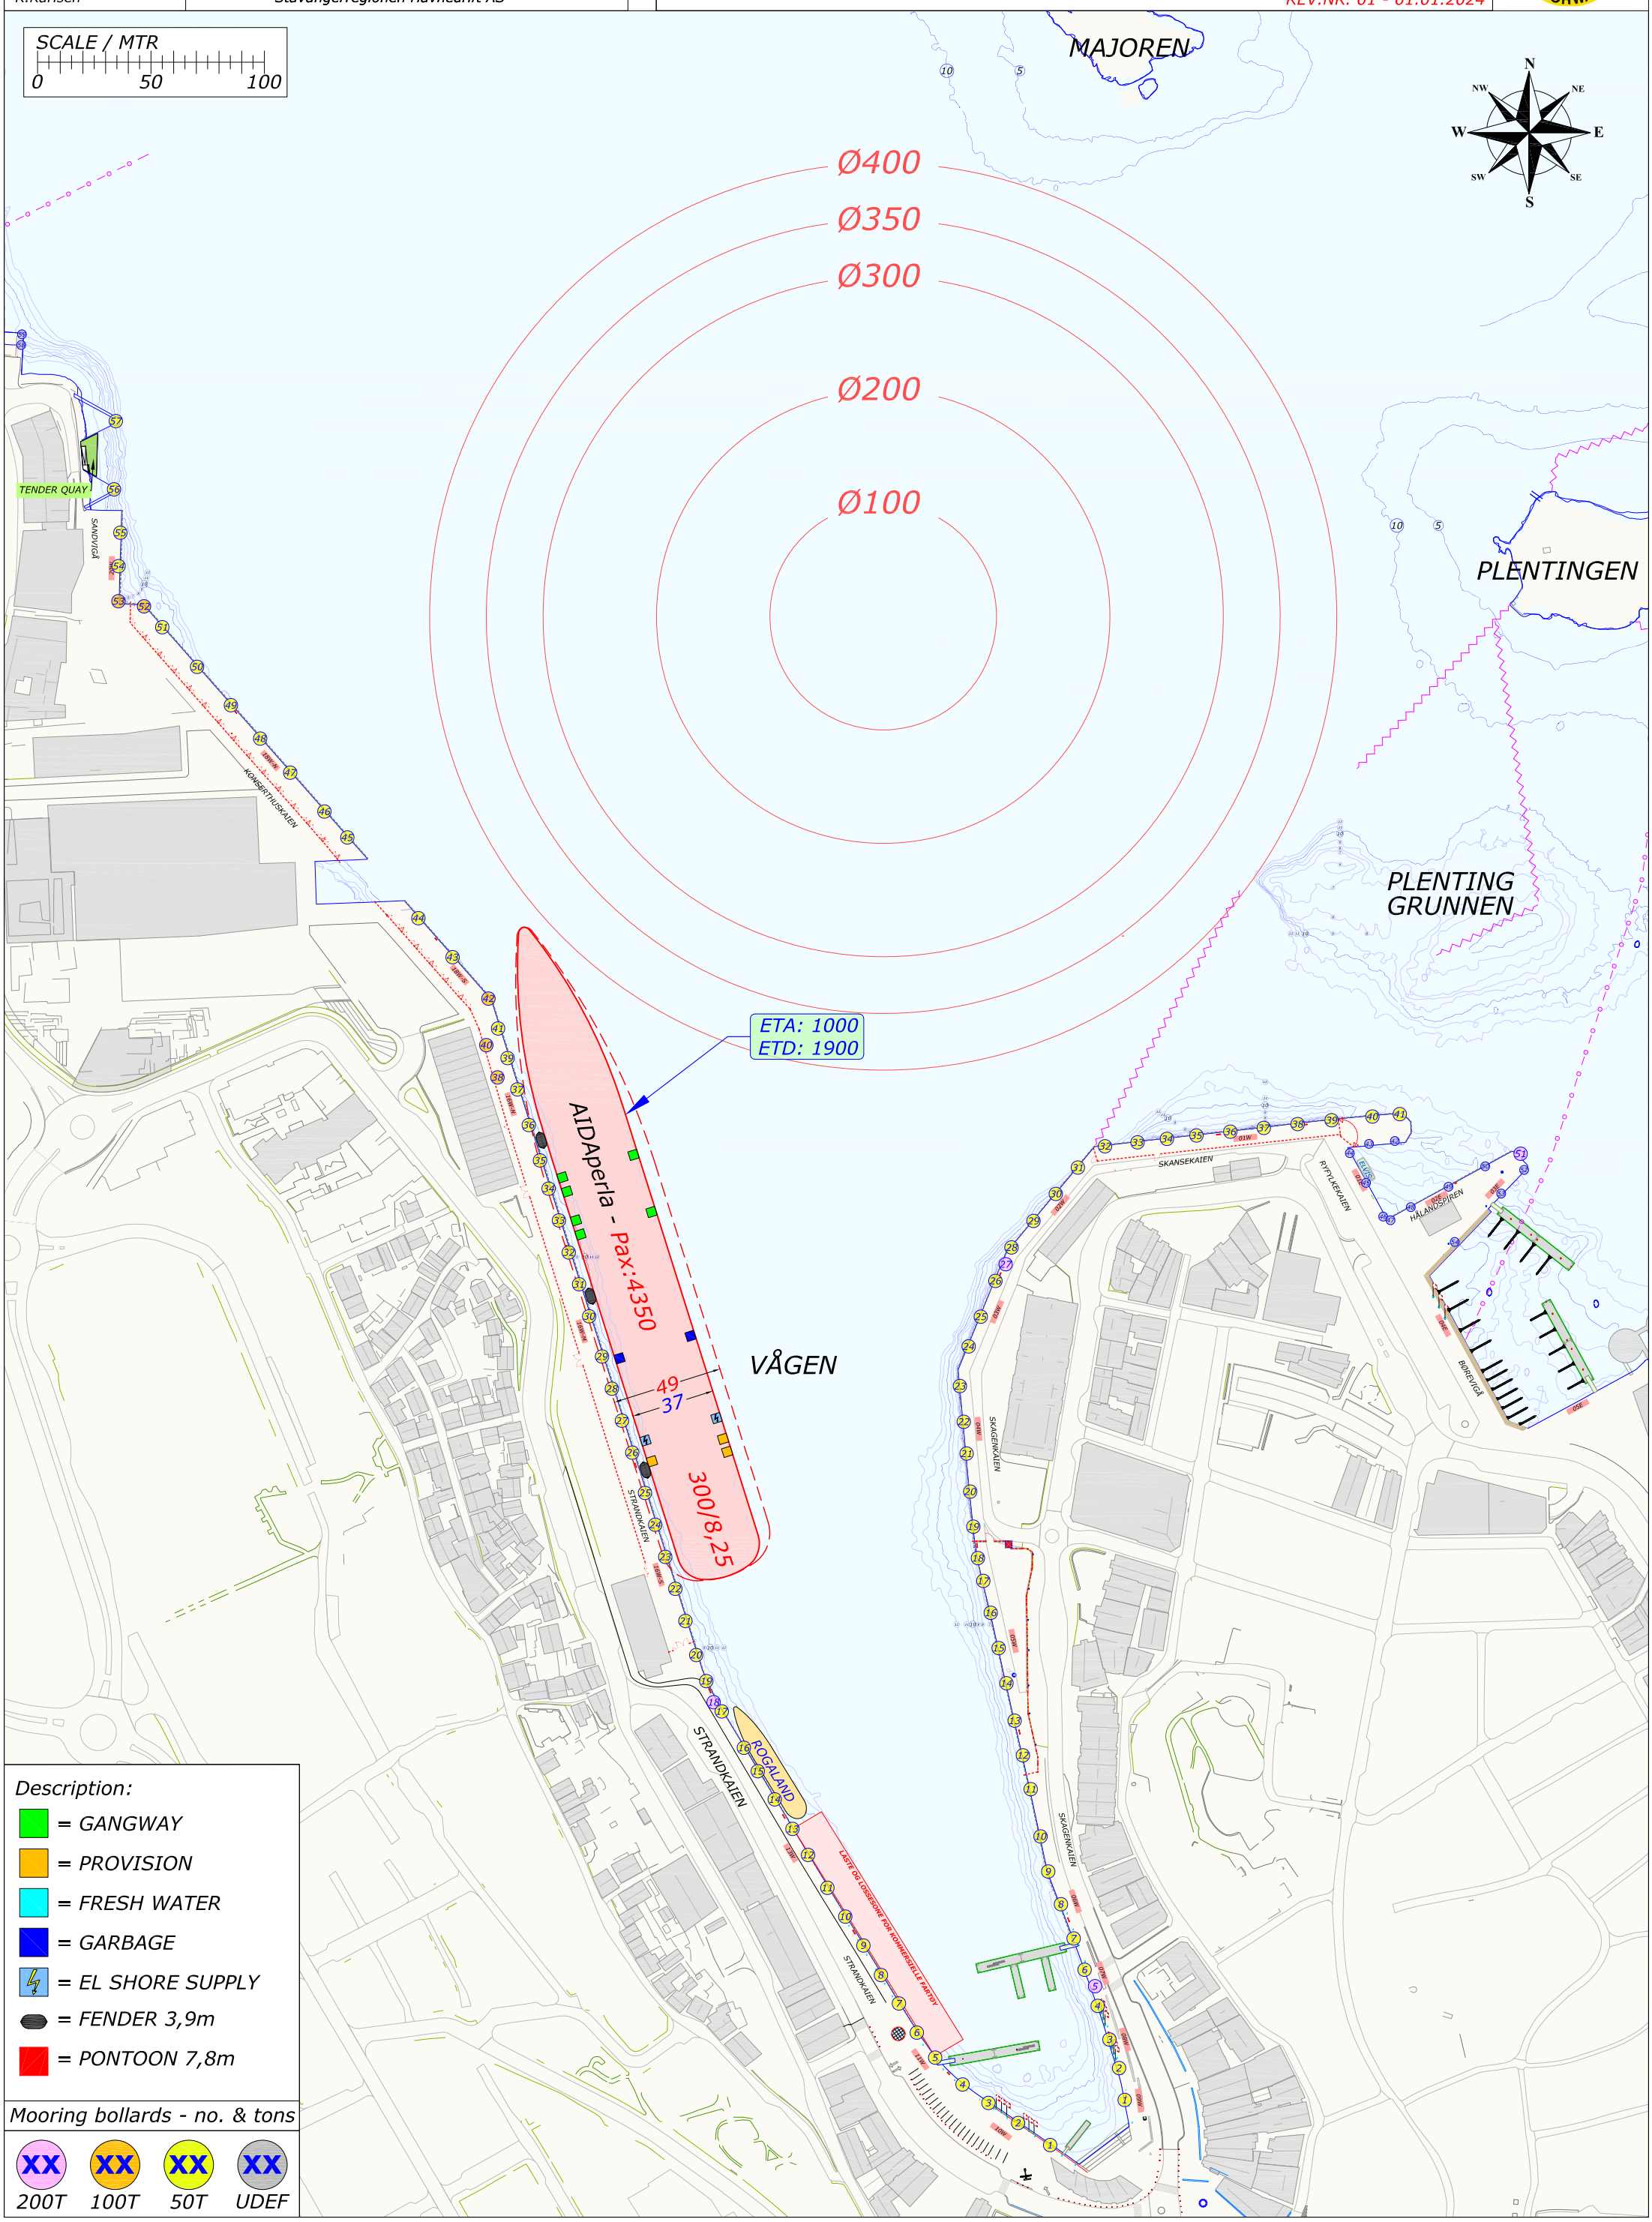
PORT OF STAVANGER NORWAY