


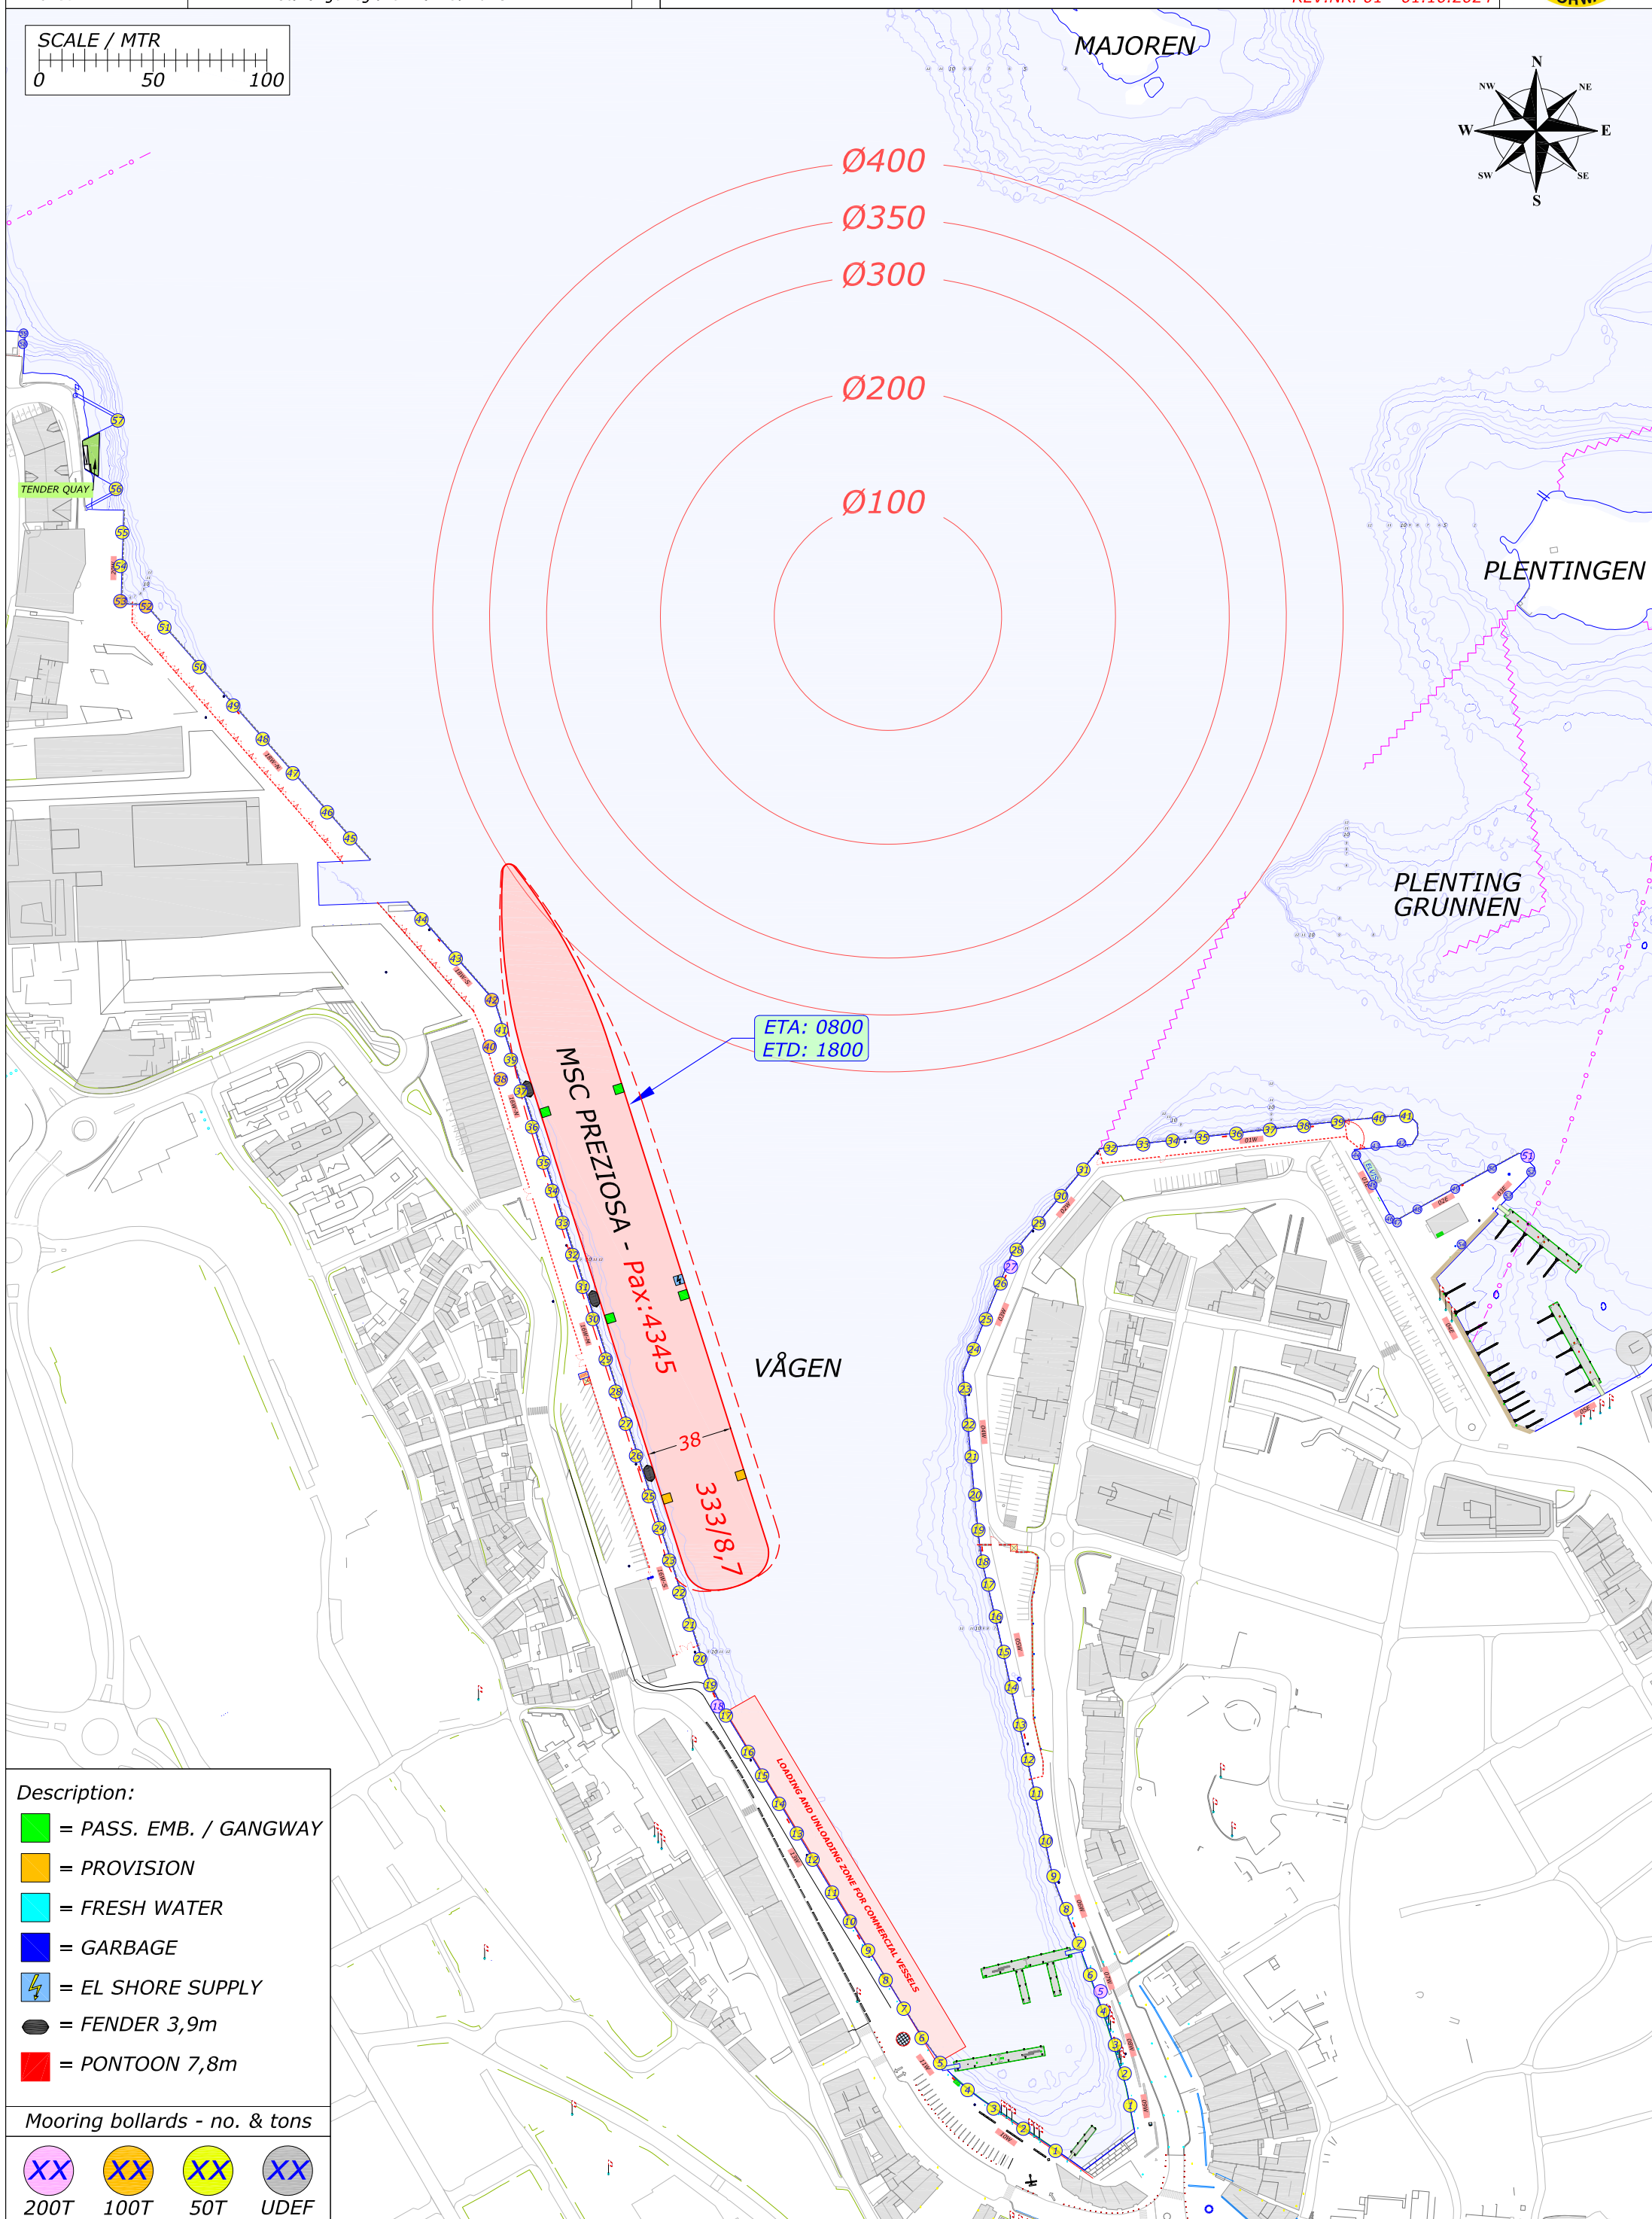
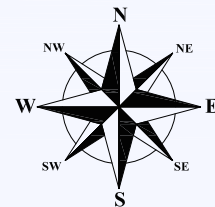
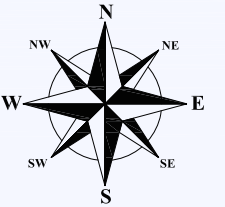


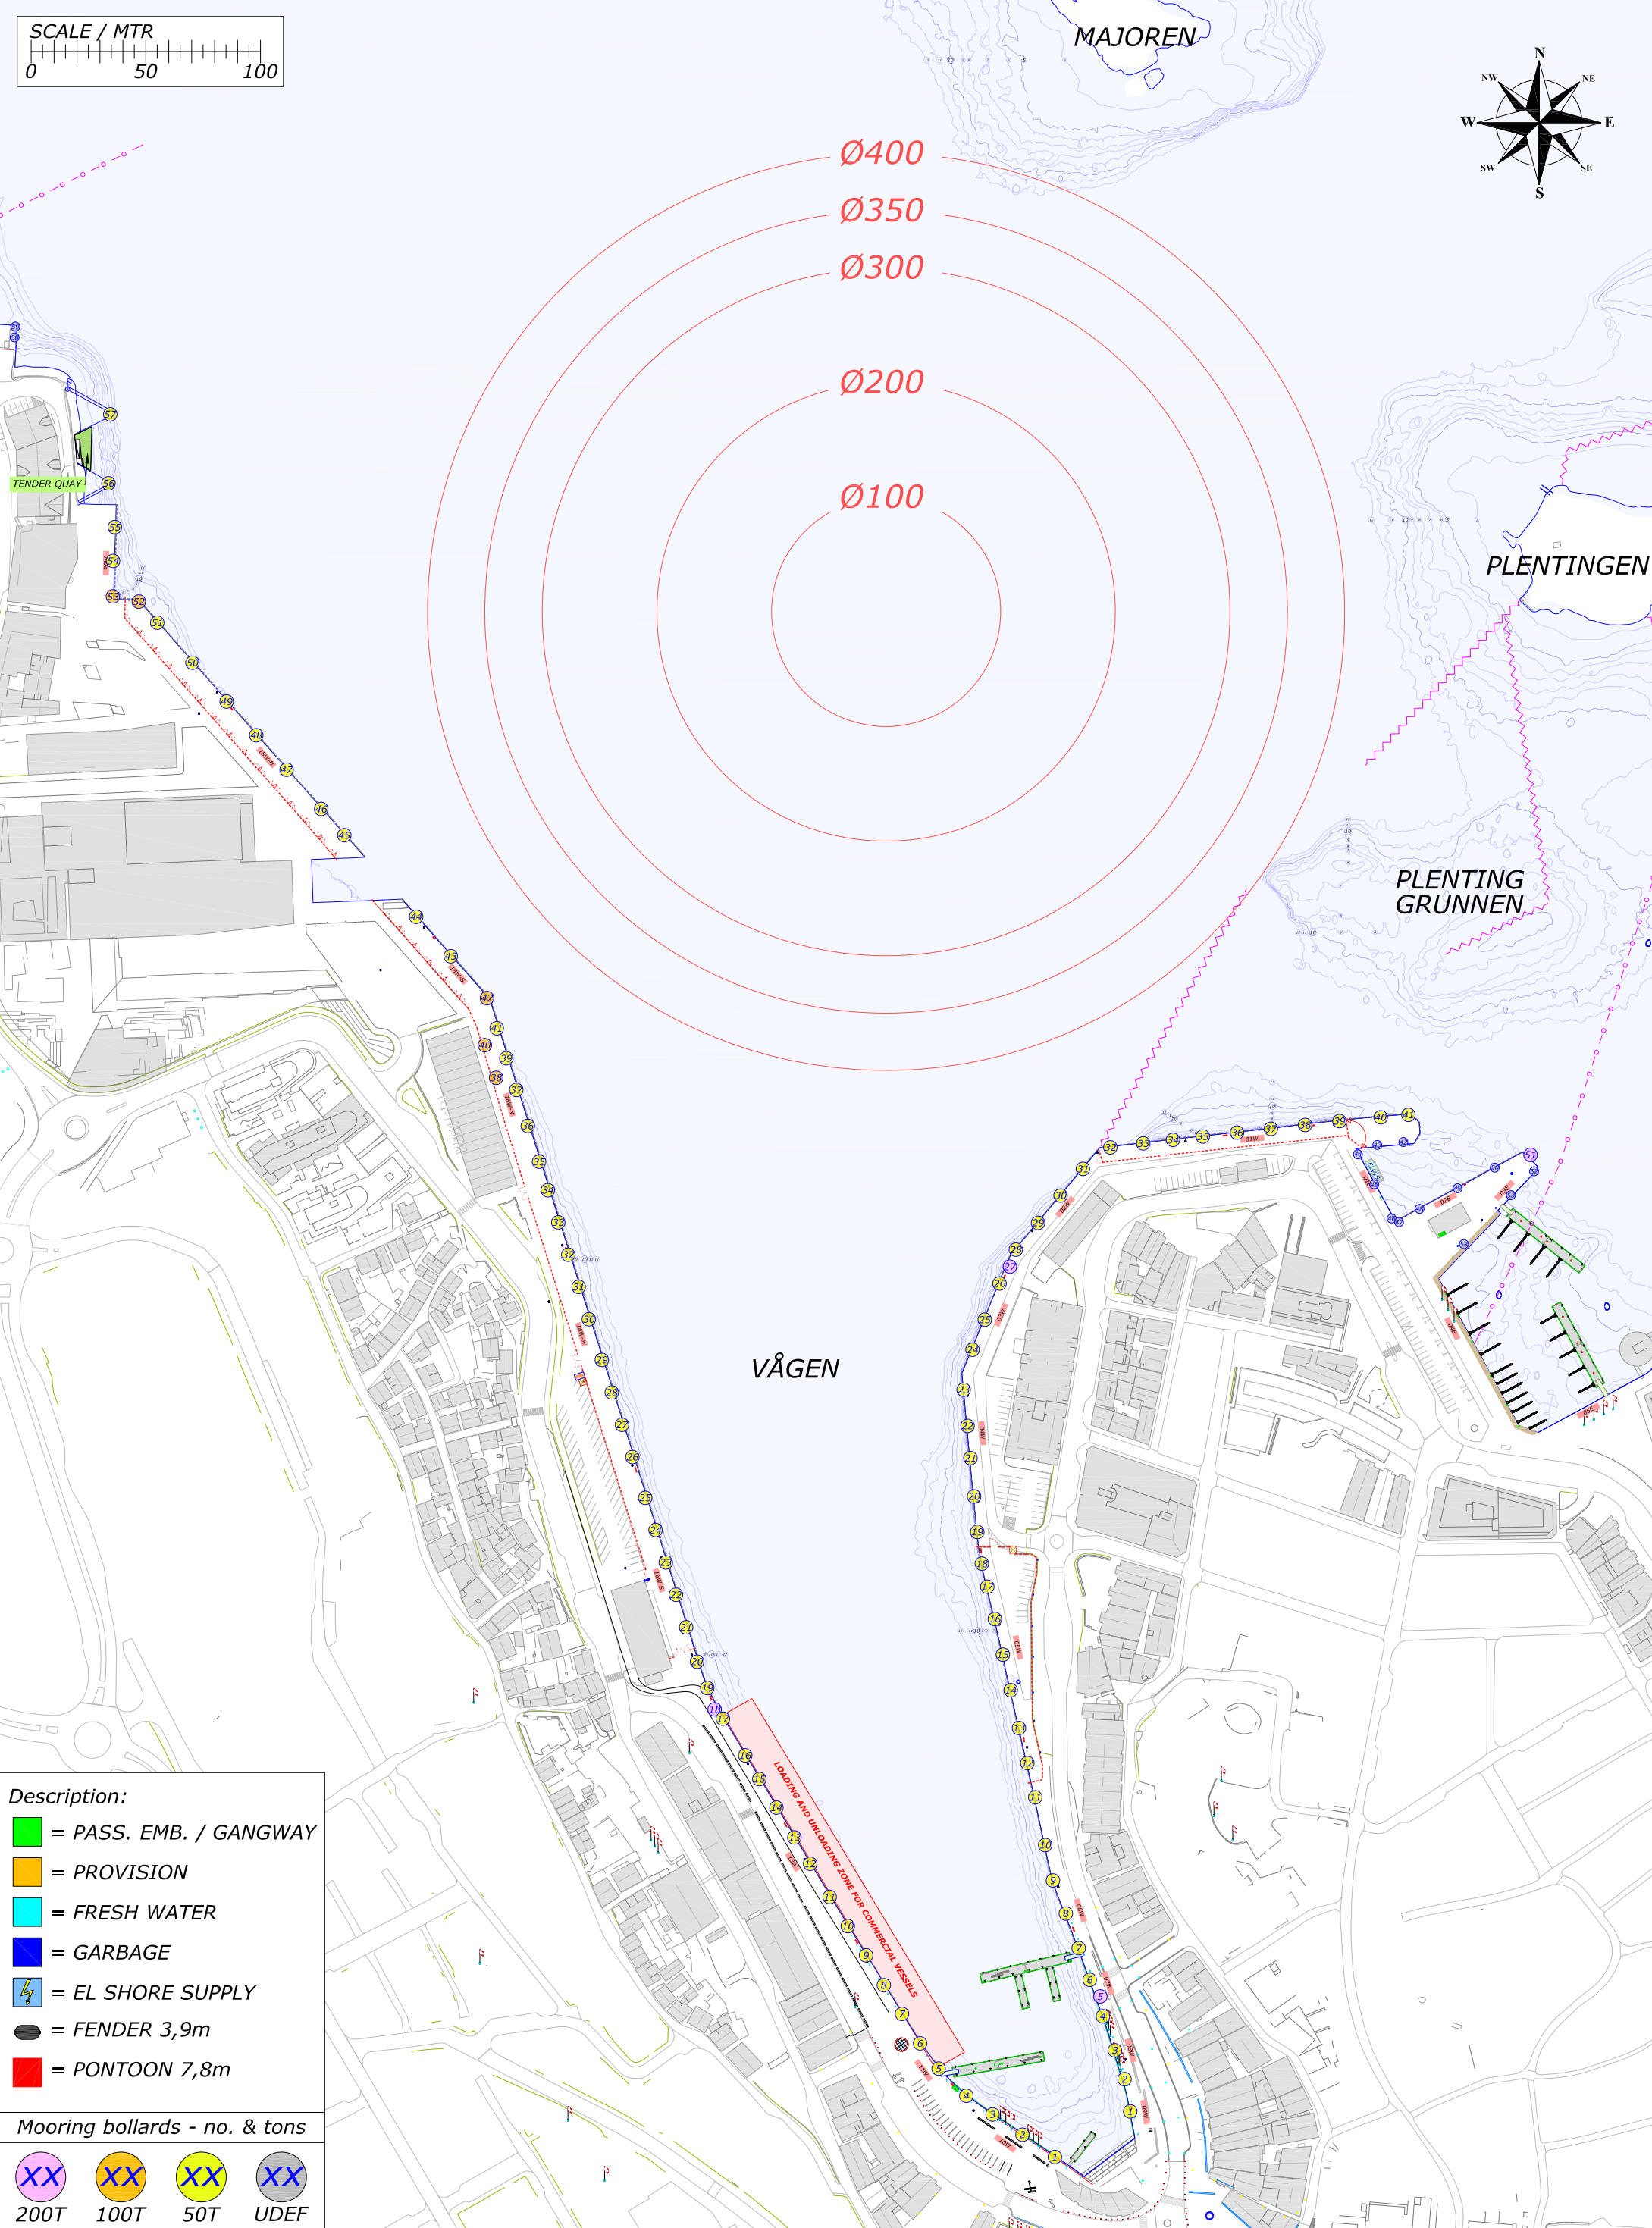

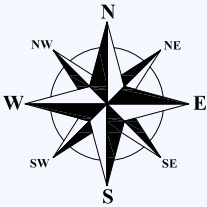



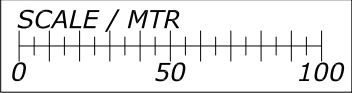


Description:

-  = PASS. EMB. / GANGWAY
-  = PROVISION
-  = FRESH WATER
-  = GARBAGE
-  = EL SHORE SUPPLY
-  = FENDER 3,9m
-  = PONTOON 7,8m

Mooring bollards - no. & tons

			
200T	100T	50T	UDEF

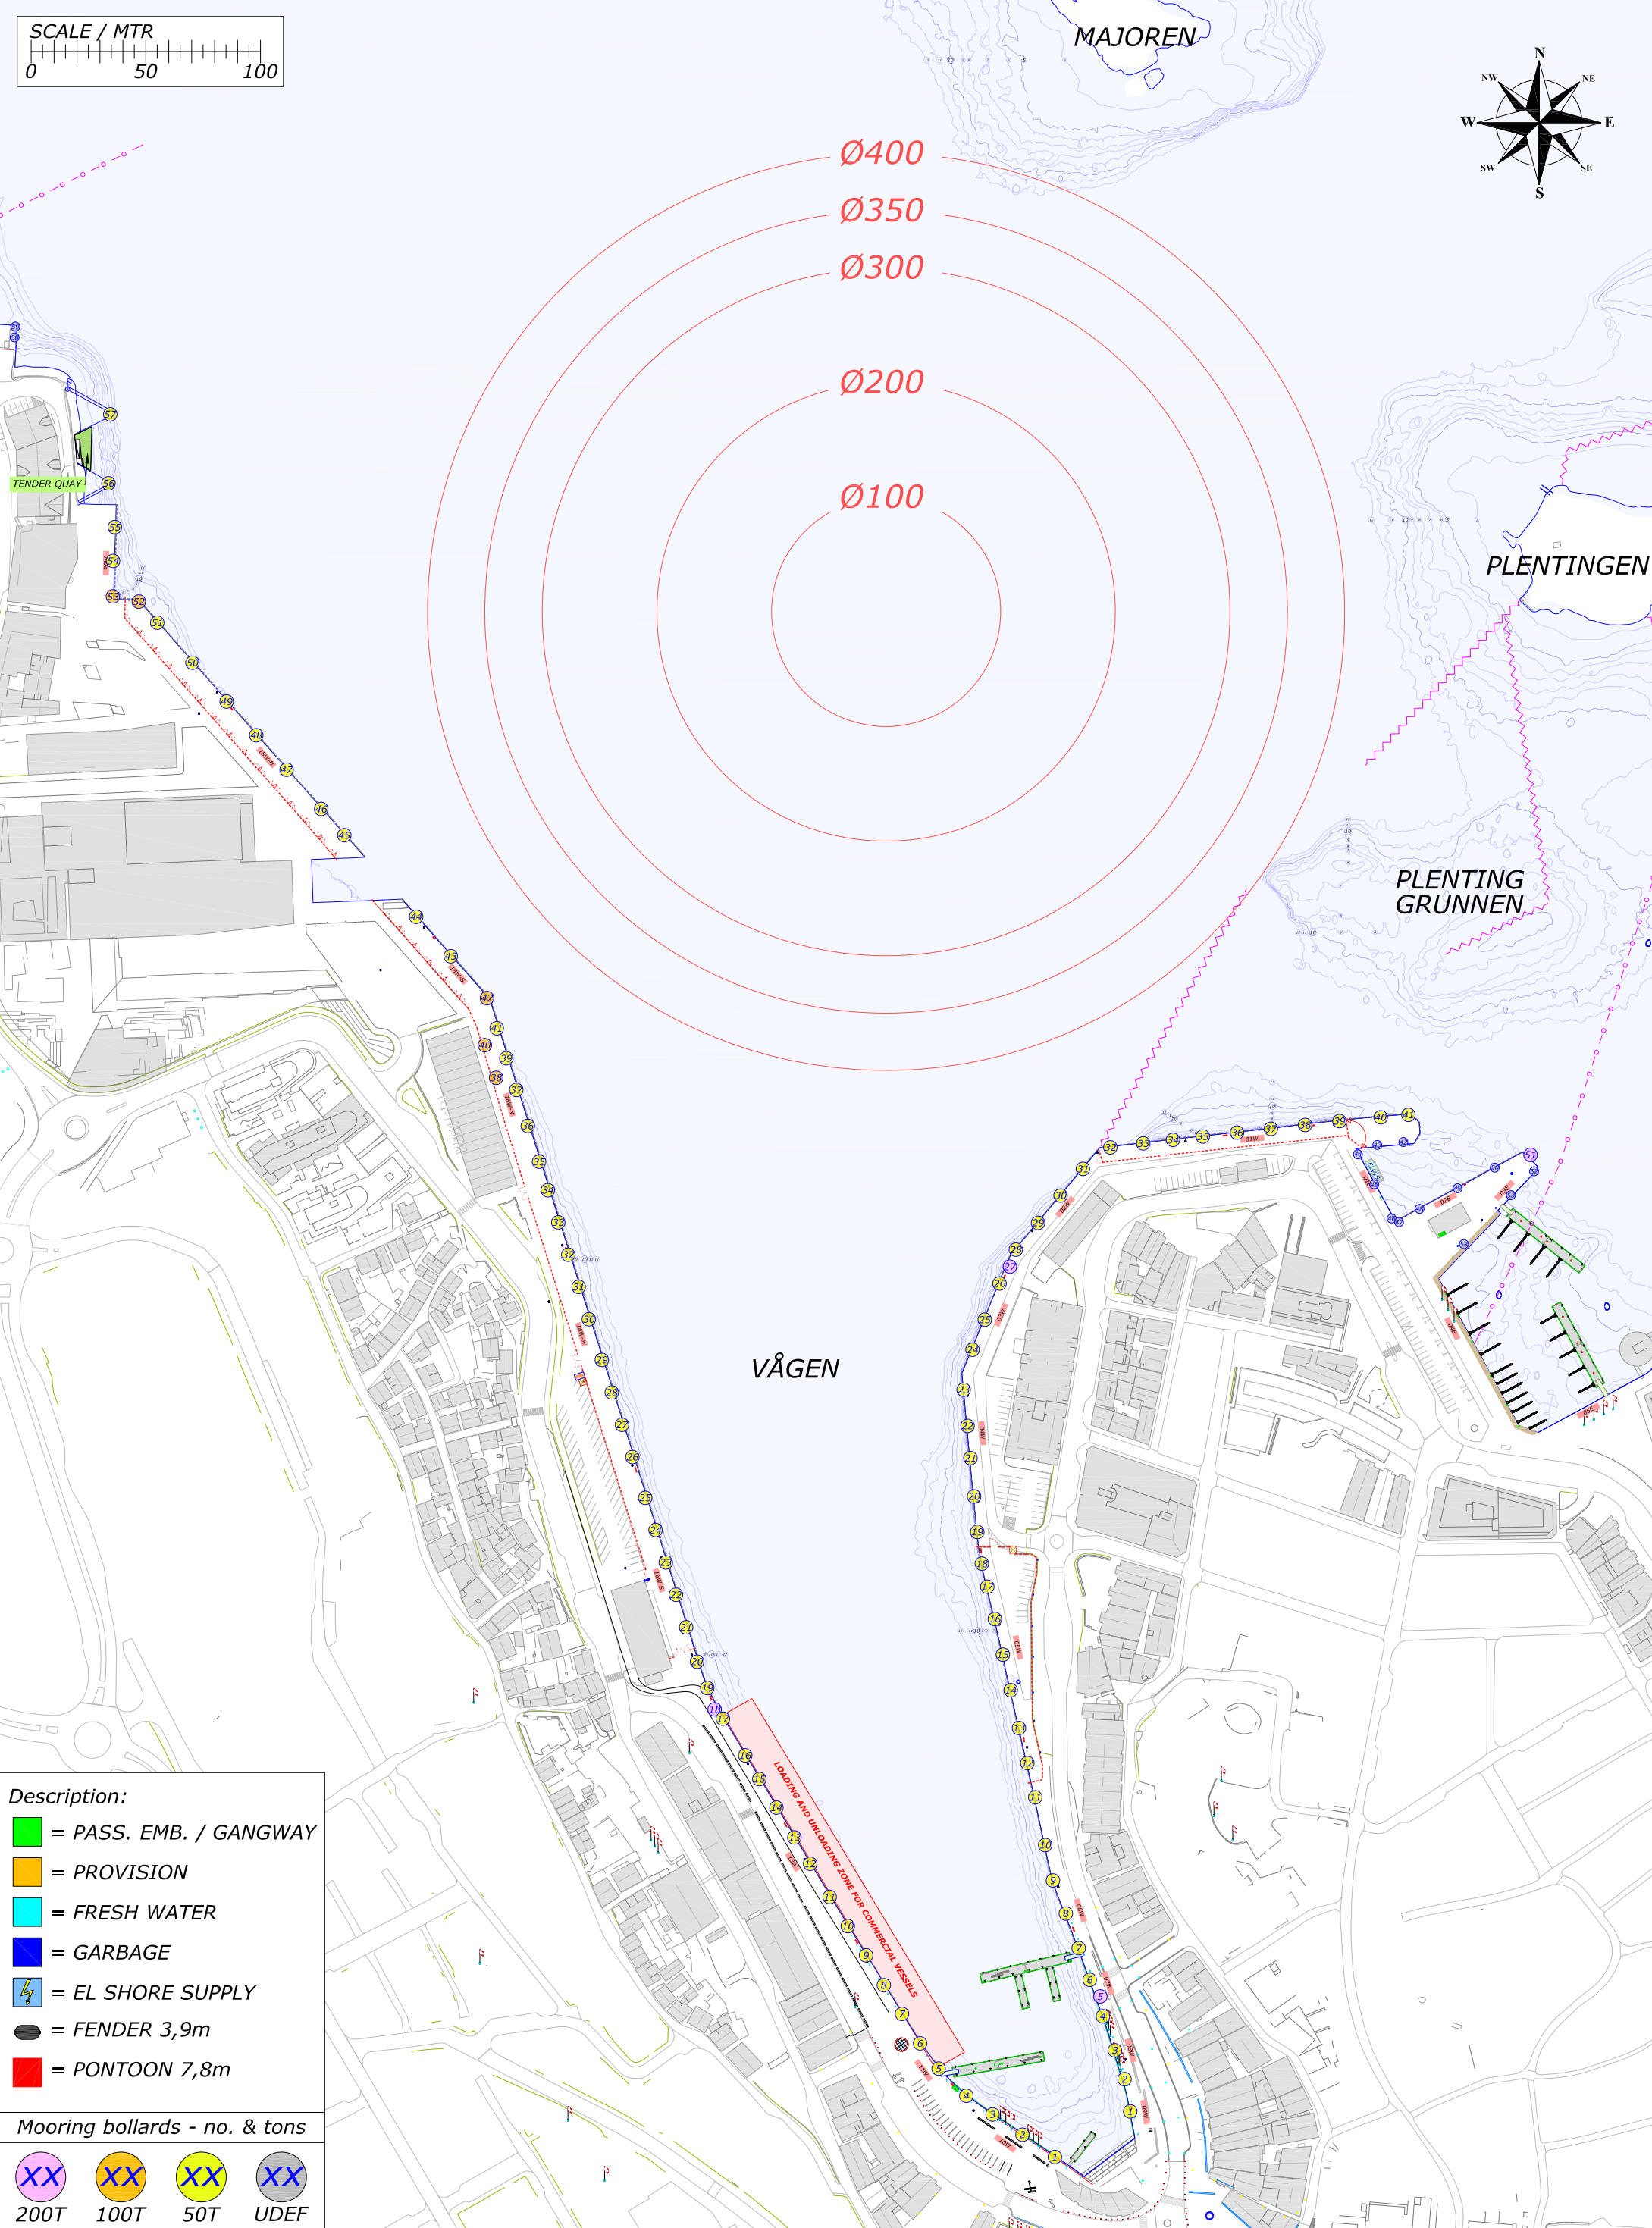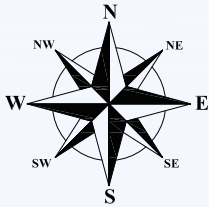
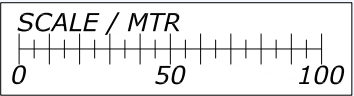



Description:

-  = PASS. EMB. / GANGWAY
-  = PROVISION
-  = FRESH WATER
-  = GARBAGE
-  = EL SHORE SUPPLY
-  = FENDER 3,9m
-  = PONTOON 7,8m

Mooring bollards - no. & tons

			
200T	100T	50T	UDEF

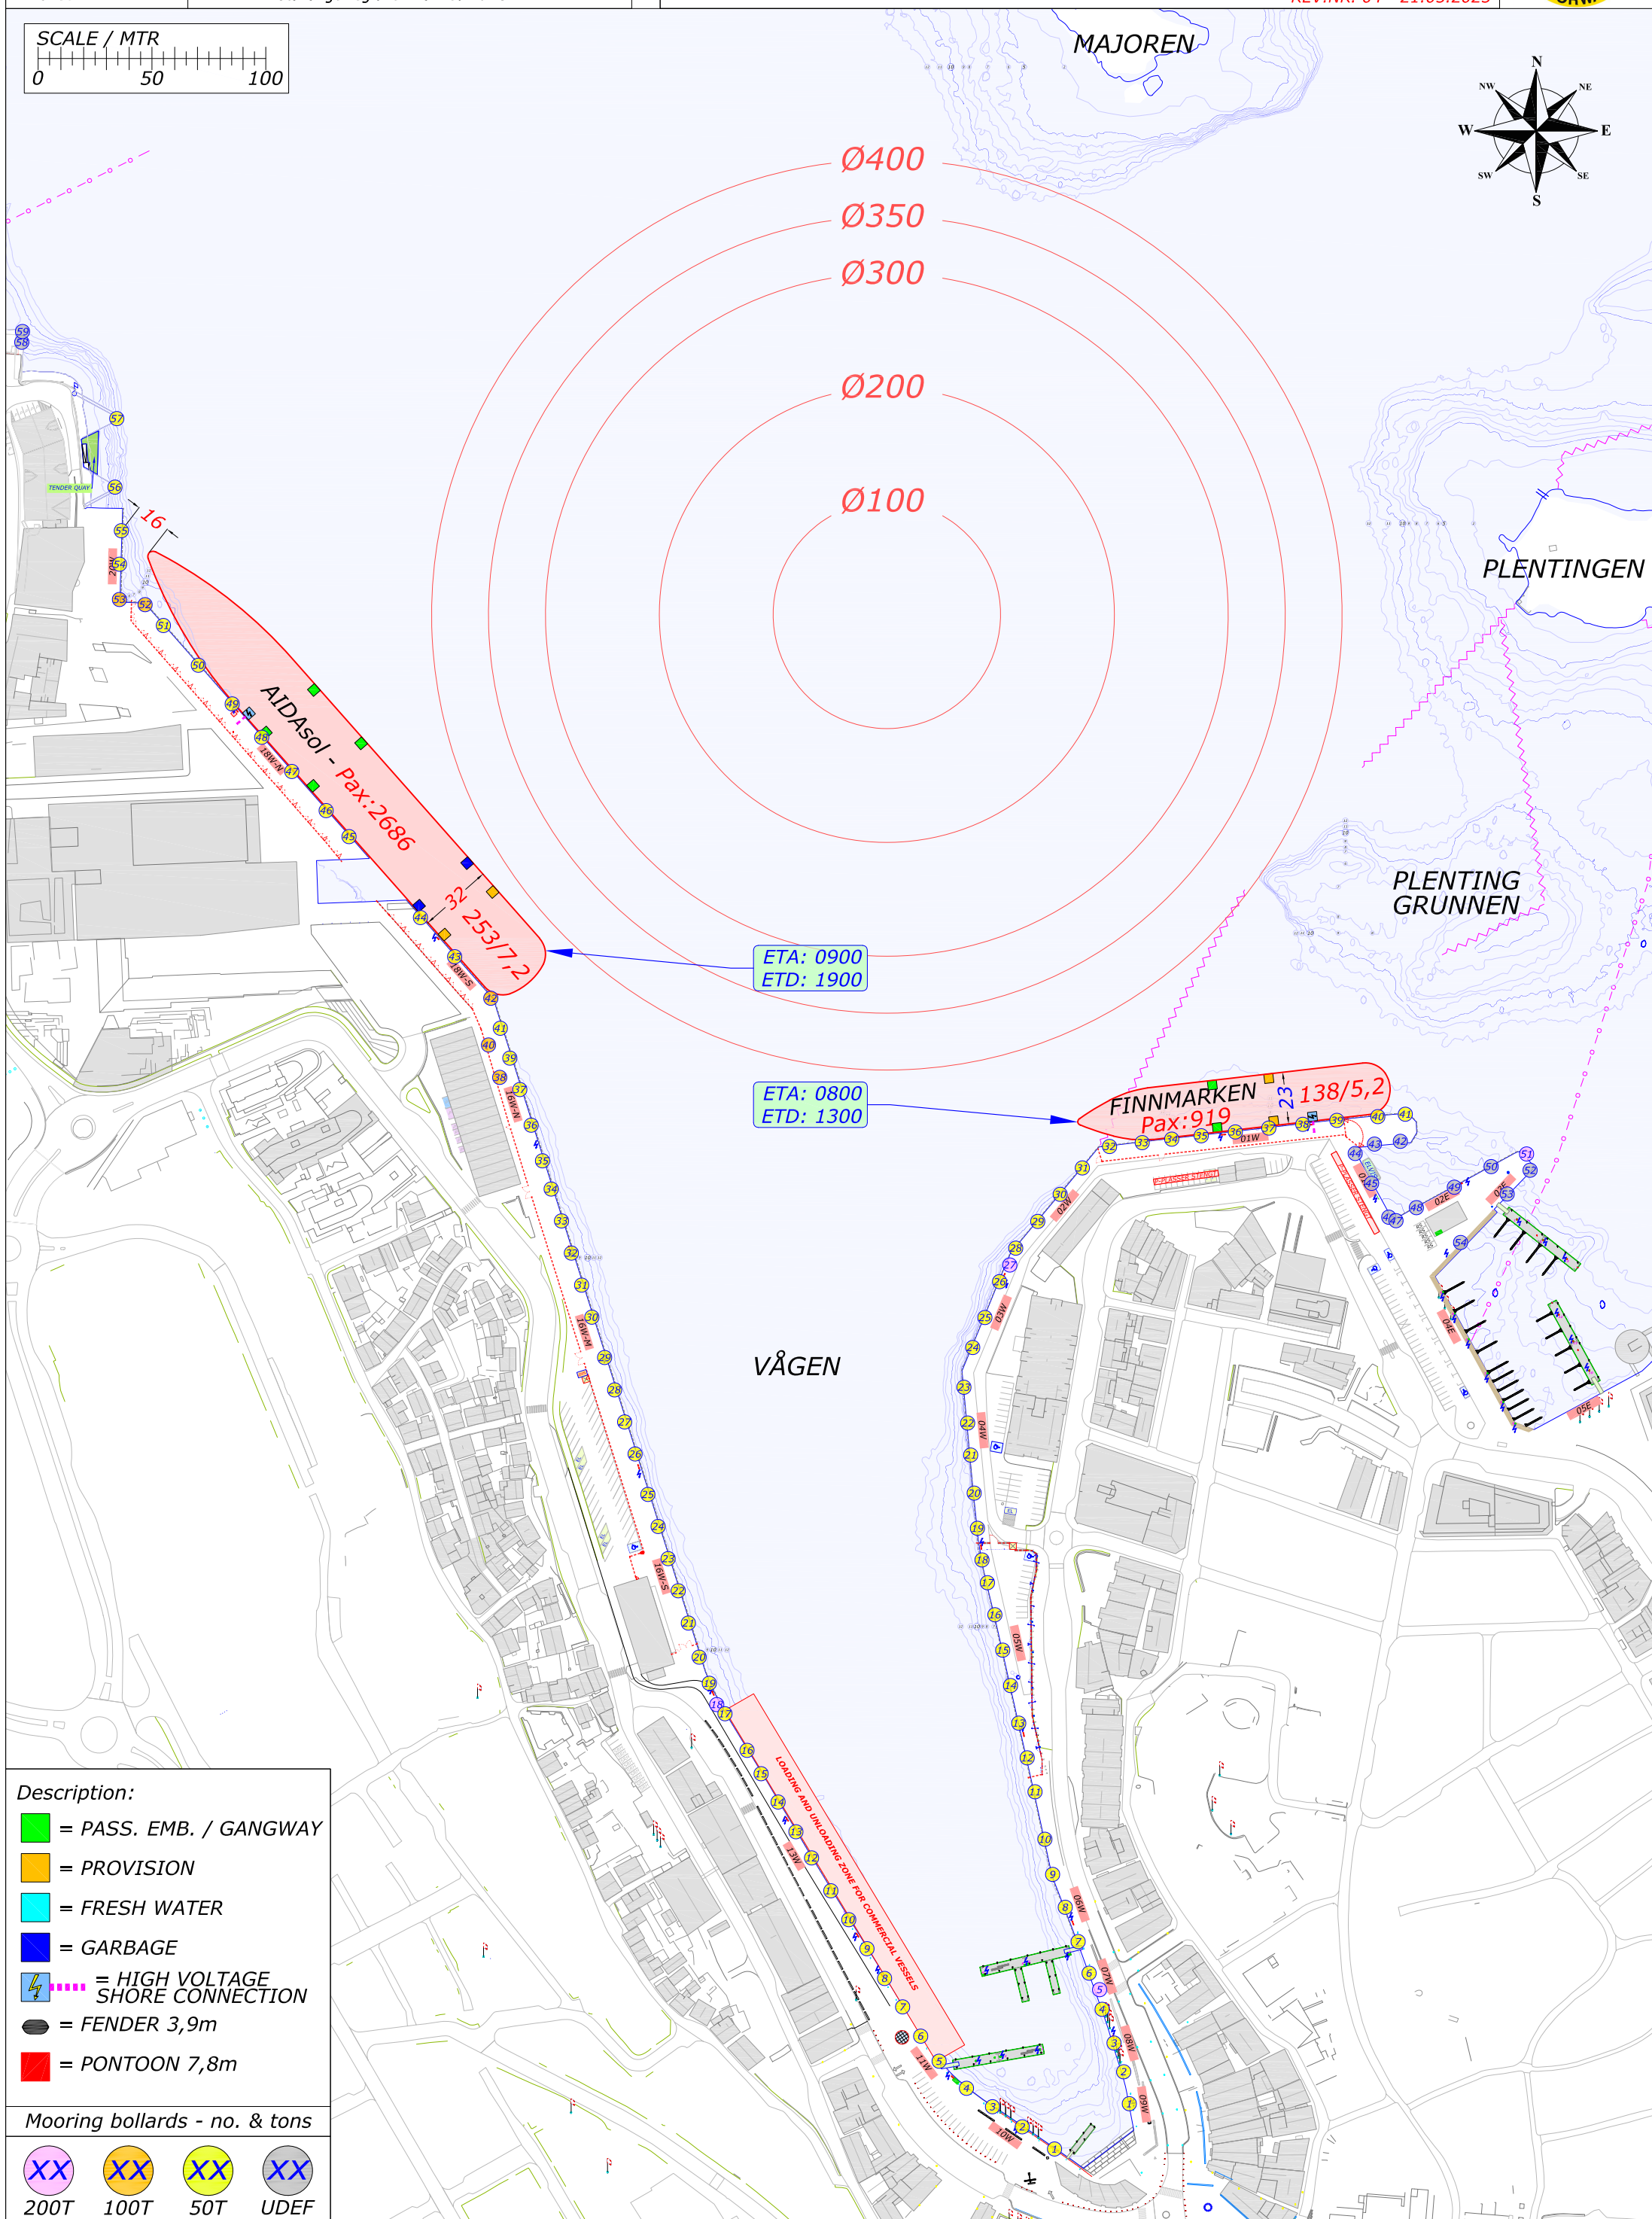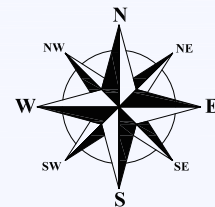

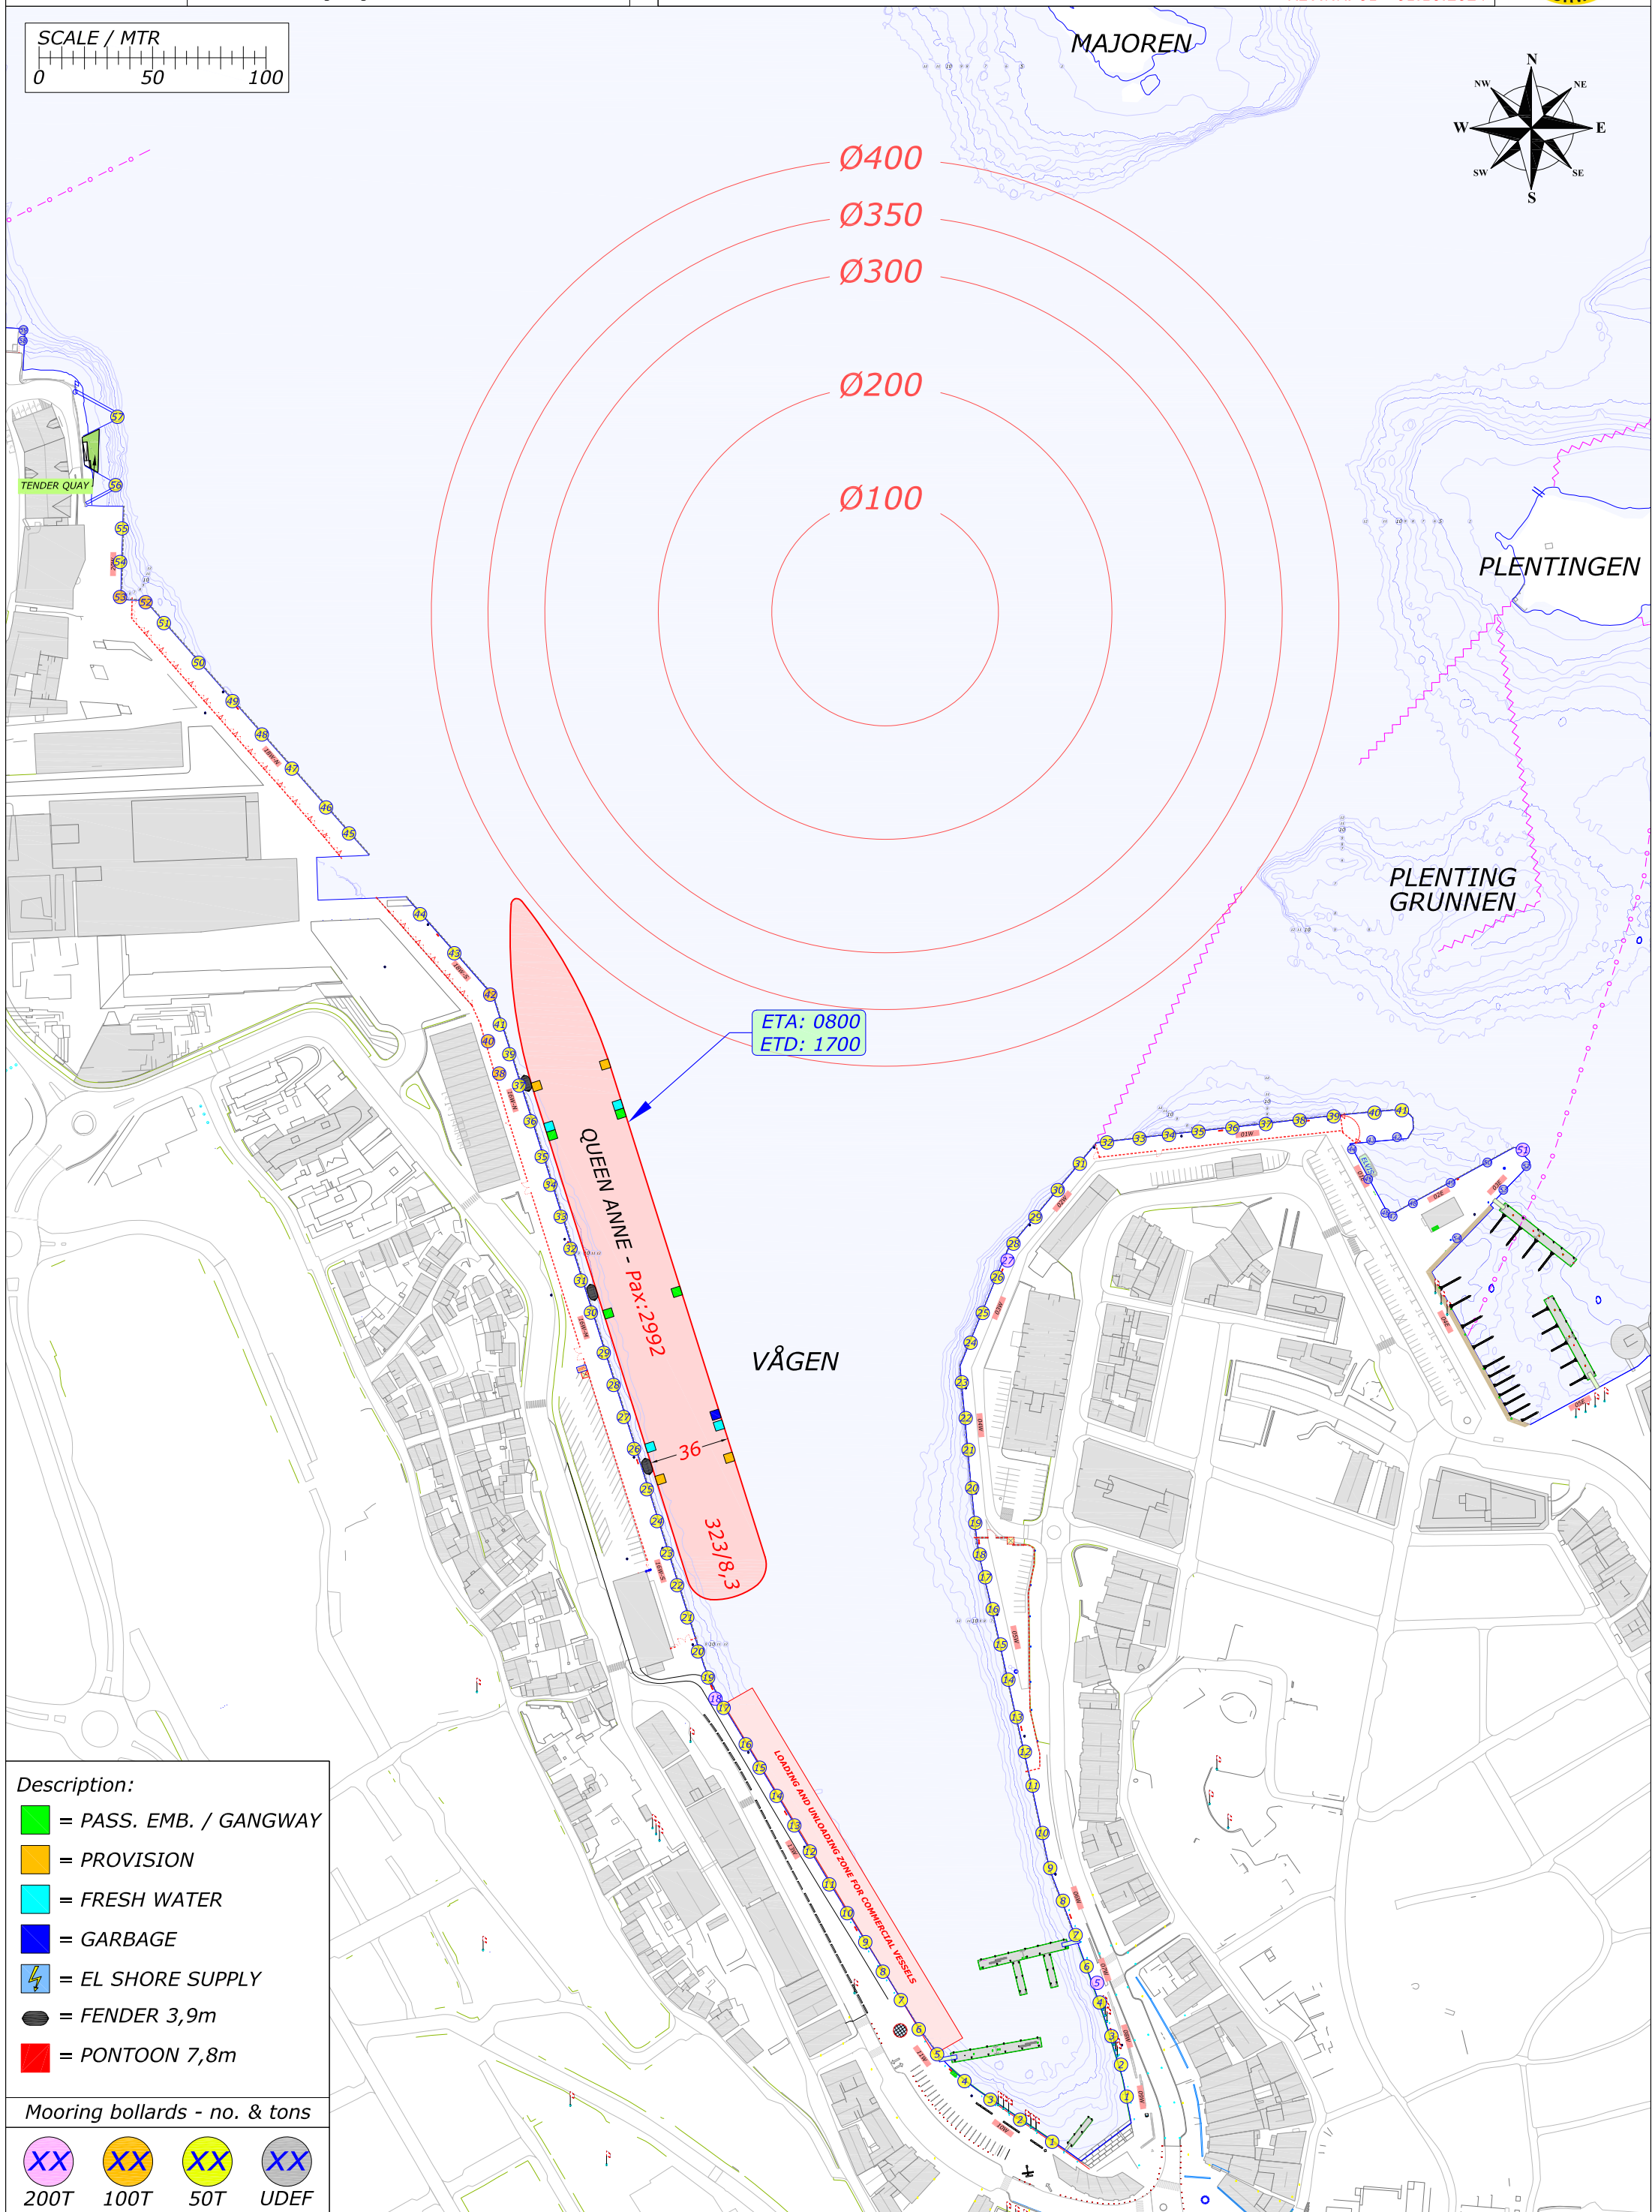

Description:

-  = PASS. EMB. / GANGWAY
-  = PROVISION
-  = FRESH WATER
-  = GARBAGE
-  = EL SHORE SUPPLY
-  = FENDER 3,9m
-  = PONTOON 7,8m

Mooring bollards - no. & tons




200T




 $100T$ 

50T



UDEF

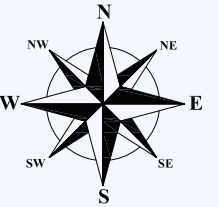

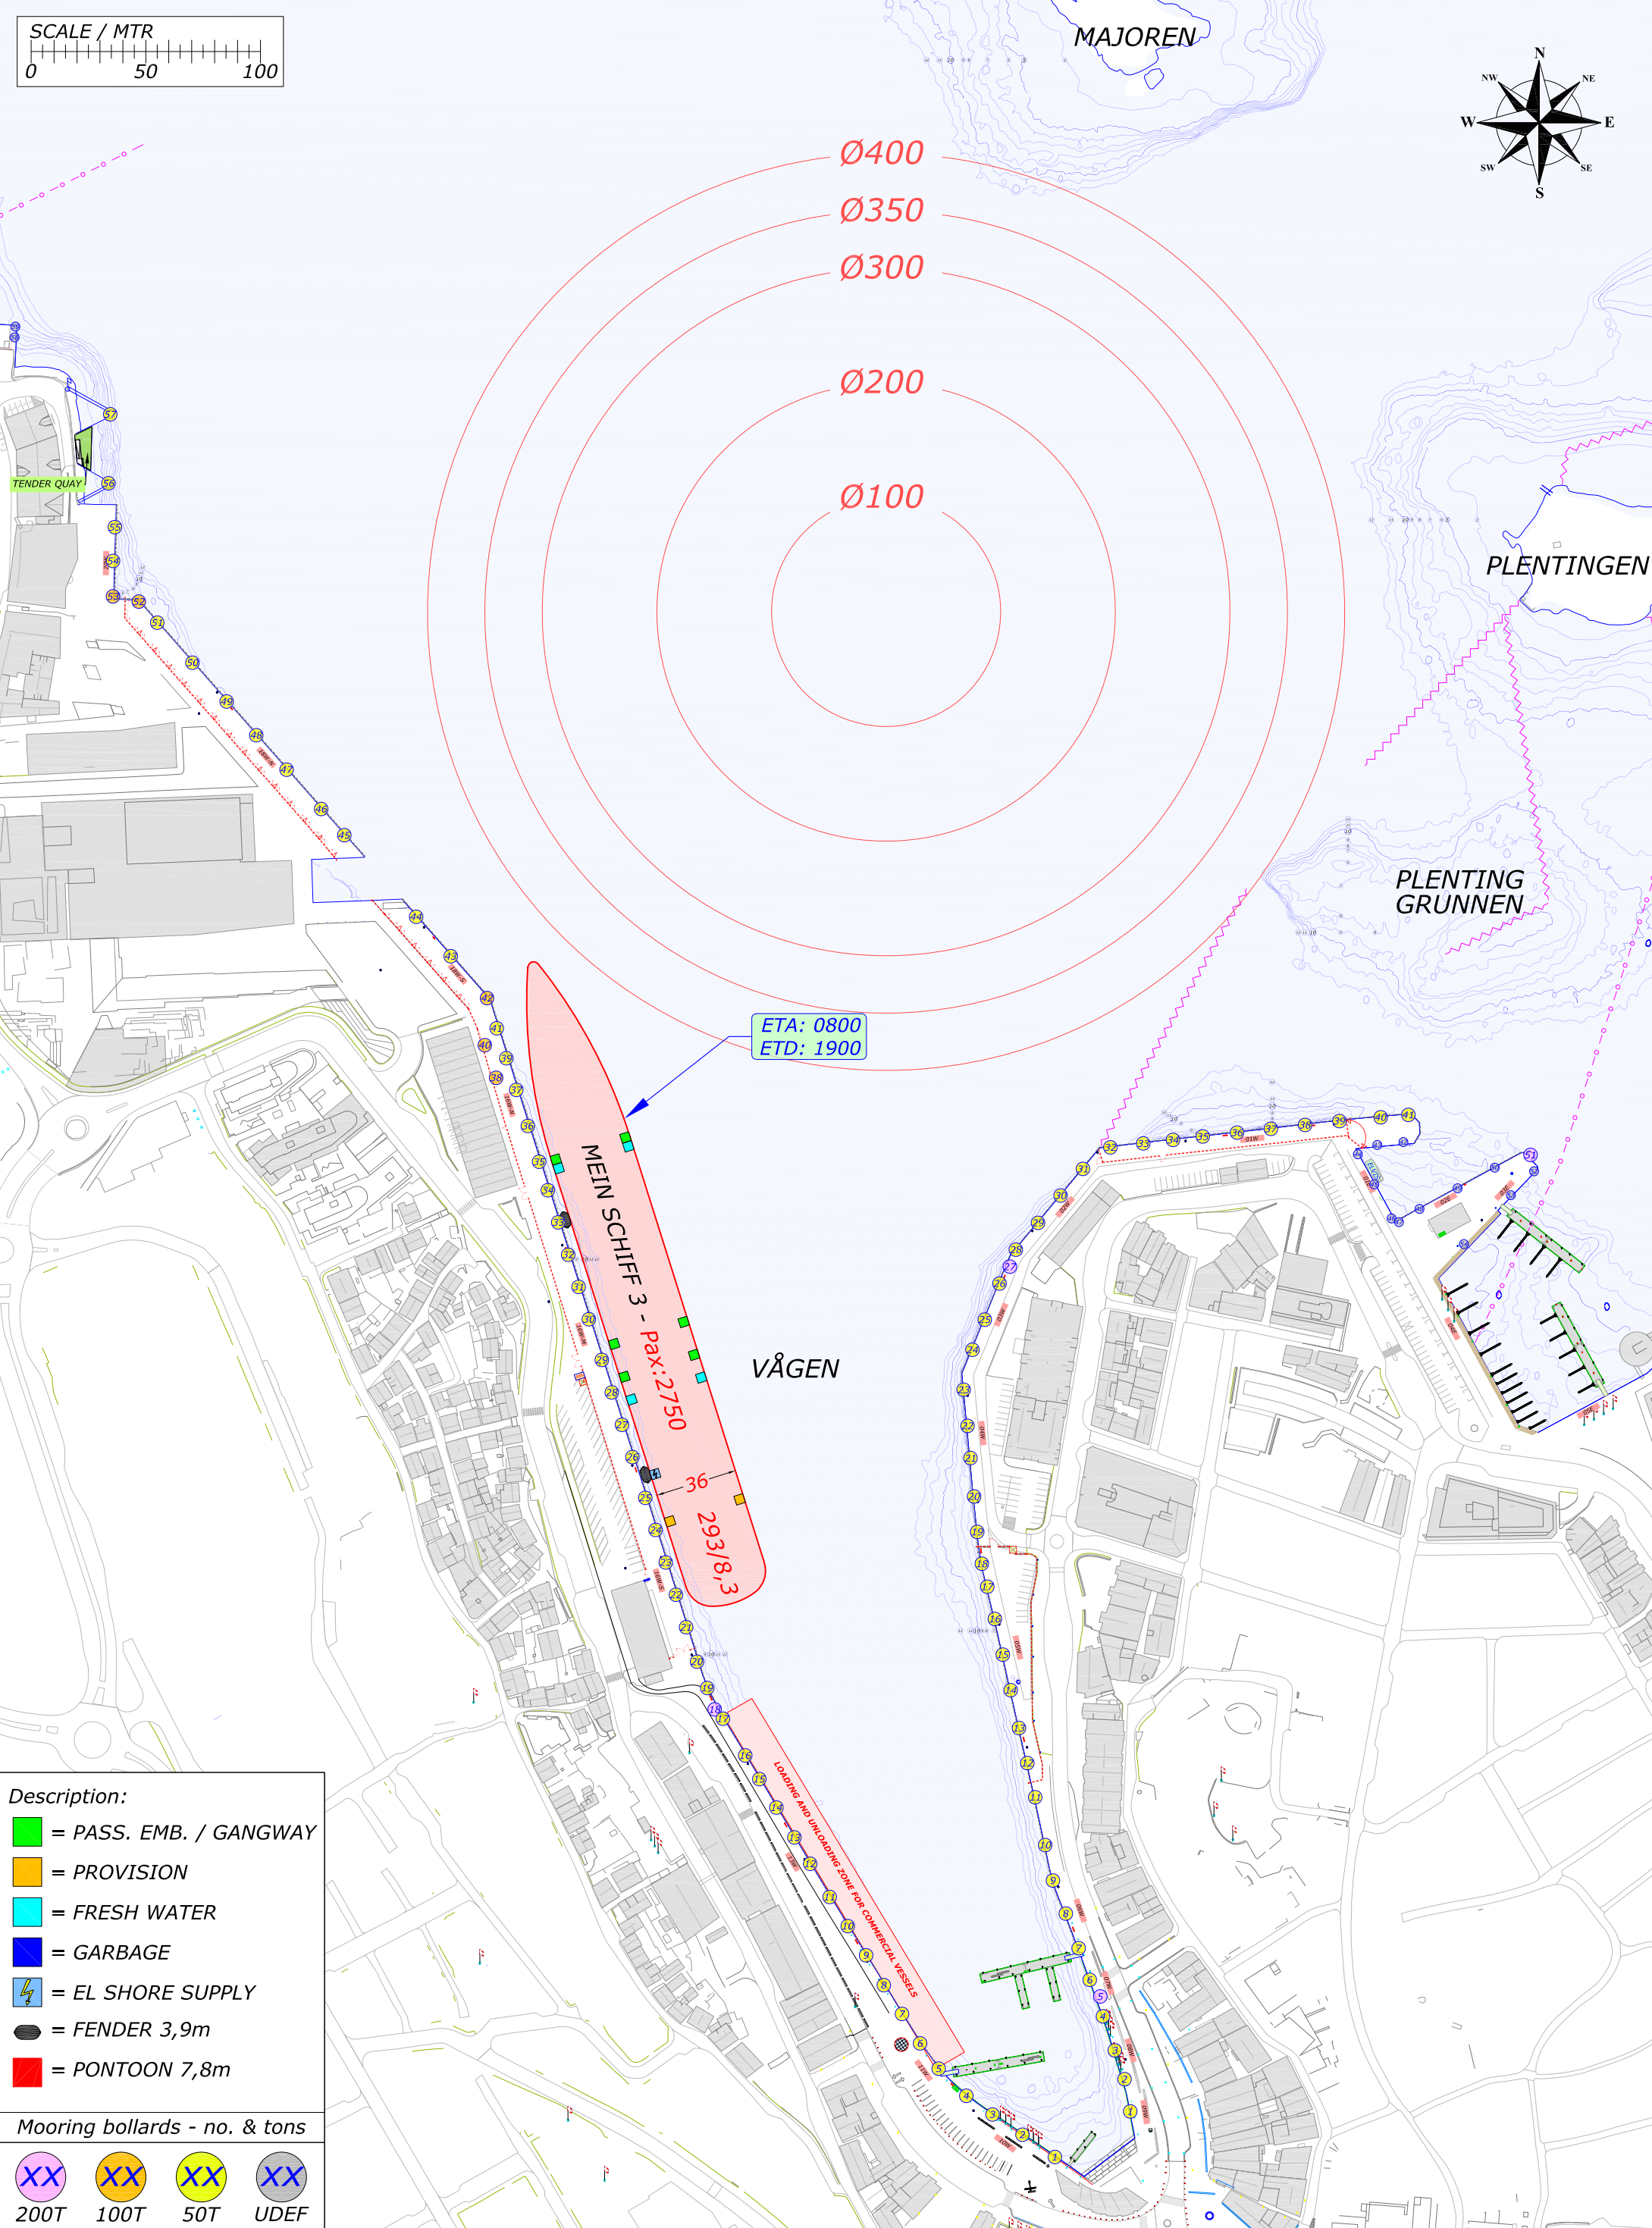
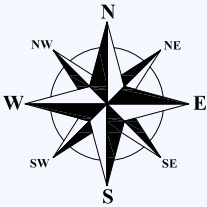
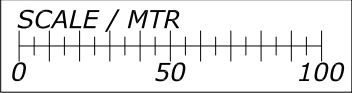


Description:

-  = PASS. EMB. / GANGWAY
-  = PROVISION
-  = FRESH WATER
-  = GARBAGE
-  = EL SHORE SUPPLY
-  = FENDER 3,9m
-  = PONTOON 7,8m

Mooring bollards - no. & tons


			
200T	100T	50T	UDEF

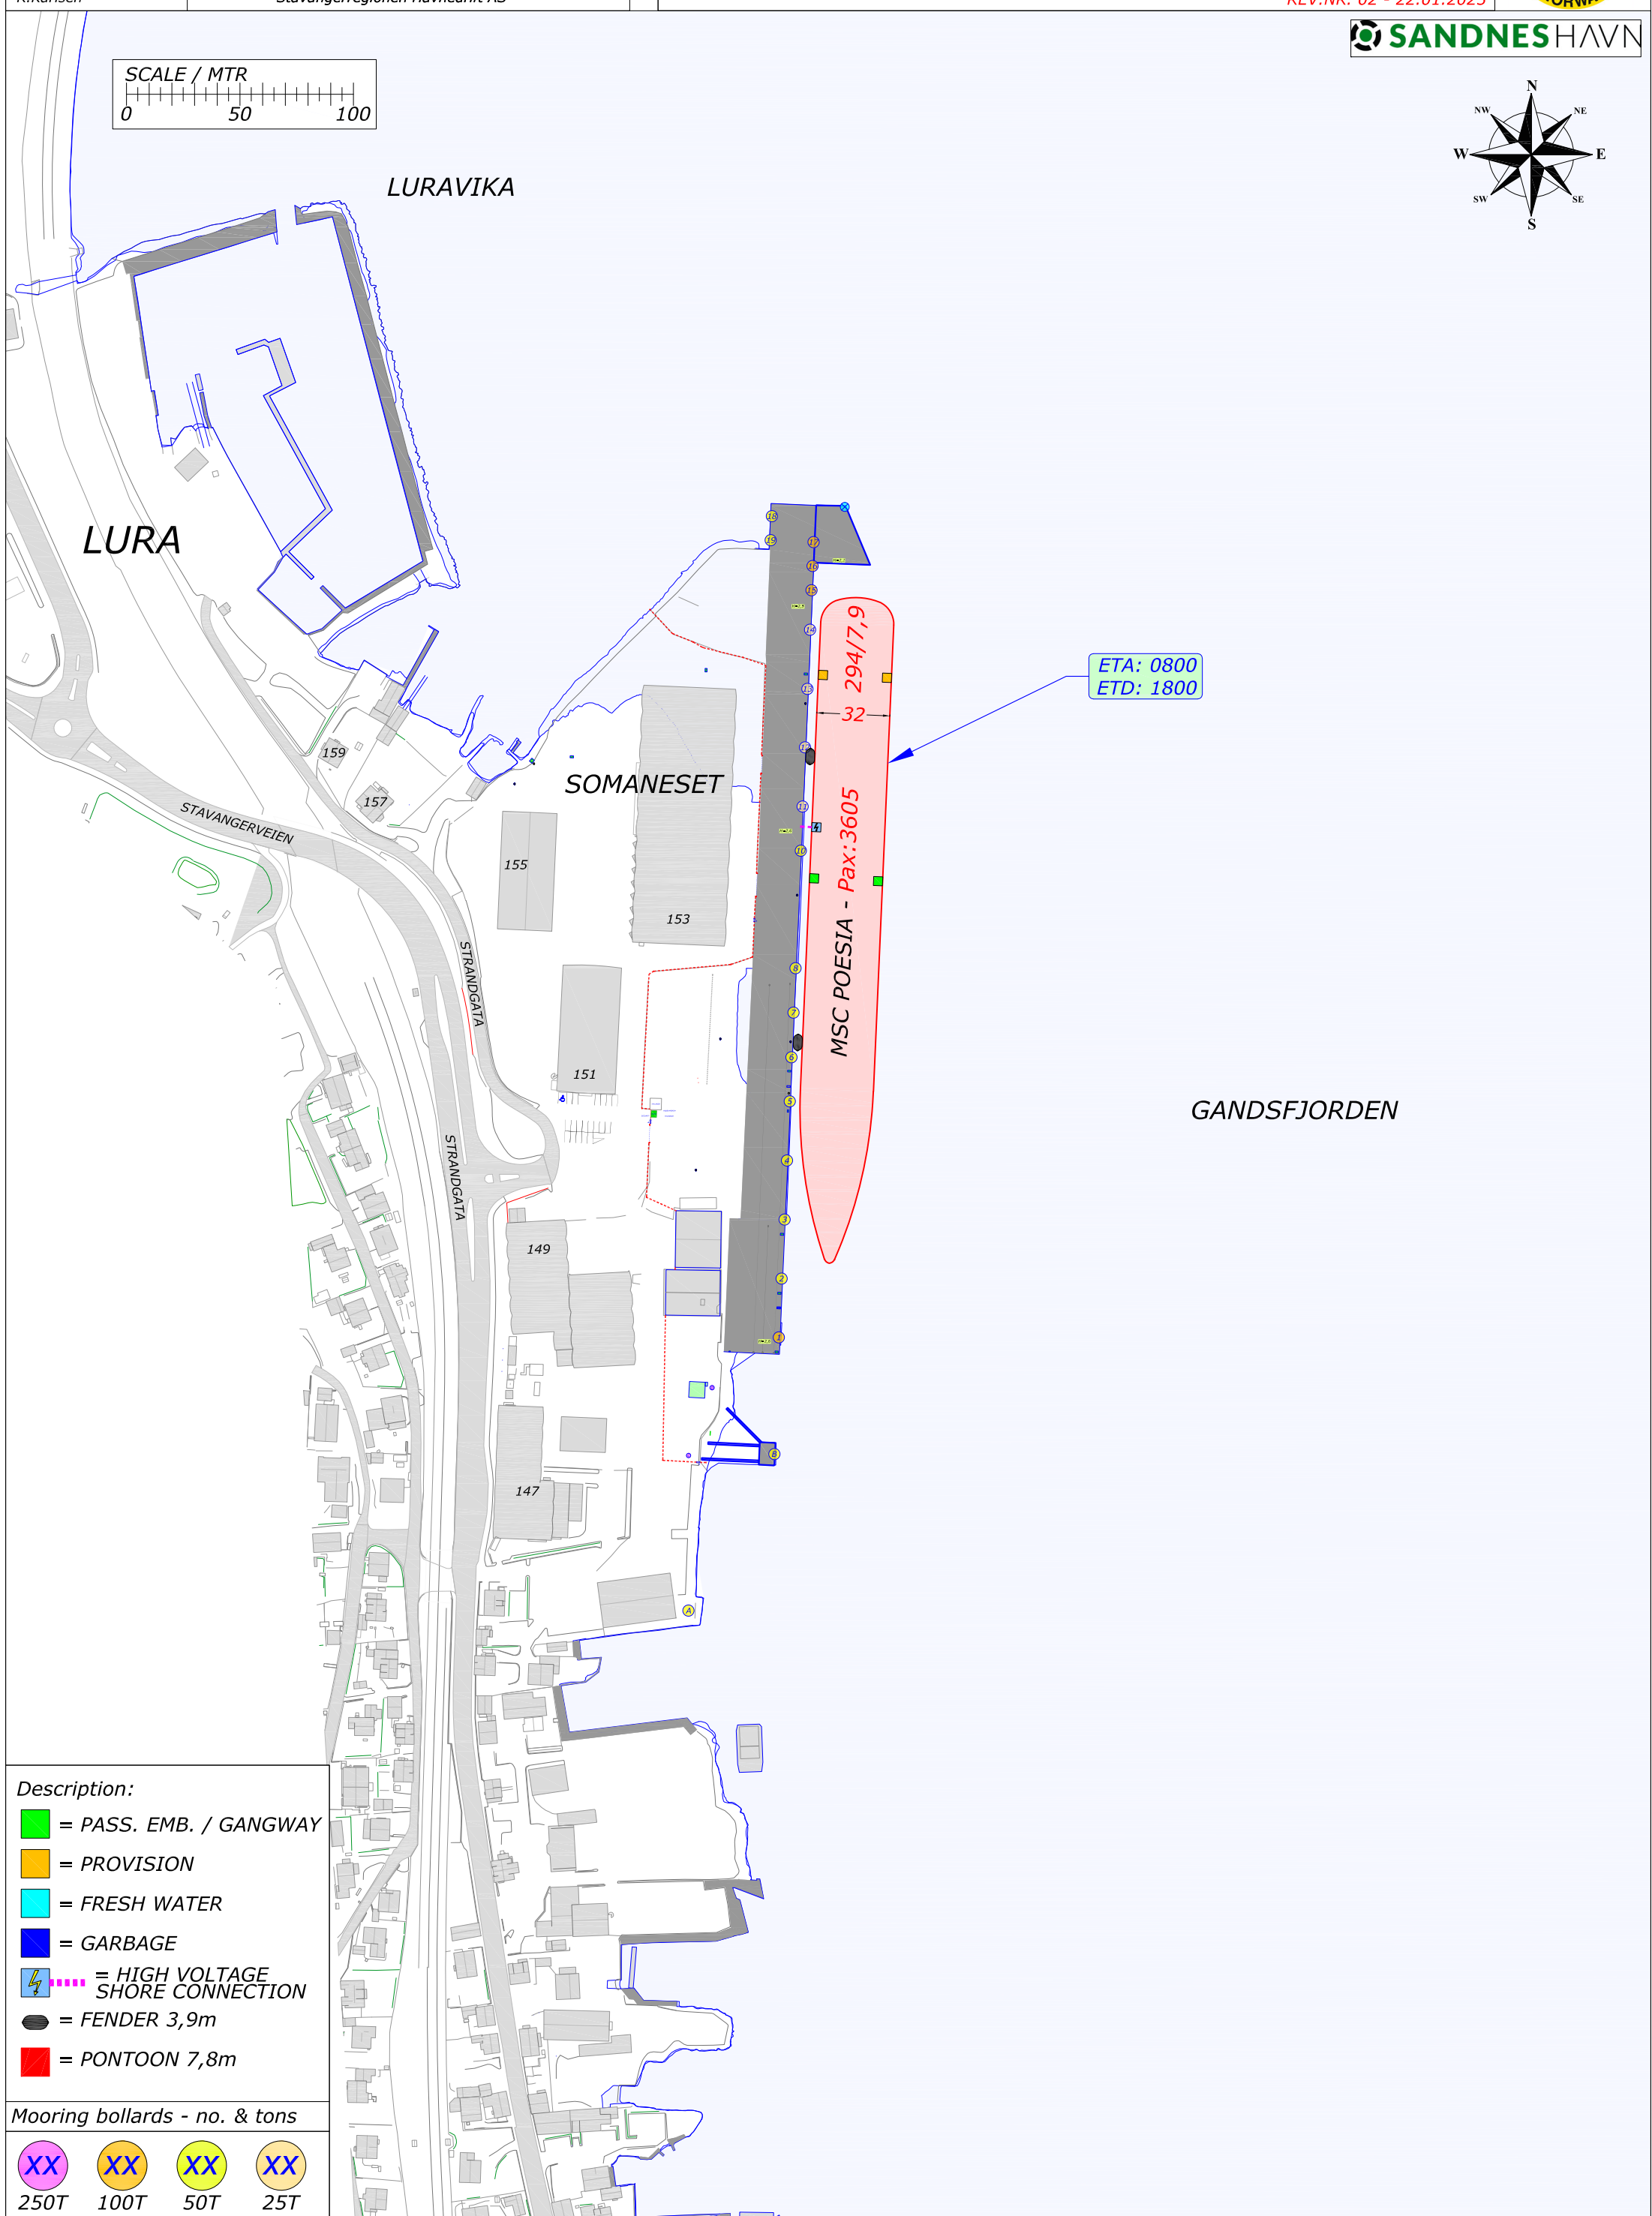
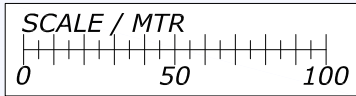
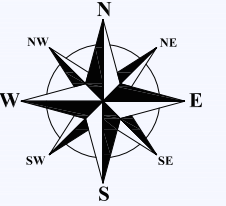


Description:

-  = PASS. EMB. / GANGWAY
-  = PROVISION
-  = FRESH WATER
-  = GARBAGE
-   = HIGH VOLTAGE SHORE CONNECTION
-  = FENDER 3,9m
-  = PONTOON 7,8m

Mooring bollards - no. & tons

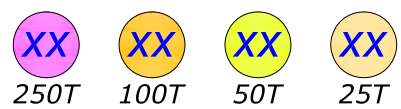

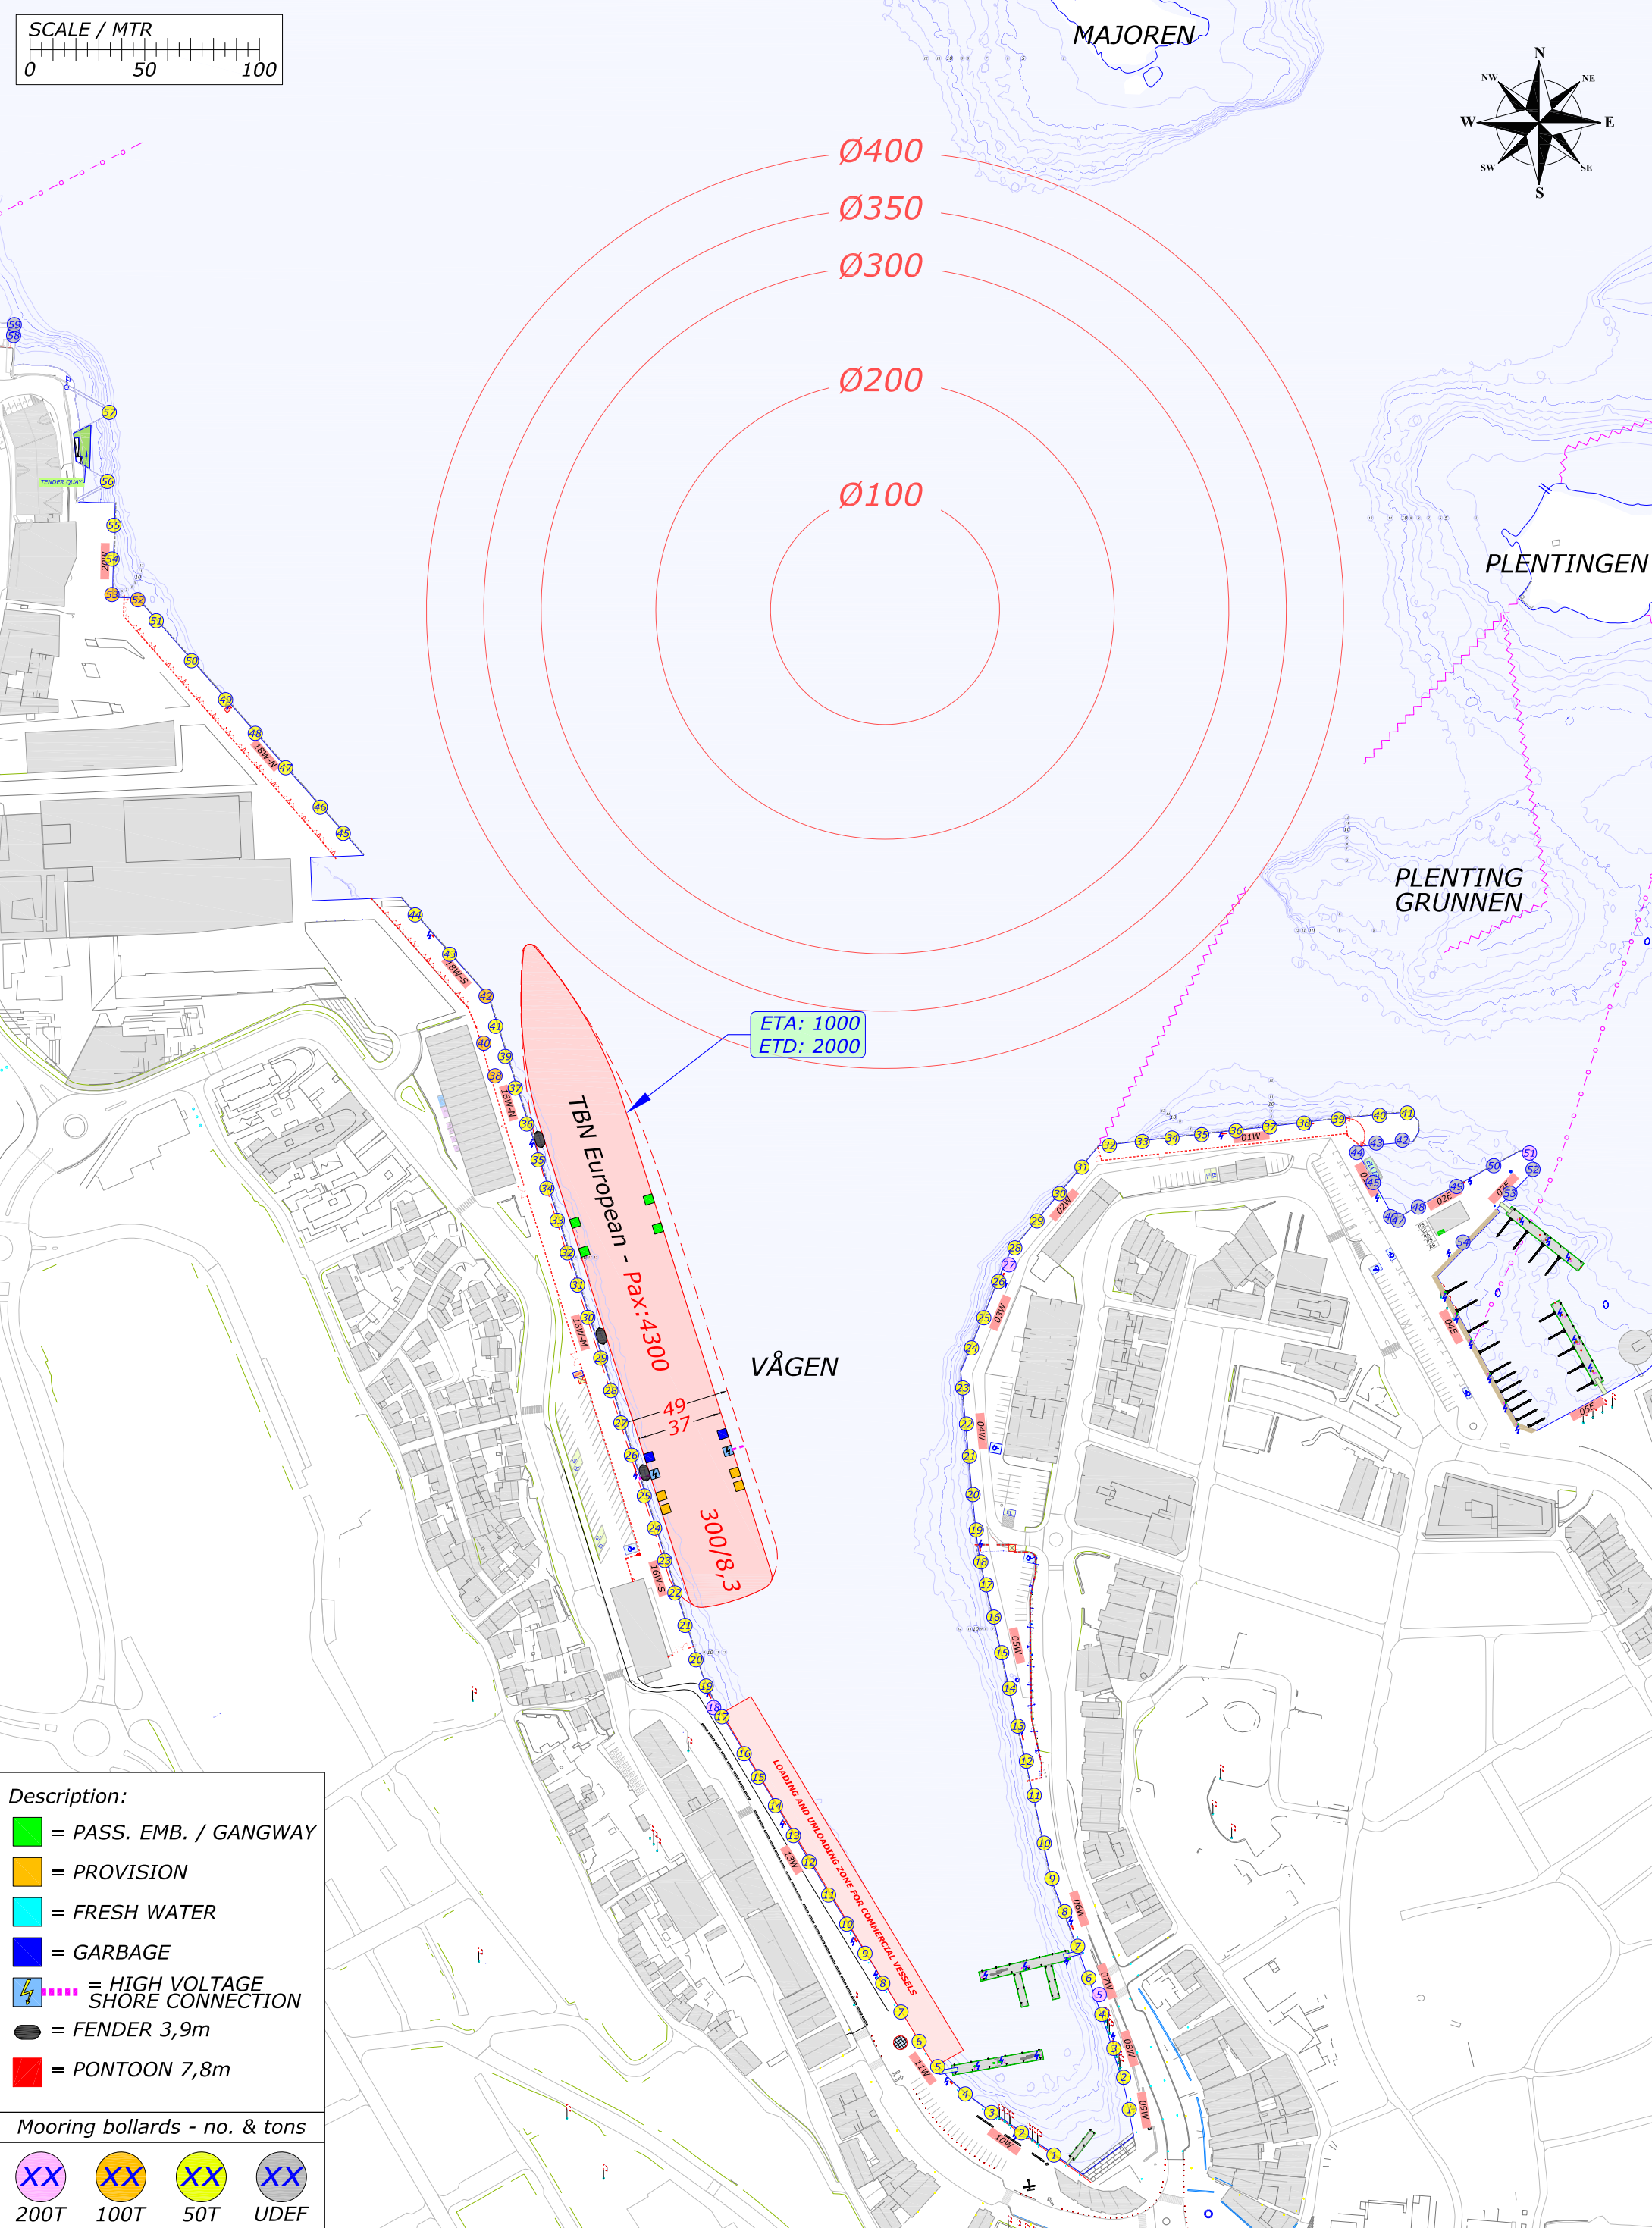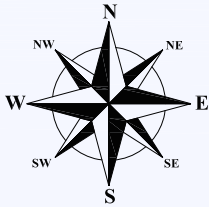
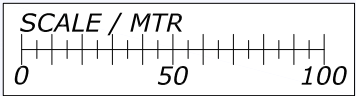



Description:

-  = PASS. EMB. / GANGWAY
-  = PROVISION
-  = FRESH WATER
-  = GARBAGE
-  = HIGH VOLTAGE SHORE CONNECTION
-  = FENDER 3,9m
-  = PONTOON 7,8m

Mooring bollards - no. & tons

			
200T	100T	50T	UDEF

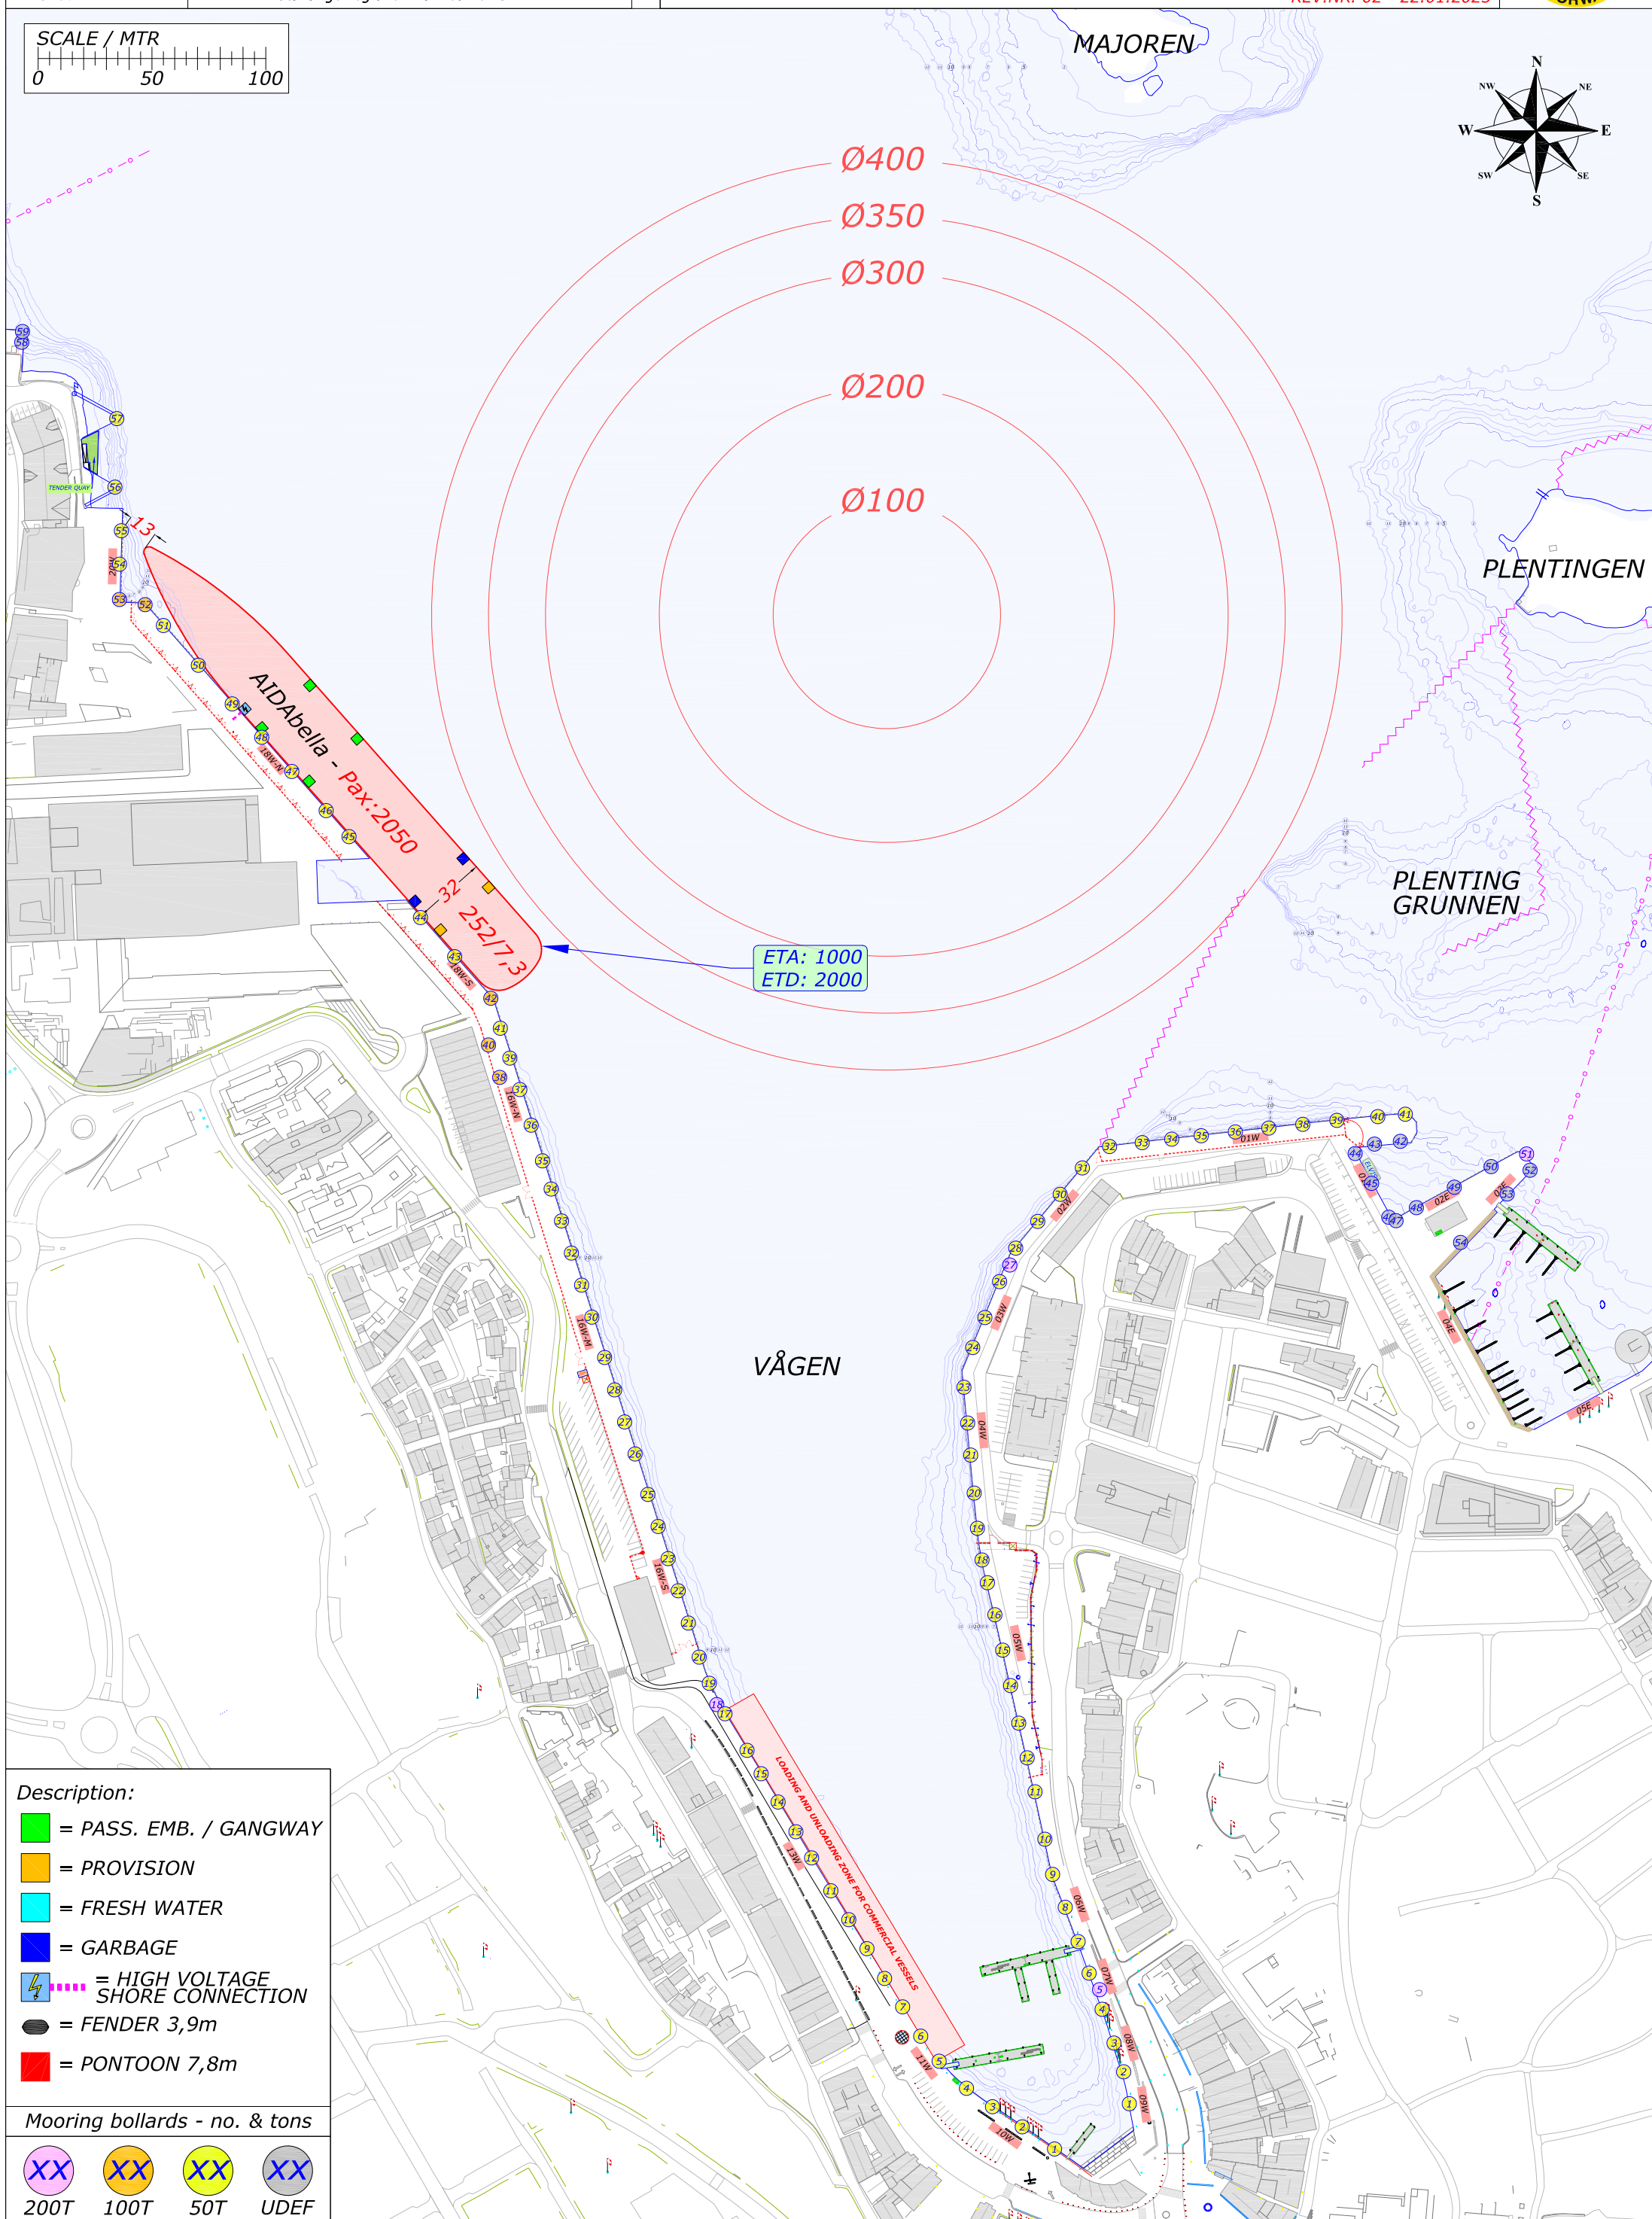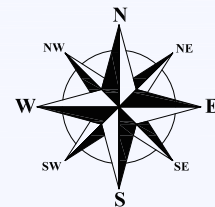

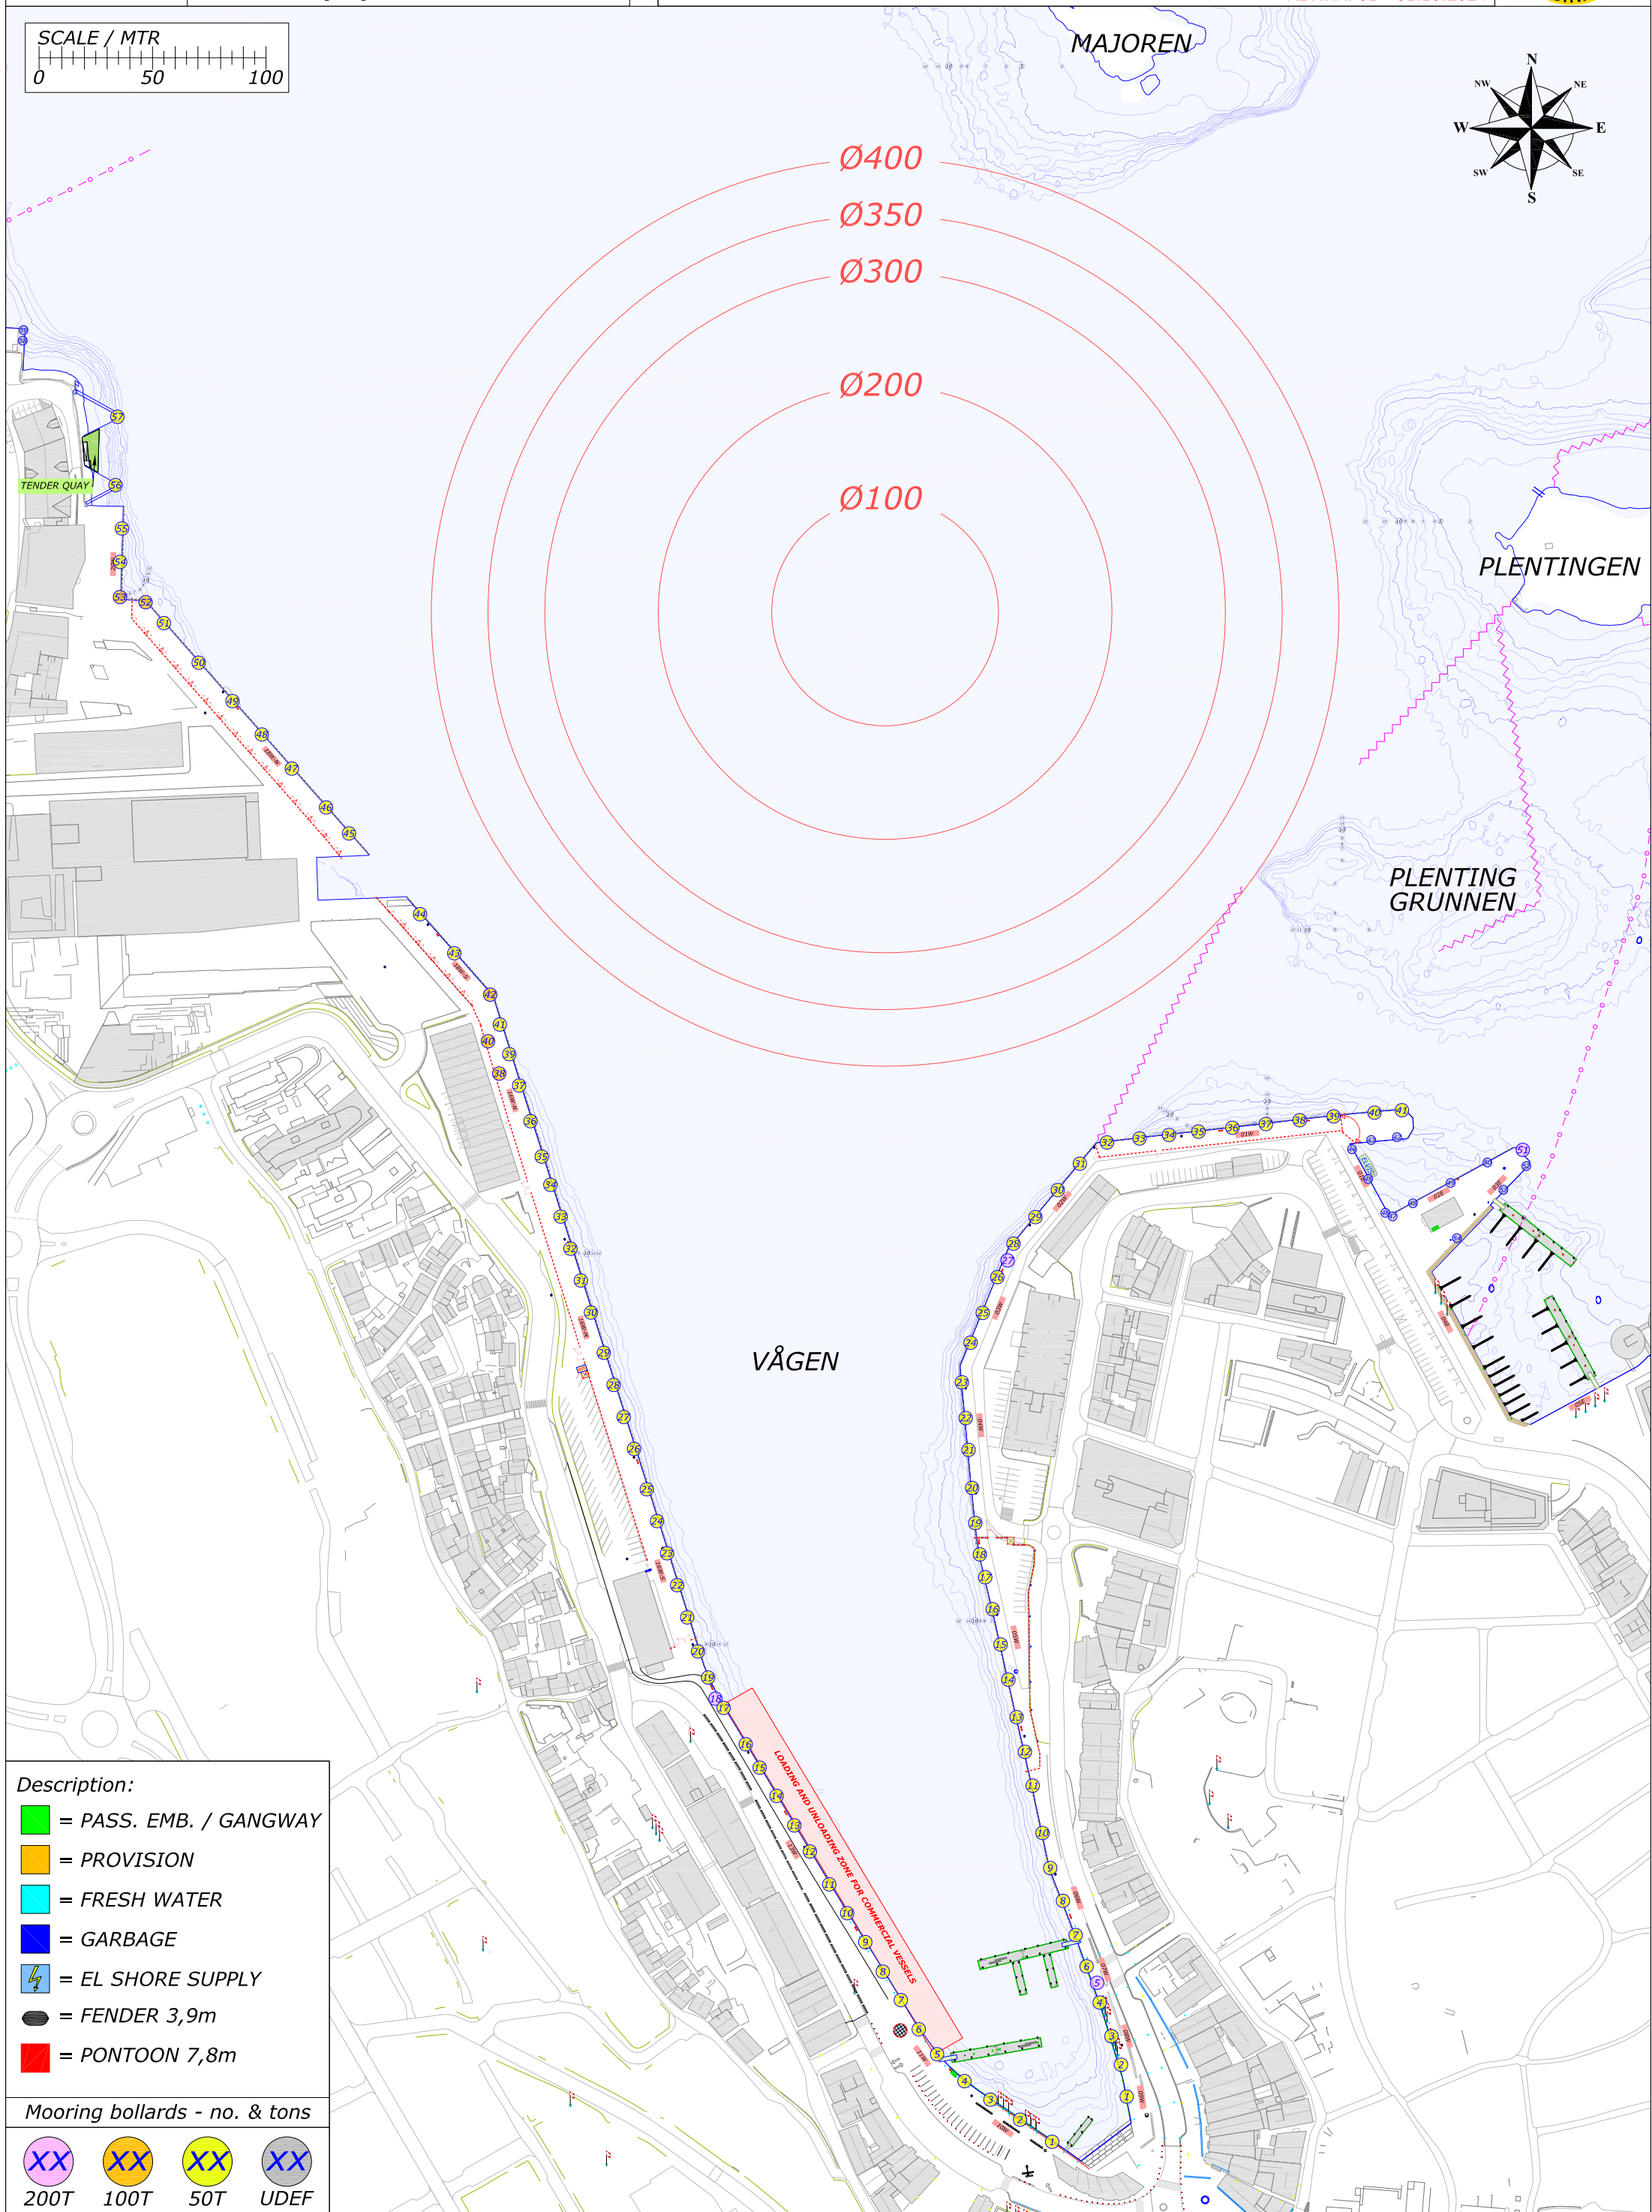

Description:

-  = PASS. EMB. / GANGWAY
-  = PROVISION
-  = FRESH WATER
-  = GARBAGE
-  = EL SHORE SUPPLY
-  = FENDER 3,9m
-  = PONTOON 7,8m

Mooring bollards - no. & tons



200T



100T






50T



UDEP

200T 100T 50T UDEF

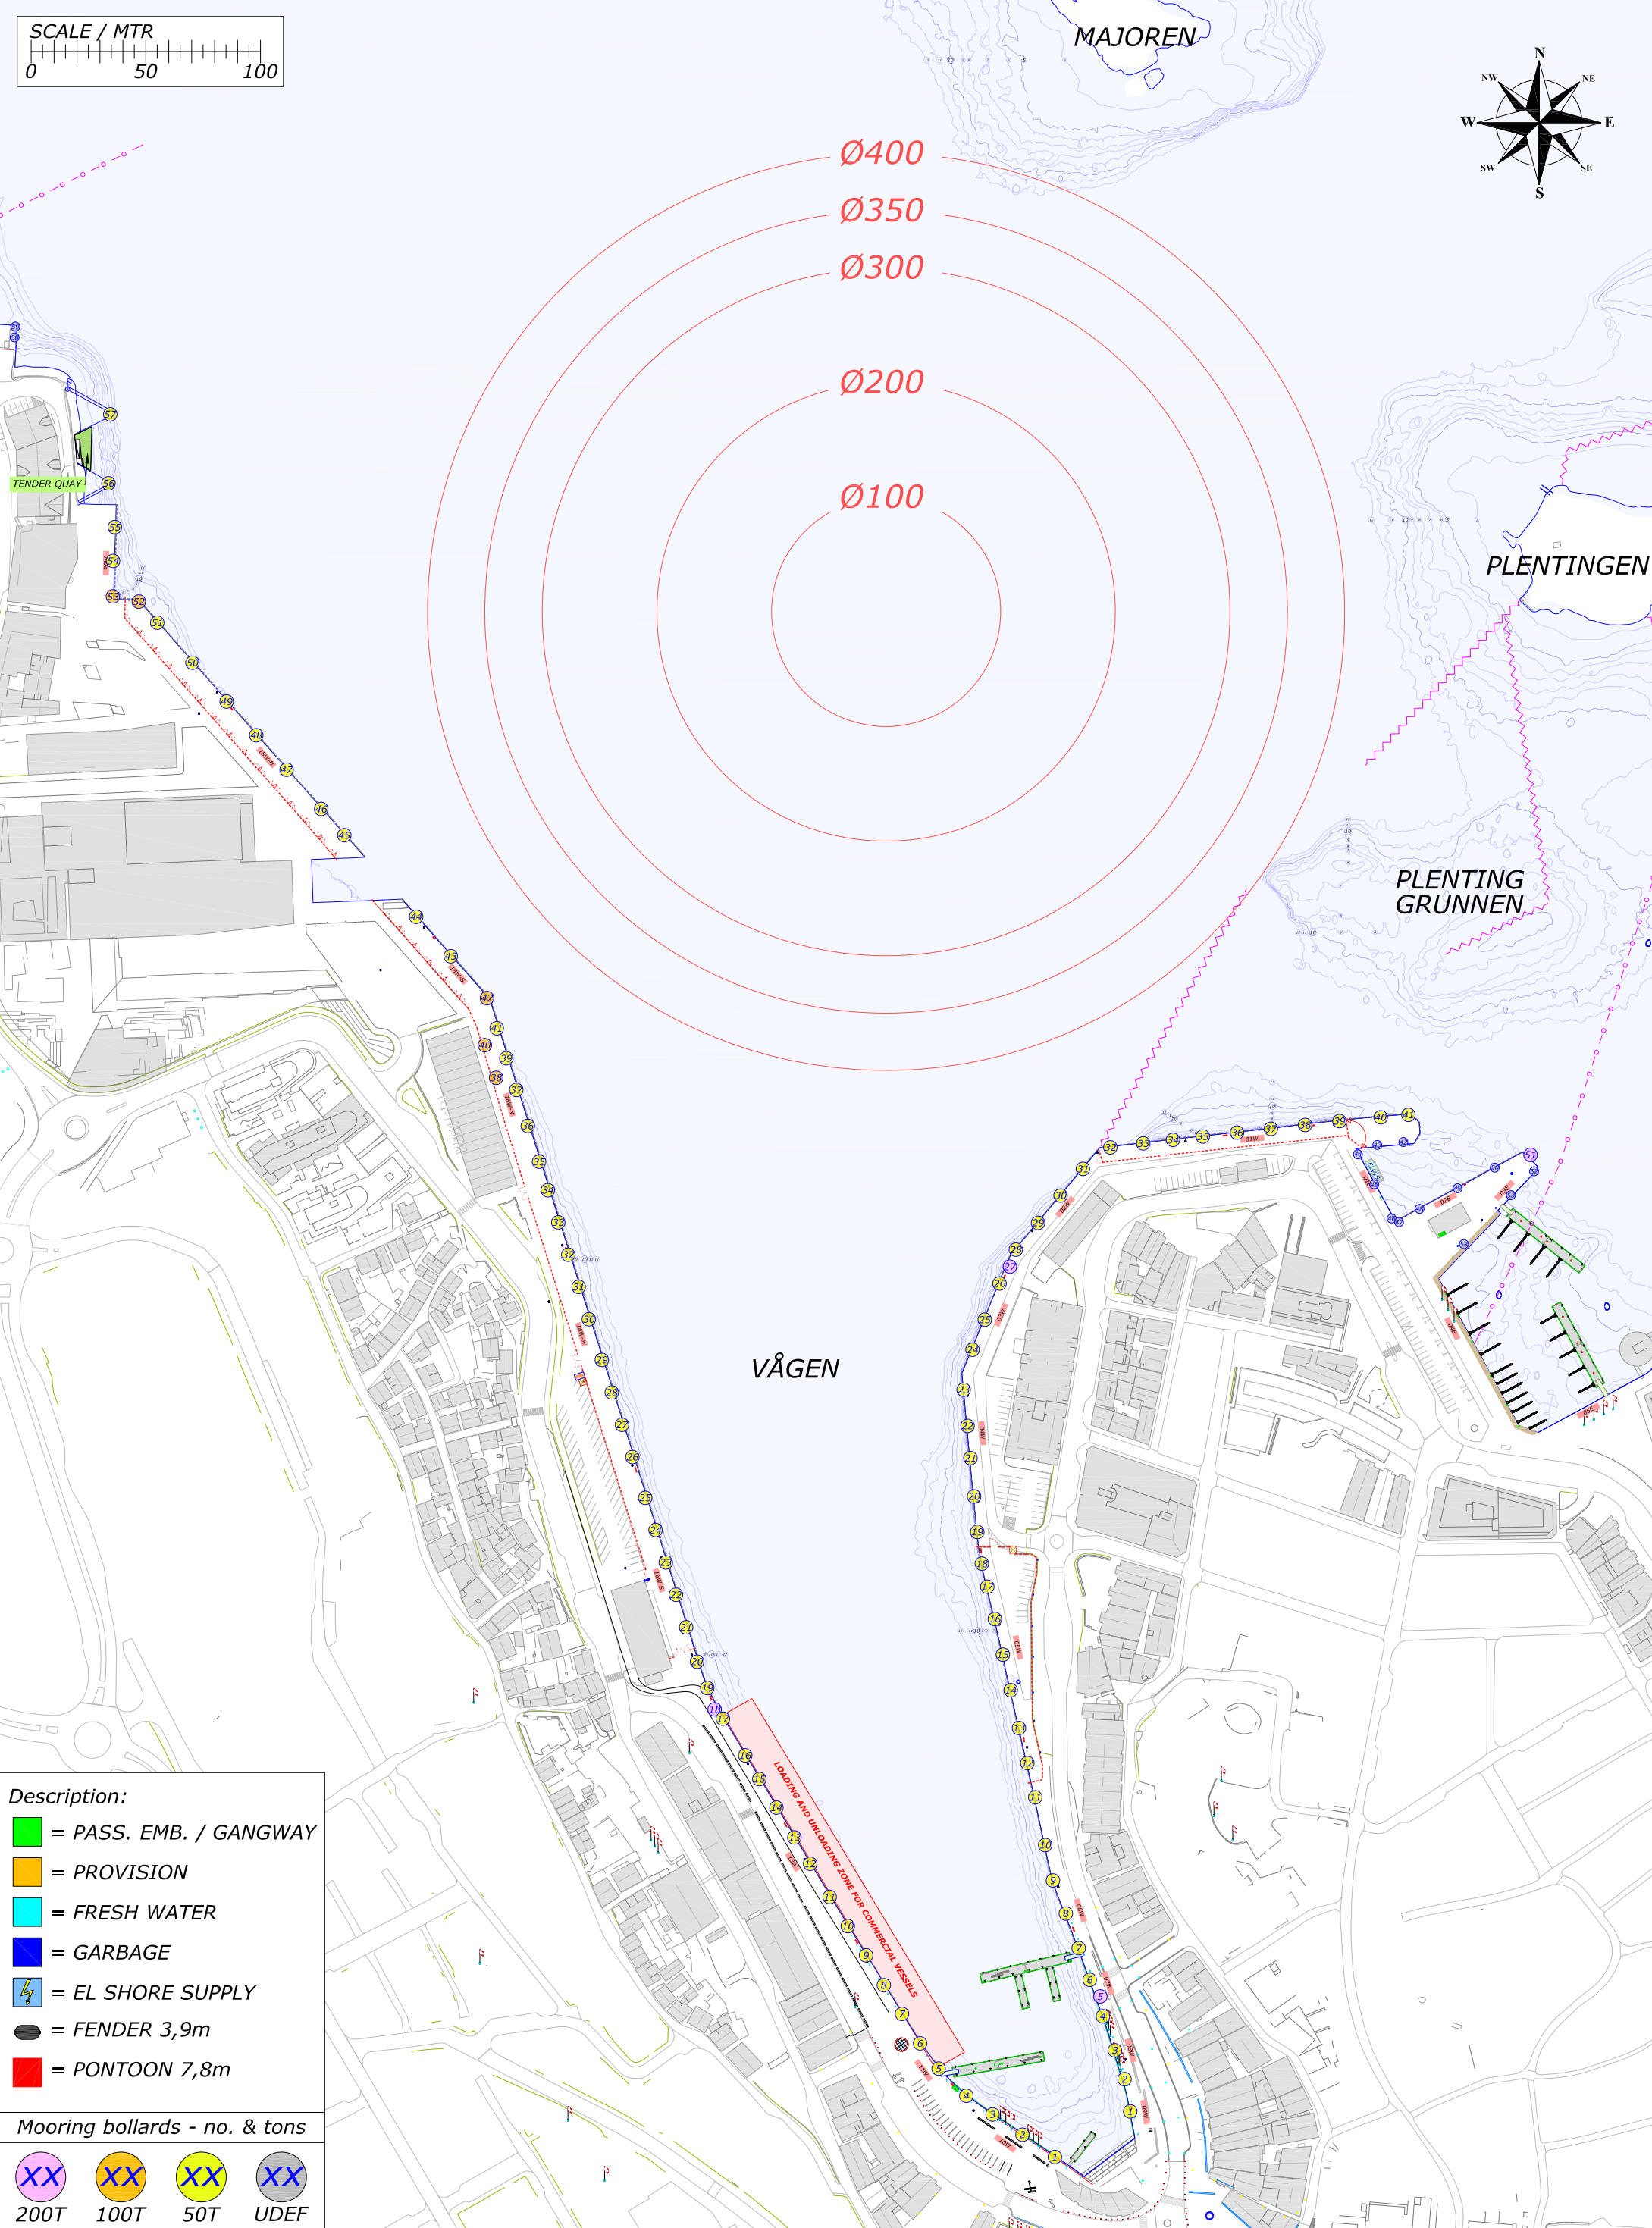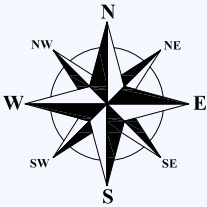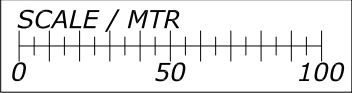




Description:

-  = PASS. EMB. / GANGWAY
-  = PROVISION
-  = FRESH WATER
-  = GARBAGE
-  = EL SHORE SUPPLY
-  = FENDER 3,9m
-  = PONTOON 7,8m

Mooring bollards - no. & tons

			
200T	100T	50T	UDEF



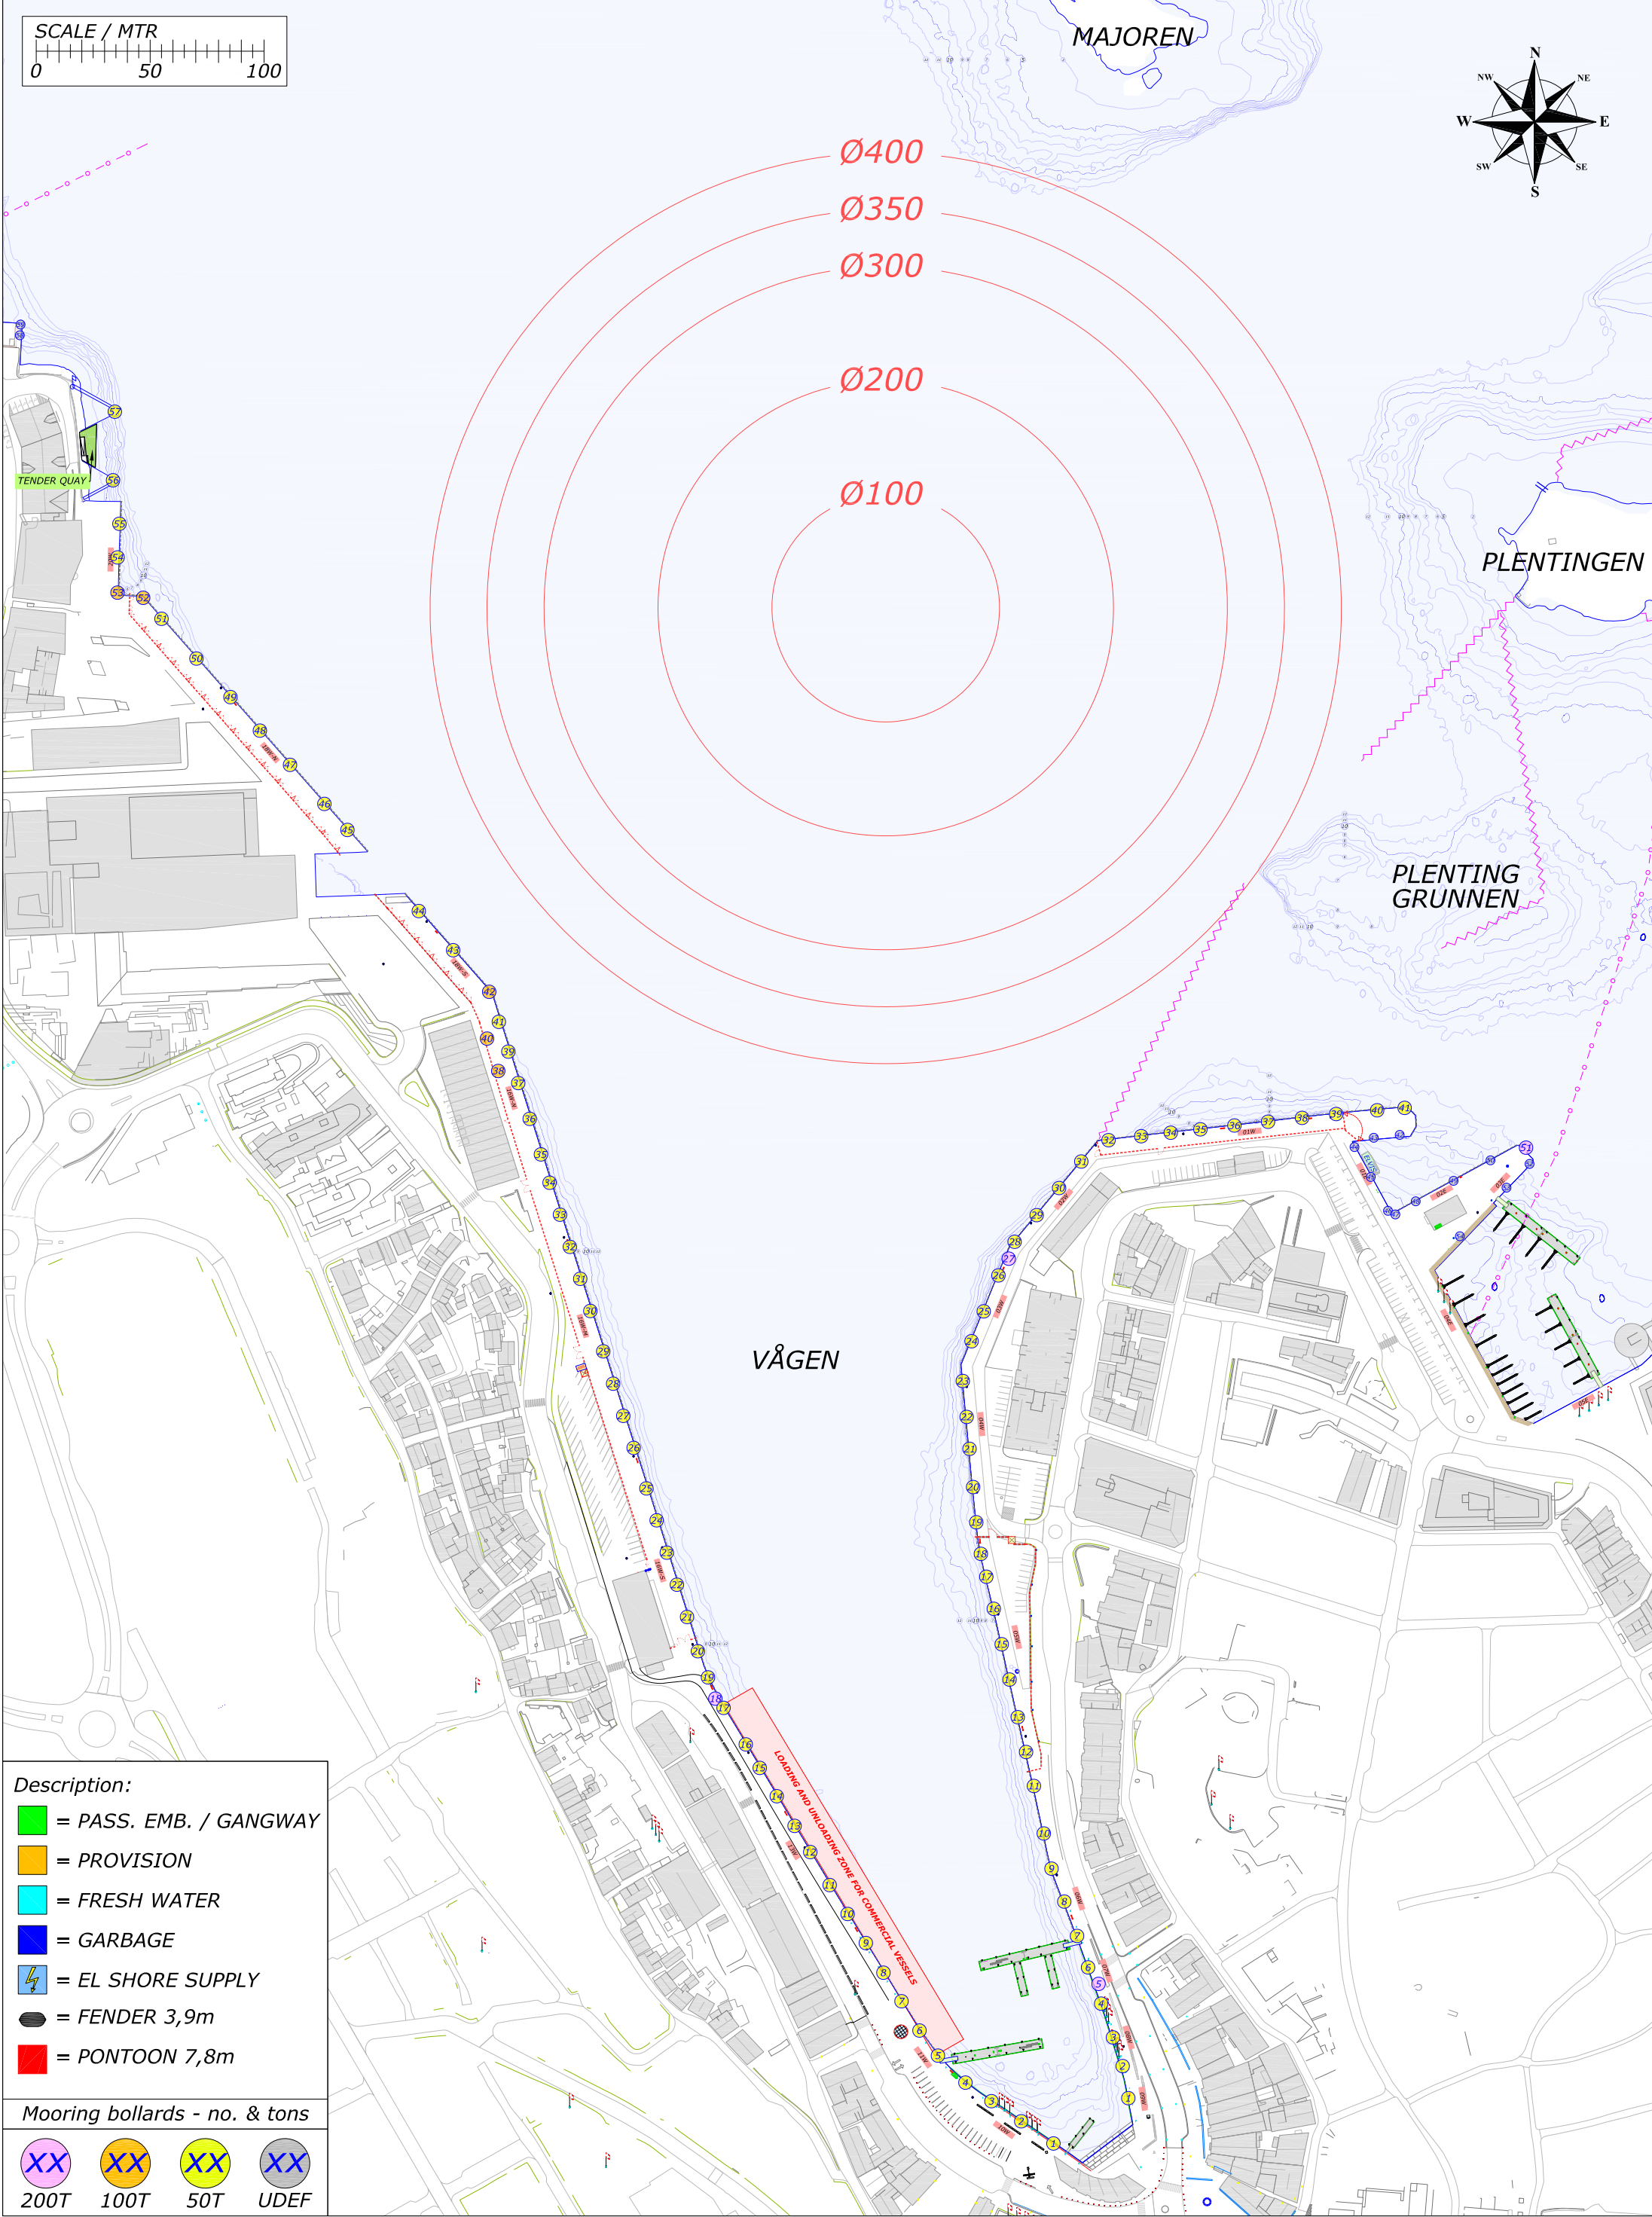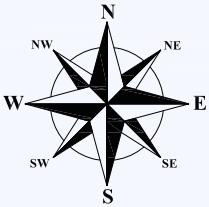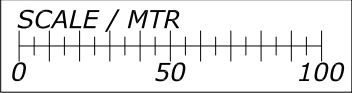


Description:

-  = PASS. EMB. / GANGWAY
-  = PROVISION
-  = FRESH WATER
-  = GARBAGE
-  = EL SHORE SUPPLY
-  = FENDER 3,9m
-  = PONTOON 7,8m

Mooring bollards - no. & tons

			
200T	100T	50T	UDEF



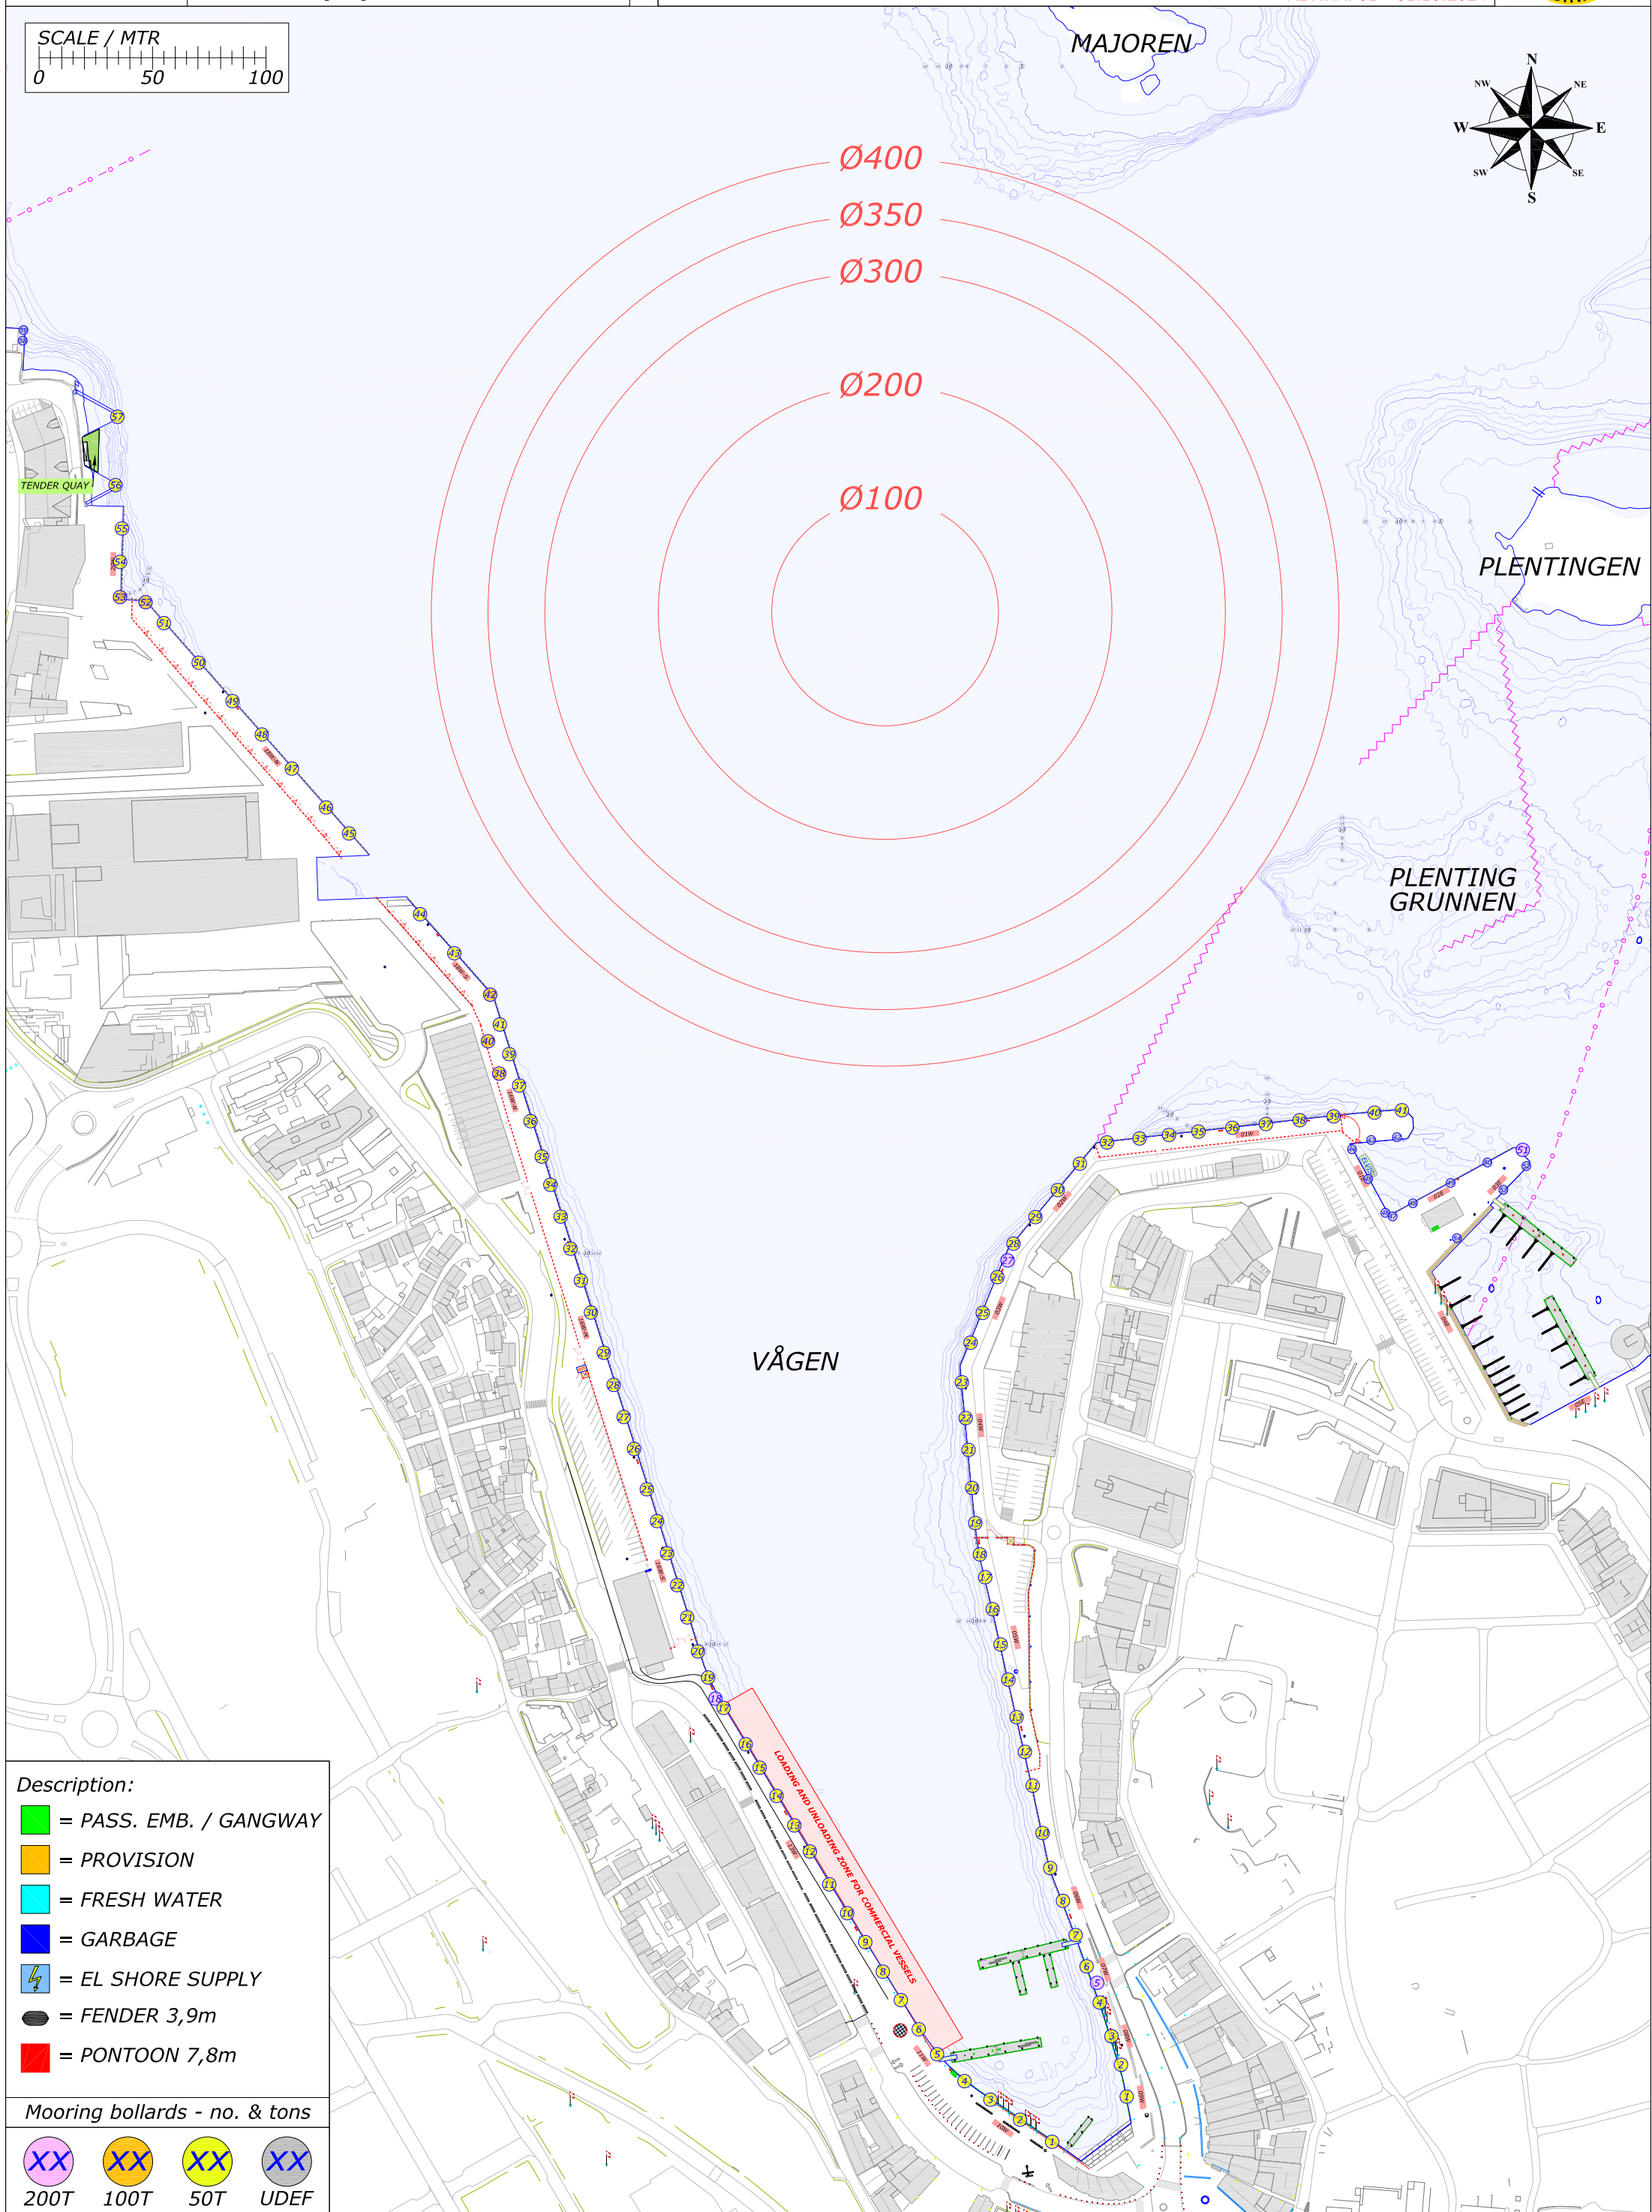

Description:

-  = PASS. EMB. / GANGWAY
-  = PROVISION
-  = FRESH WATER
-  = GARBAGE
-  = EL SHORE SUPPLY
-  = FENDER 3,9m
-  = PONTOON 7,8m

Mooring bollards - no. & tons



200T






100T







50T








UDEP

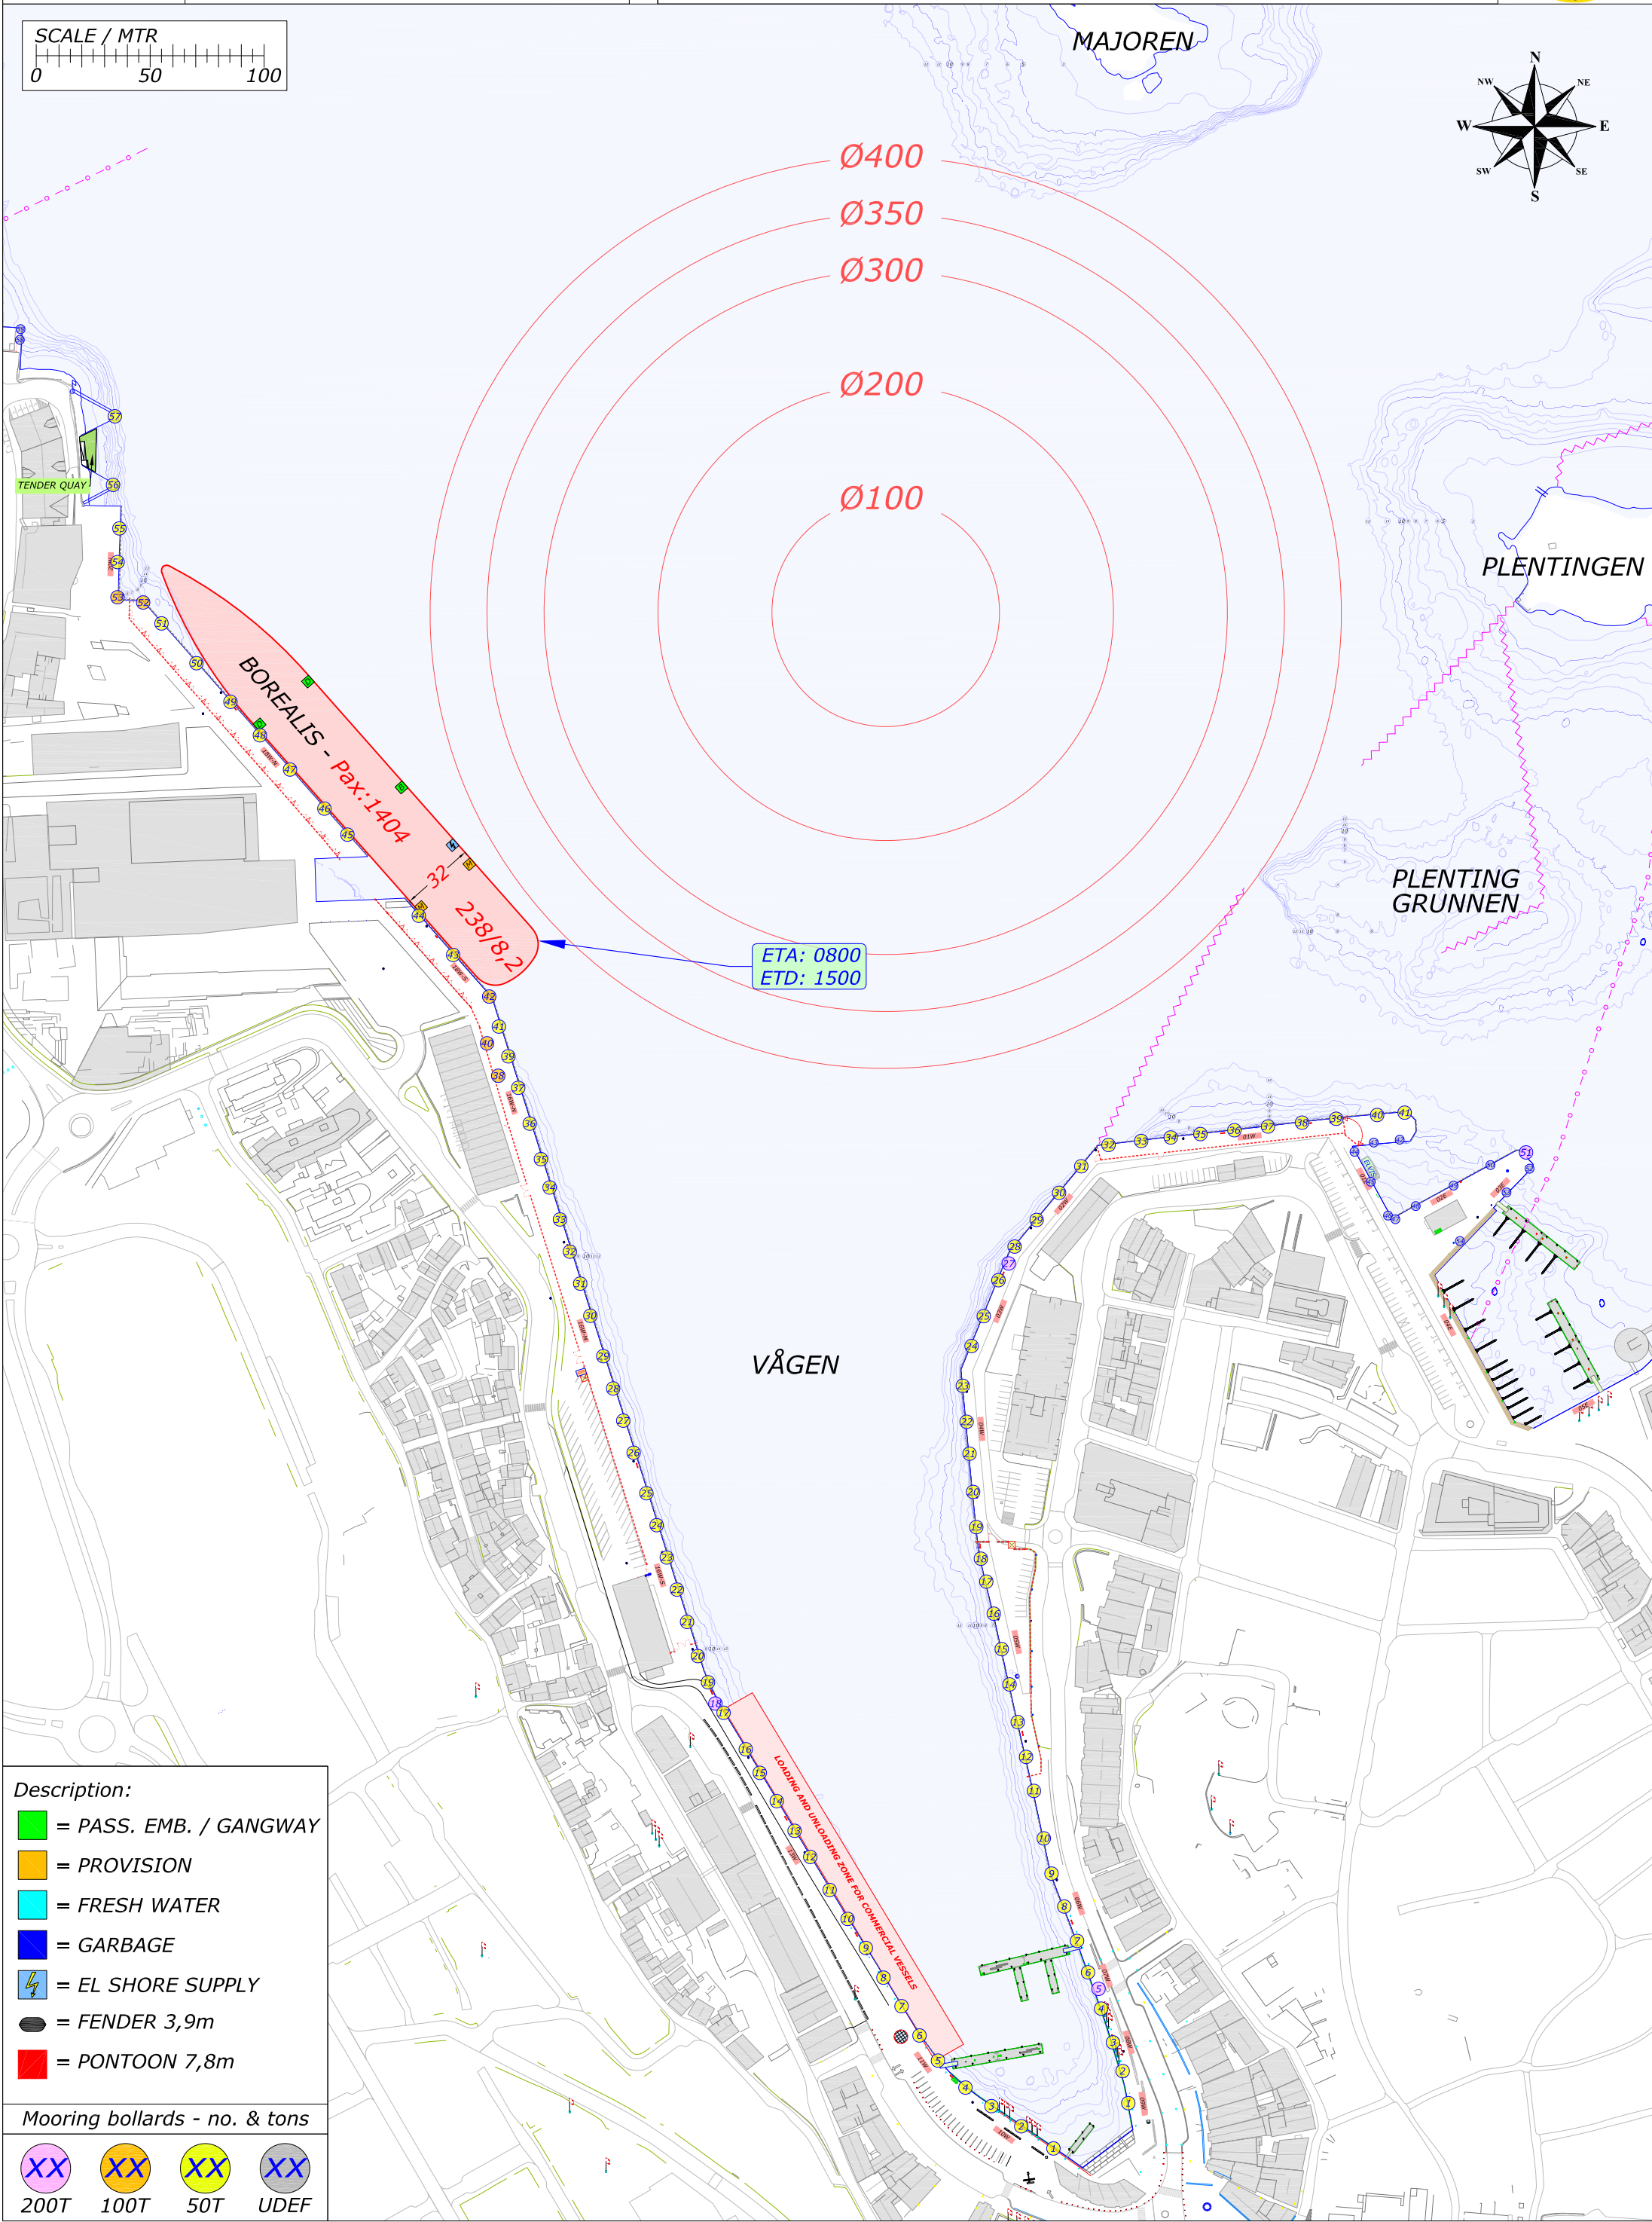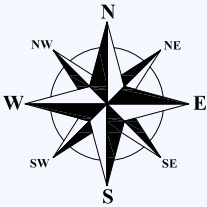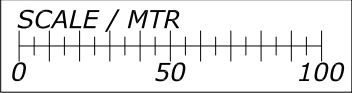

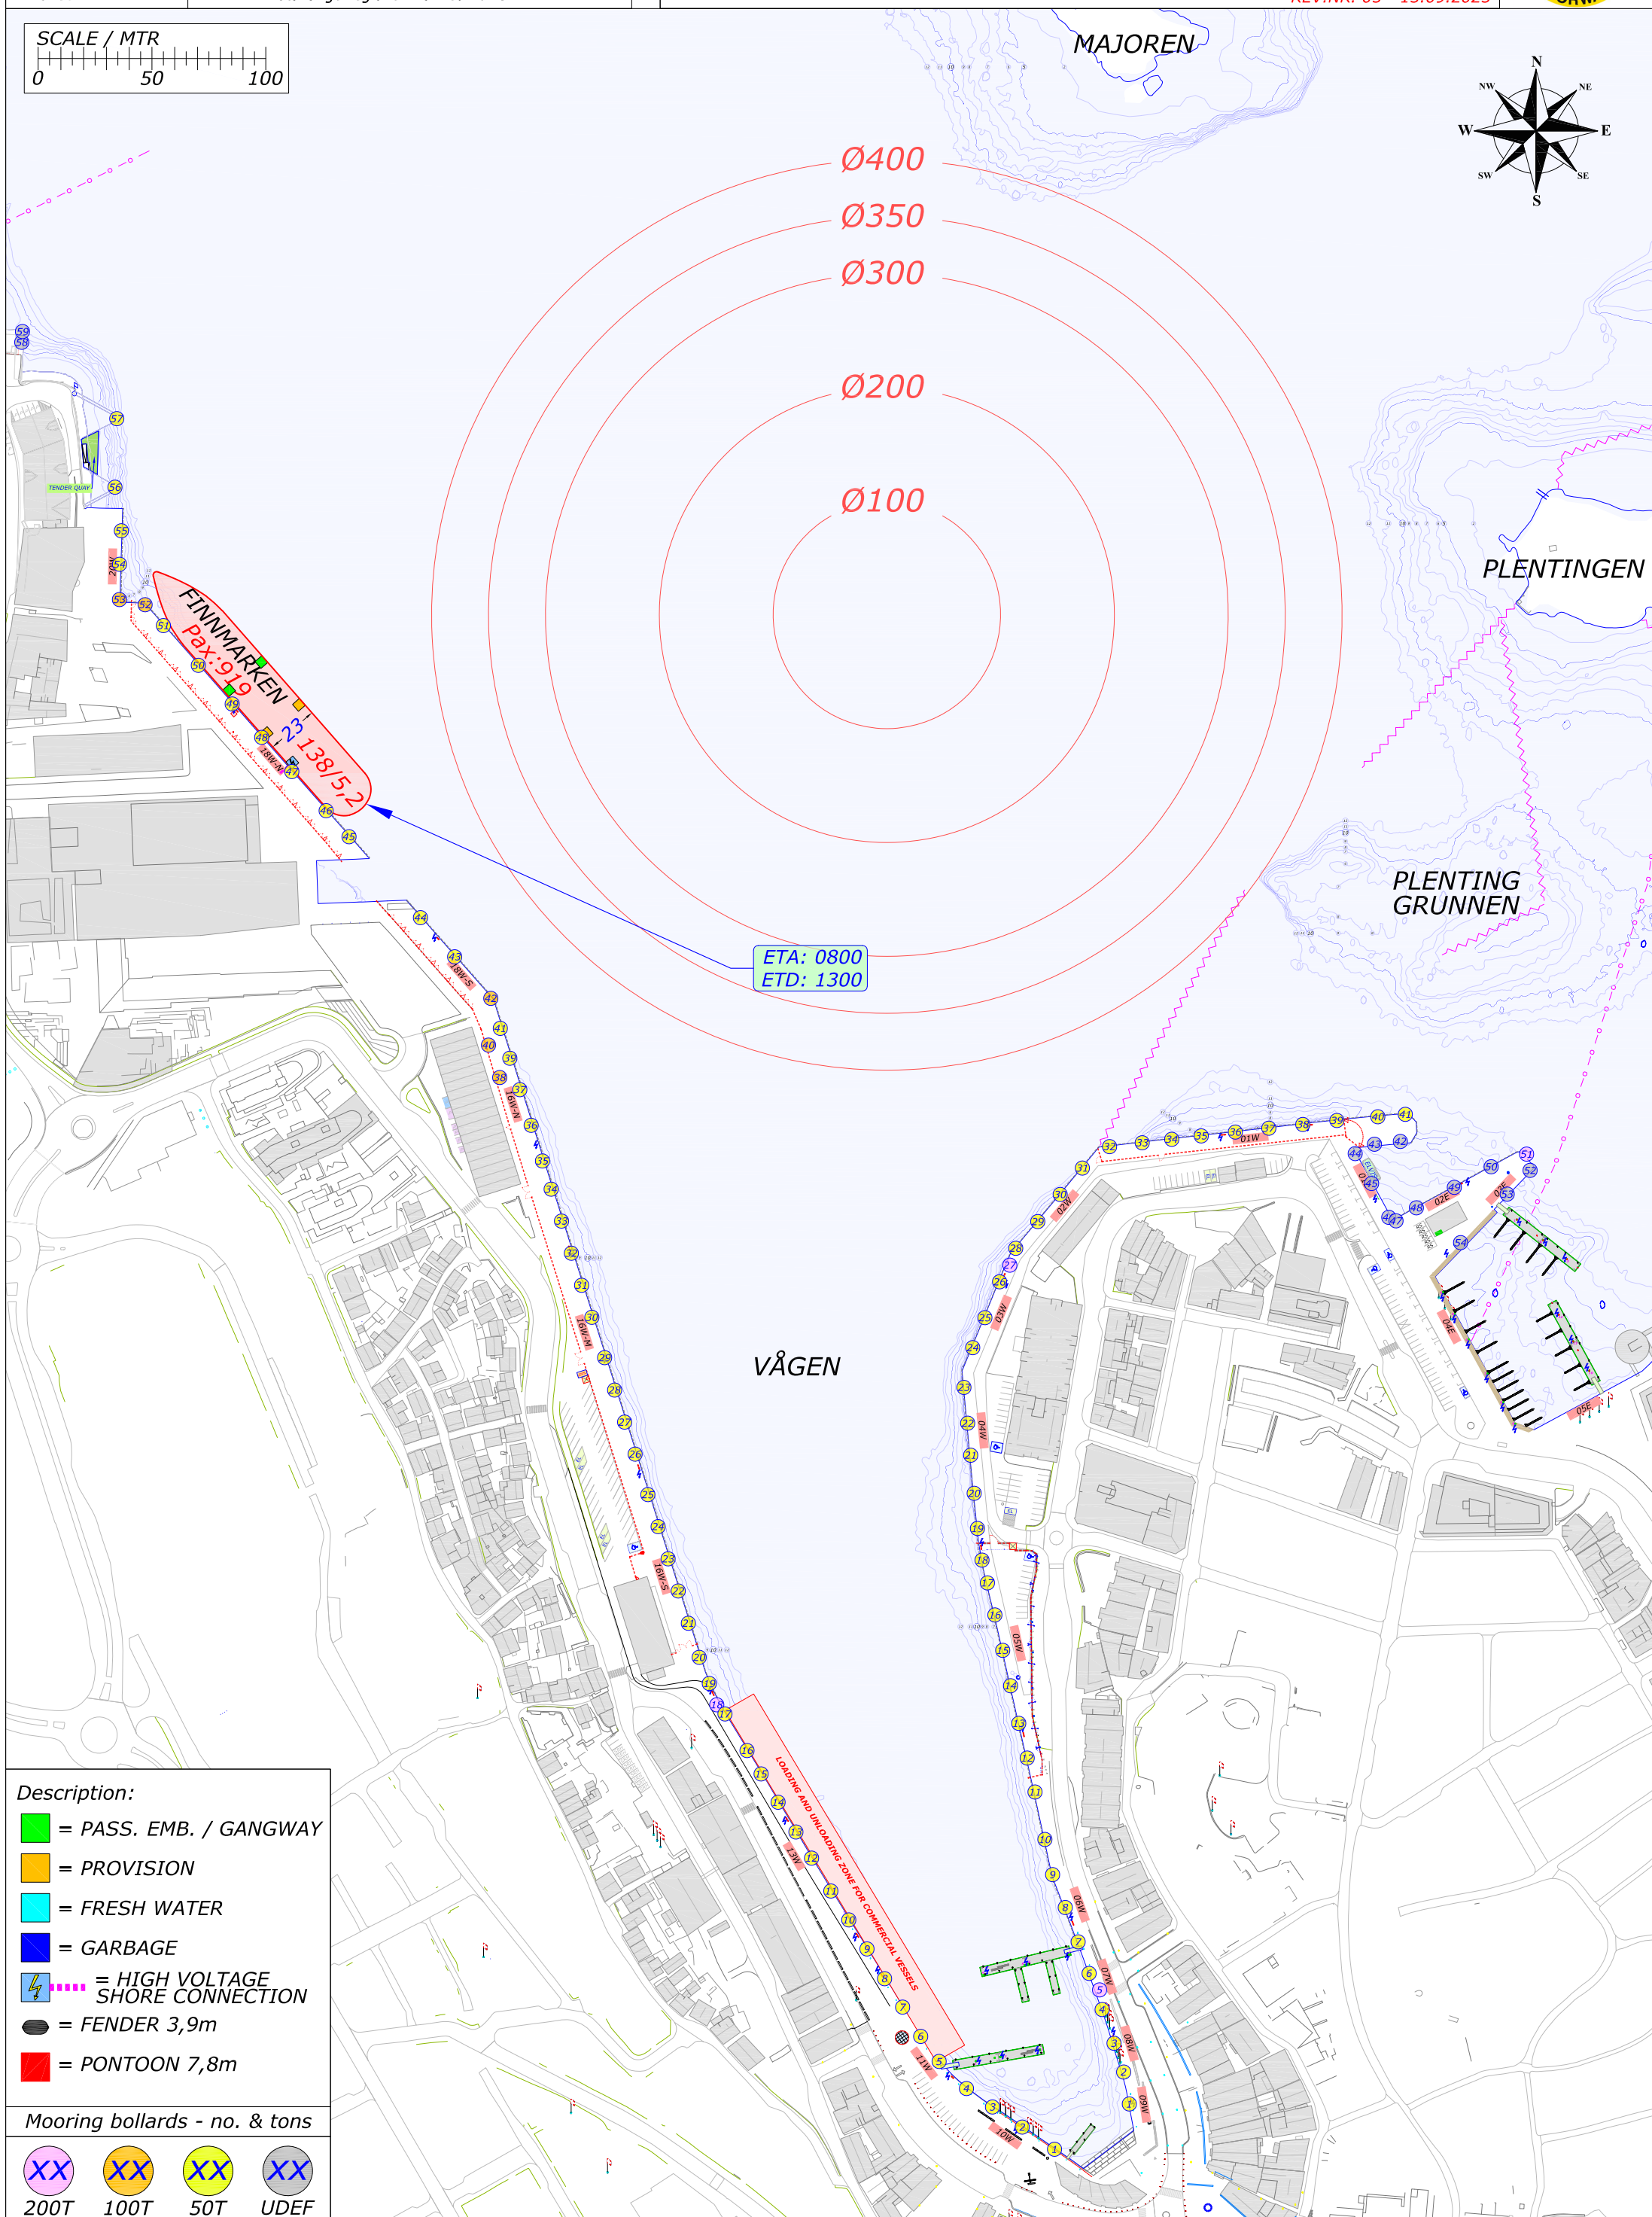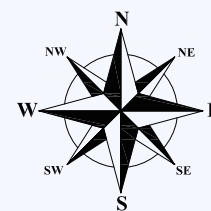

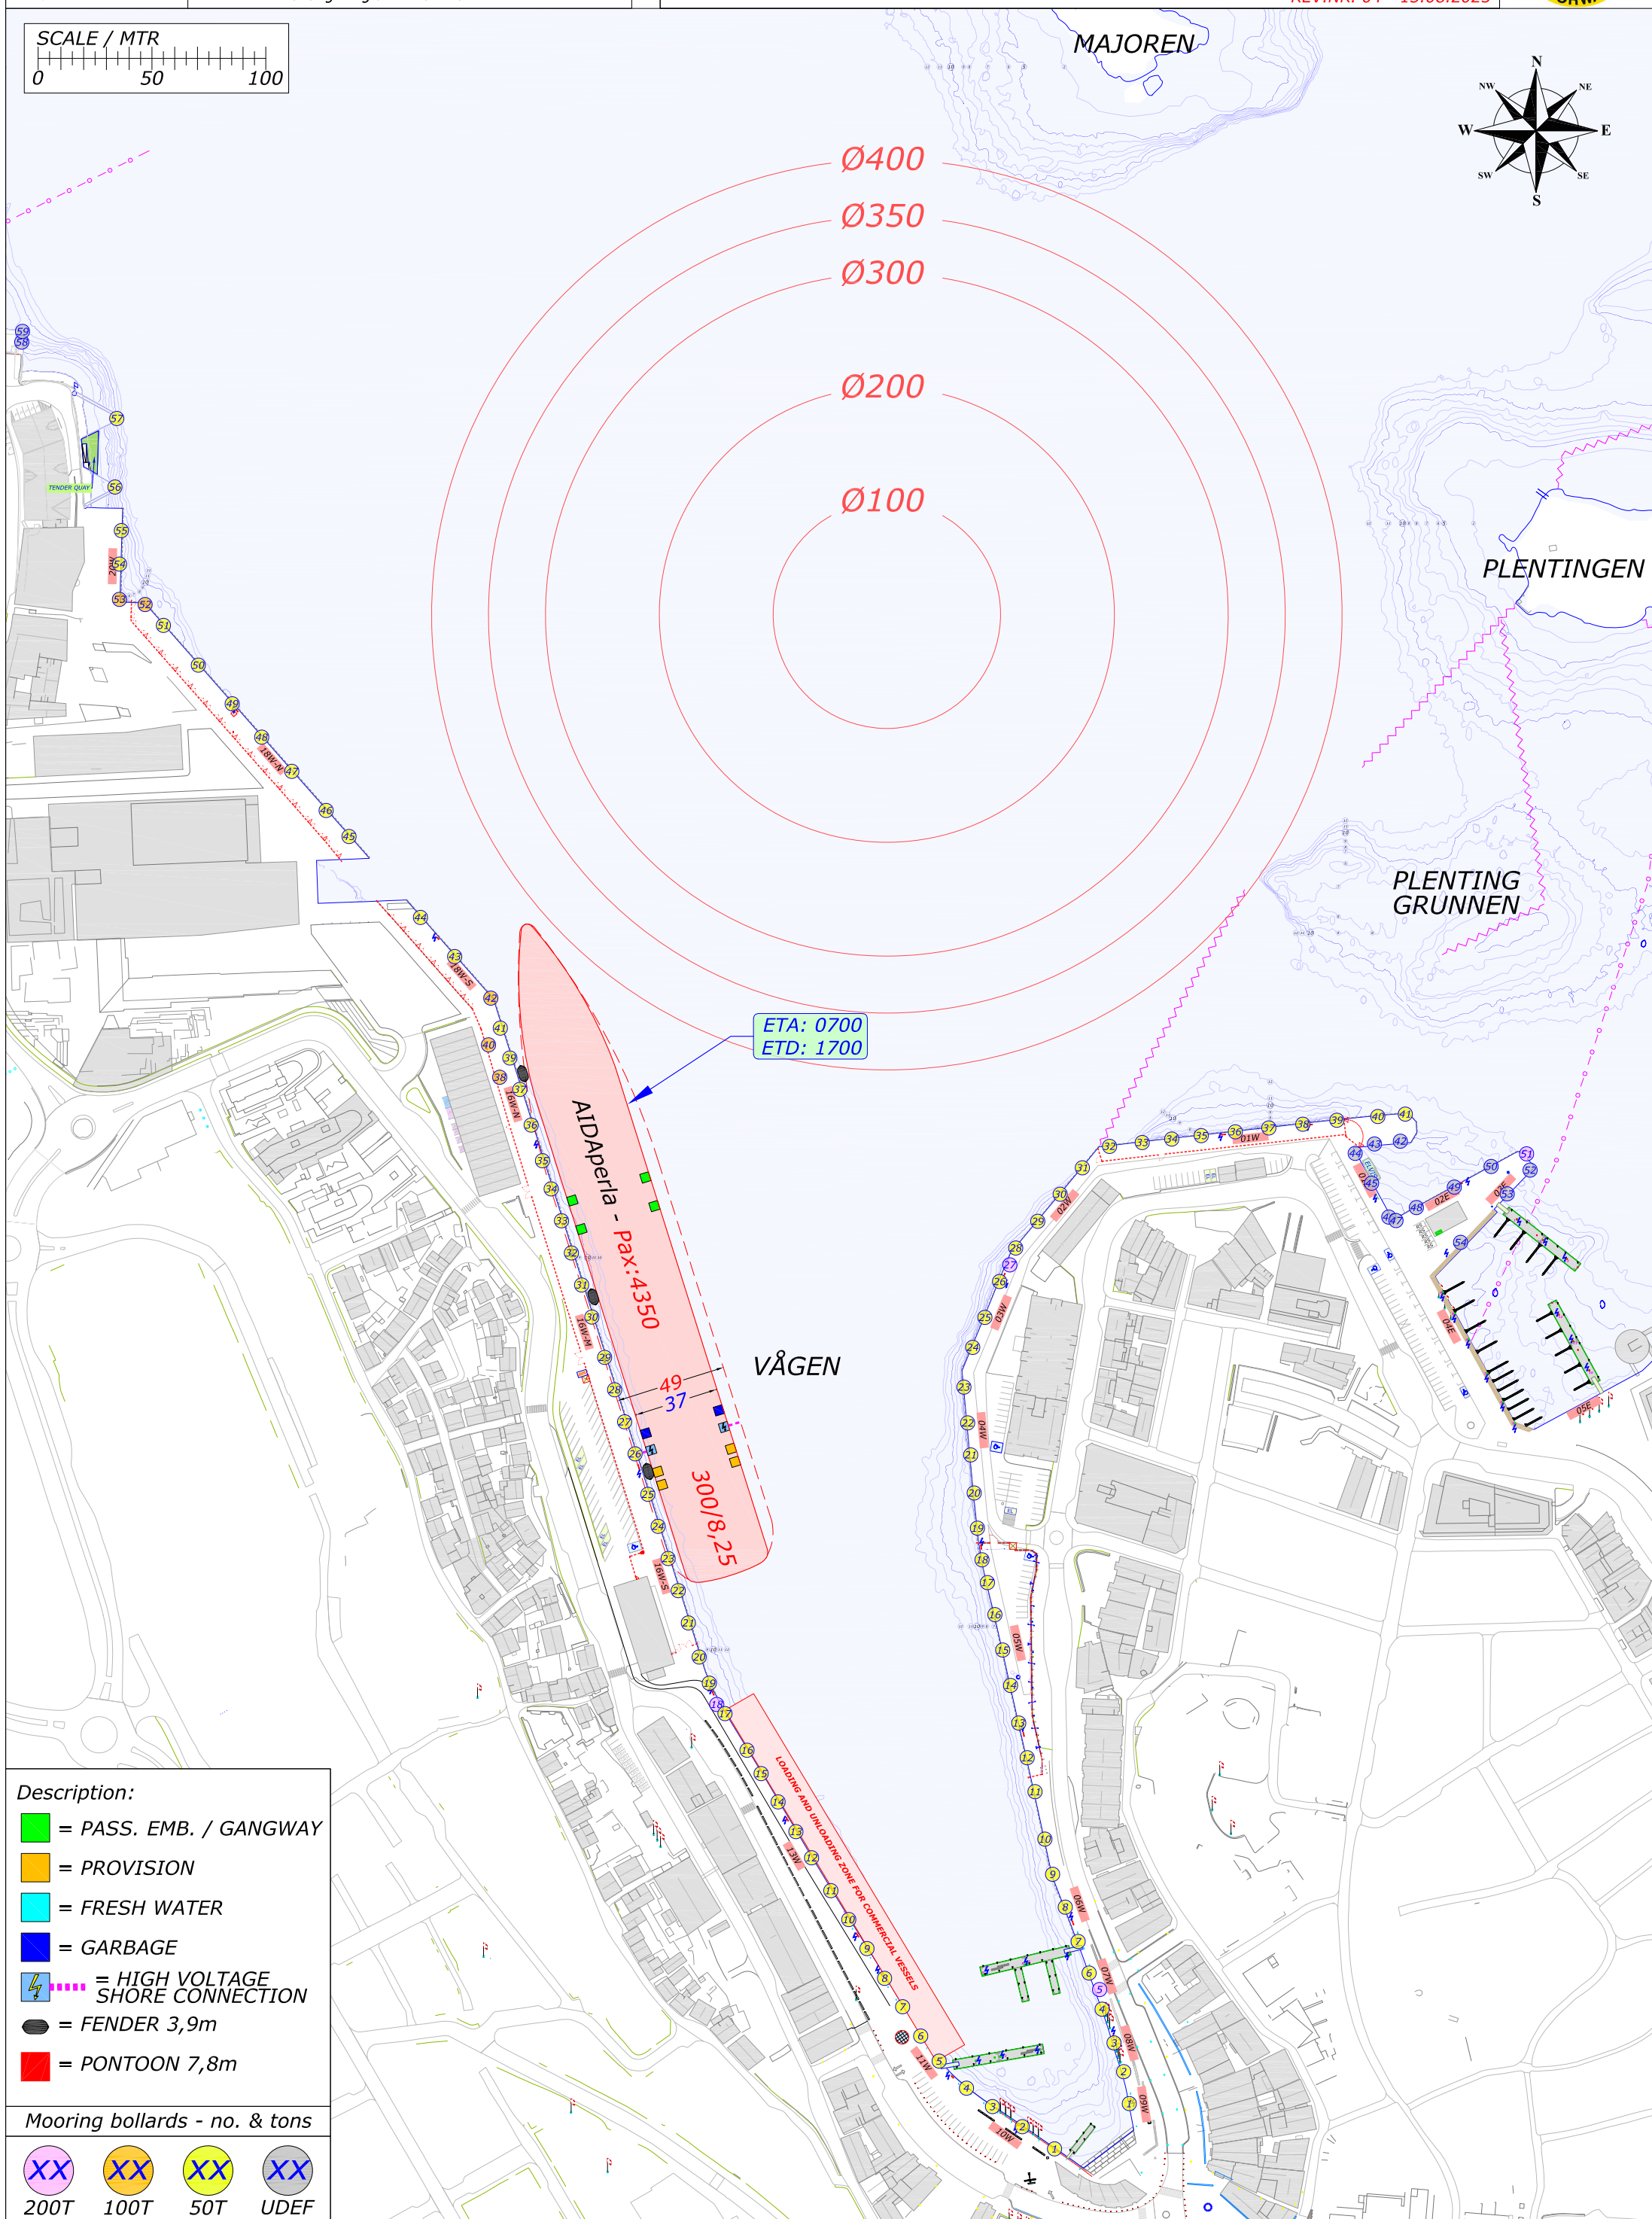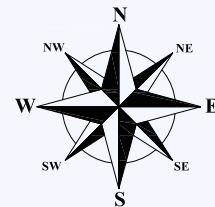

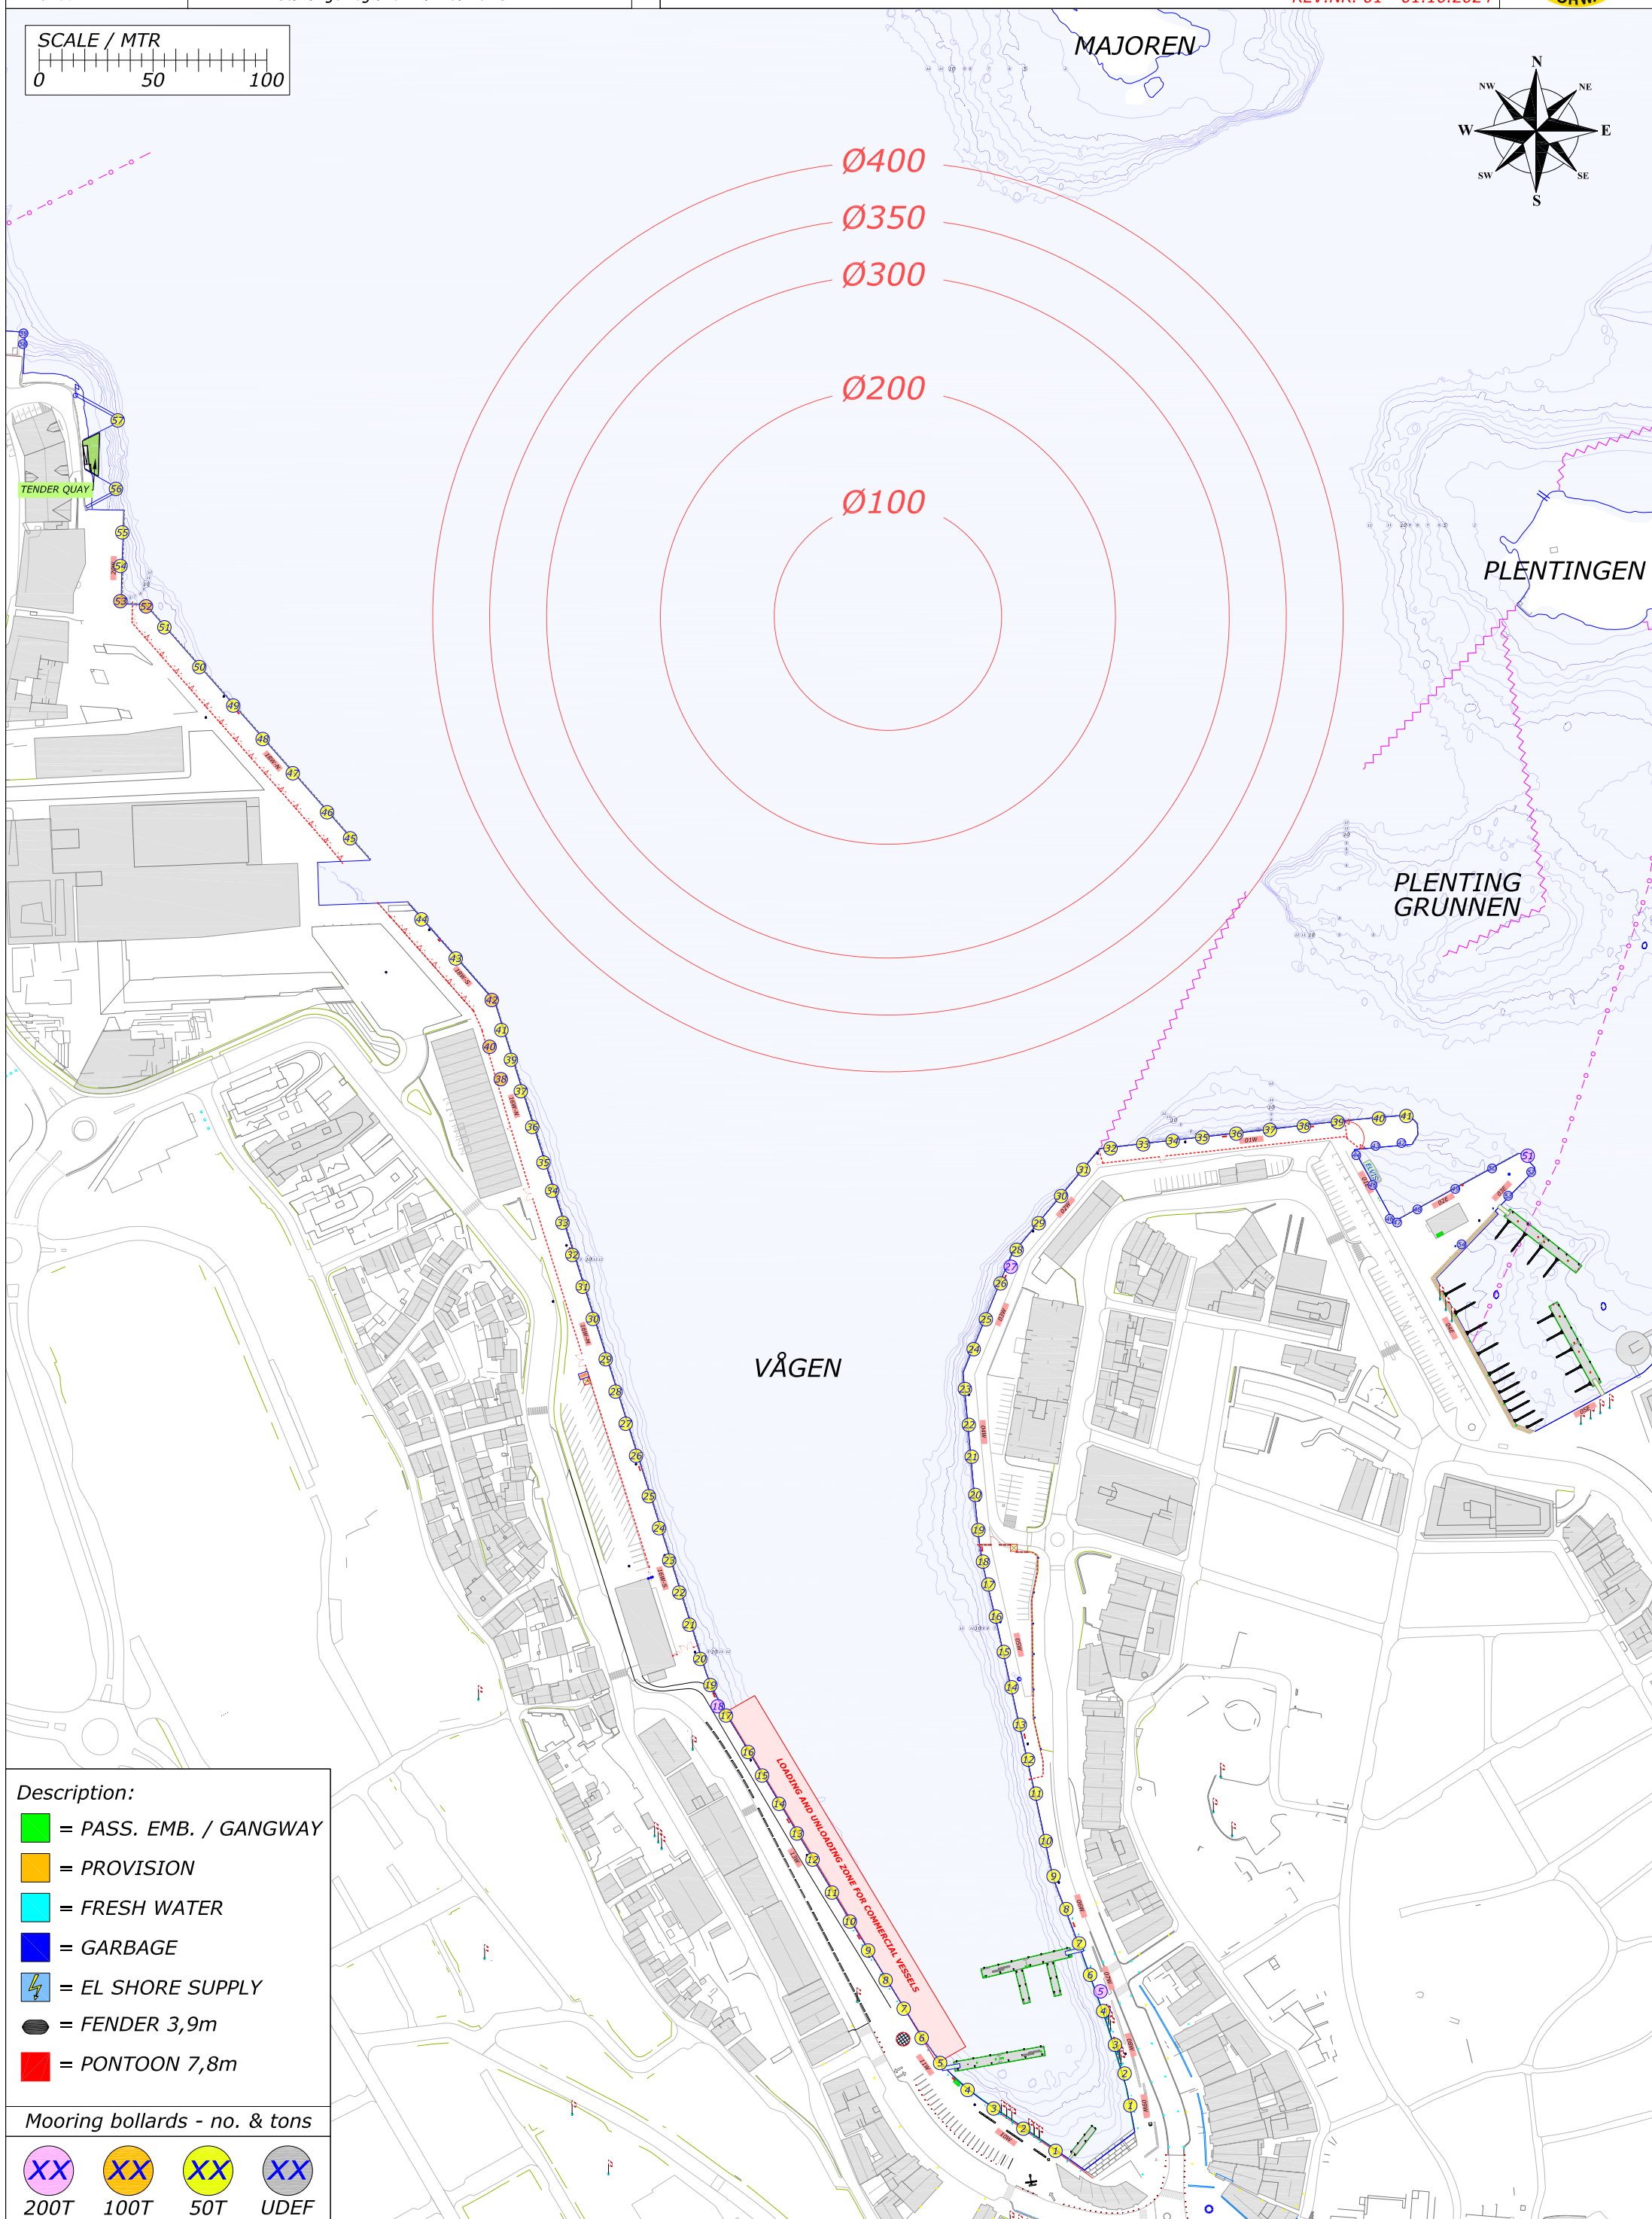
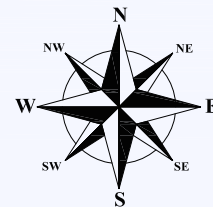


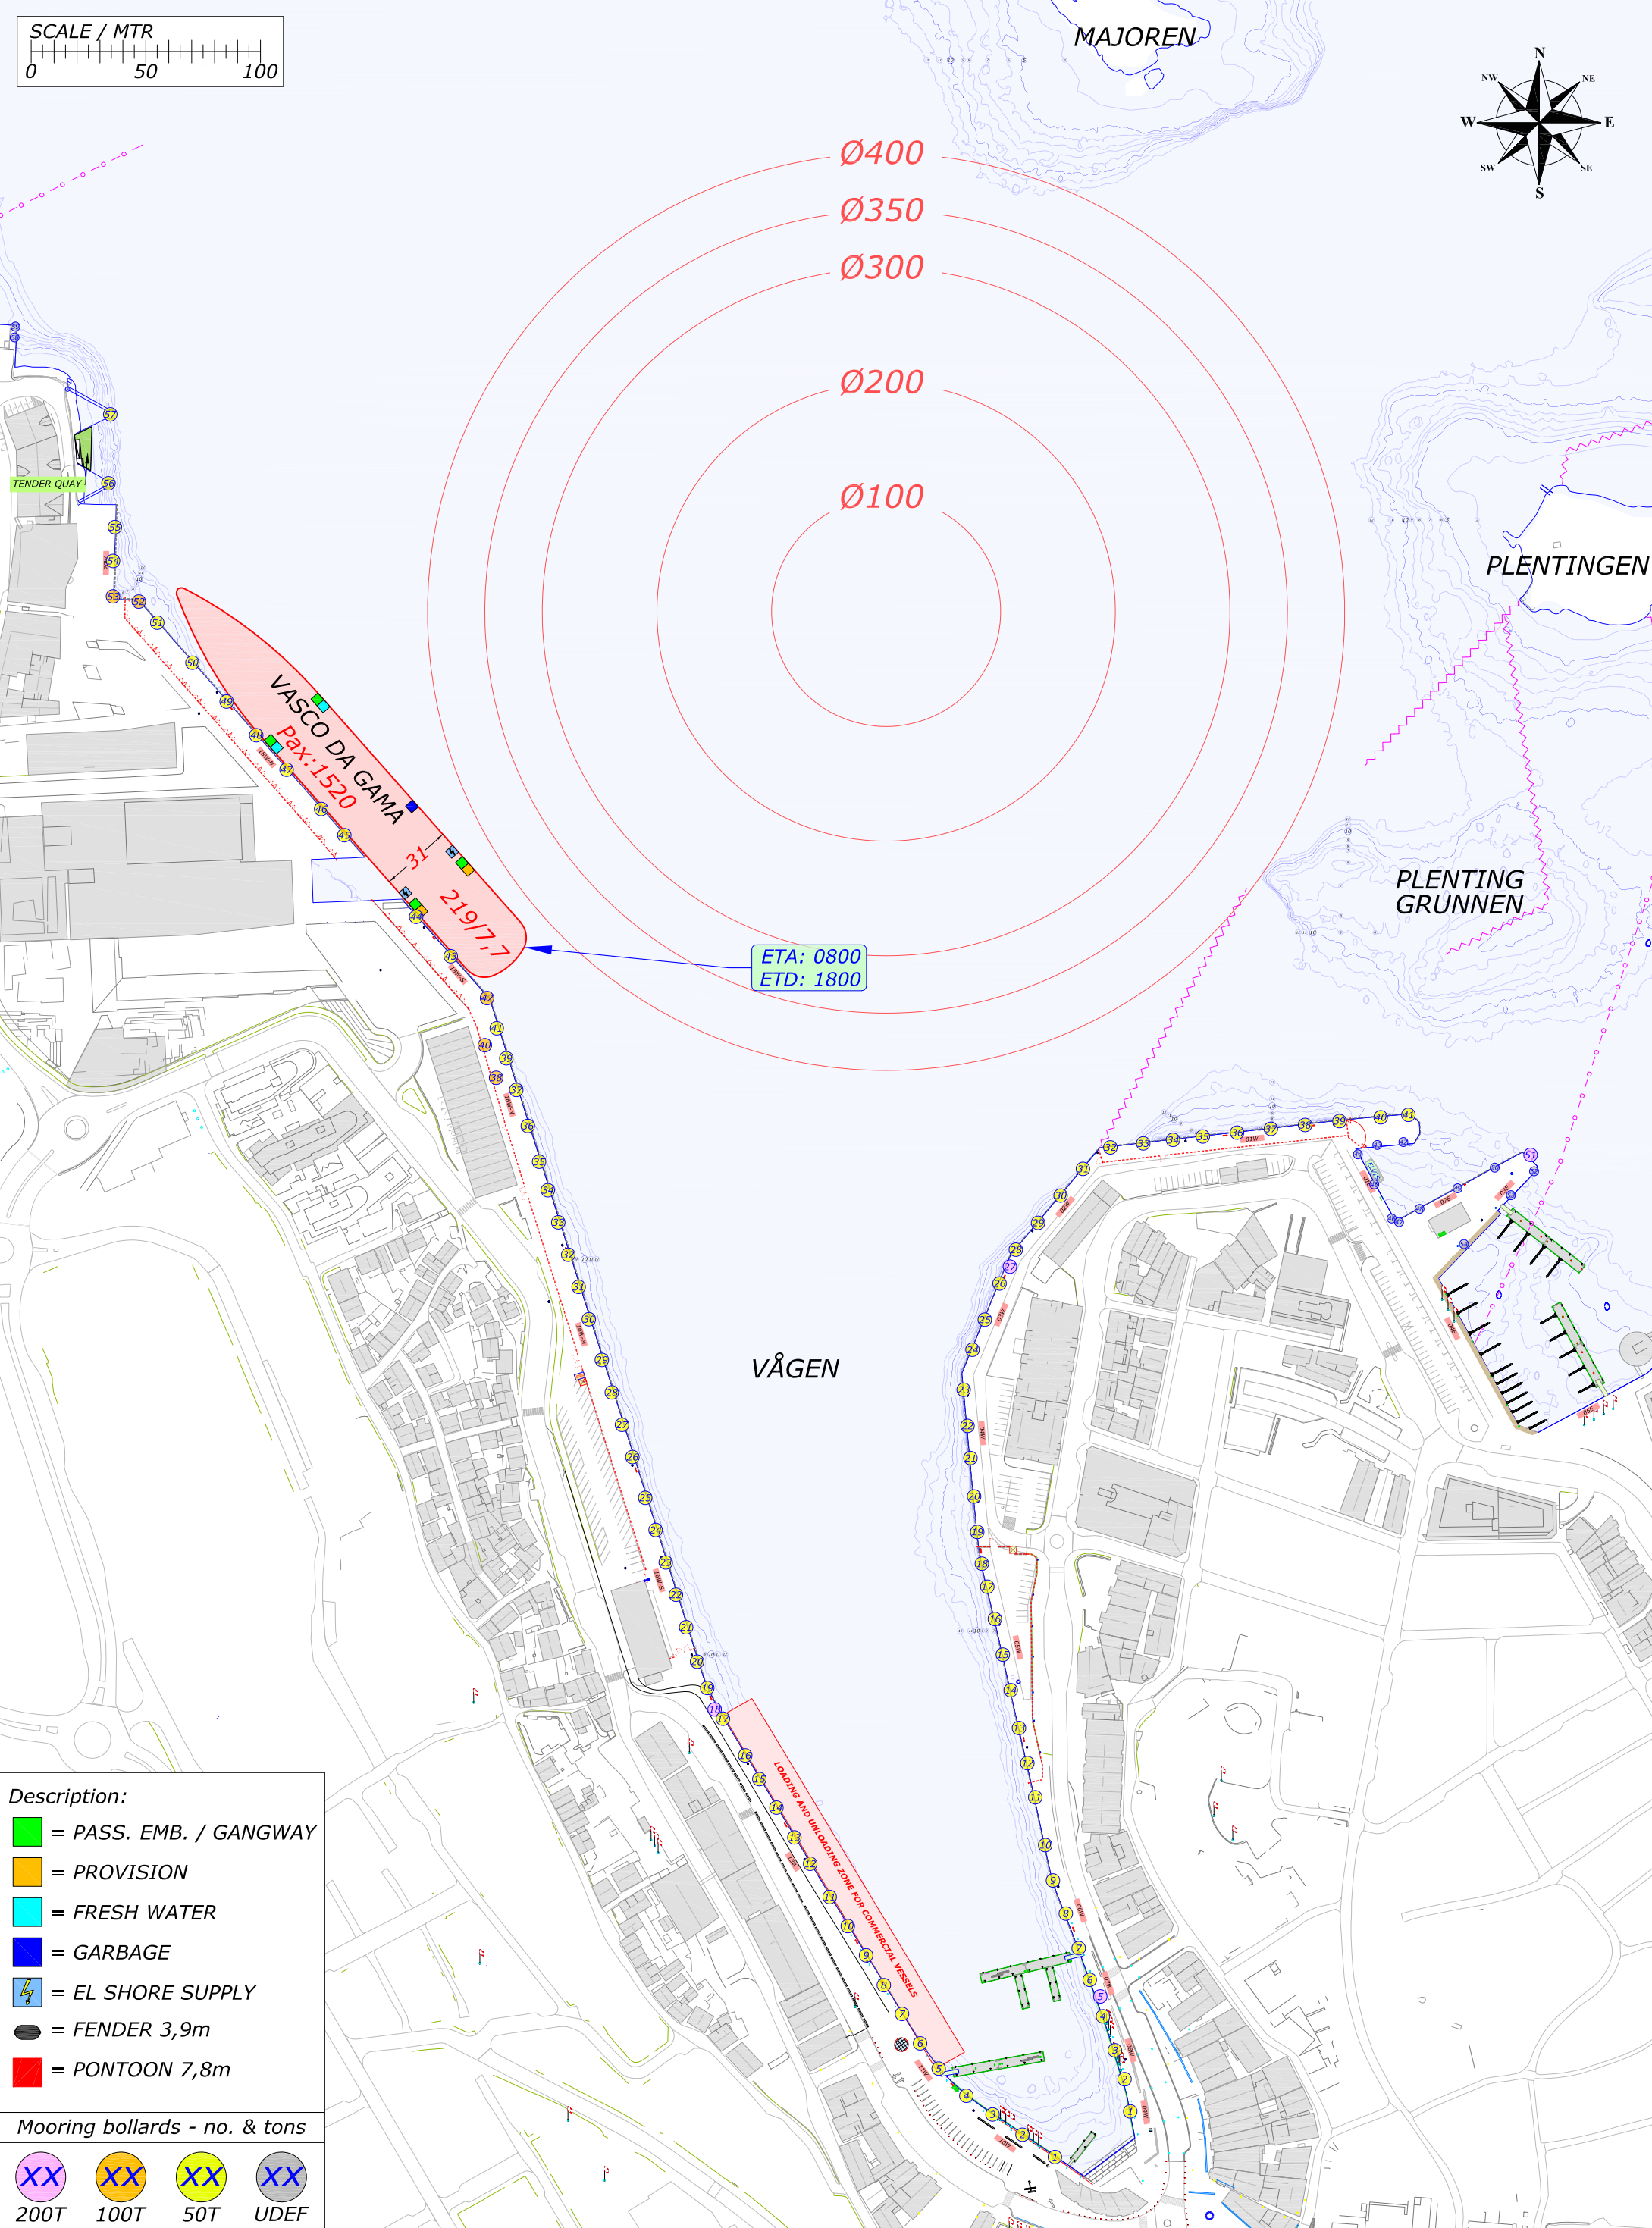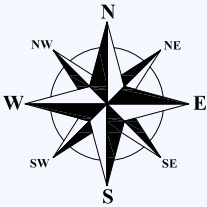
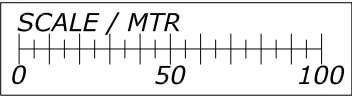





- Description:
-  = PASS. EMB. / GANGWAY
 -  = PROVISION
 -  = FRESH WATER
 -  = GARBAGE
 -  = EL SHORE SUPPLY
 -  = FENDER 3,9m
 -  = PONTOON 7,8m

Mooring bollards - no. & tons

- | | | | |
|--|---|---|---|
|  |  |  |  |
| 200T | 100T | 50T | UDEF |

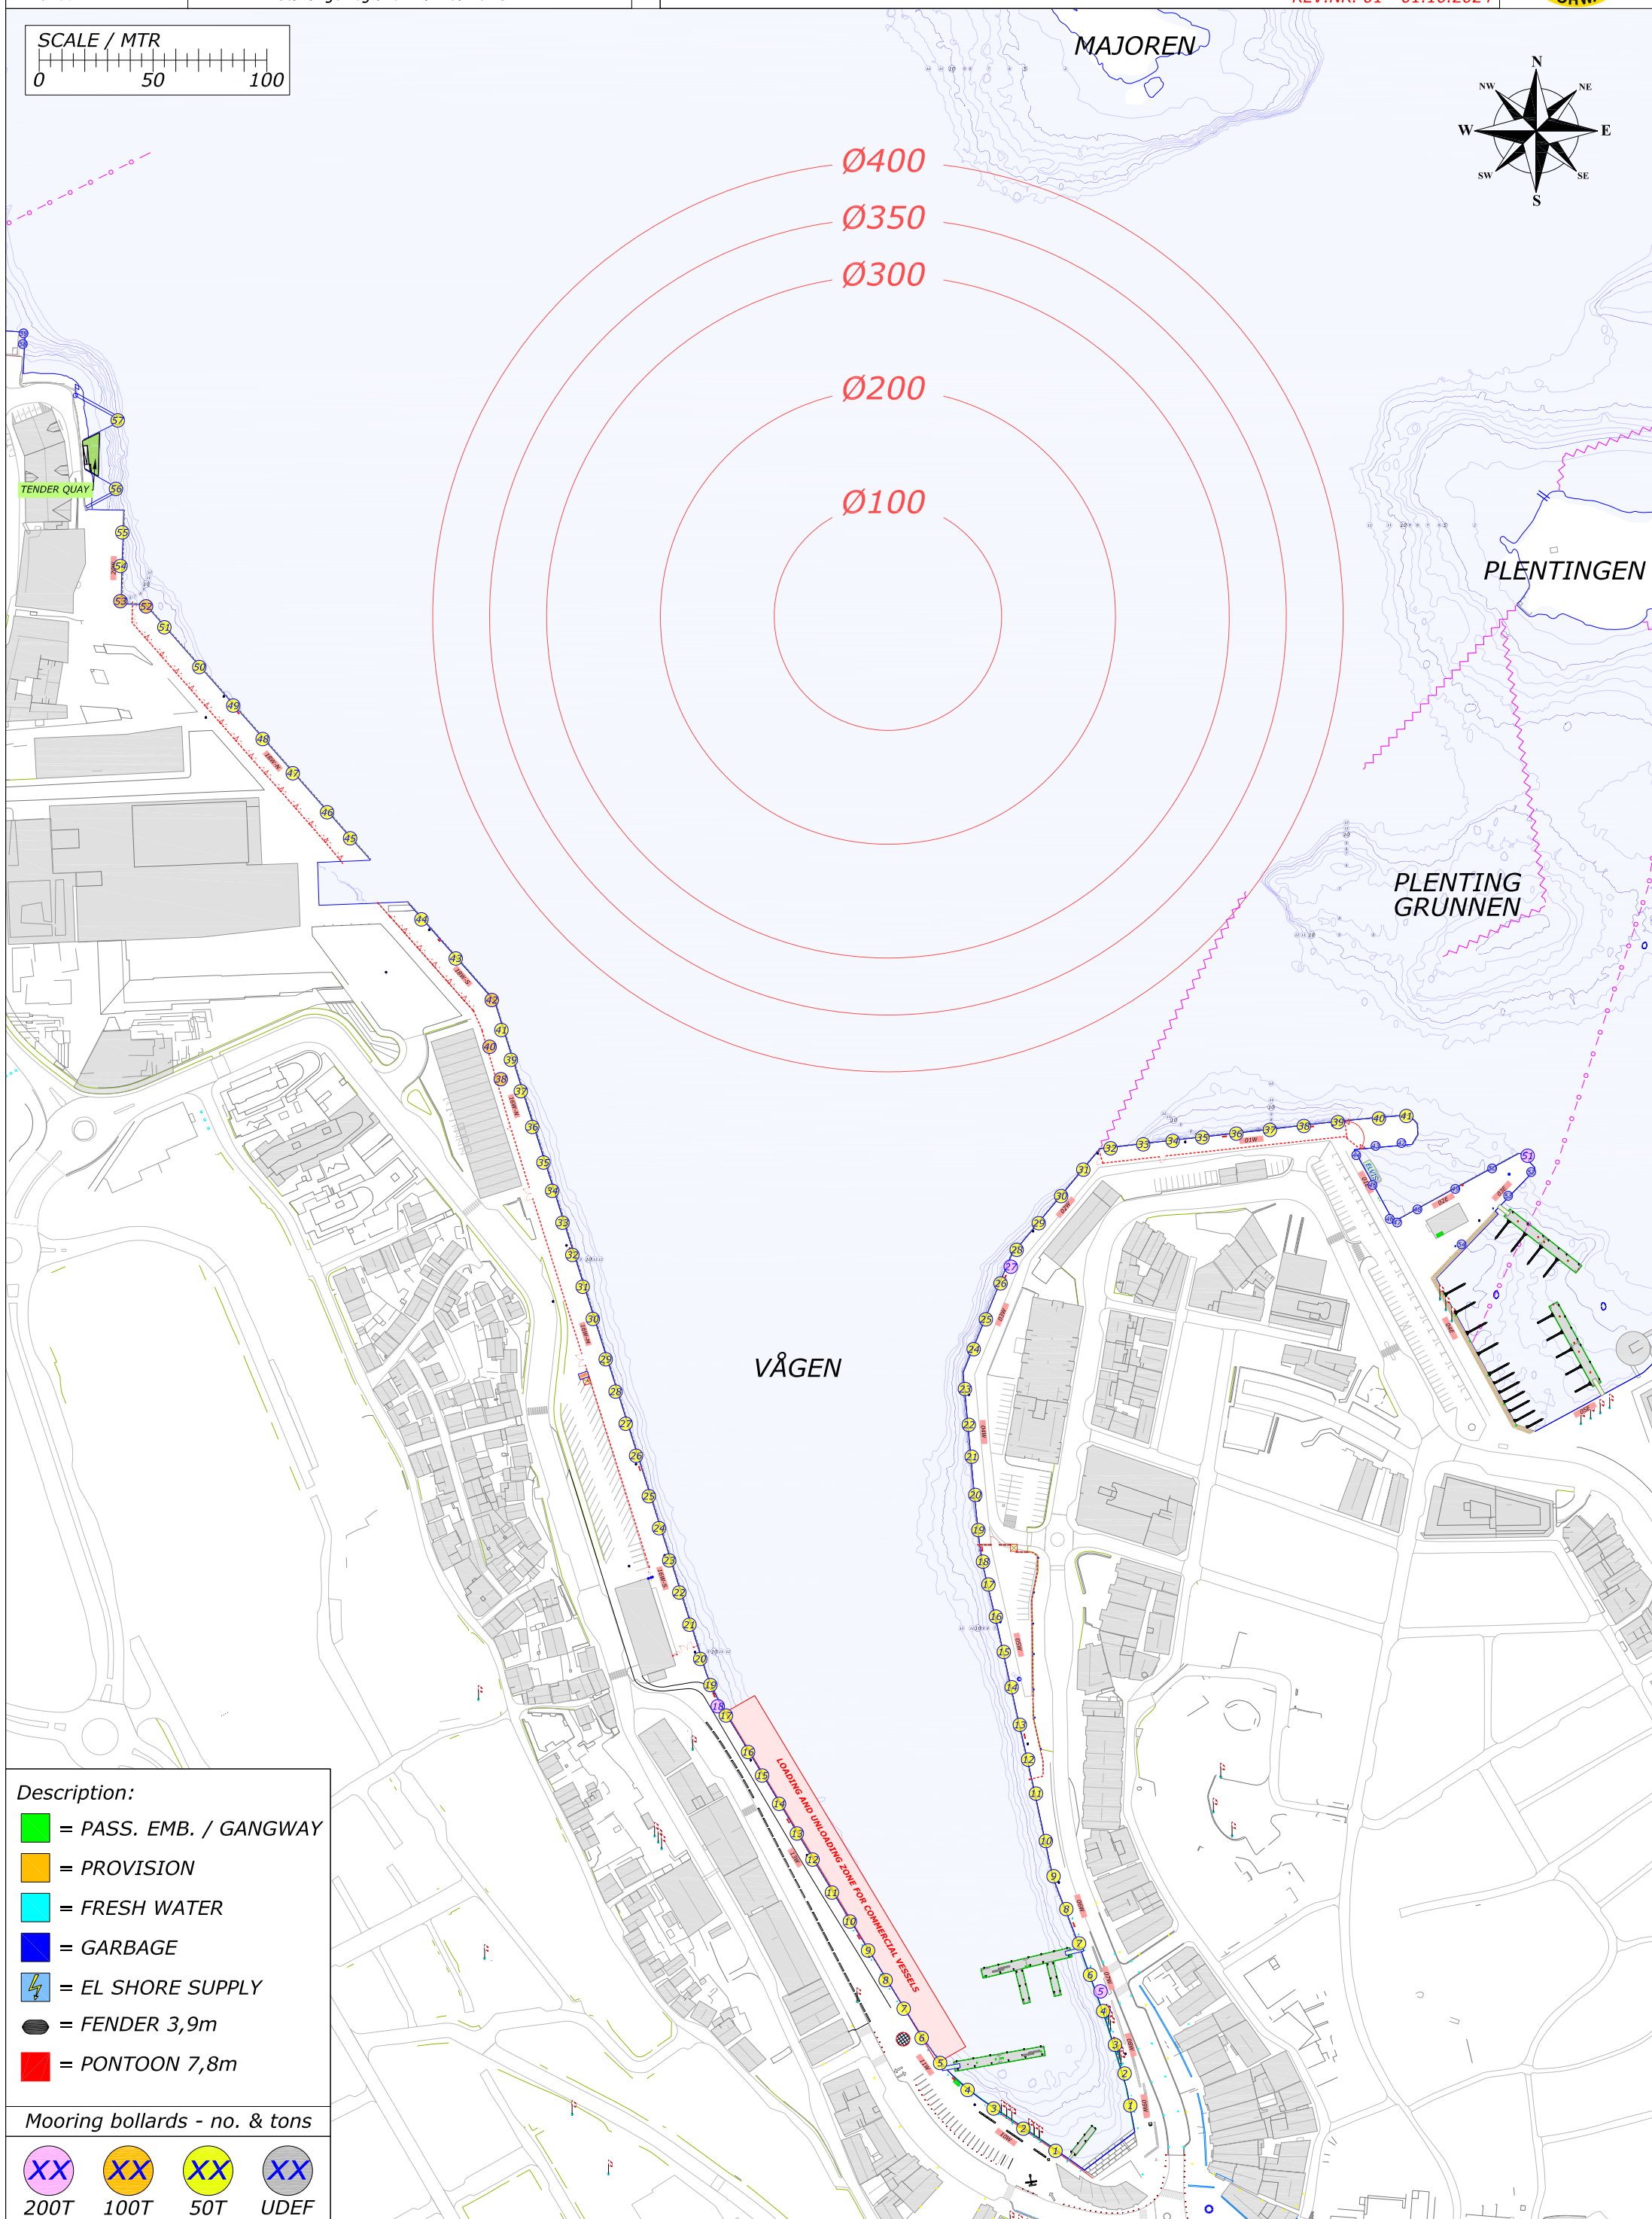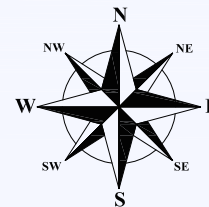

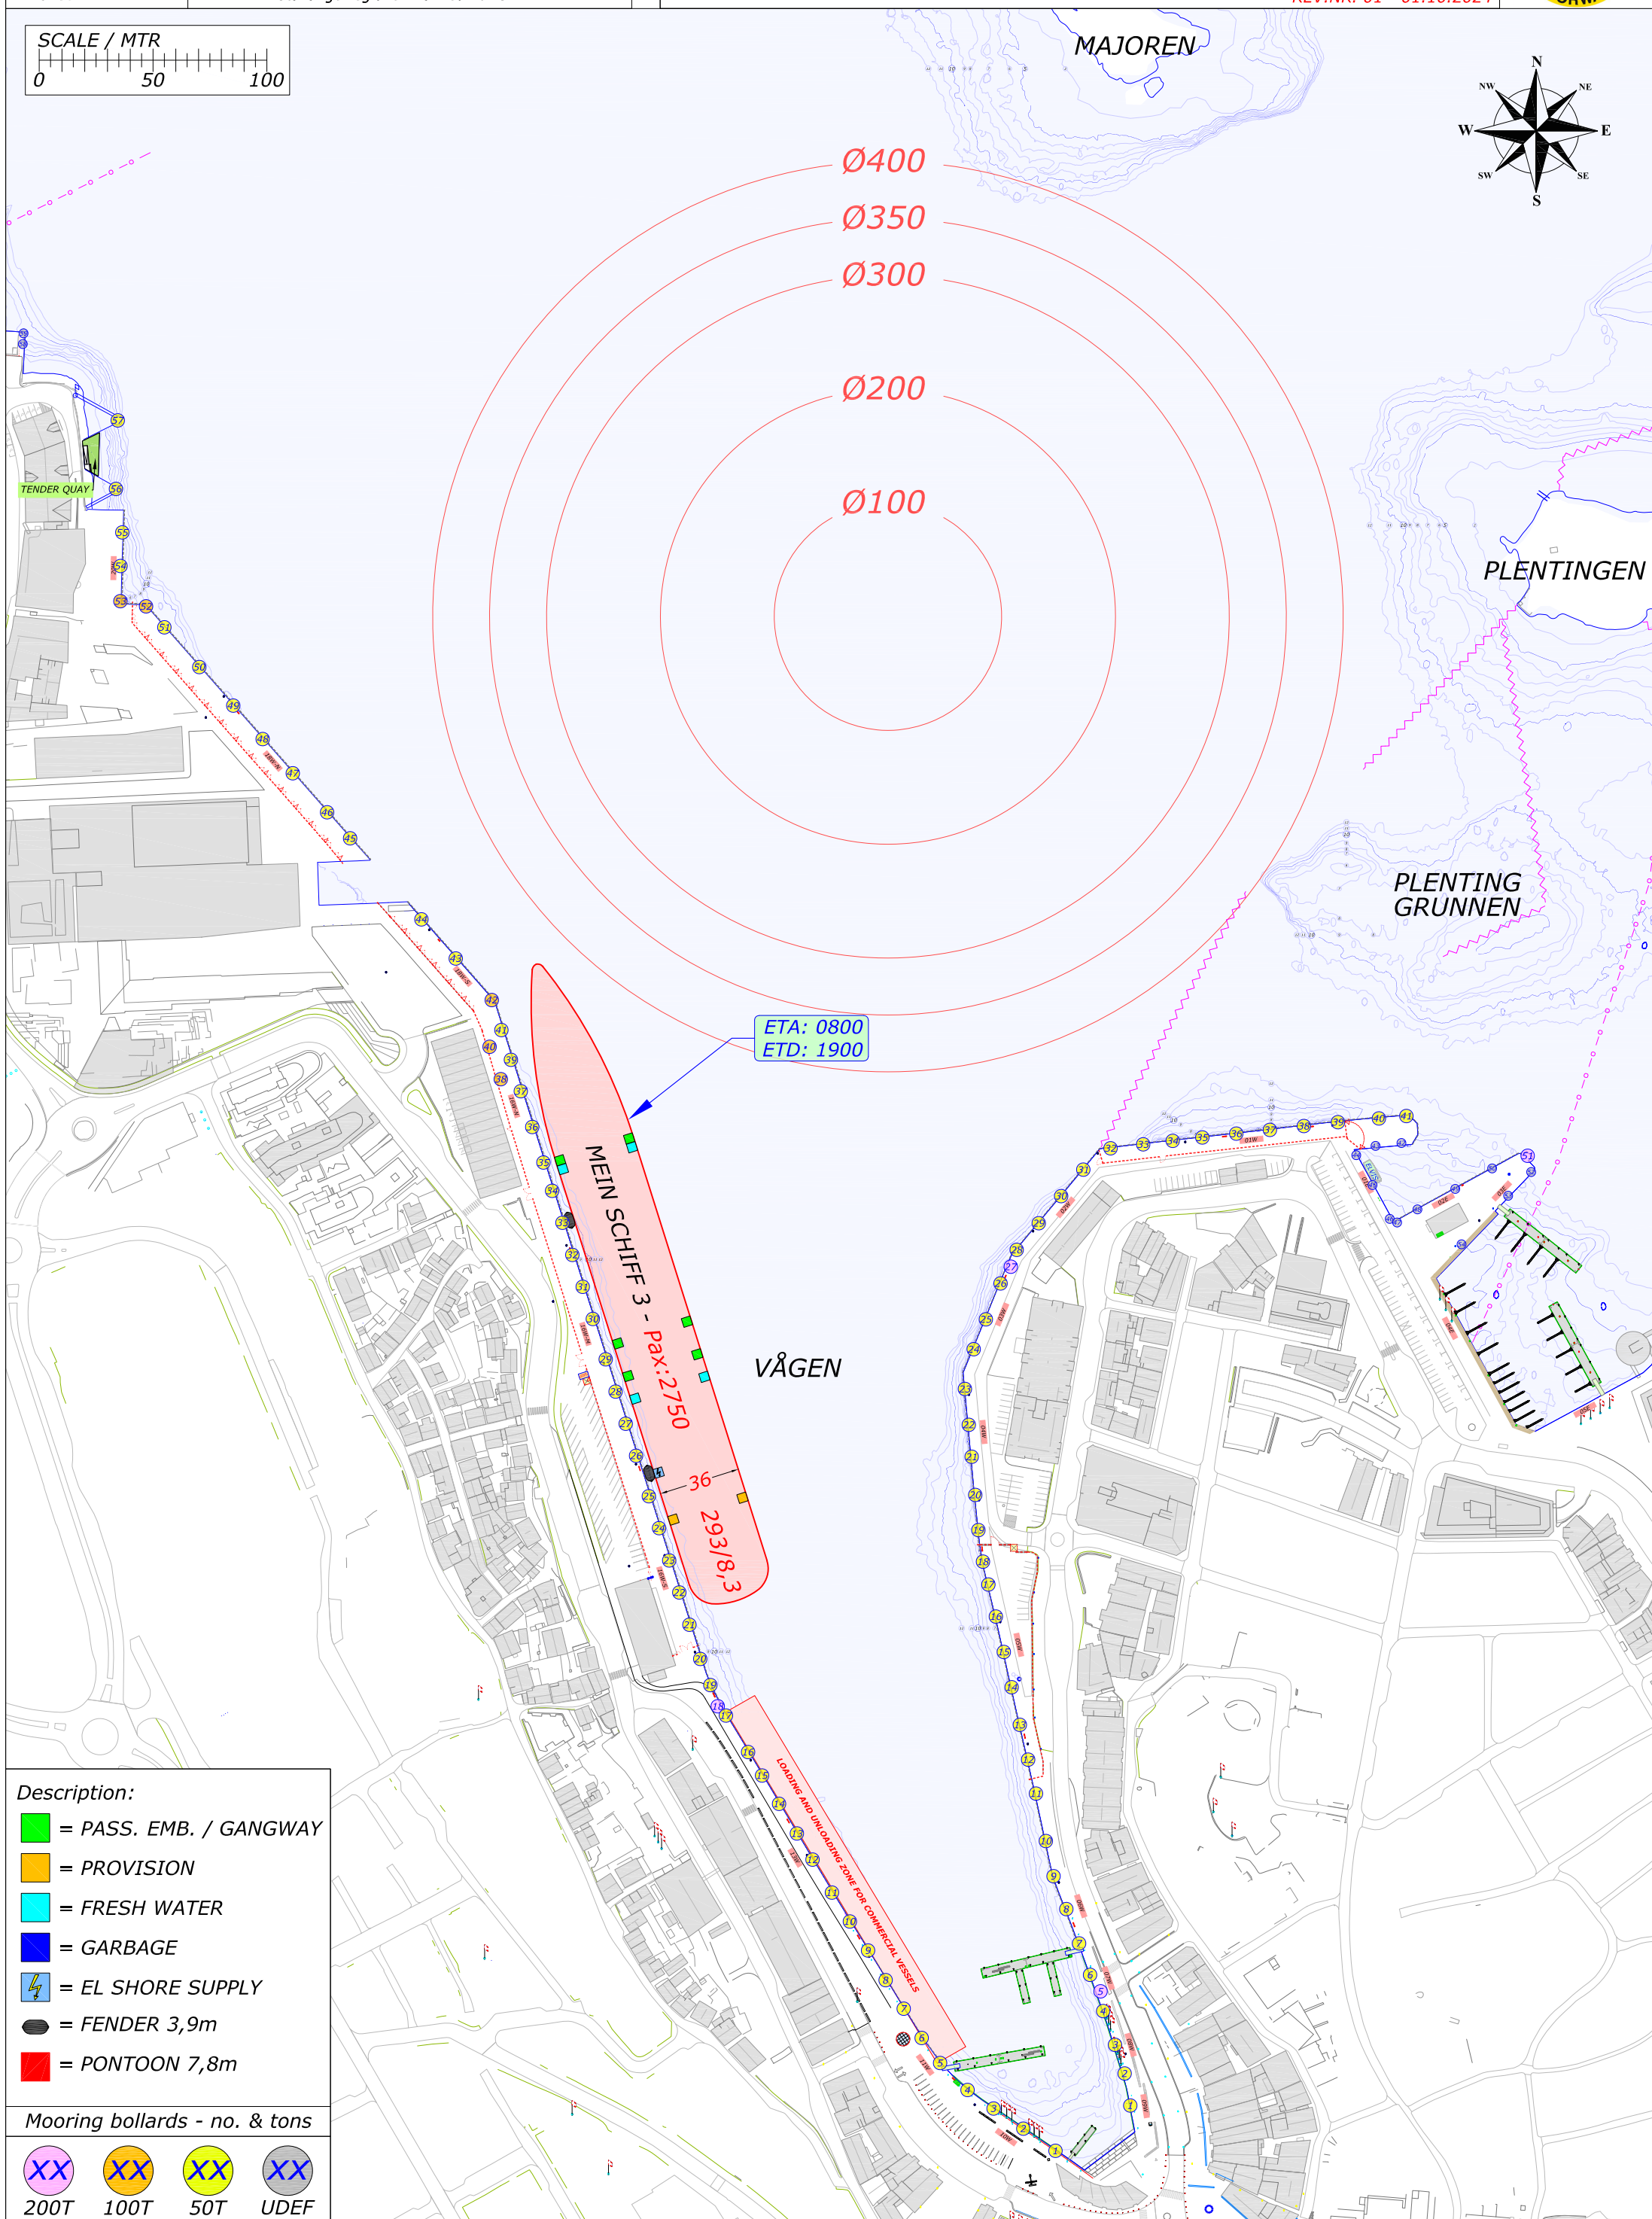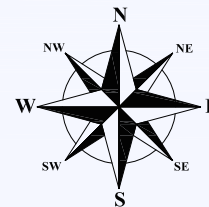


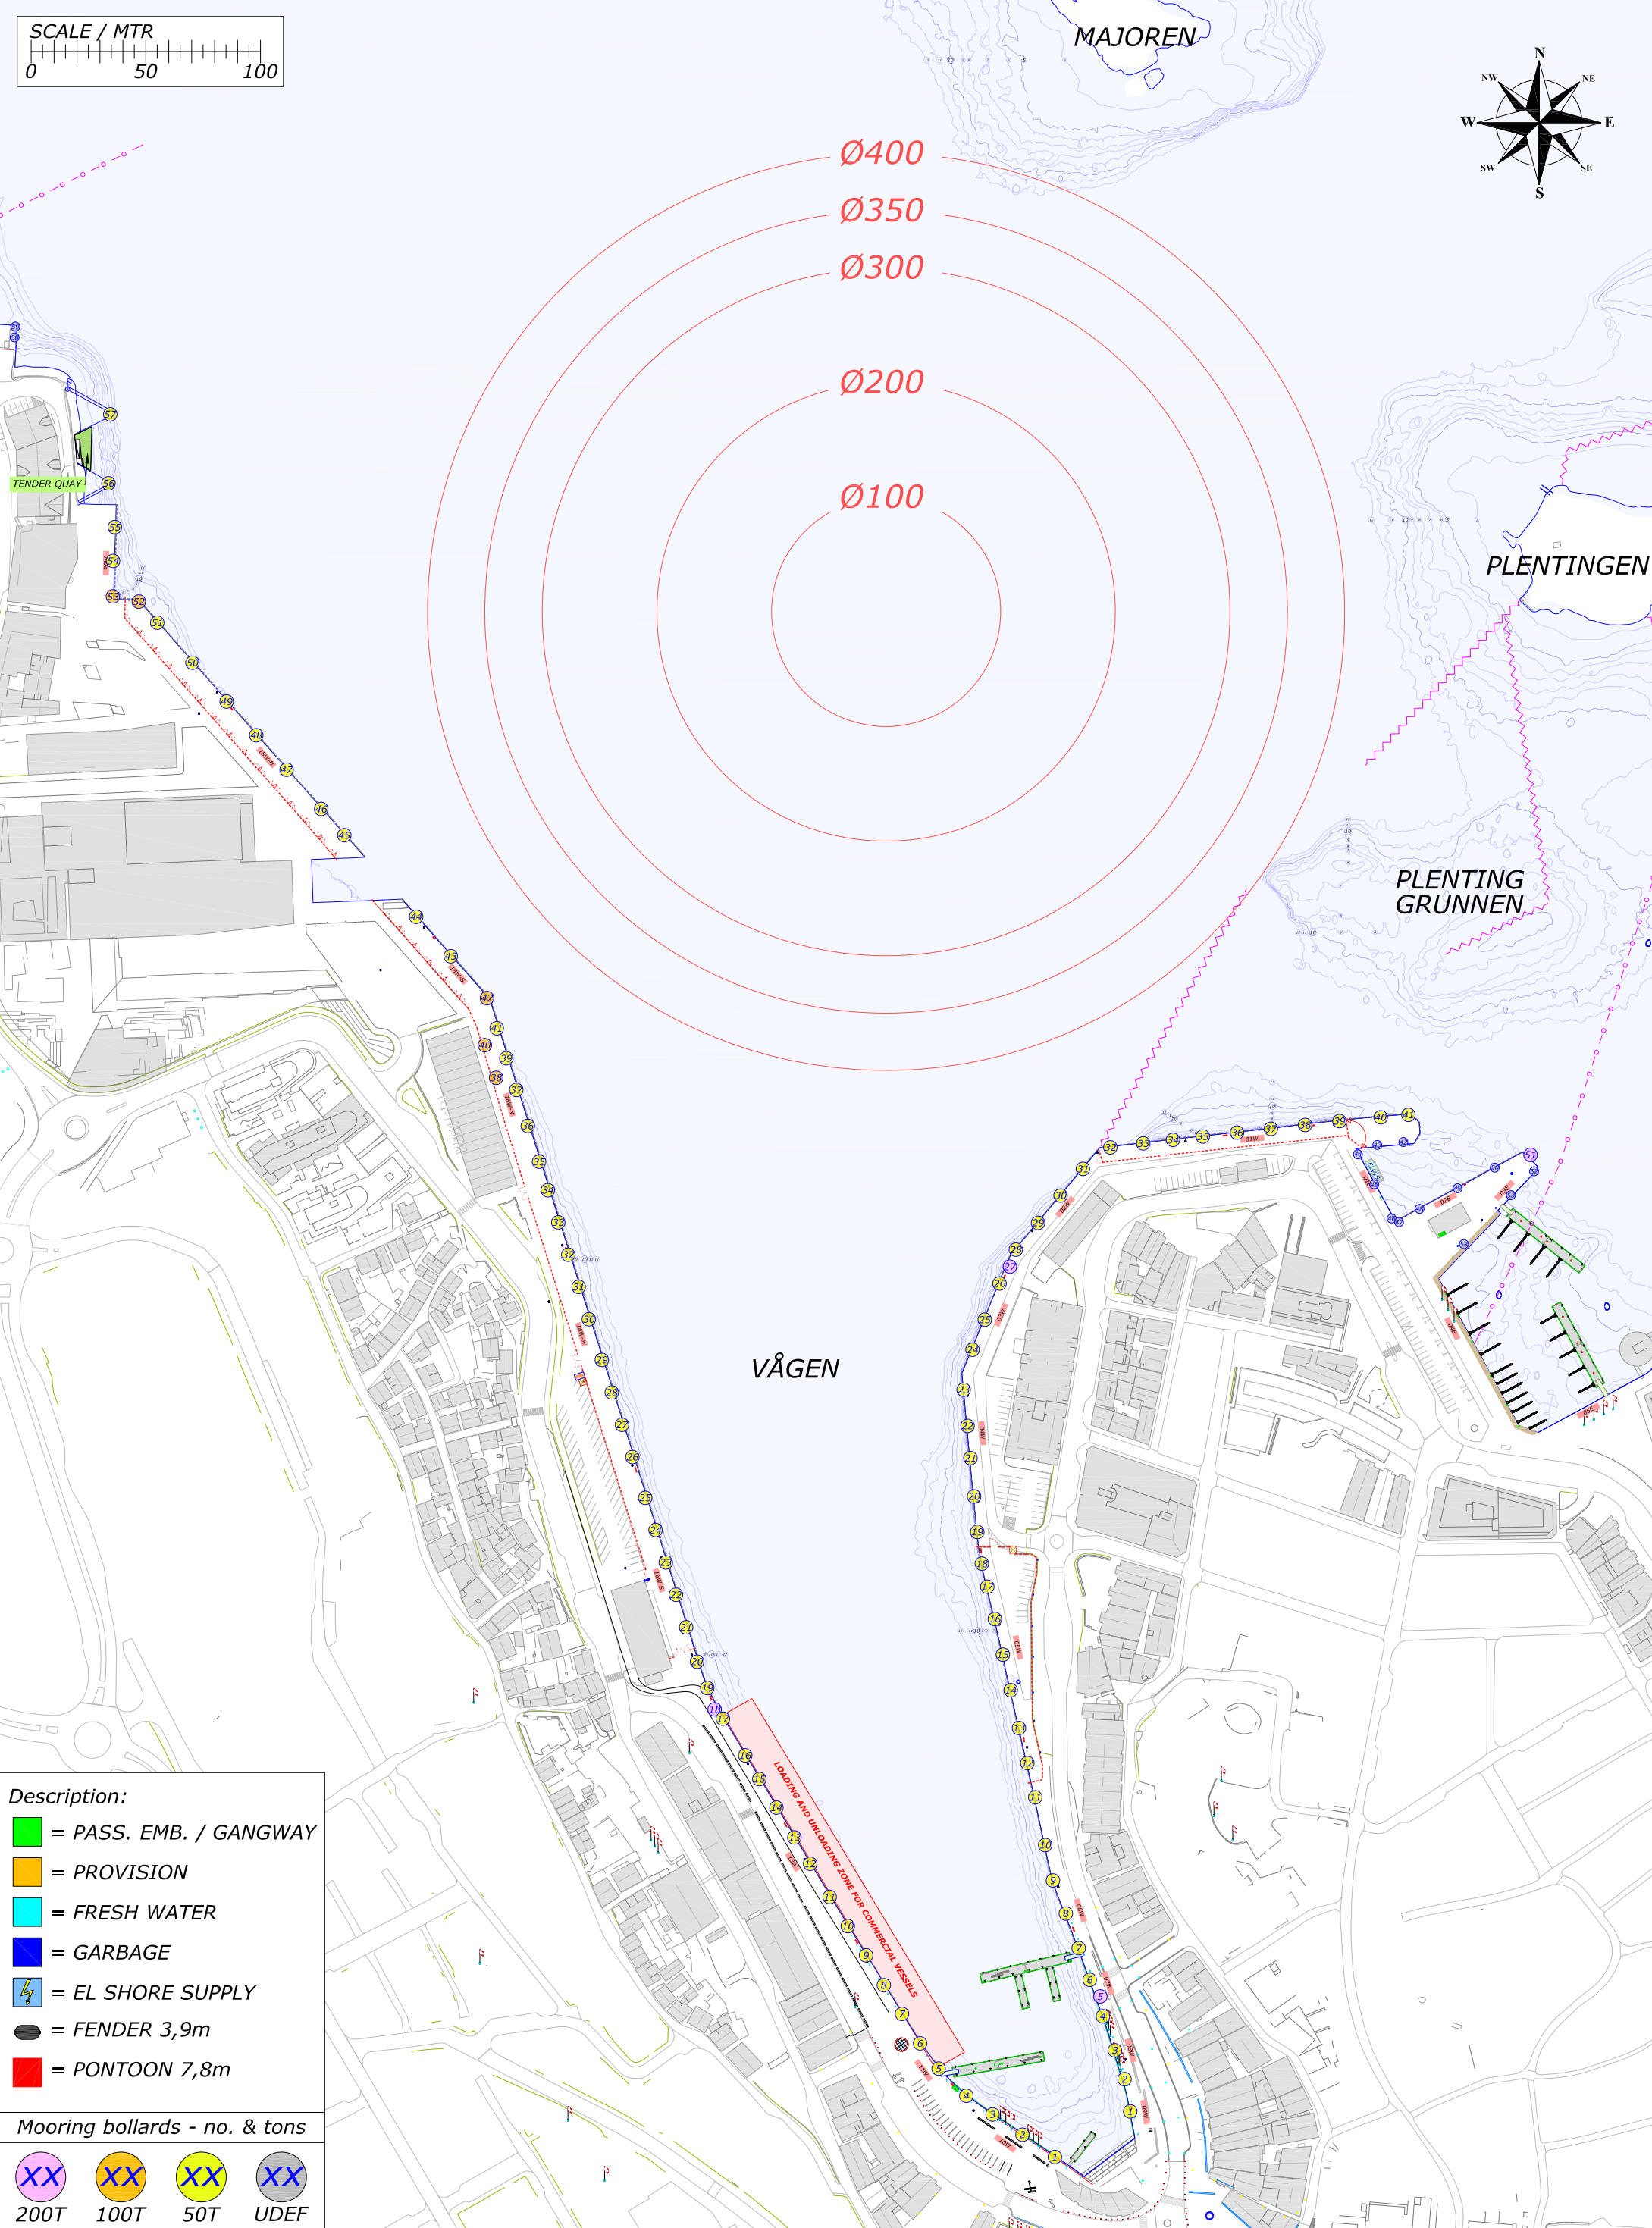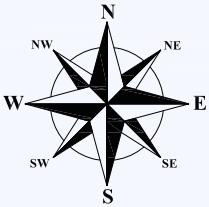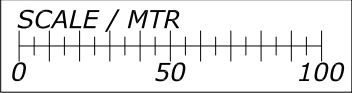

- Description:
-  = PASS. EMB. / GANGWAY
 -  = PROVISION
 -  = FRESH WATER
 -  = GARBAGE
 -  = EL SHORE SUPPLY
 -  = FENDER 3,9m
 -  = PONTOON 7,8m

Mooring bollards - no. & tons

- | | | | |
|--|---|---|---|
|  |  |  |  |
| 200T | 100T | 50T | UDEF |

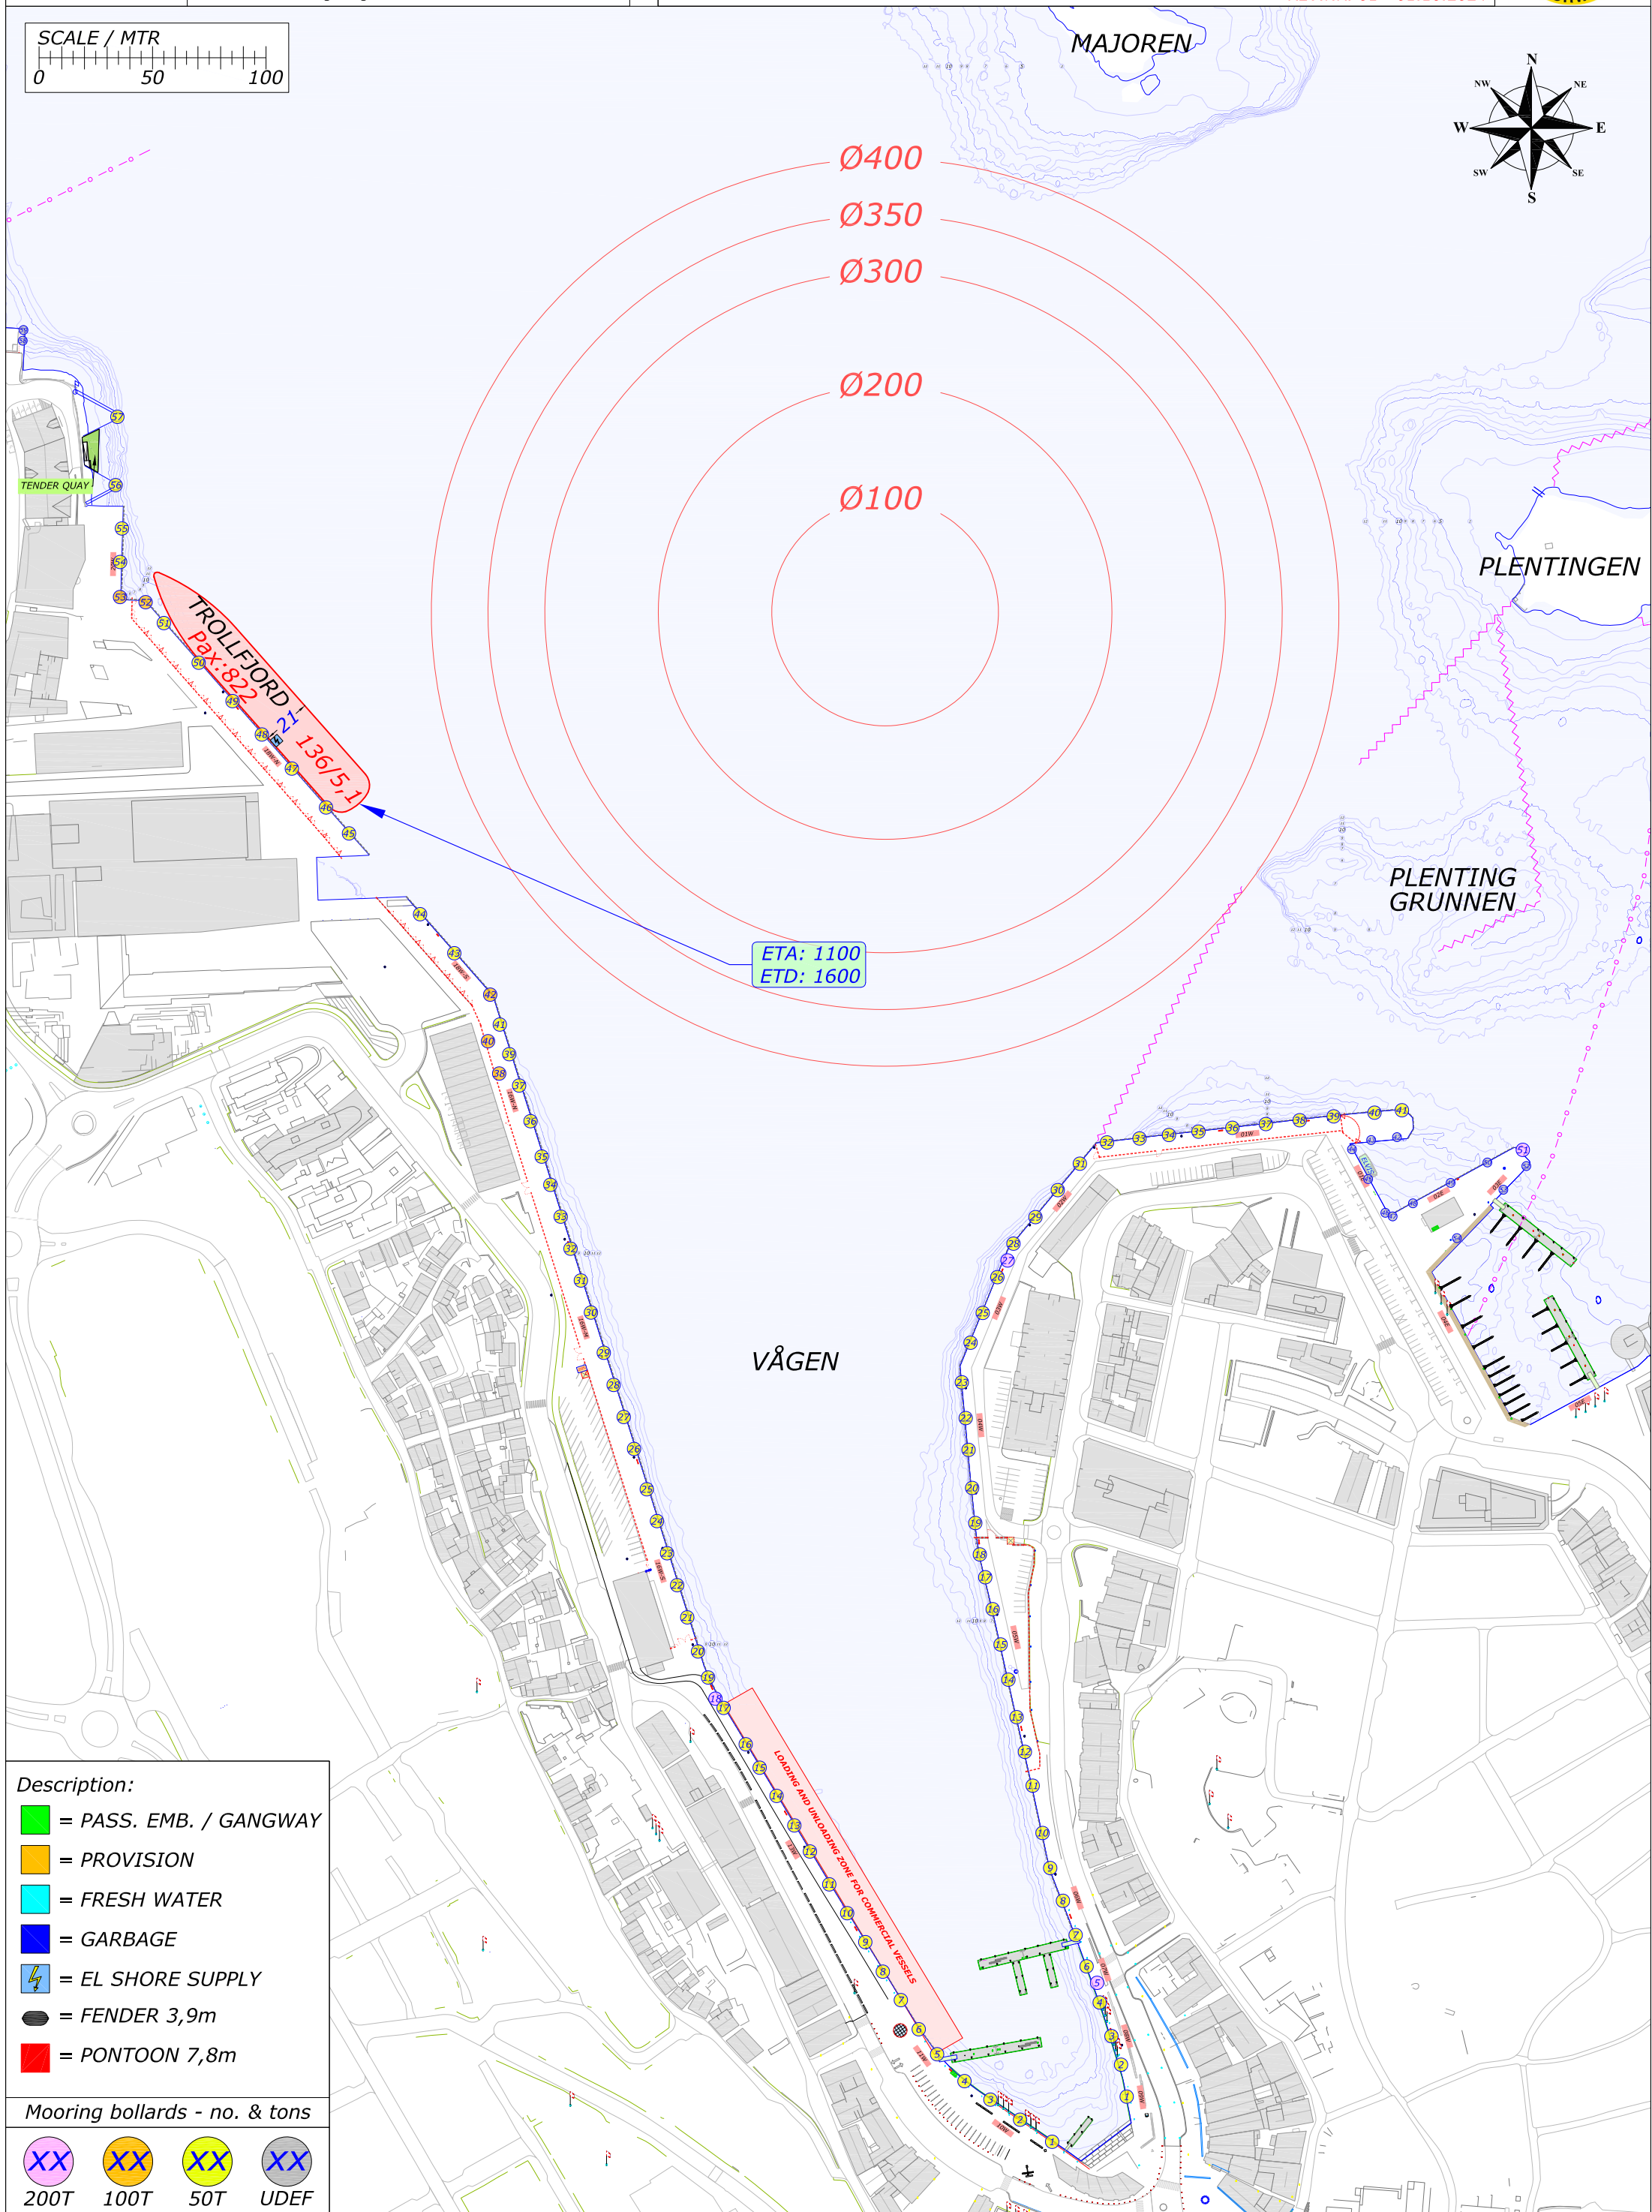

Description:

-  = PASS. EMB. / GANGWAY
-  = PROVISION
-  = FRESH WATER
-  = GARBAGE
-  = EL SHORE SUPPLY
-  = FENDER 3,9m
-  = PONTOON 7,8m

Mooring bollards - no. & tons



200T






100T






50T




UDEP

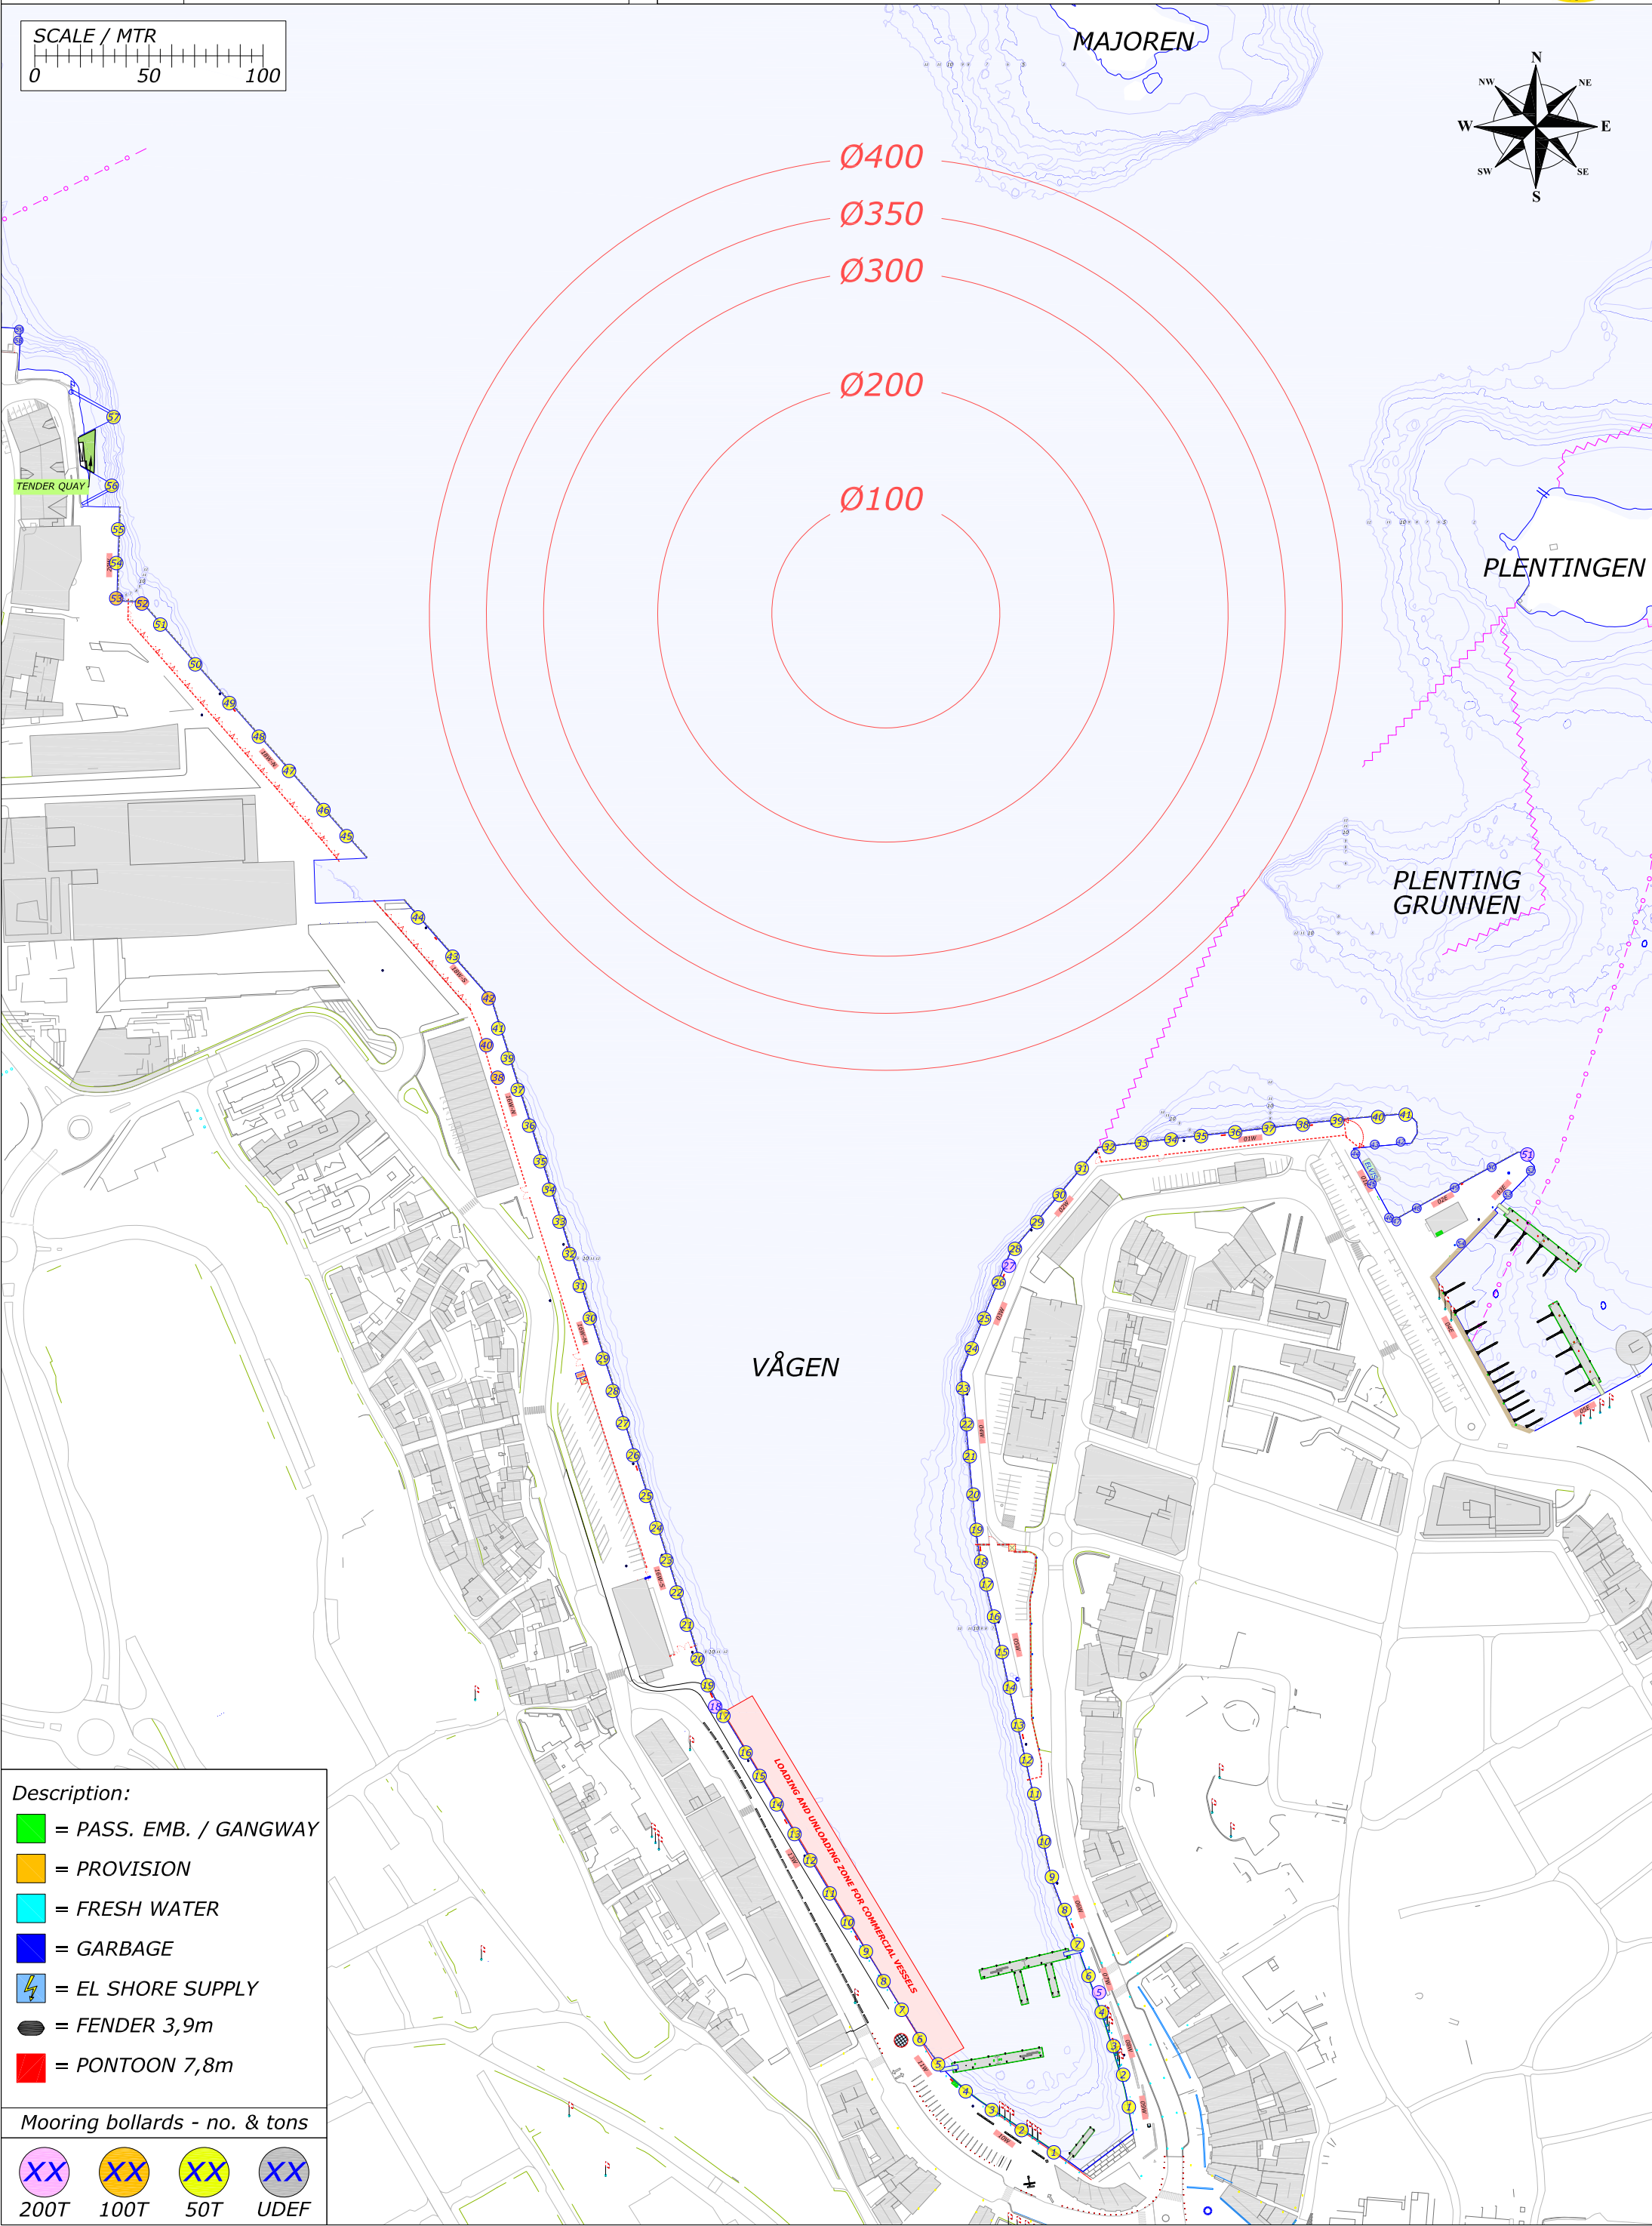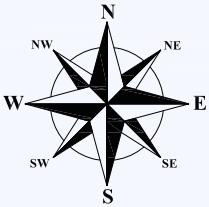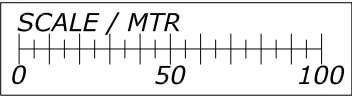

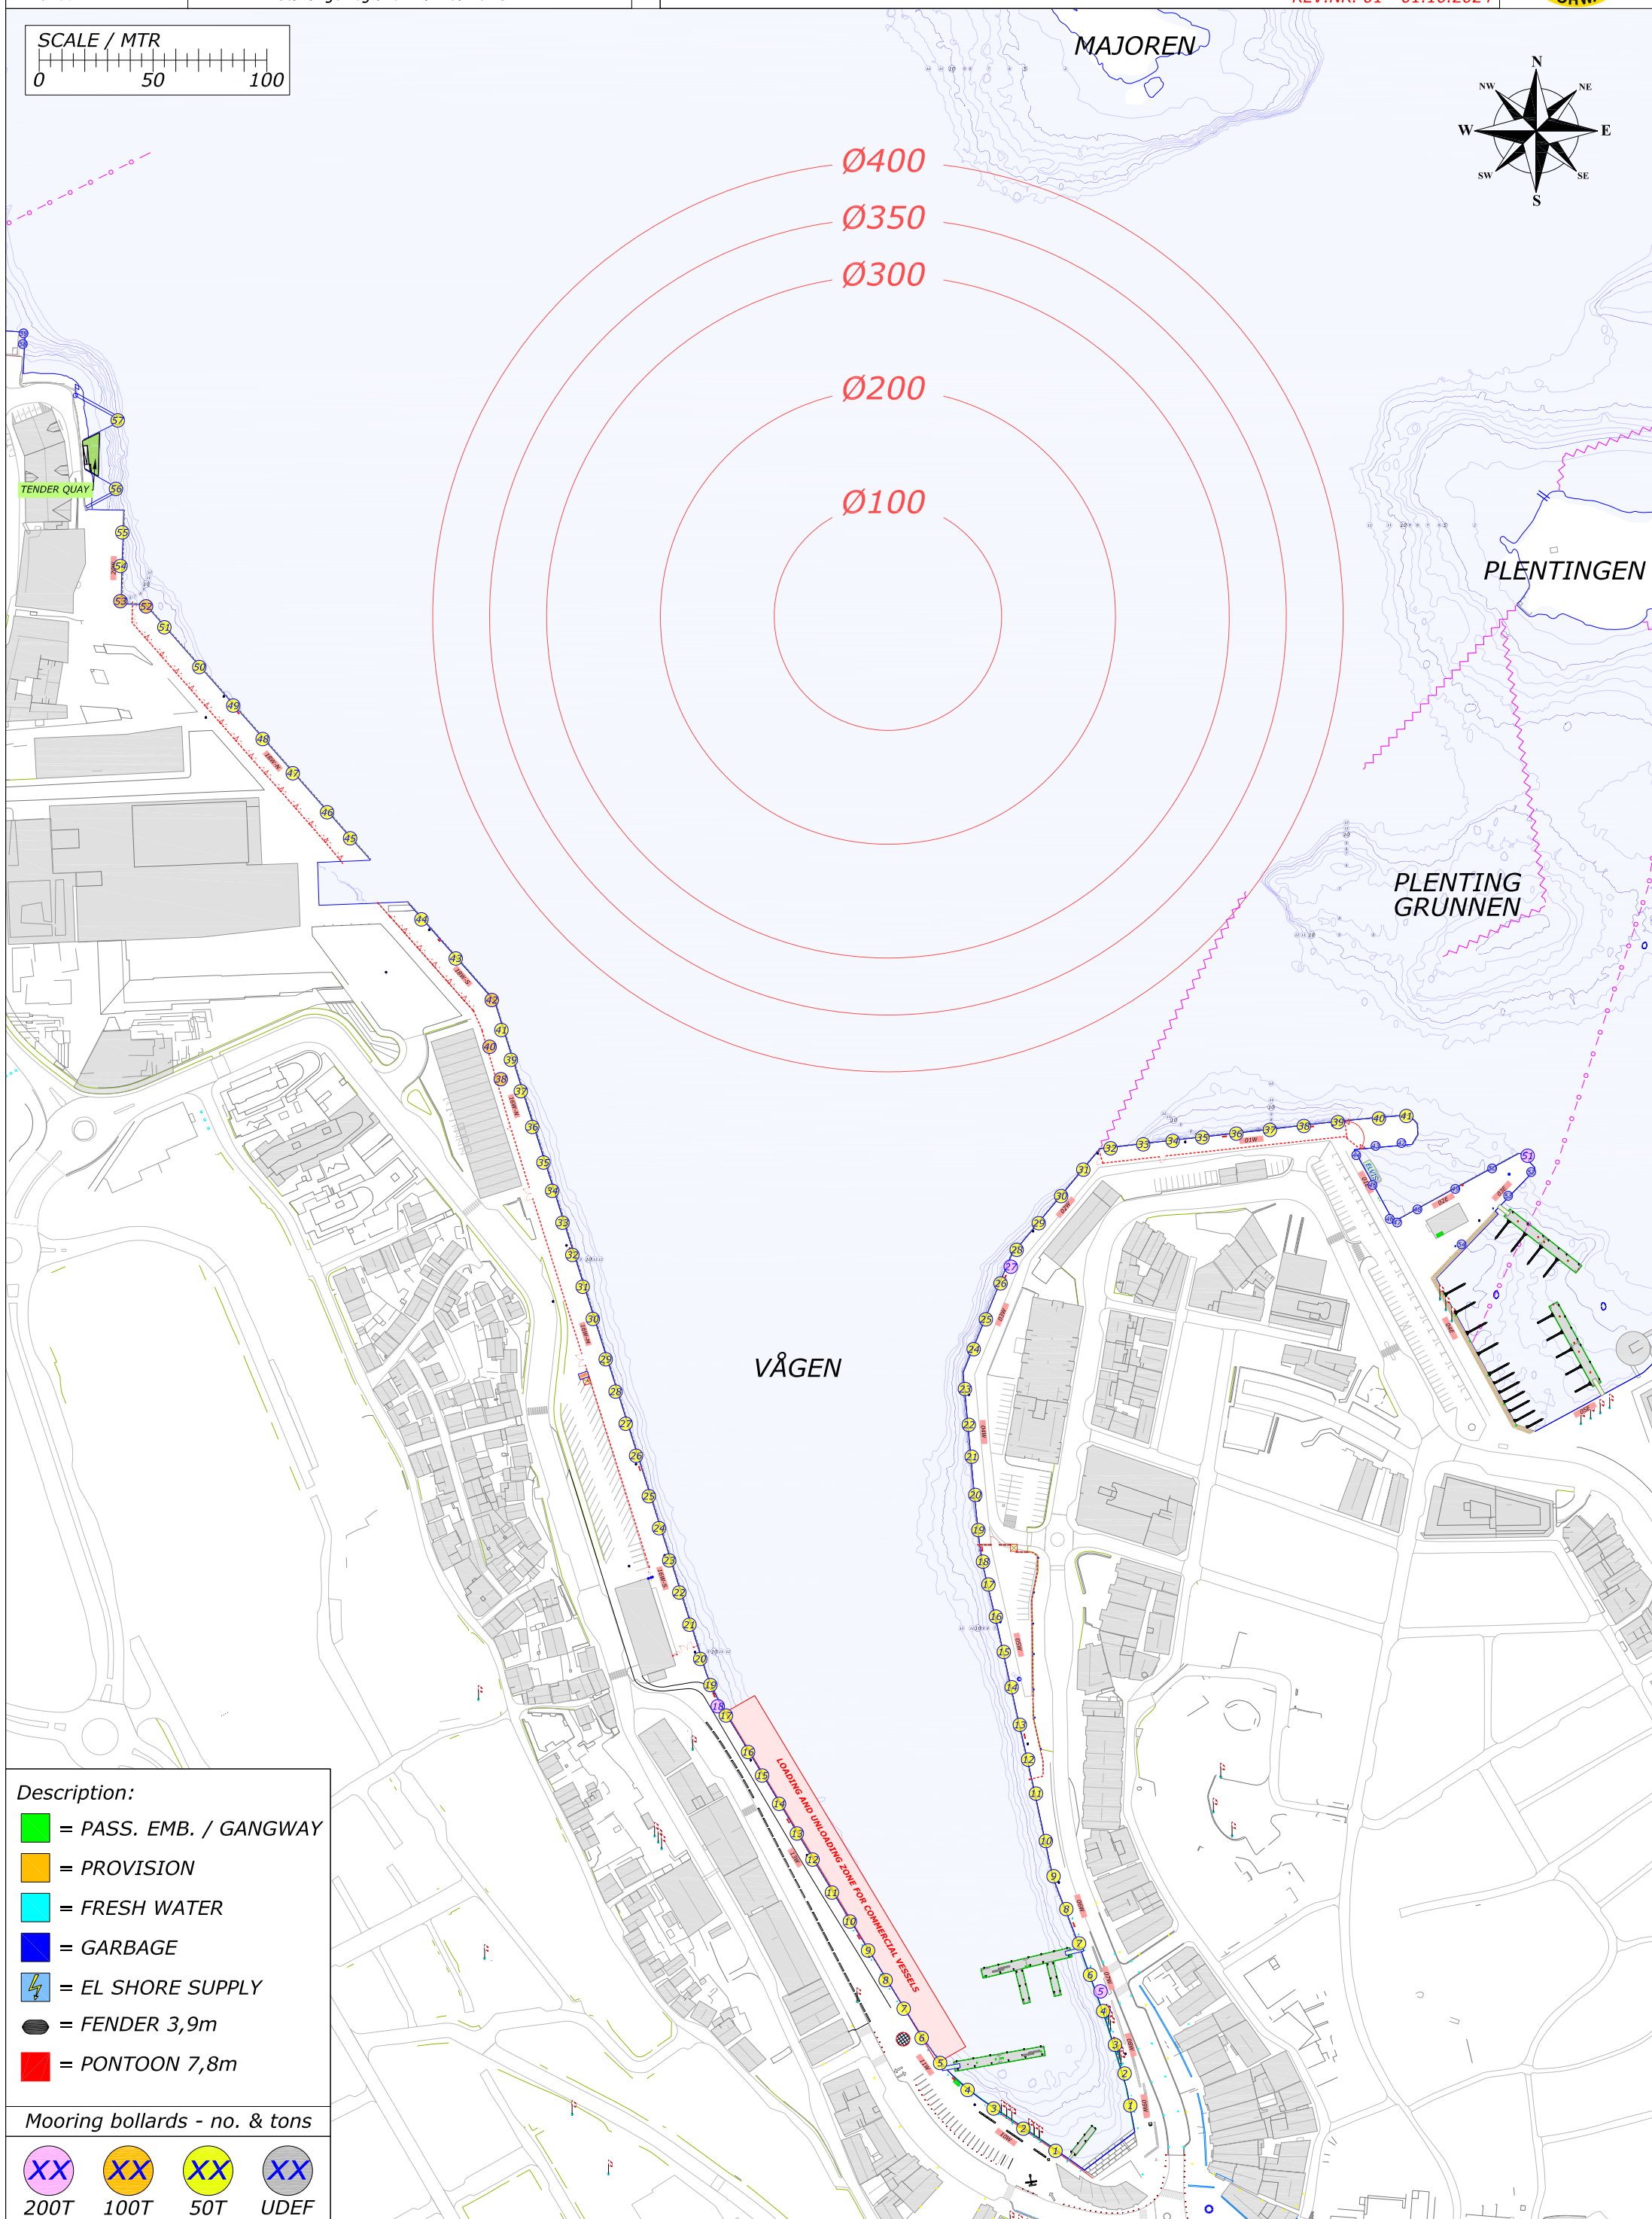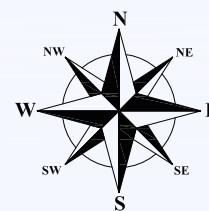

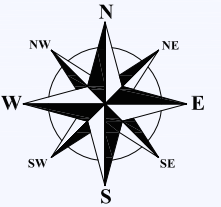

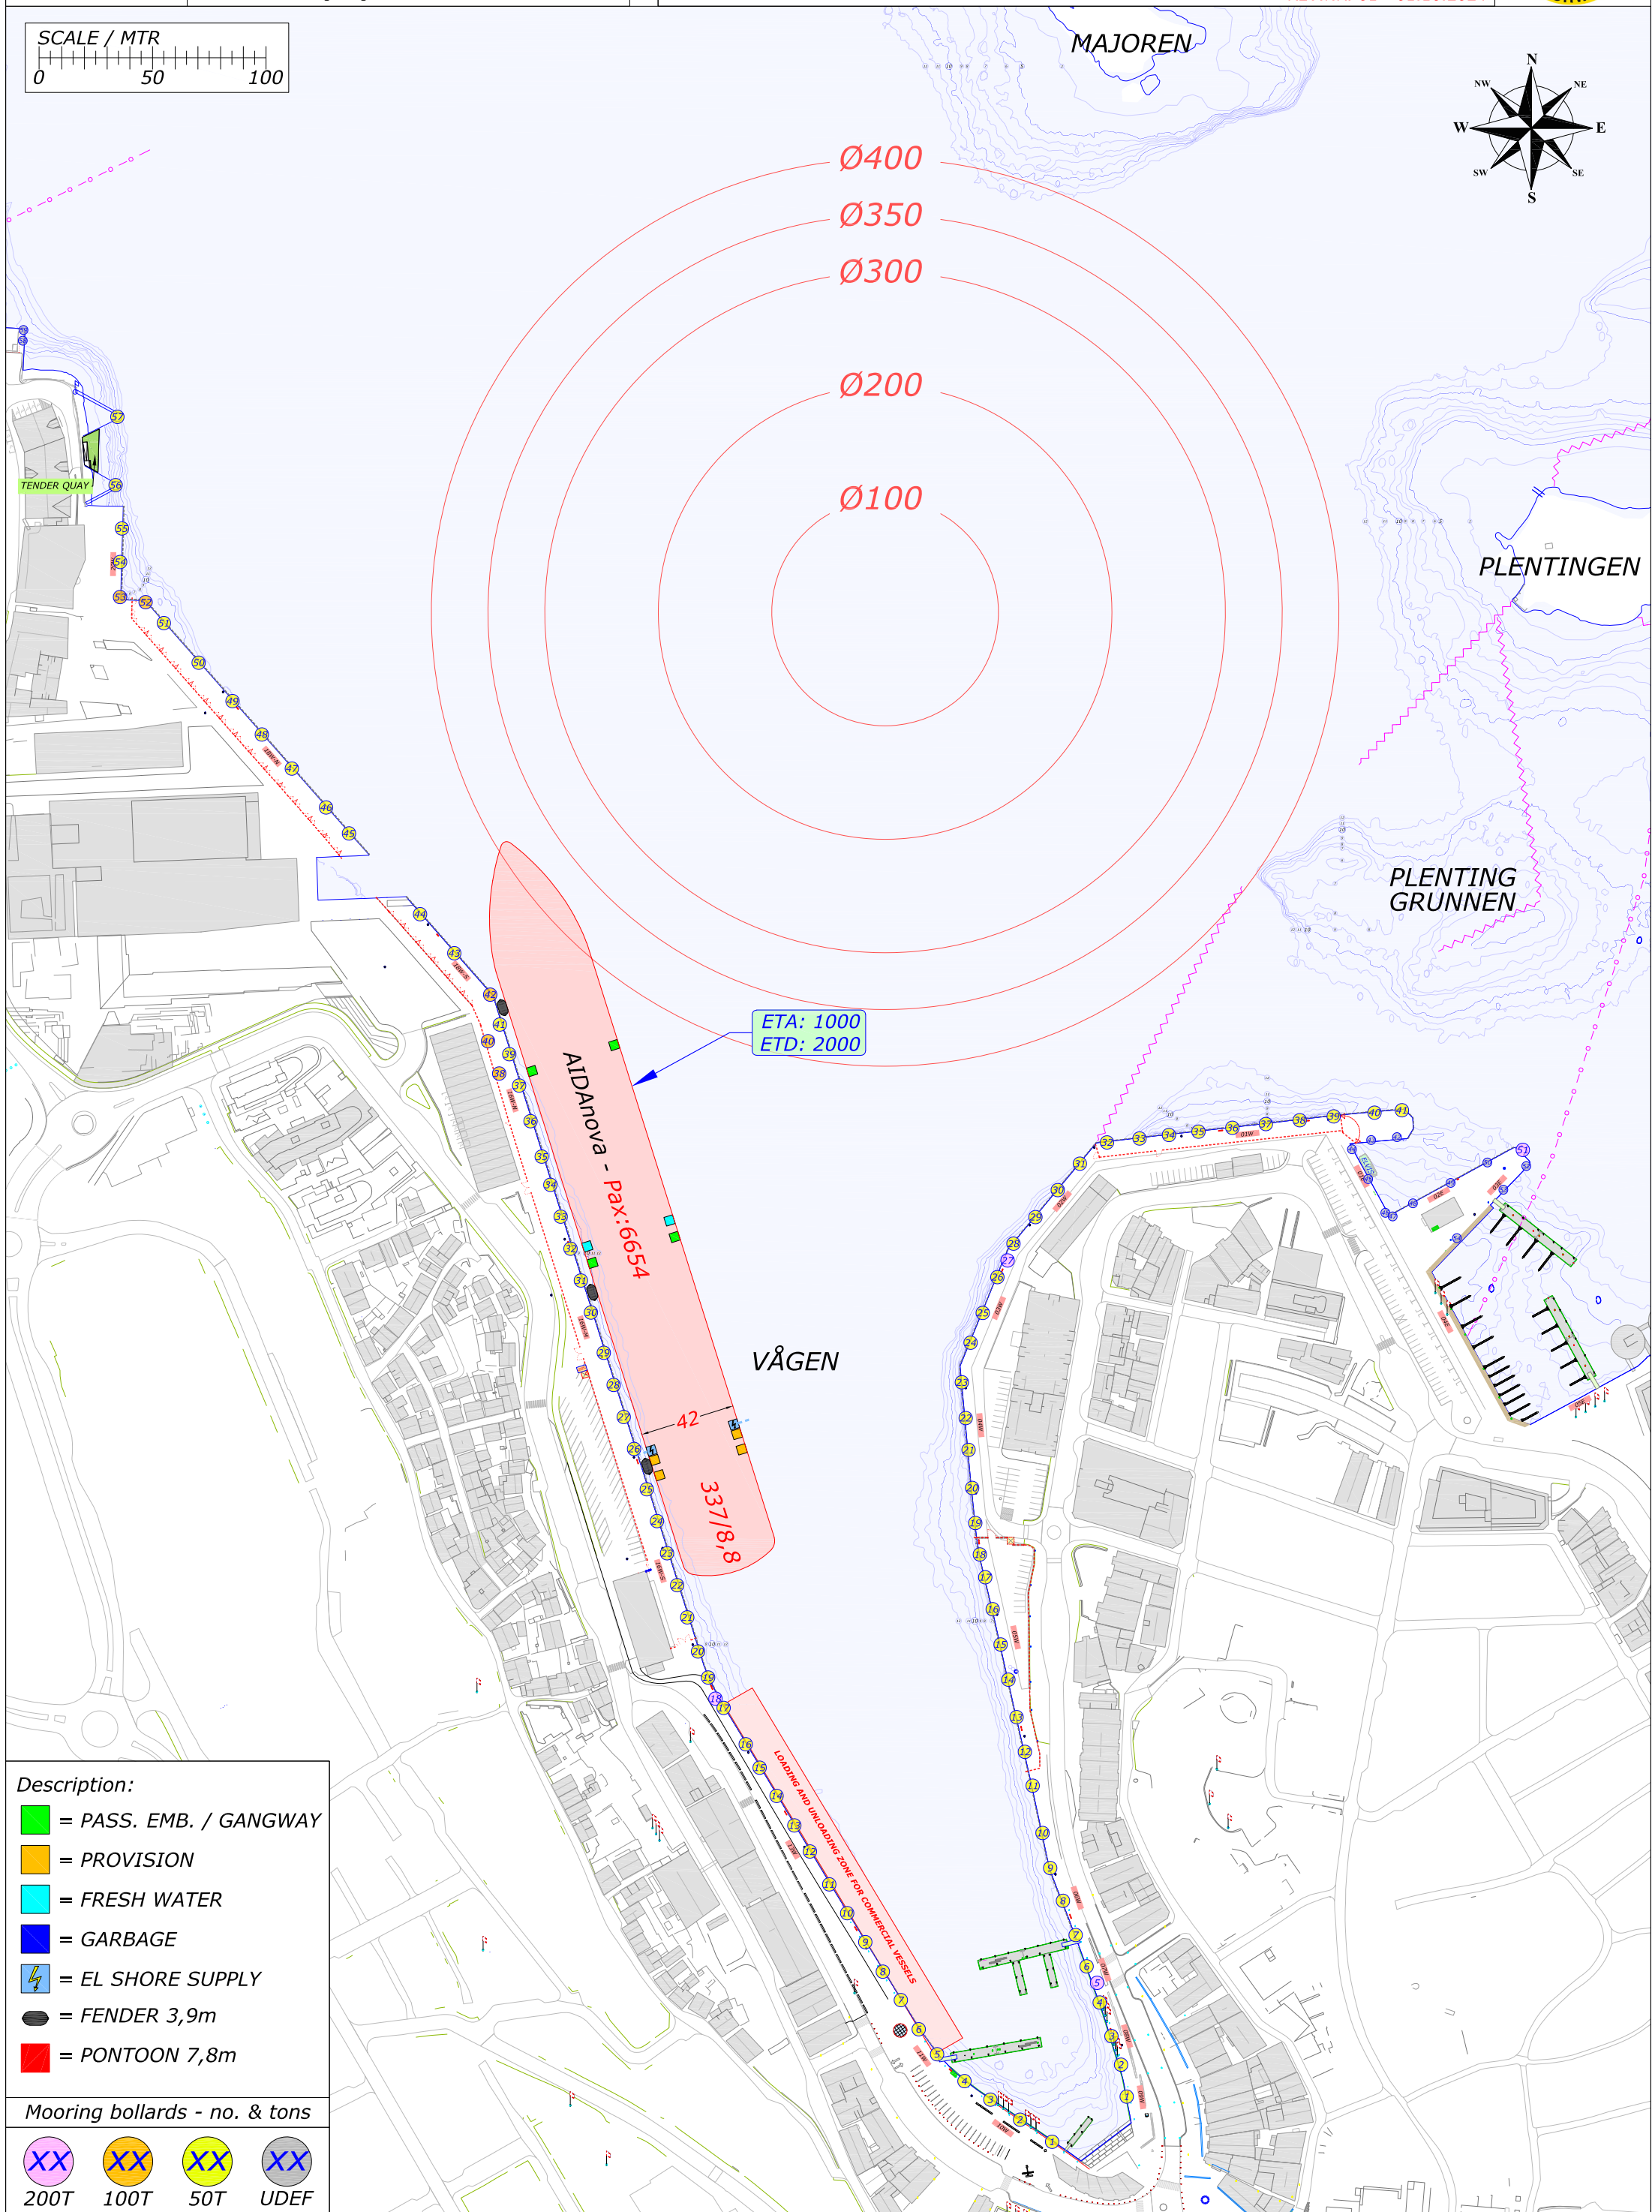

Description:

-  = PASS. EMB. / GANGWAY
-  = PROVISION
-  = FRESH WATER
-  = GARBAGE
-  = EL SHORE SUPPLY
-  = FENDER 3,9m
-  = PONTOON 7,8m

Mooring bollards - no. & tons



200T



100T



50T



UDEP

