


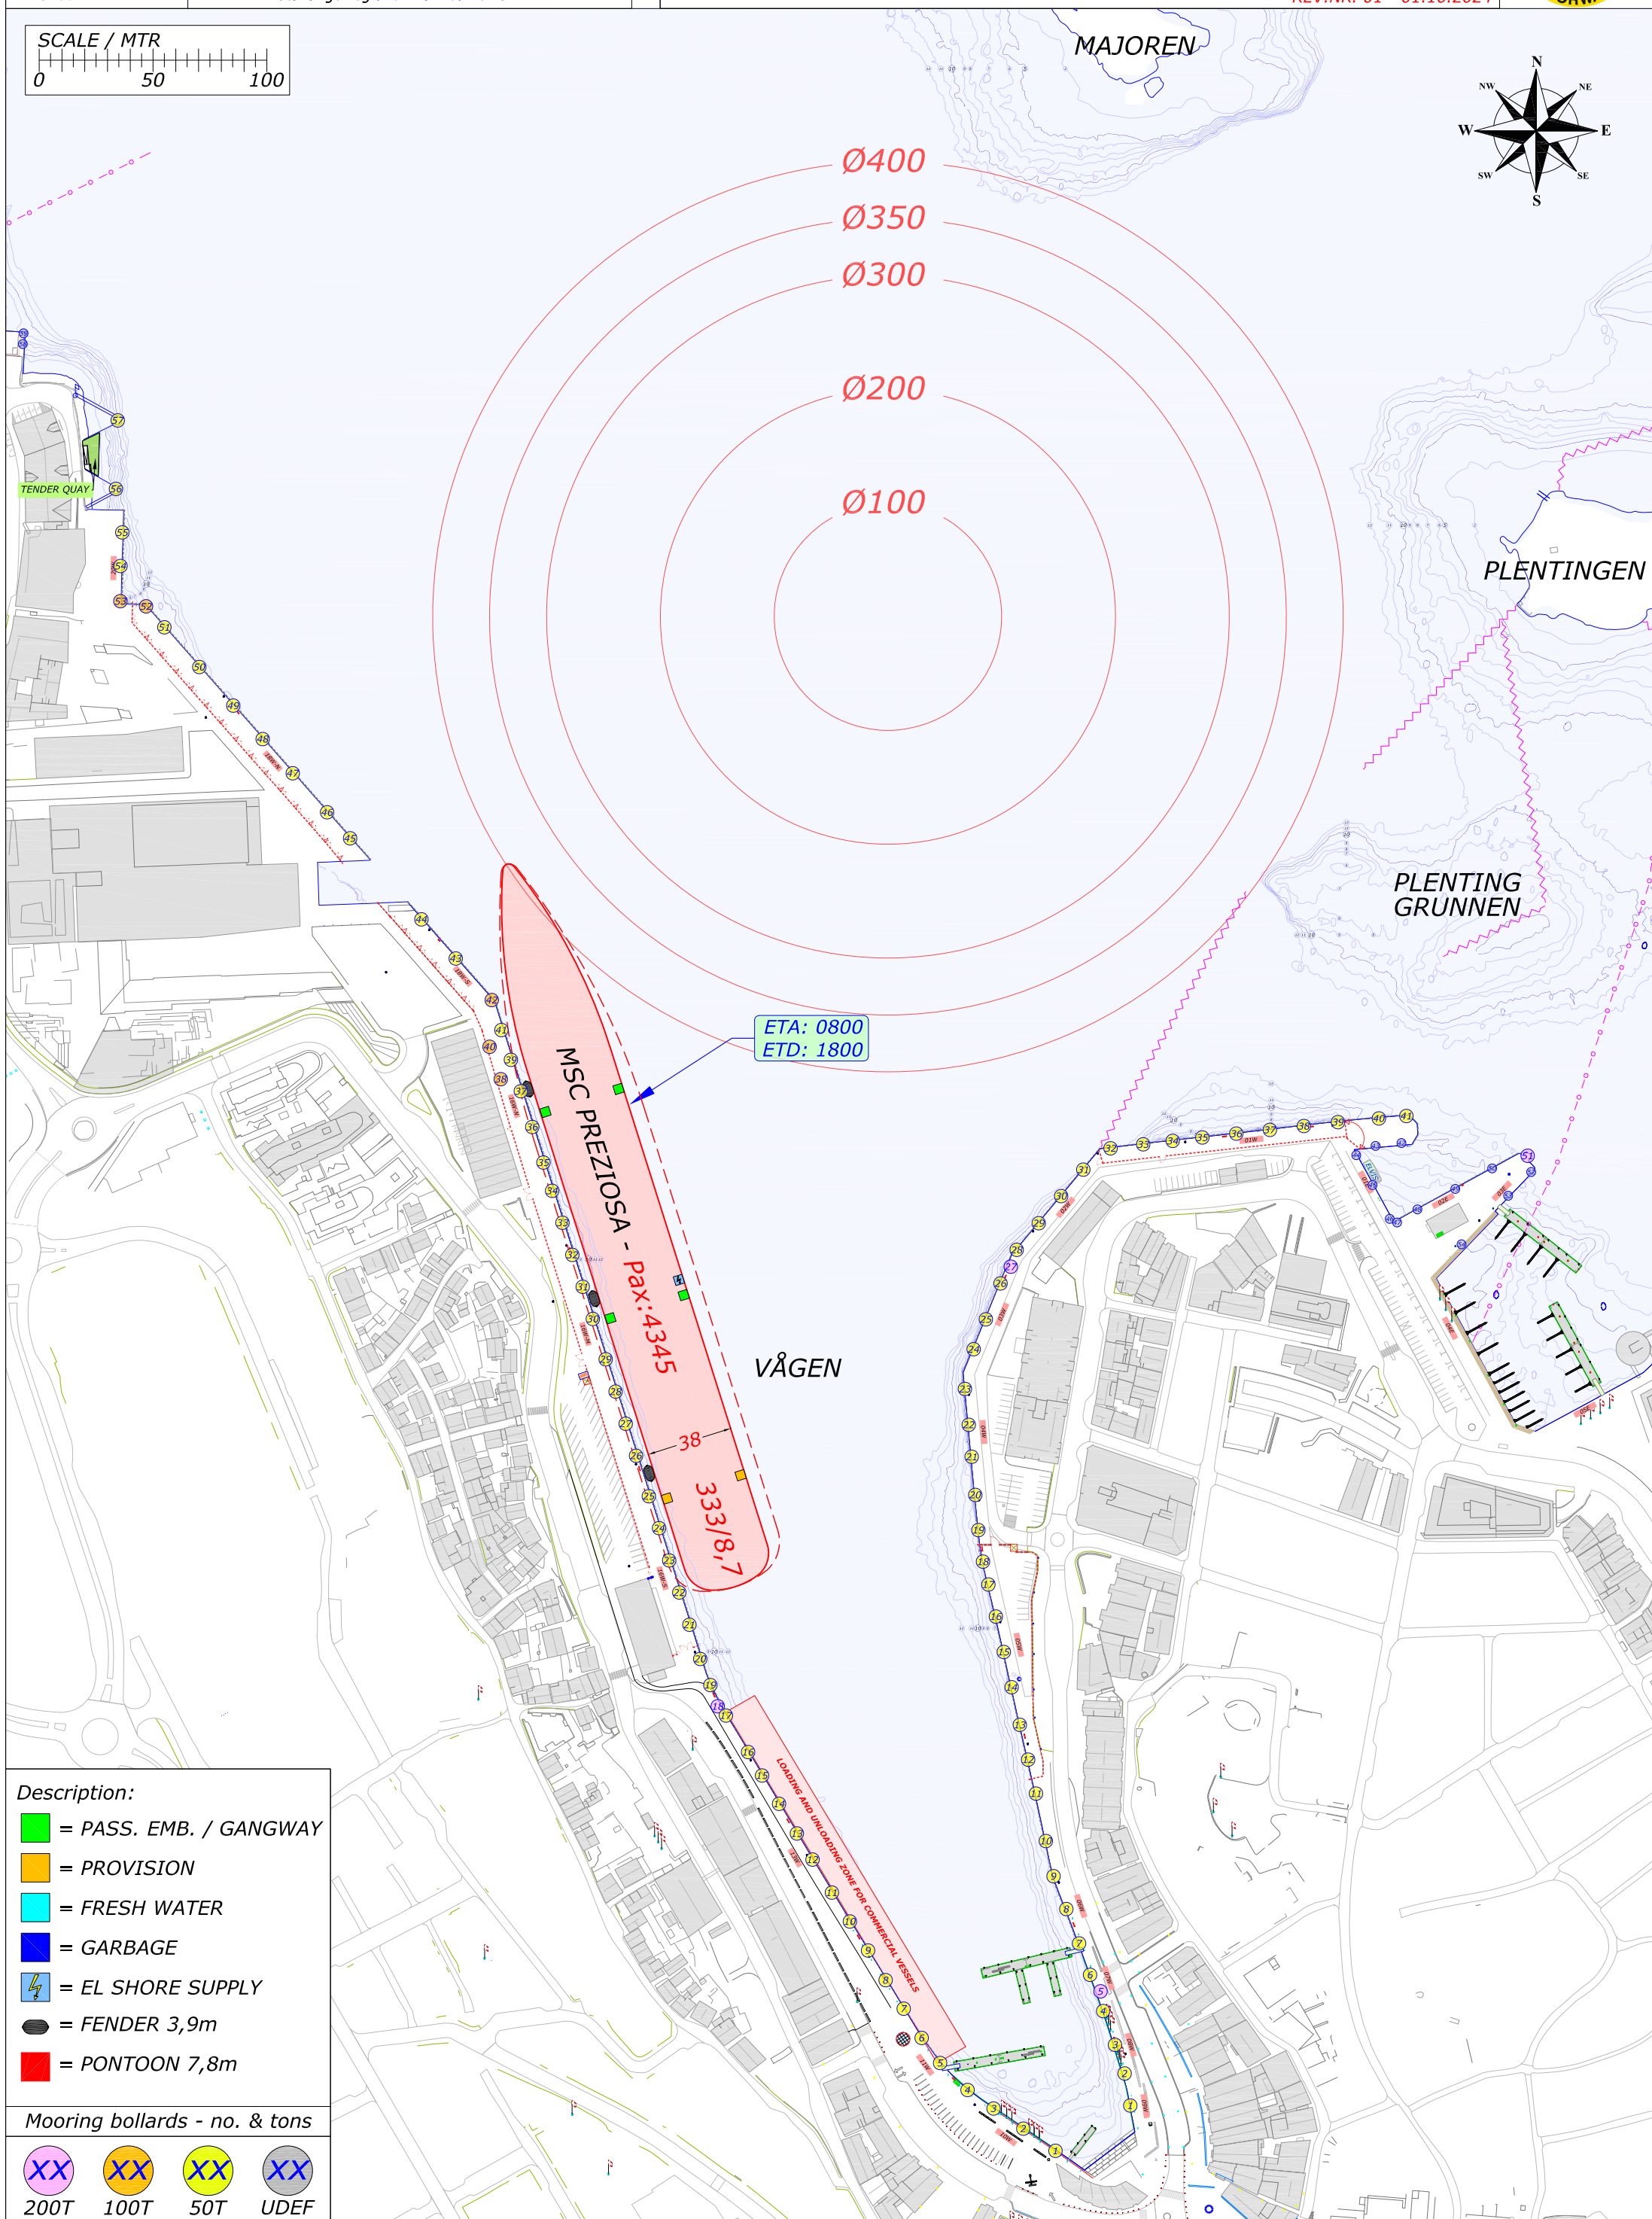
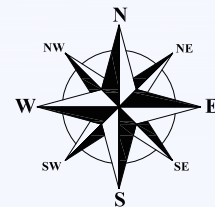
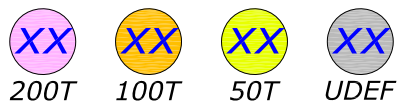


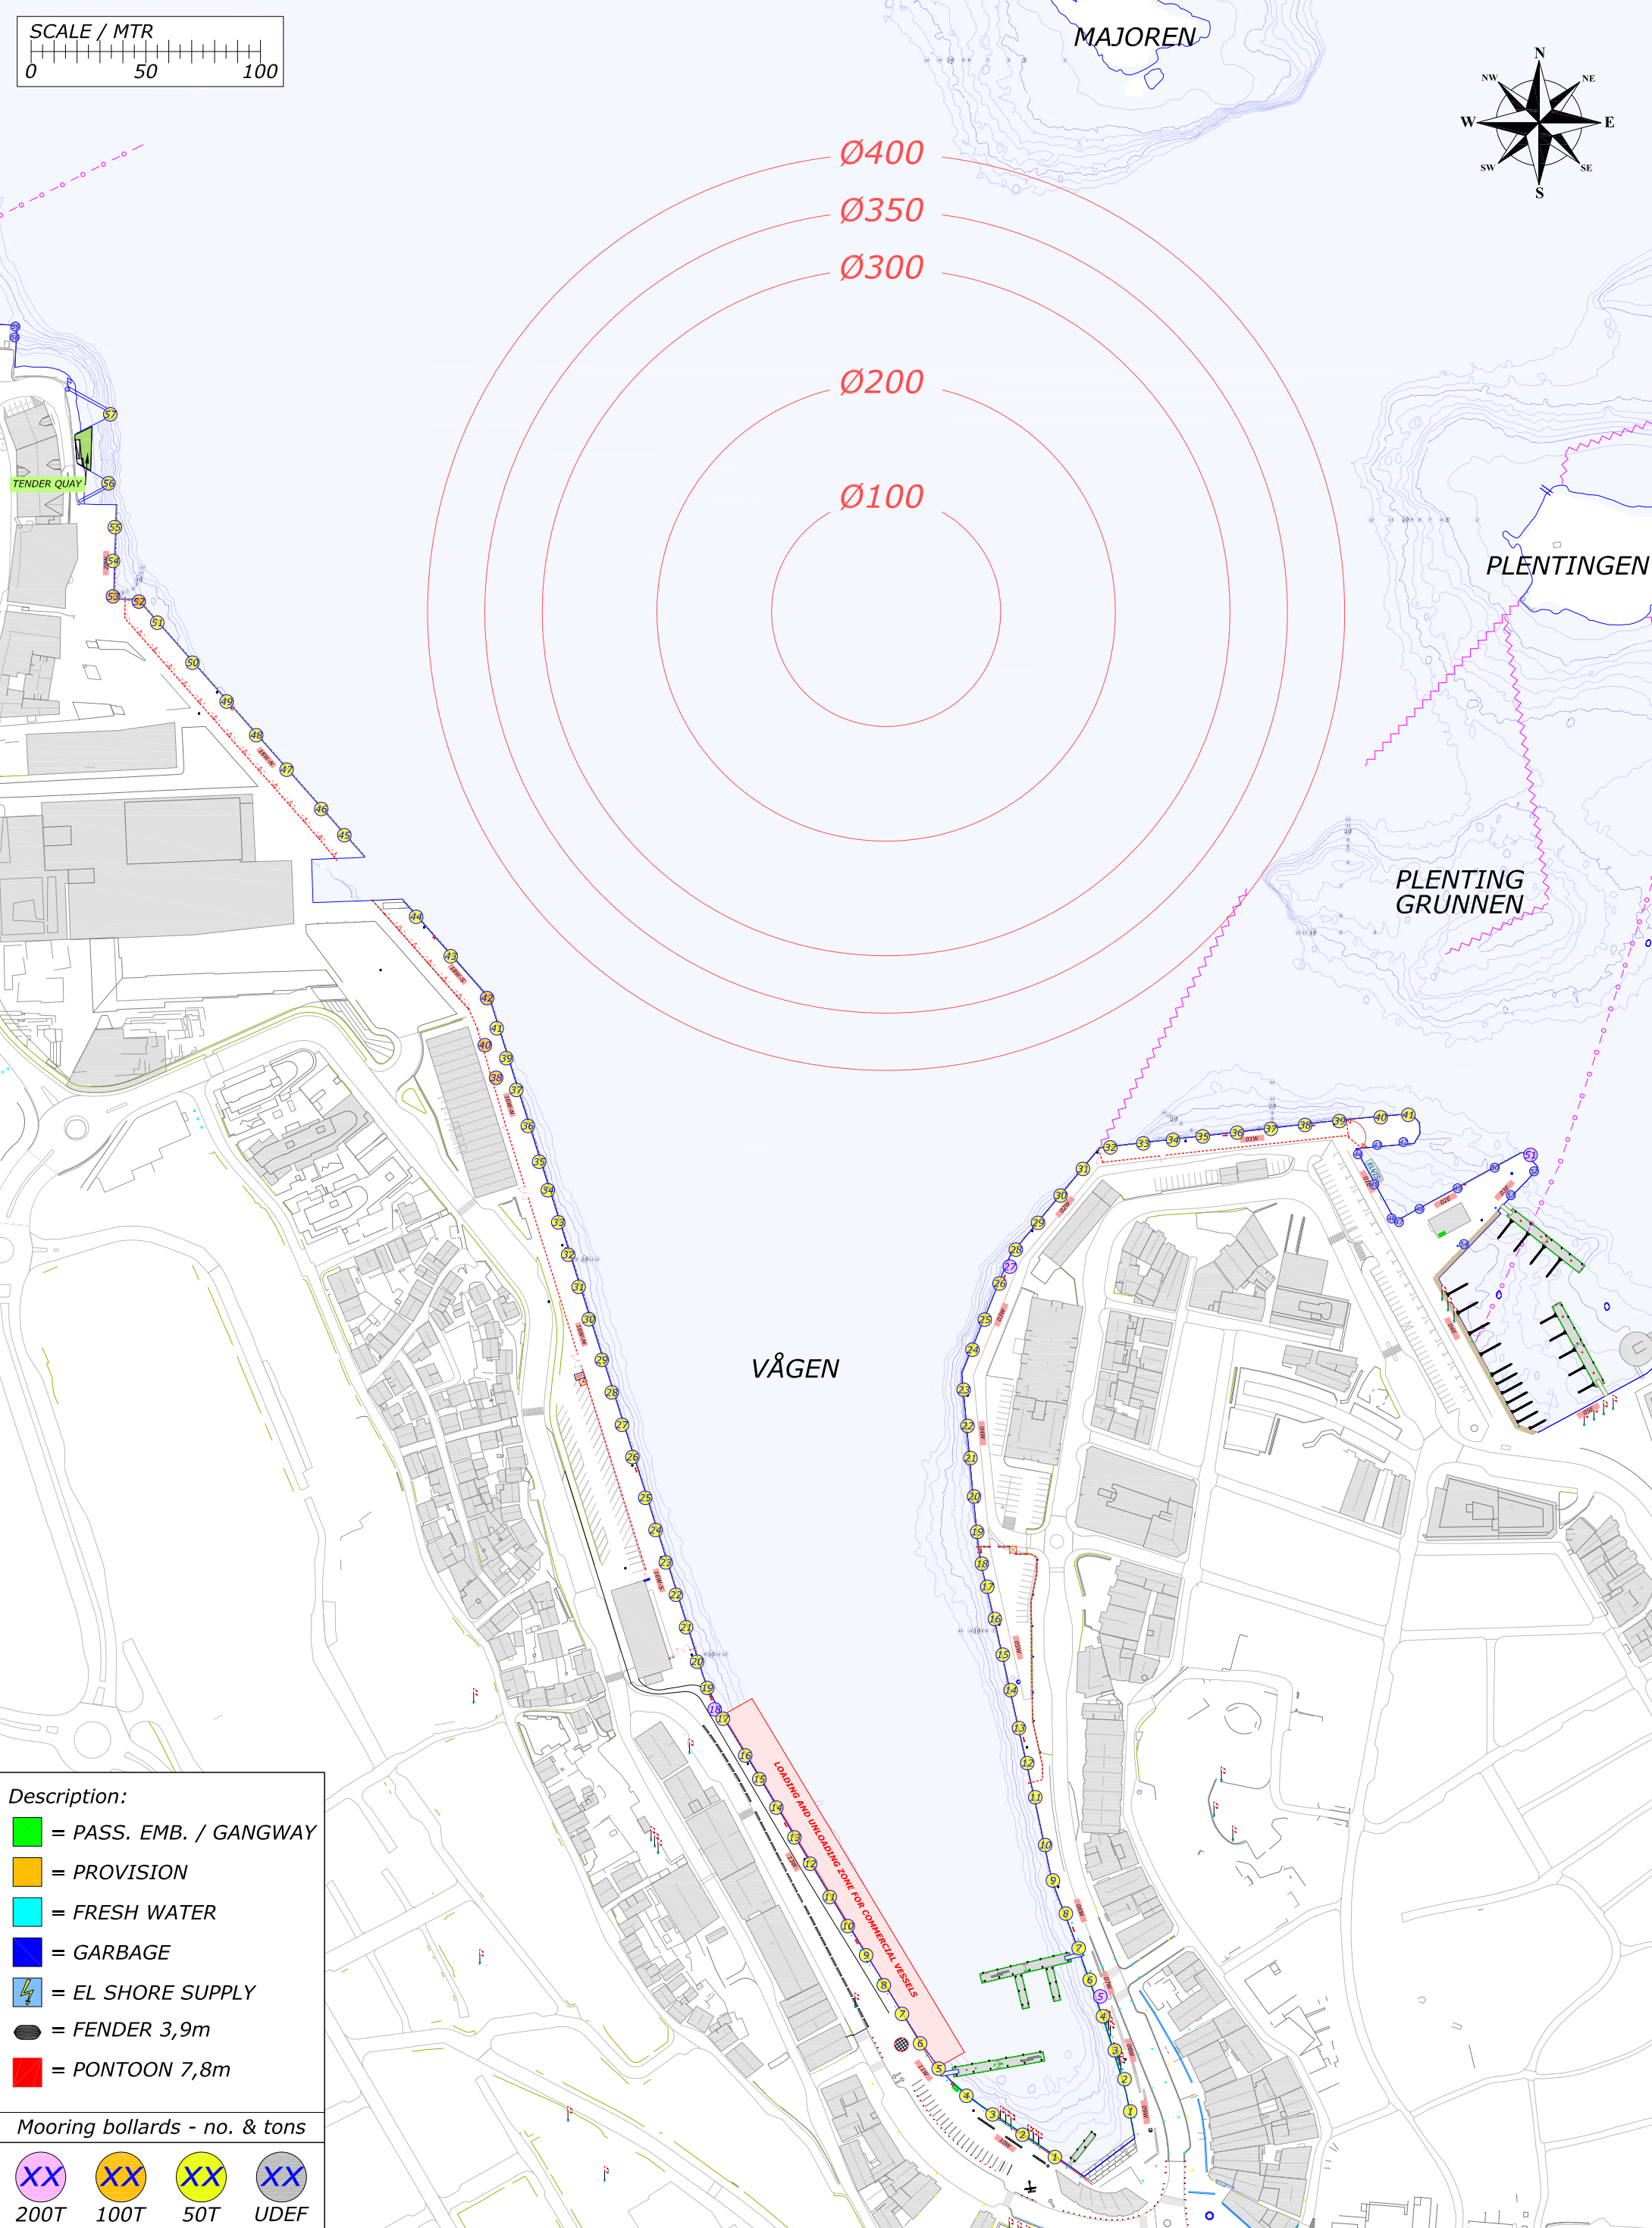

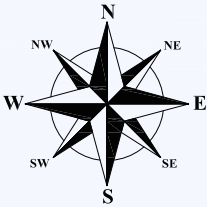



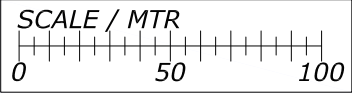


Description:

-  = PASS. EMB. / GANGWAY
-  = PROVISION
-  = FRESH WATER
-  = GARBAGE
-  = EL SHORE SUPPLY
-  = FENDER 3,9m
-  = PONTOON 7,8m

Mooring bollards - no. & tons

			
200T	100T	50T	UDEF

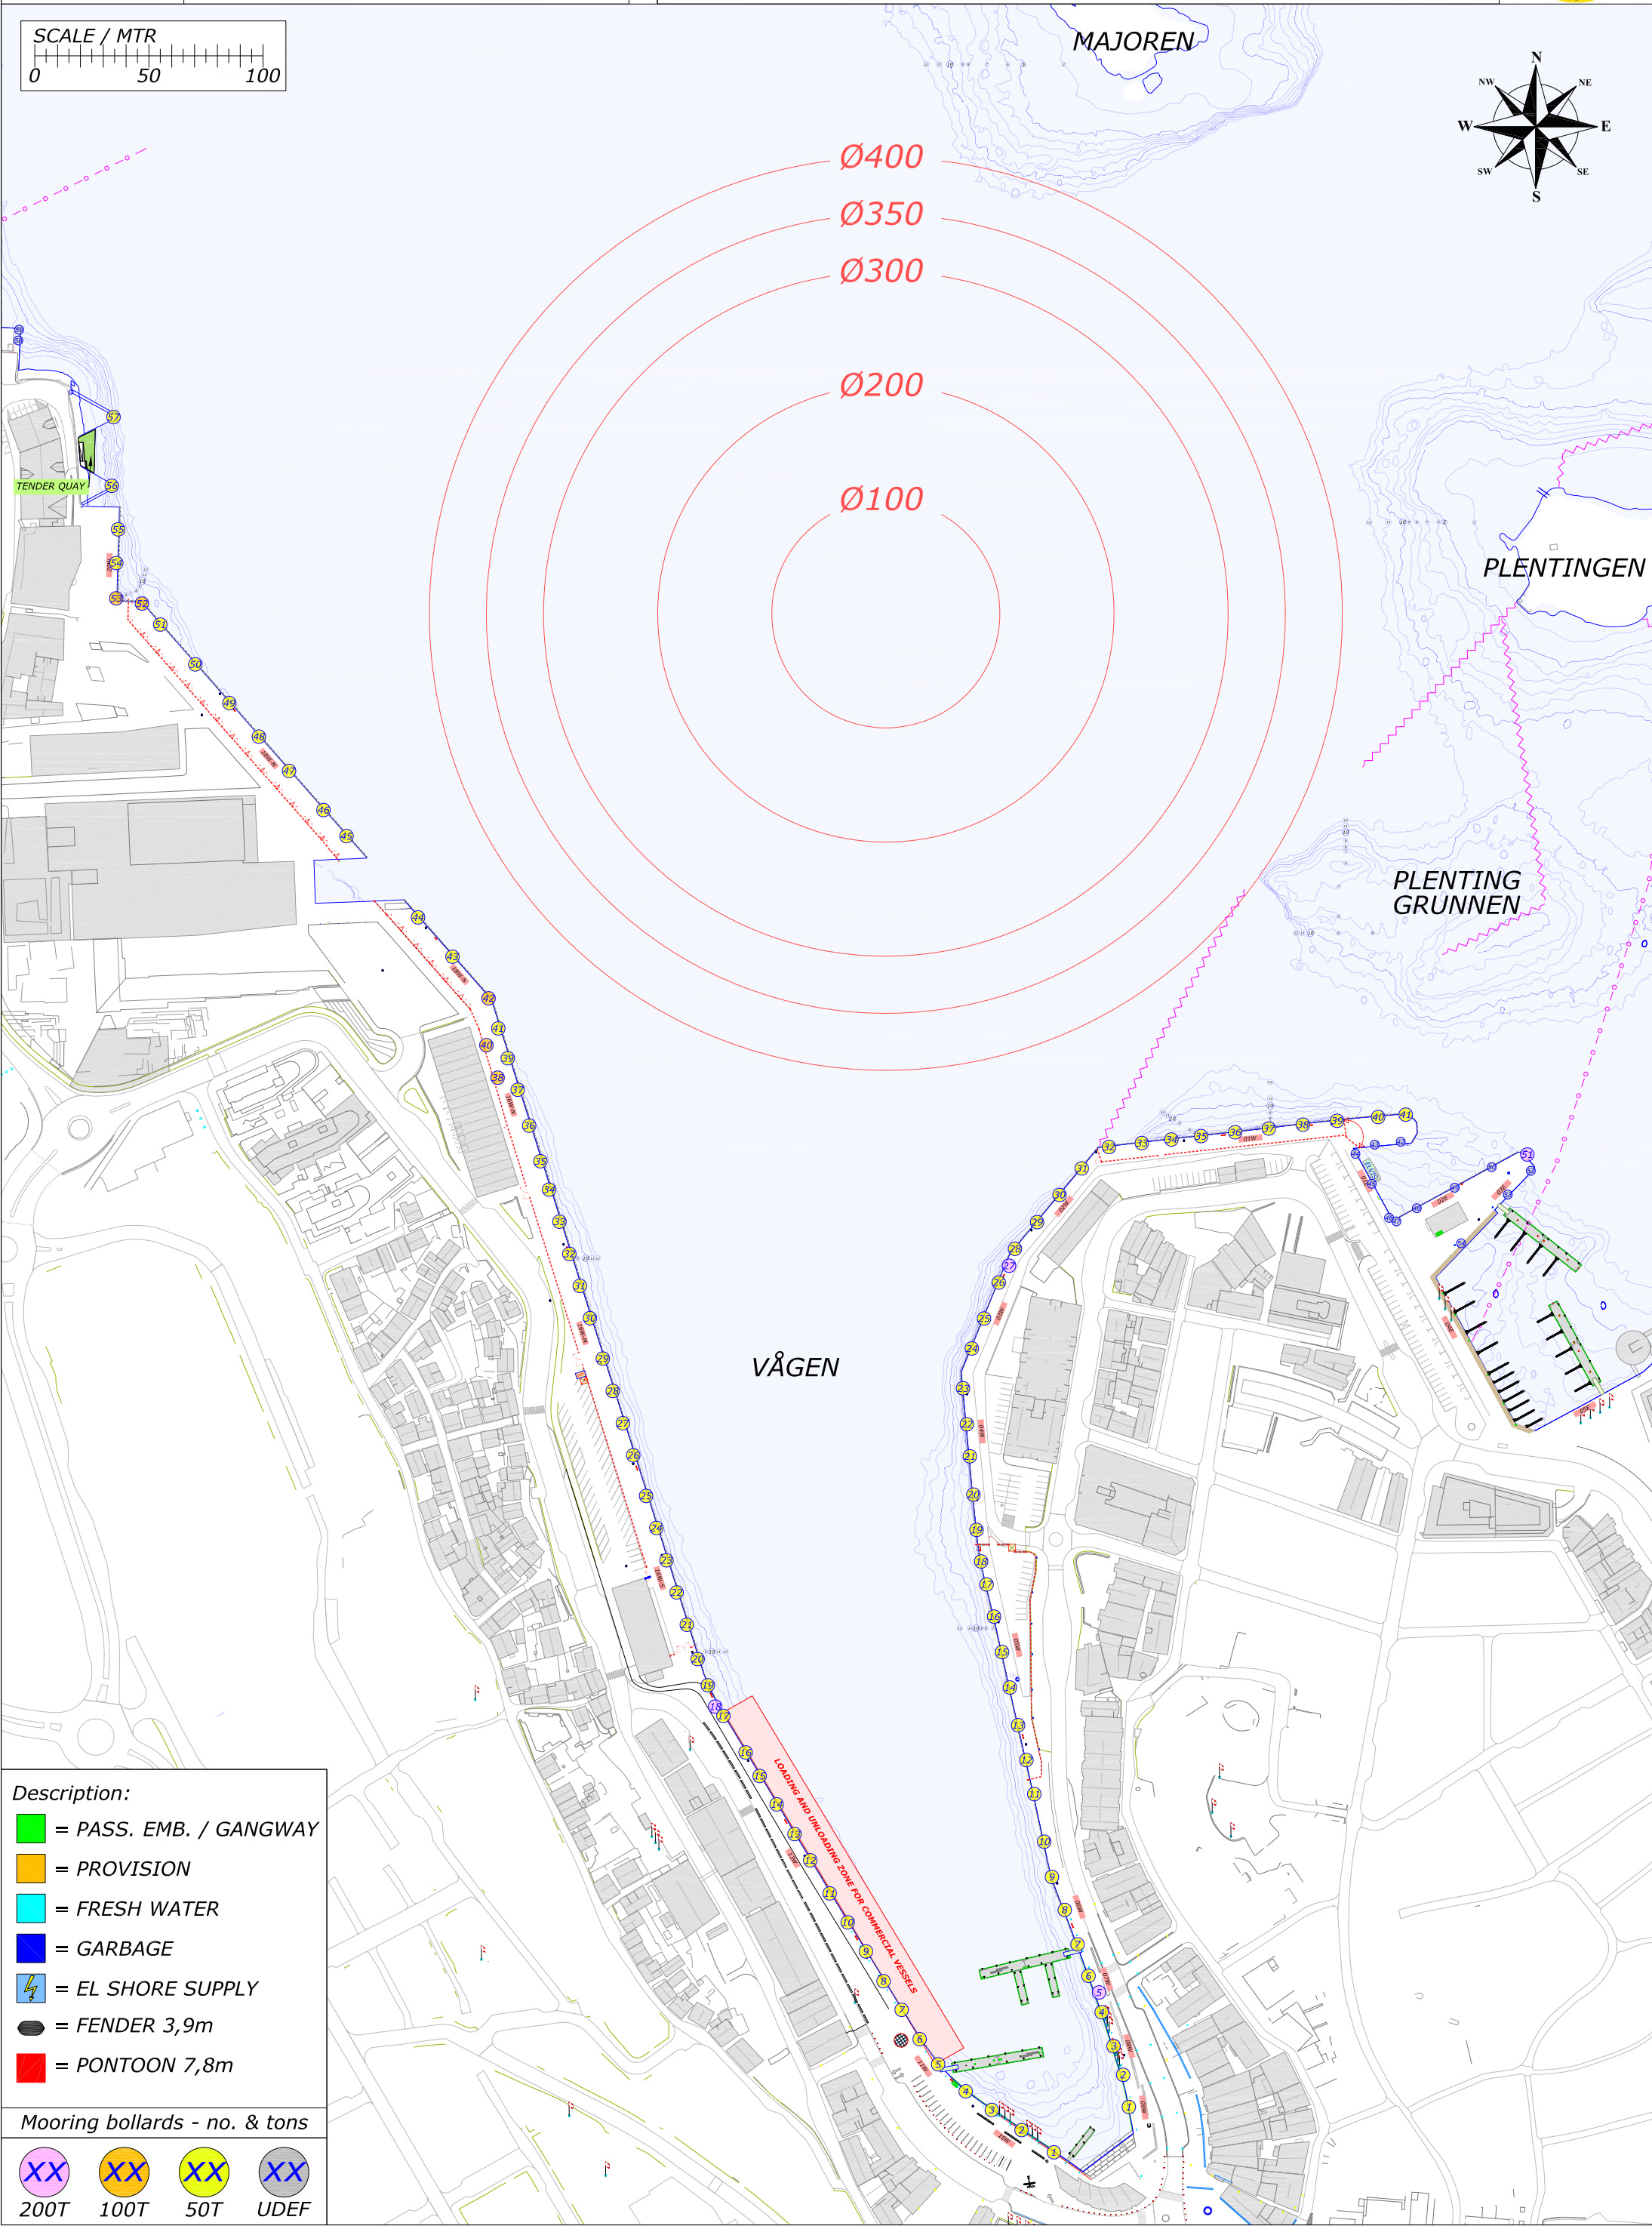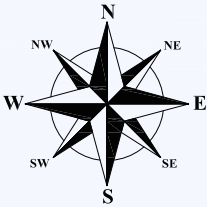
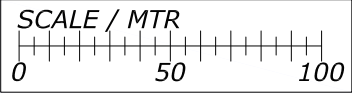



Description:



-  = PASS. EMB. / GANGWAY
-  = PROVISION
-  = FRESH WATER
-  = GARBAGE
-  = EL SHORE SUPPLY
-  = FENDER 3,9m
-  = PONTOON 7,8m


Mooring bollards - no. & tons




			
200T	100T	50T	UDEF

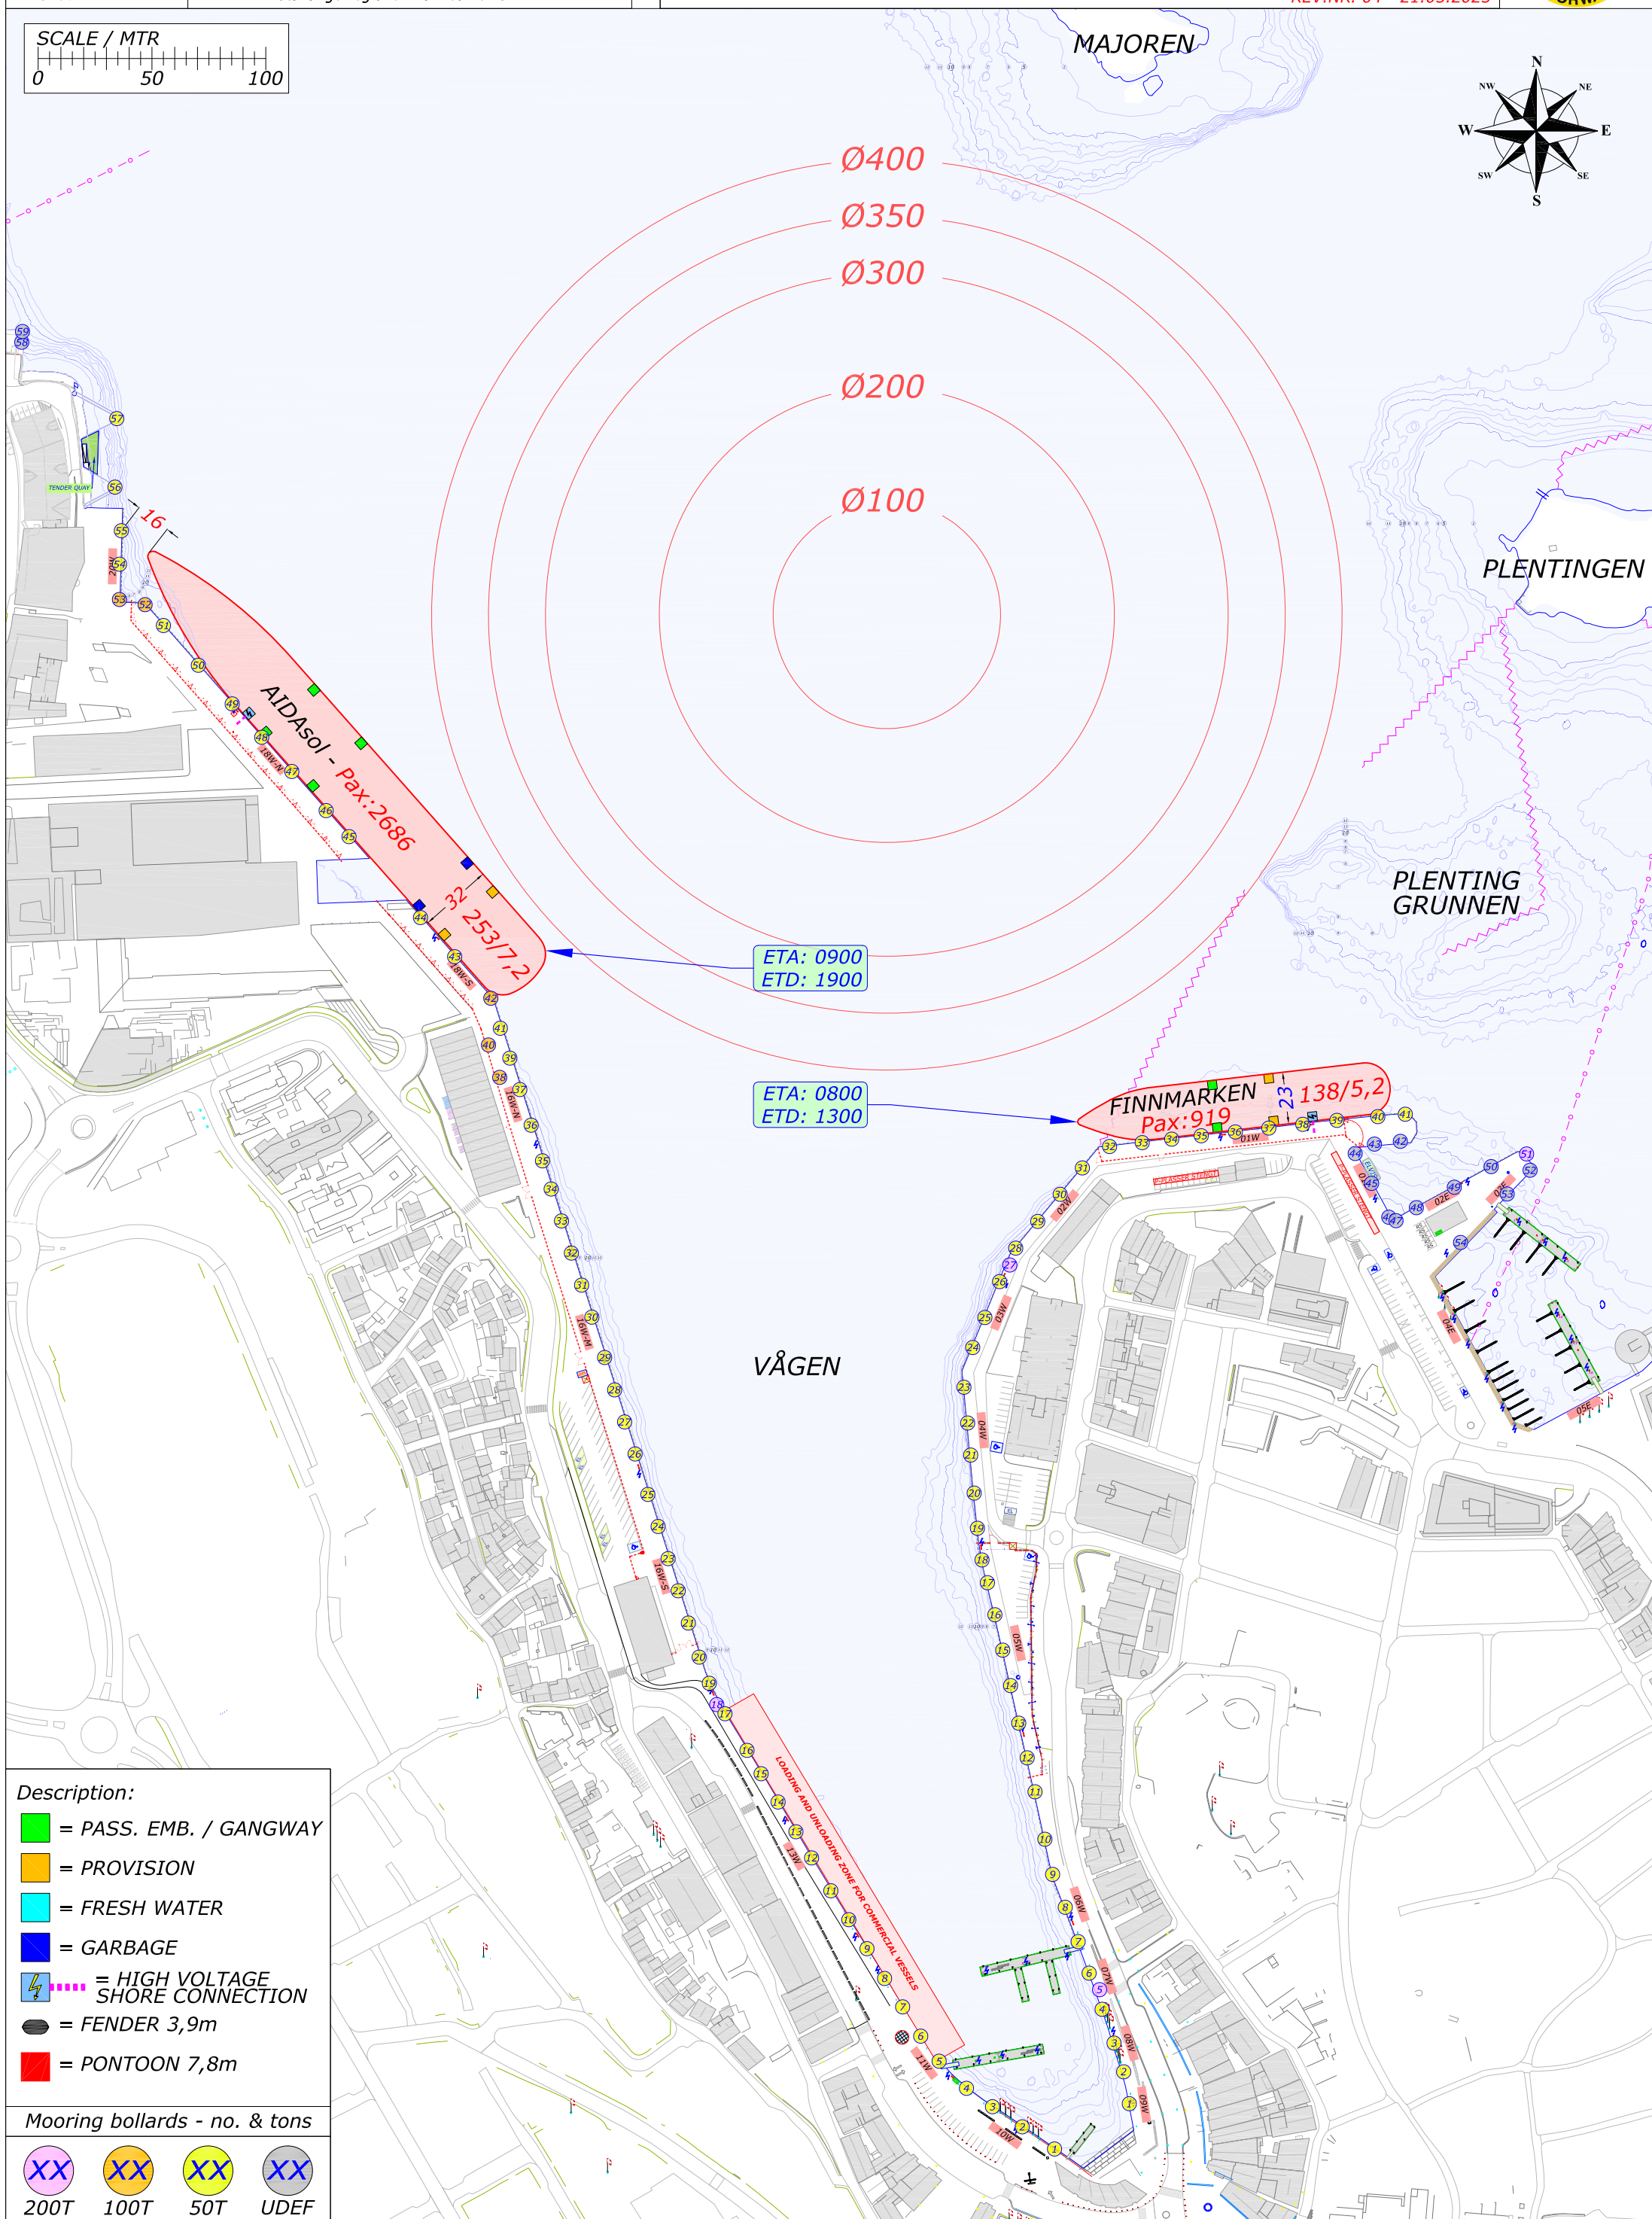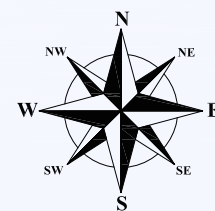

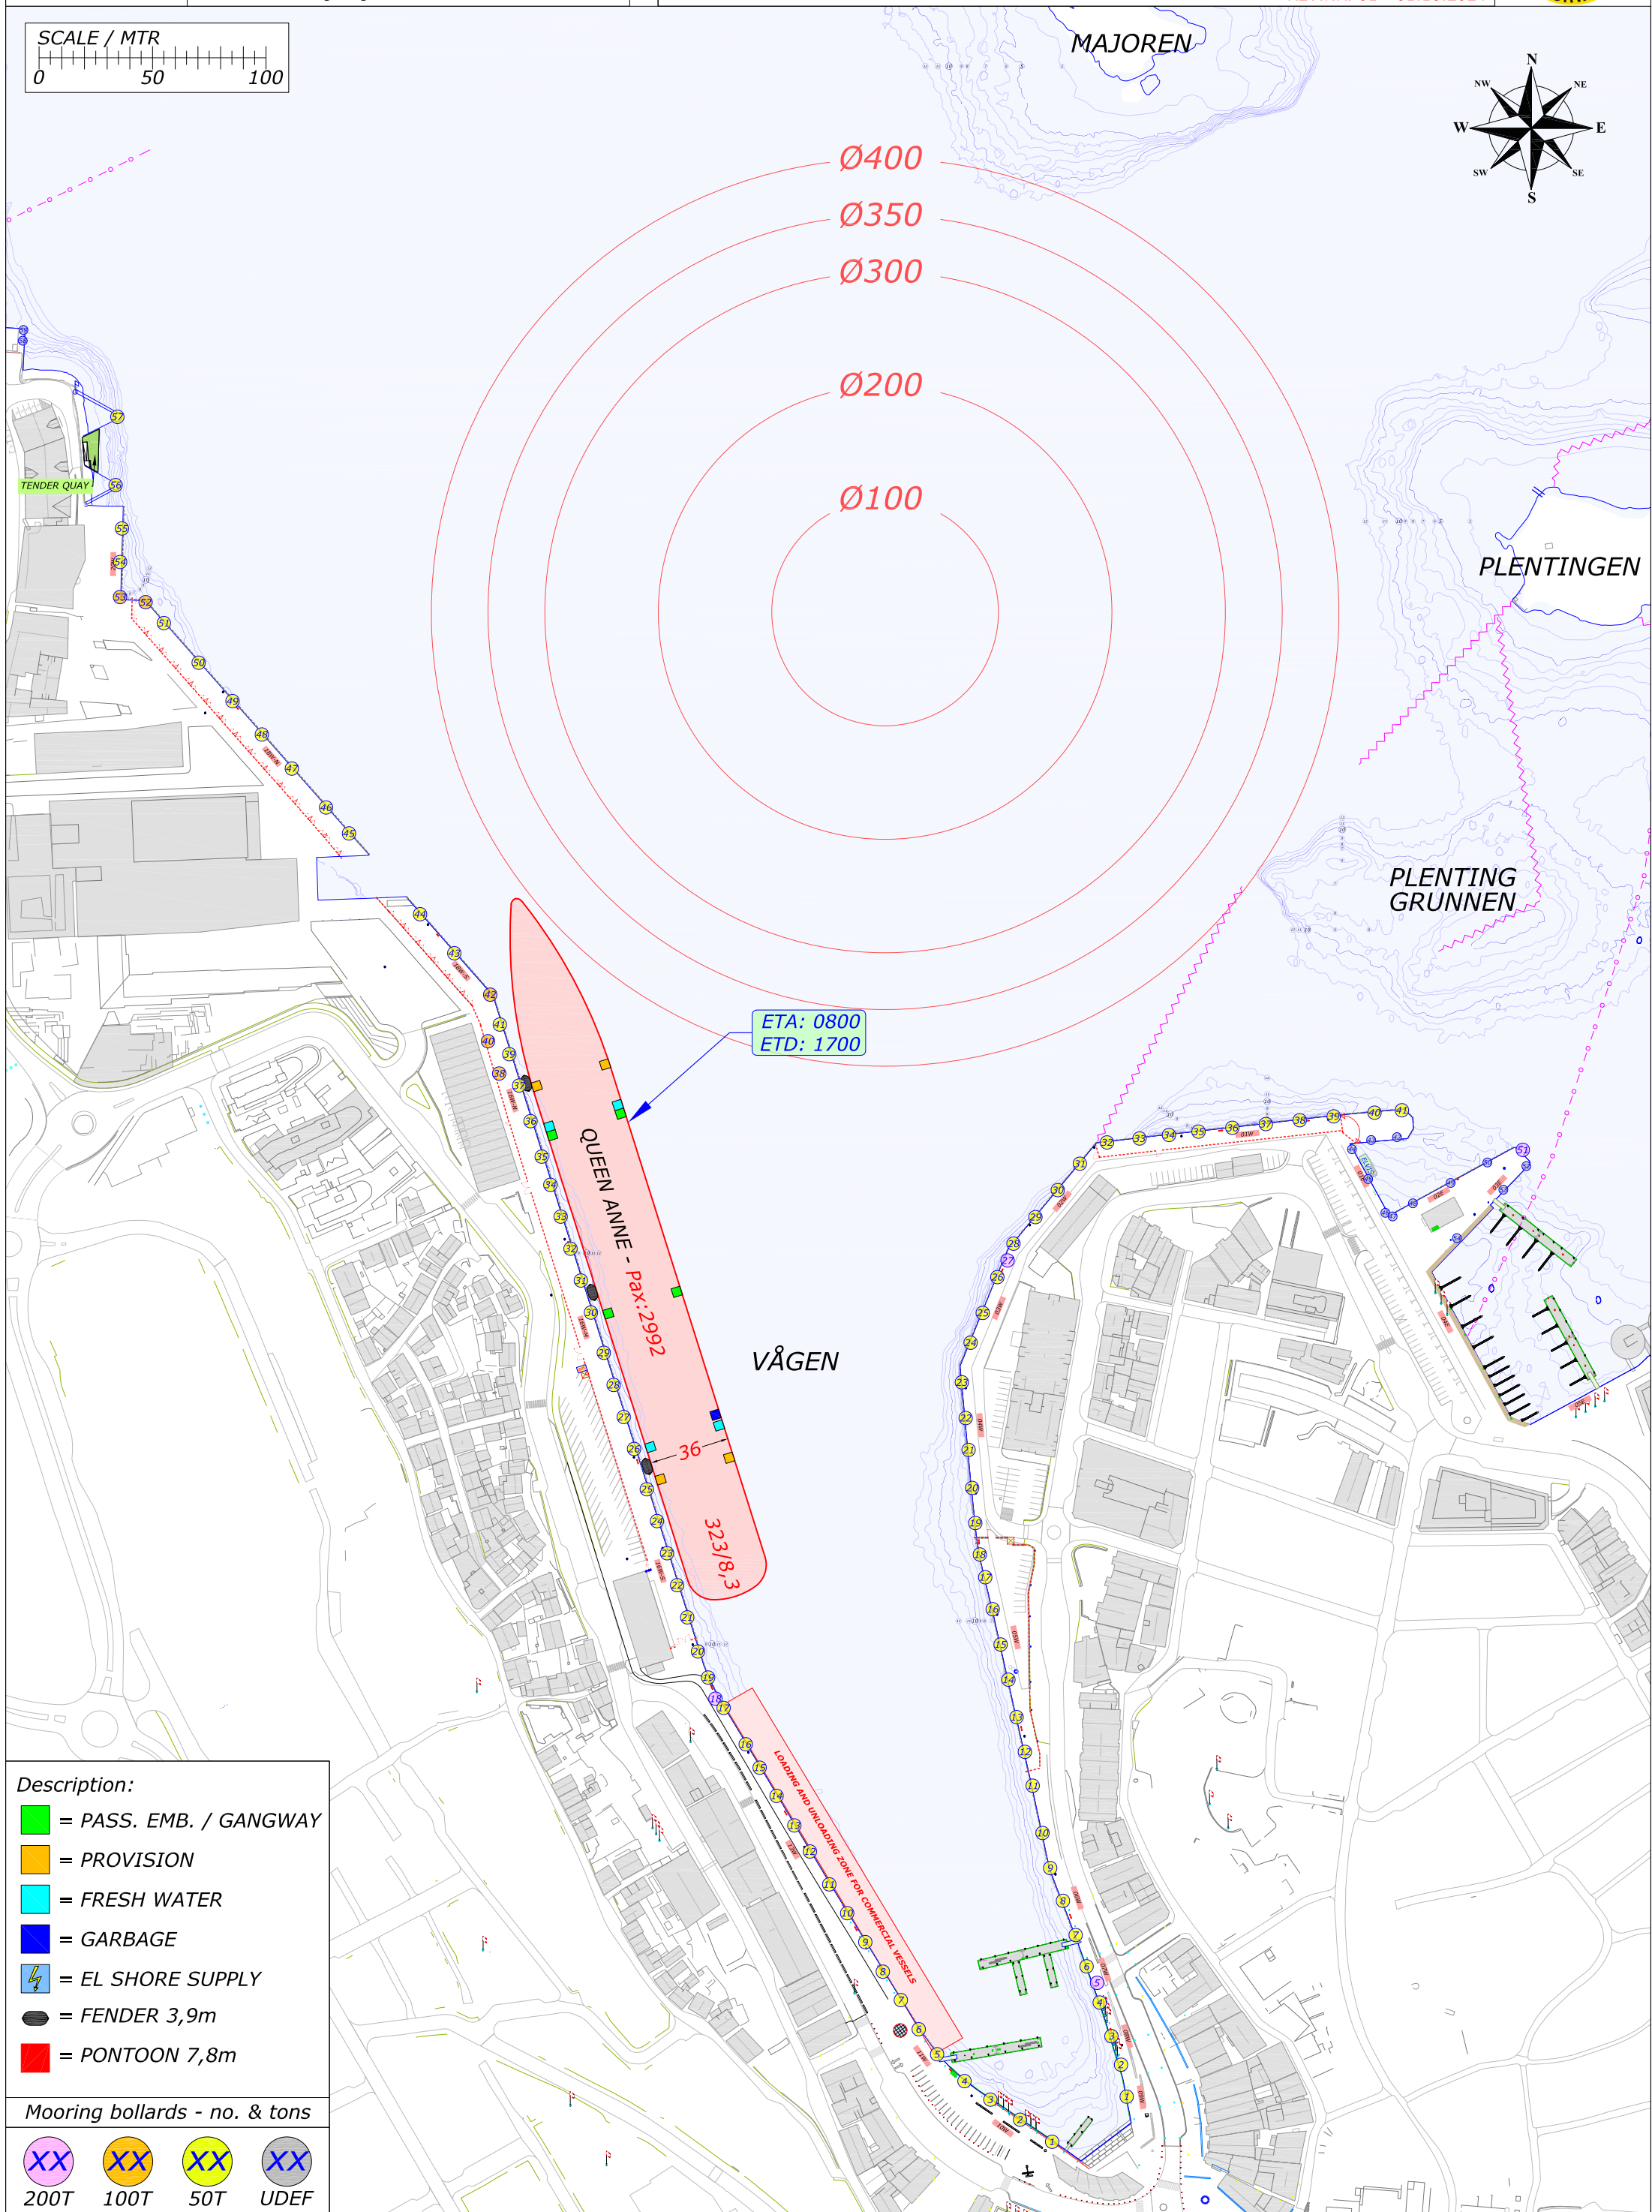

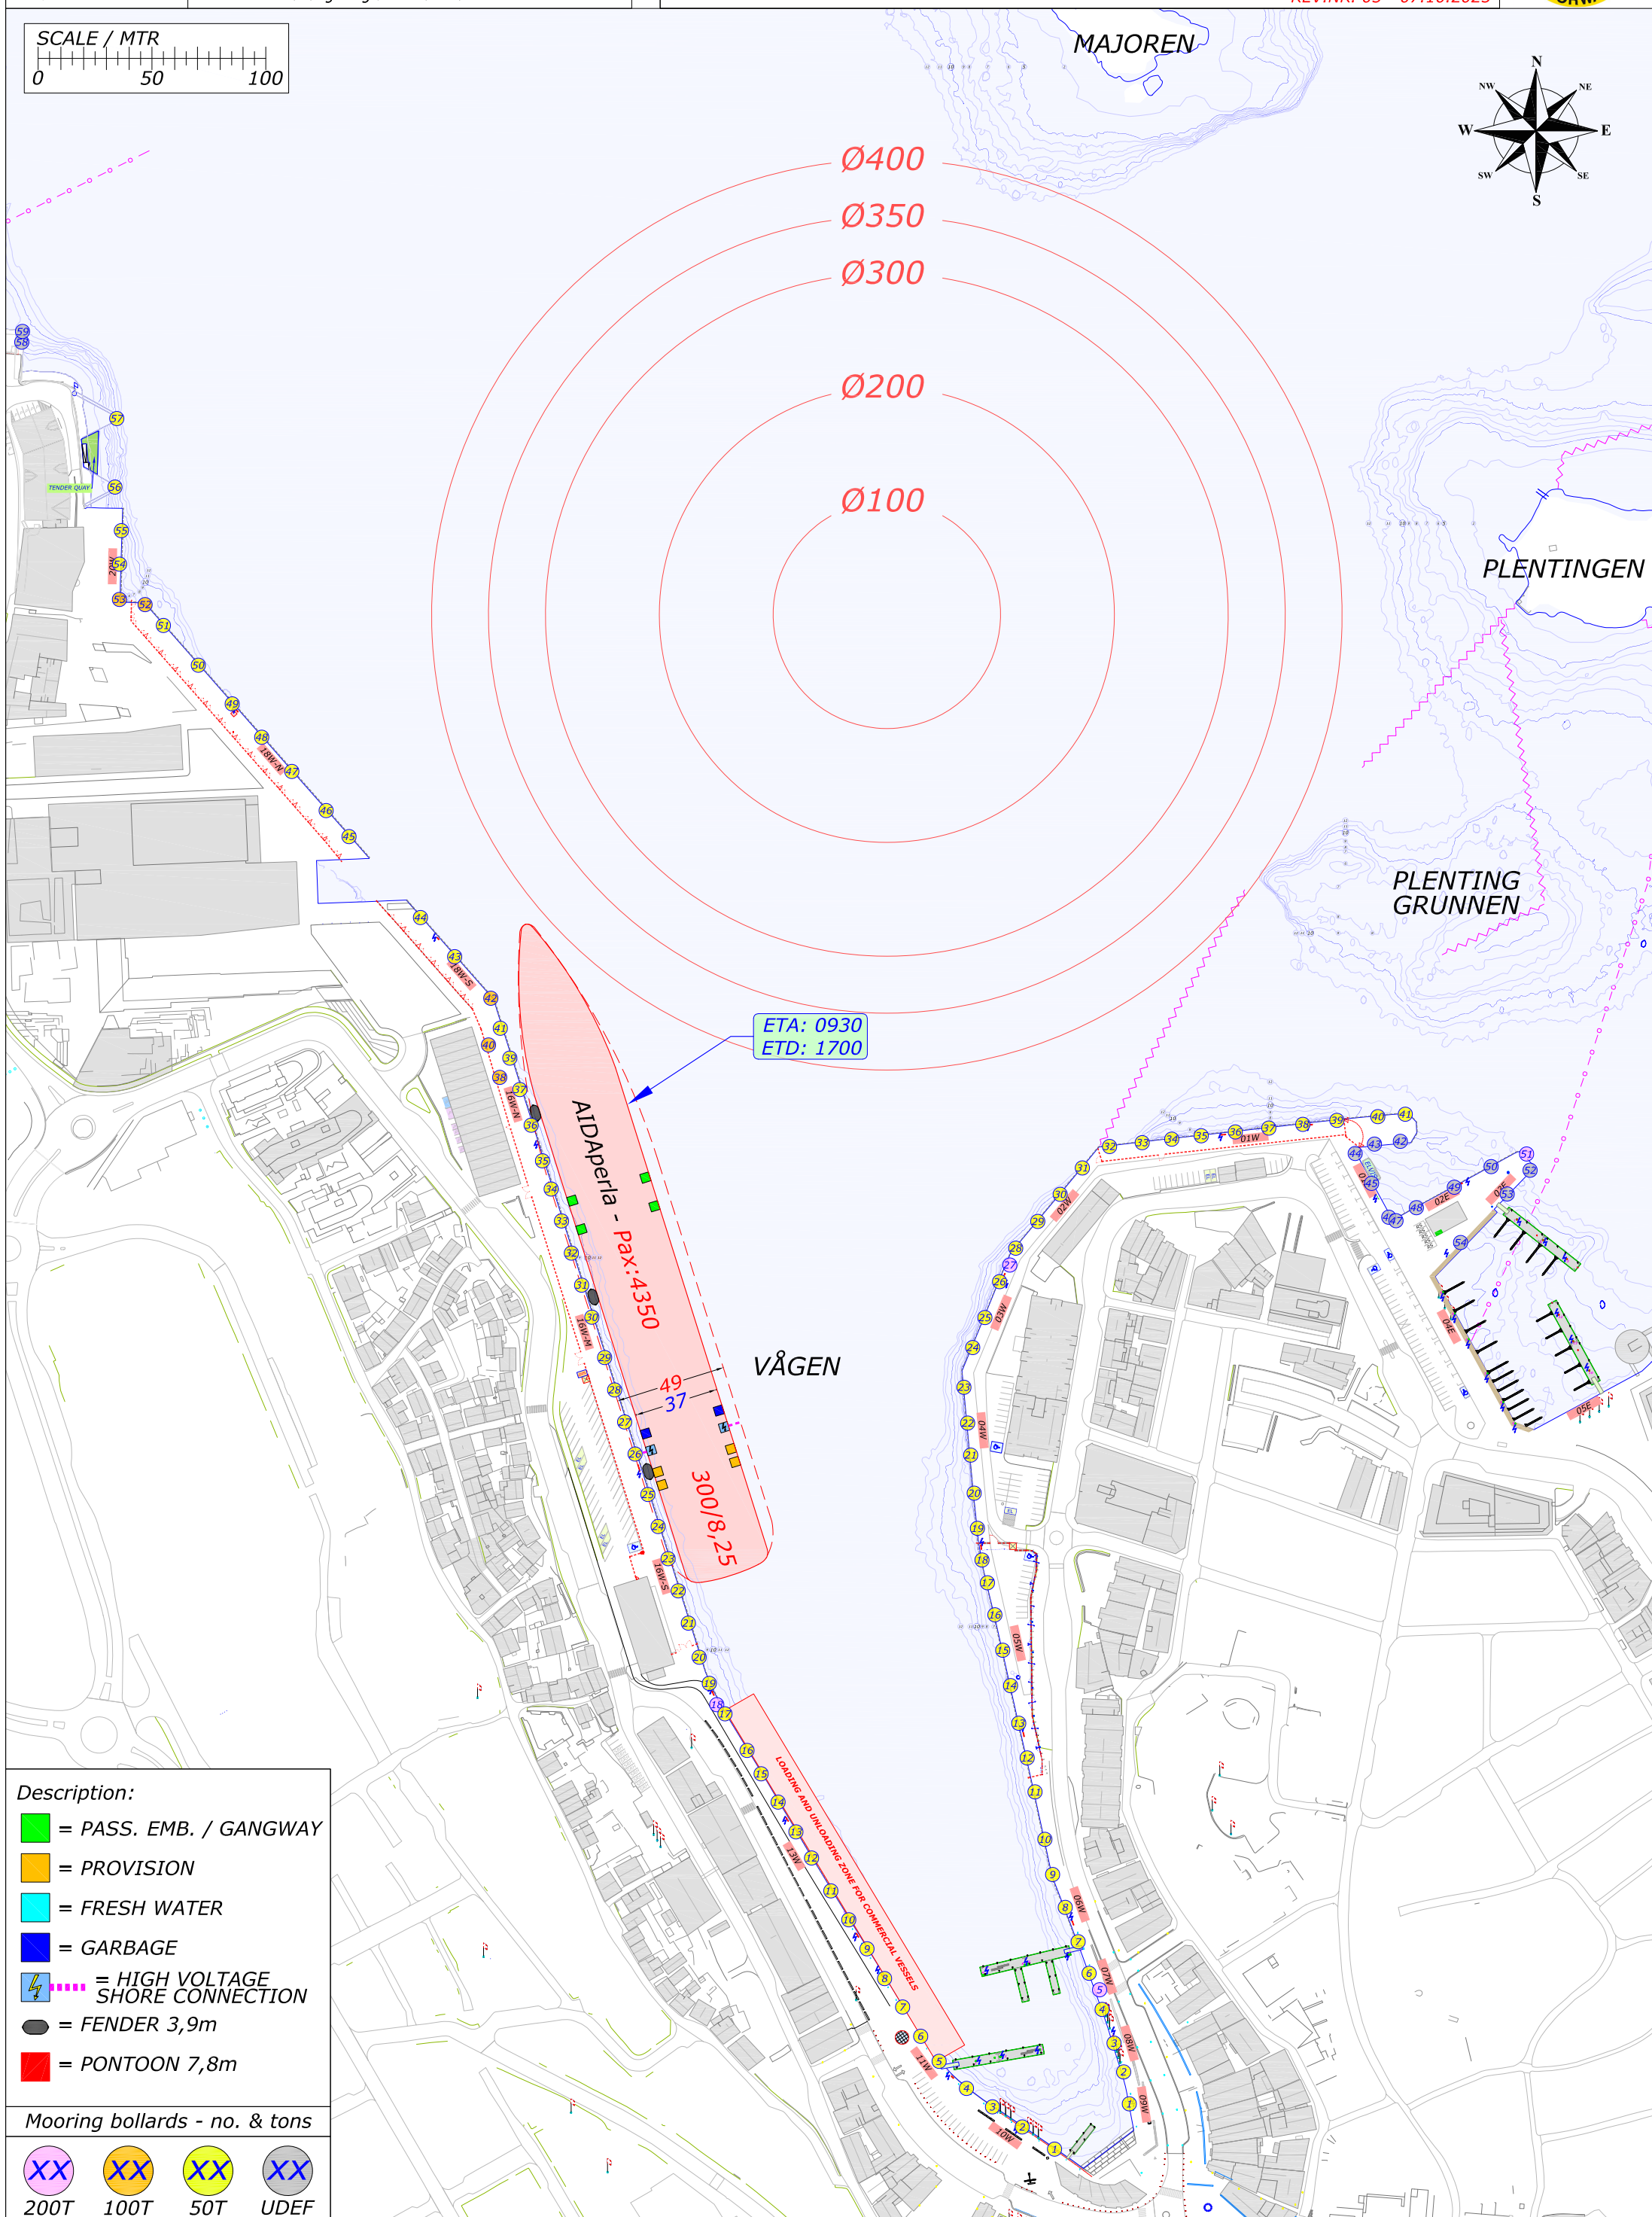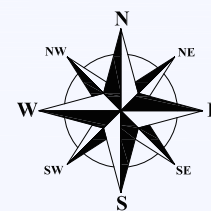

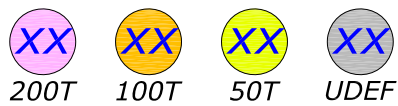


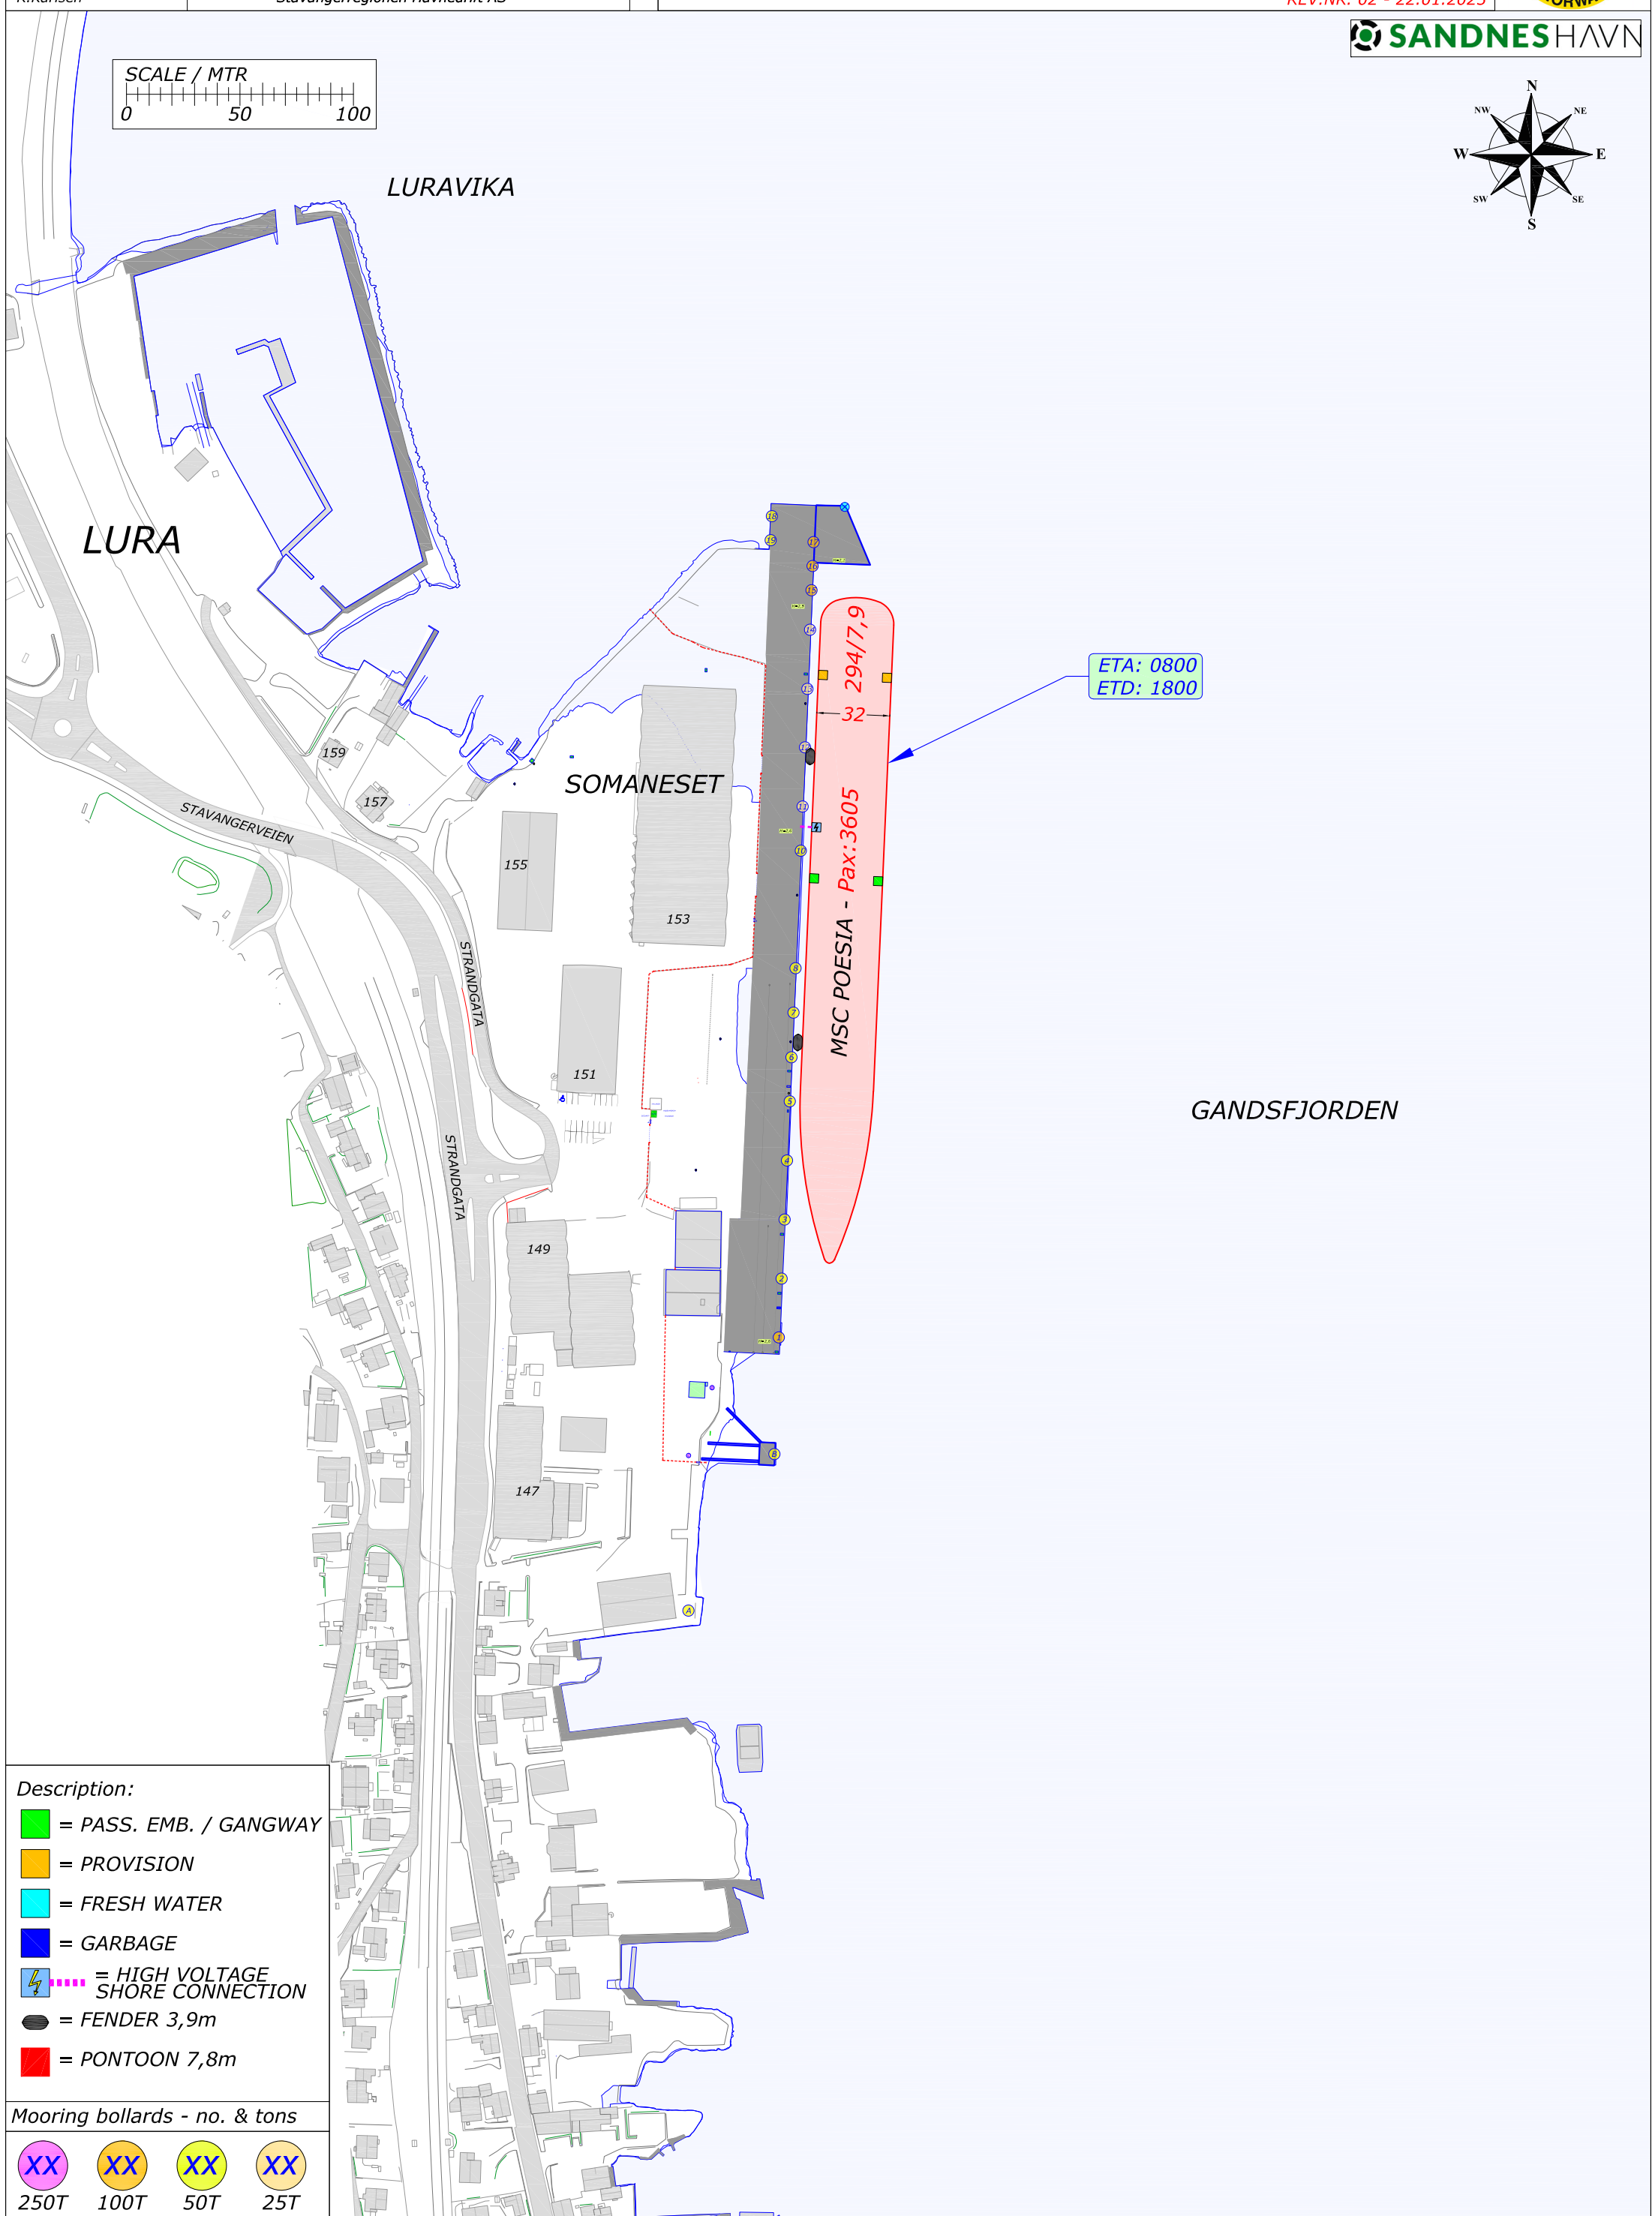
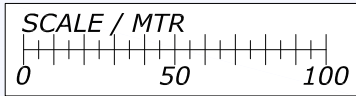
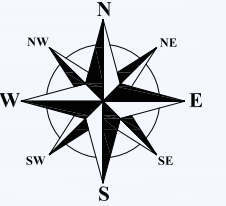


Description:

-  = PASS. EMB. / GANGWAY
-  = PROVISION
-  = FRESH WATER
-  = GARBAGE
-   = HIGH VOLTAGE SHORE CONNECTION
-  = FENDER 3,9m
-  = PONTOON 7,8m

Mooring bollards - no. & tons

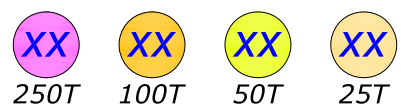

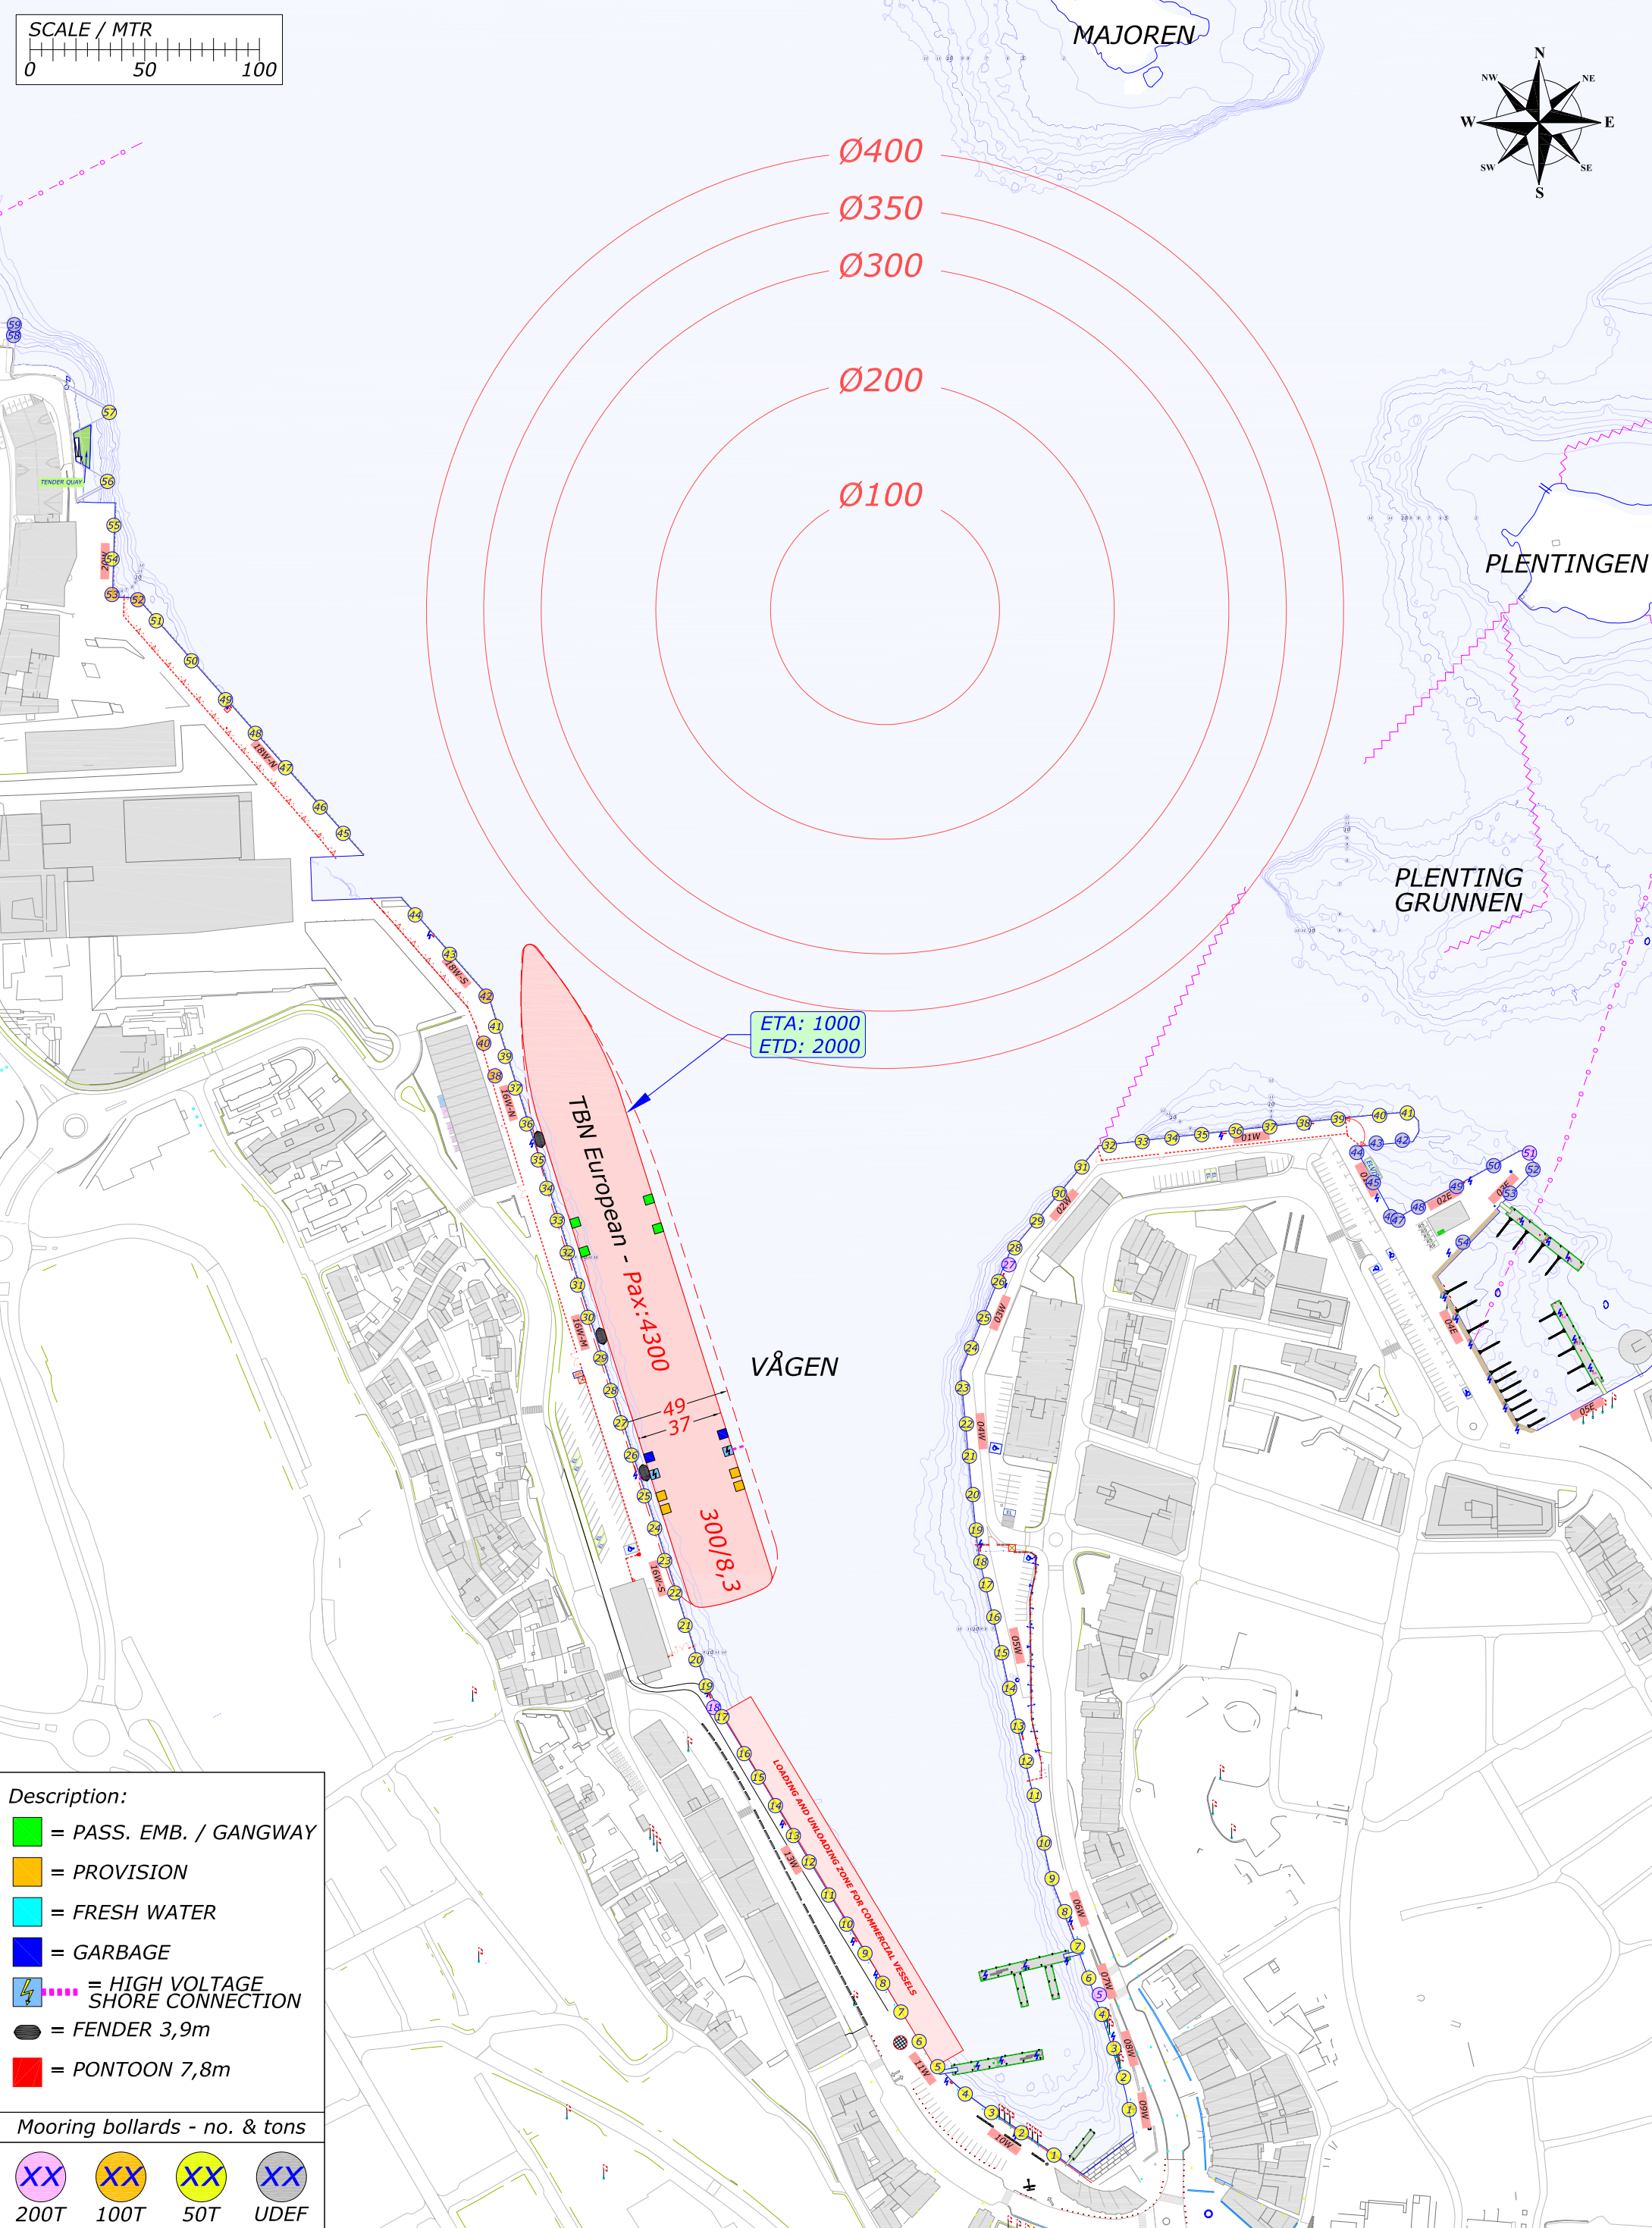
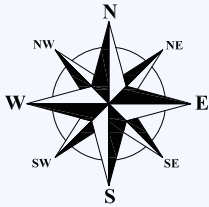
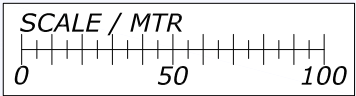


Description:

-  = PASS. EMB. / GANGWAY
-  = PROVISION
-  = FRESH WATER
-  = GARBAGE
-  = HIGH VOLTAGE SHORE CONNECTION
-  = FENDER 3,9m
-  = PONTOON 7,8m

Mooring bollards - no. & tons




			
200T	100T	50T	UDEF

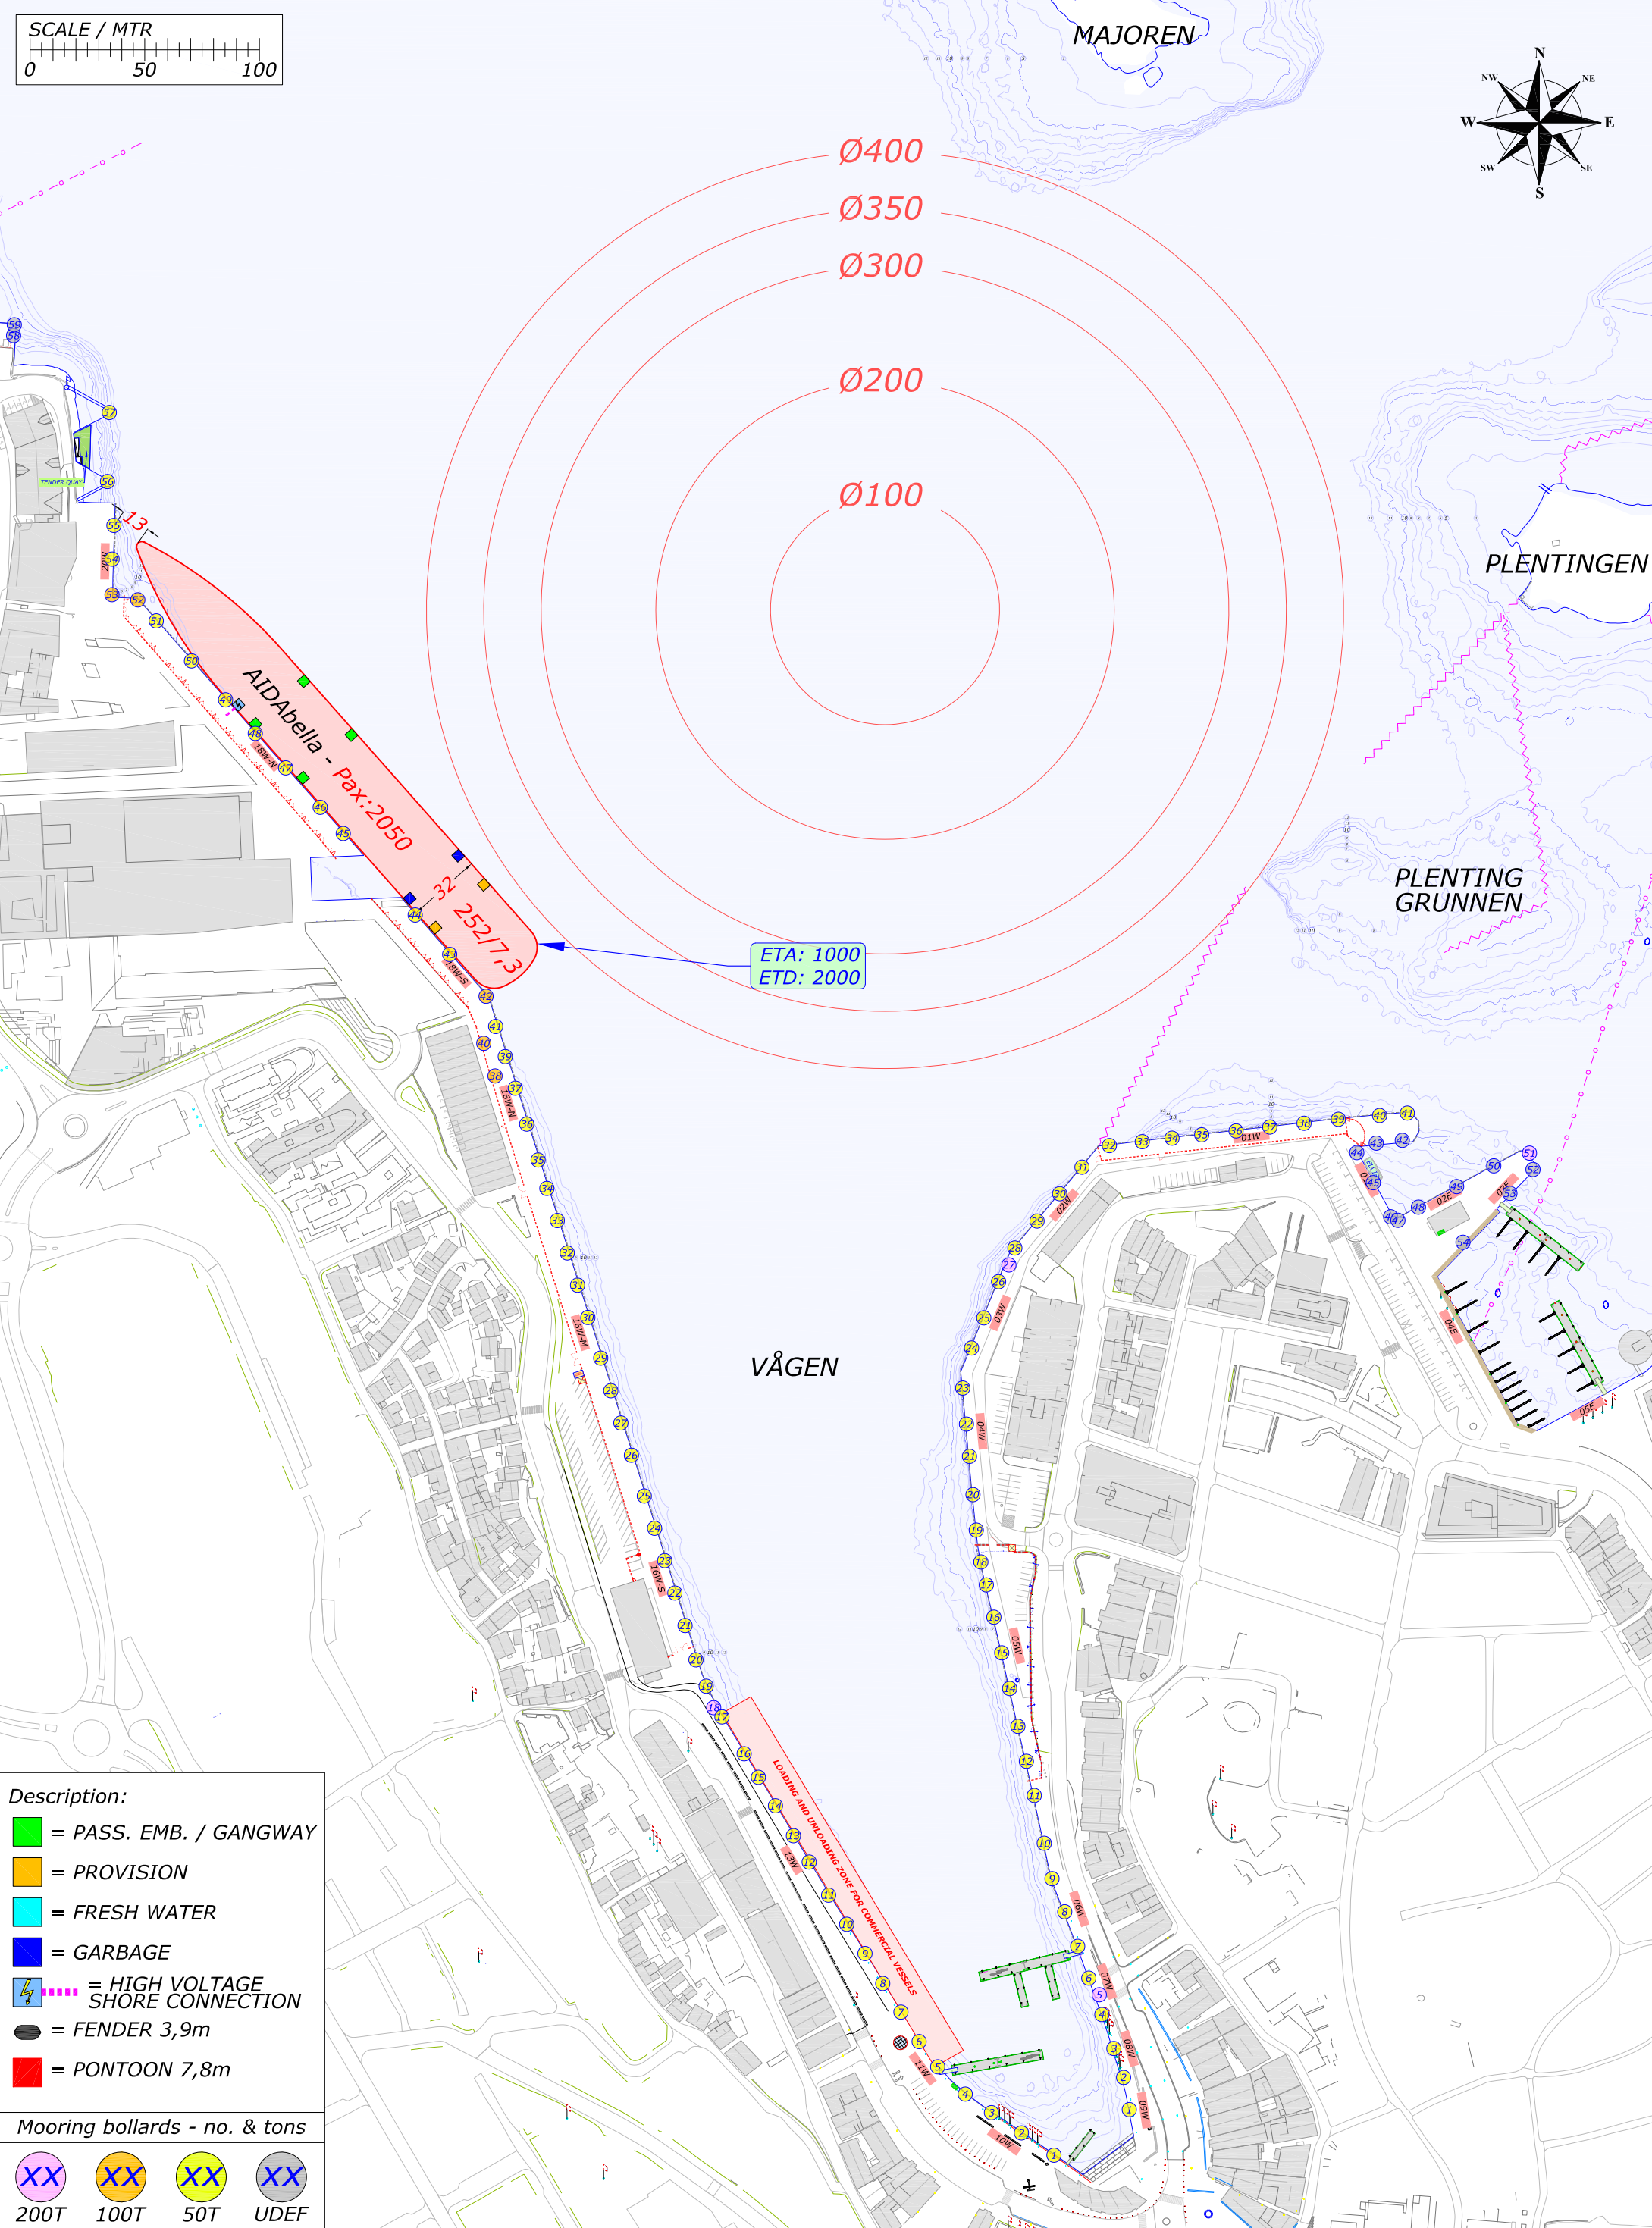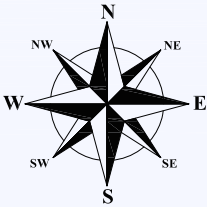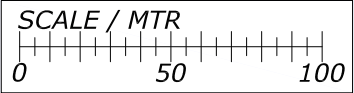

- Description:
-  = PASS. EMB. / GANGWAY
 -  = PROVISION
 -  = FRESH WATER
 -  = GARBAGE
 -  = HIGH VOLTAGE SHORE CONNECTION
 -  = FENDER 3,9m
 -  = PONTOON 7,8m

Mooring bollards - no. & tons



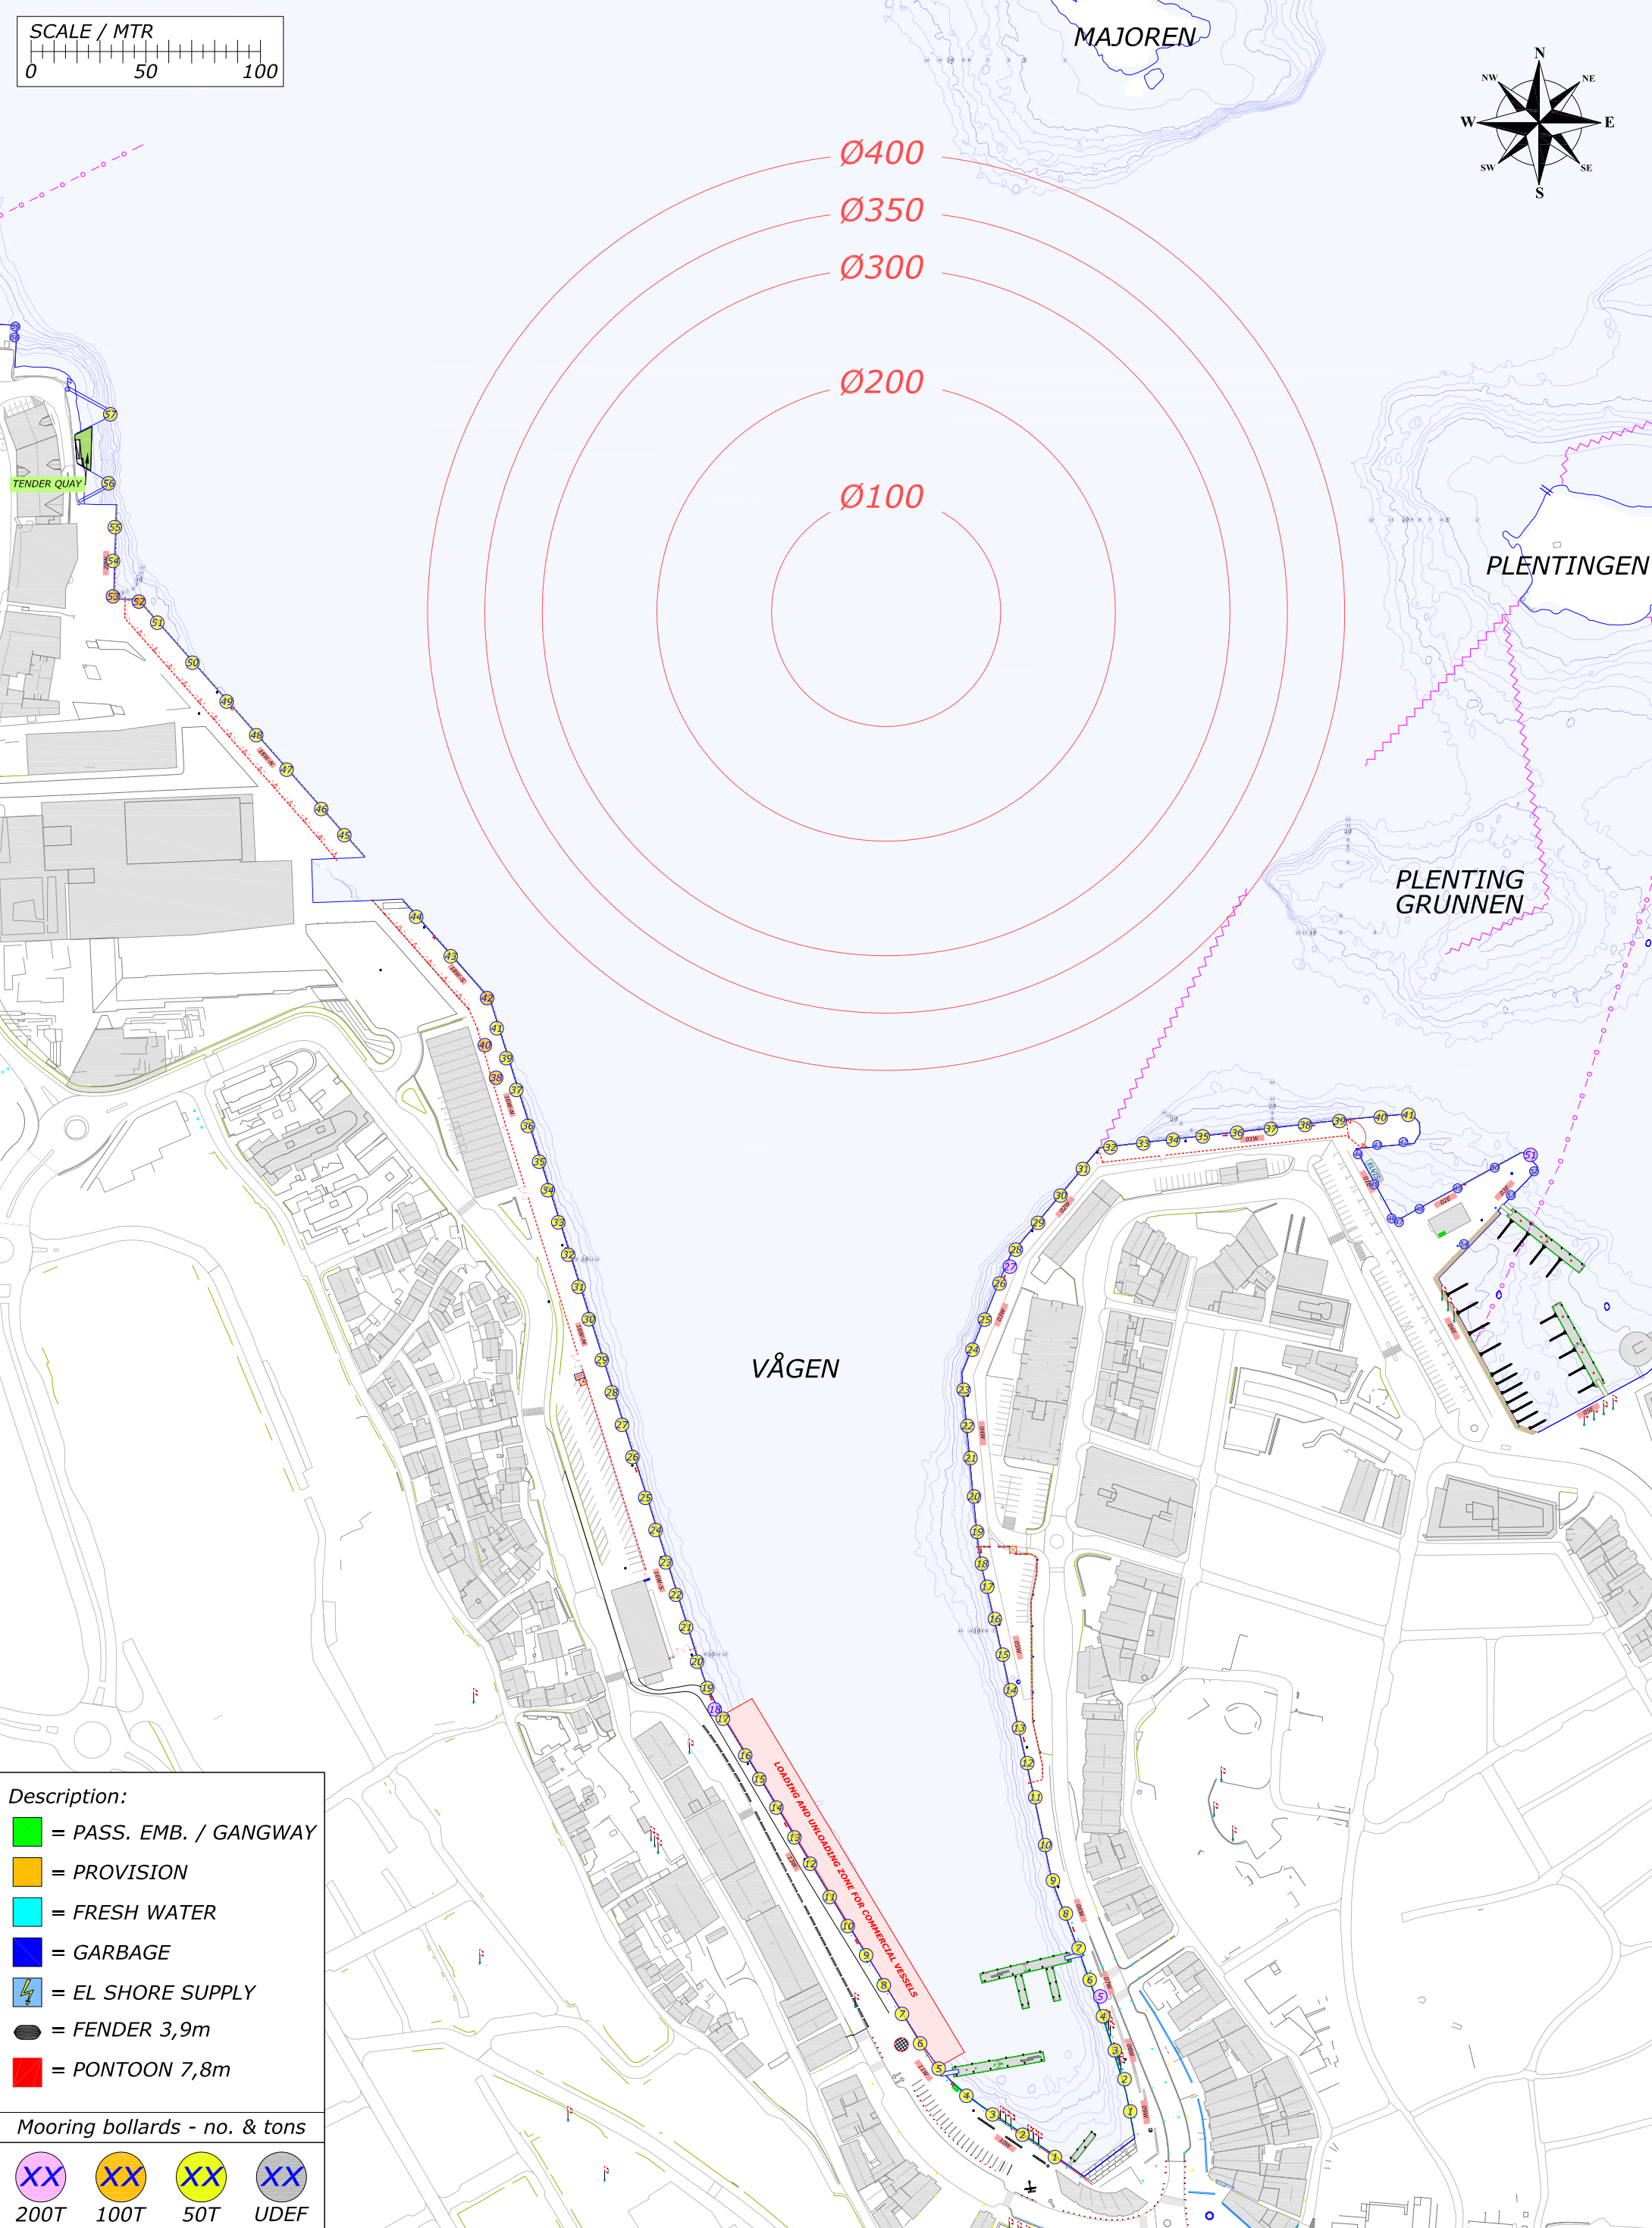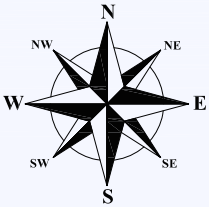
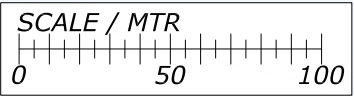



Description:

-  = PASS. EMB. / GANGWAY
-  = PROVISION
-  = FRESH WATER
-  = GARBAGE
-  = EL SHORE SUPPLY
-  = FENDER 3,9m
-  = PONTOON 7,8m

Mooring bollards - no. & tons

			
200T	100T	50T	UDEF

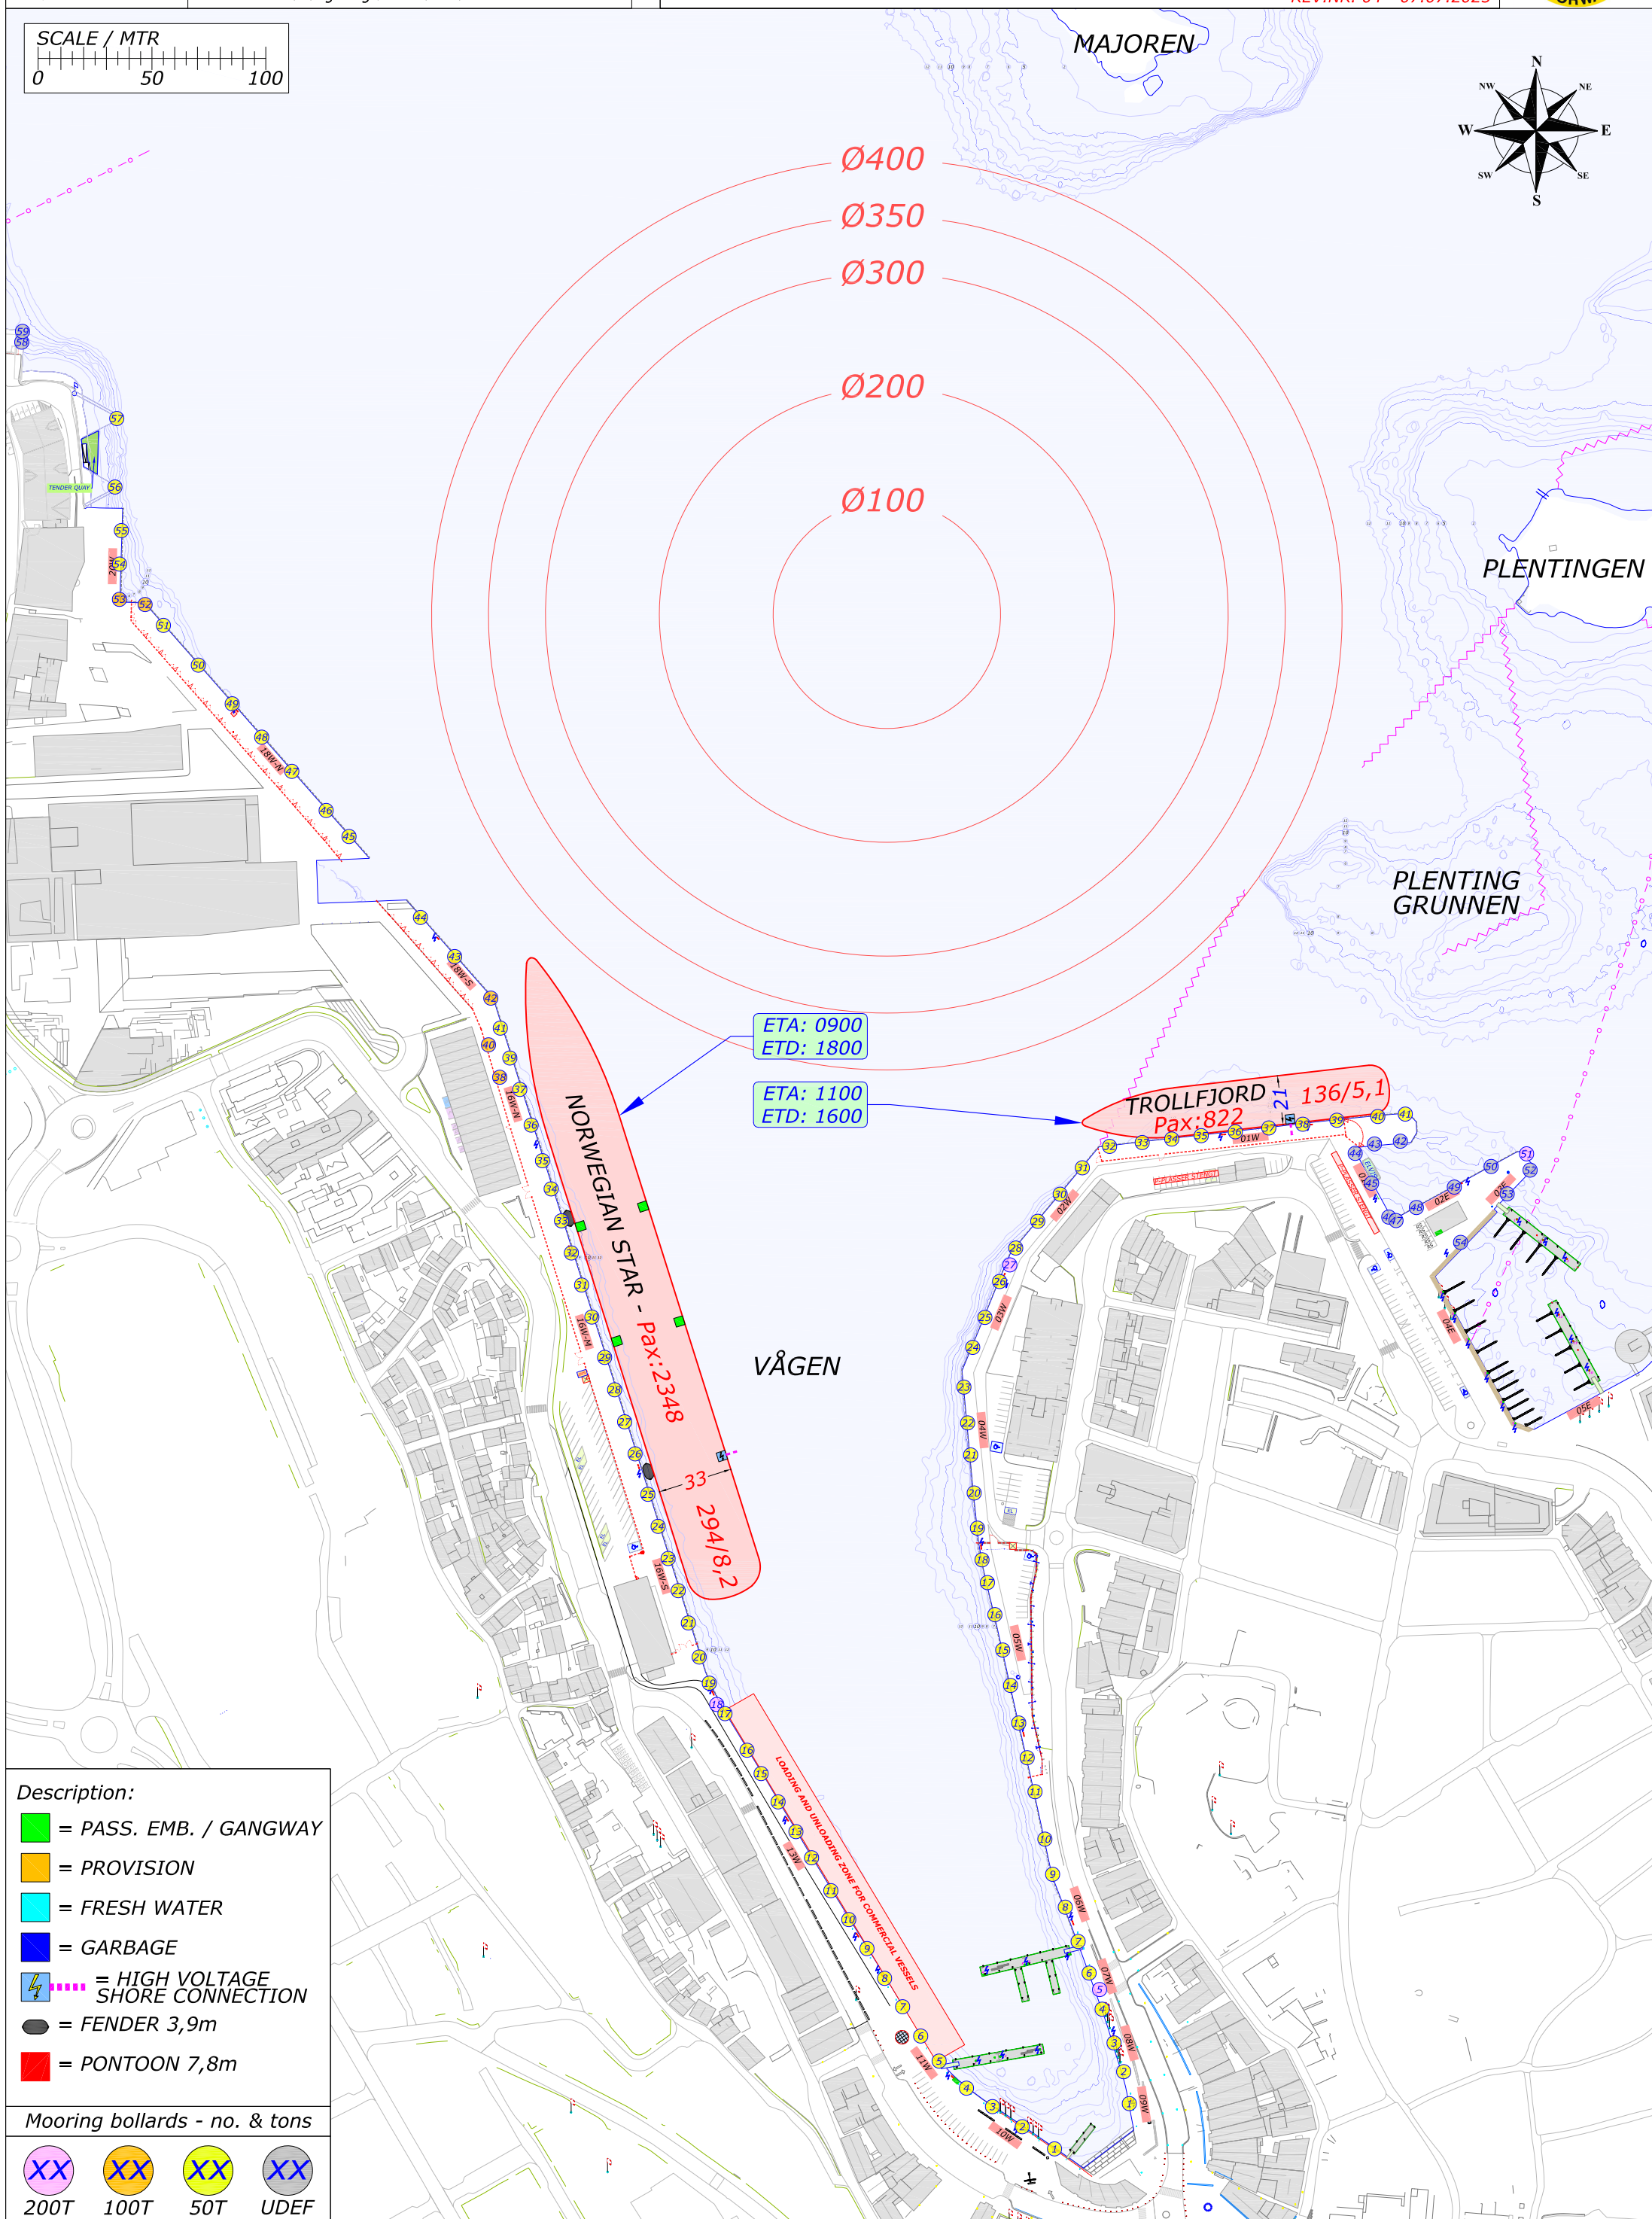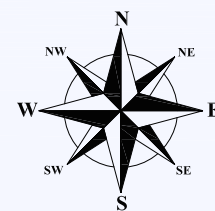

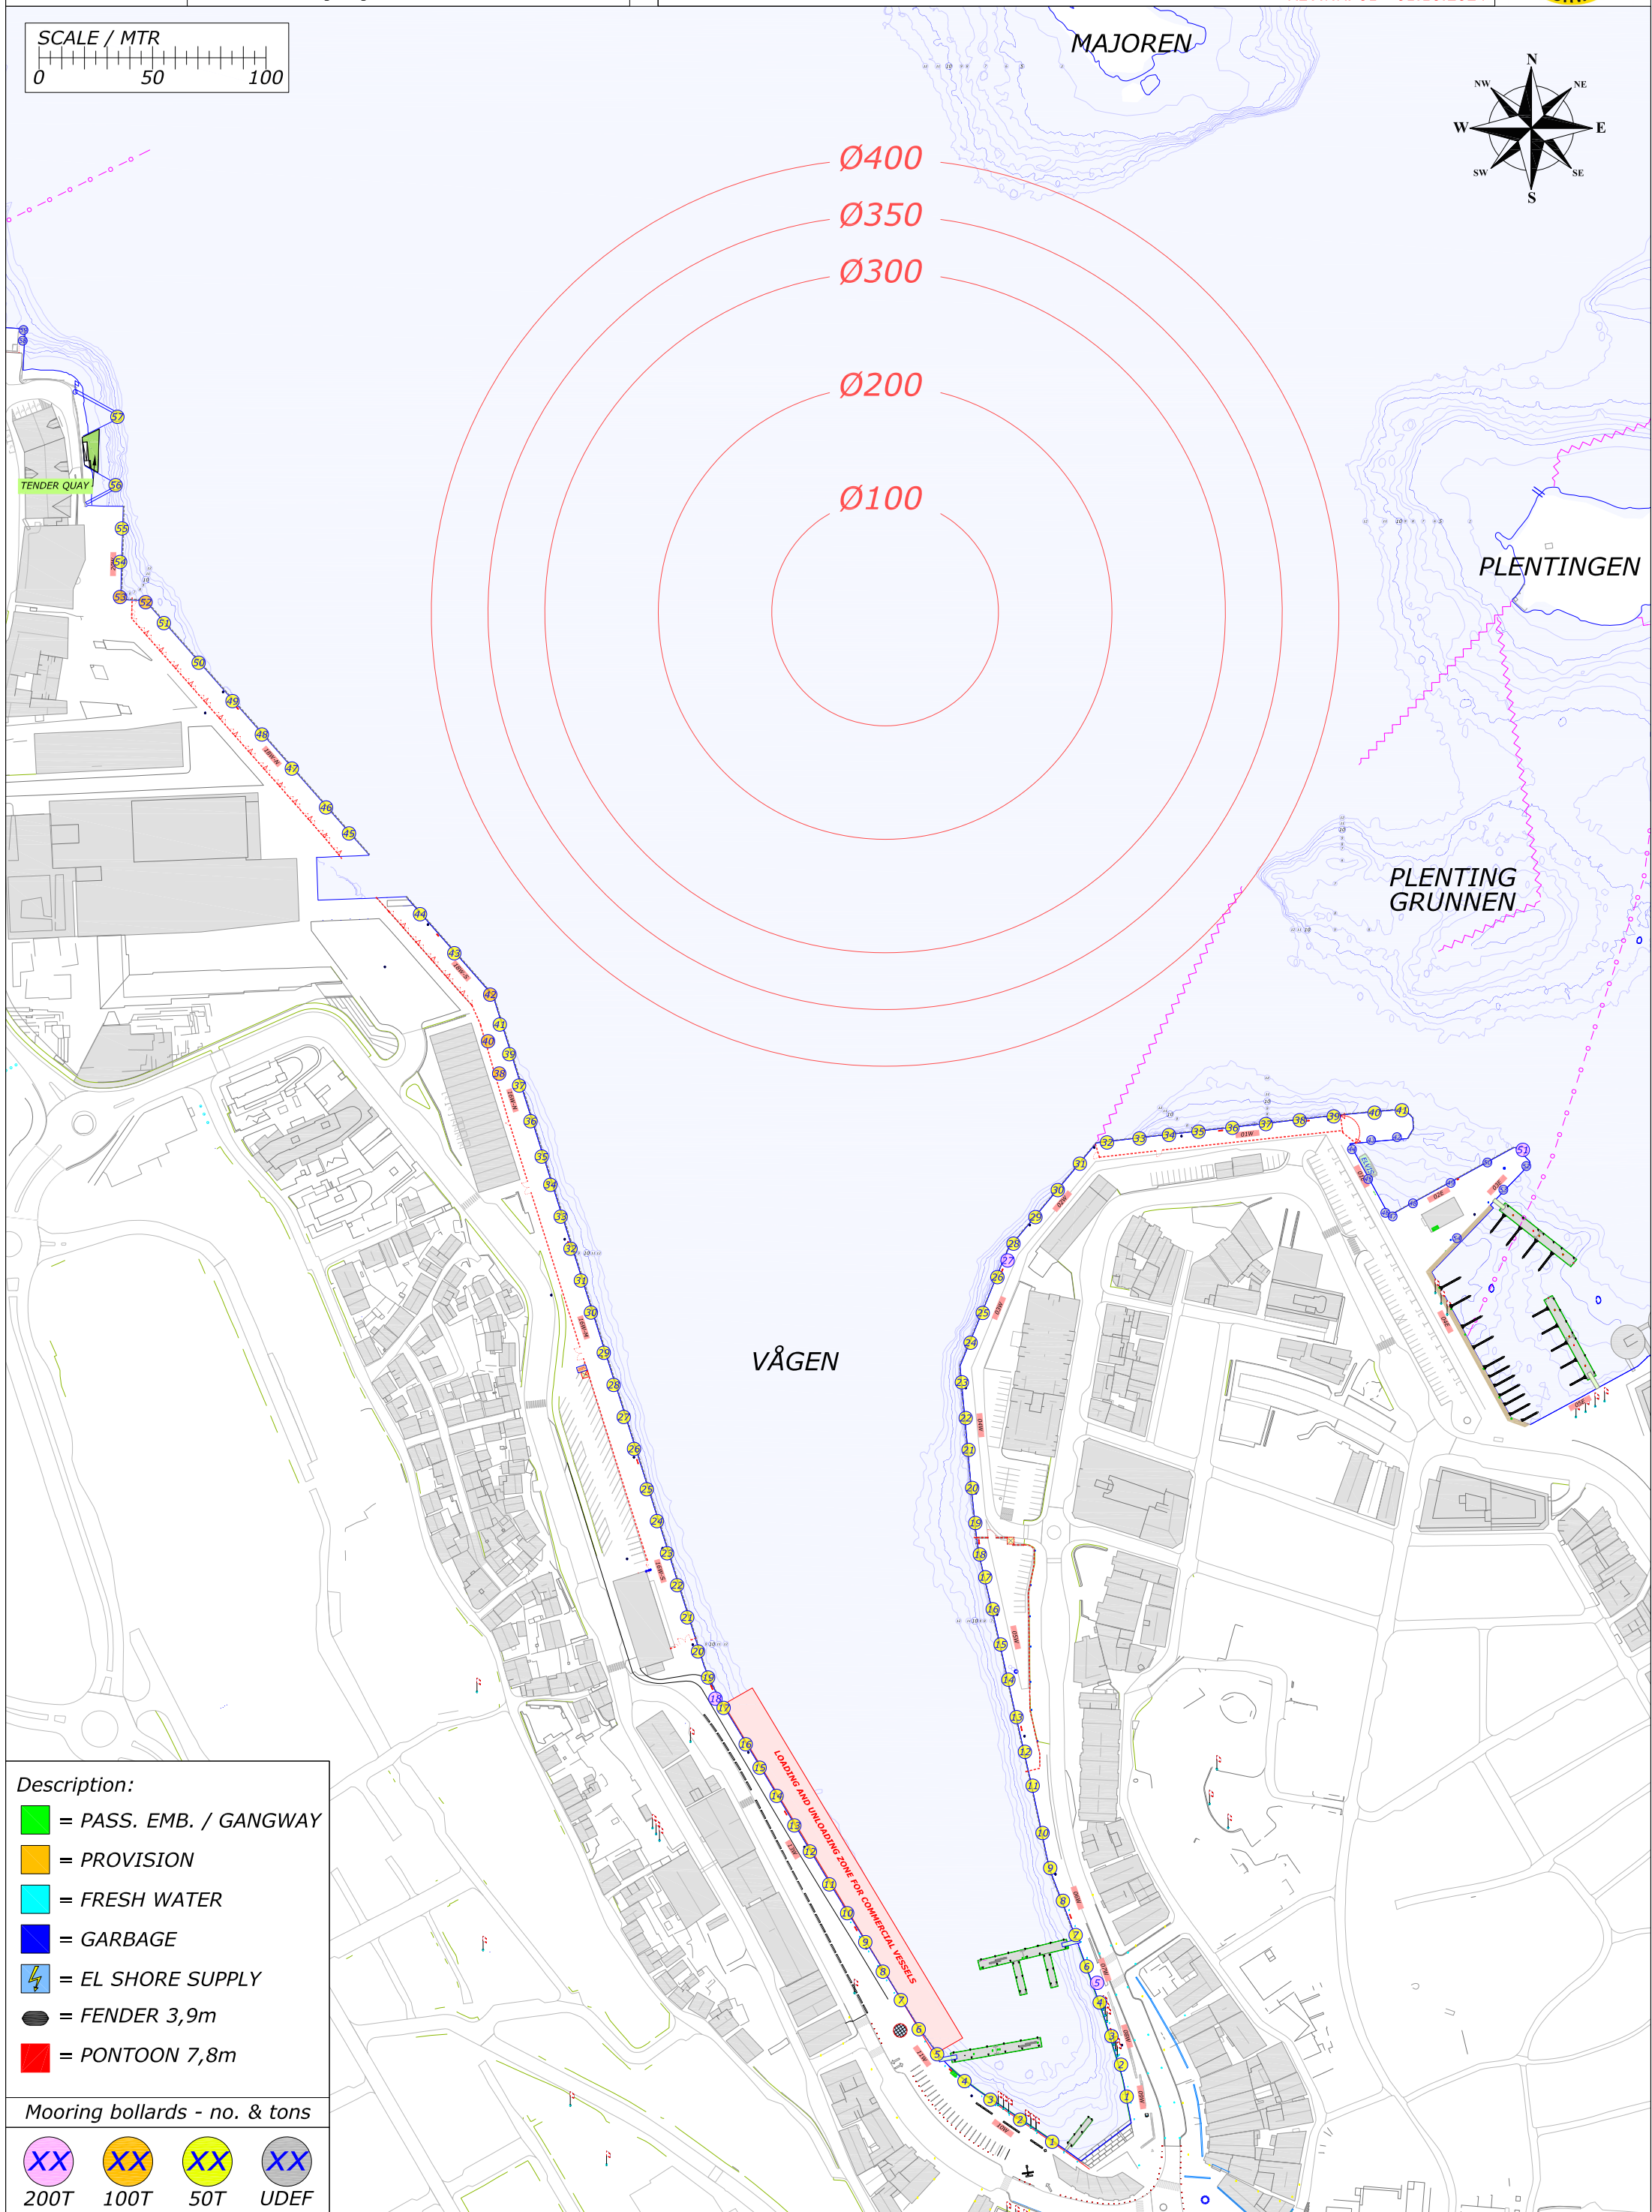

Description:

-  = PASS. EMB. / GANGWAY
-  = PROVISION
-  = FRESH WATER
-  = GARBAGE
-  = EL SHORE SUPPLY
-  = FENDER 3,9m
-  = PONTOON 7,8m

Mooring bollards - no. & tons



200T






100T



50T



UDEP

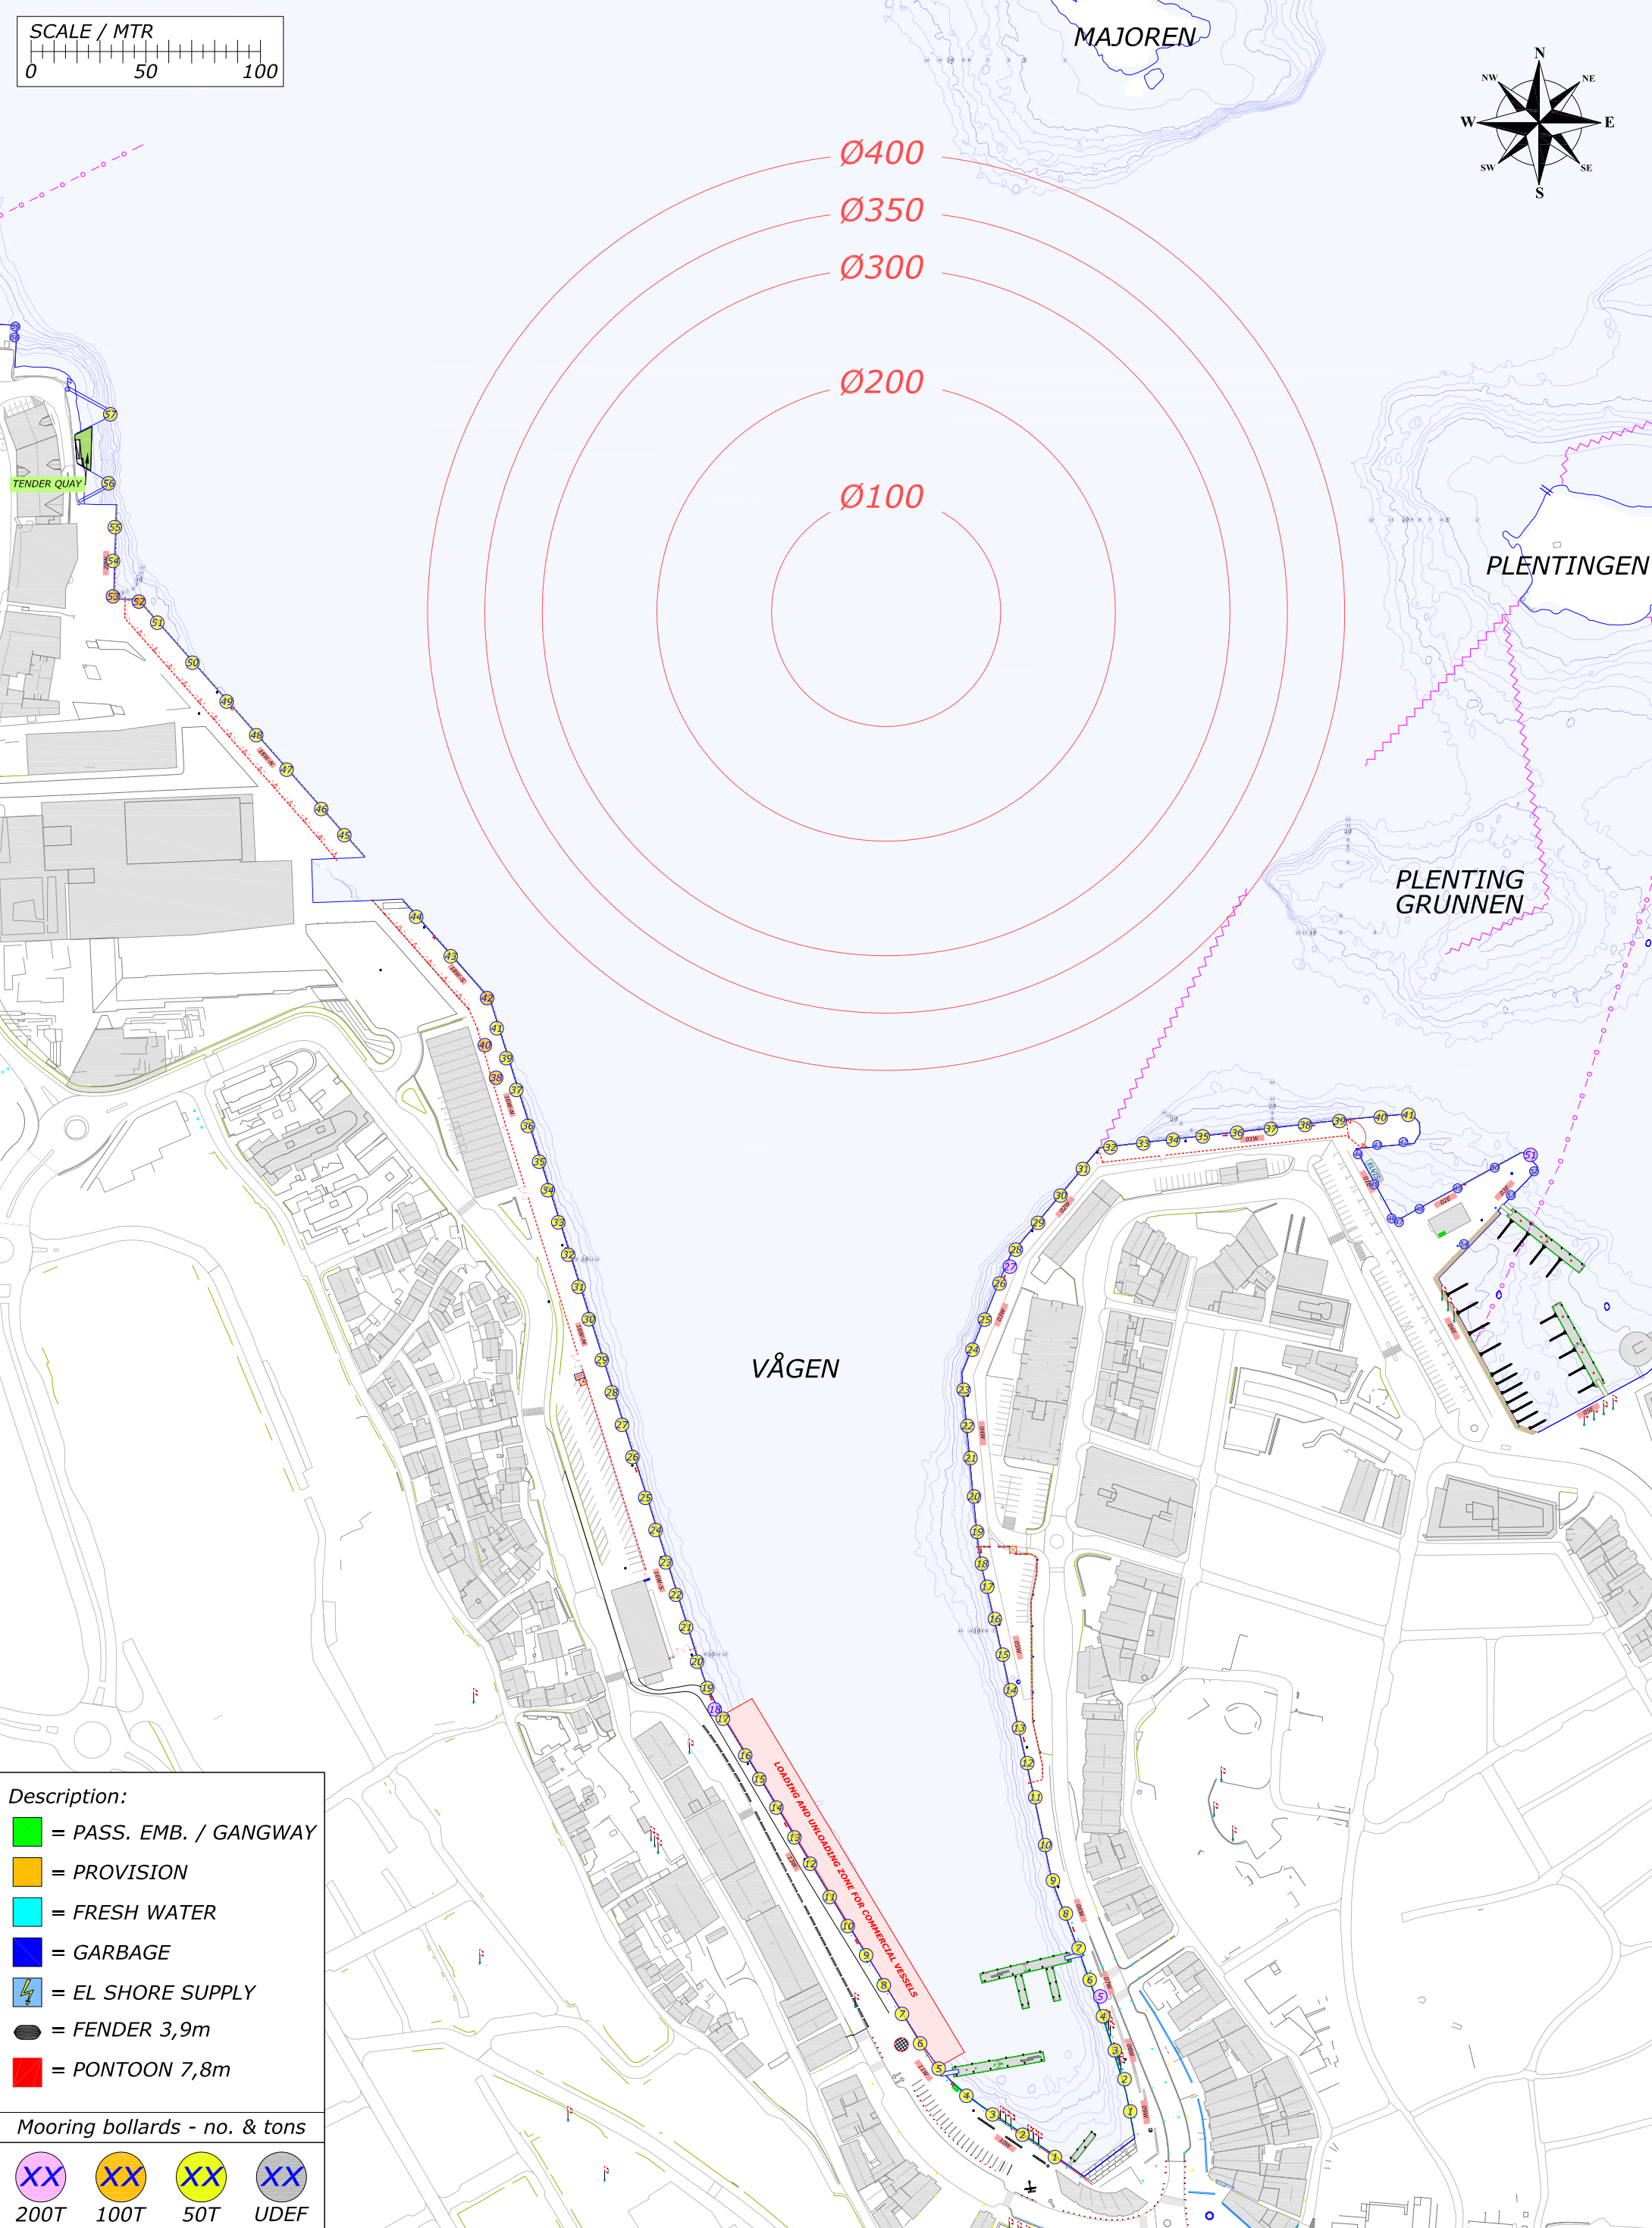
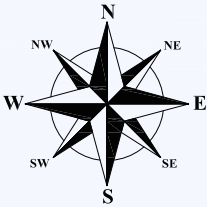
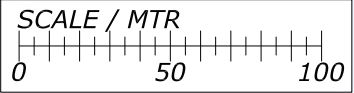


Description:

-  = PASS. EMB. / GANGWAY
-  = PROVISION
-  = FRESH WATER
-  = GARBAGE
-  = EL SHORE SUPPLY
-  = FENDER 3,9m
-  = PONTOON 7,8m

Mooring bollards - no. & tons

			
200T	100T	50T	UDEF

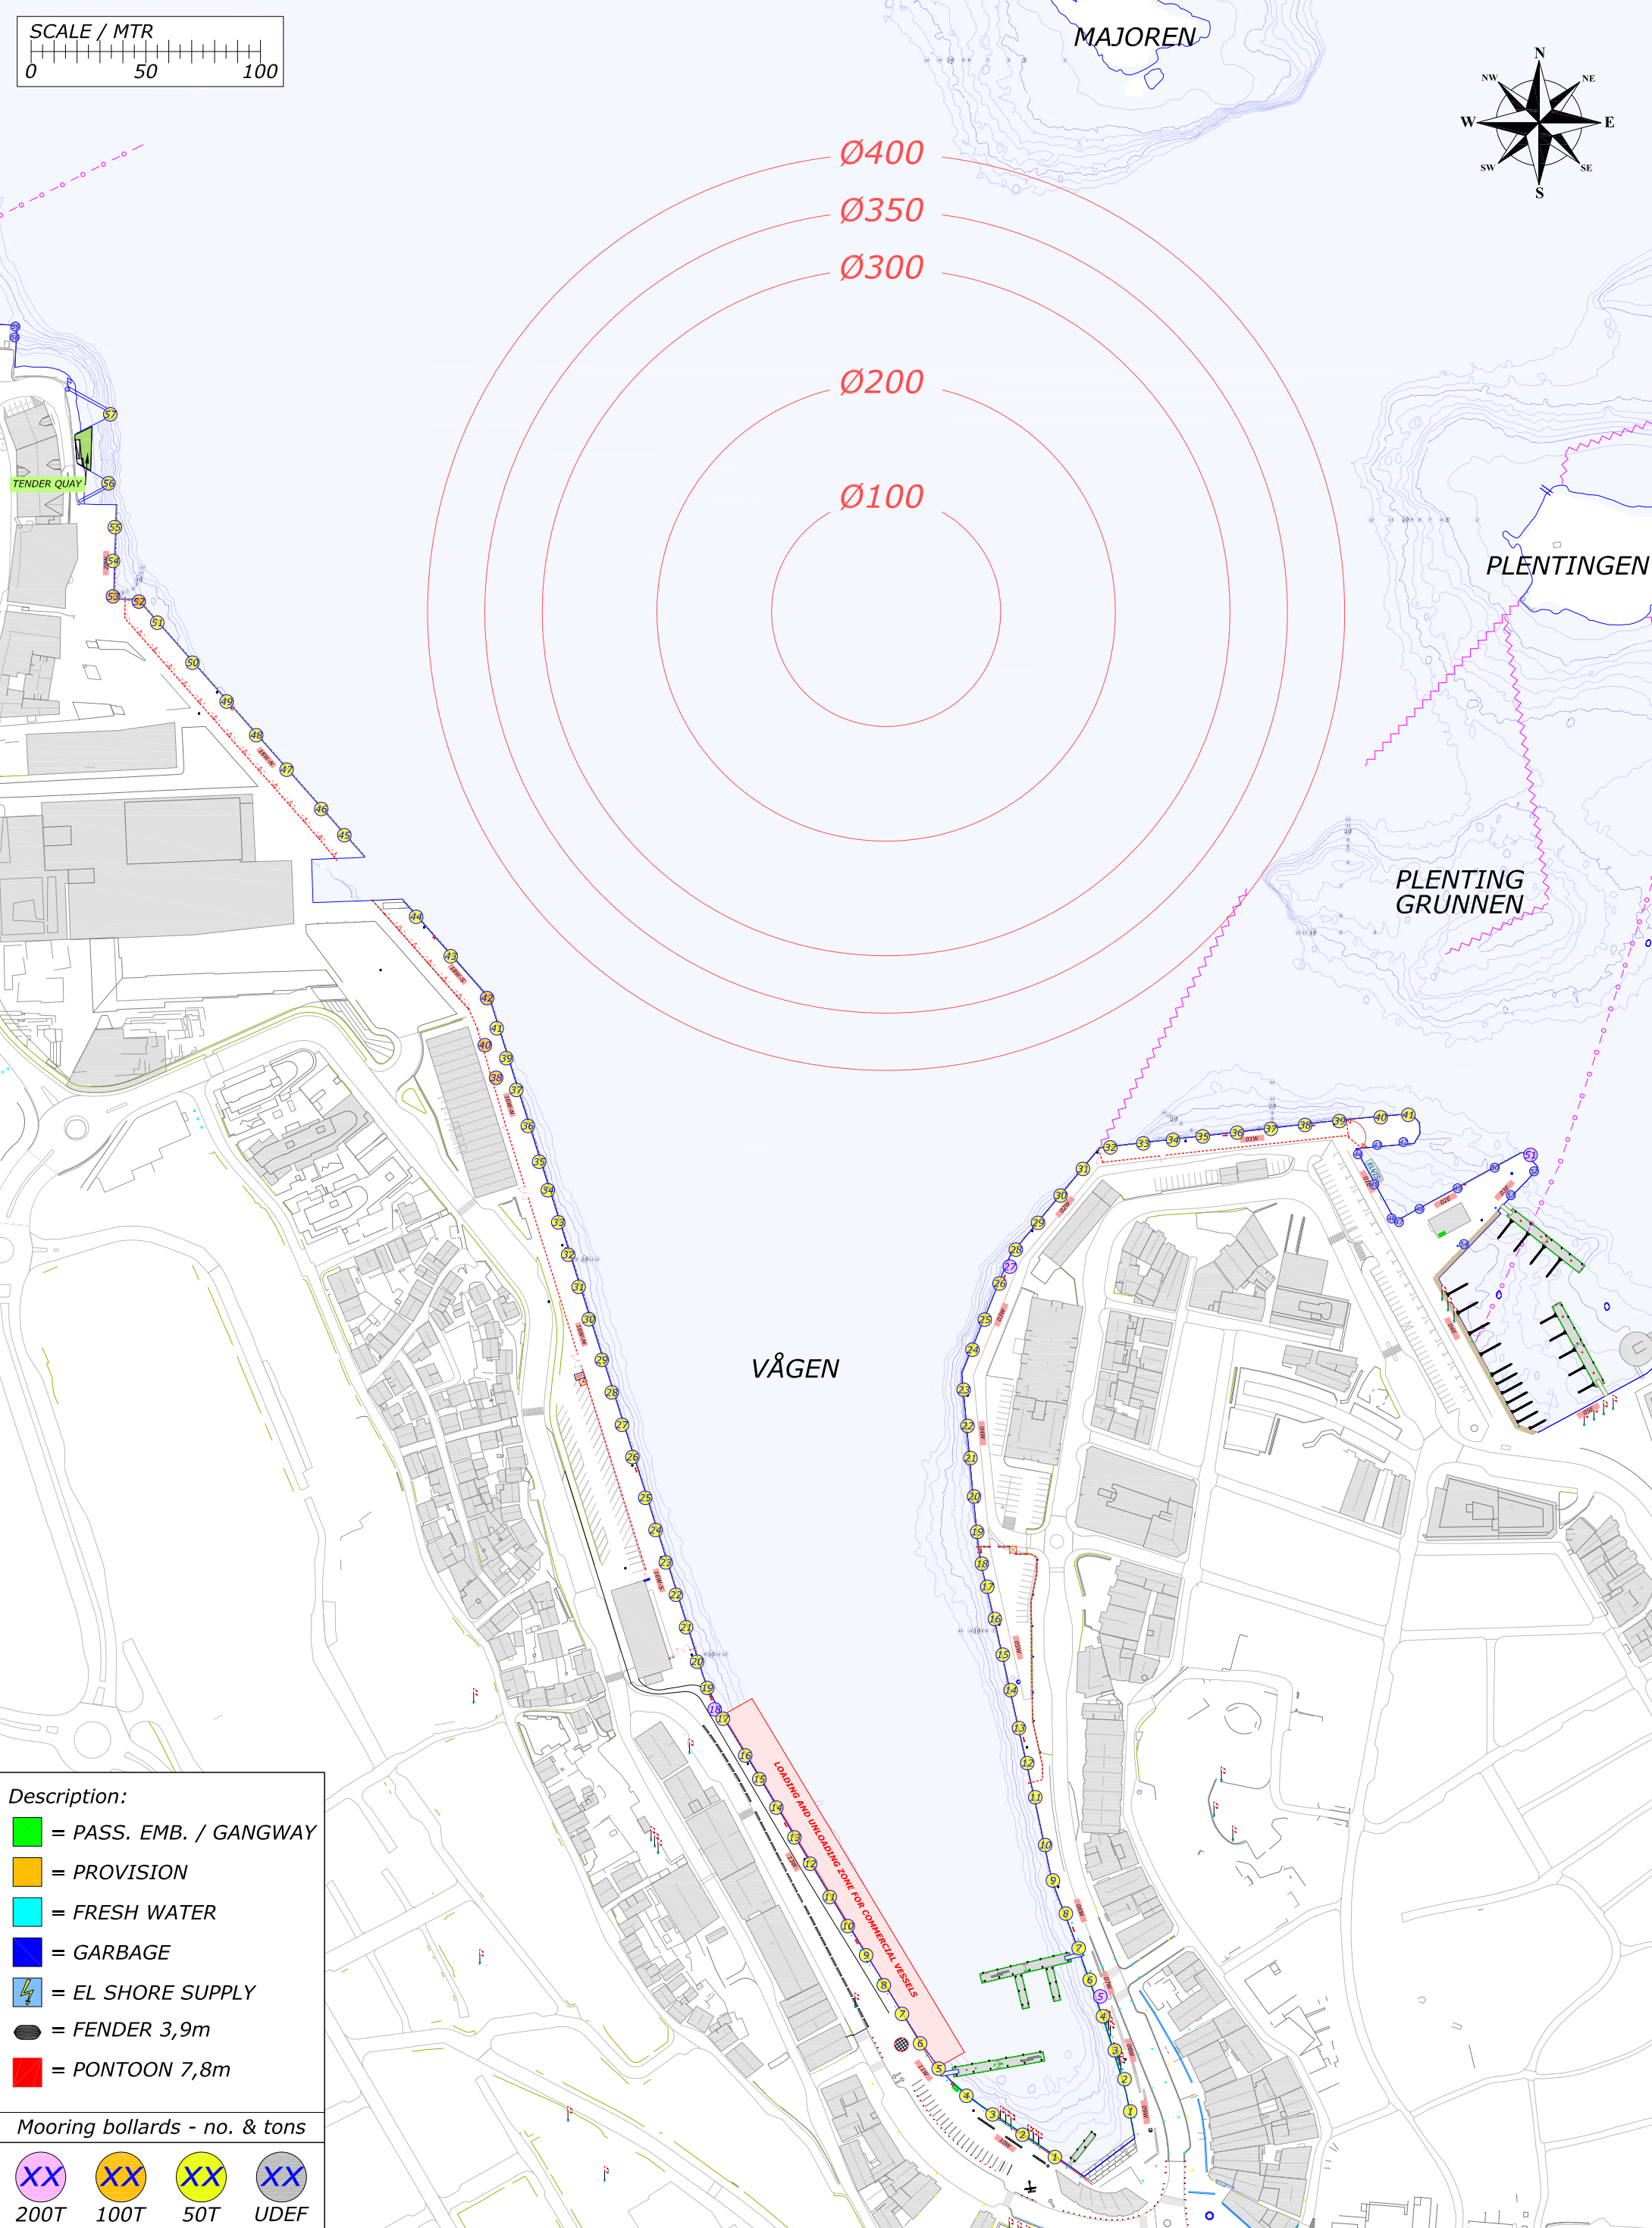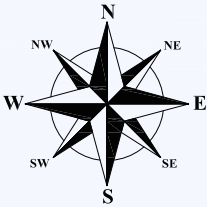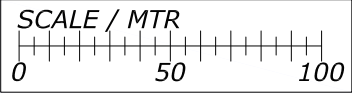




Description:

-  = PASS. EMB. / GANGWAY
-  = PROVISION
-  = FRESH WATER
-  = GARBAGE
-  = EL SHORE SUPPLY
-  = FENDER 3,9m
-  = PONTOON 7,8m

Mooring bollards - no. & tons

			
200T	100T	50T	UDEF



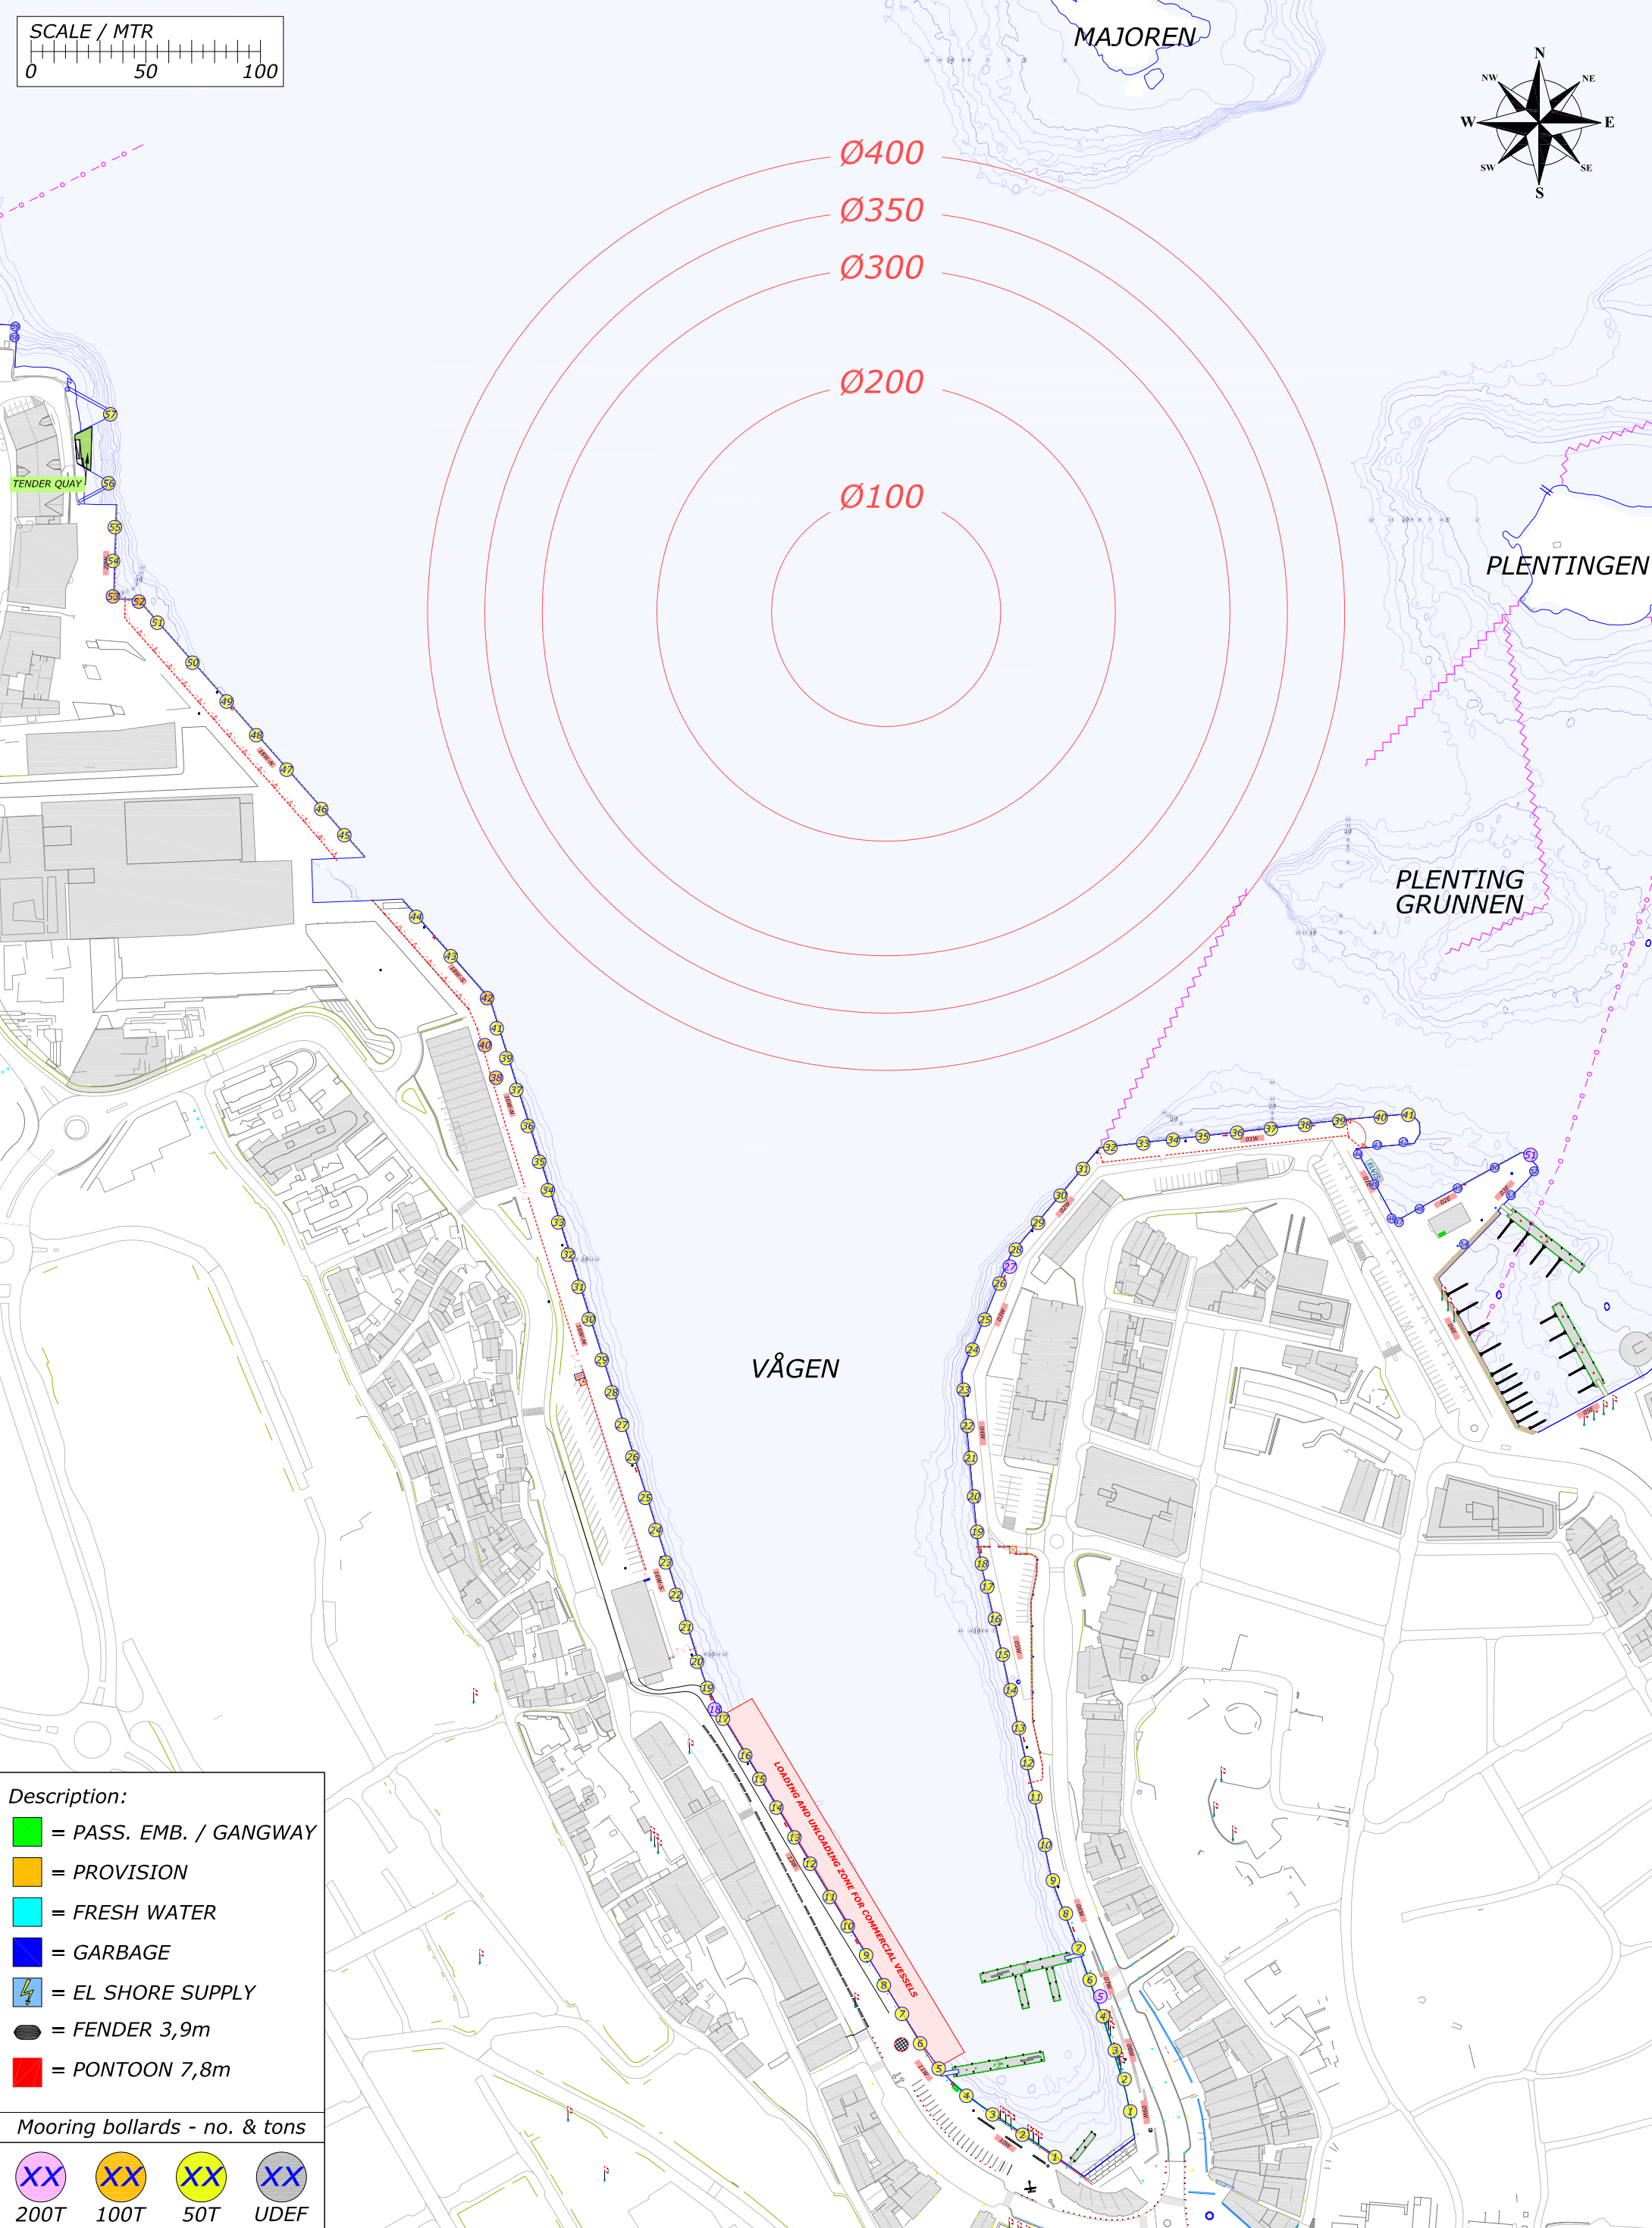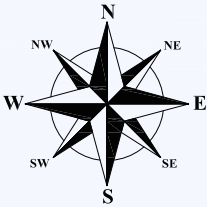
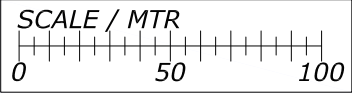




Description:



-  = PASS. EMB. / GANGWAY
-  = PROVISION
-  = FRESH WATER
-  = GARBAGE
-  = EL SHORE SUPPLY
-  = FENDER 3,9m
-  = PONTOON 7,8m




Mooring bollards - no. & tons

			
200T	100T	50T	UDEF

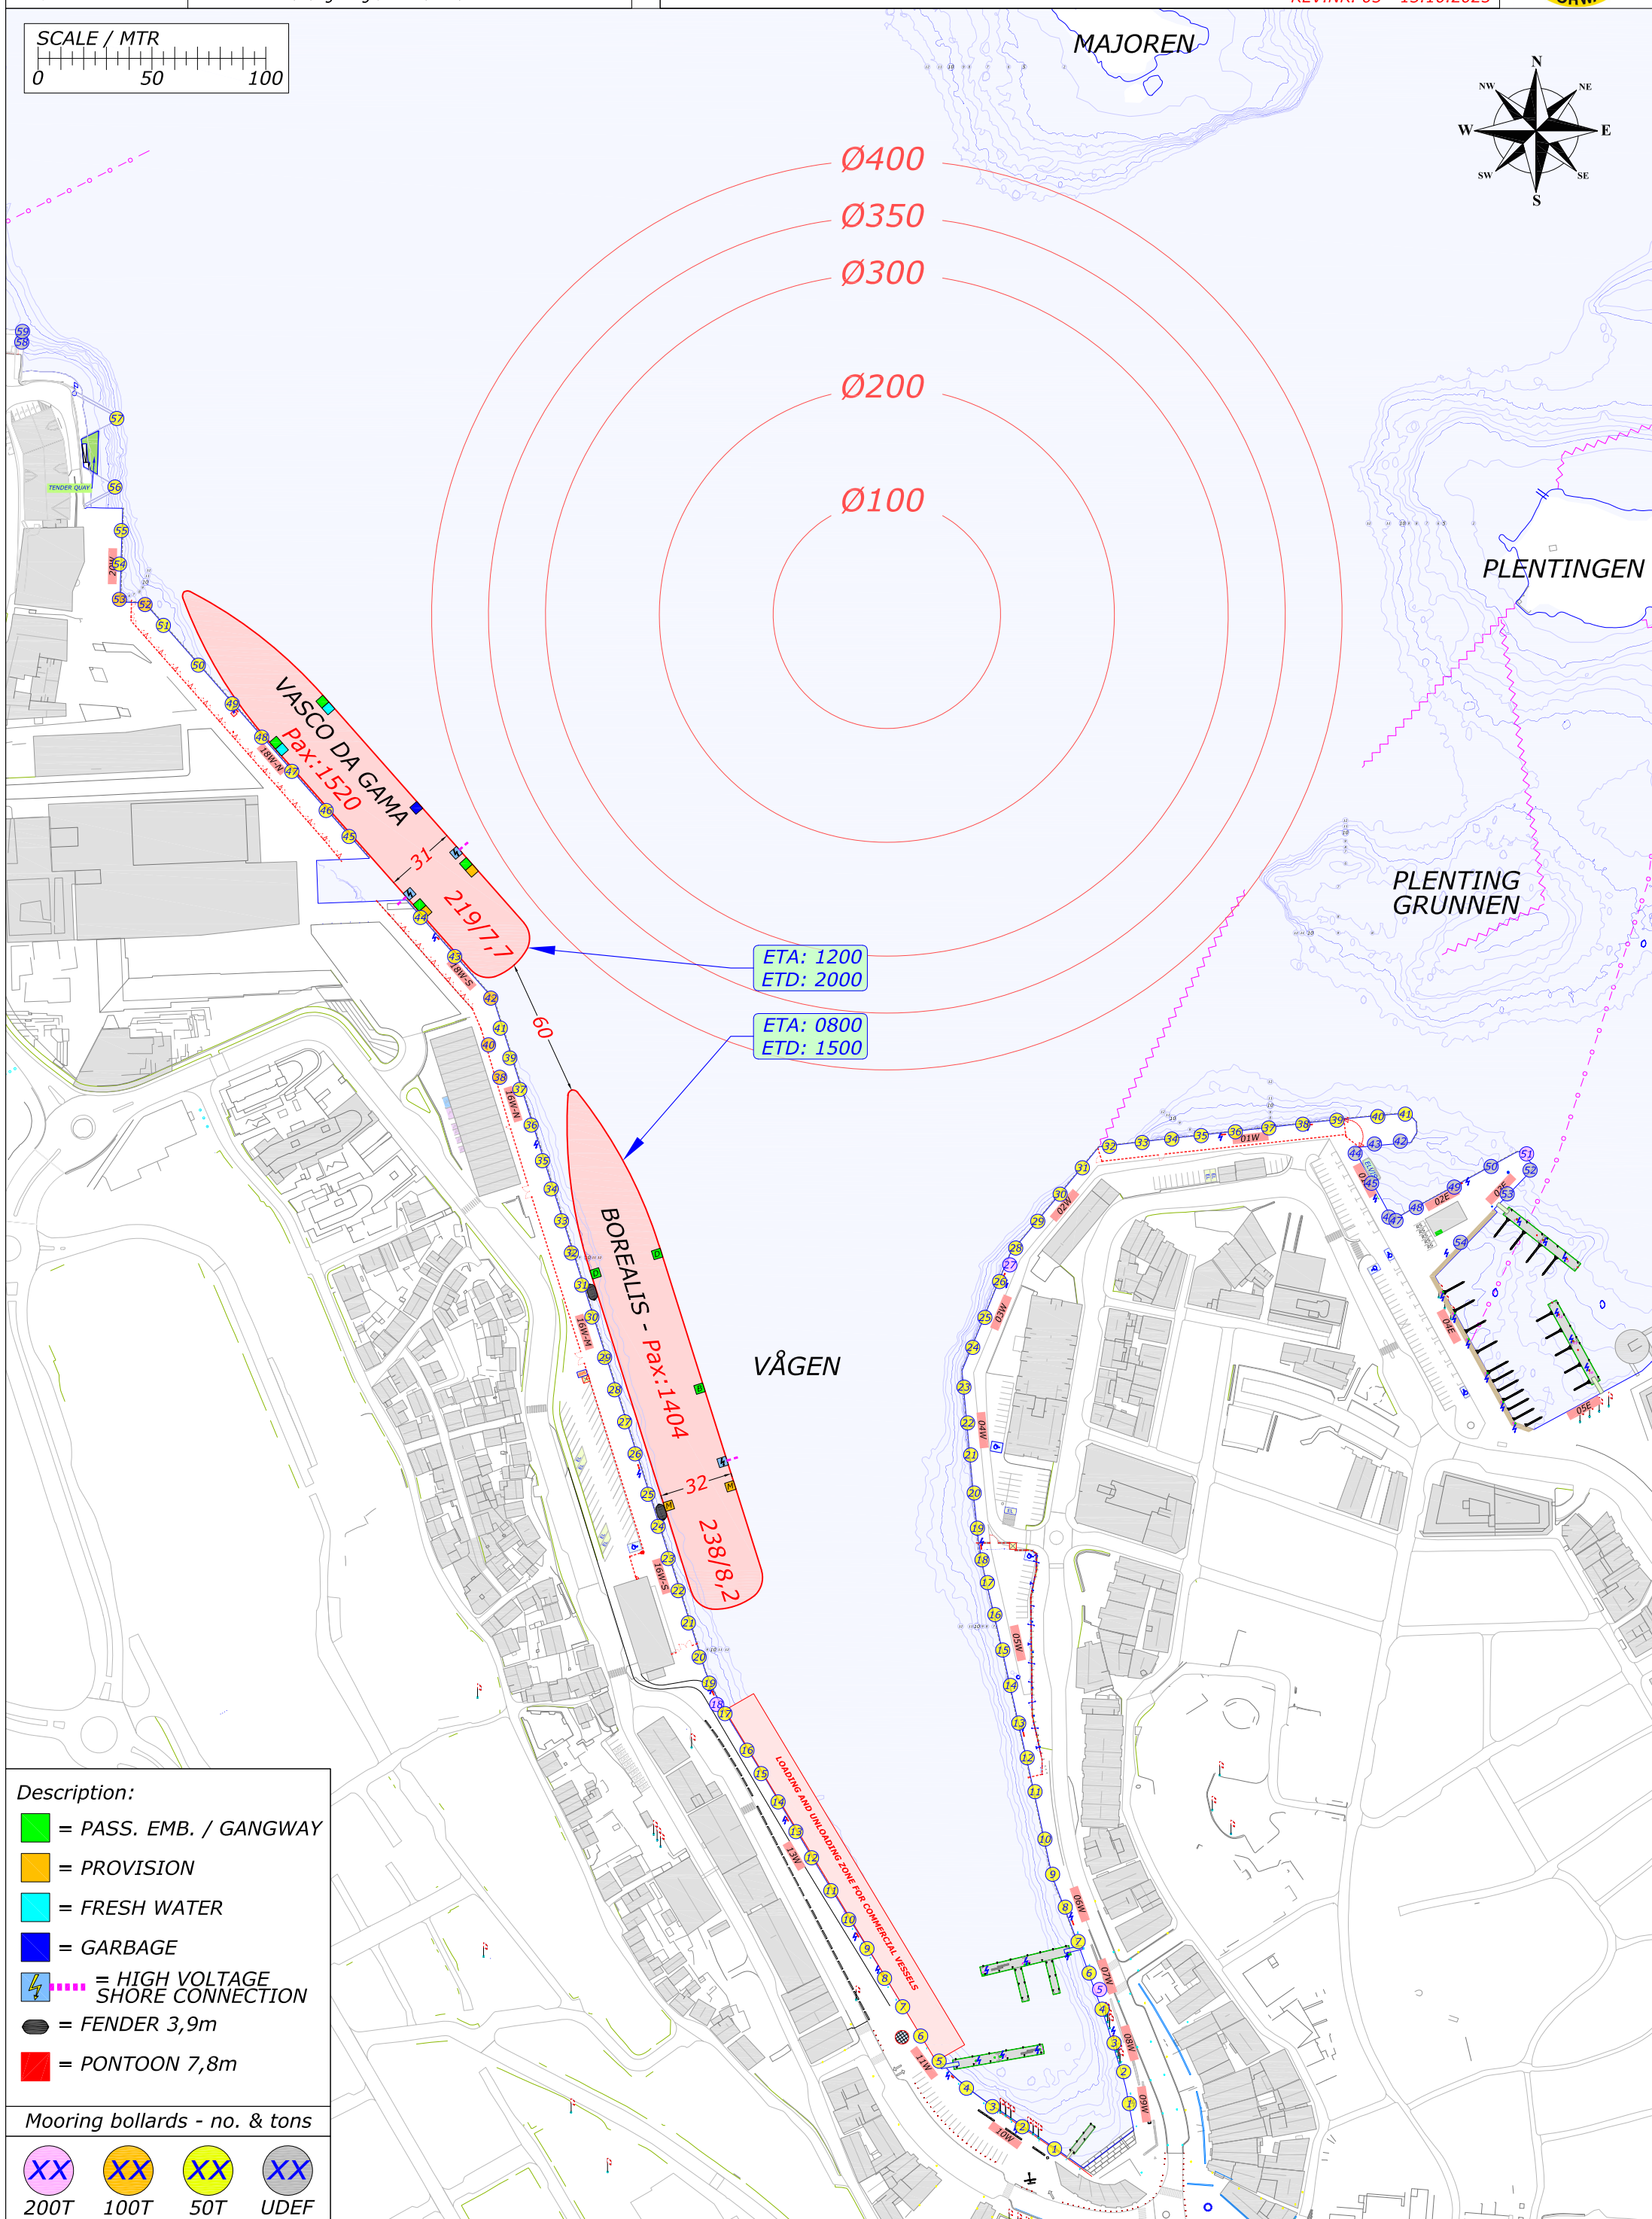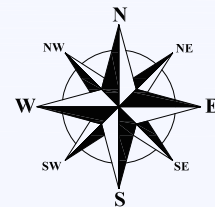

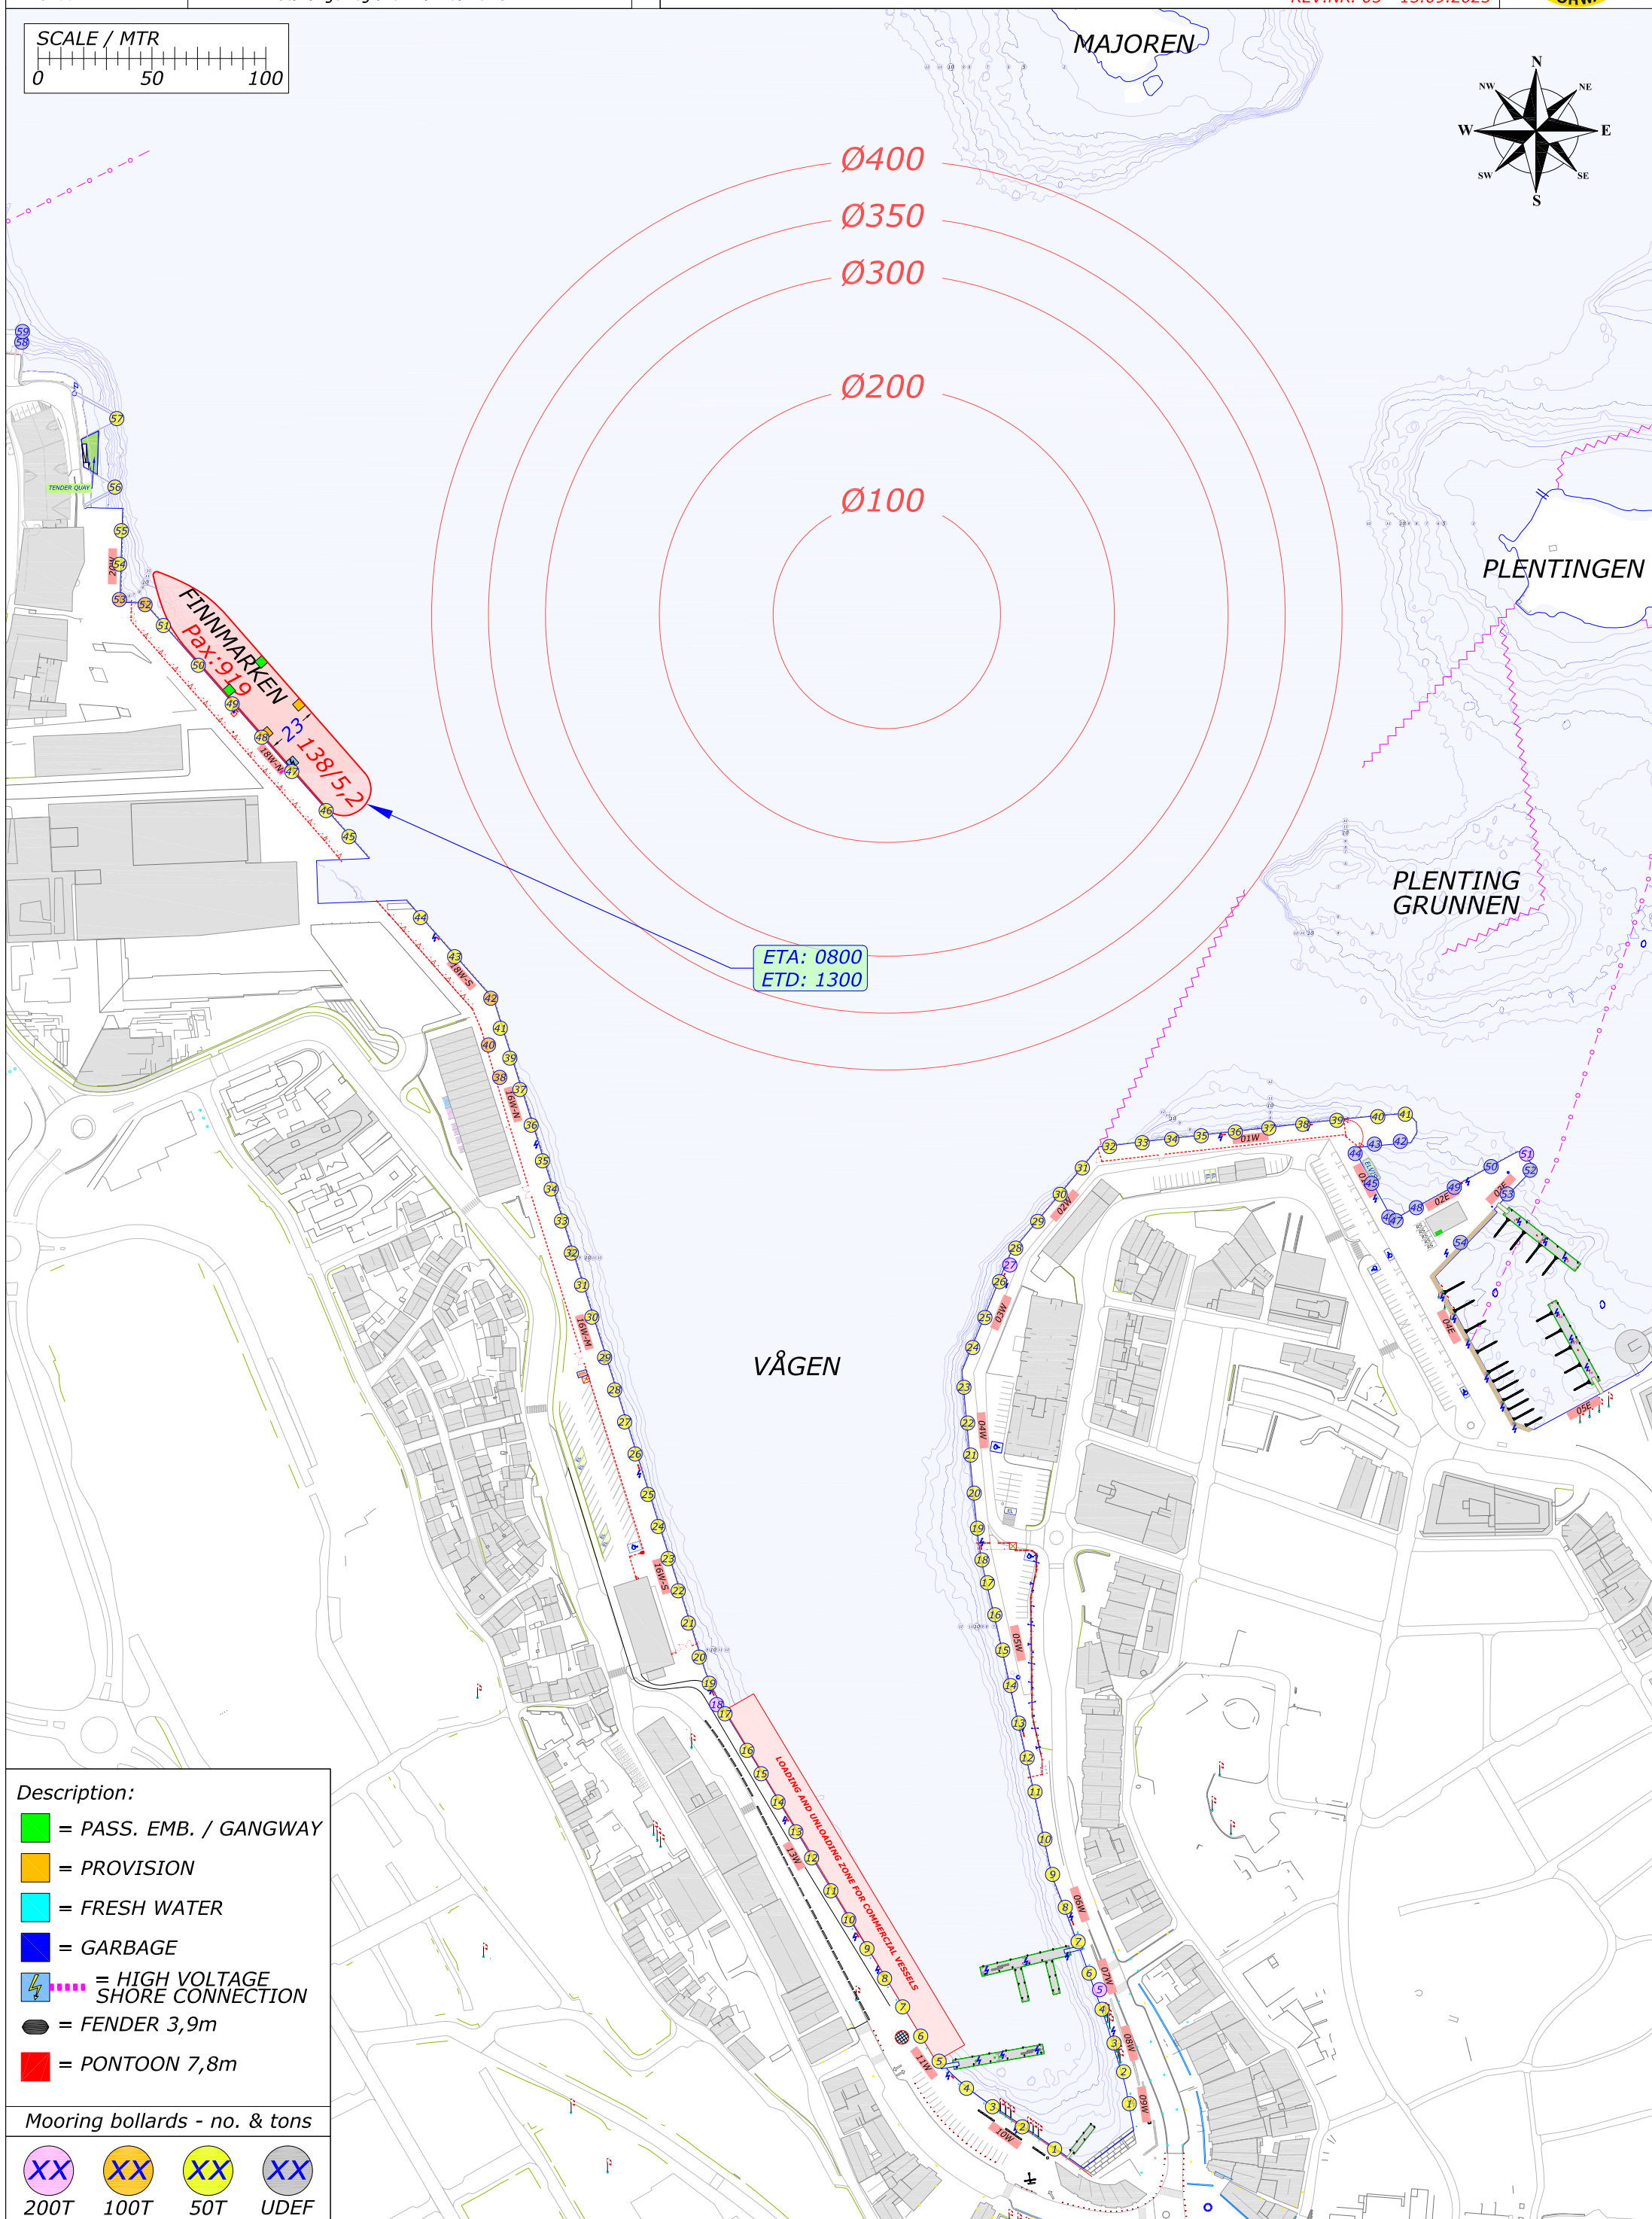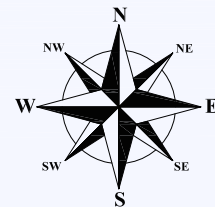

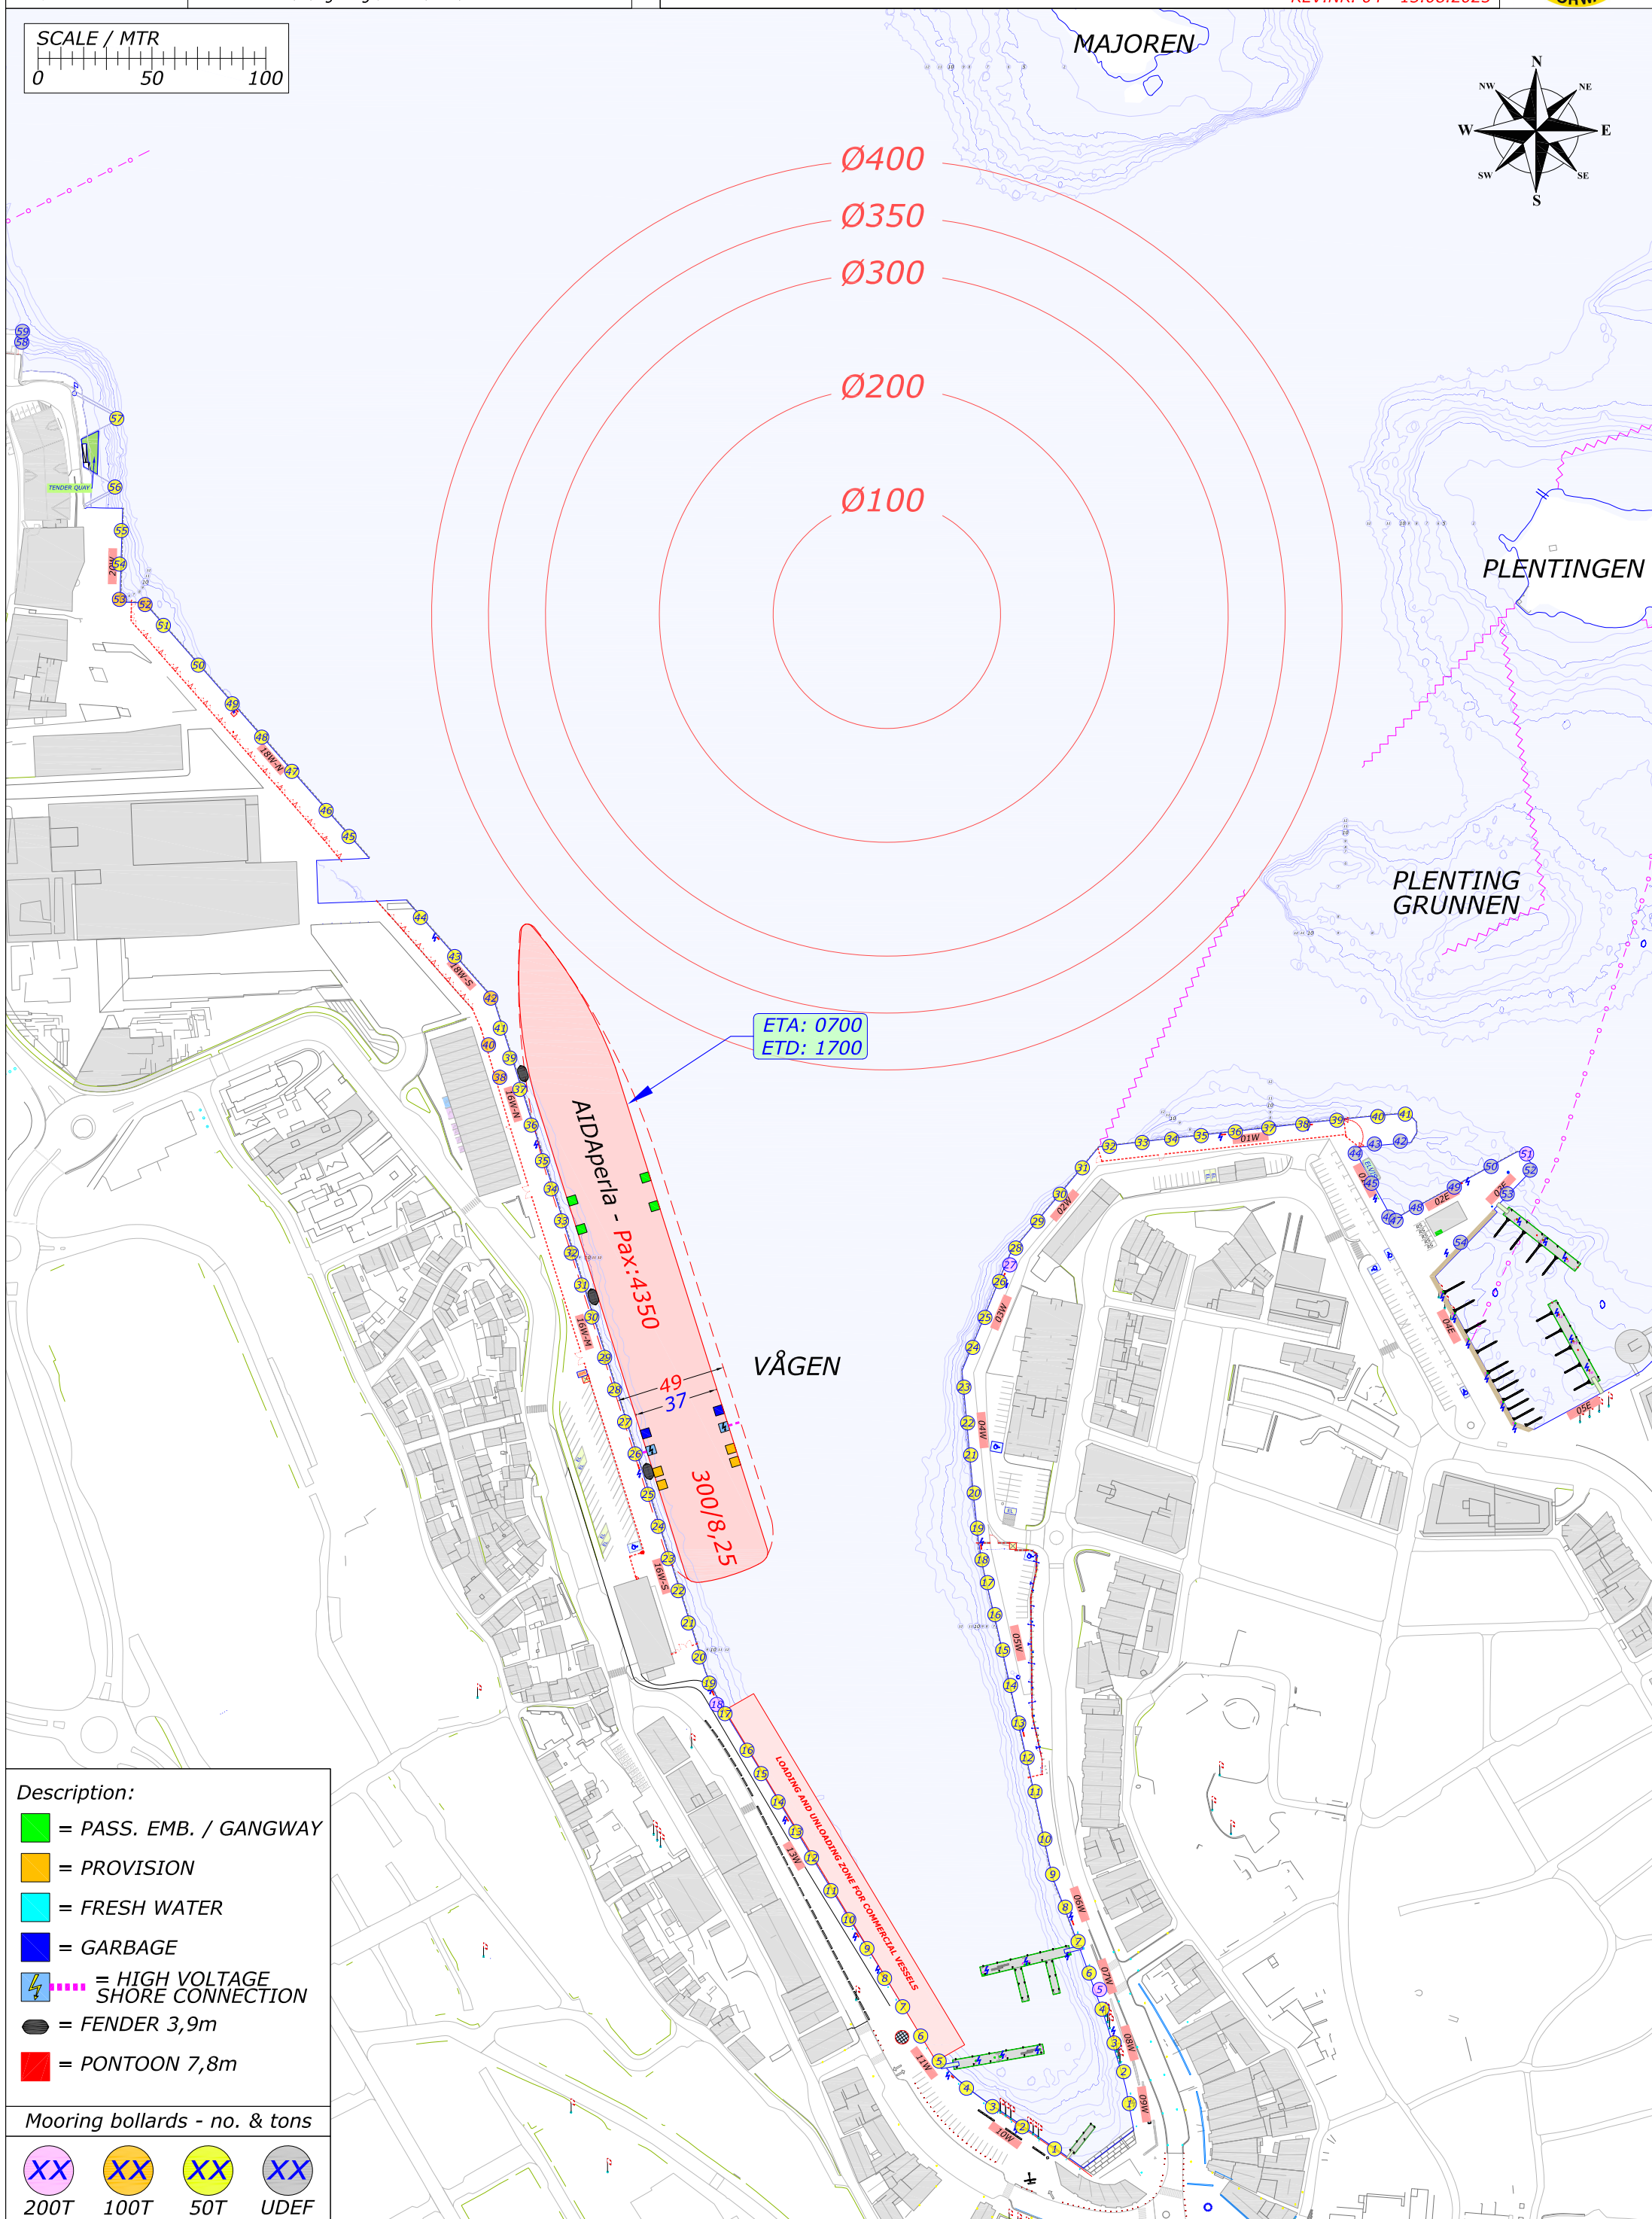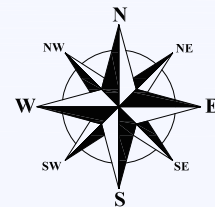

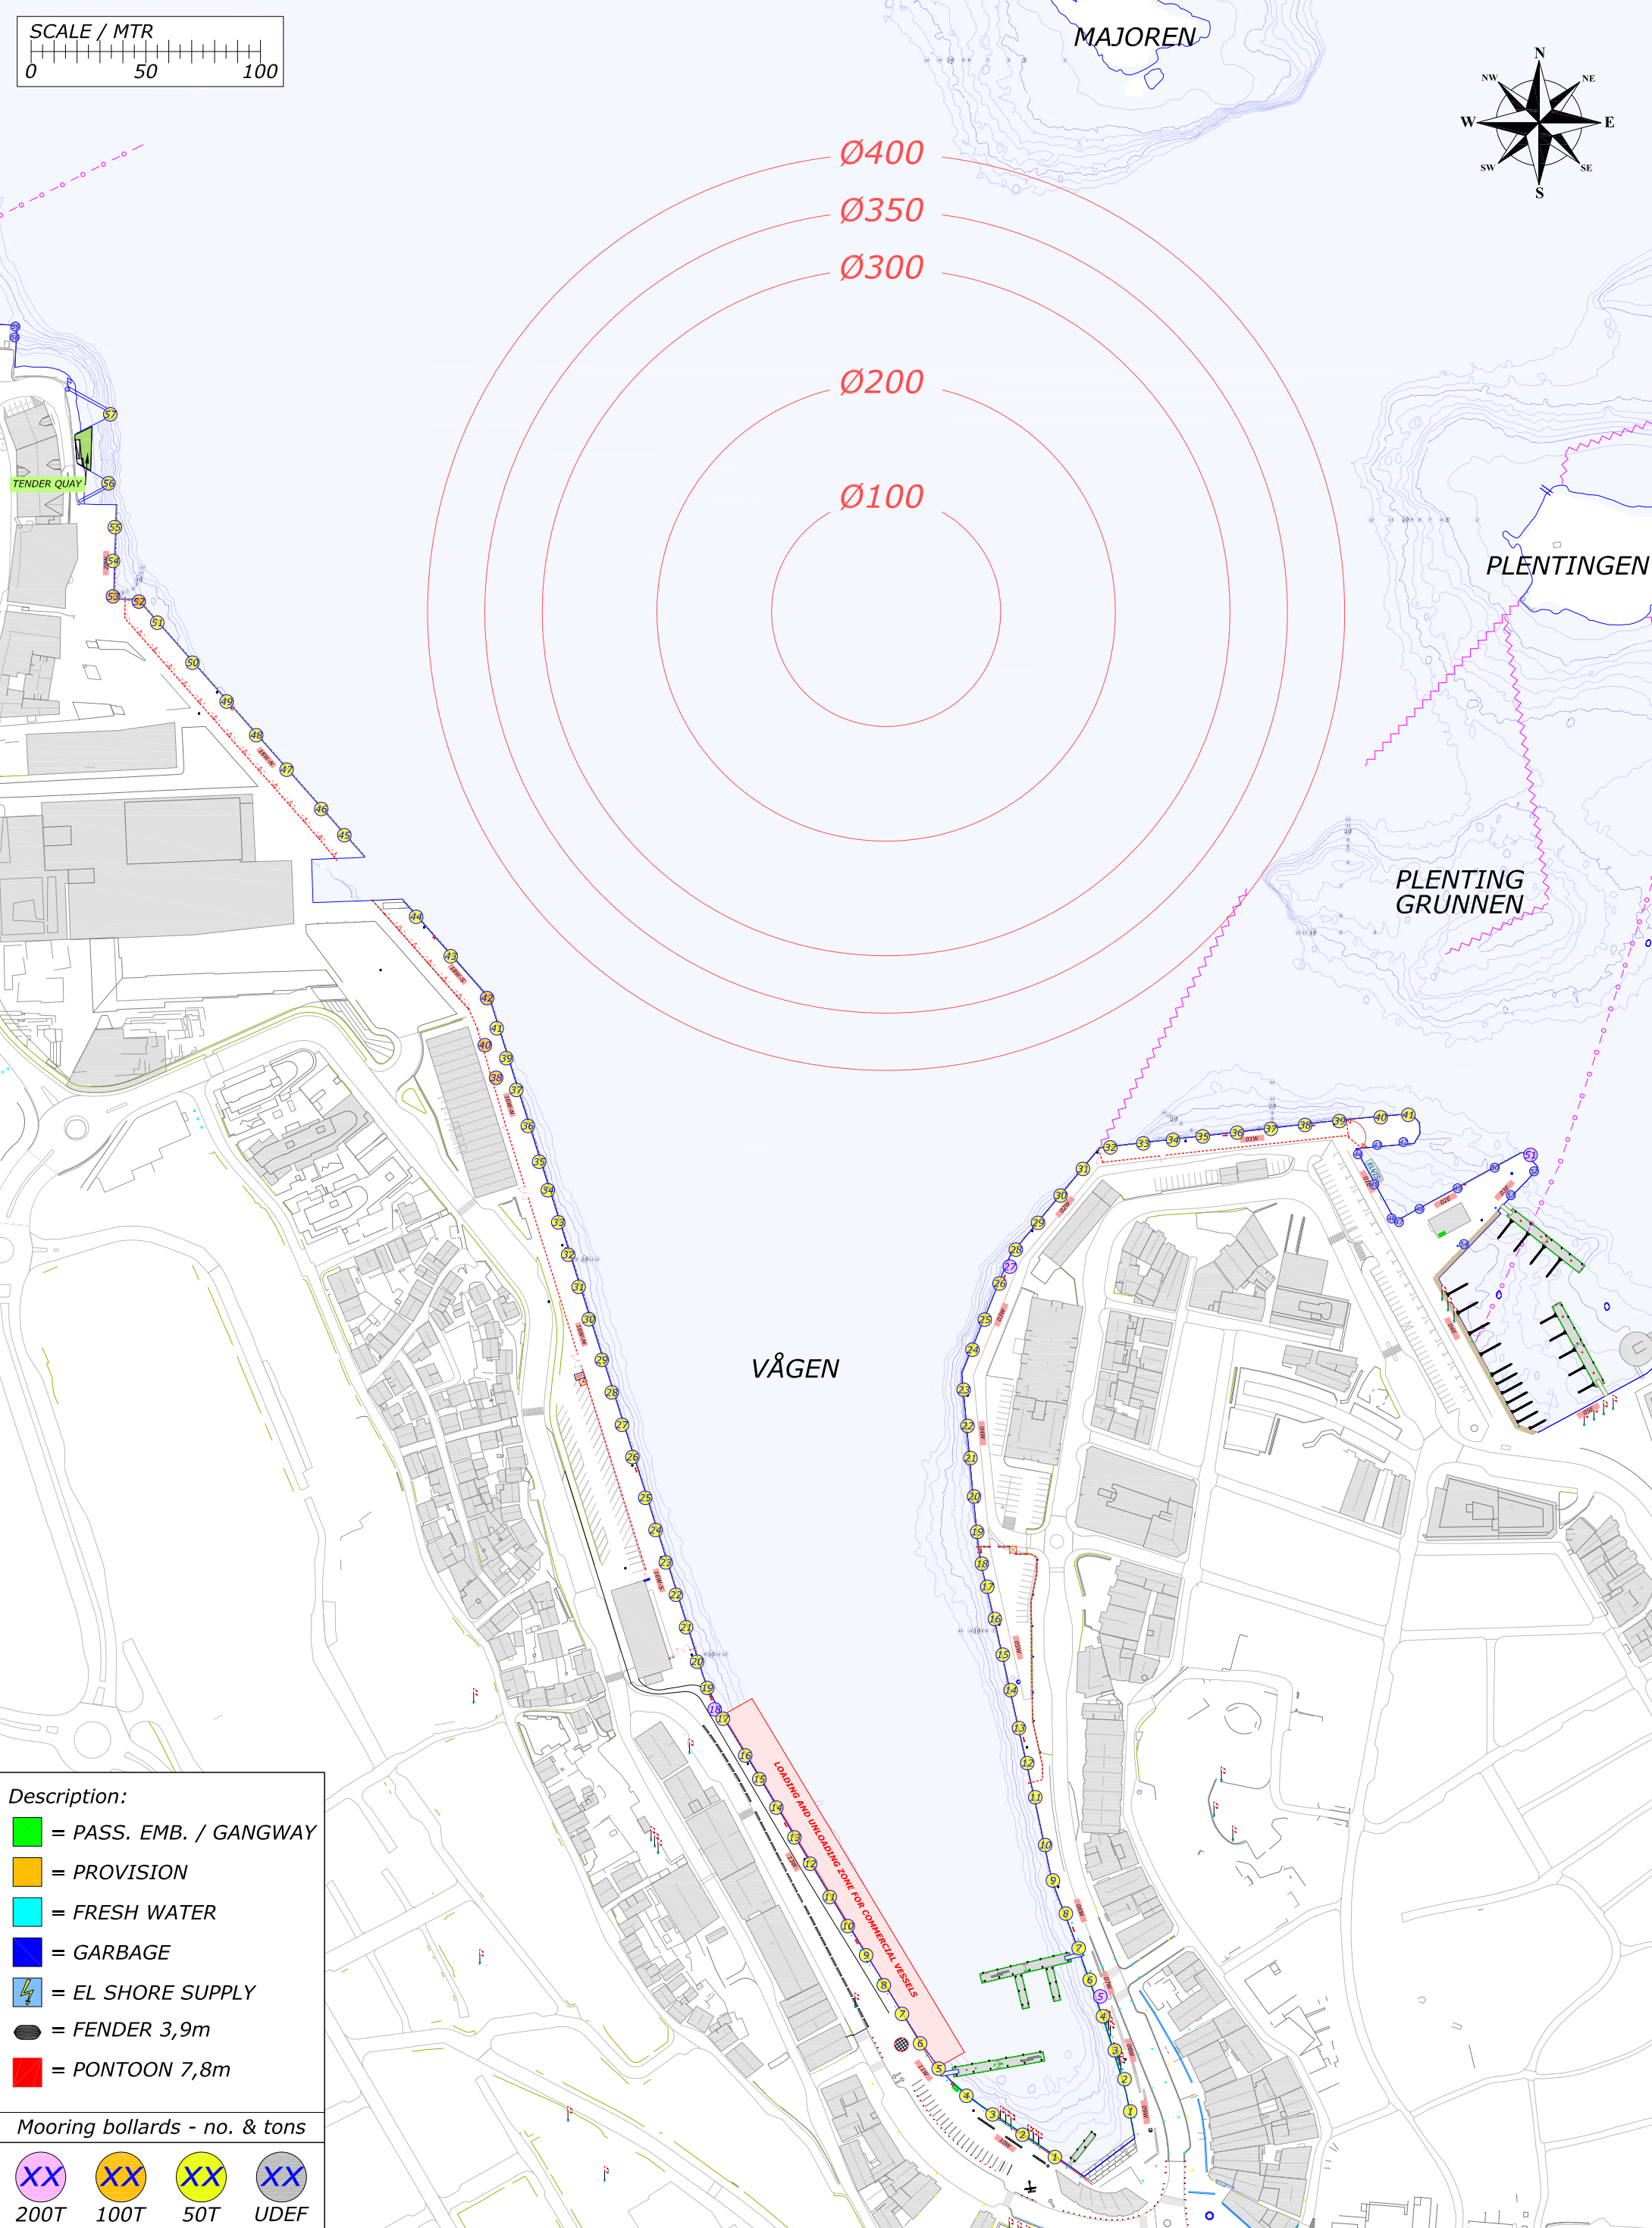
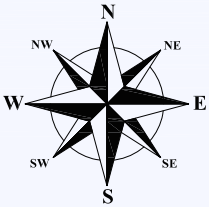
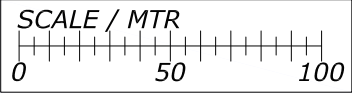


Description:

-  = PASS. EMB. / GANGWAY
-  = PROVISION
-  = FRESH WATER
-  = GARBAGE
-  = EL SHORE SUPPLY
-  = FENDER 3,9m
-  = PONTOON 7,8m

Mooring bollards - no. & tons

			
200T	100T	50T	UDEF

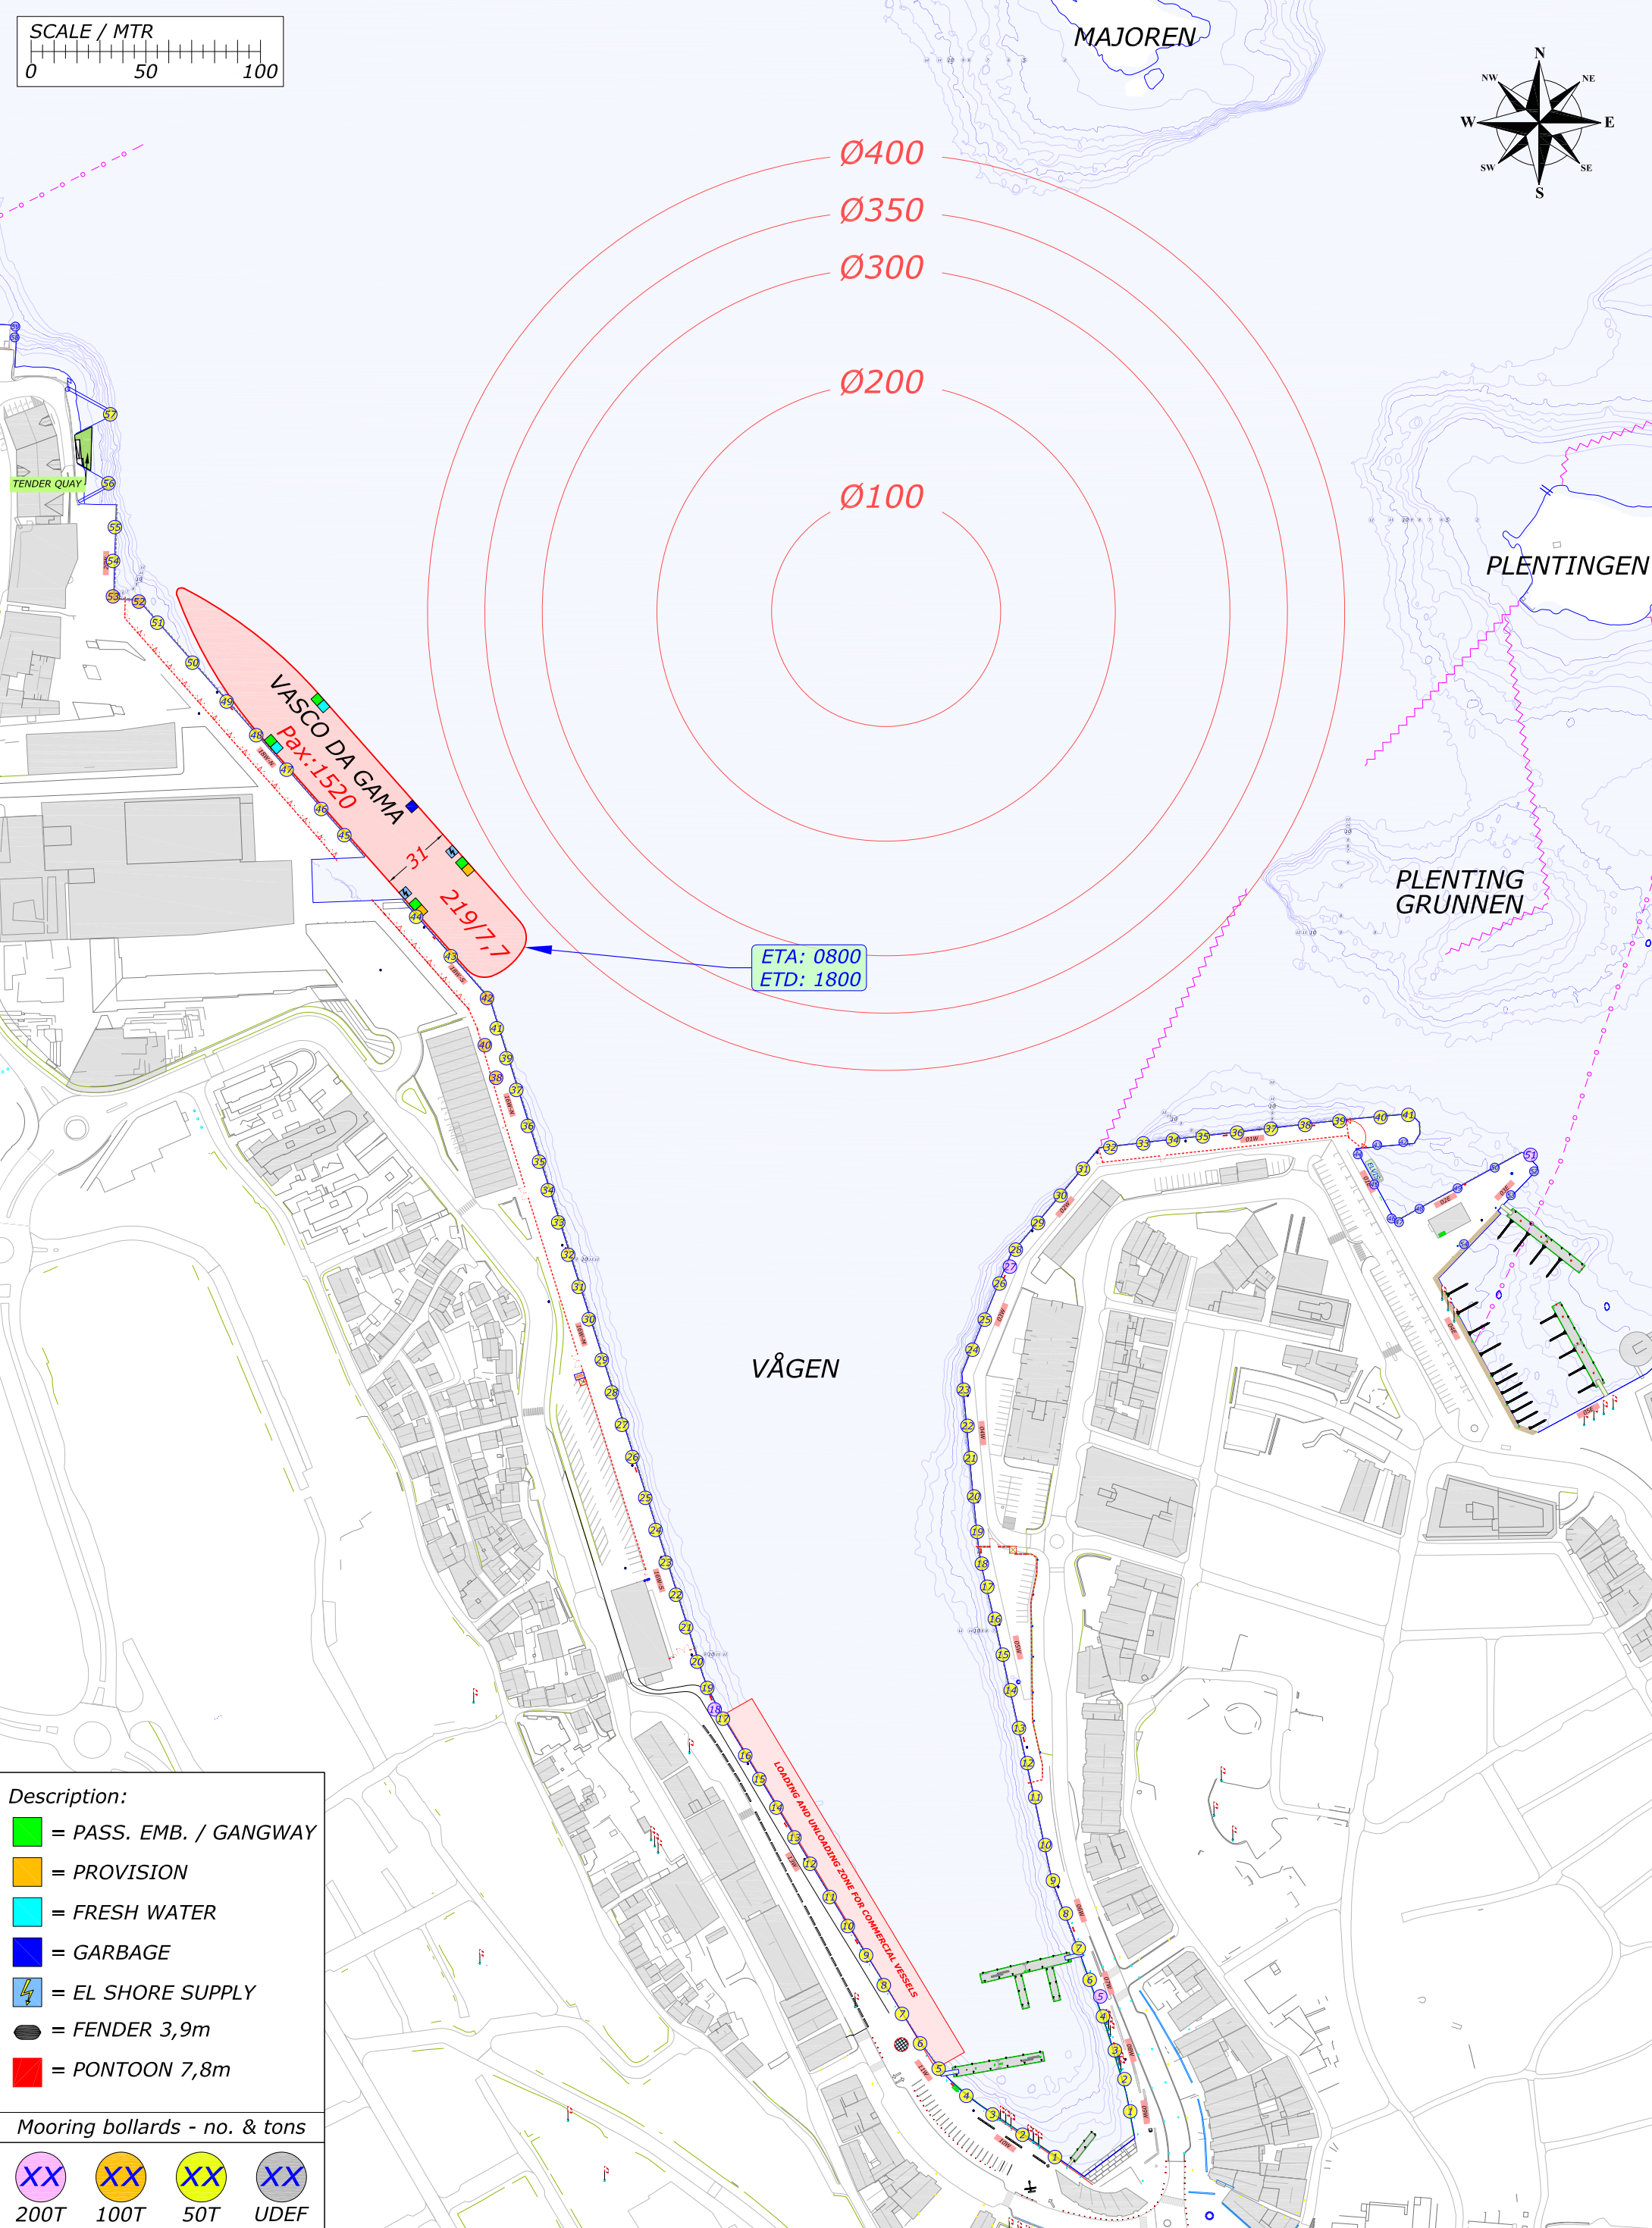
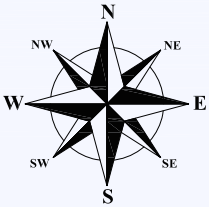
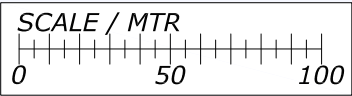


Description:

-  = PASS. EMB. / GANGWAY
-  = PROVISION
-  = FRESH WATER
-  = GARBAGE
-  = EL SHORE SUPPLY
-  = FENDER 3,9m
-  = PONTOON 7,8m

Mooring bollards - no. & tons

			
200T	100T	50T	UDEF

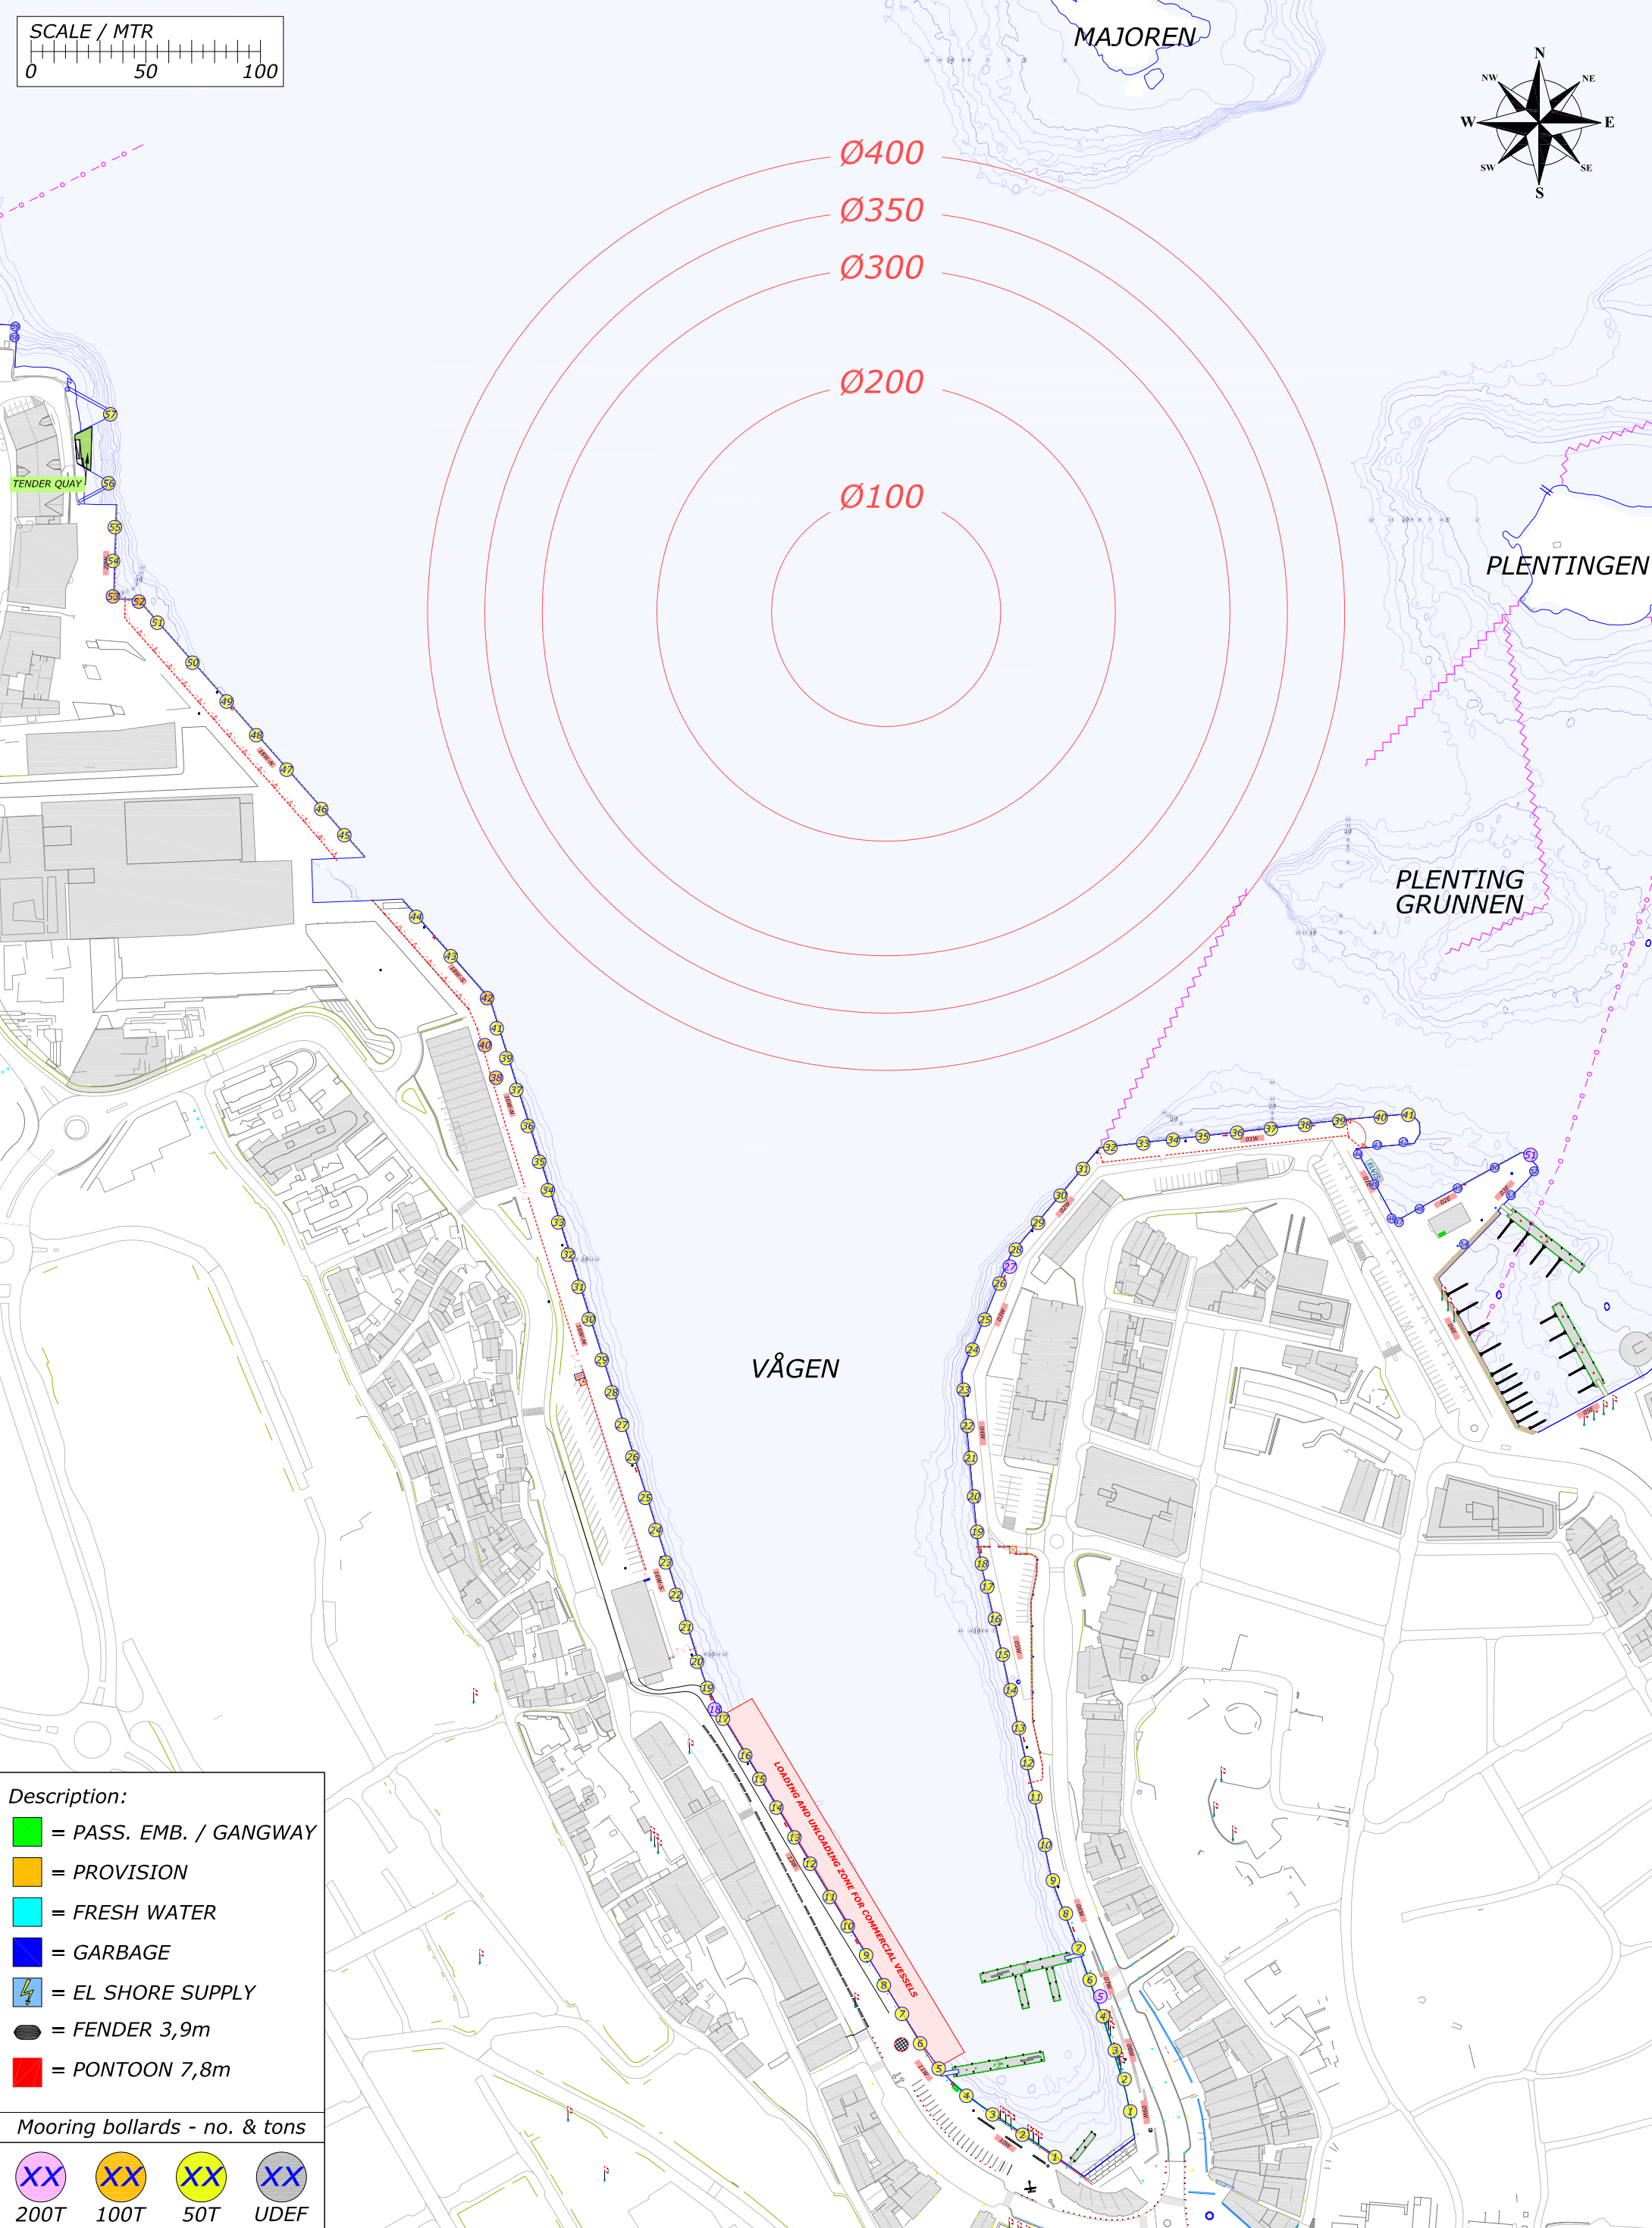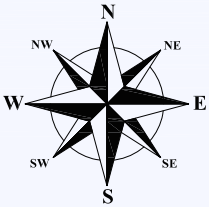
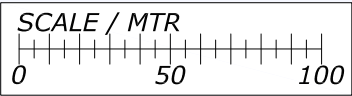





Description:

-  = PASS. EMB. / GANGWAY
-  = PROVISION
-  = FRESH WATER
-  = GARBAGE
-  = EL SHORE SUPPLY
-  = FENDER 3,9m
-  = PONTOON 7,8m

Mooring bollards - no. & tons

			
200T	100T	50T	UDEF

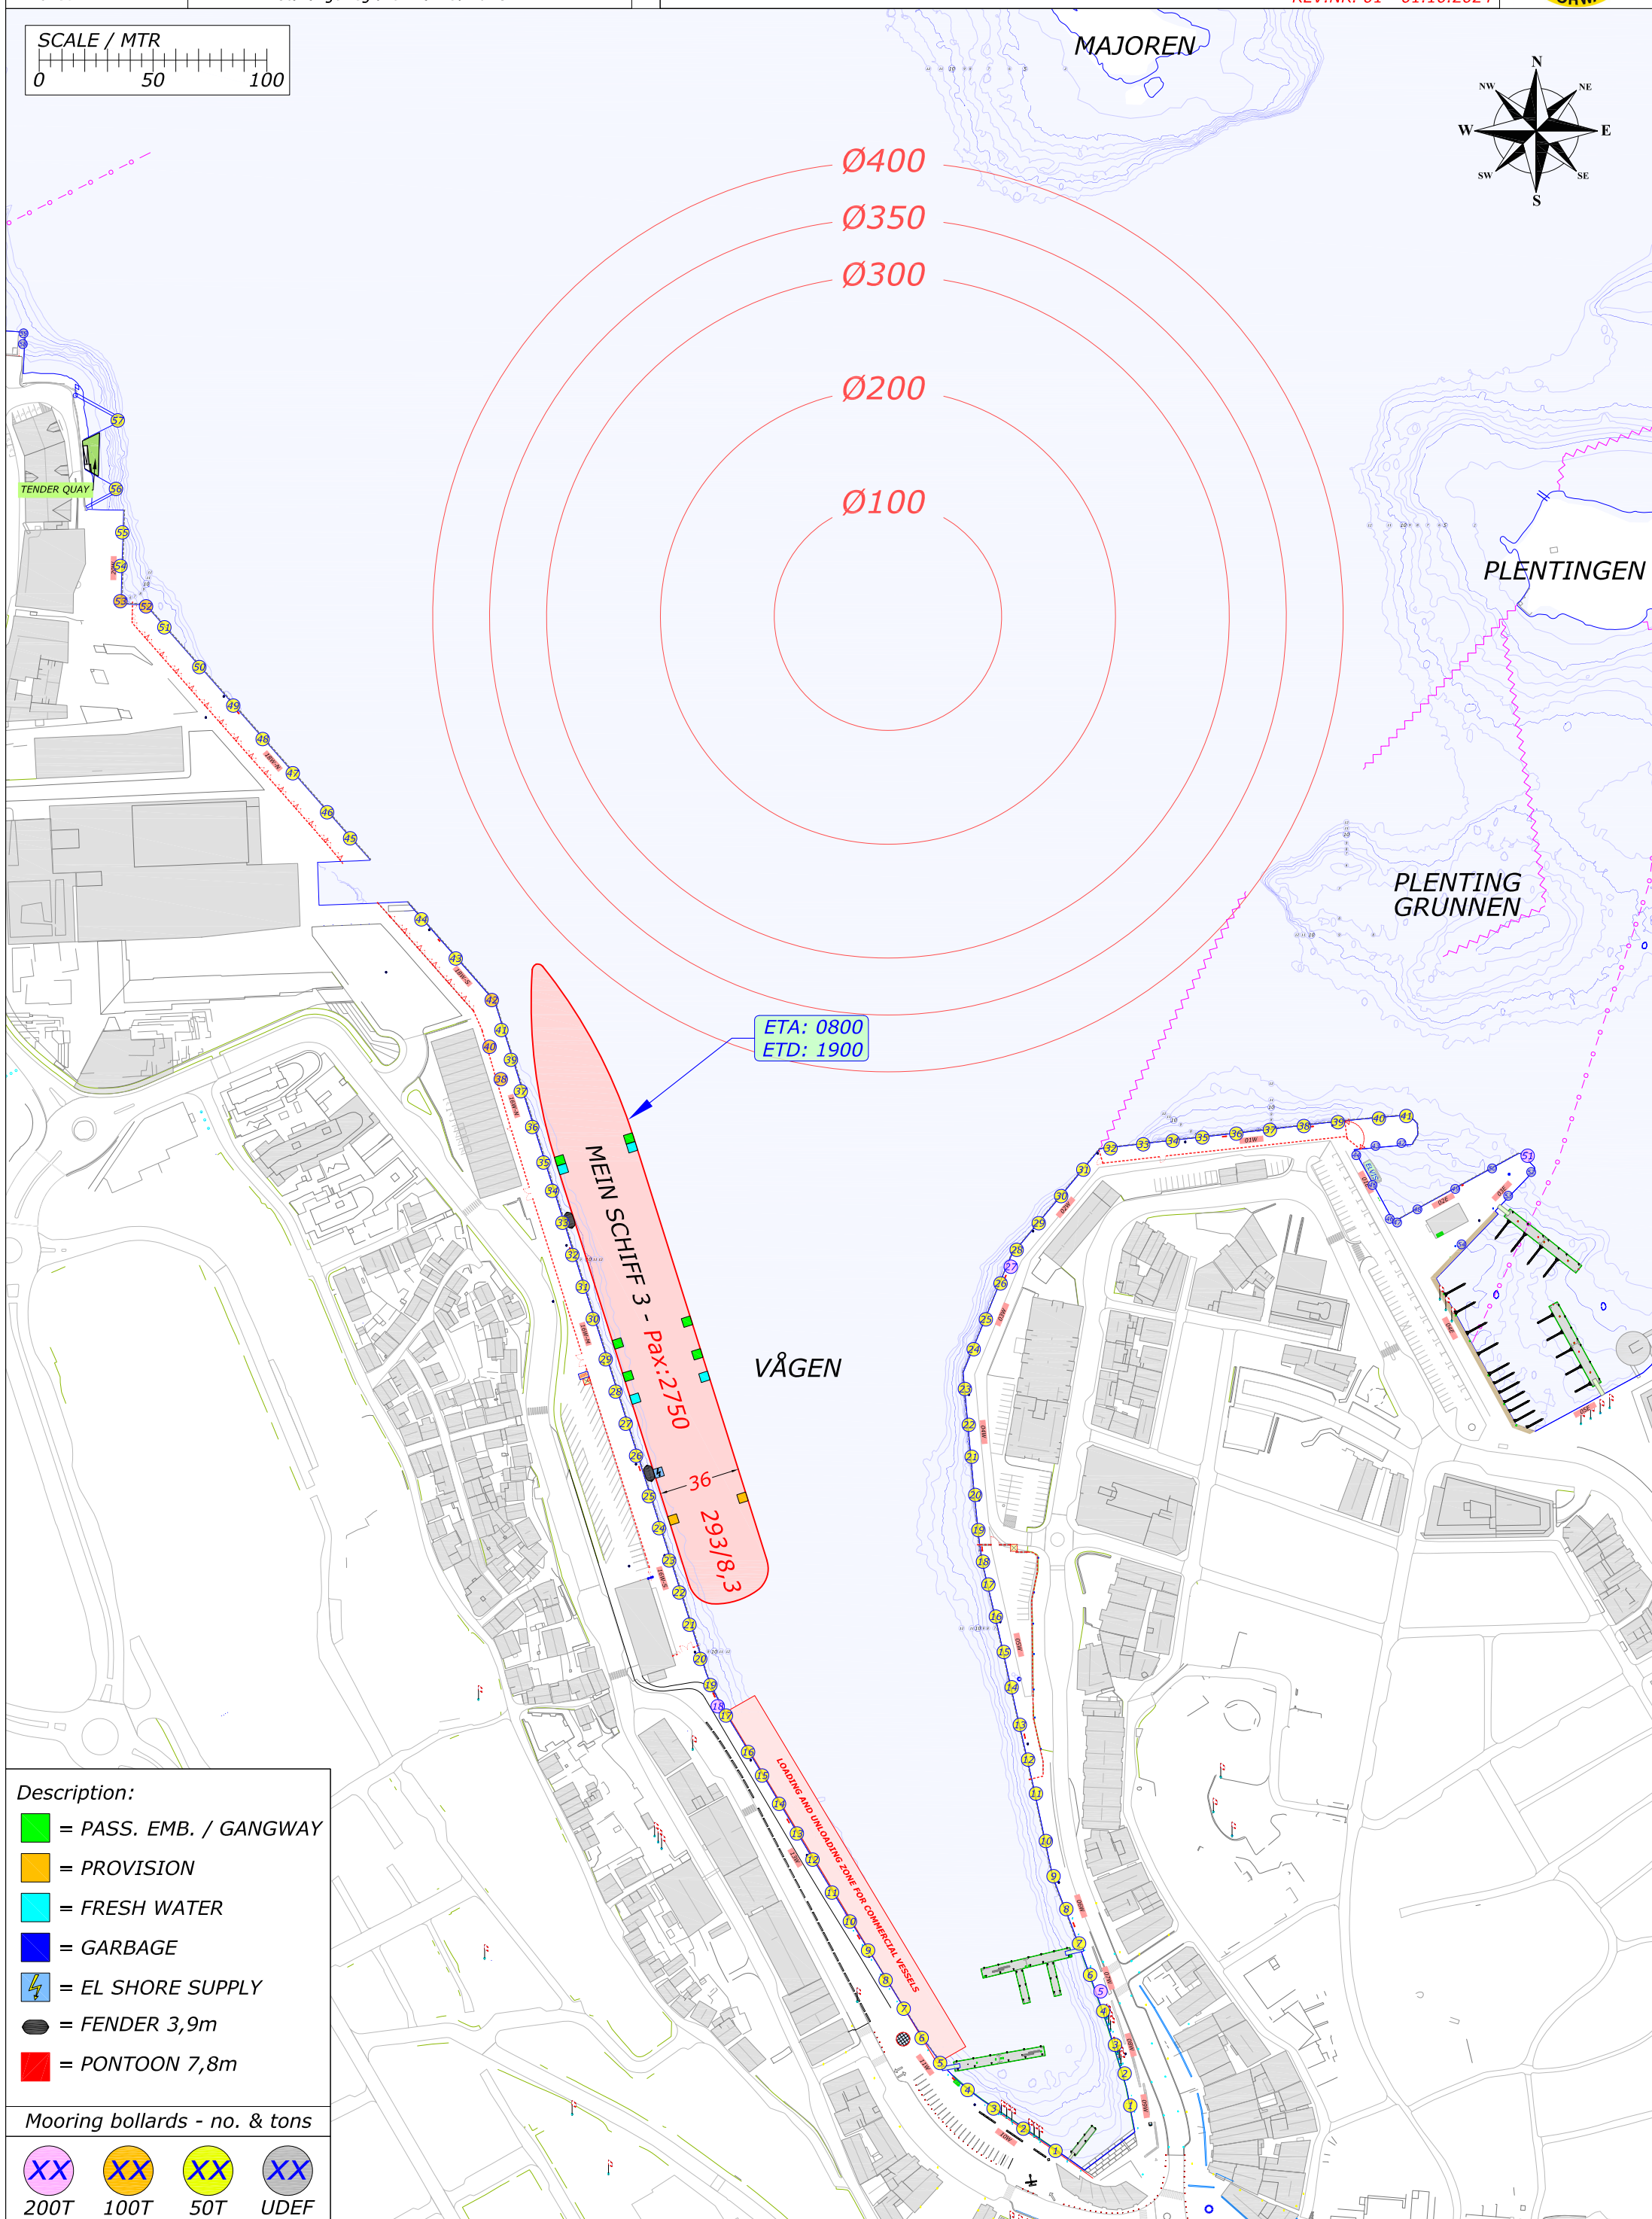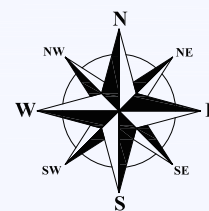

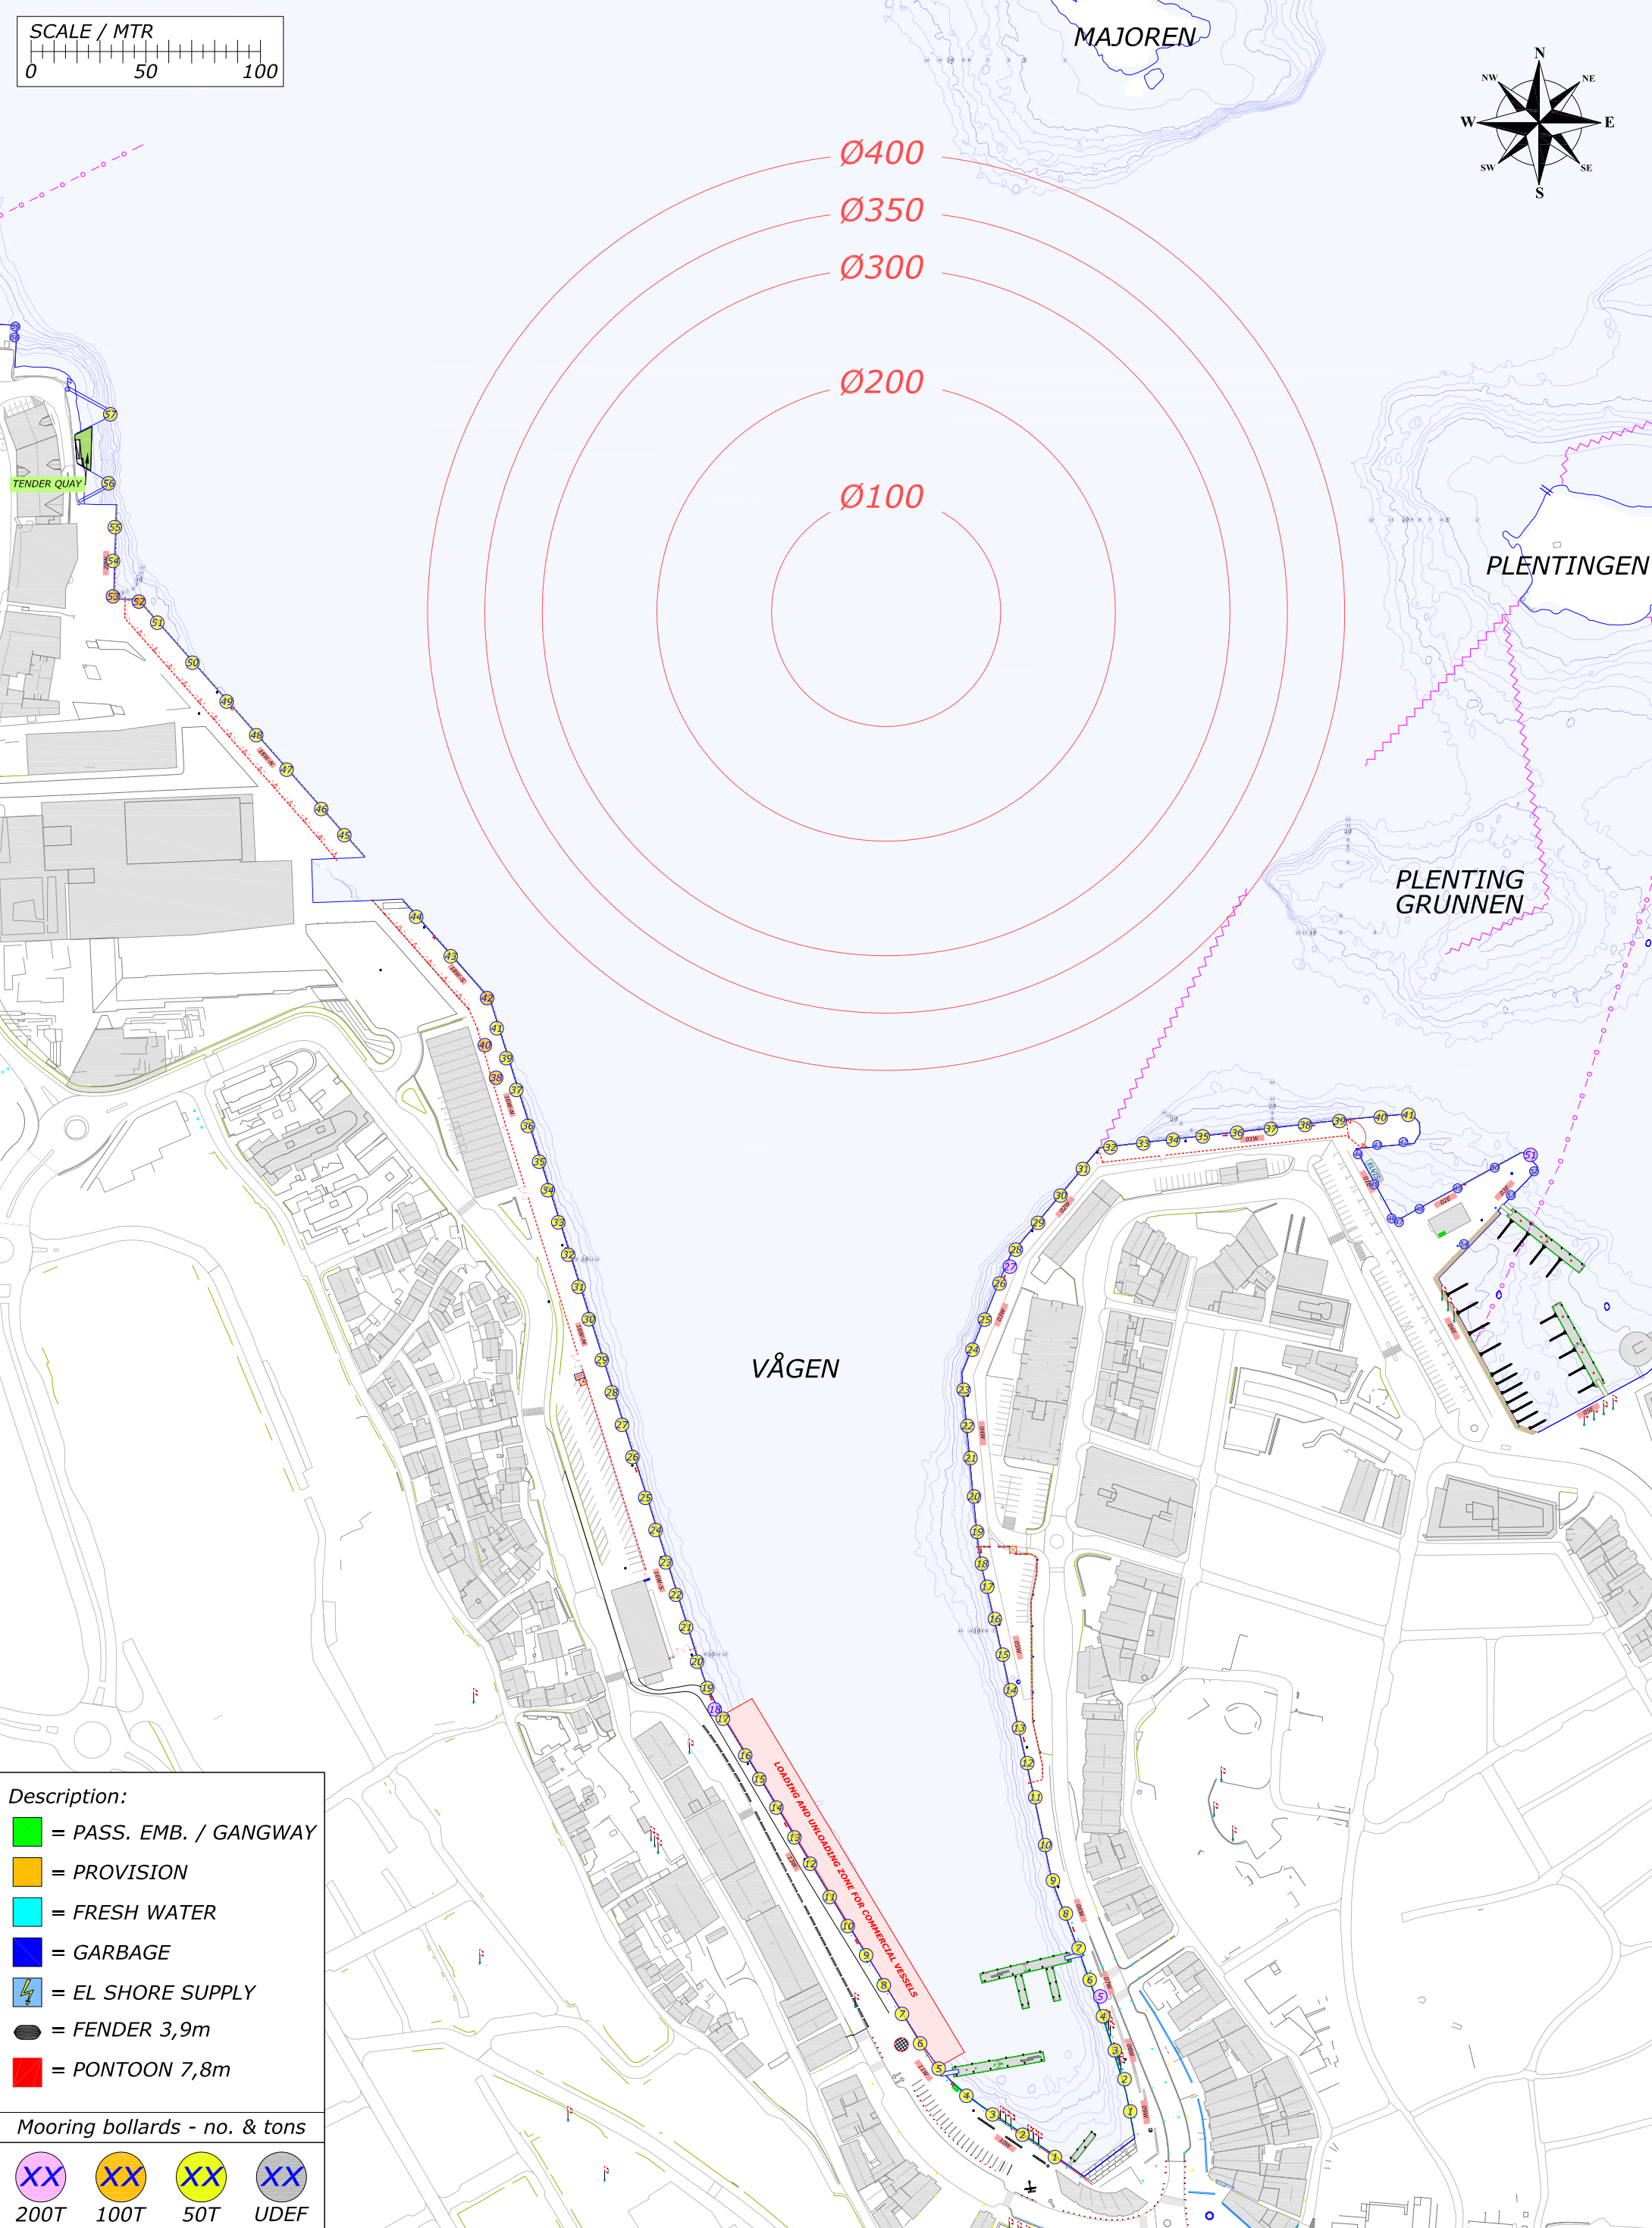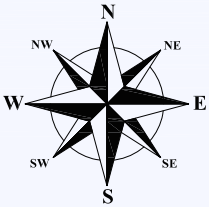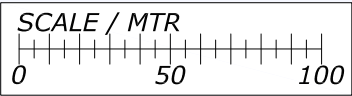

- Description:
-  = PASS. EMB. / GANGWAY
 -  = PROVISION
 -  = FRESH WATER
 -  = GARBAGE
 -  = EL SHORE SUPPLY
 -  = FENDER 3,9m
 -  = PONTOON 7,8m

Mooring bollards - no. & tons



