


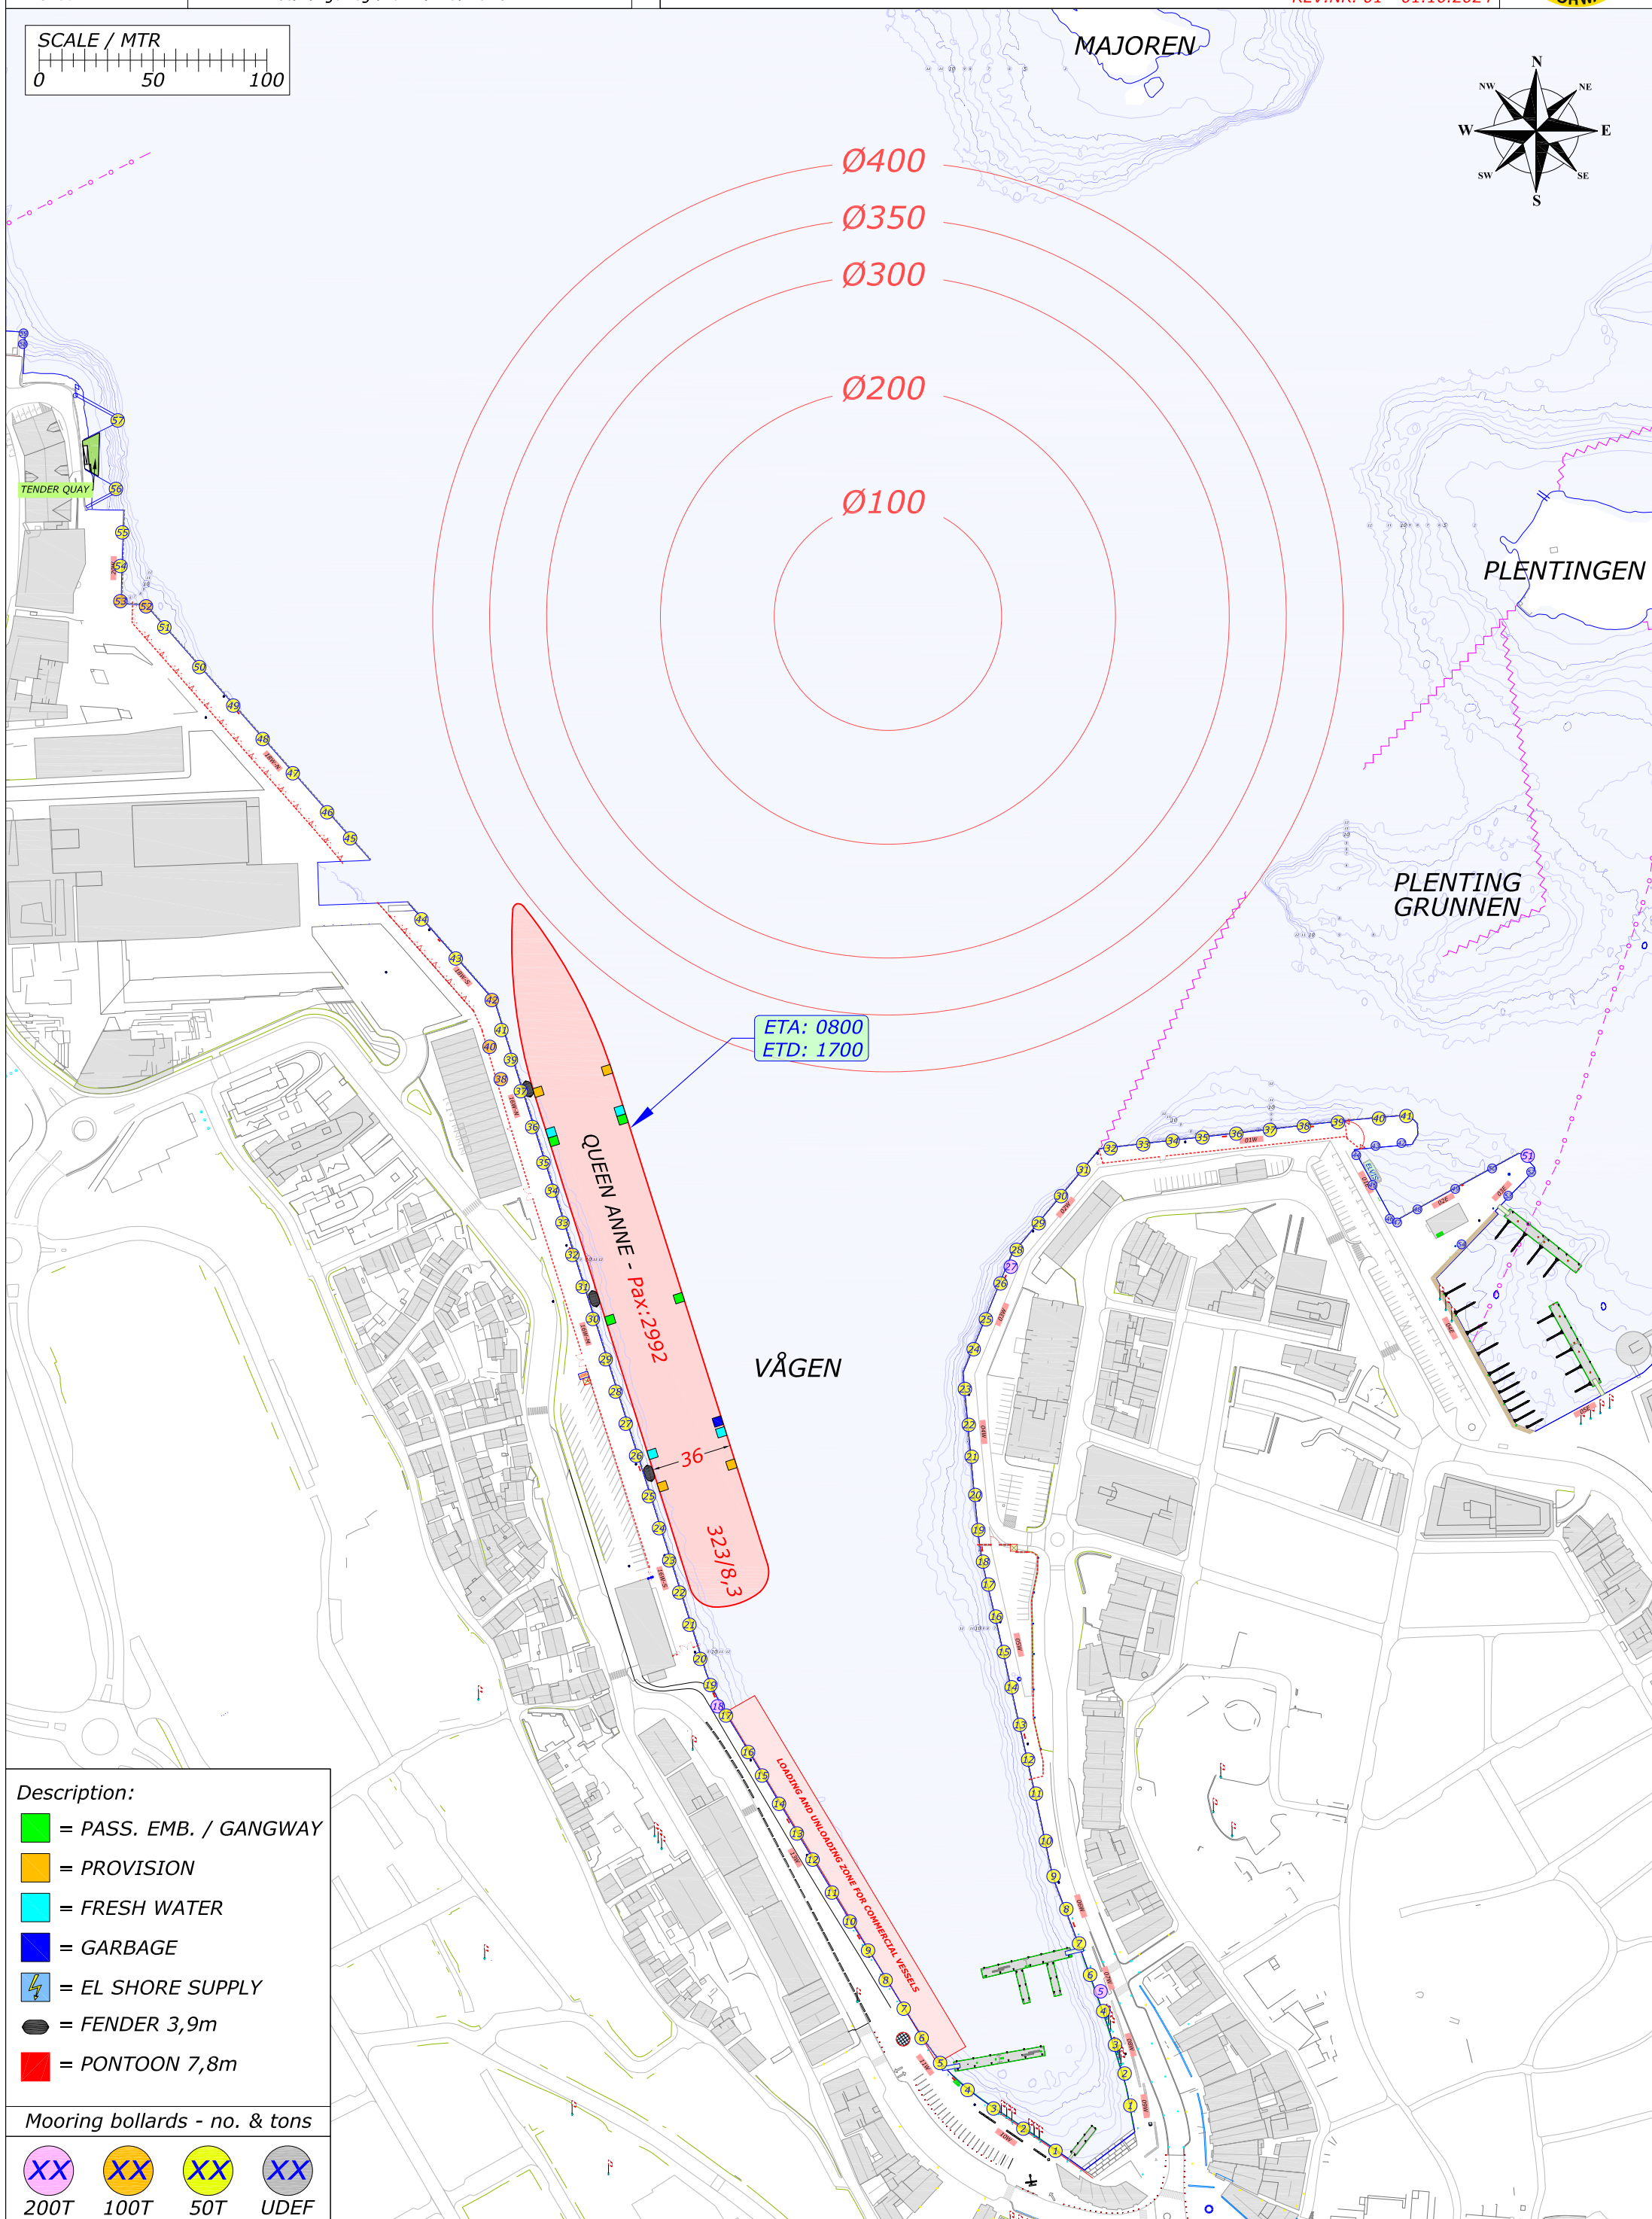
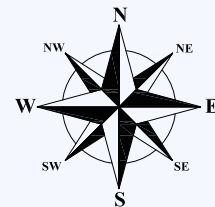


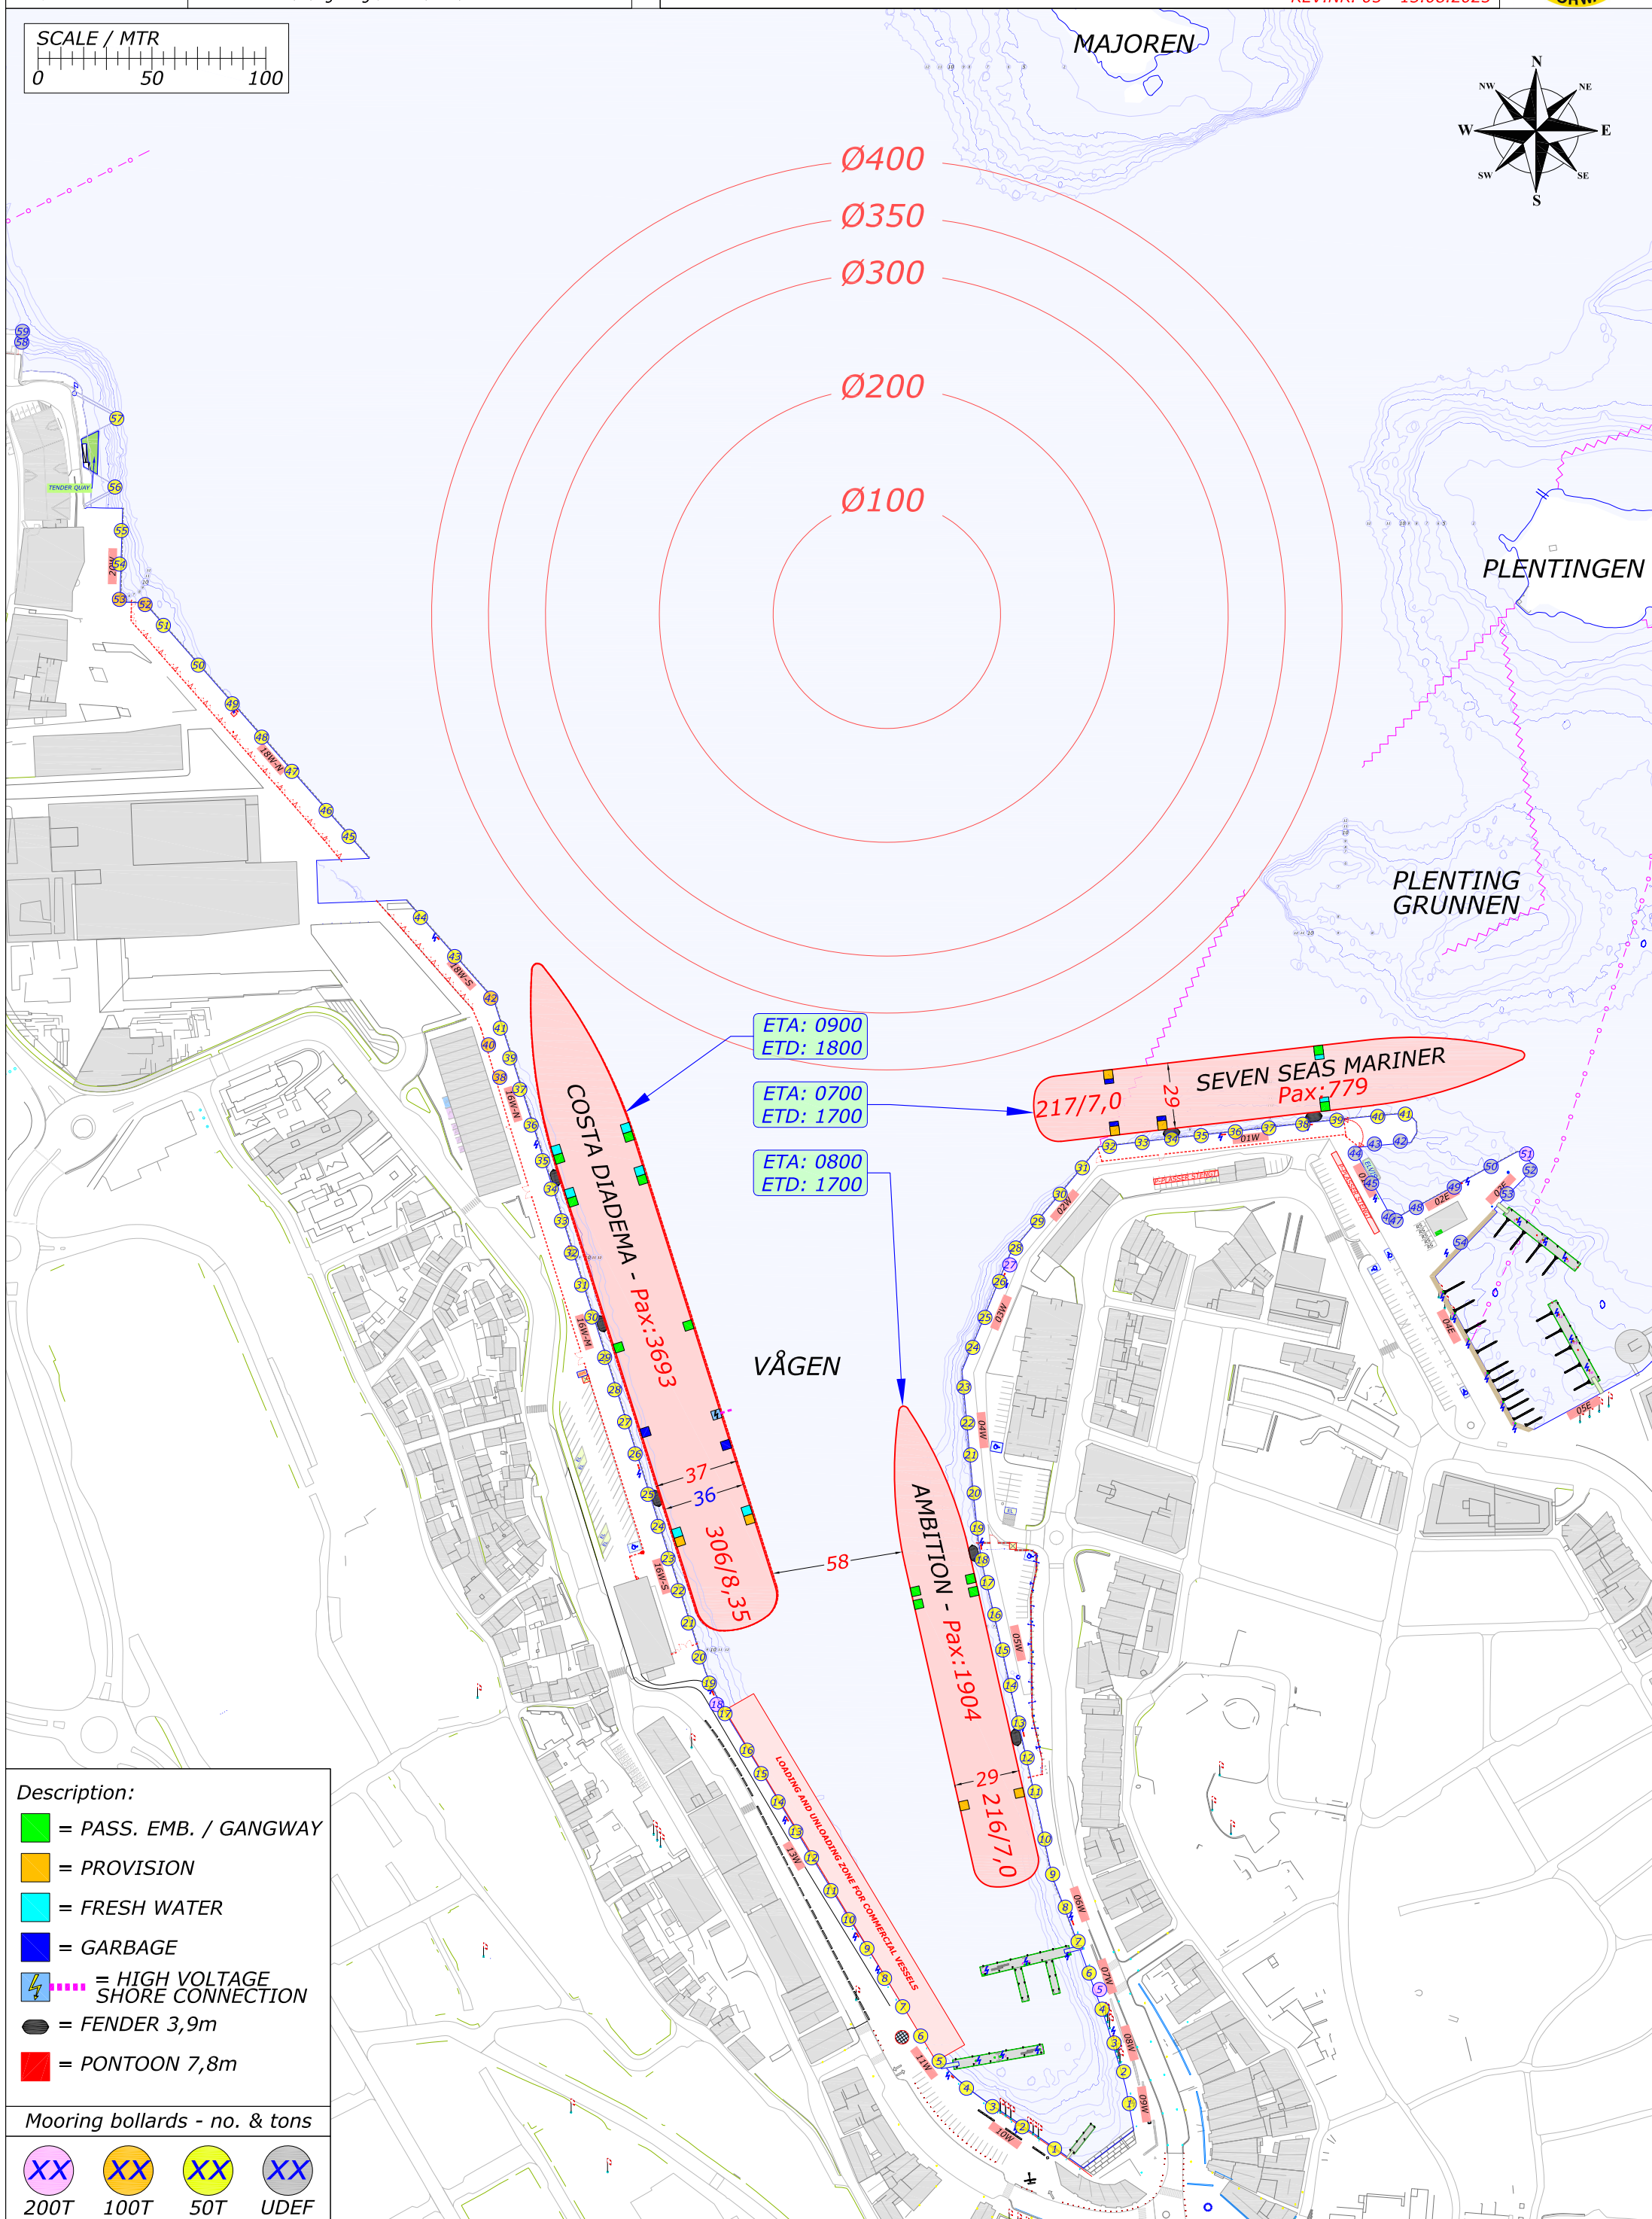

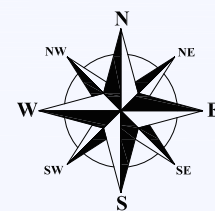

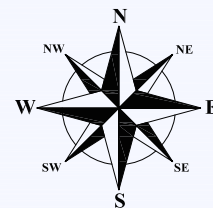




GANDSFJORDEN


ETA: 1500
ETD: 2000







250T 100T 50T 25T


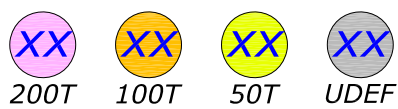


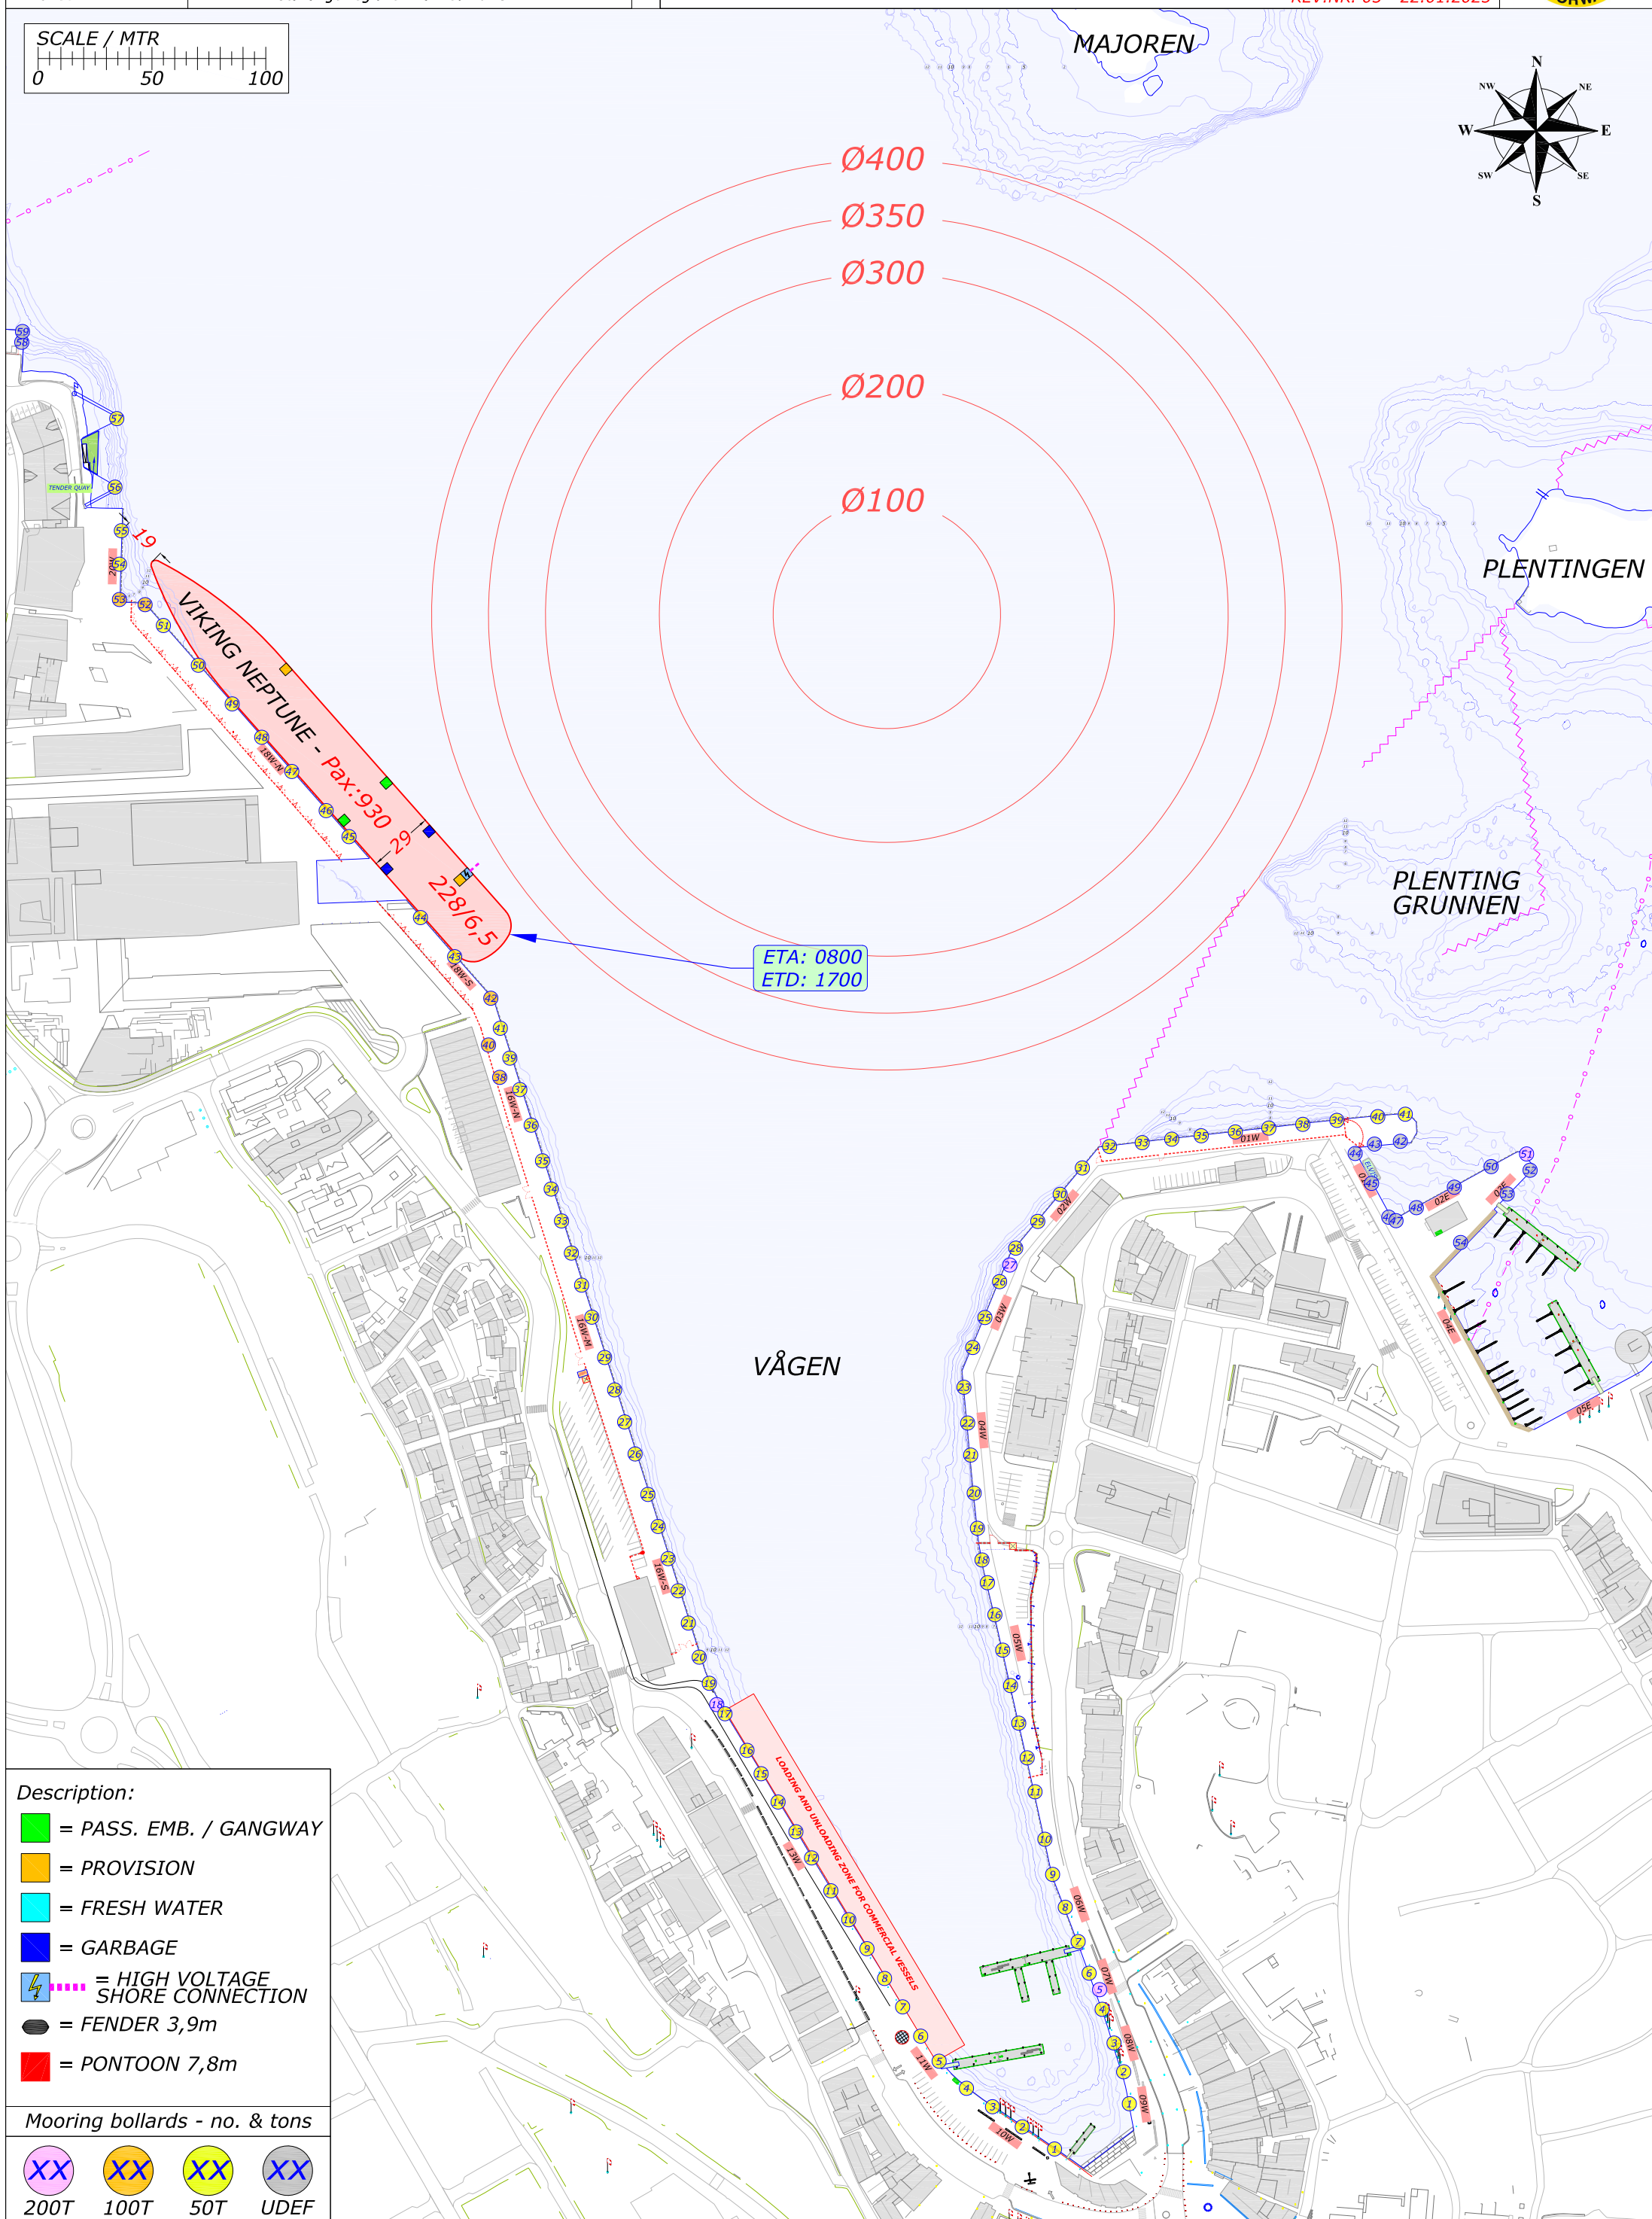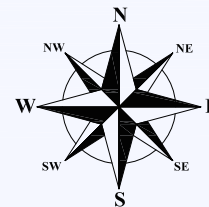

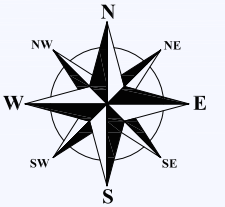

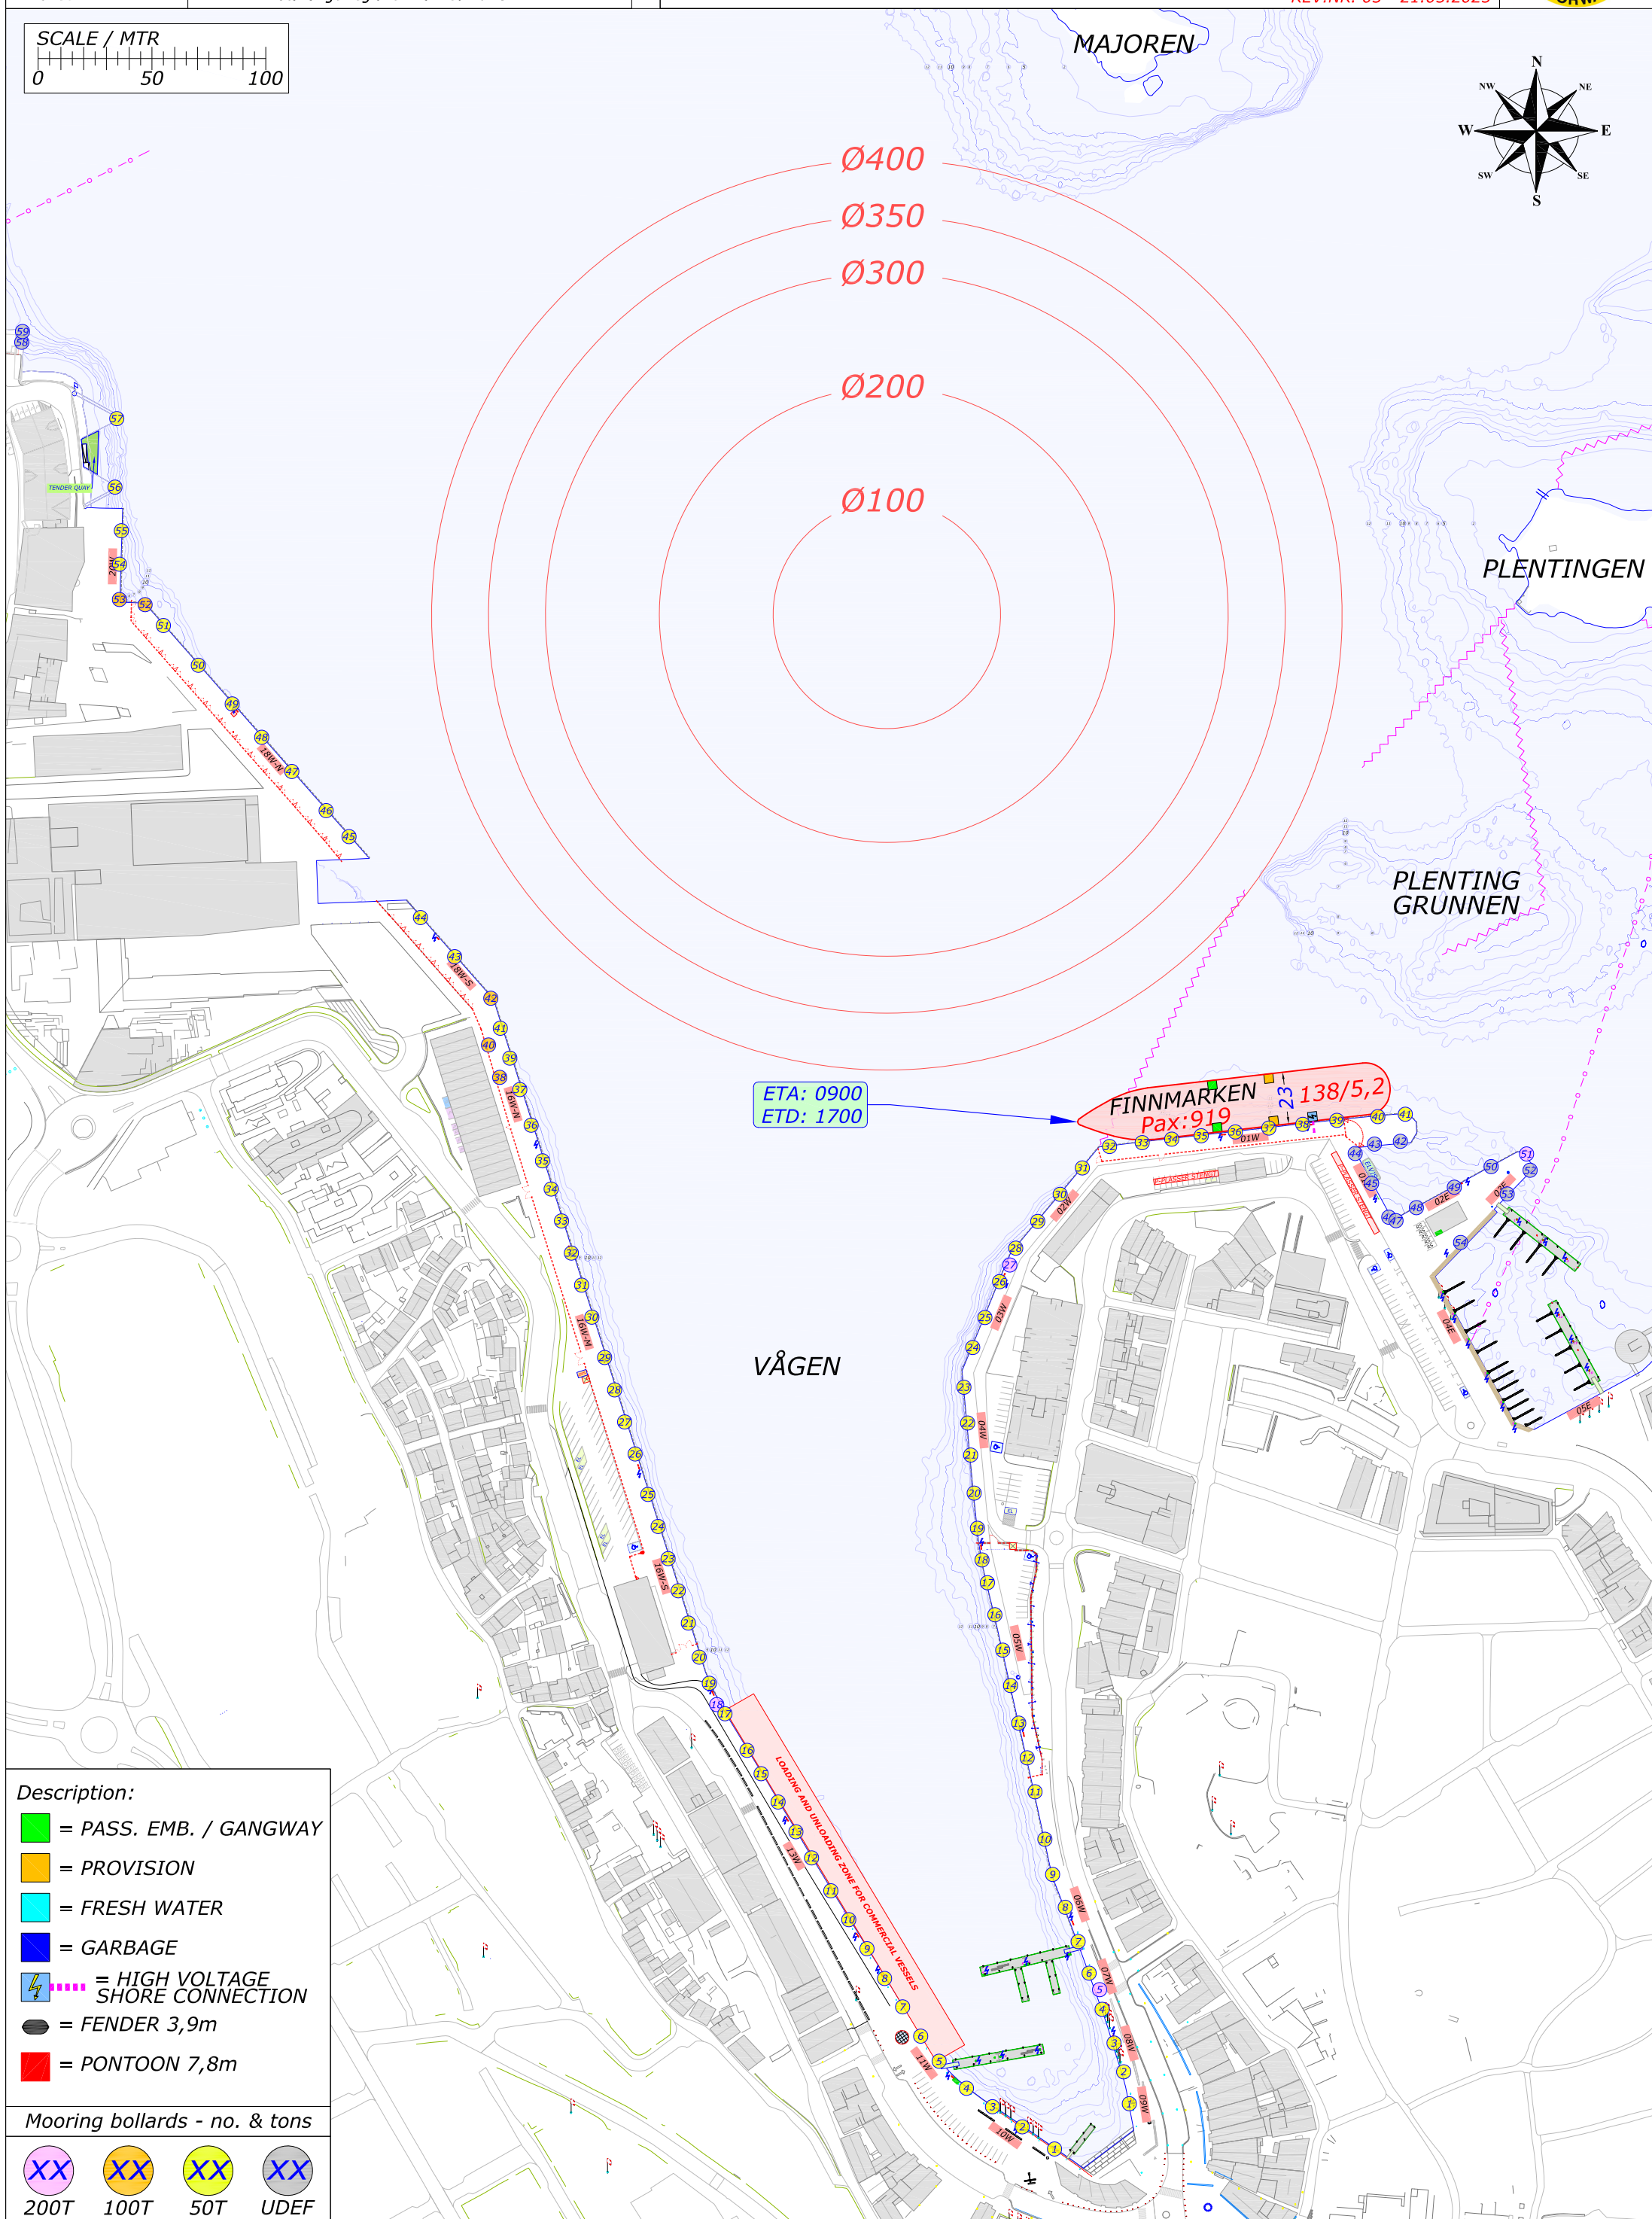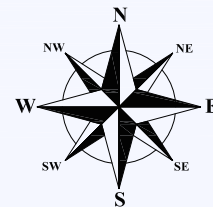

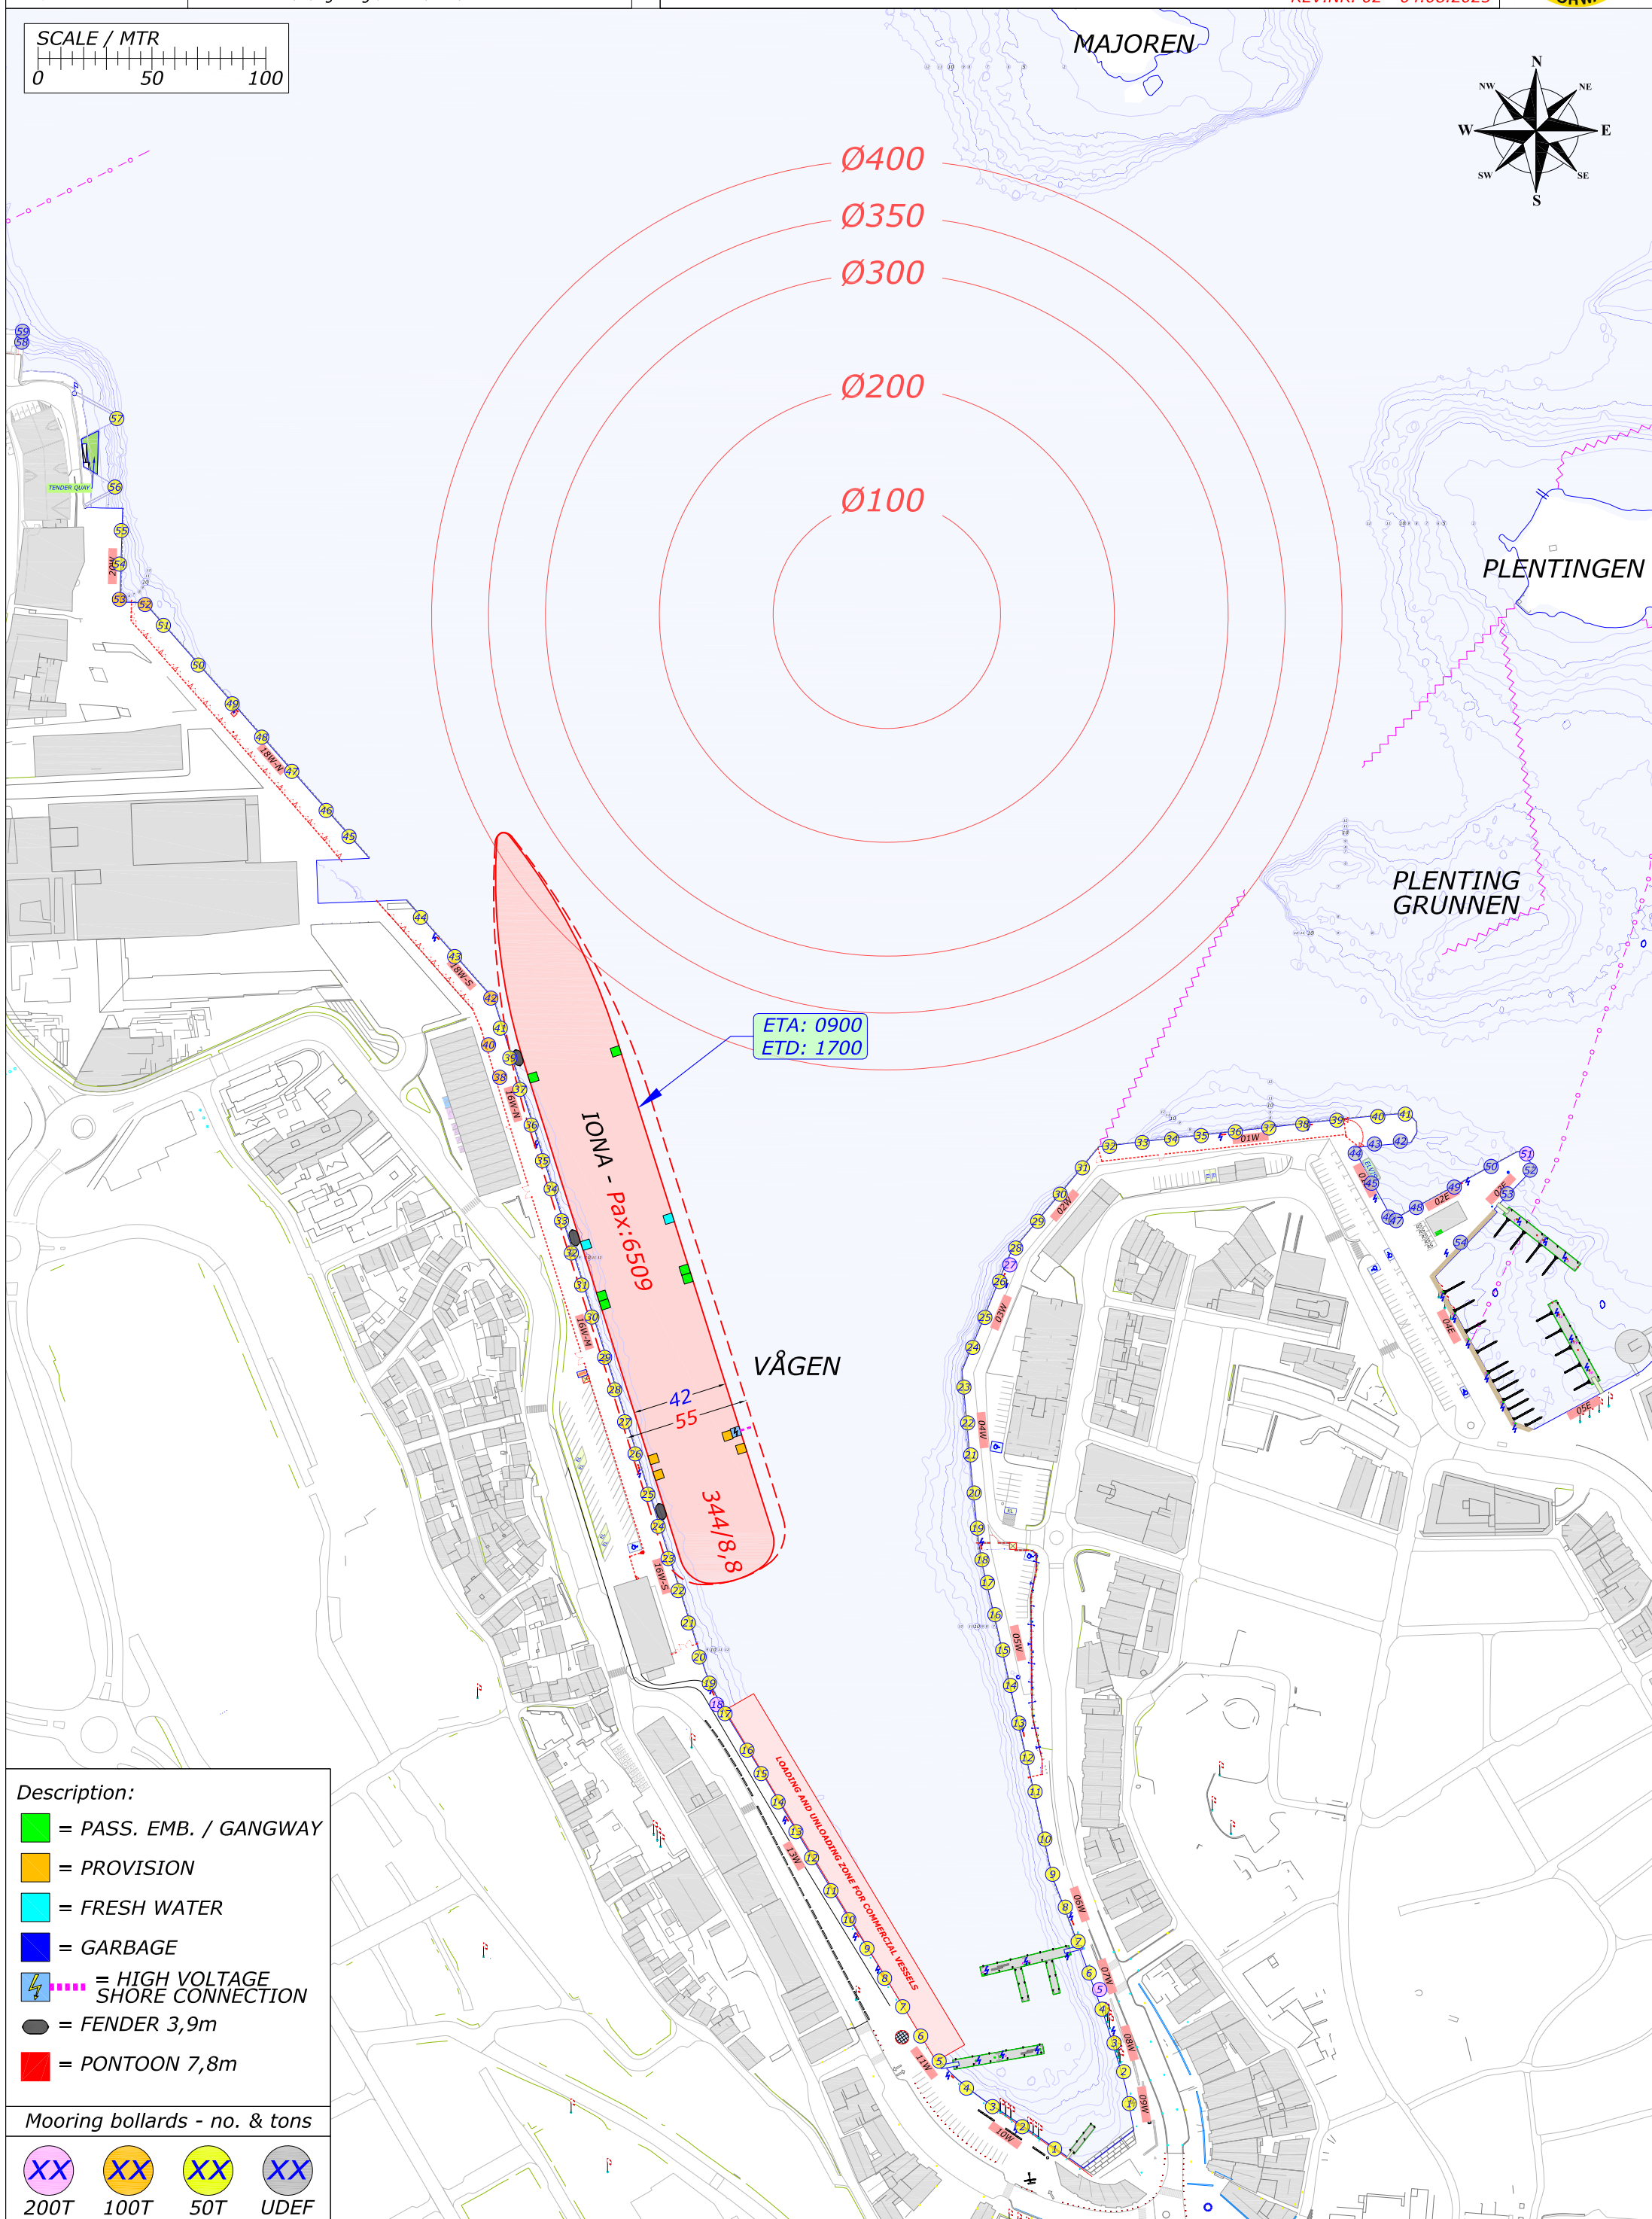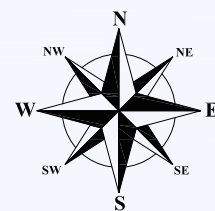

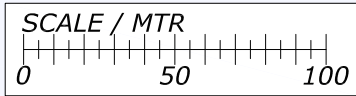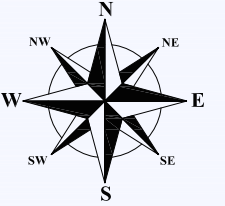

LURAVIKA

LURA

SOMANESET

VASCO DA GAMA
219/7,7
31
Pax:1520


ETA: 1200
ETD: 2000


GANDSFJORDEN




Description:

-  = PASS. EMB. / GANGWAY
-  = PROVISION
-  = FRESH WATER
-  = GARBAGE
-  = HIGH VOLTAGE
 SHORE CONNECTION
-  = FENDER 3,9m
-  = PONTOON 7,8m

Mooring bollards - no. & tons

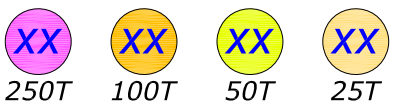

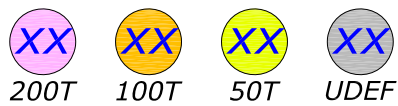

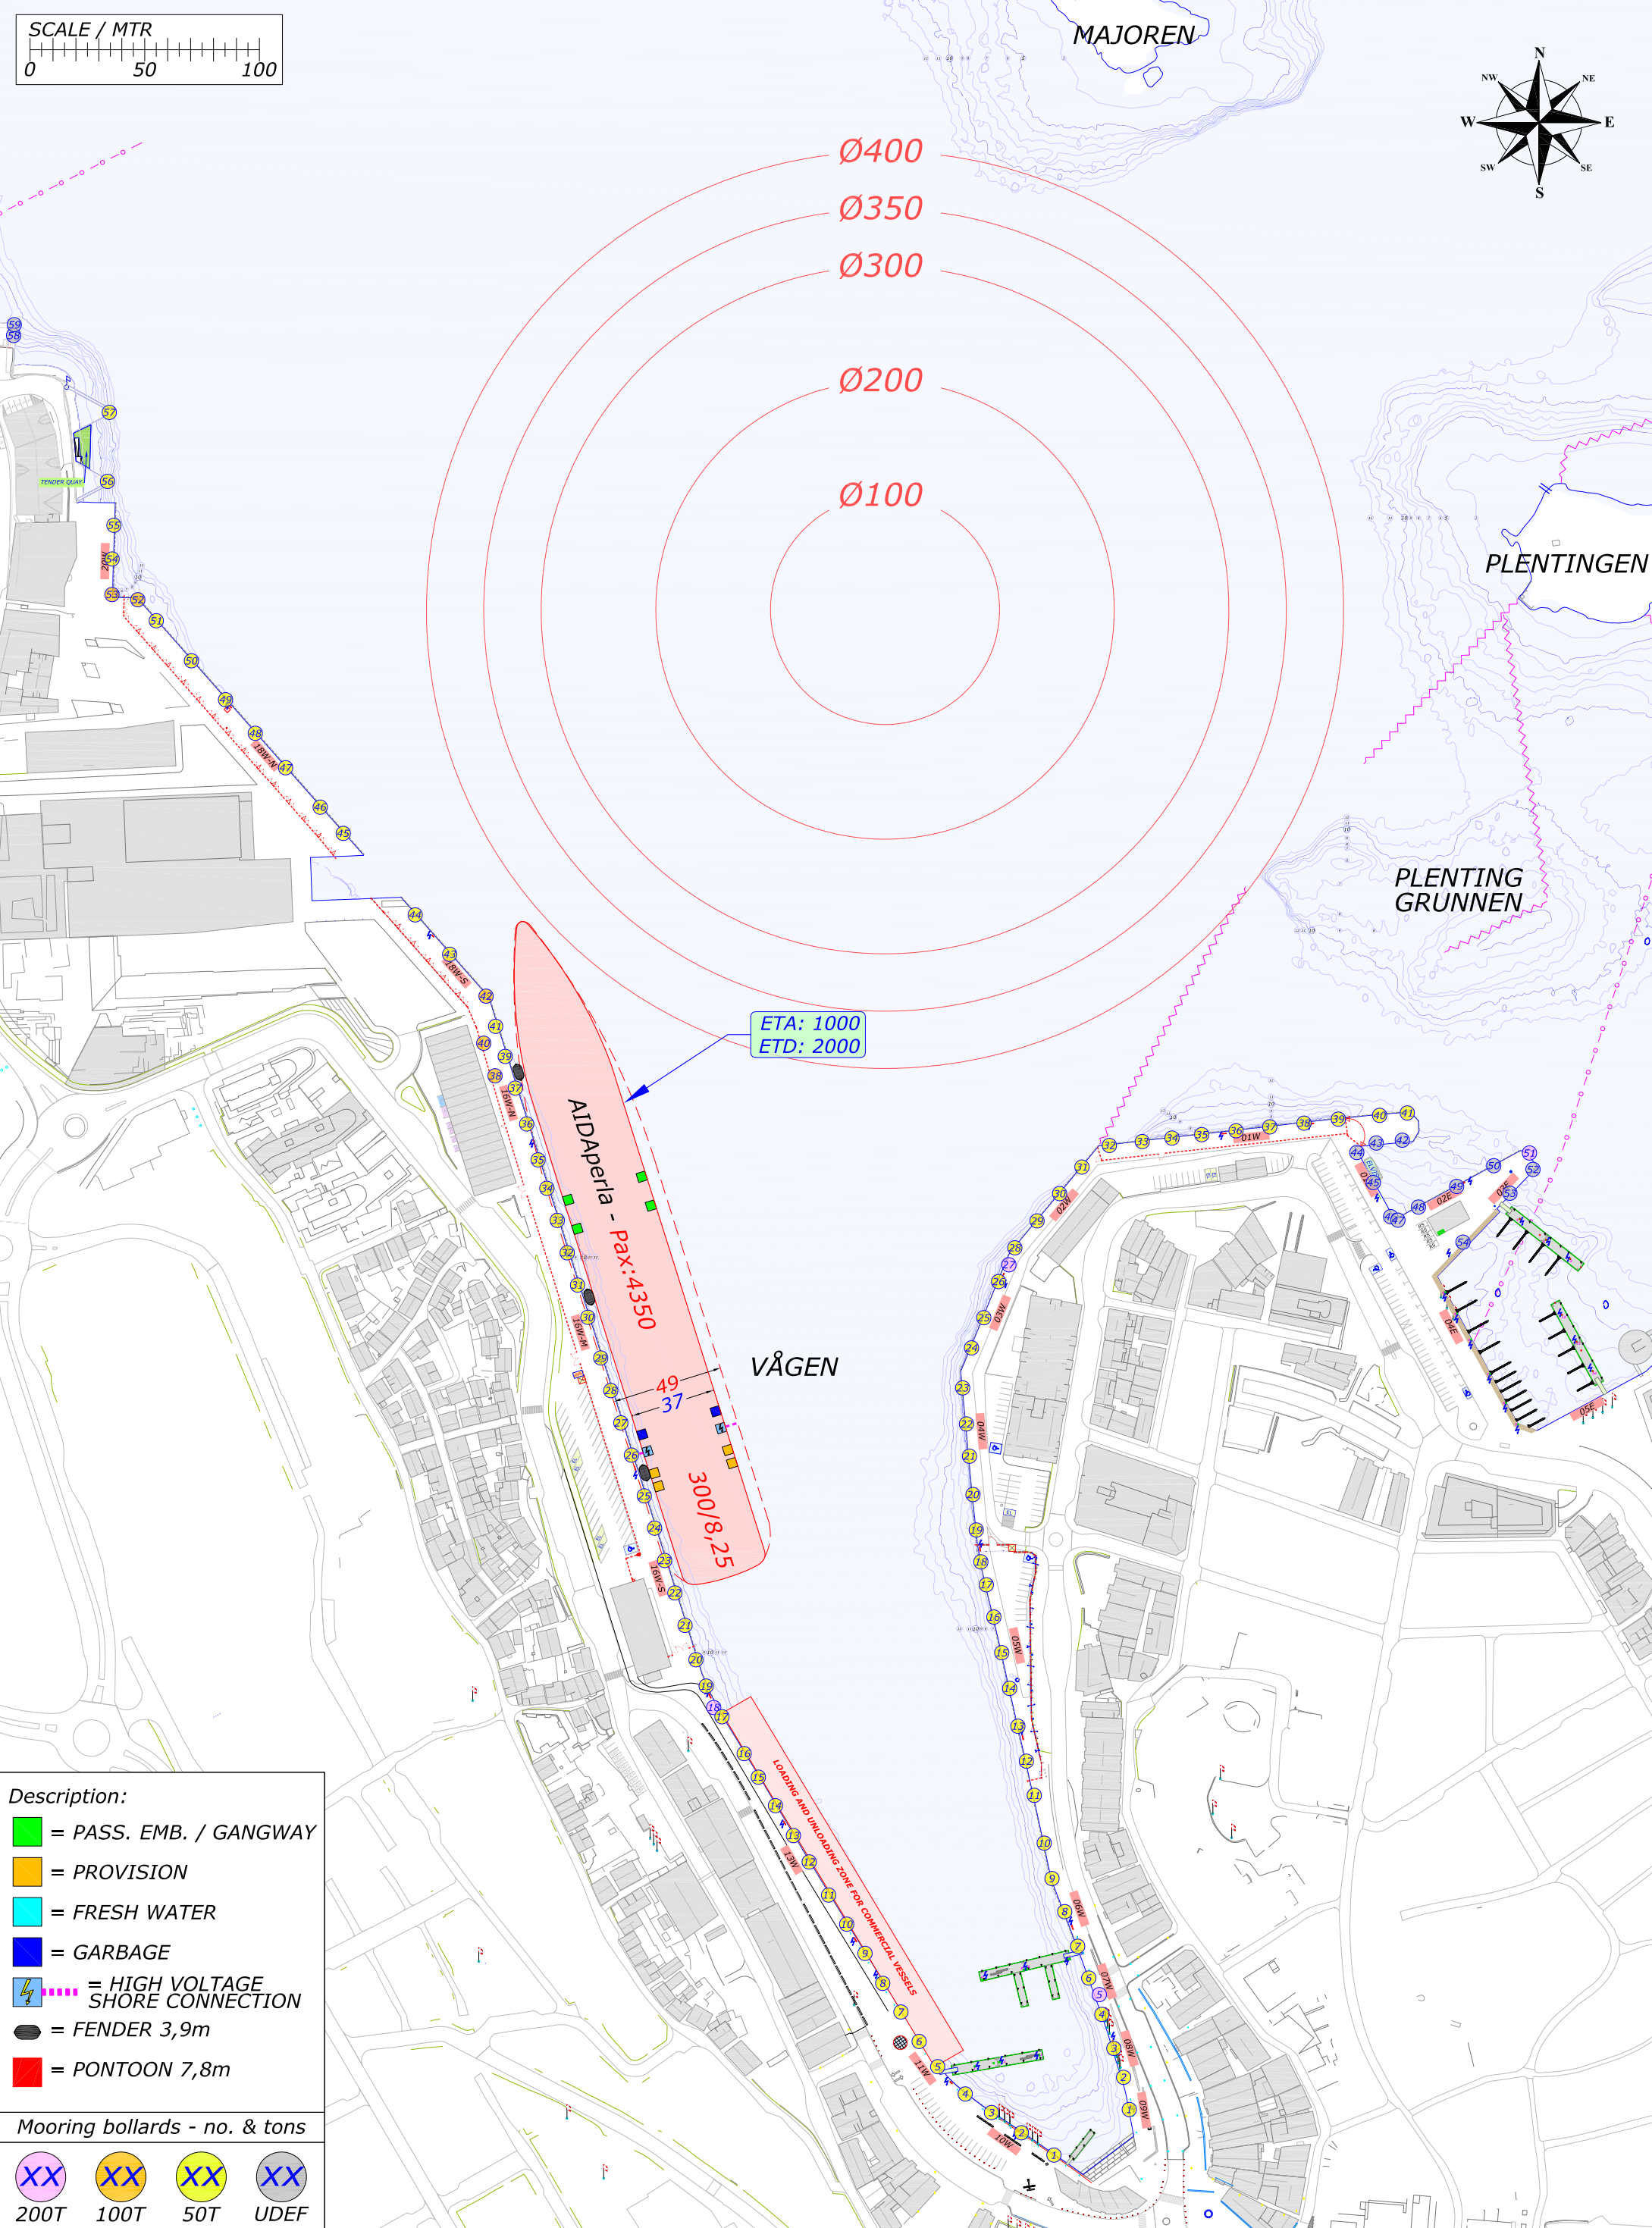
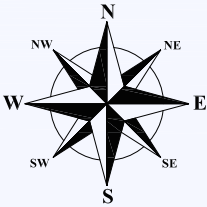
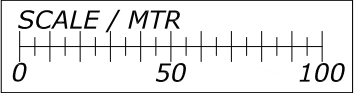


Description:

-  = PASS. EMB. / GANGWAY
-  = PROVISION
-  = FRESH WATER
-  = GARBAGE
-  = HIGH VOLTAGE SHORE CONNECTION
-  = FENDER 3,9m
-  = PONTOON 7,8m

Mooring bollards - no. & tons


			
200T	100T	50T	UDEF

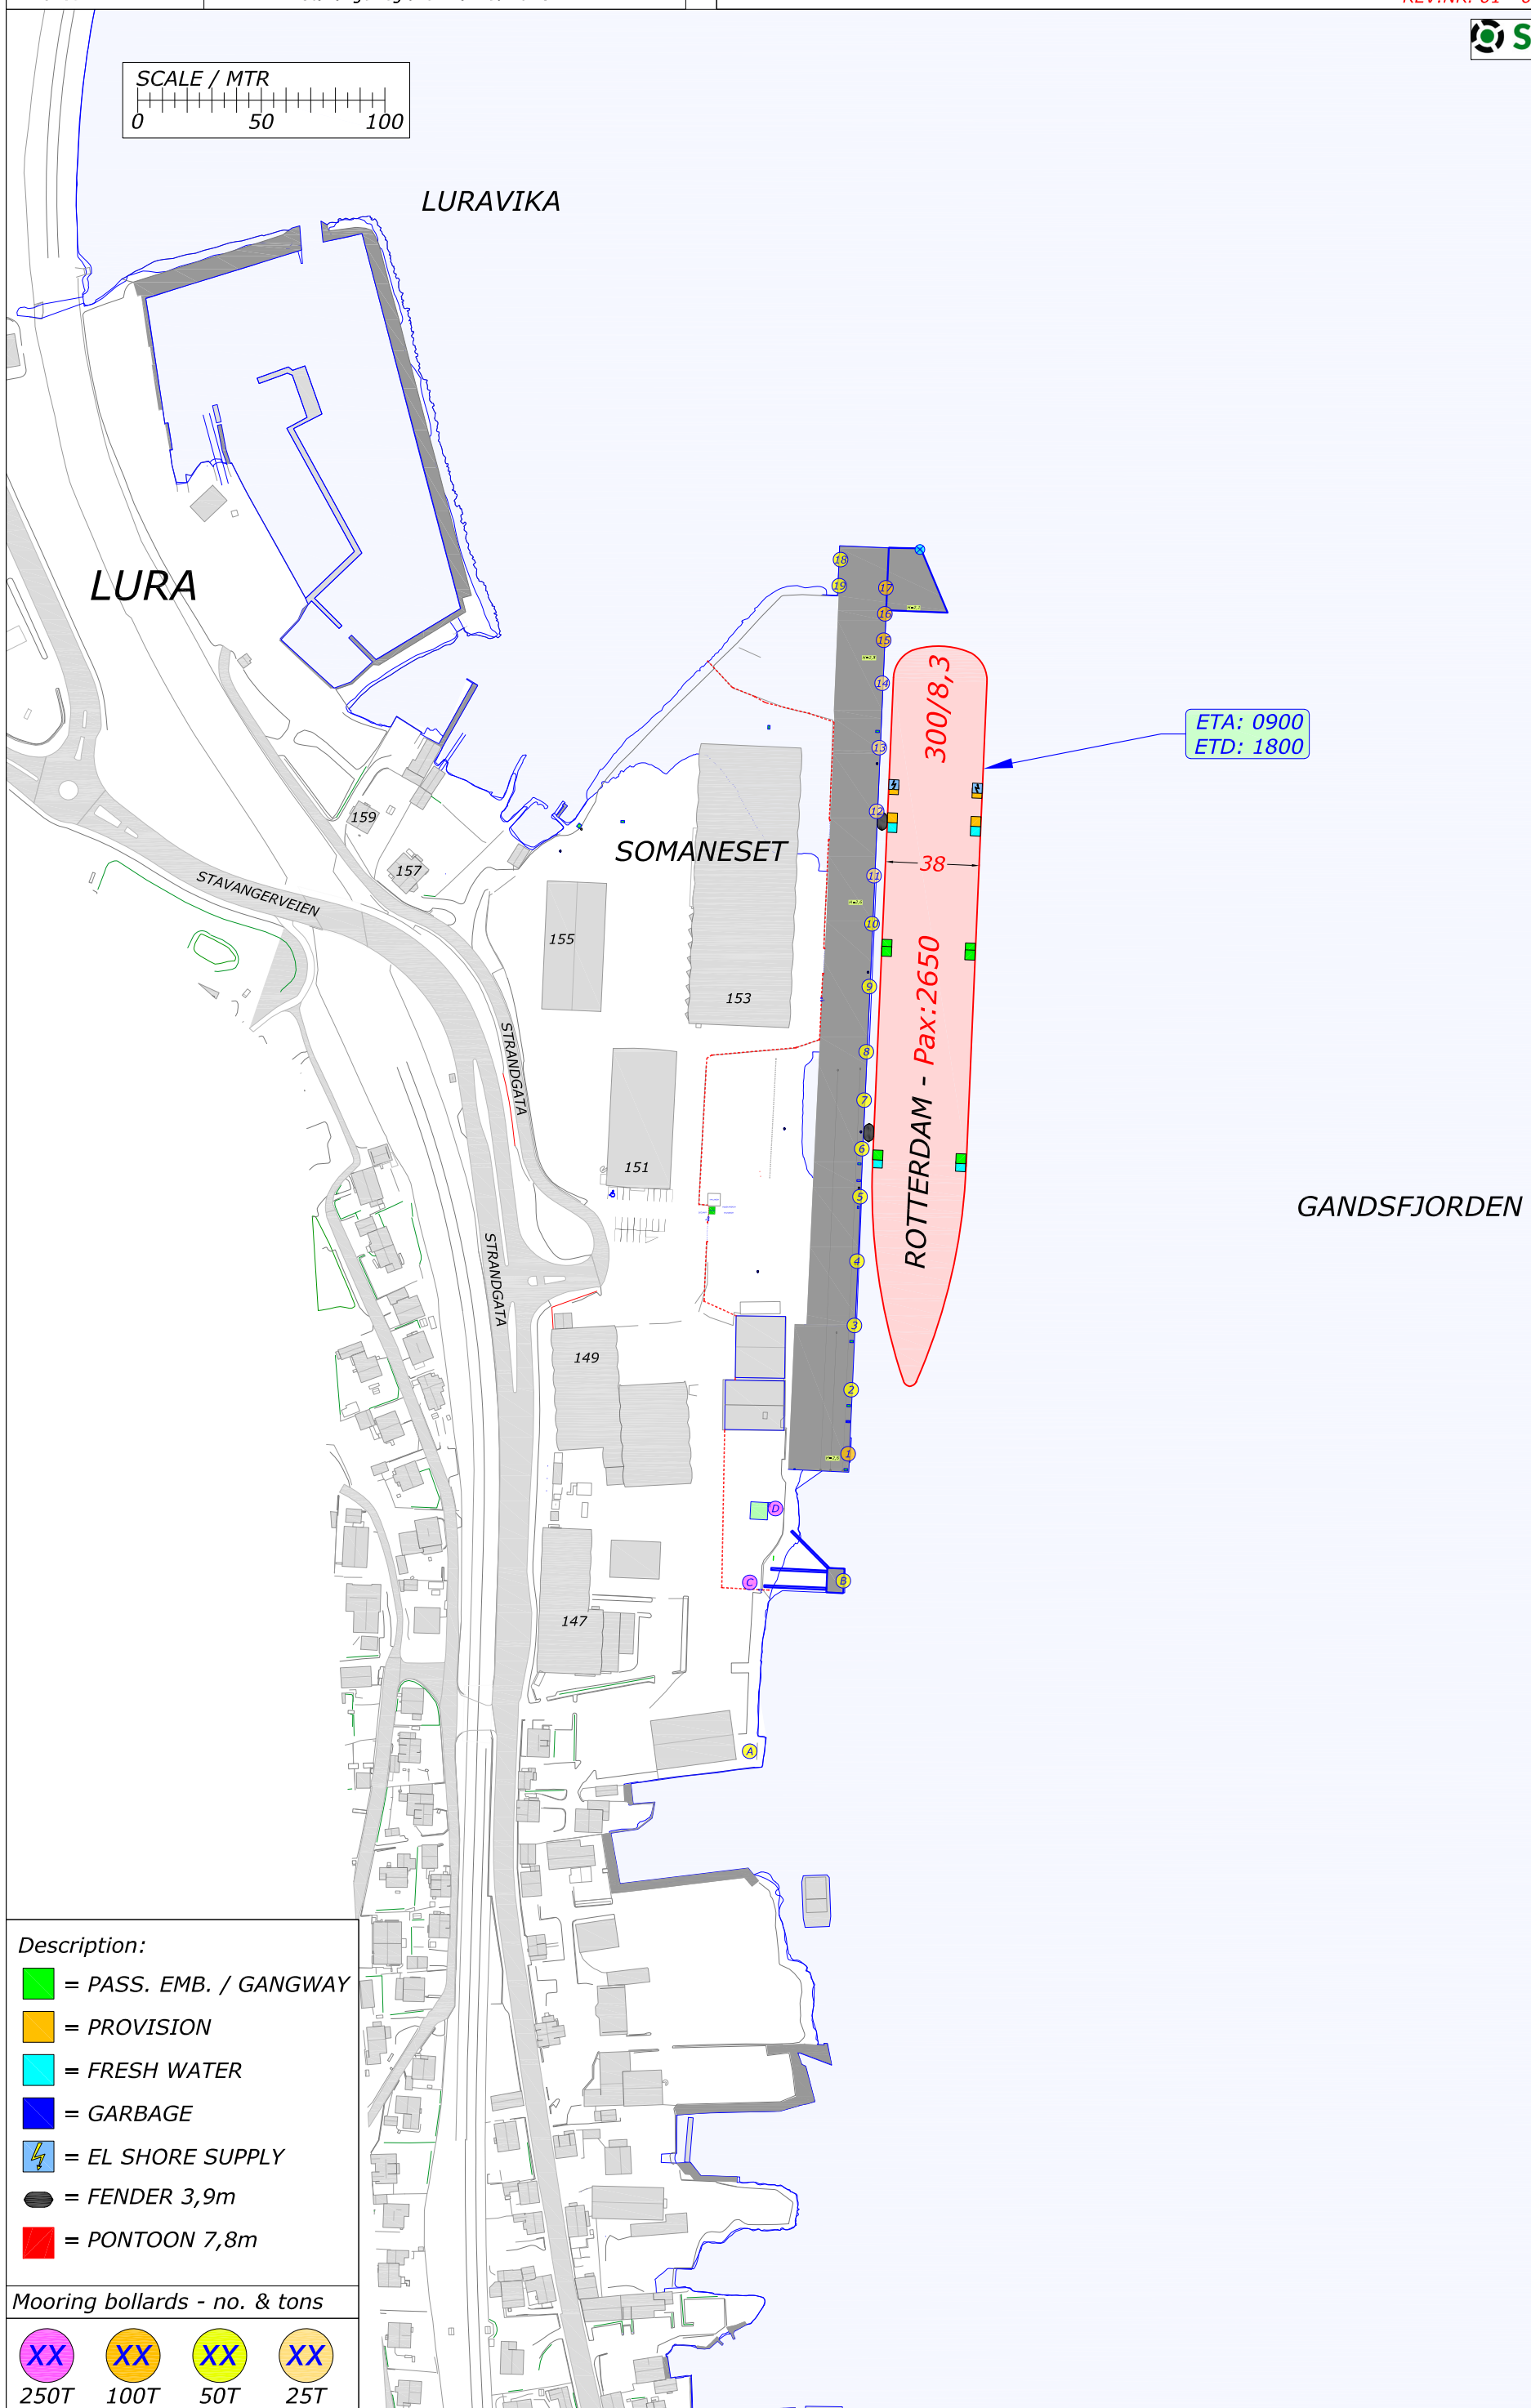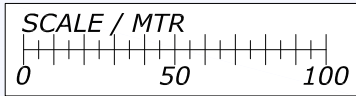
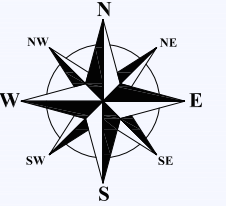




Description:


-  = PASS. EMB. / GANGWAY
-  = PROVISION
-  = FRESH WATER
-  = GARBAGE
-  = EL SHORE SUPPLY
-  = FENDER 3,9m
-  = PONTOON 7,8m




Mooring bollards - no. & tons

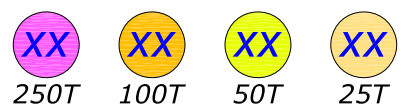

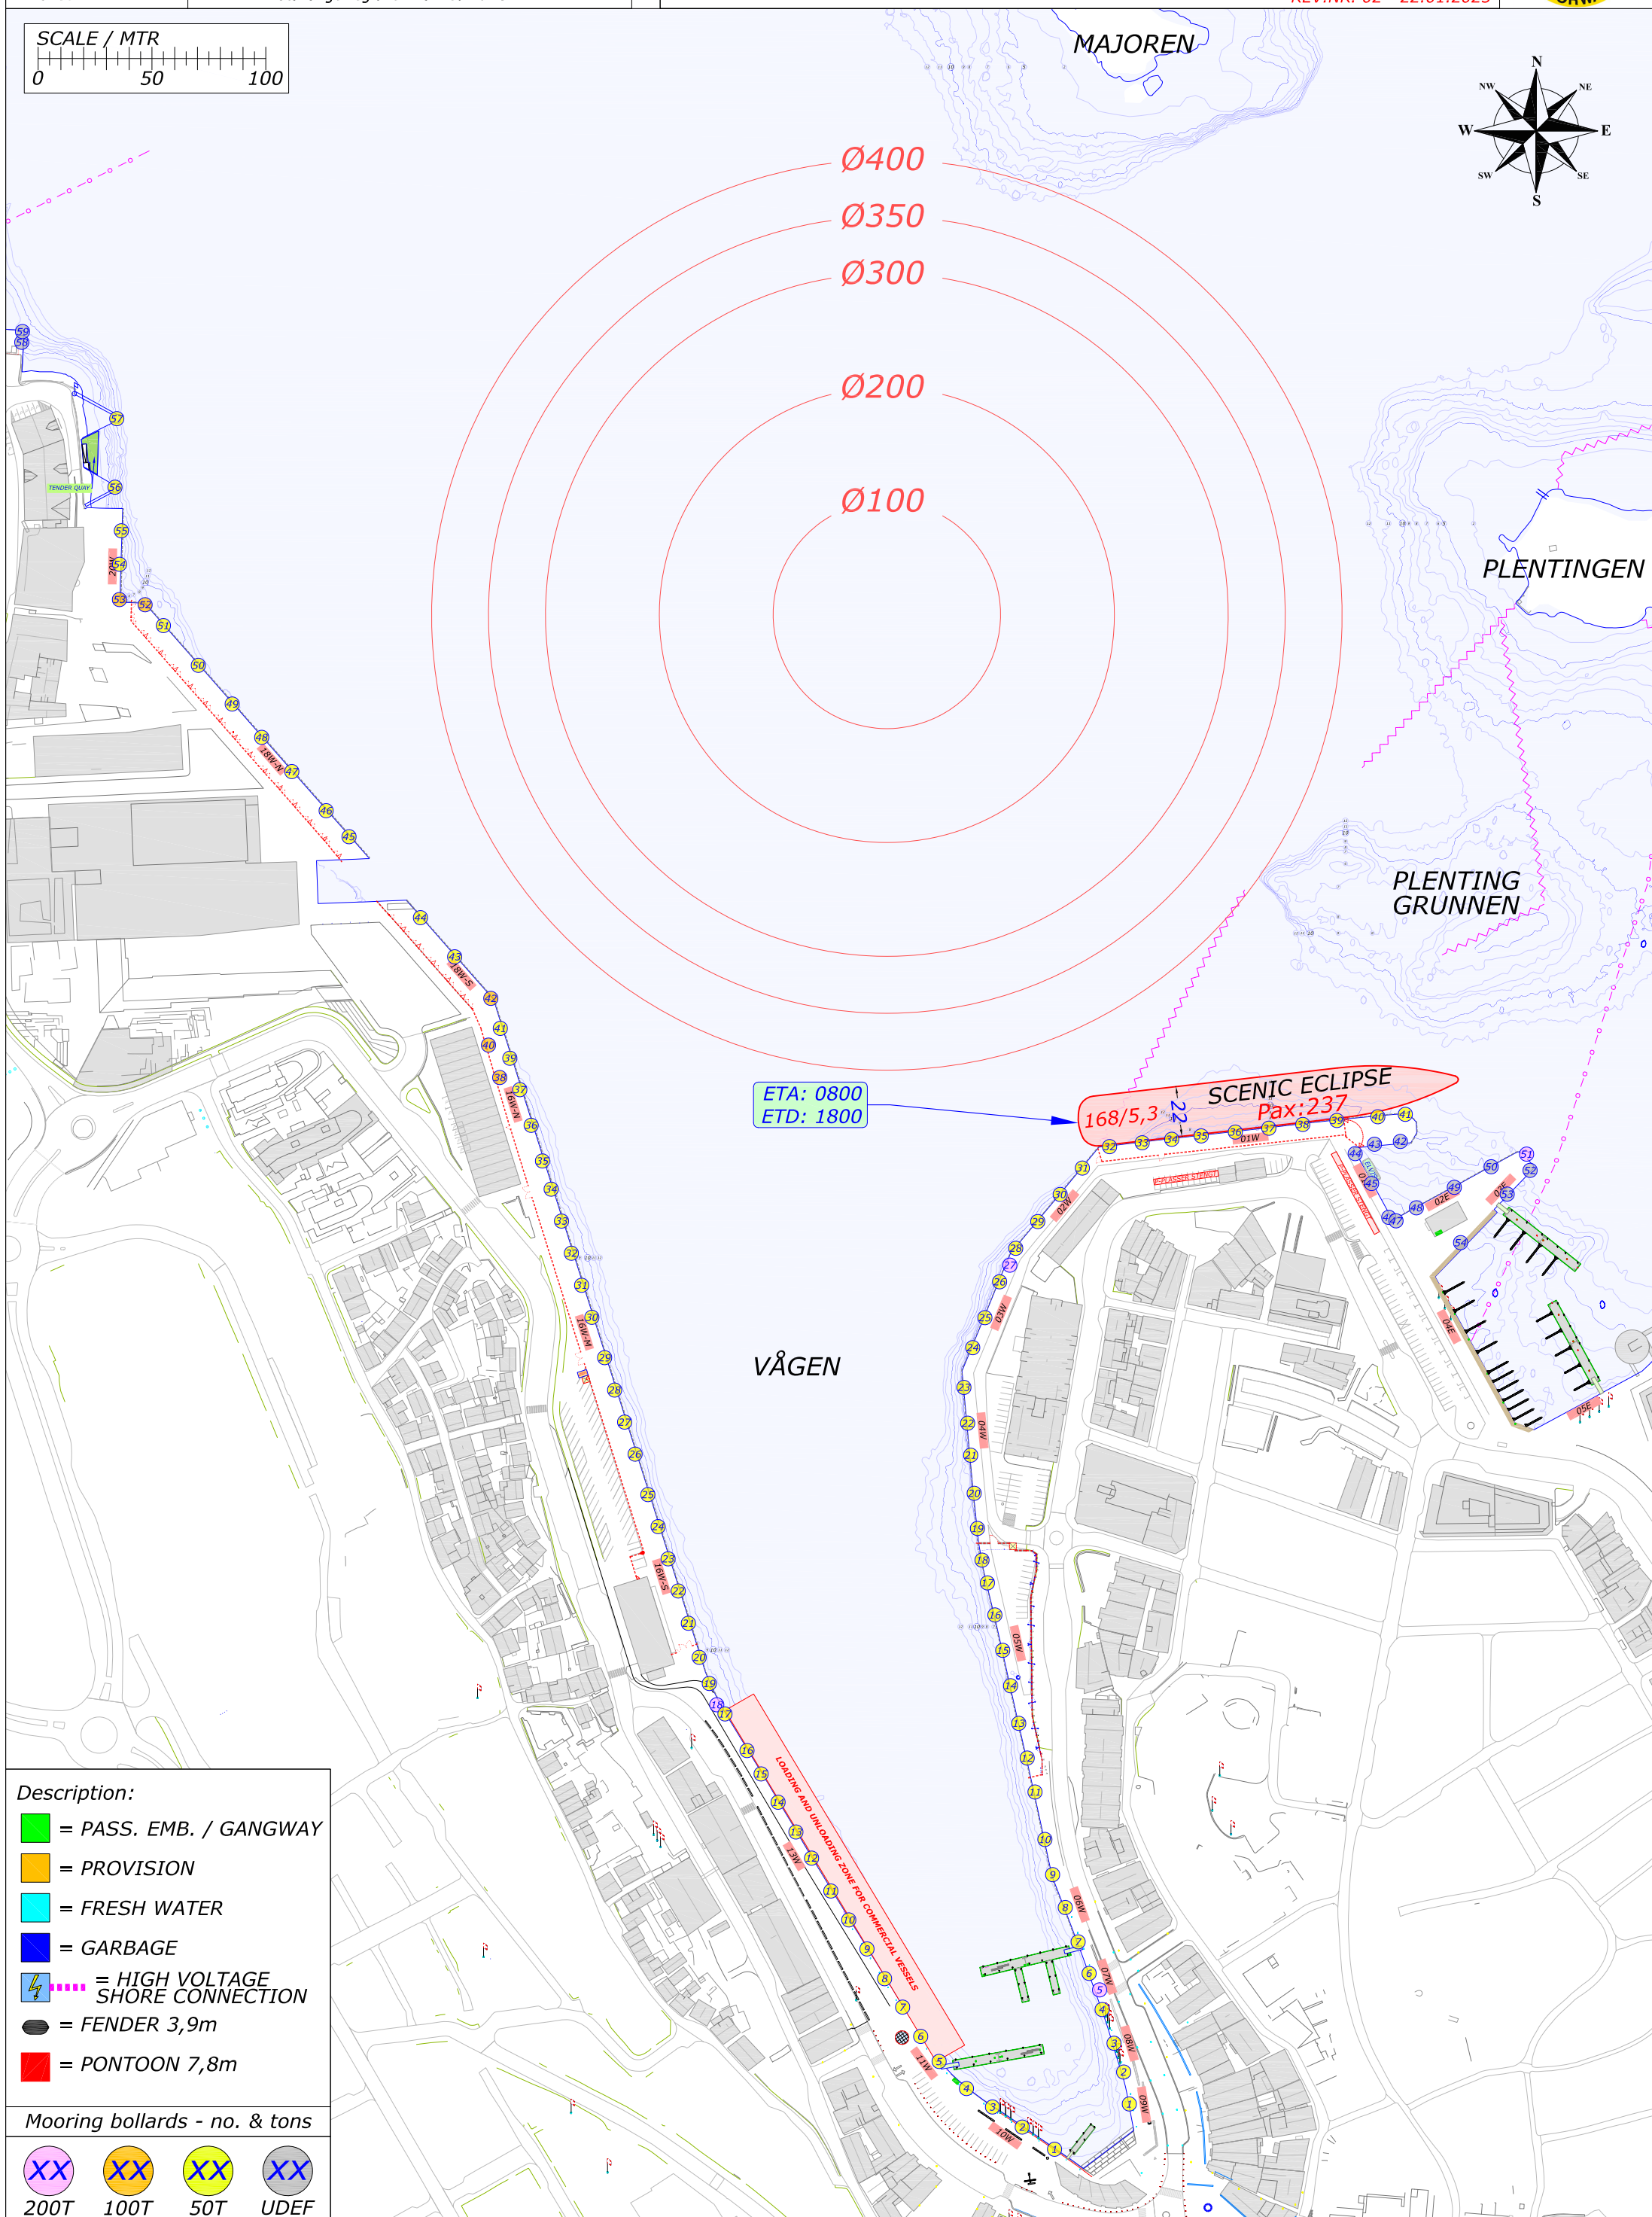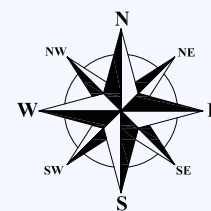

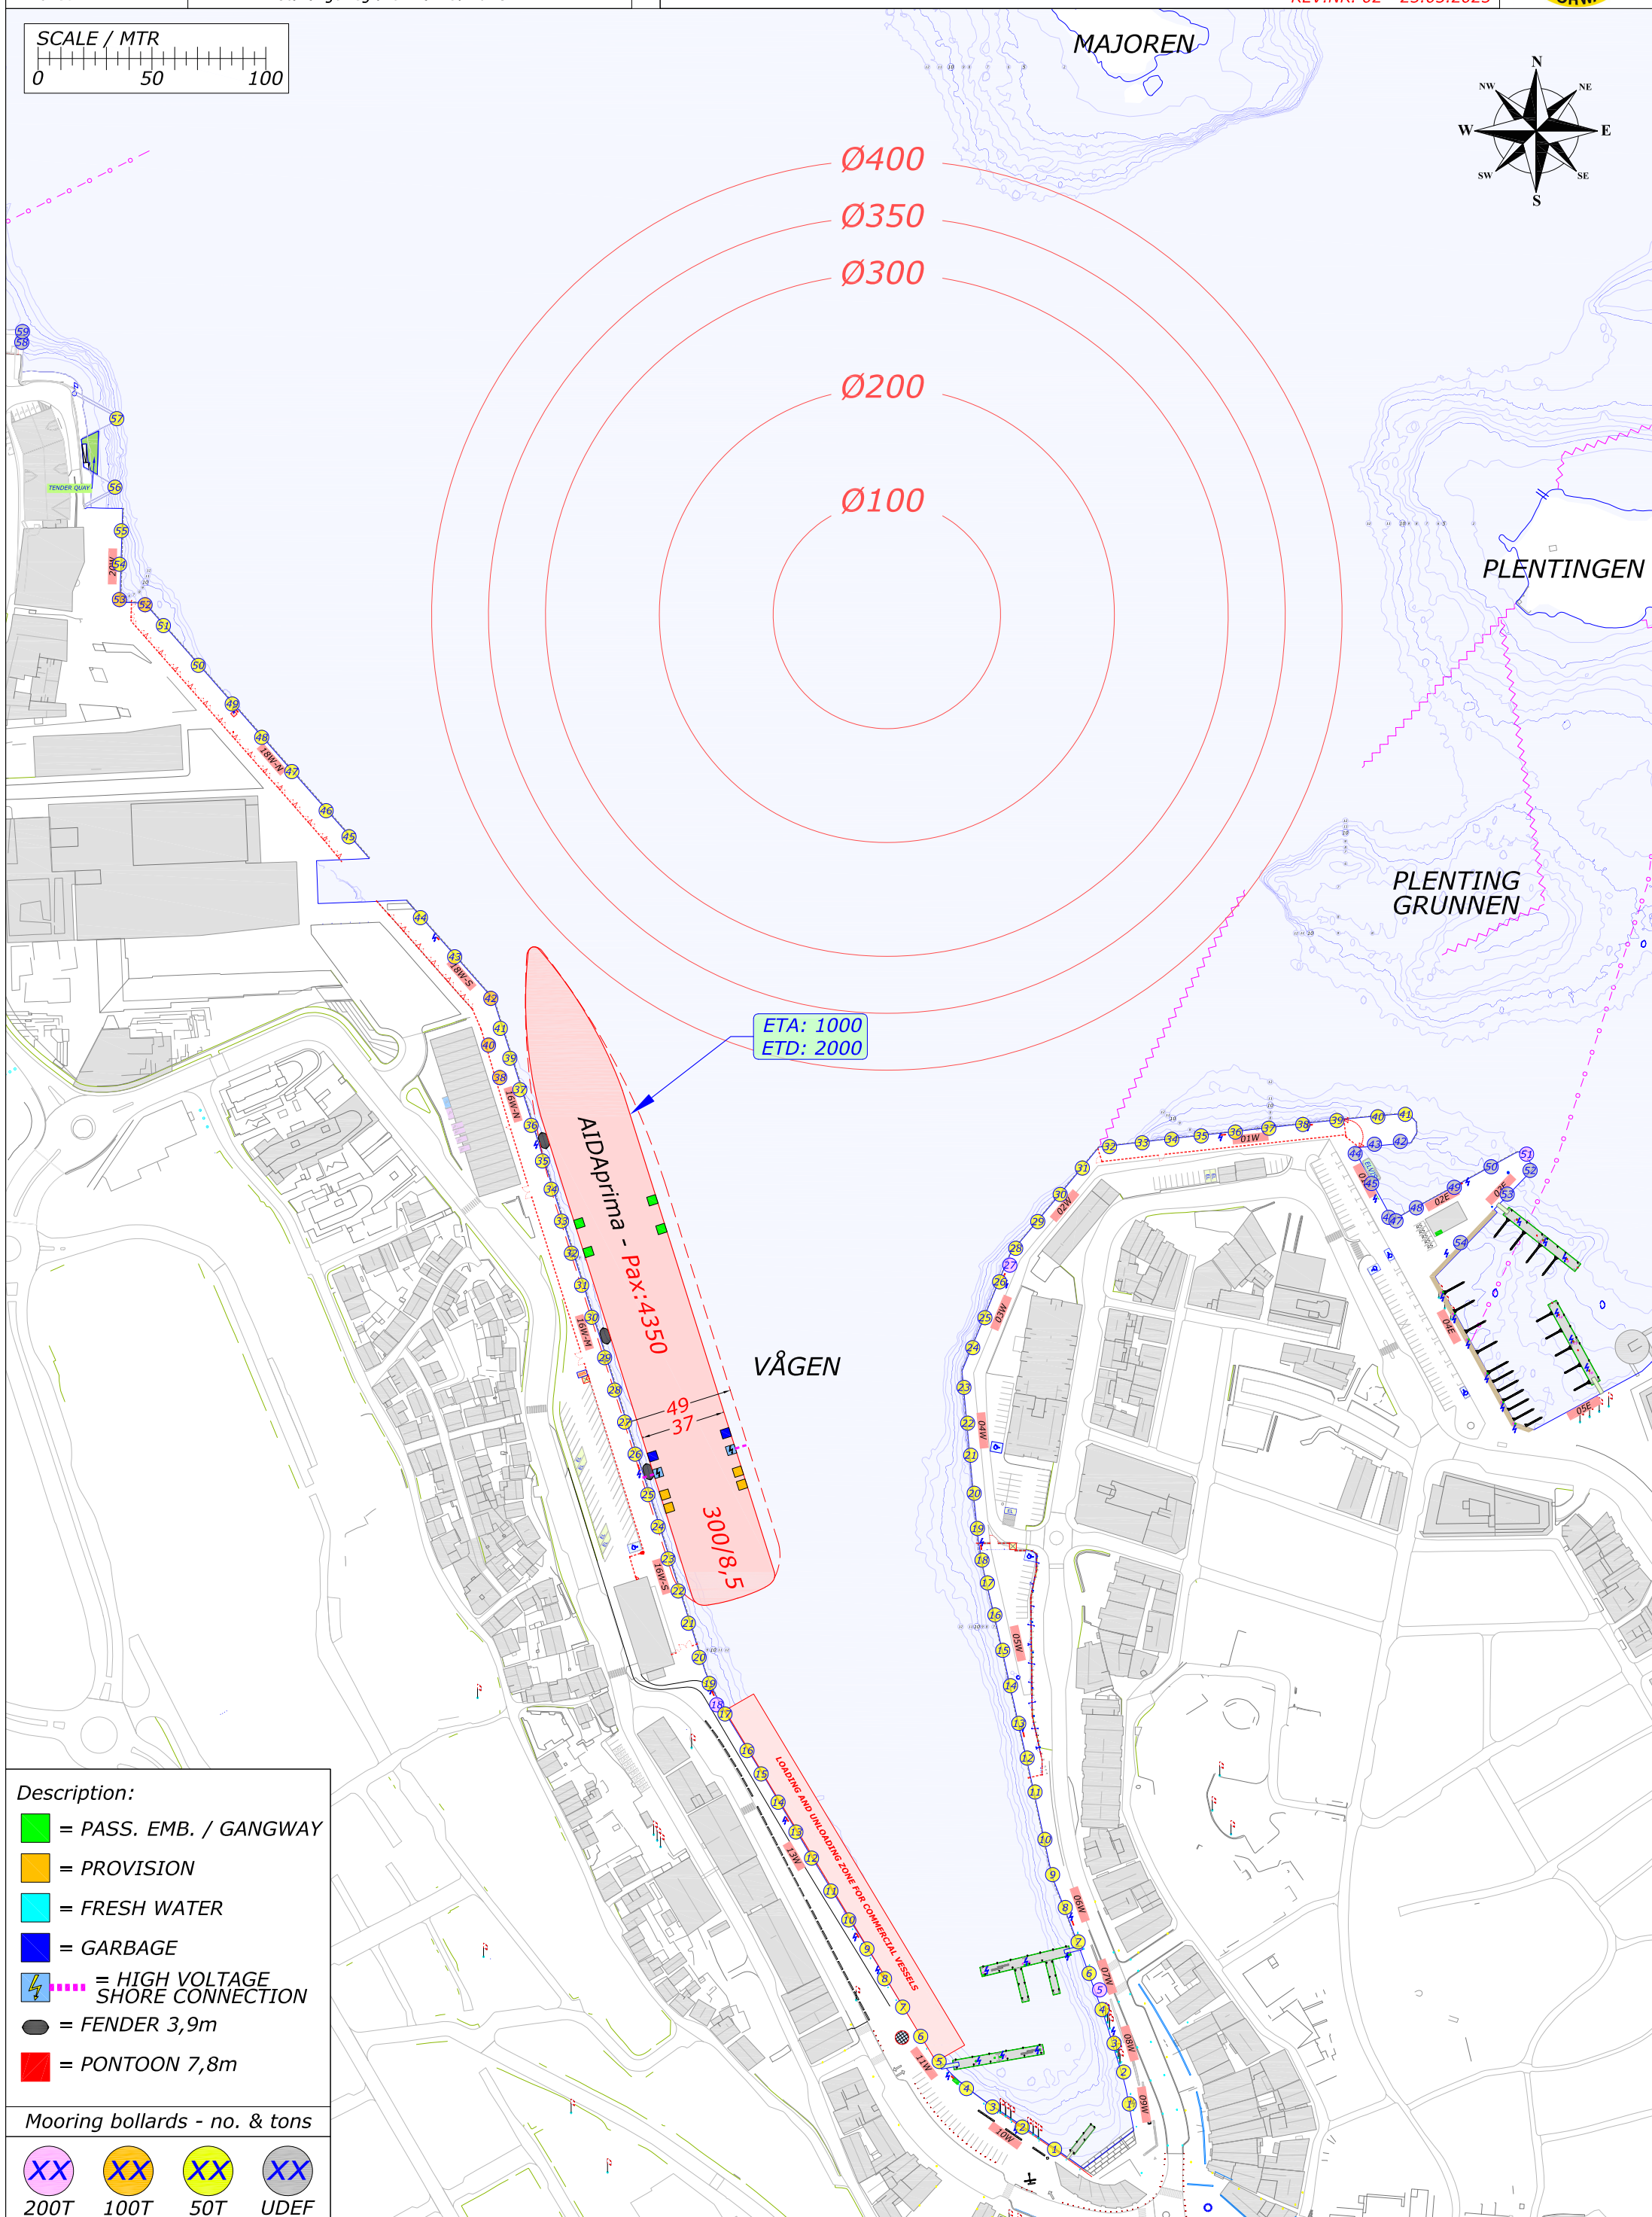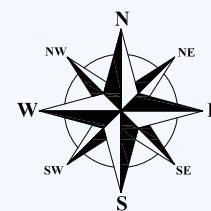

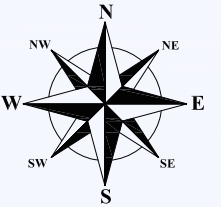

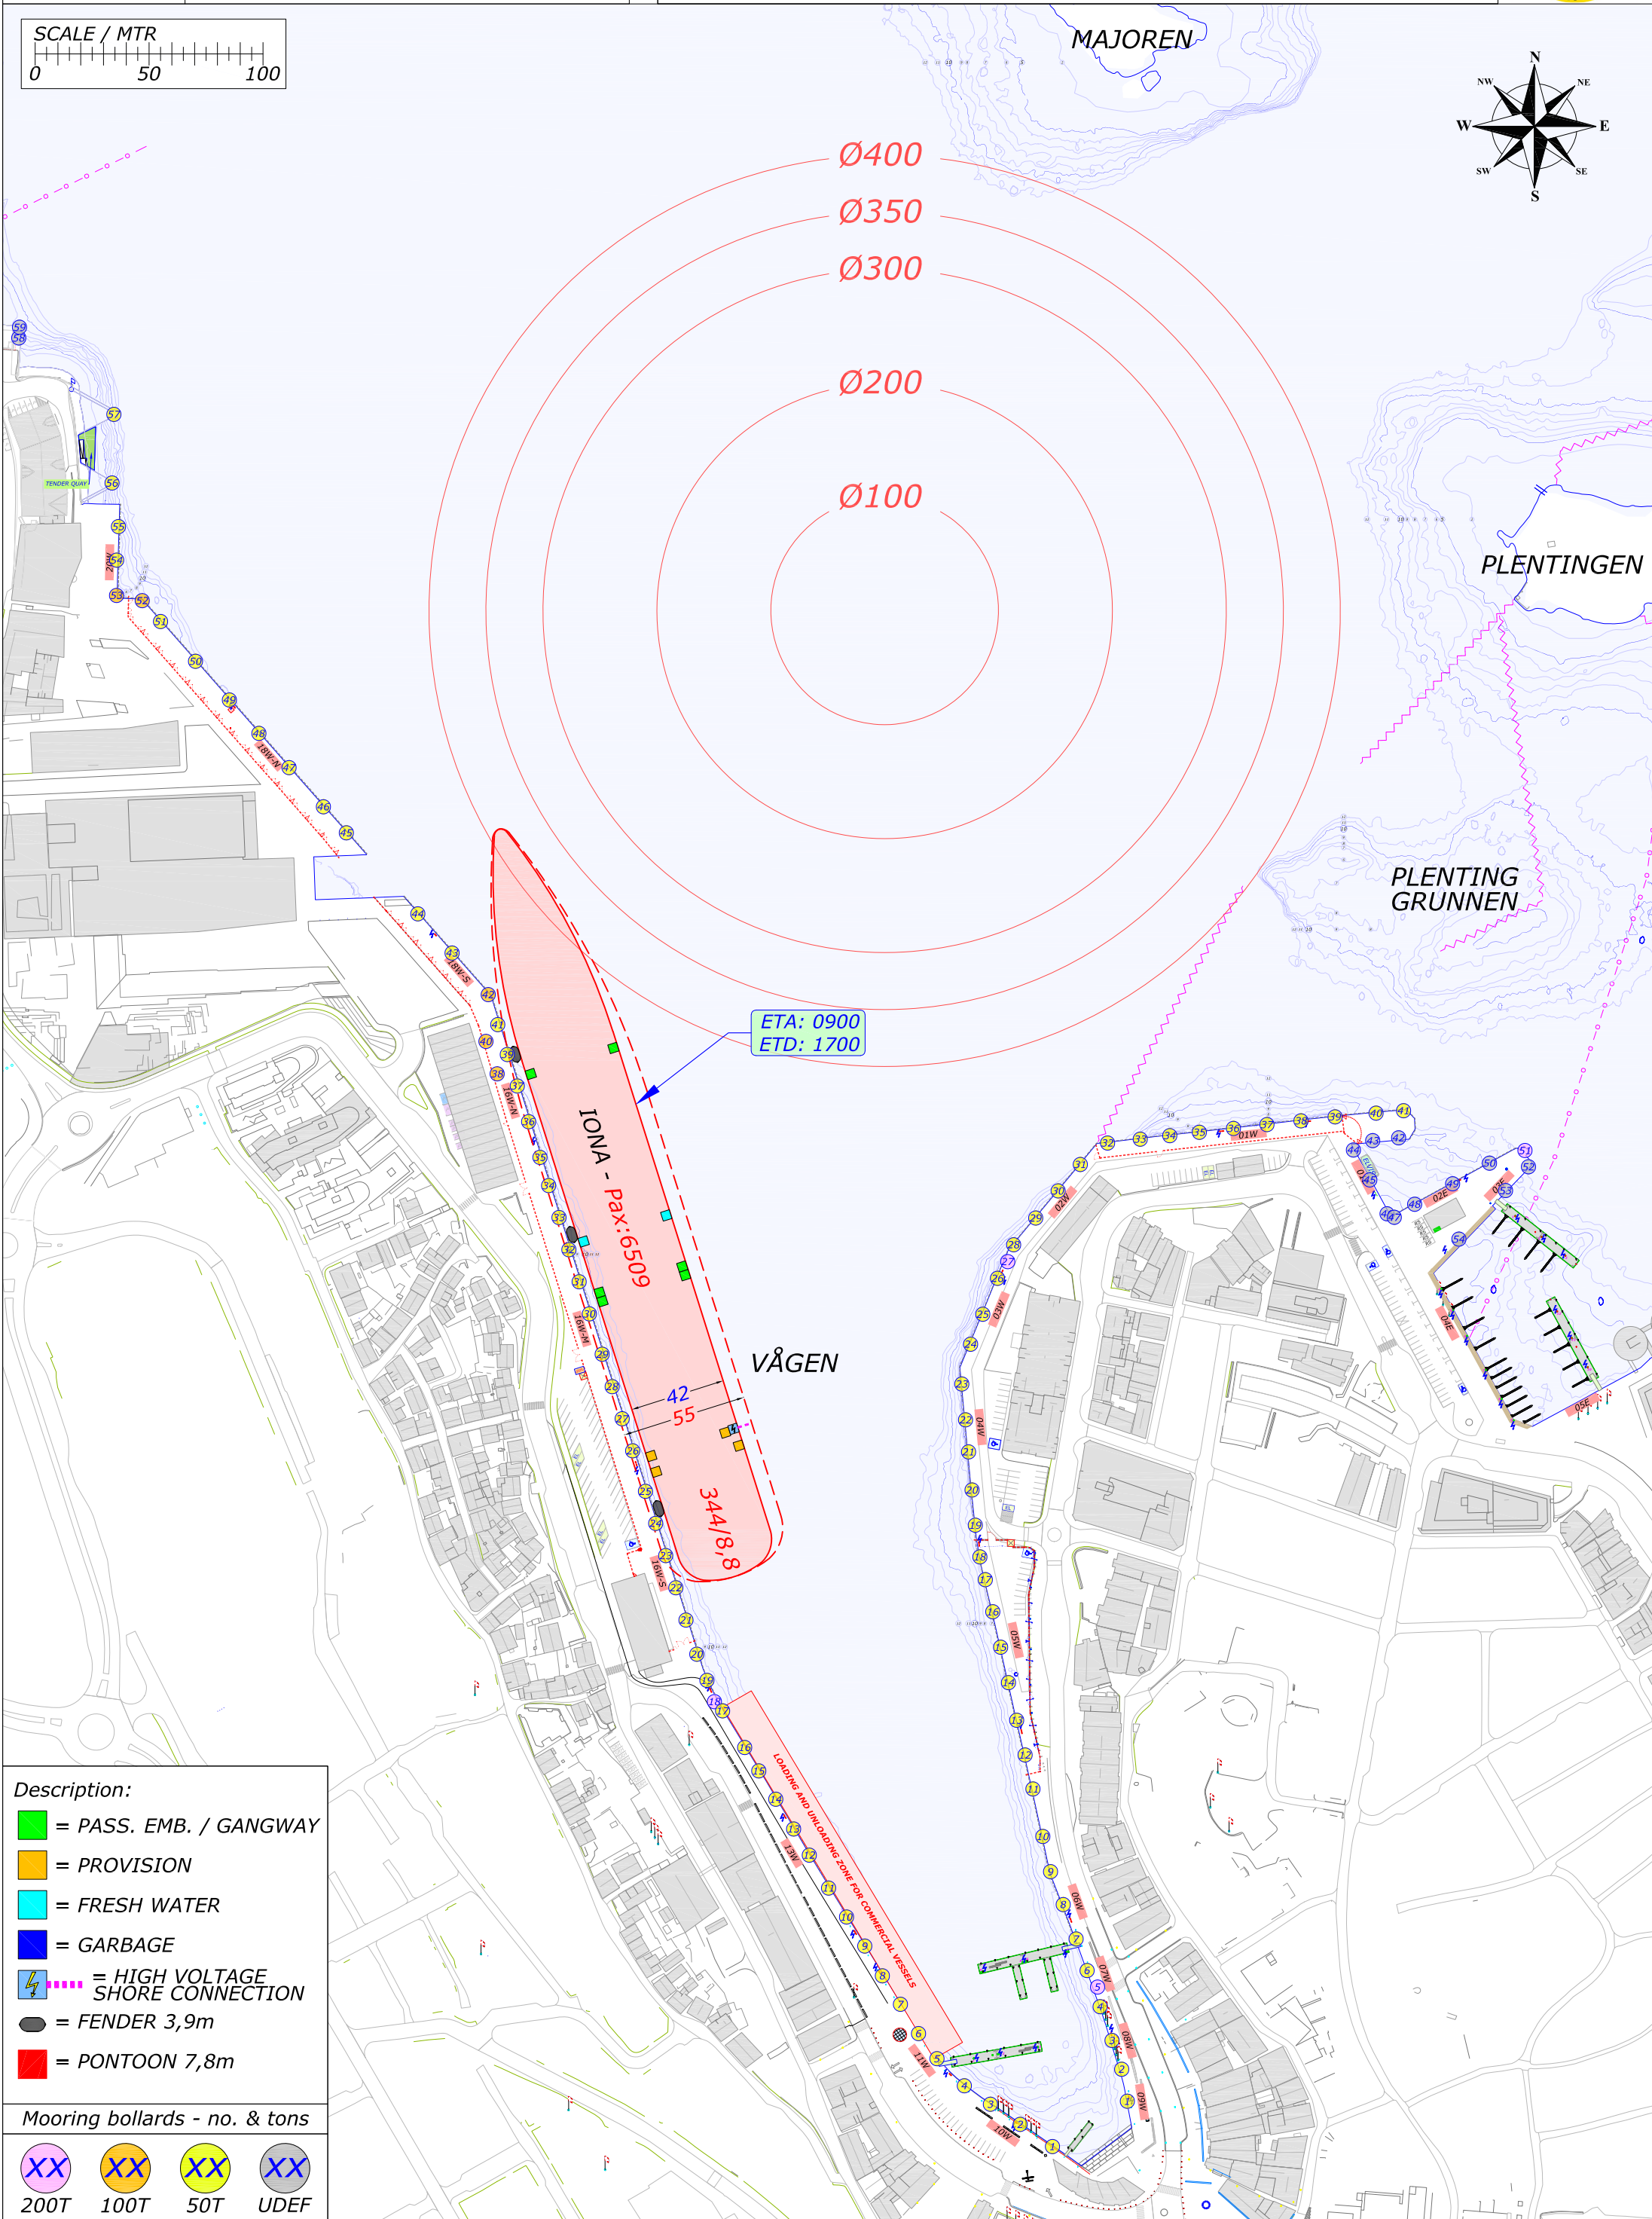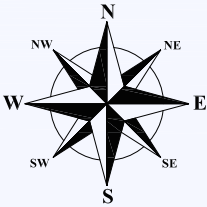
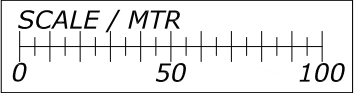




Description:




-  = PASS. EMB. / GANGWAY
-  = PROVISION
-  = FRESH WATER
-  = GARBAGE
-  = HIGH VOLTAGE SHORE CONNECTION
-  = FENDER 3,9m
-  = PONTOON 7,8m

Mooring bollards - no. & tons

			
200T	100T	50T	UDEF

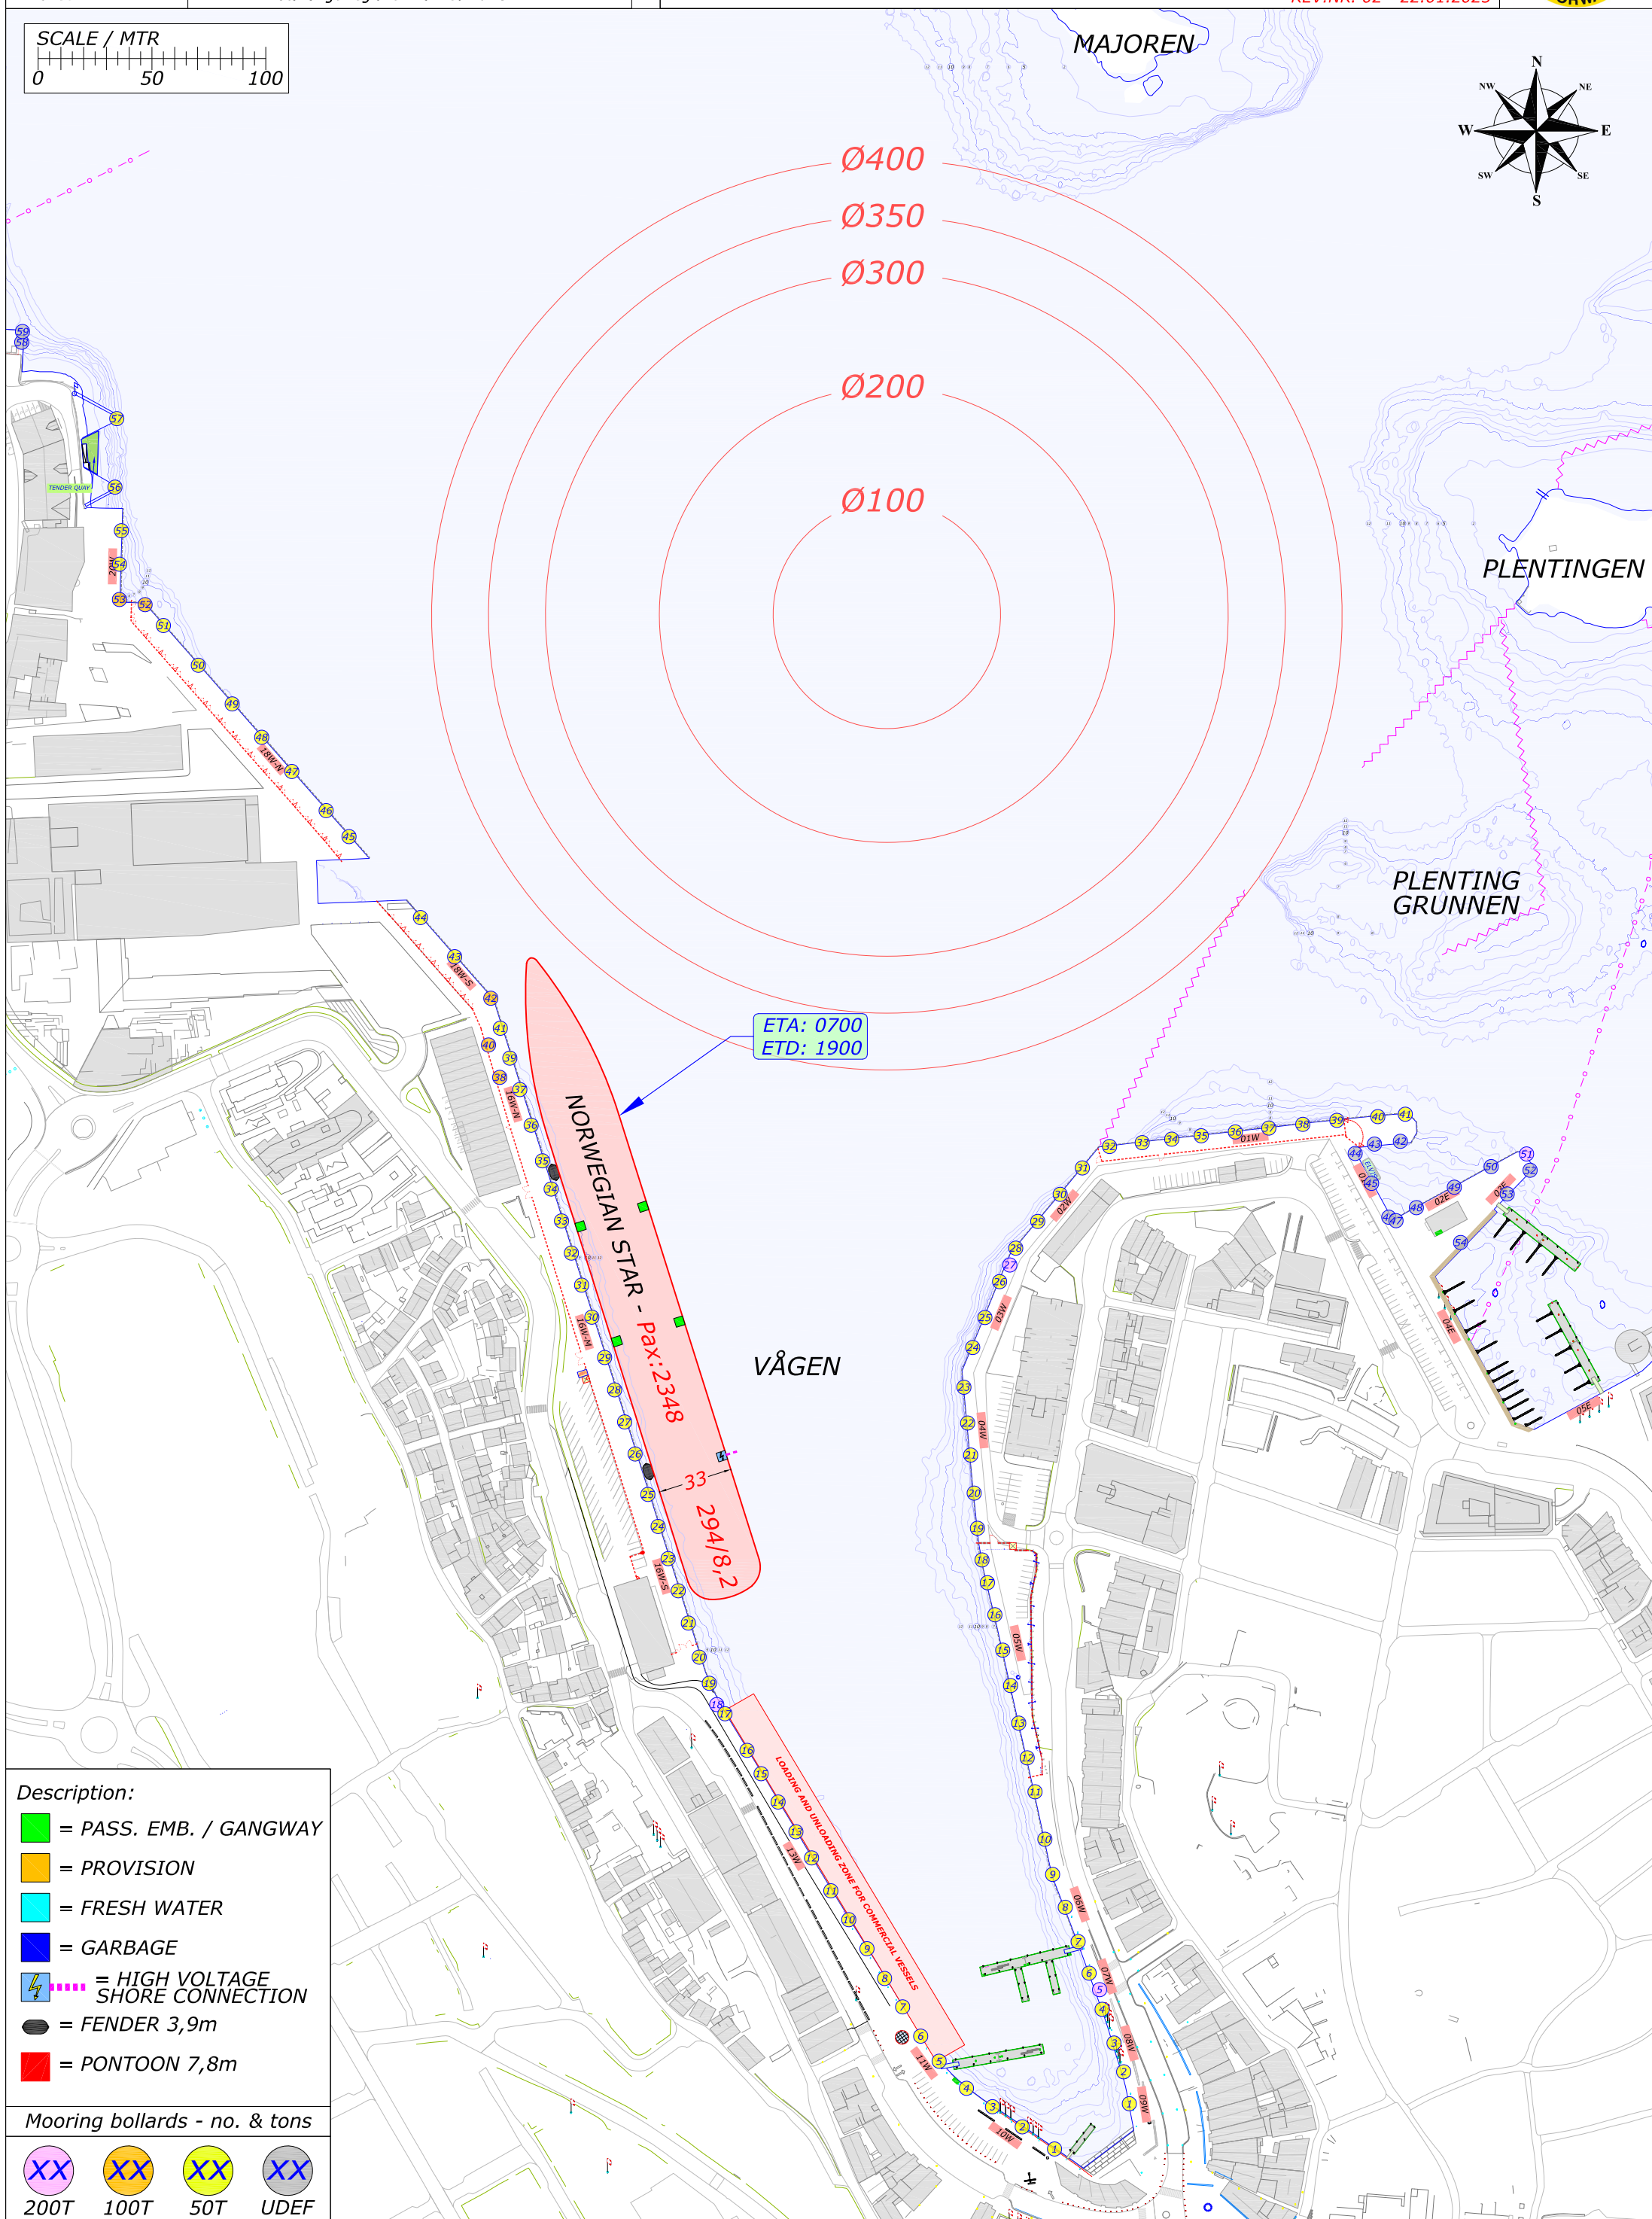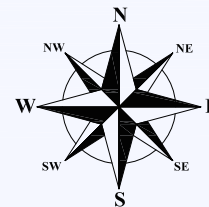

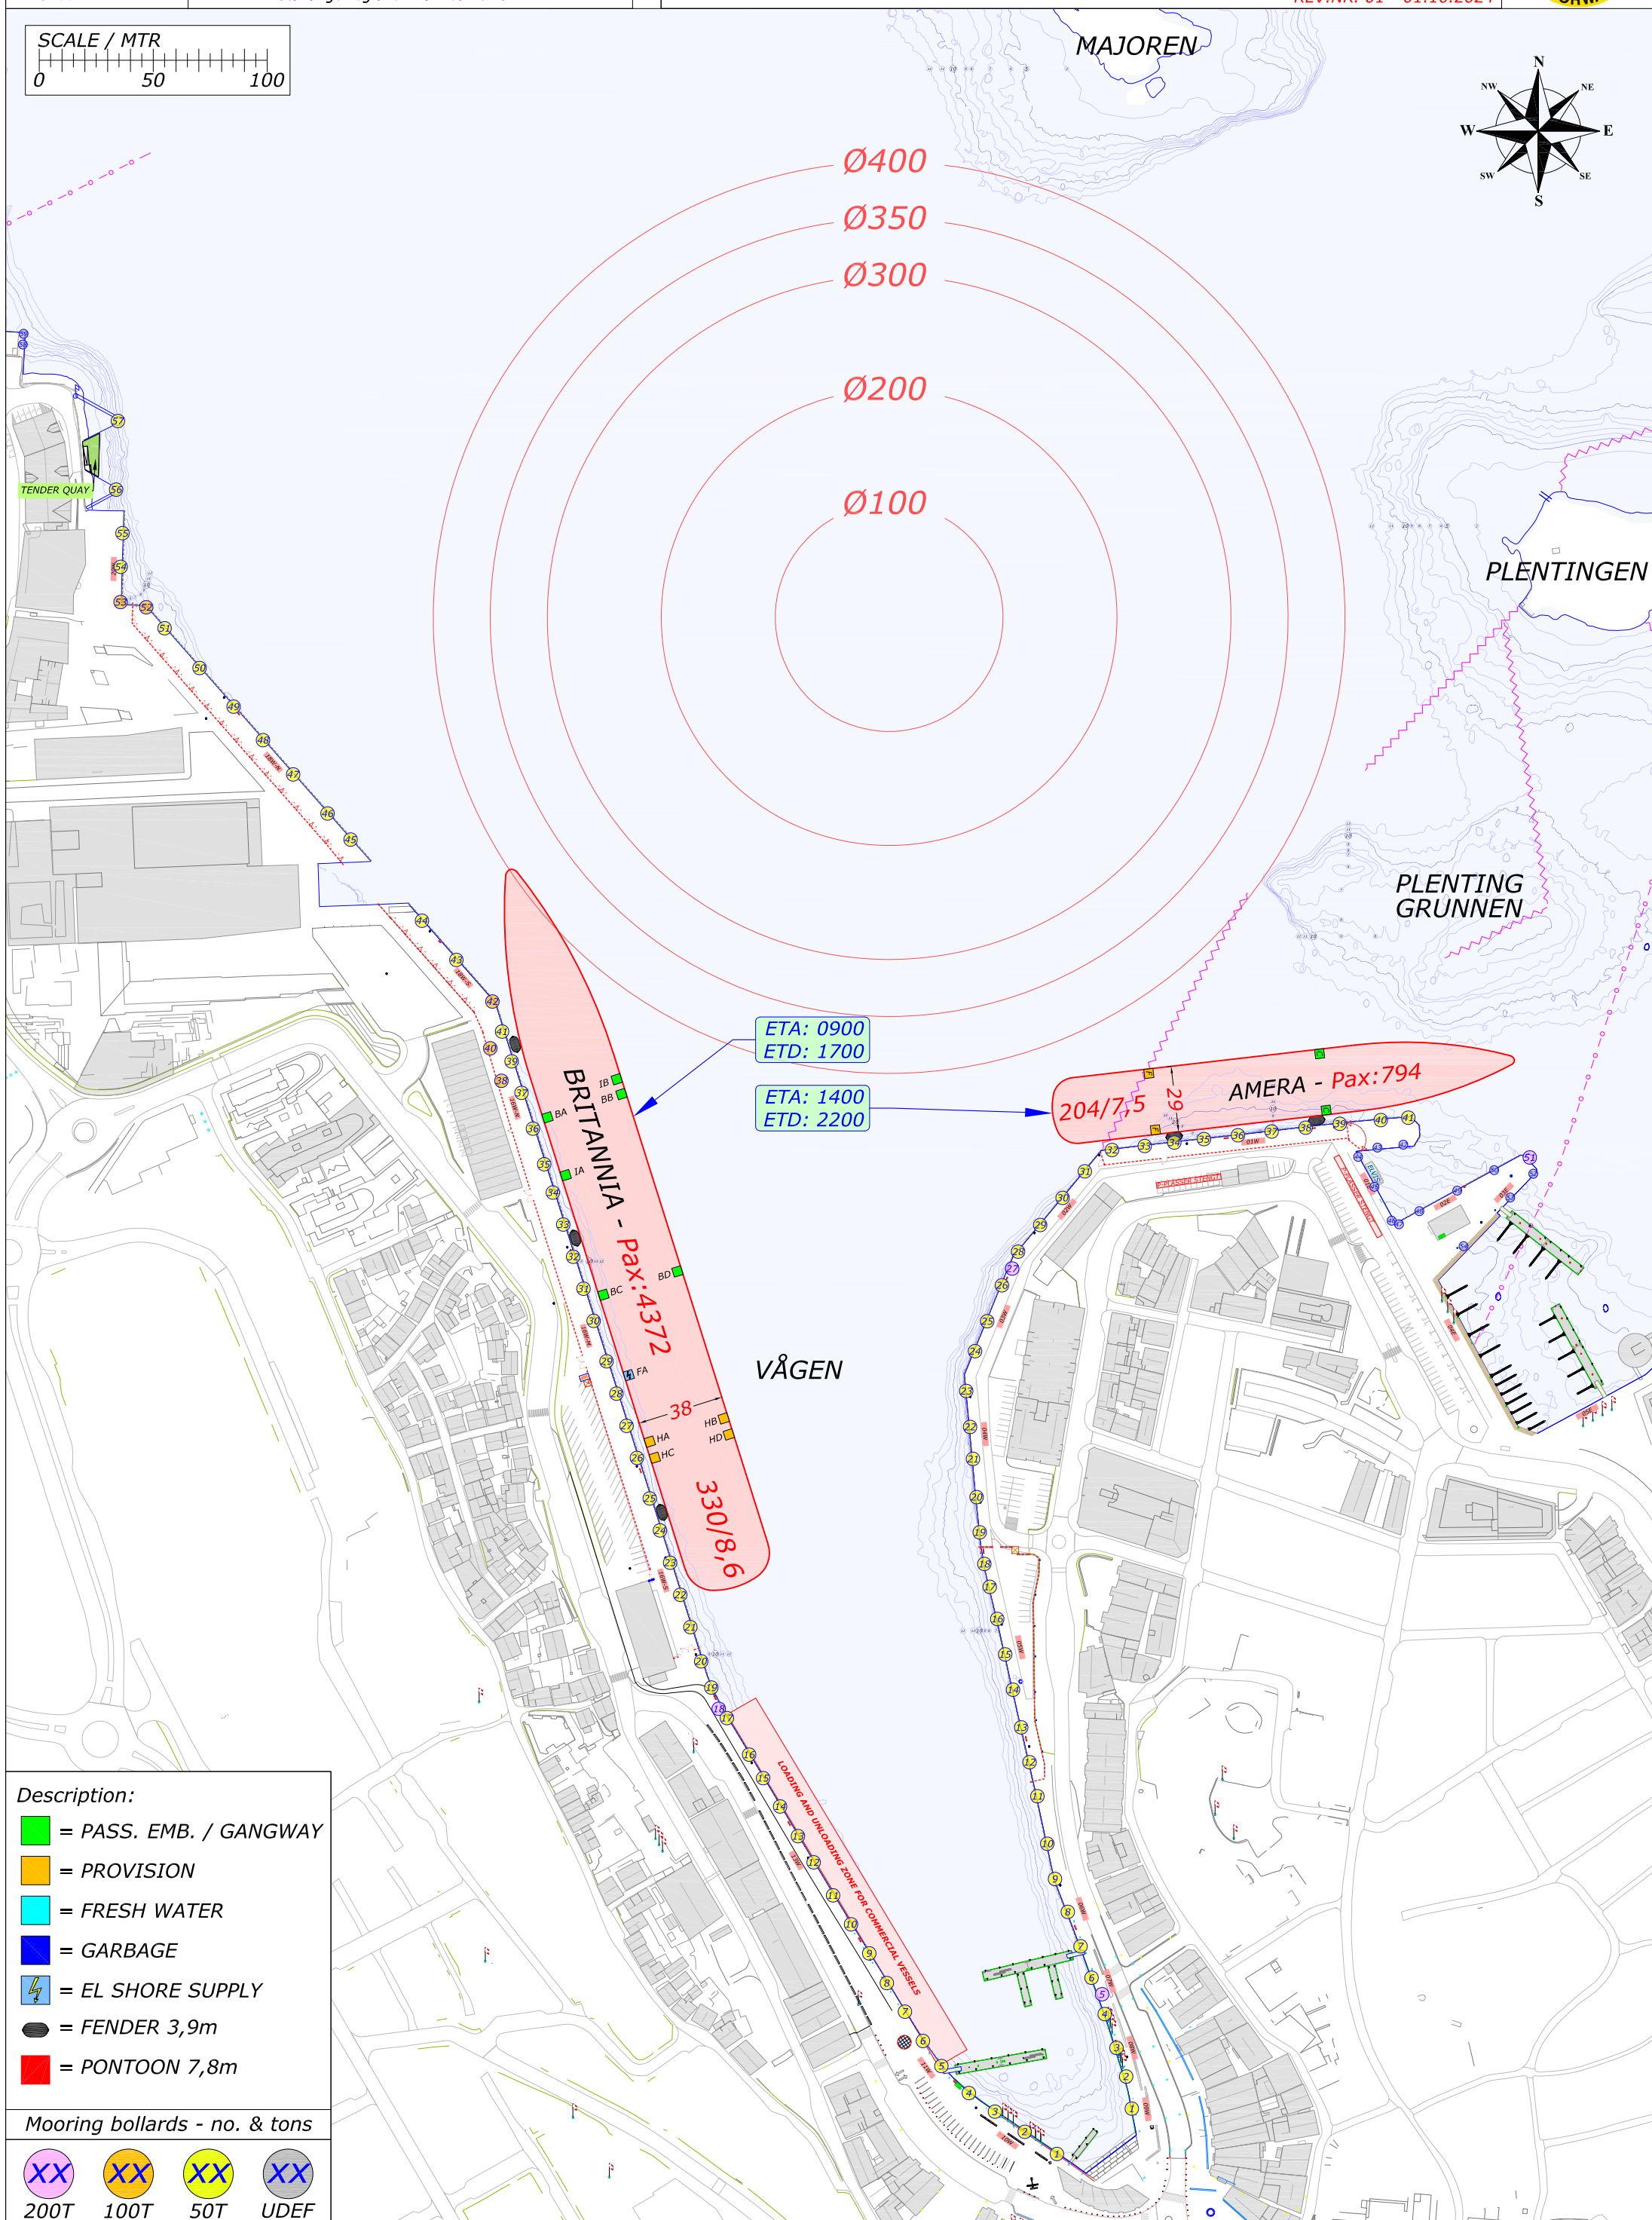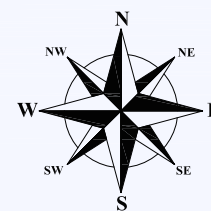


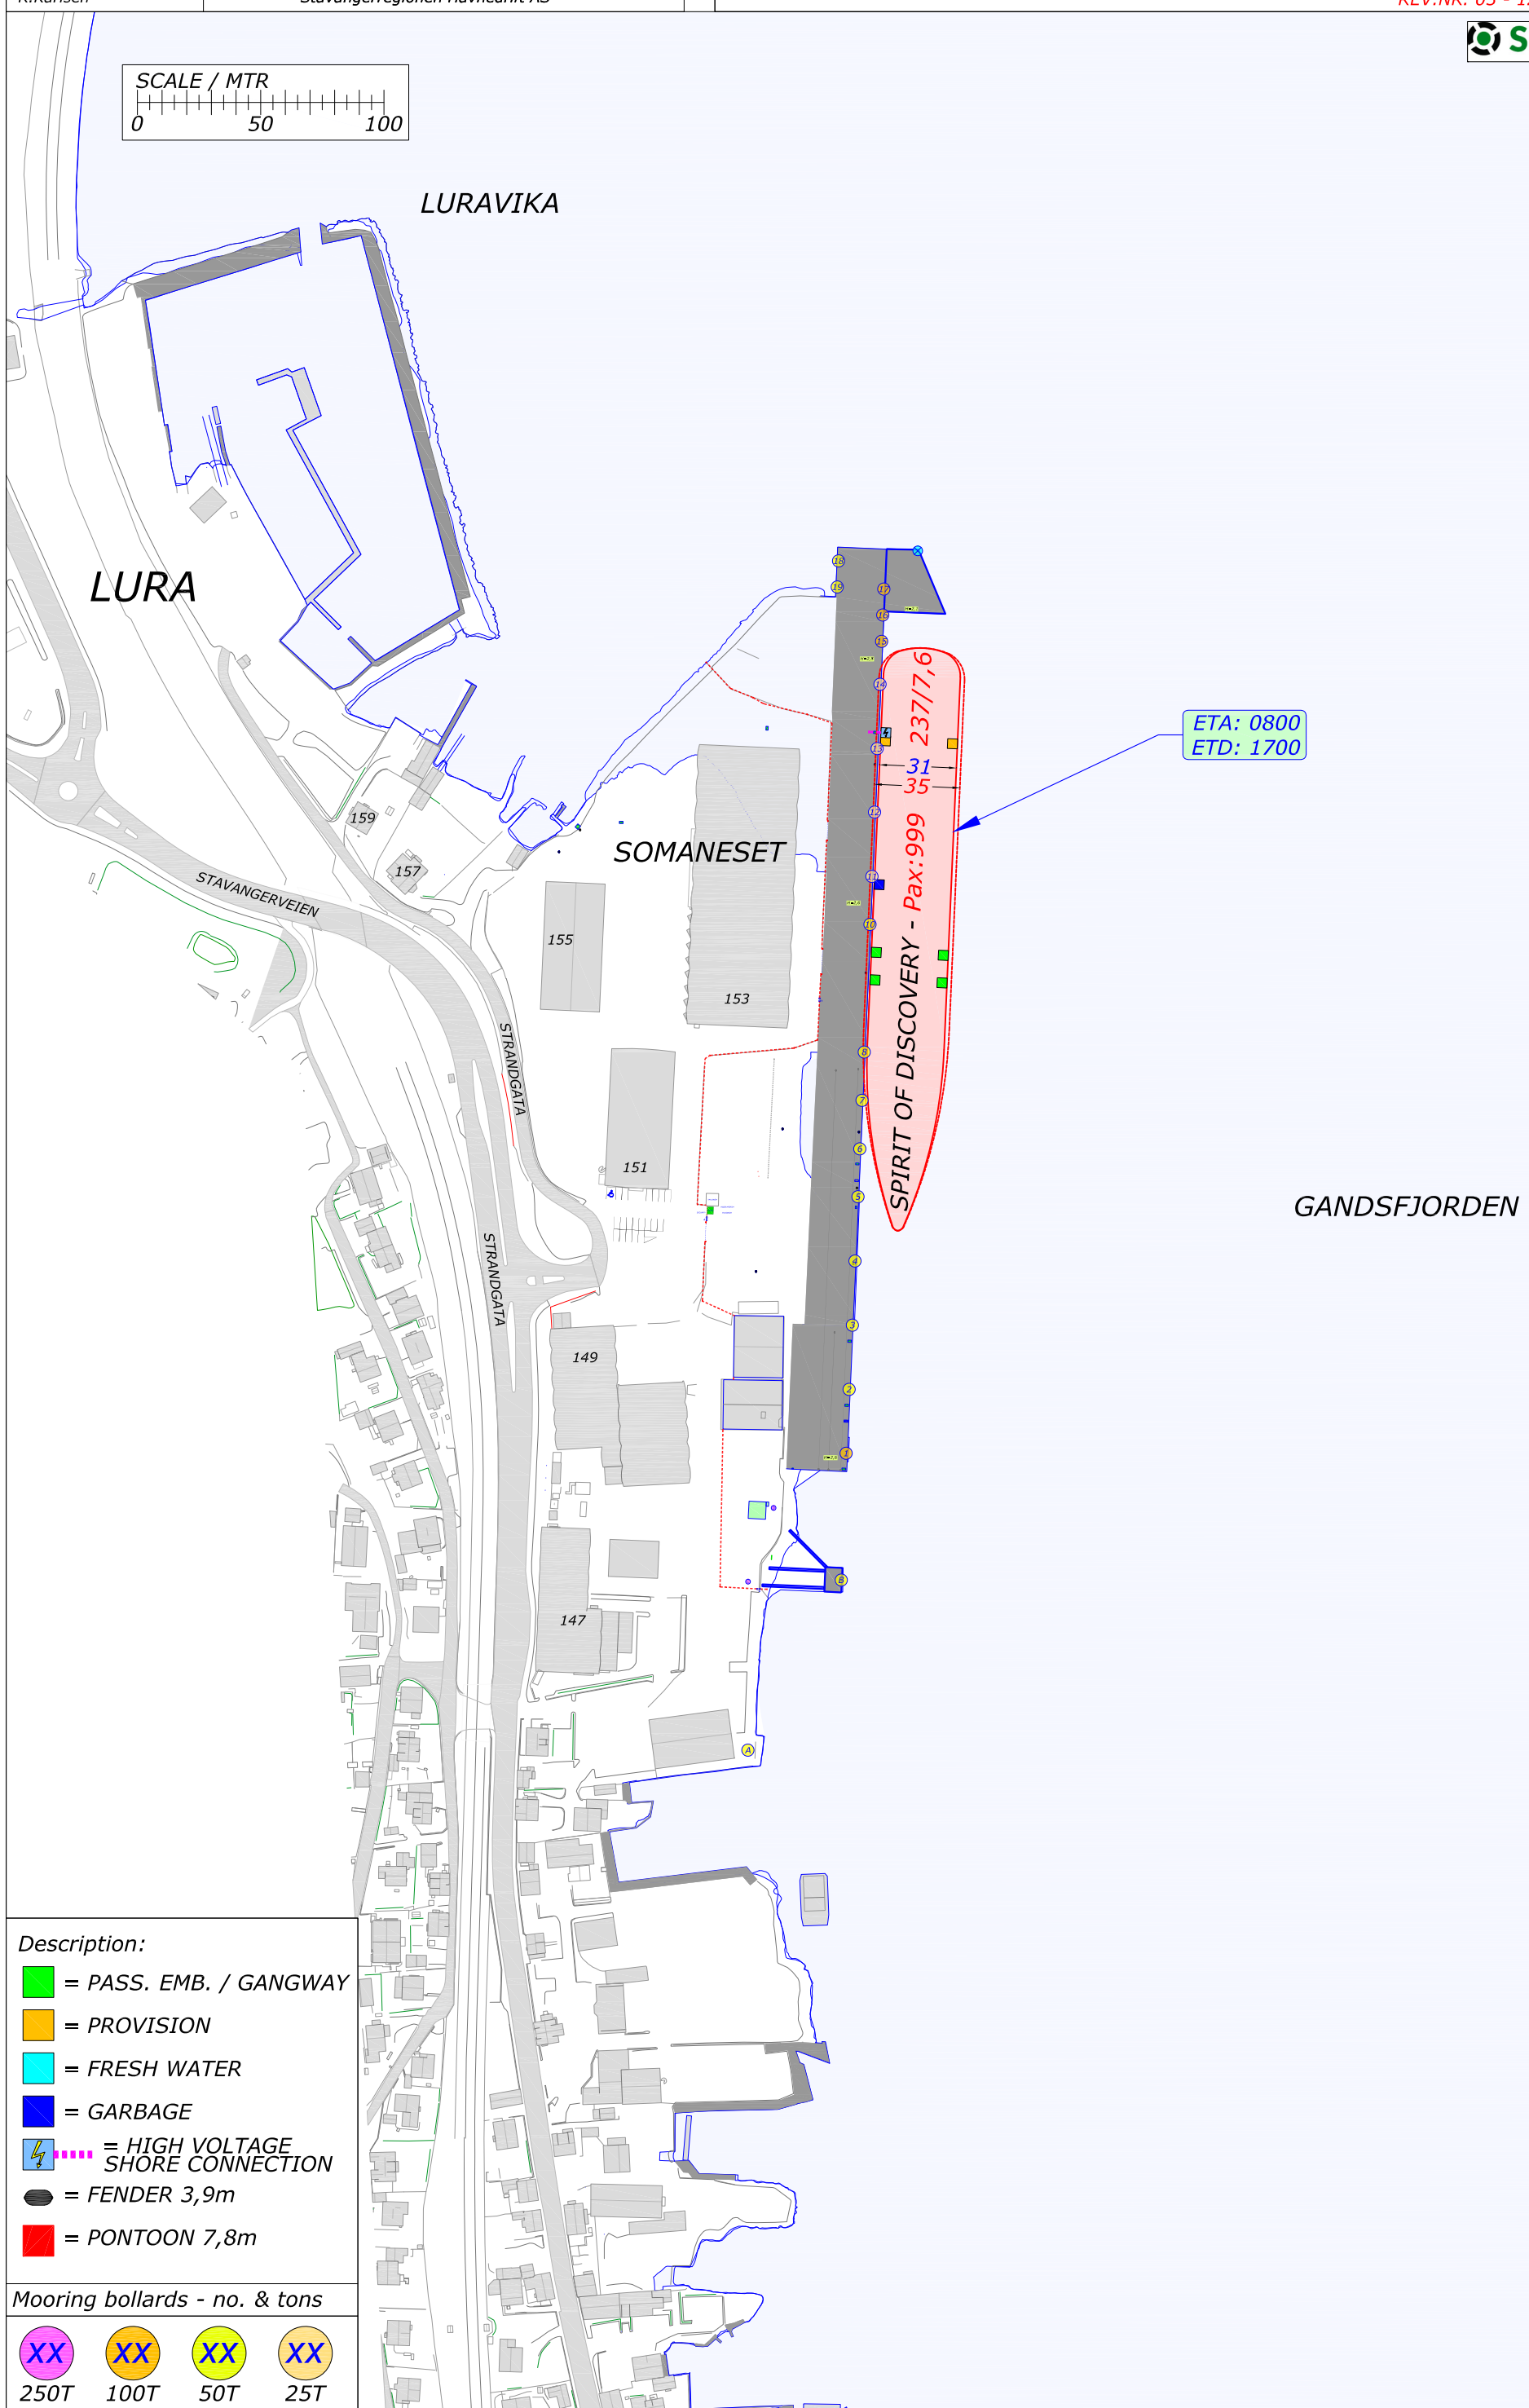
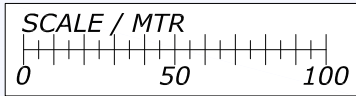
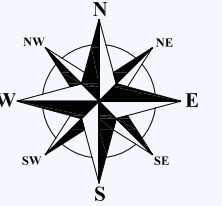


Description:

-  = PASS. EMB. / GANGWAY
-  = PROVISION
-  = FRESH WATER
-  = GARBAGE
-  = HIGH VOLTAGE SHORE CONNECTION
-  = FENDER 3,9m
-  = PONTOON 7,8m

Mooring bollards - no. & tons

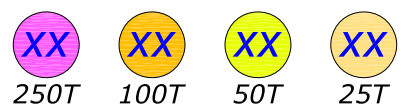

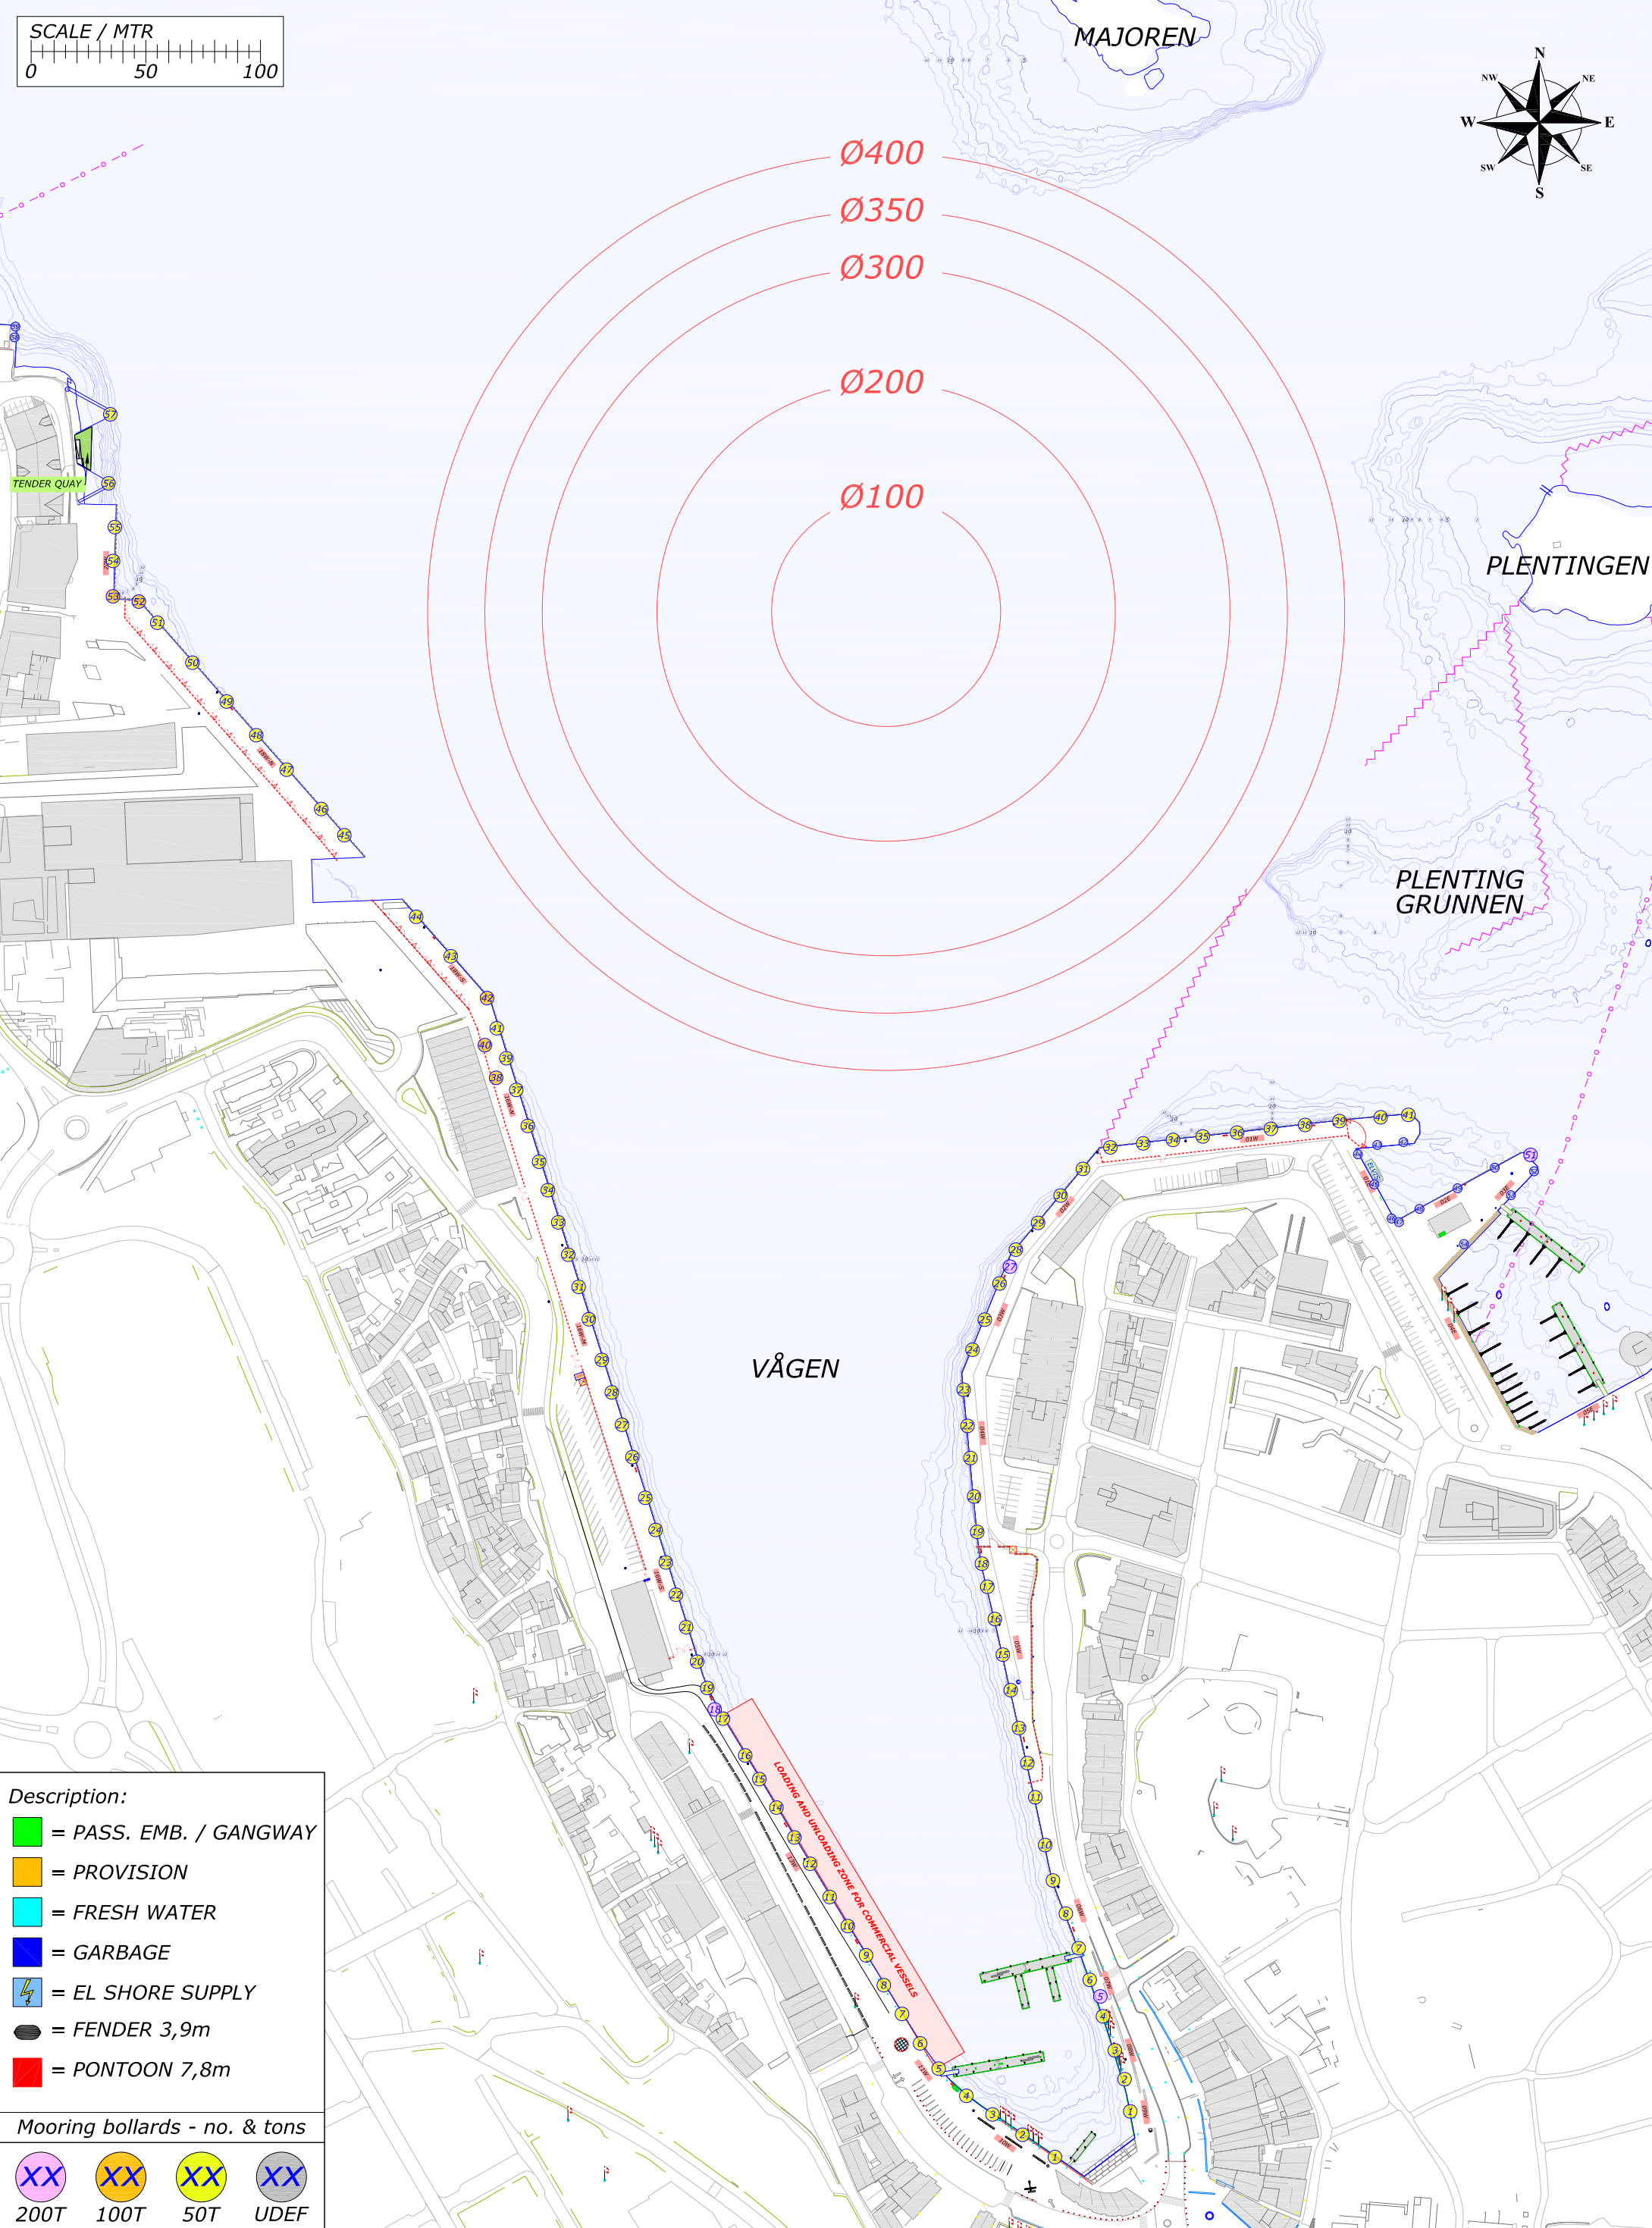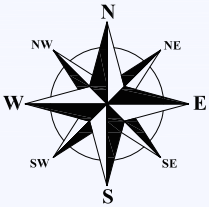
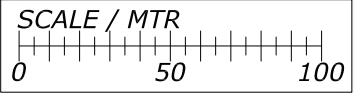




Description:



-  = PASS. EMB. / GANGWAY
-  = PROVISION
-  = FRESH WATER
-  = GARBAGE
-  = EL SHORE SUPPLY
-  = FENDER 3,9m
-  = PONTOON 7,8m




Mooring bollards - no. & tons

			
200T	100T	50T	UDEF

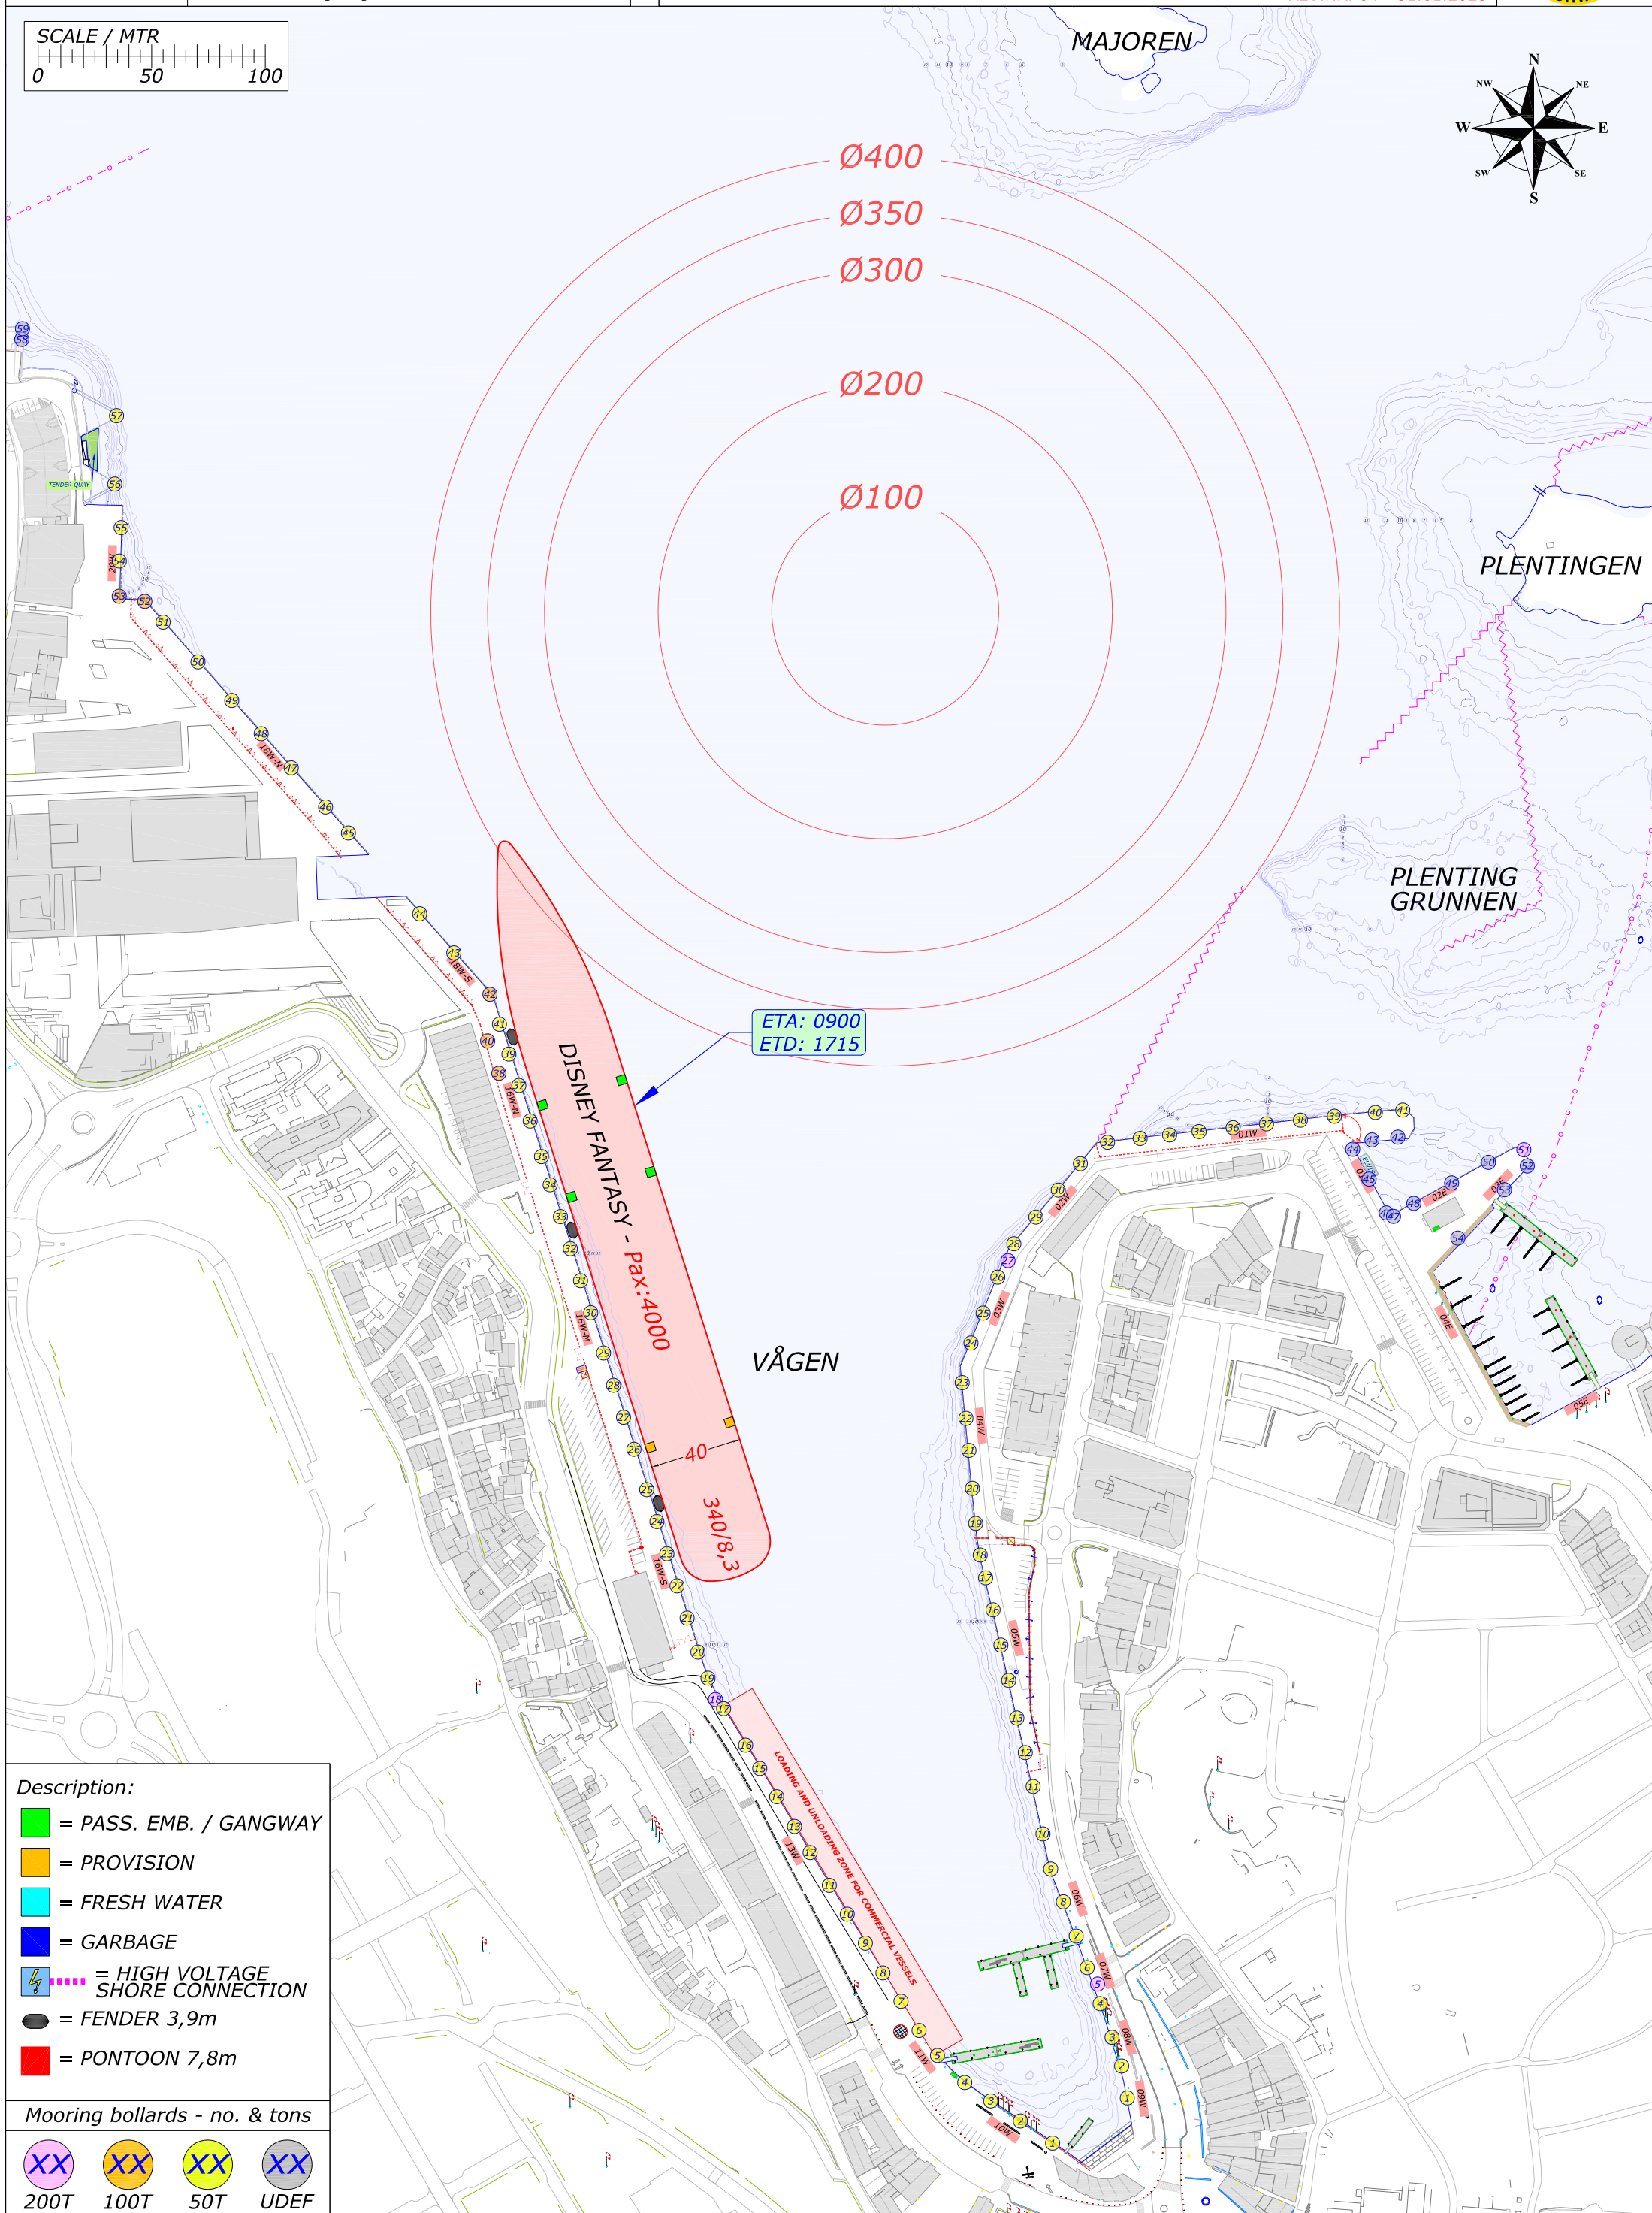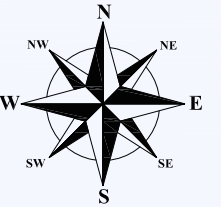

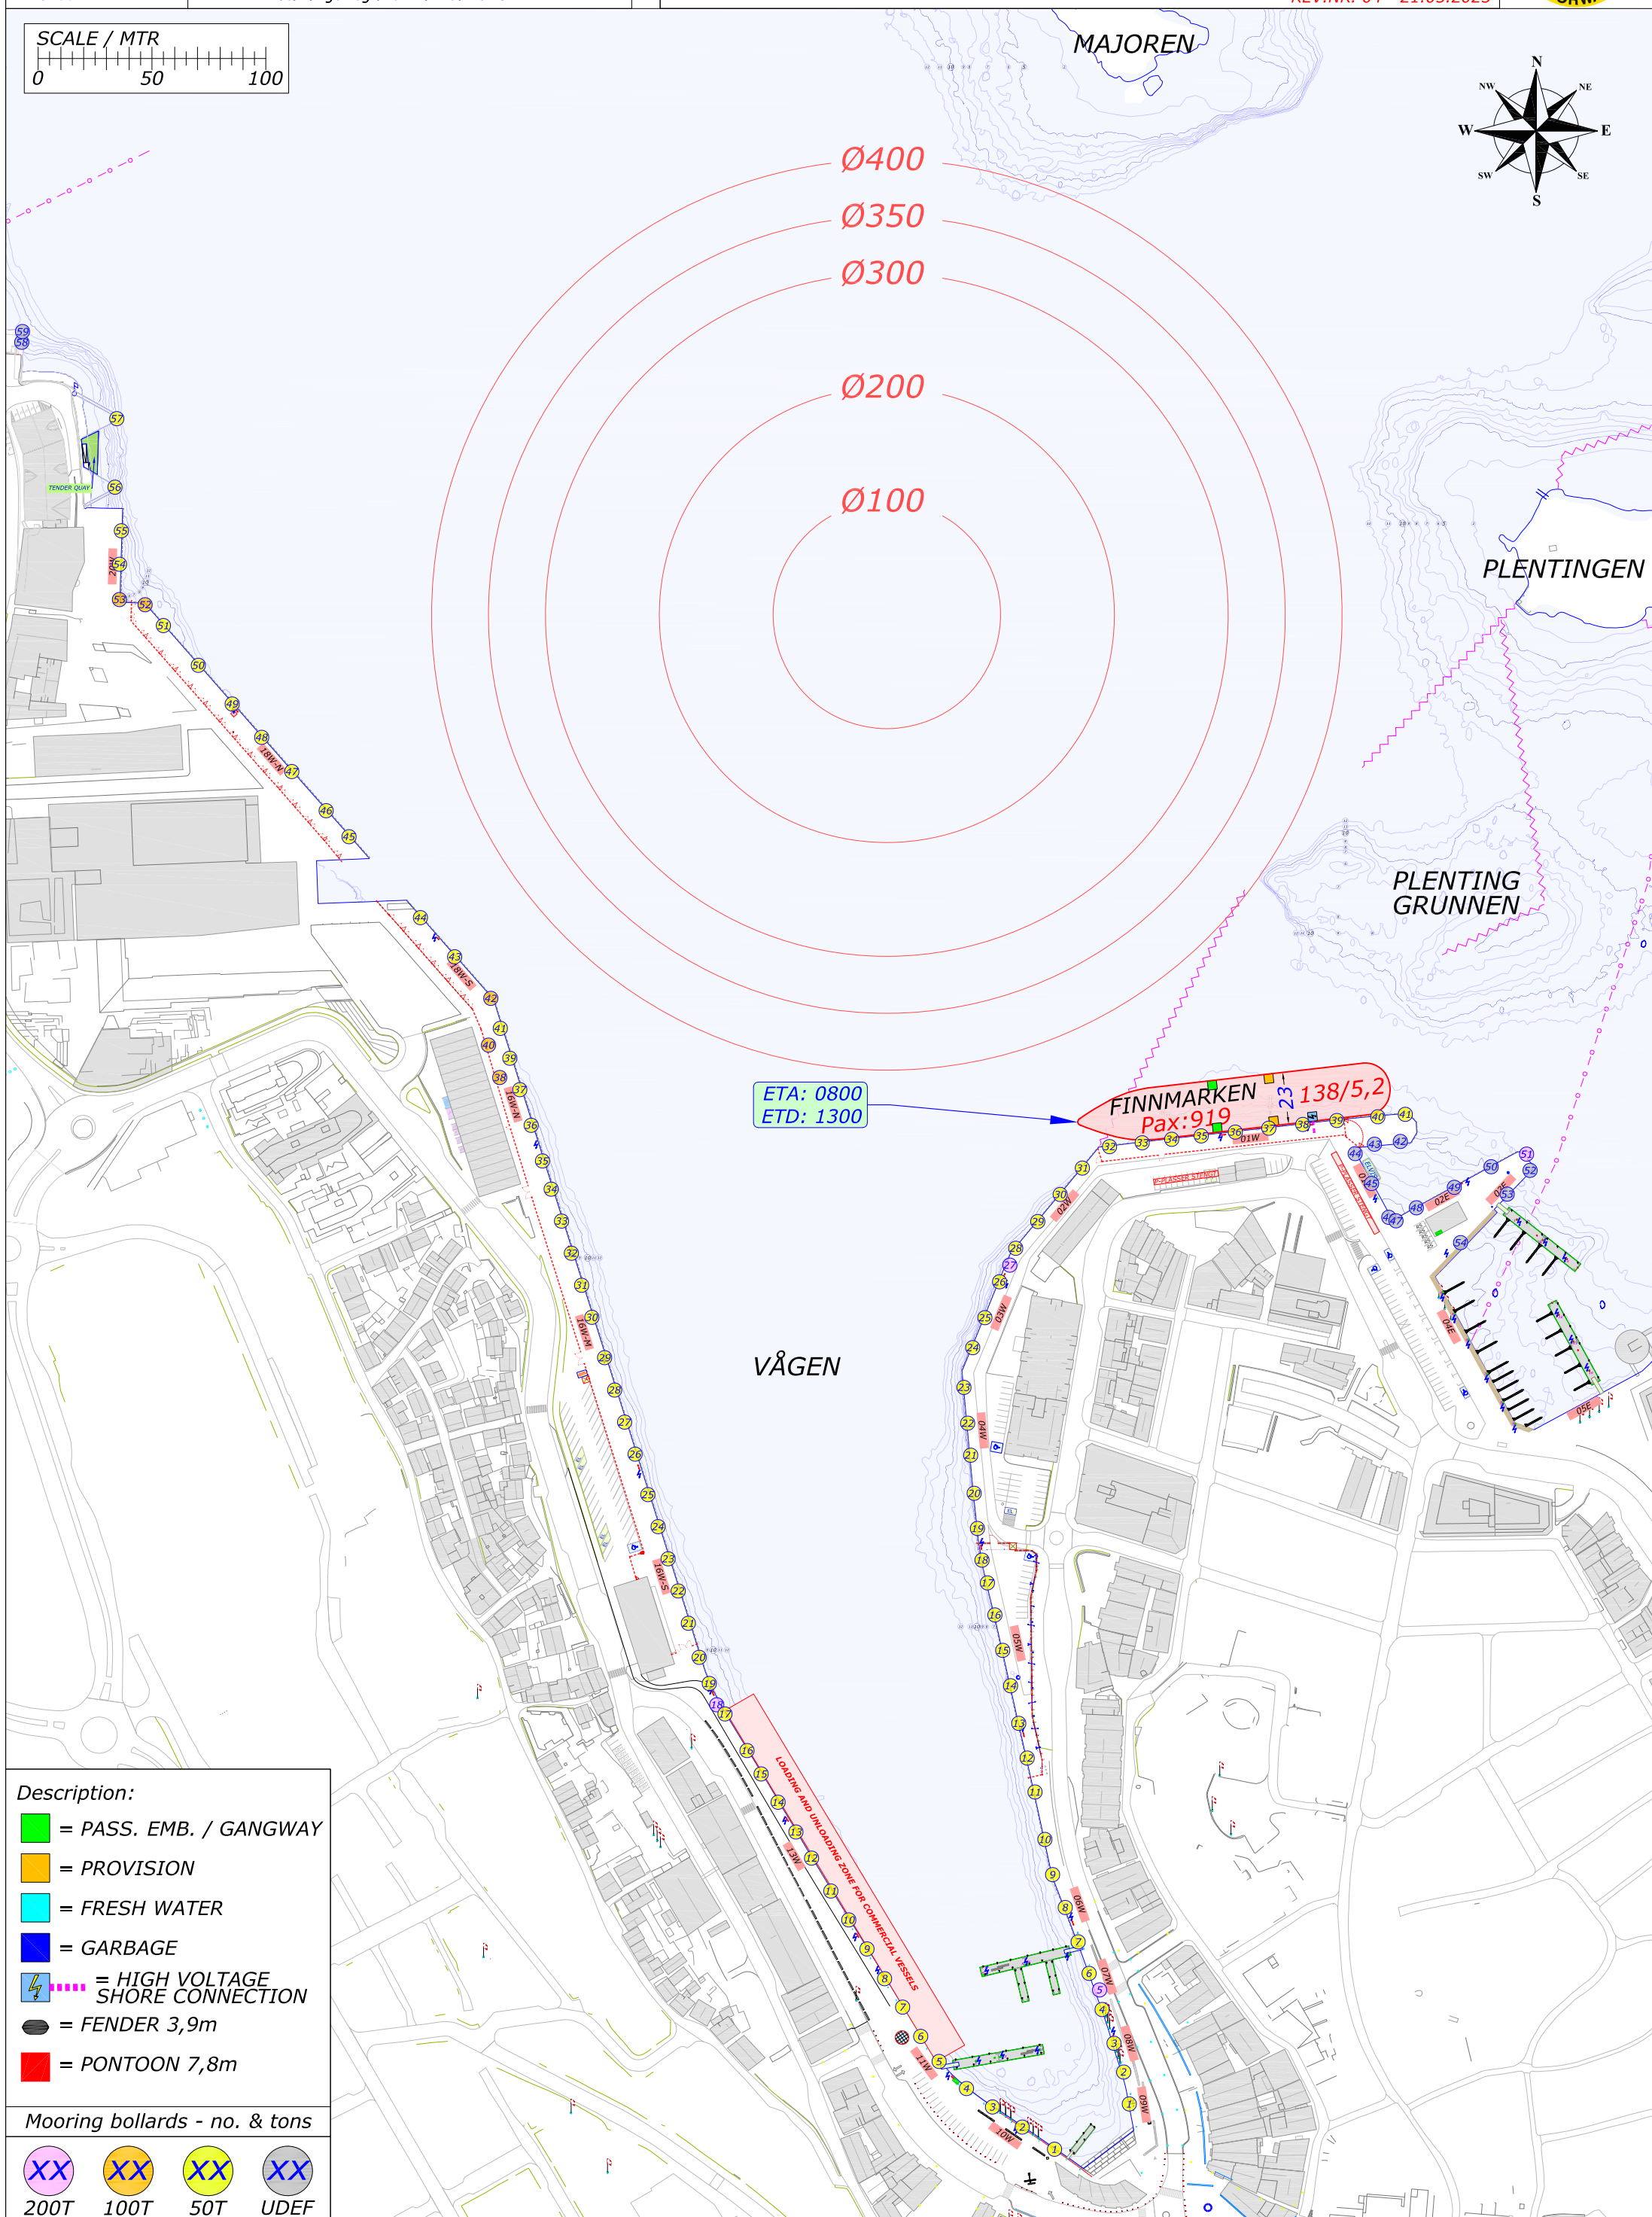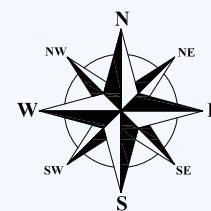

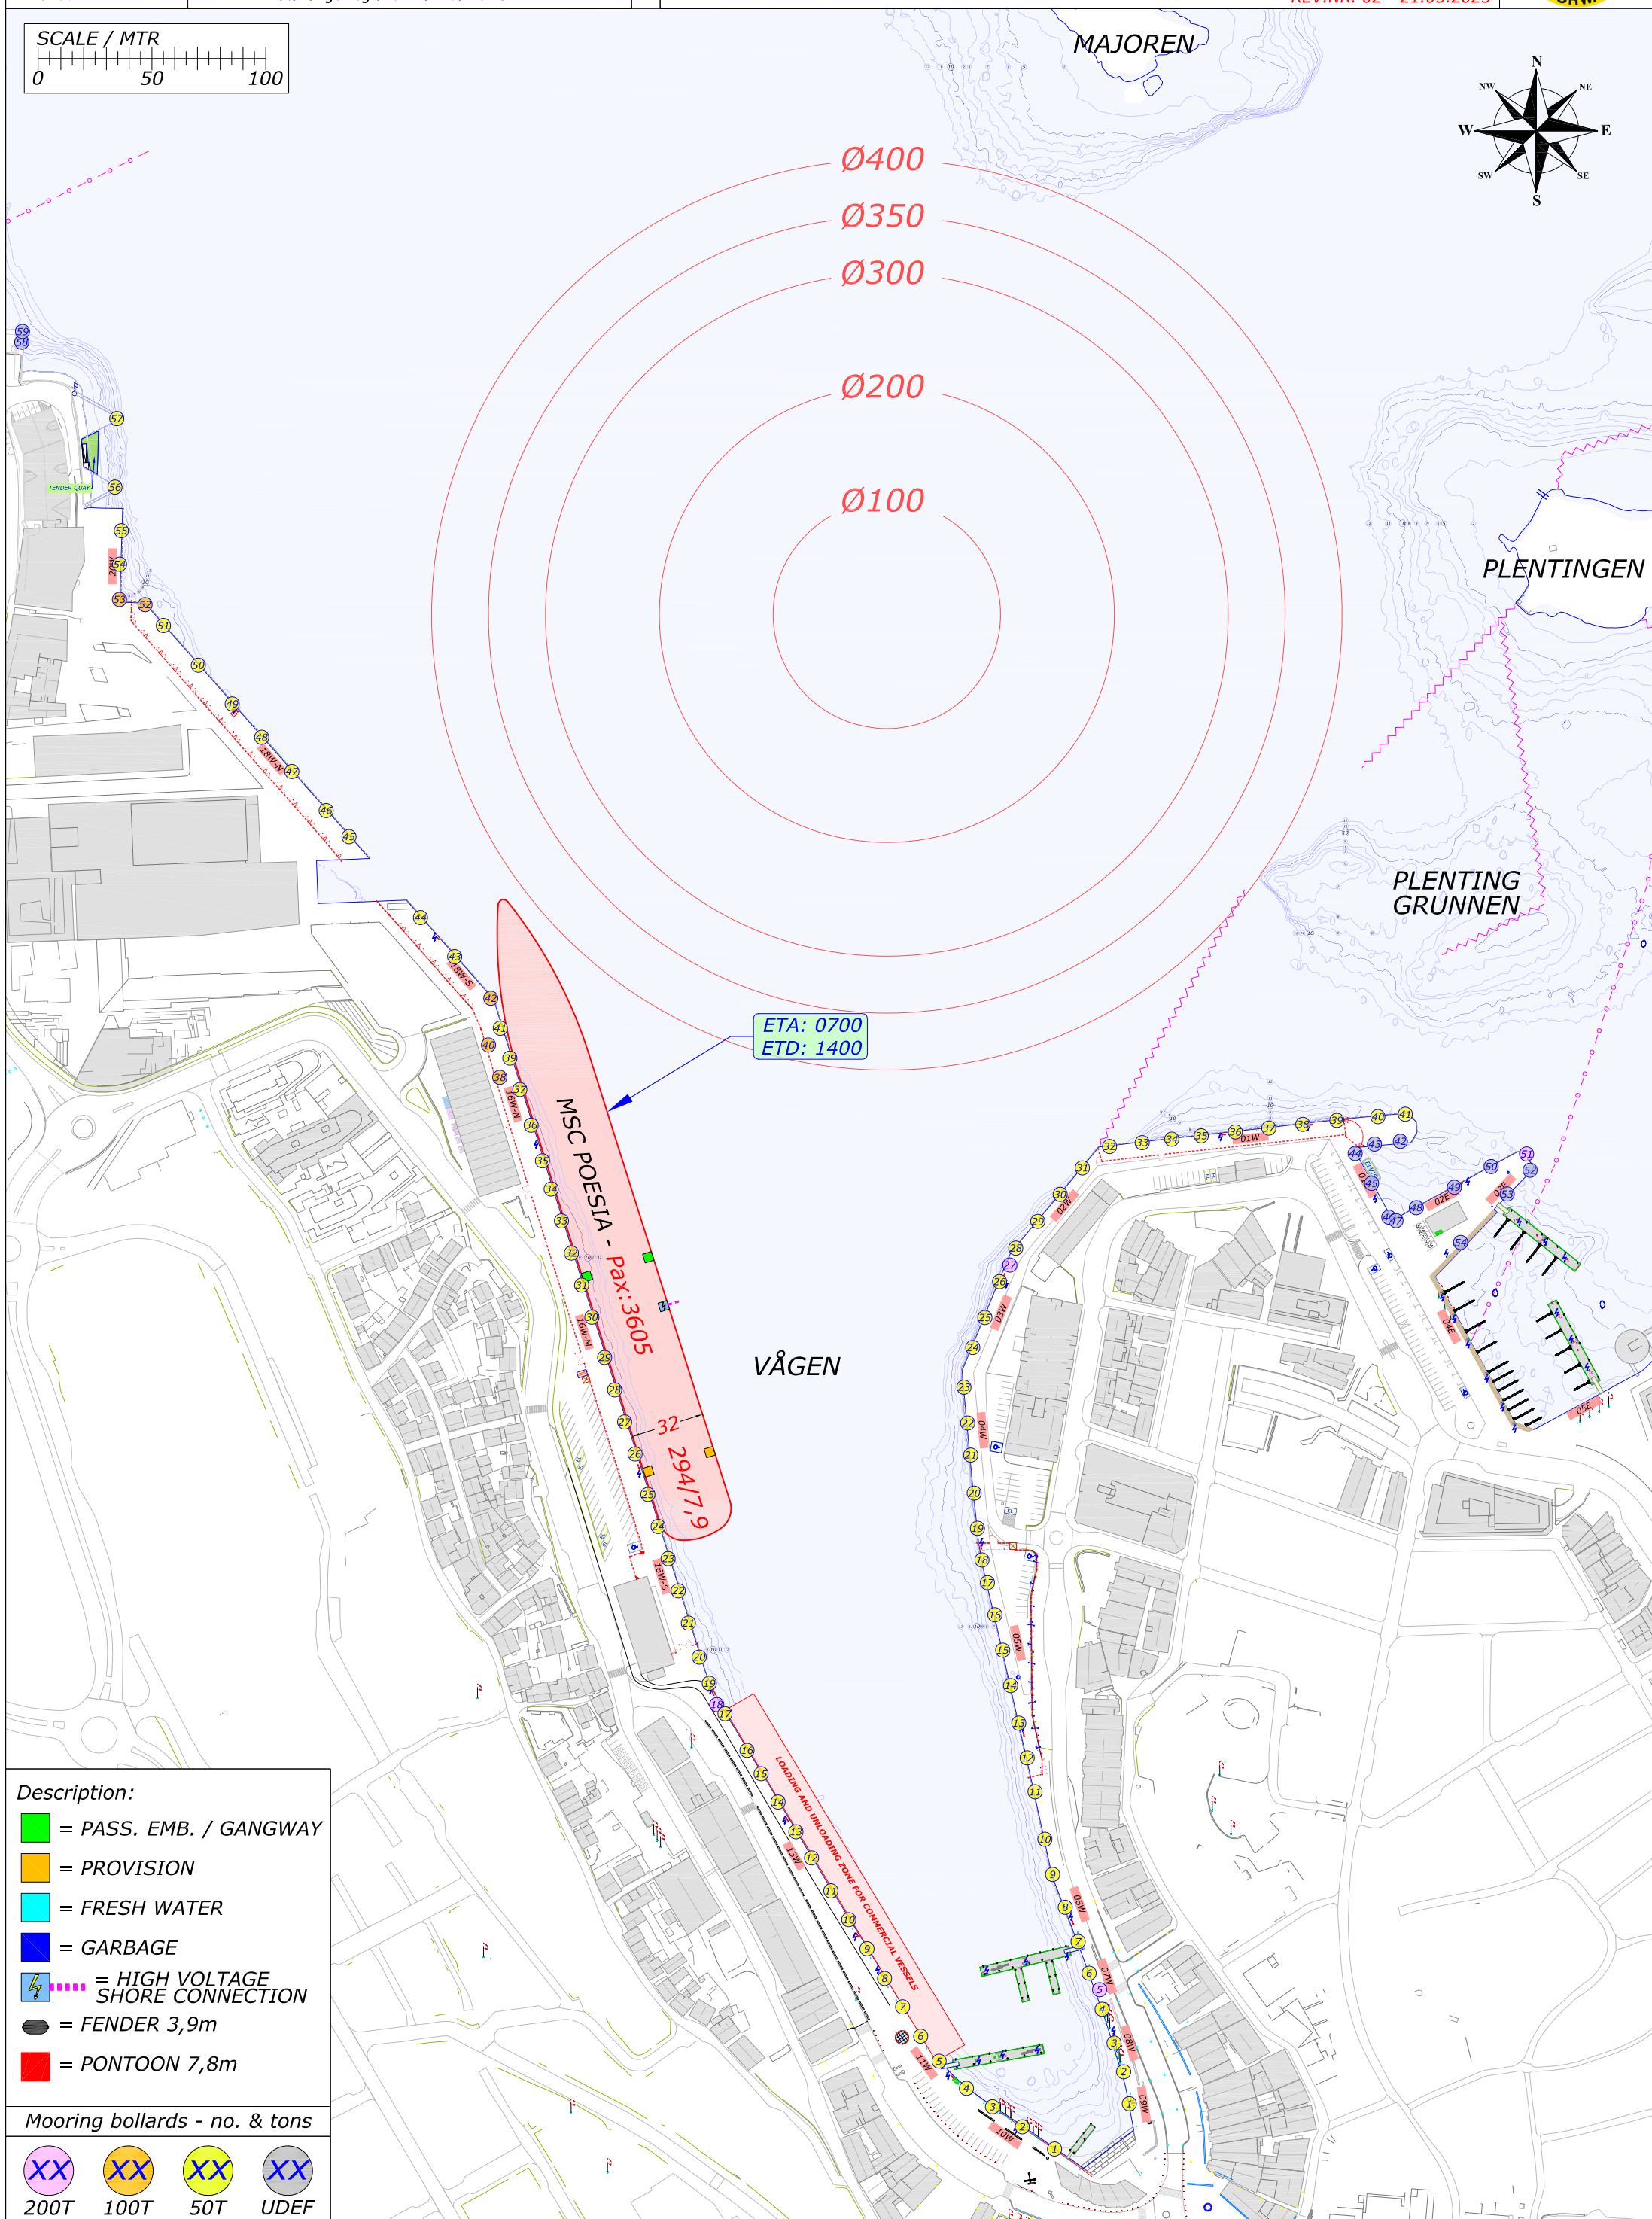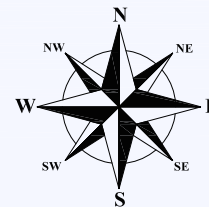

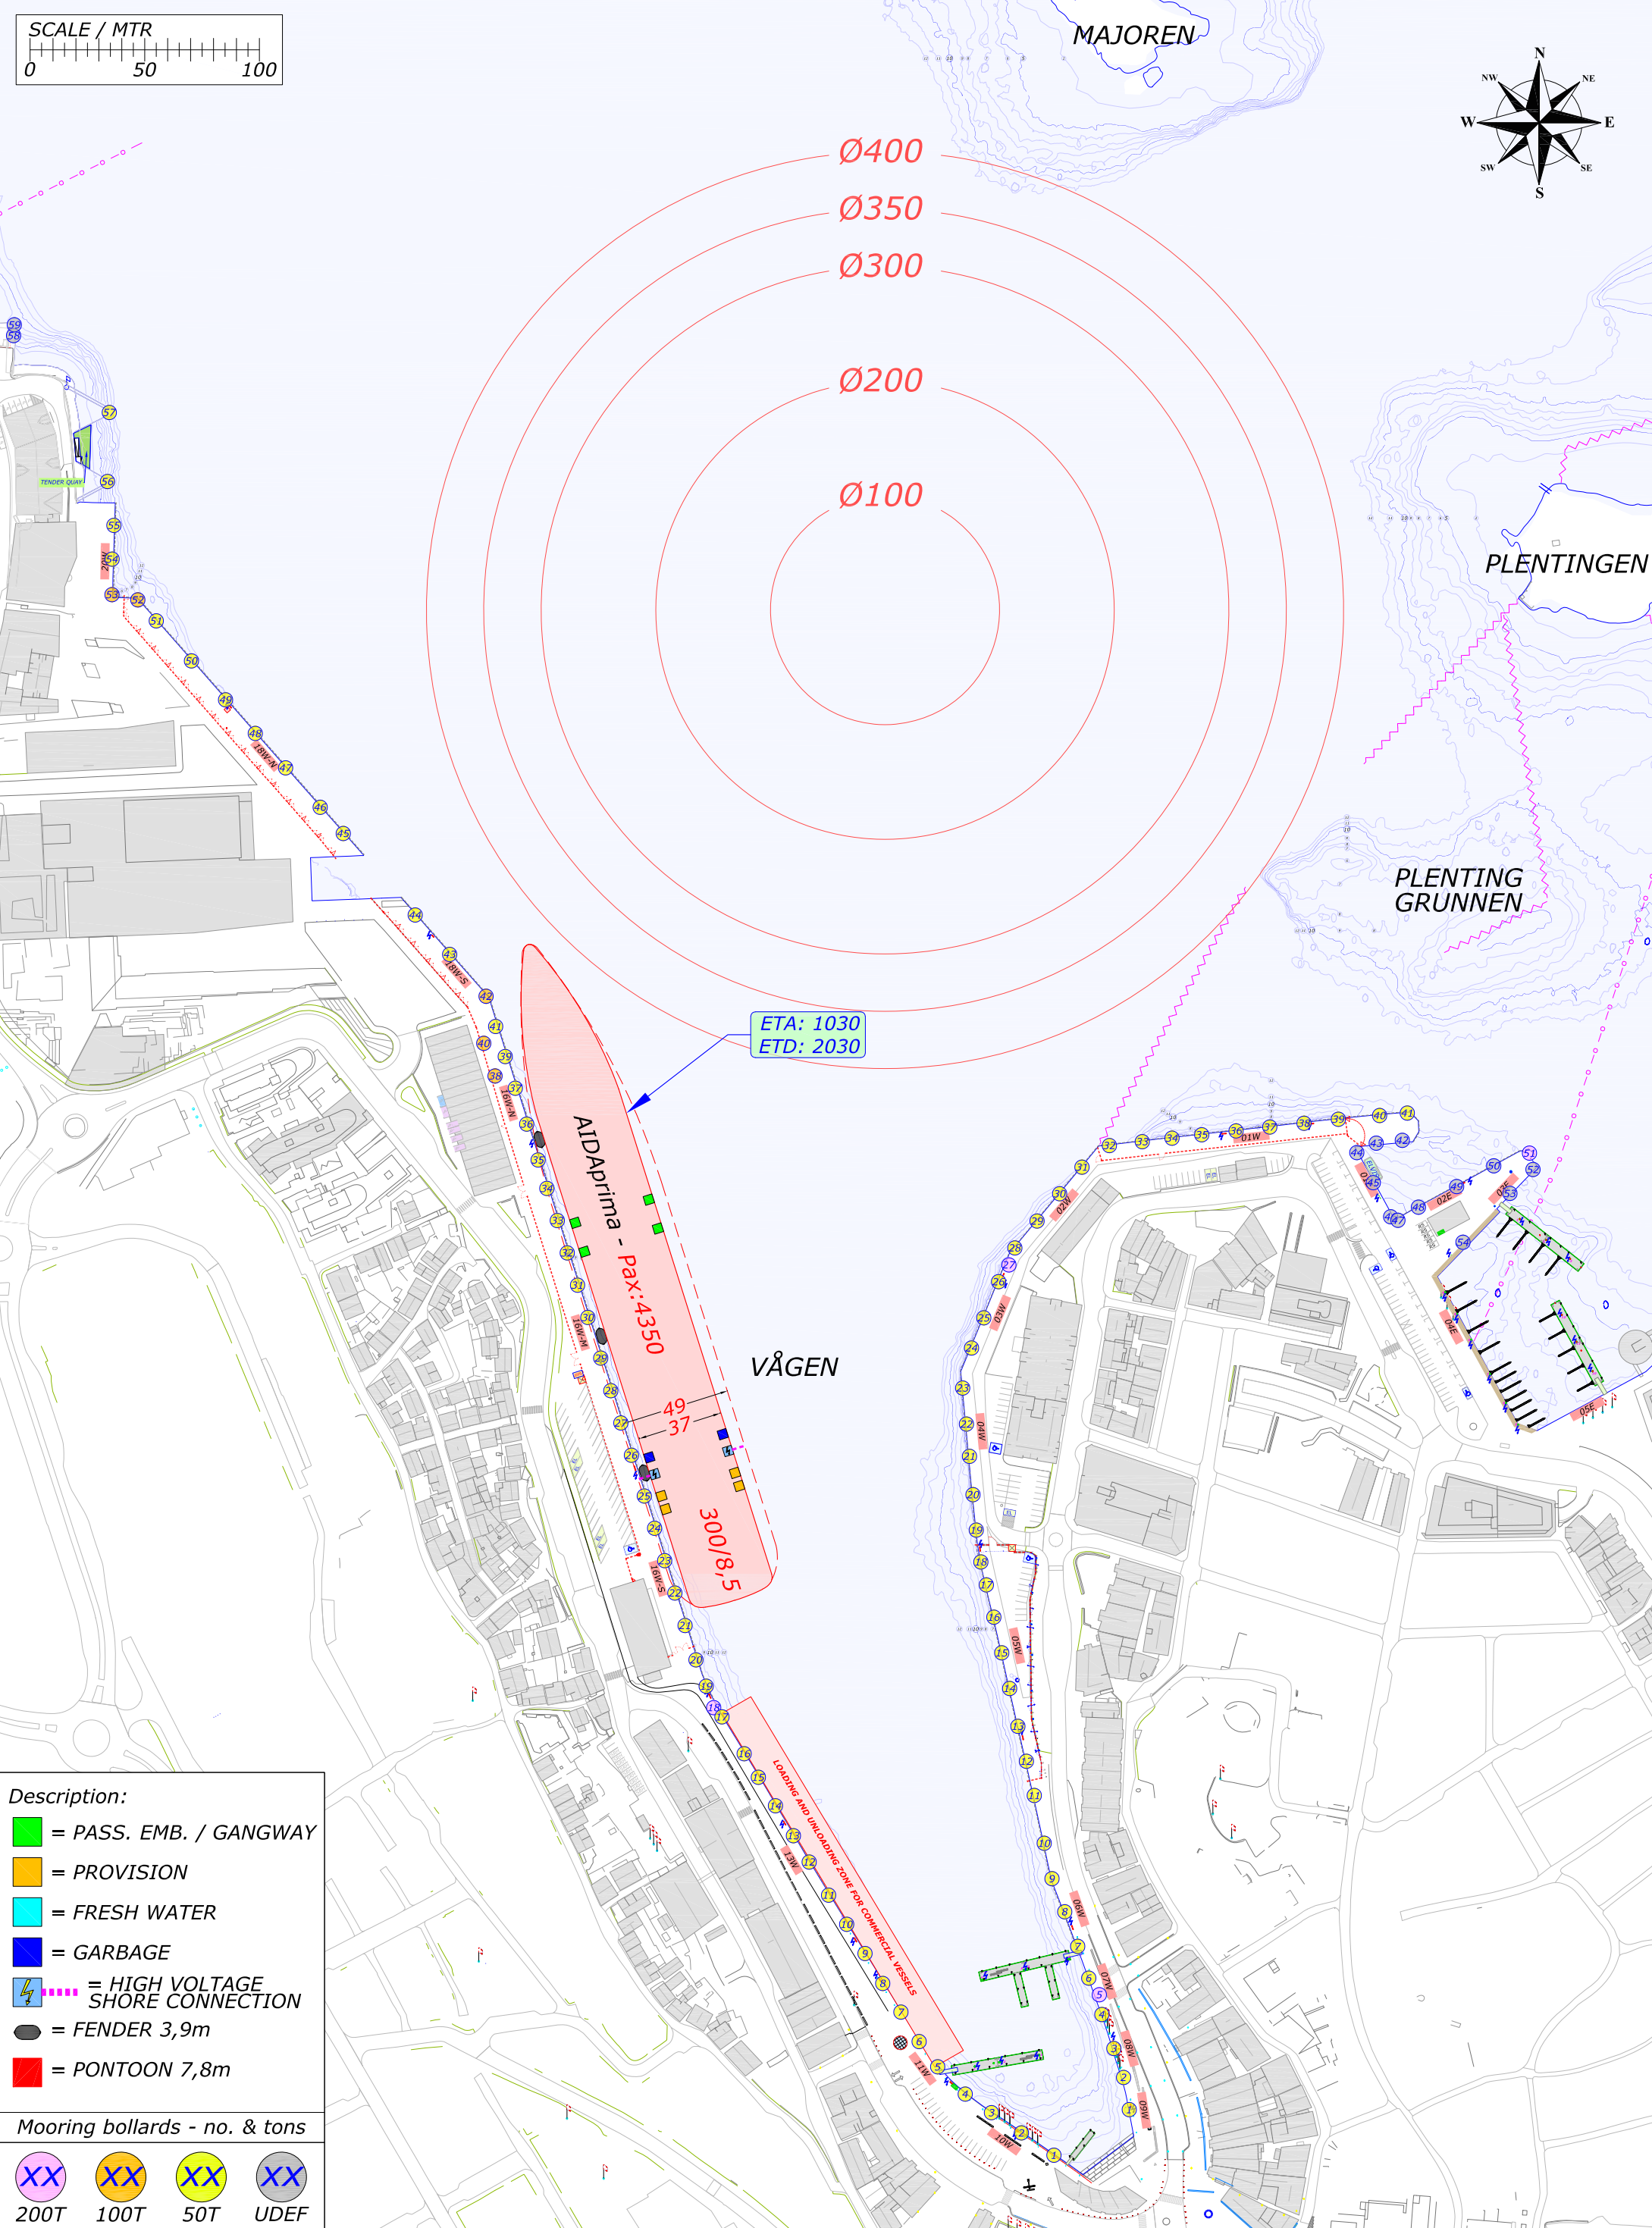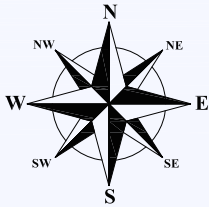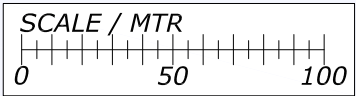





Description:

-  = PASS. EMB. / GANGWAY
-  = PROVISION
-  = FRESH WATER
-  = GARBAGE
-  = HIGH VOLTAGE SHORE CONNECTION
-  = FENDER 3,9m
-  = PONTOON 7,8m

Mooring bollards - no. & tons

			
200T	100T	50T	UDEF

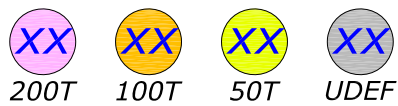

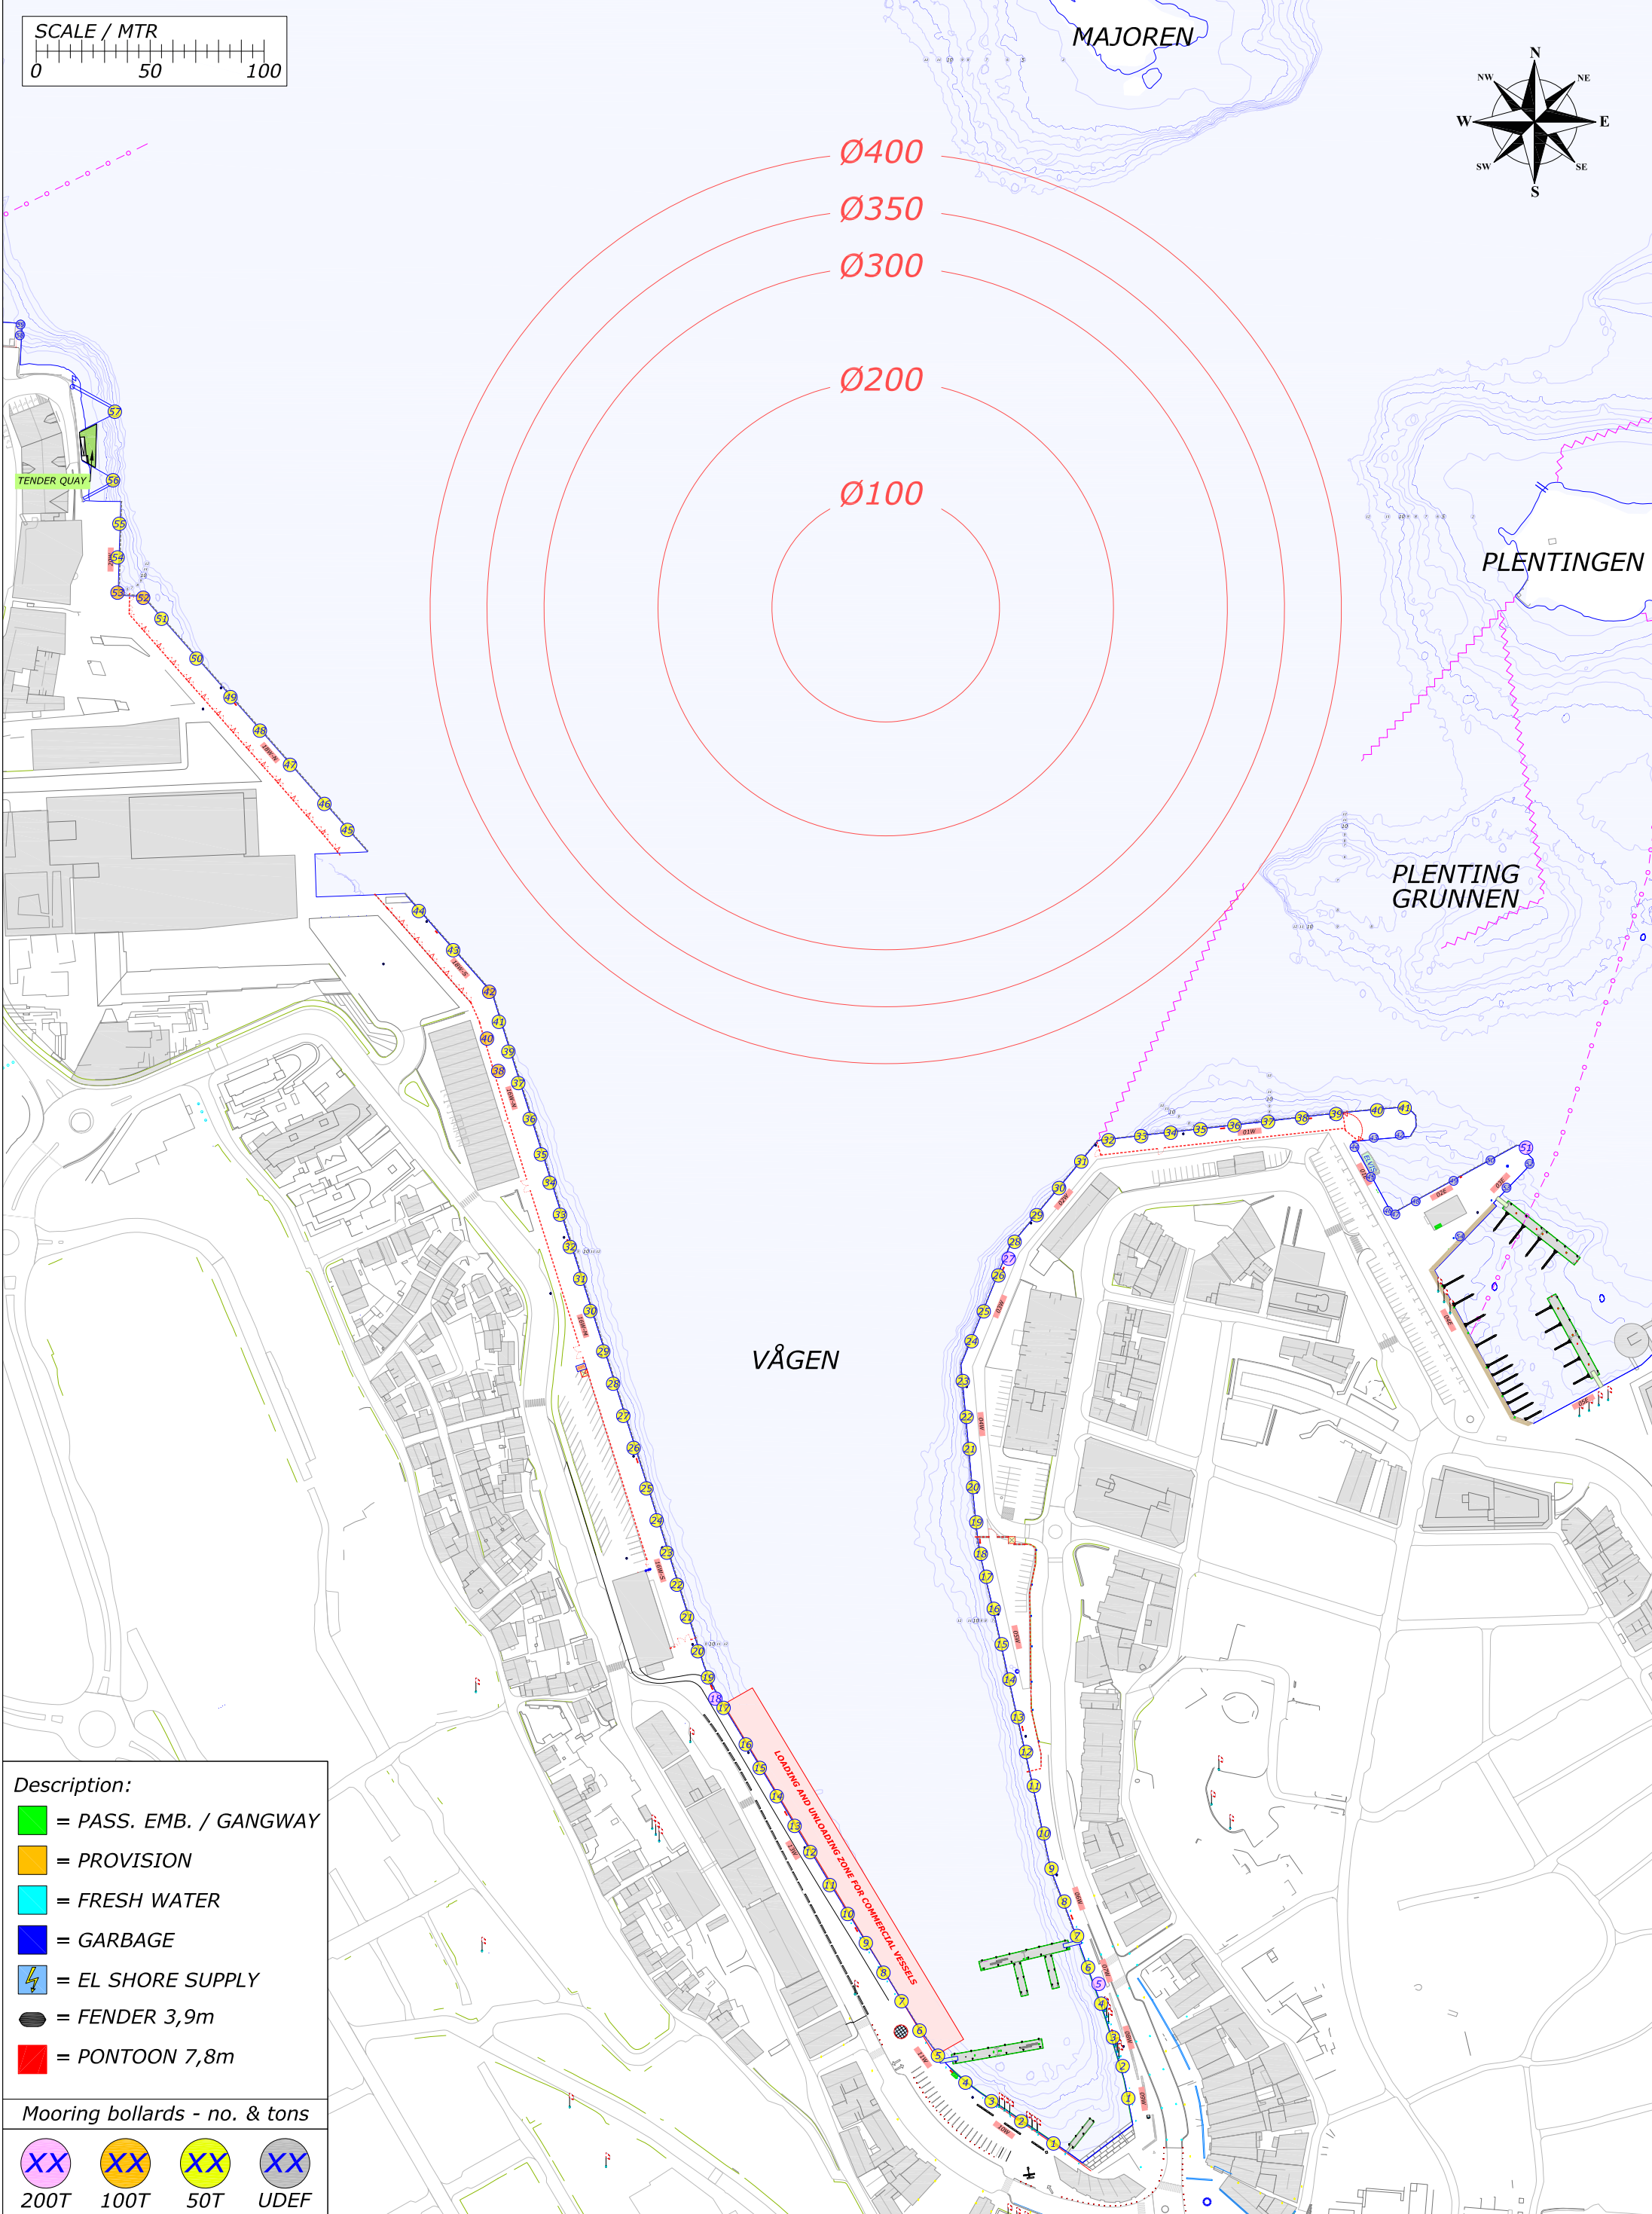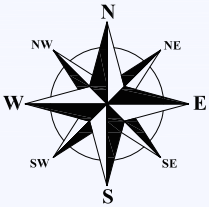
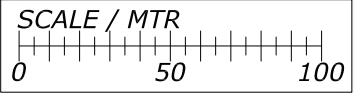



Description:



-  = PASS. EMB. / GANGWAY
-  = PROVISION
-  = FRESH WATER
-  = GARBAGE
-  = EL SHORE SUPPLY
-  = FENDER 3,9m
-  = PONTOON 7,8m



Mooring bollards - no. & tons




			
200T	100T	50T	UDEF

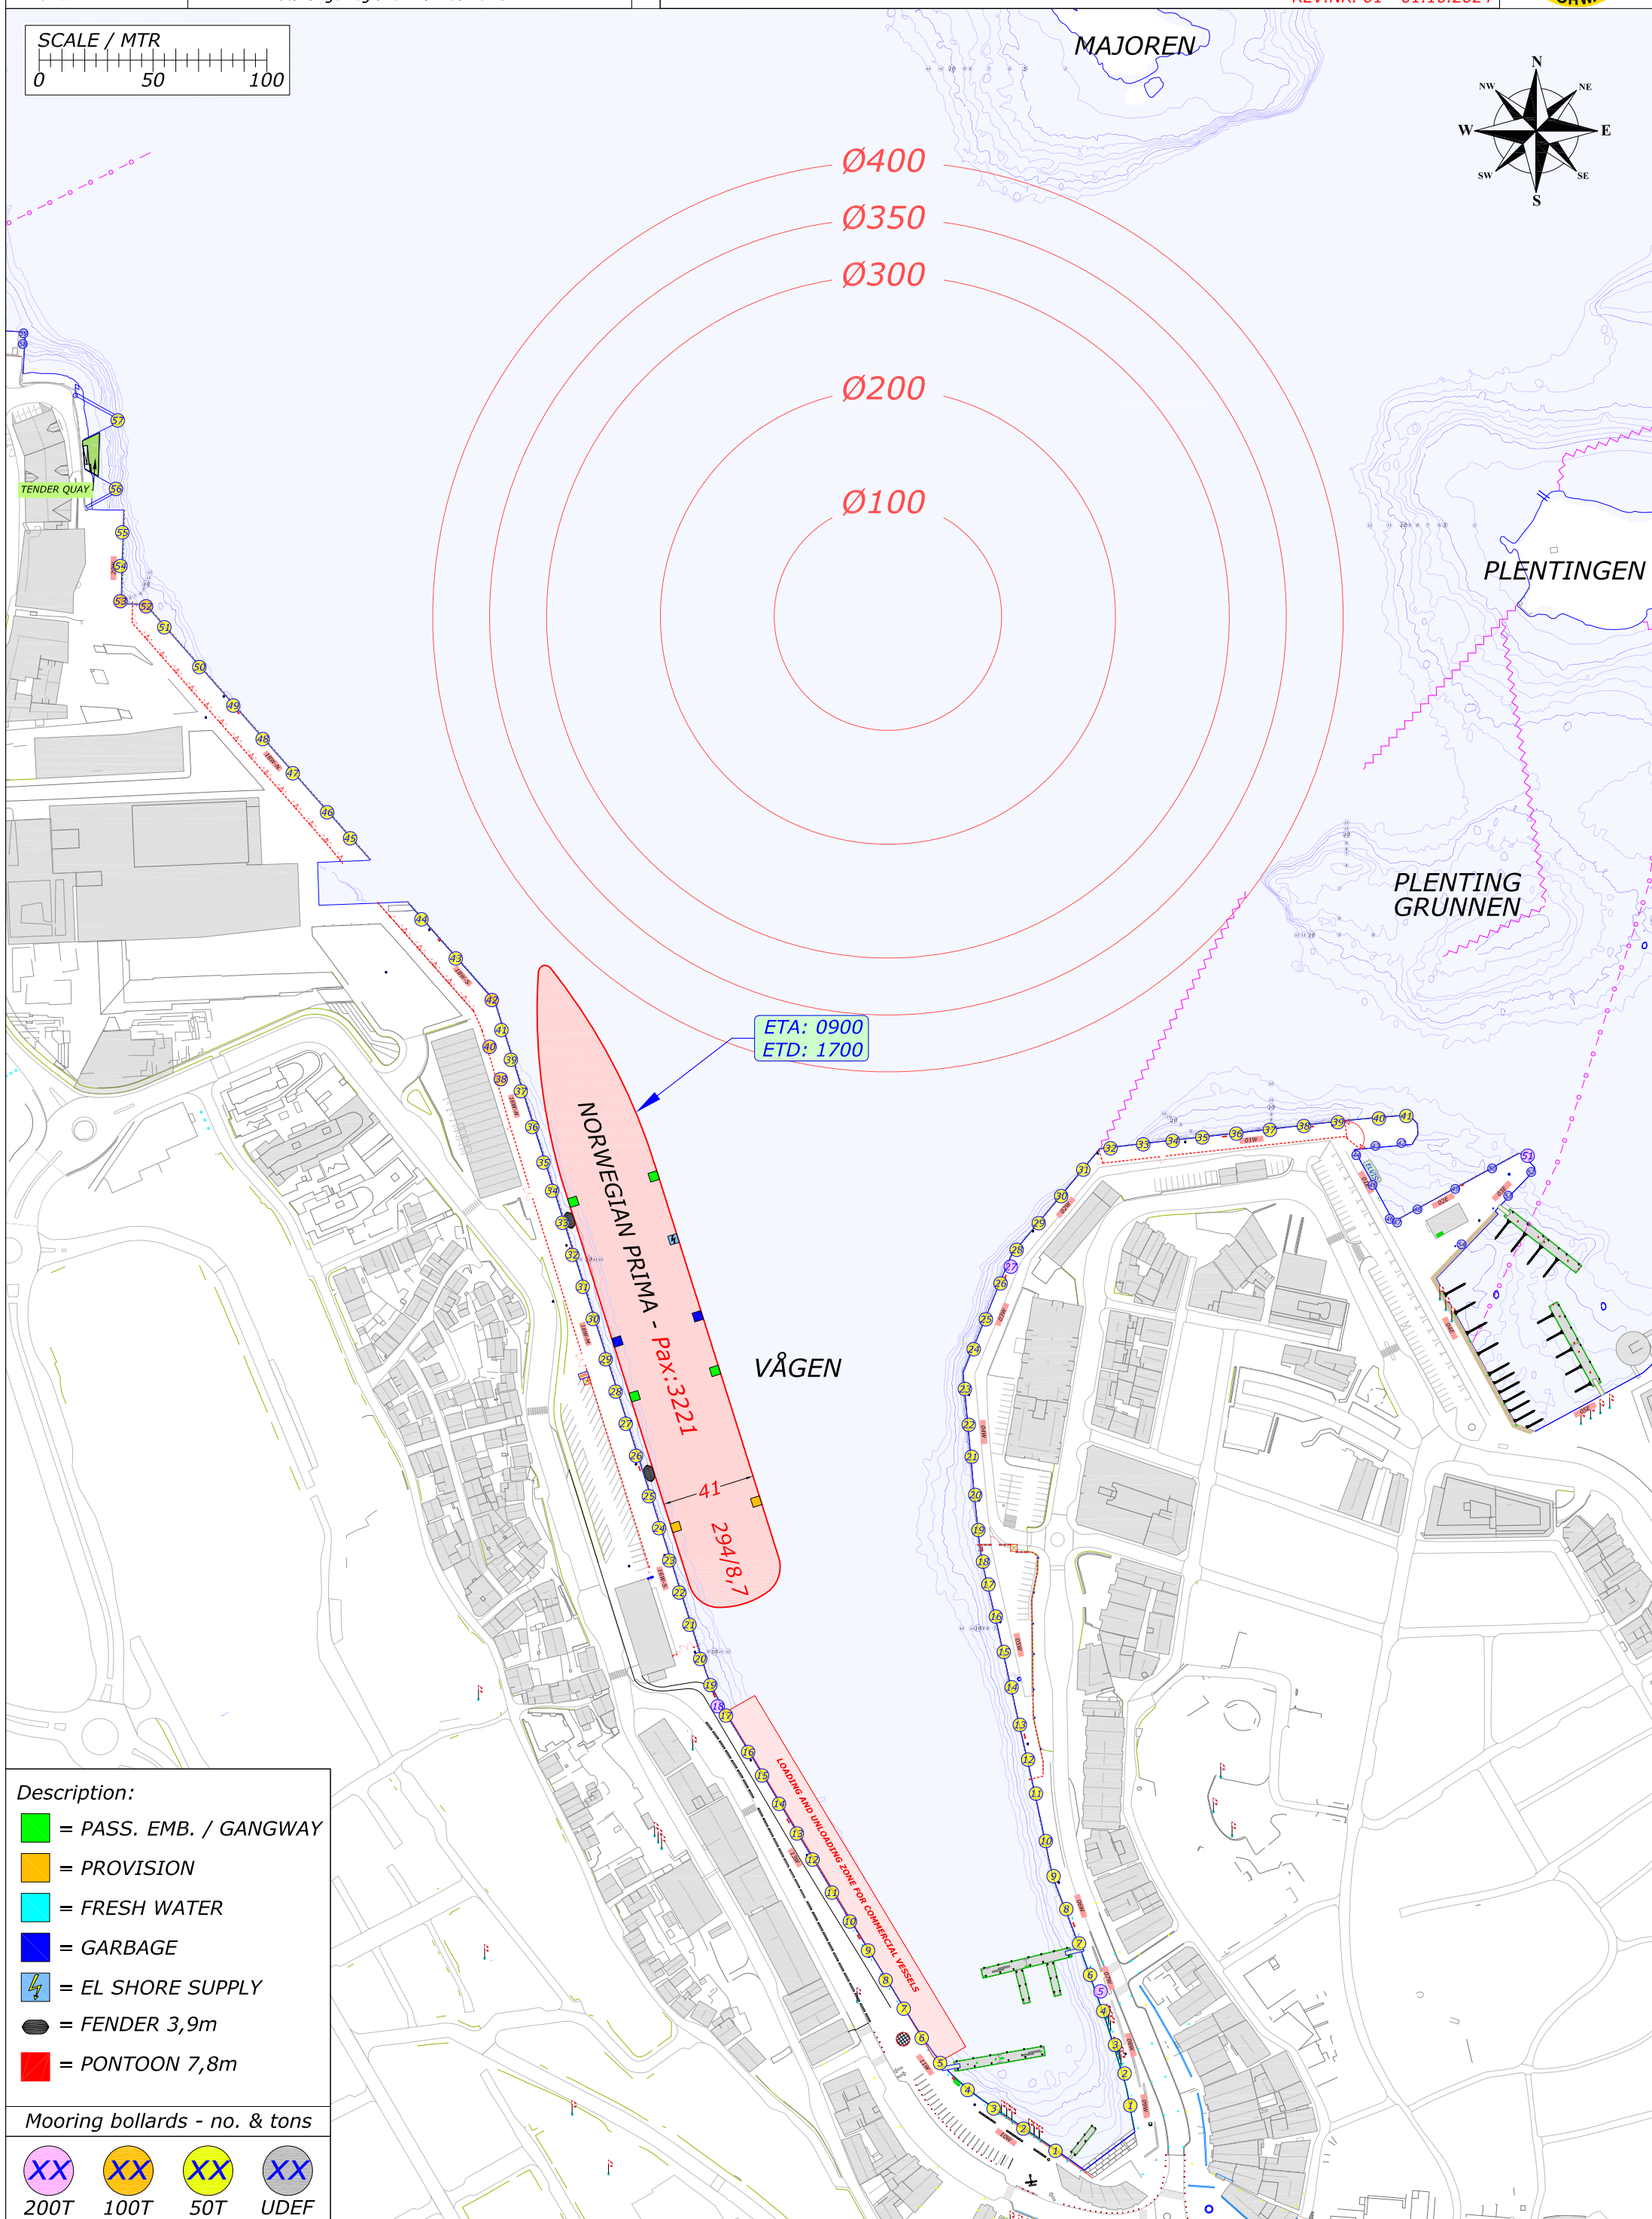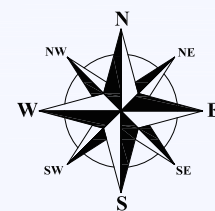

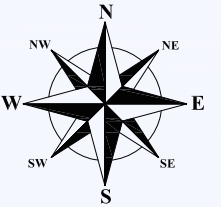

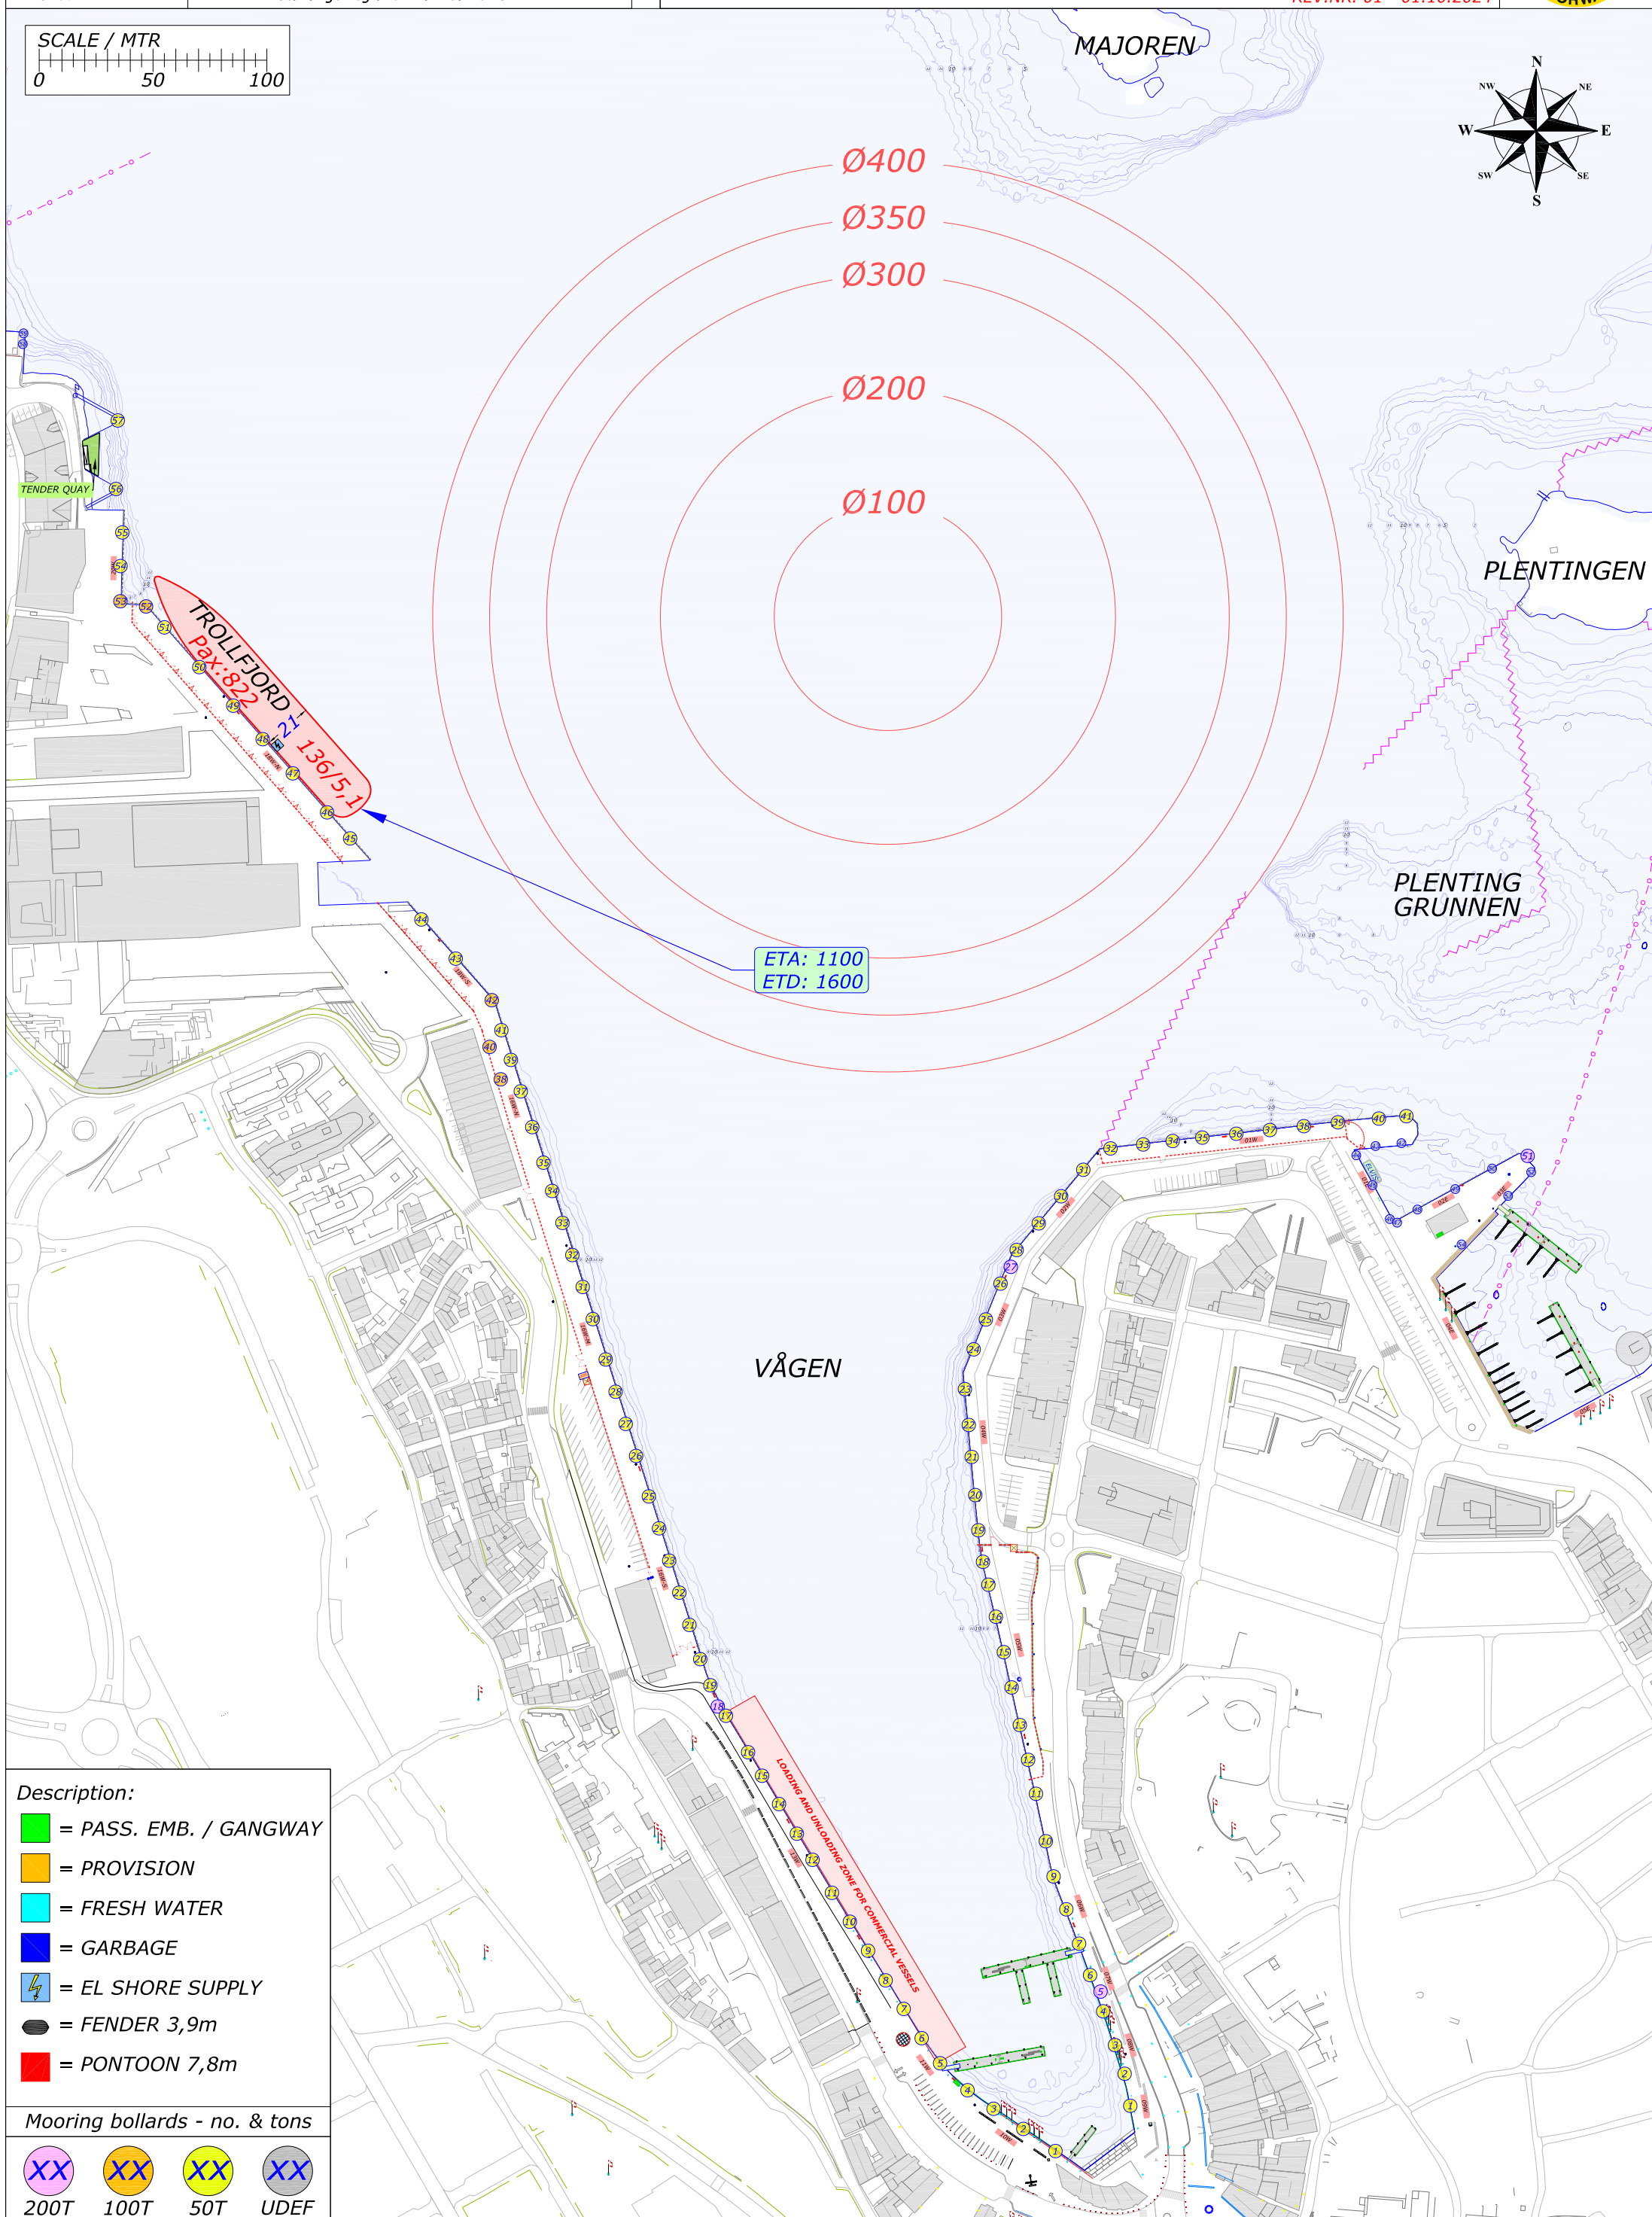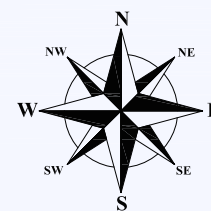

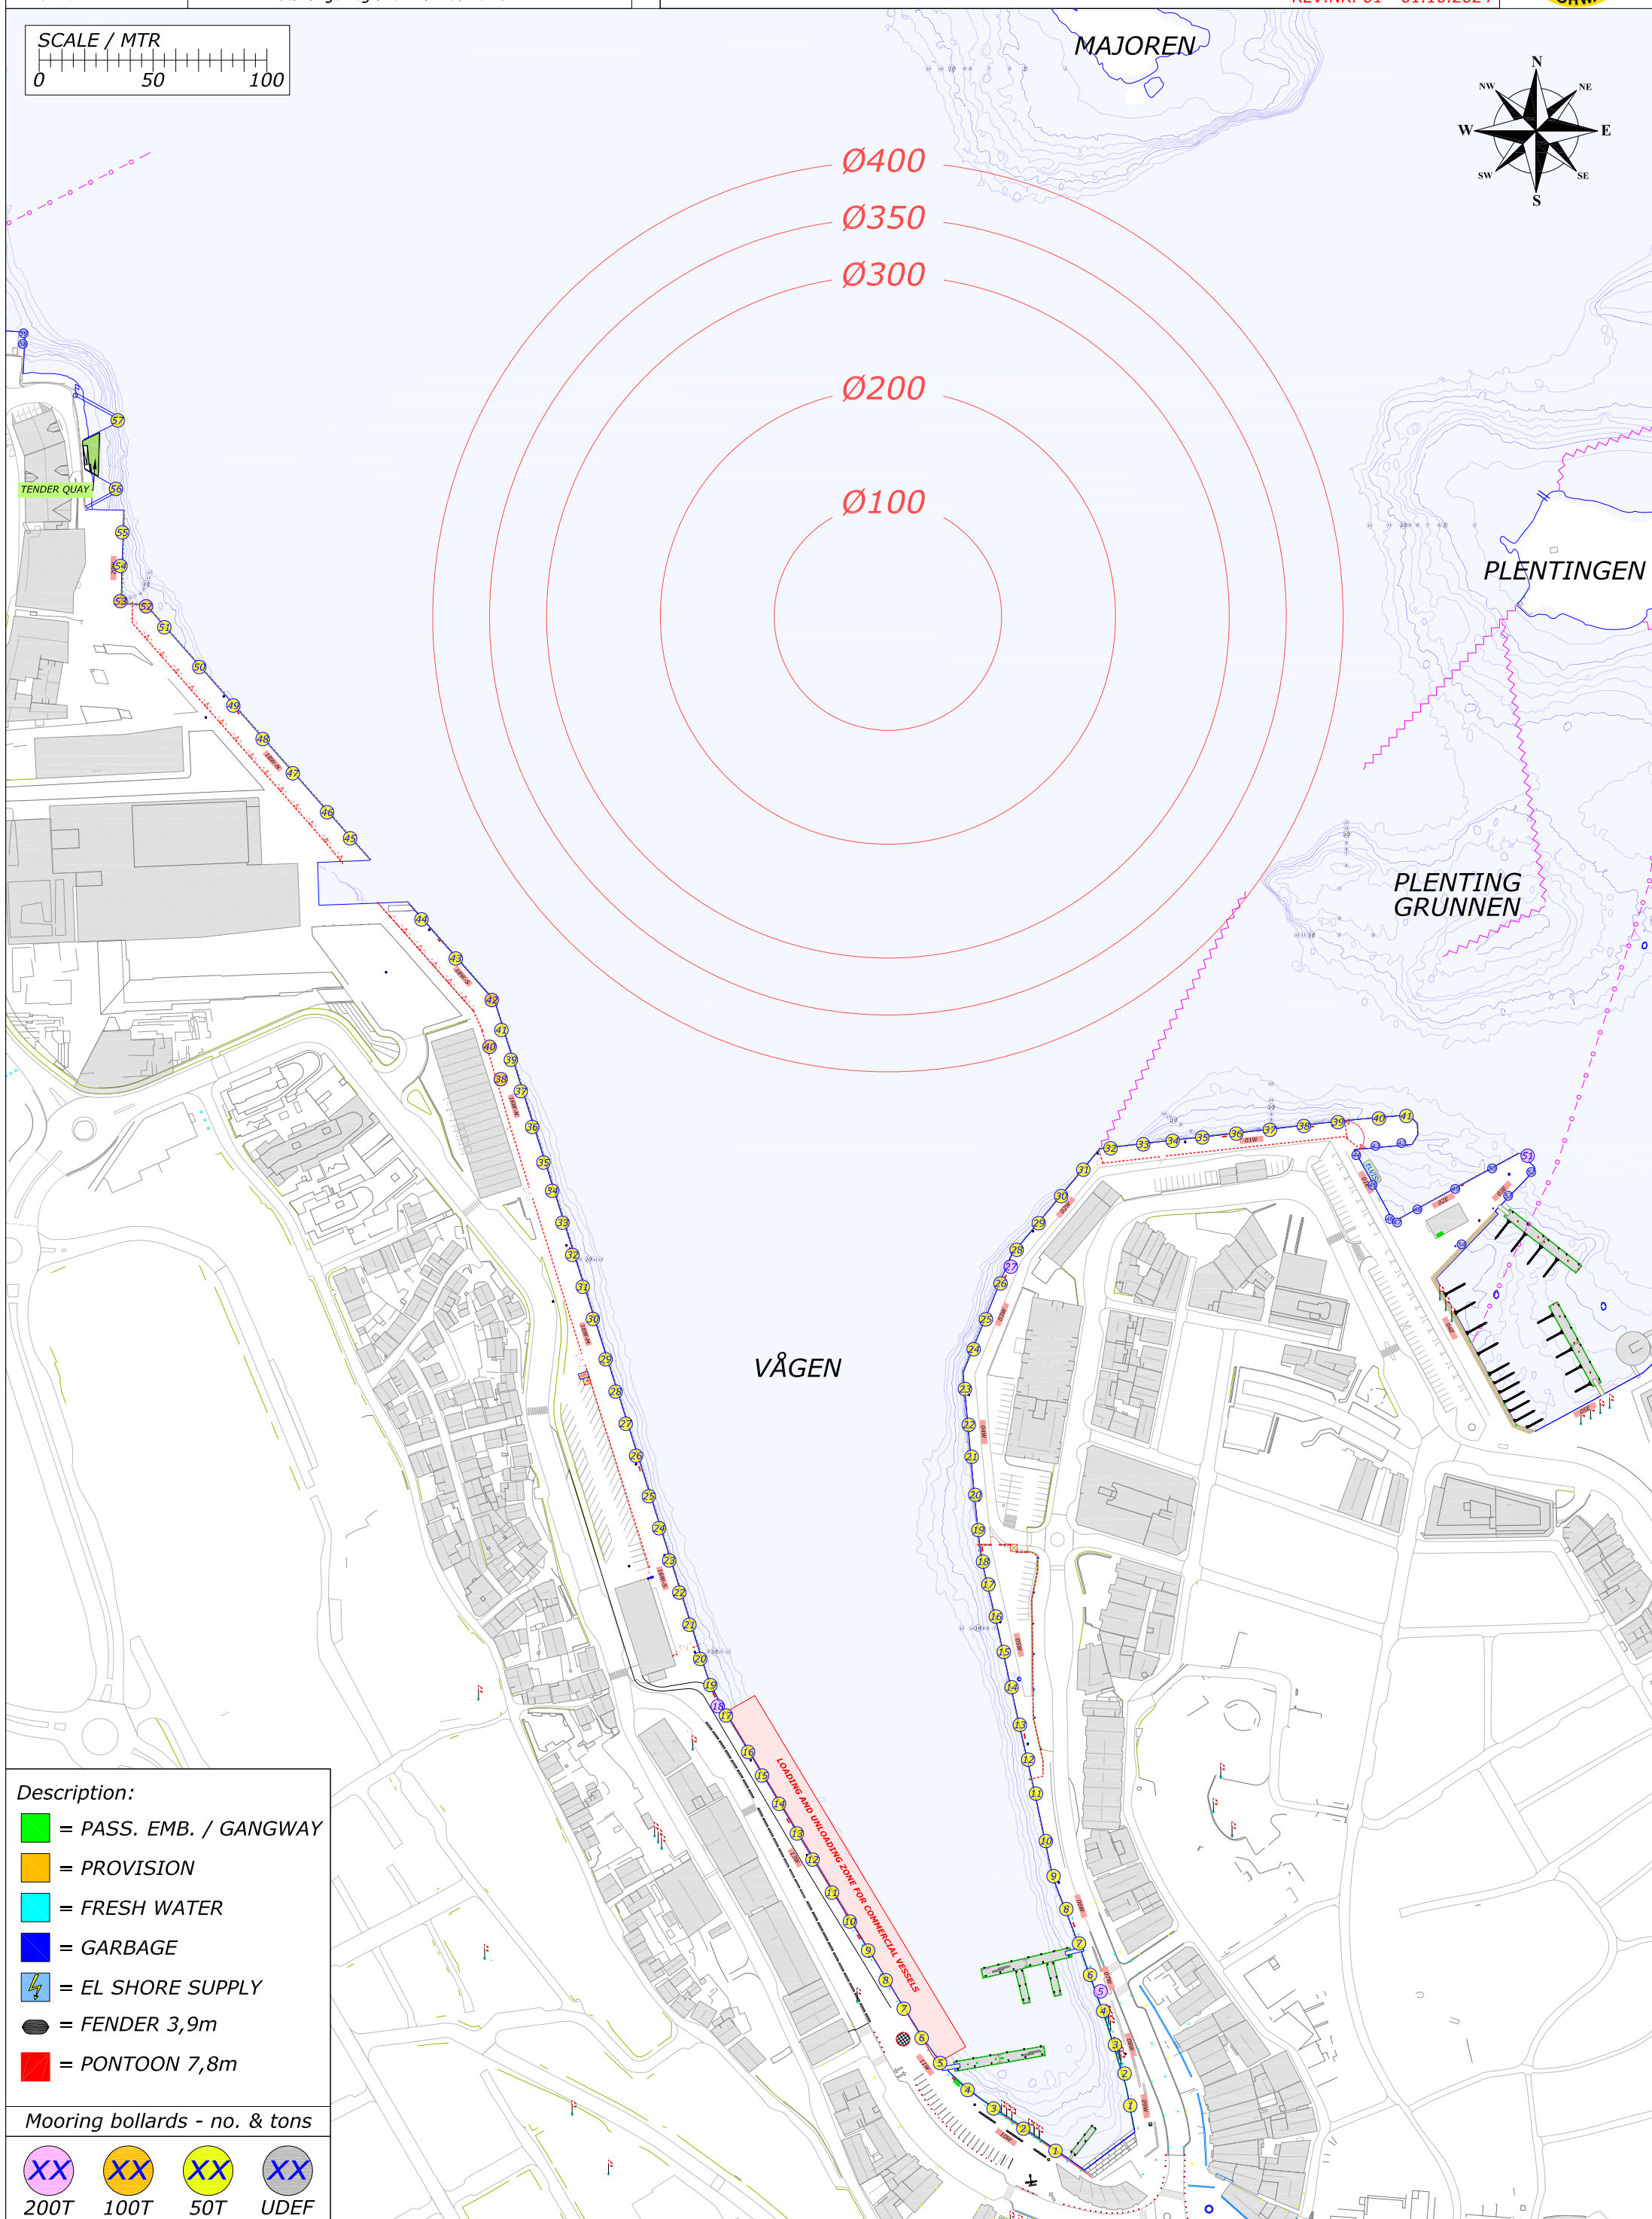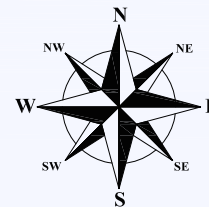

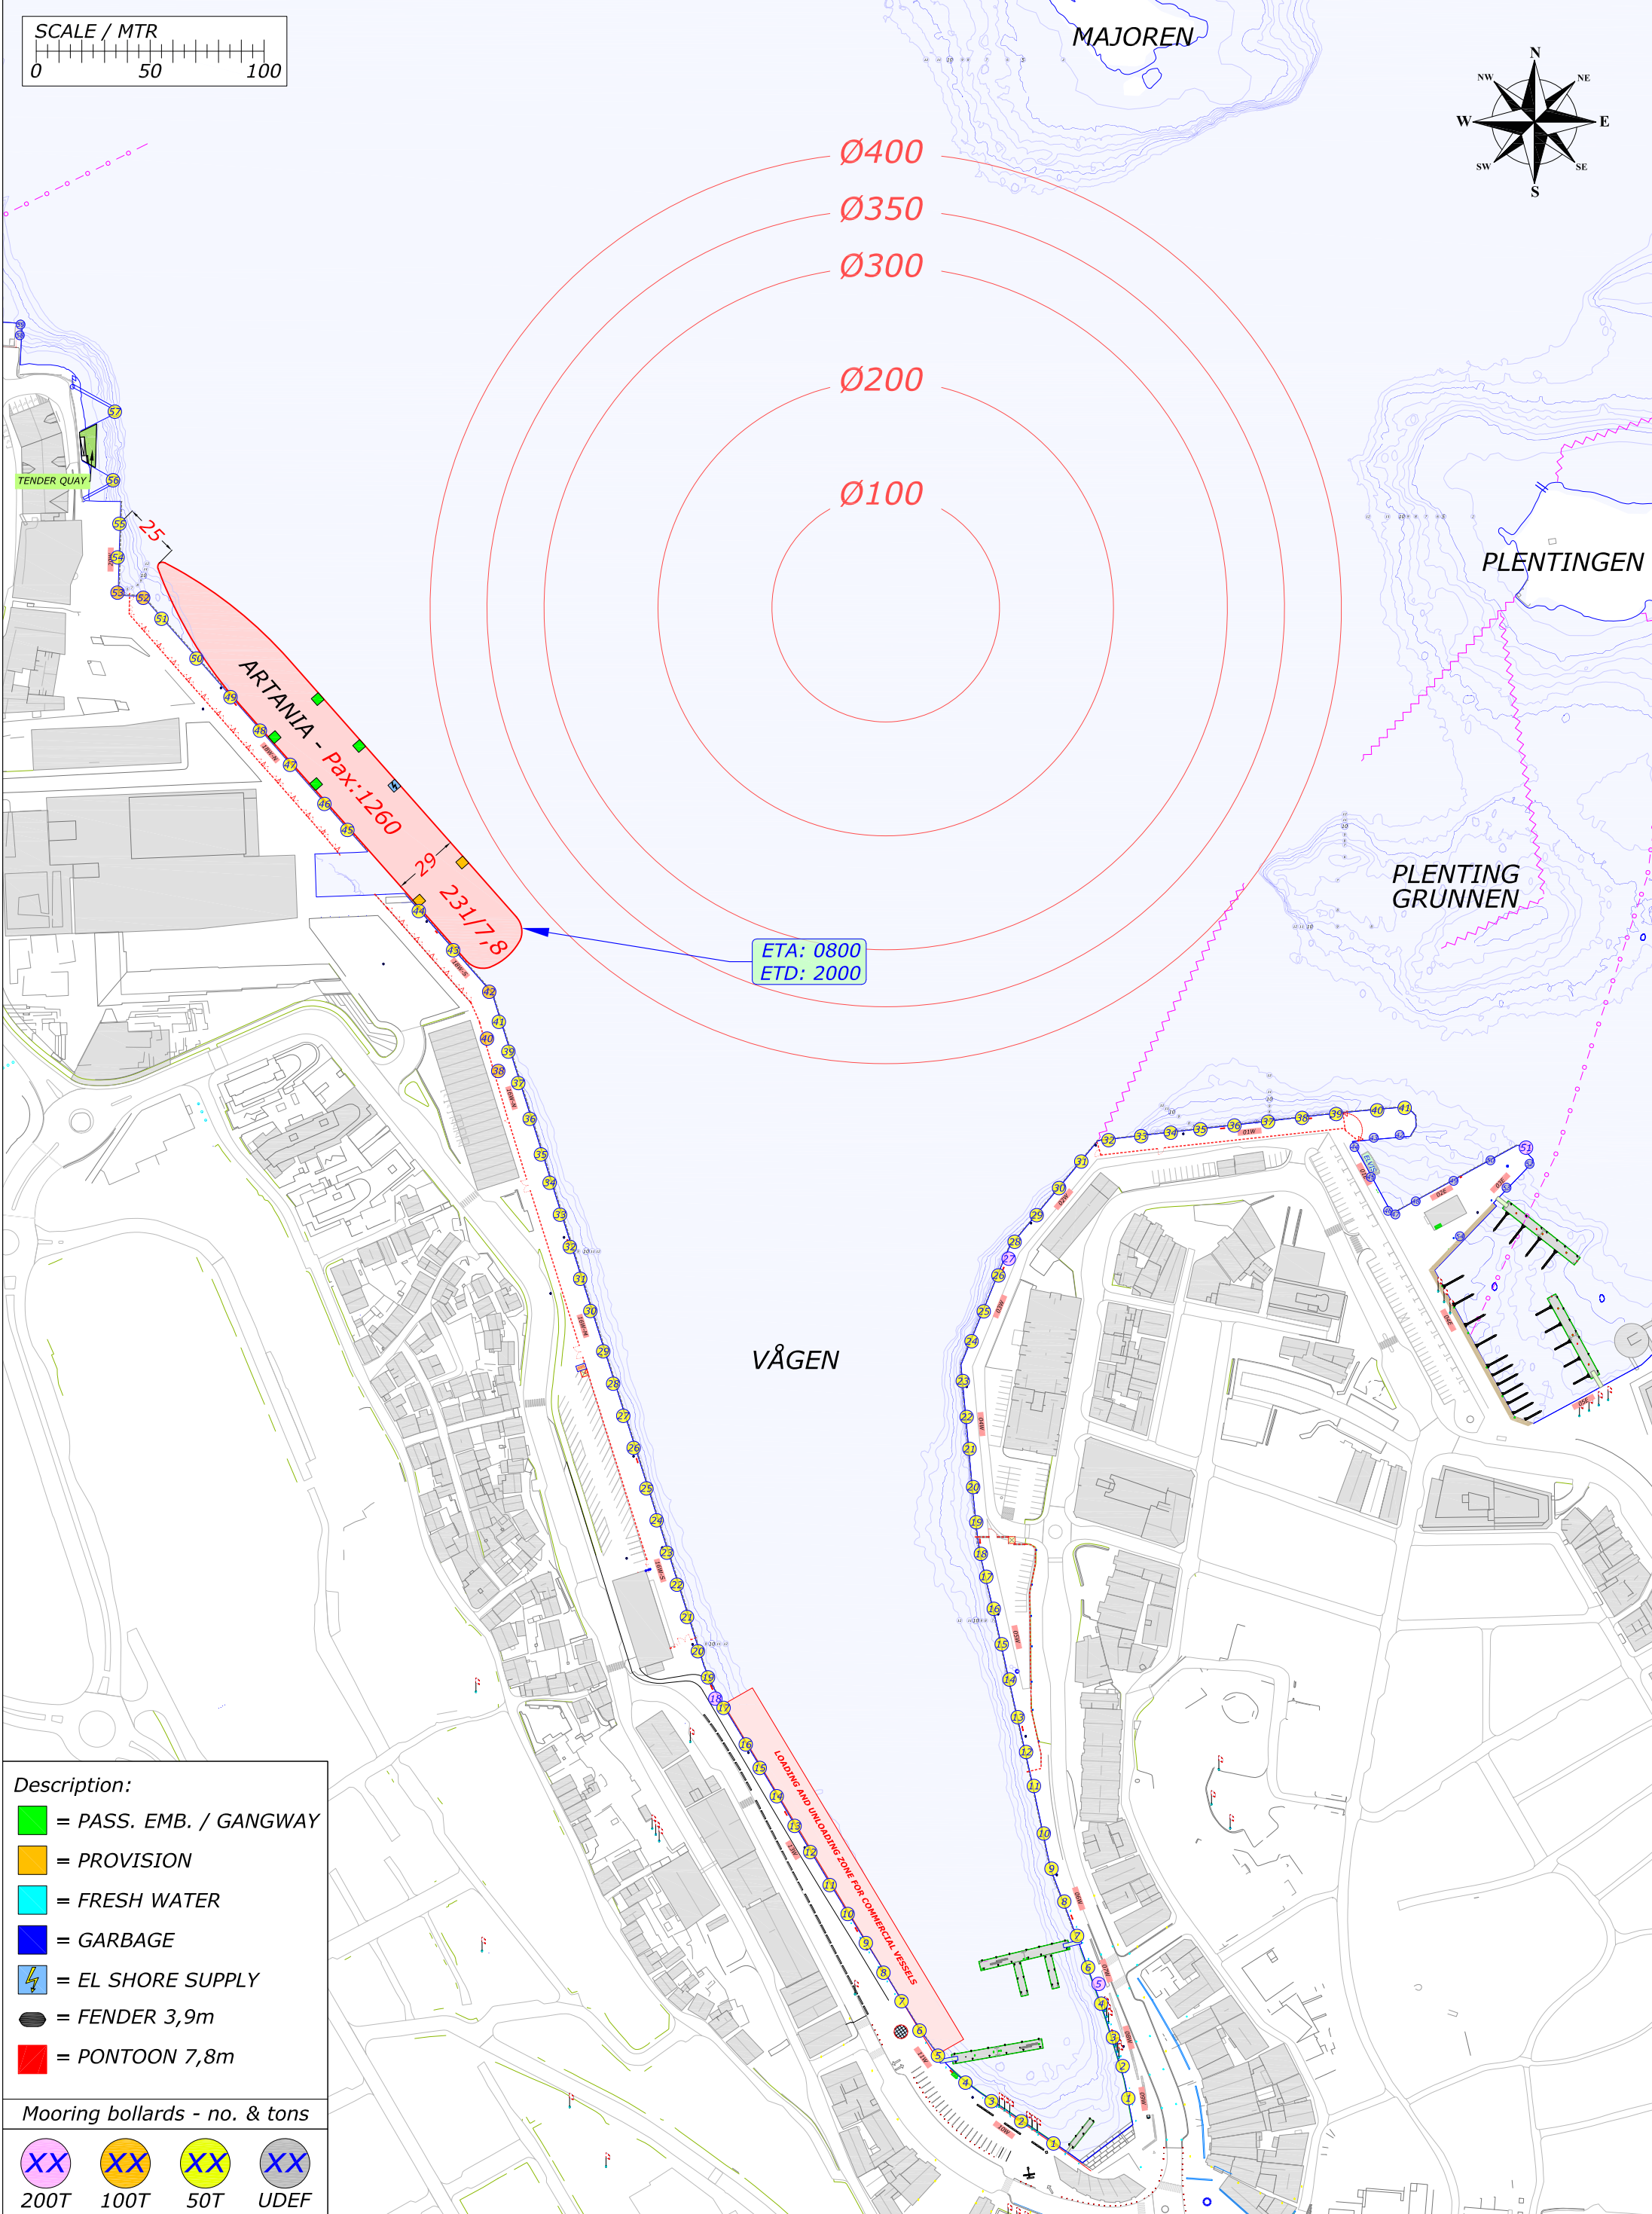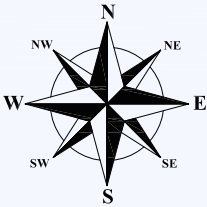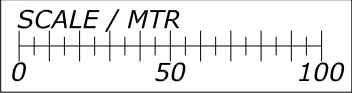

Description:

-  = PASS. EMB. / GANGWAY
-  = PROVISION
-  = FRESH WATER
-  = GARBAGE
-  = EL SHORE SUPPLY
-  = FENDER 3,9m
-  = PONTOON 7,8m

Mooring bollards - no. & tons

			
200T	100T	50T	UDEF