


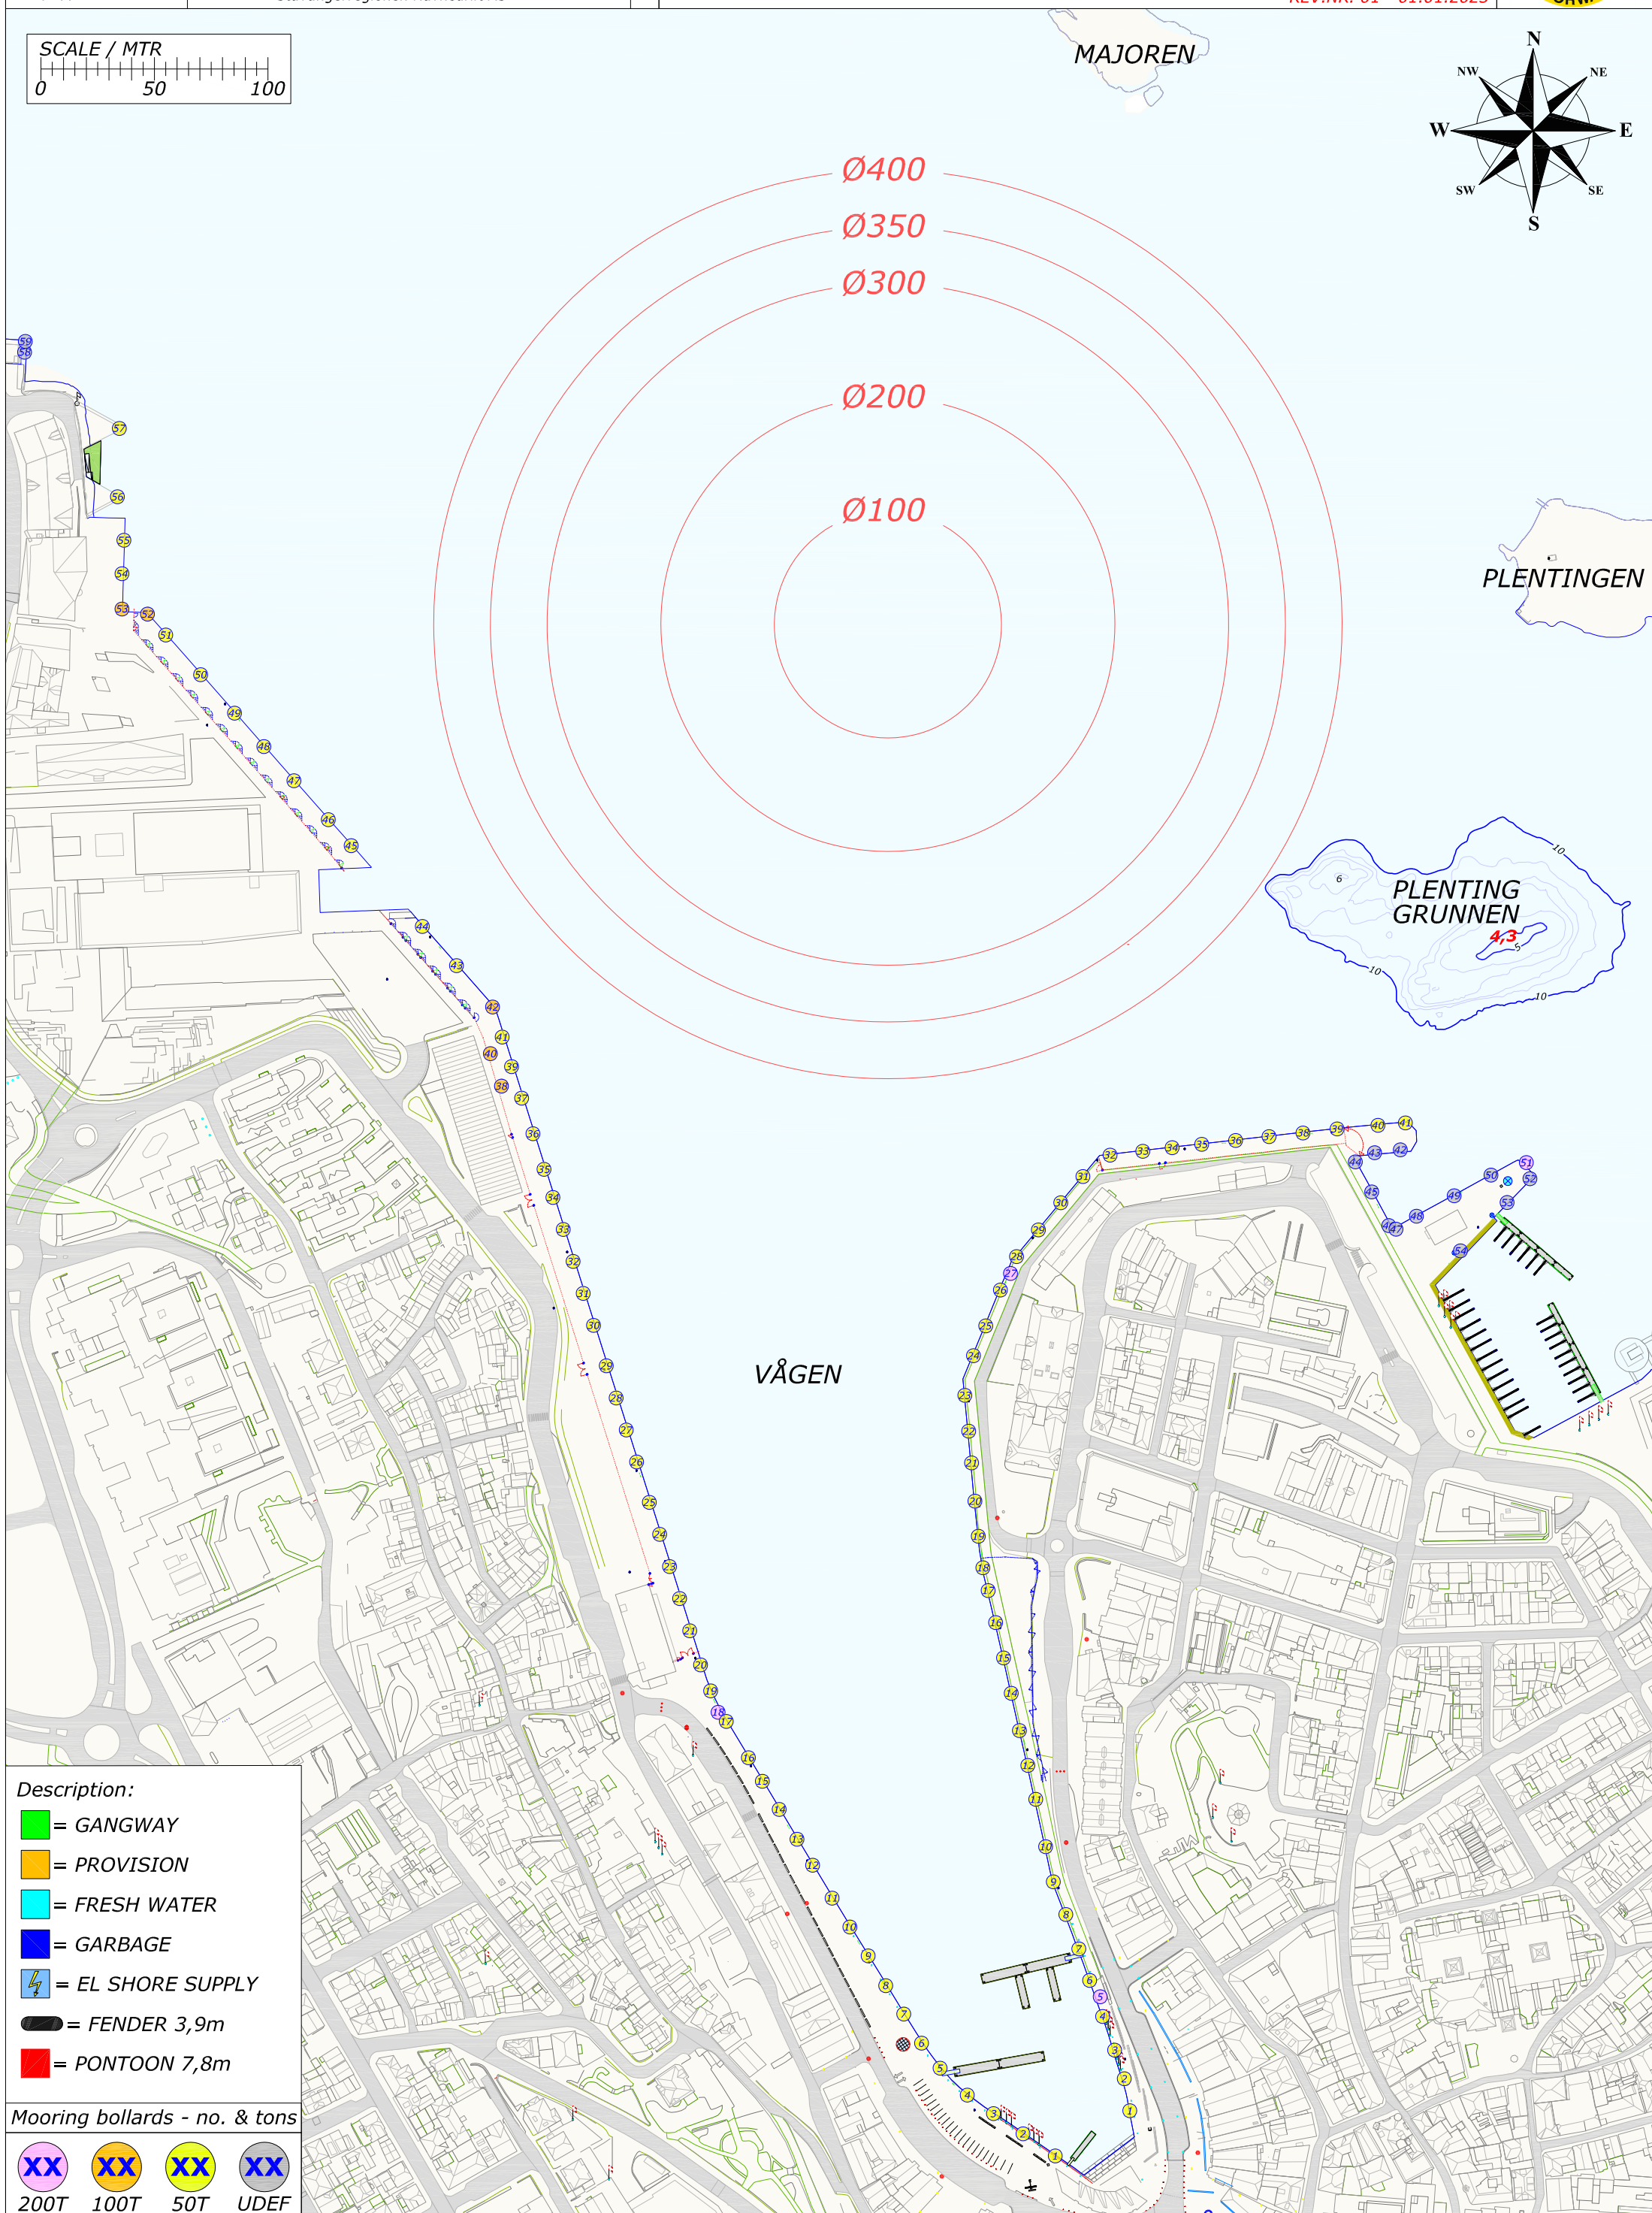
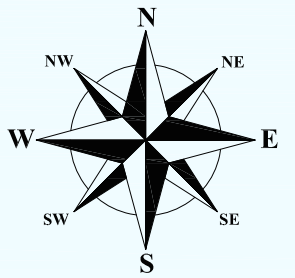


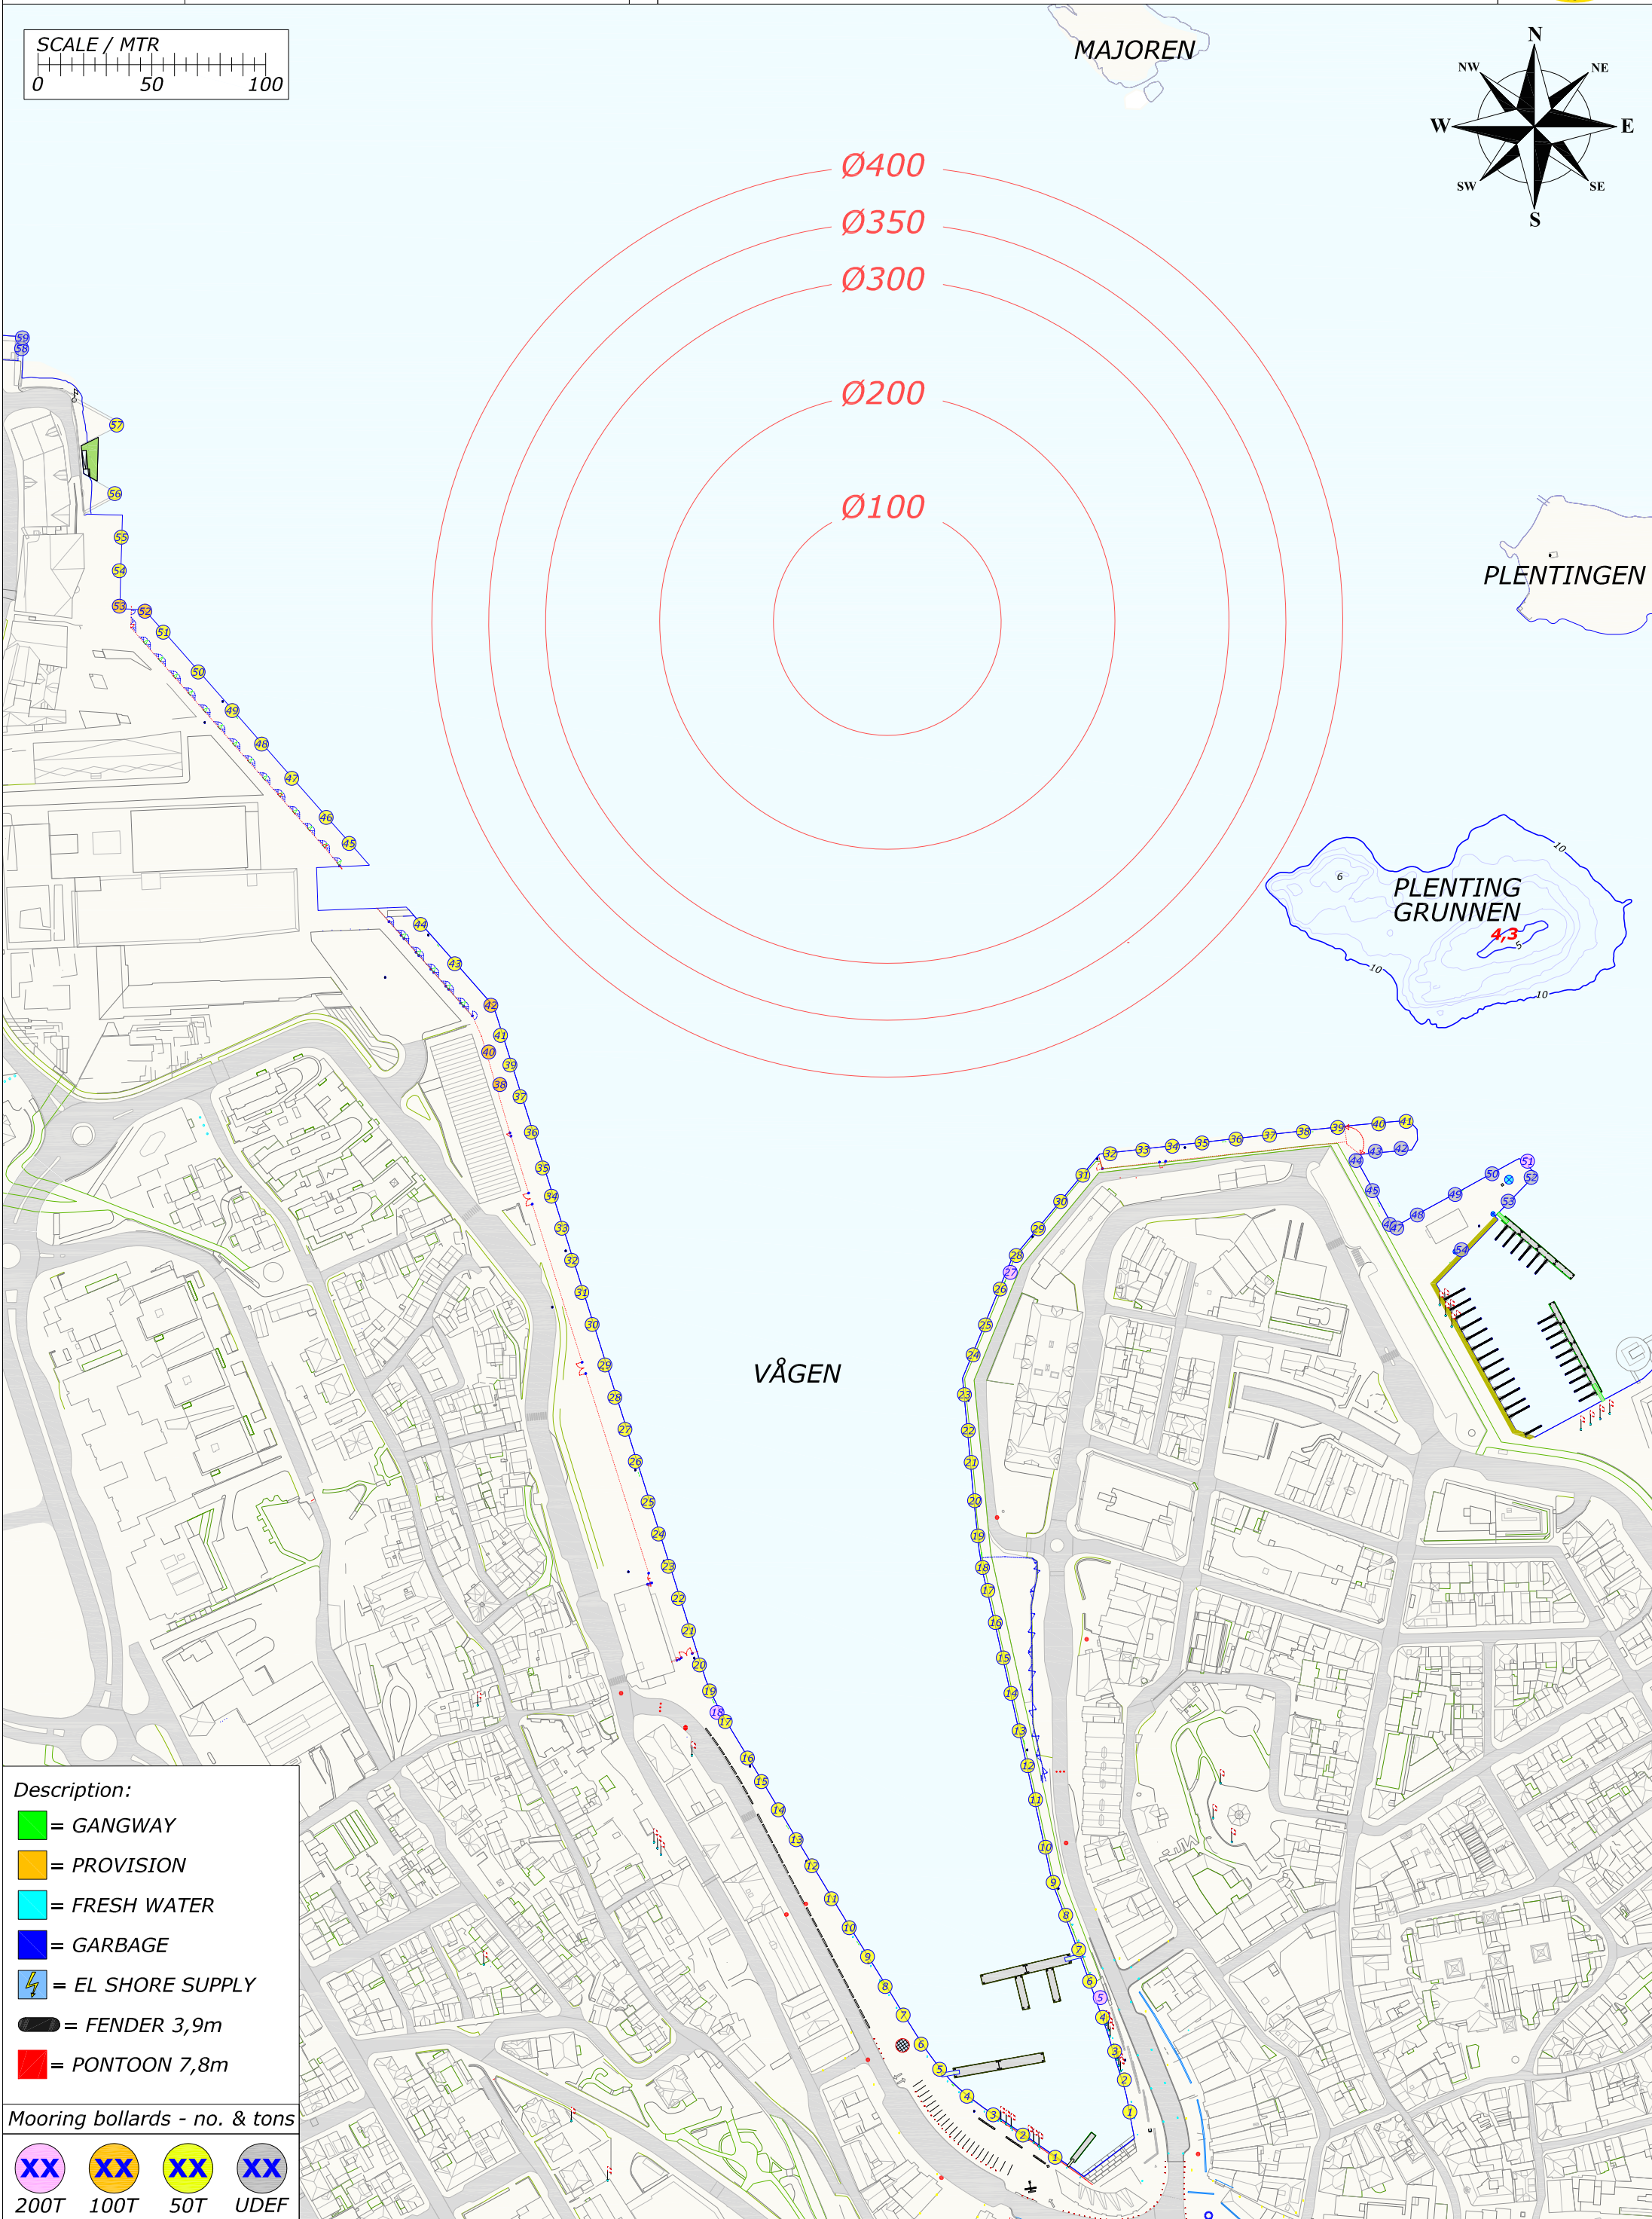

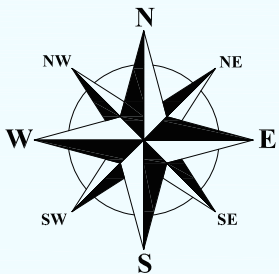

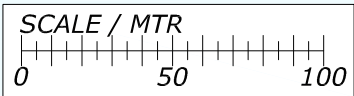

**Description:**

-  = GANGWAY
-  = PROVISION
-  = FRESH WATER
-  = GARBAGE
-  = EL SHORE SUPPLY
-  = FENDER 3,9m
-  = PONTOON 7,8m




**Mooring bollards - no. & tons**

|                                                                                    |                                                                                     |                                                                                     |                                                                                     |
|------------------------------------------------------------------------------------|-------------------------------------------------------------------------------------|-------------------------------------------------------------------------------------|-------------------------------------------------------------------------------------|
|  |  |  |  |
| 200T                                                                               | 100T                                                                                | 50T                                                                                 | UDEF                                                                                |





BERTHING SKETCH PORT OF STAVANGER


MONDAY 3. APRIL 2023

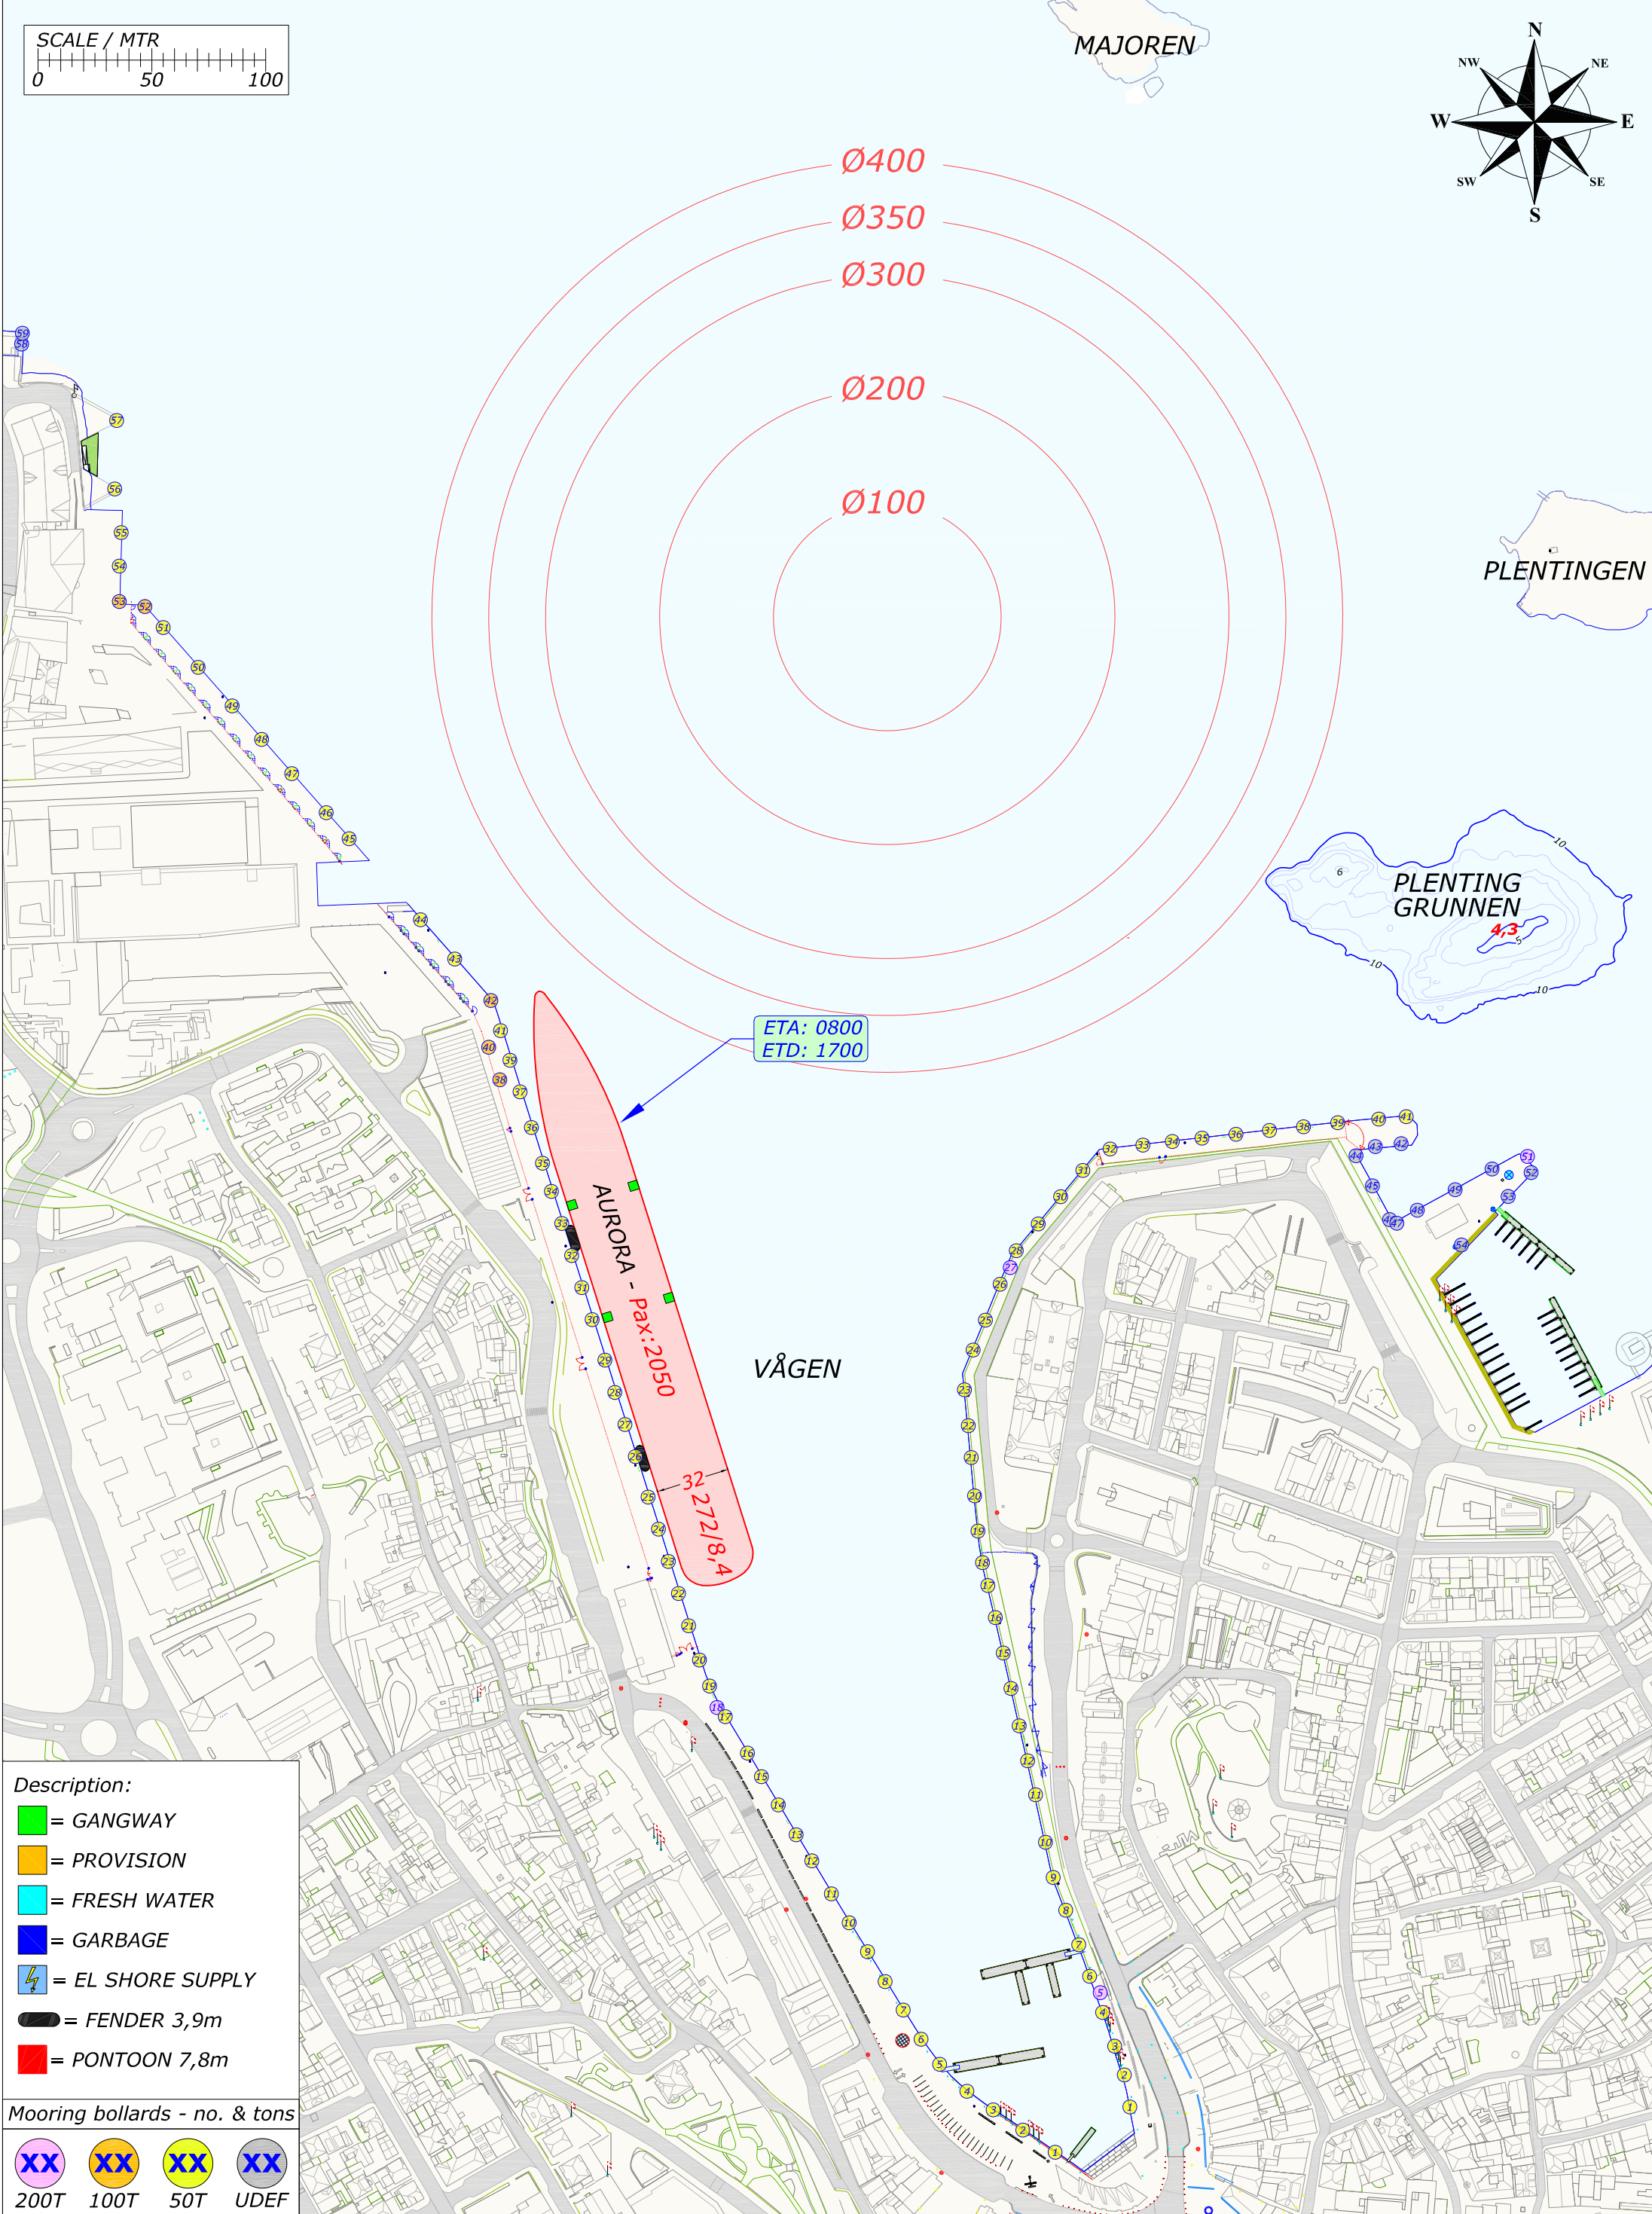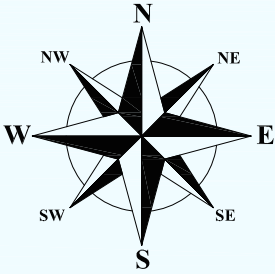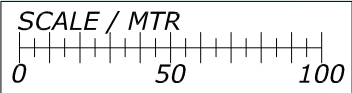





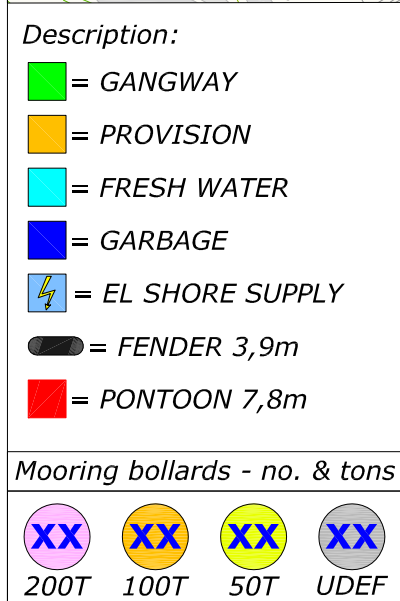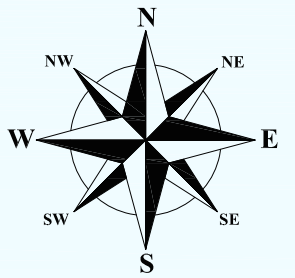





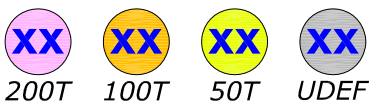





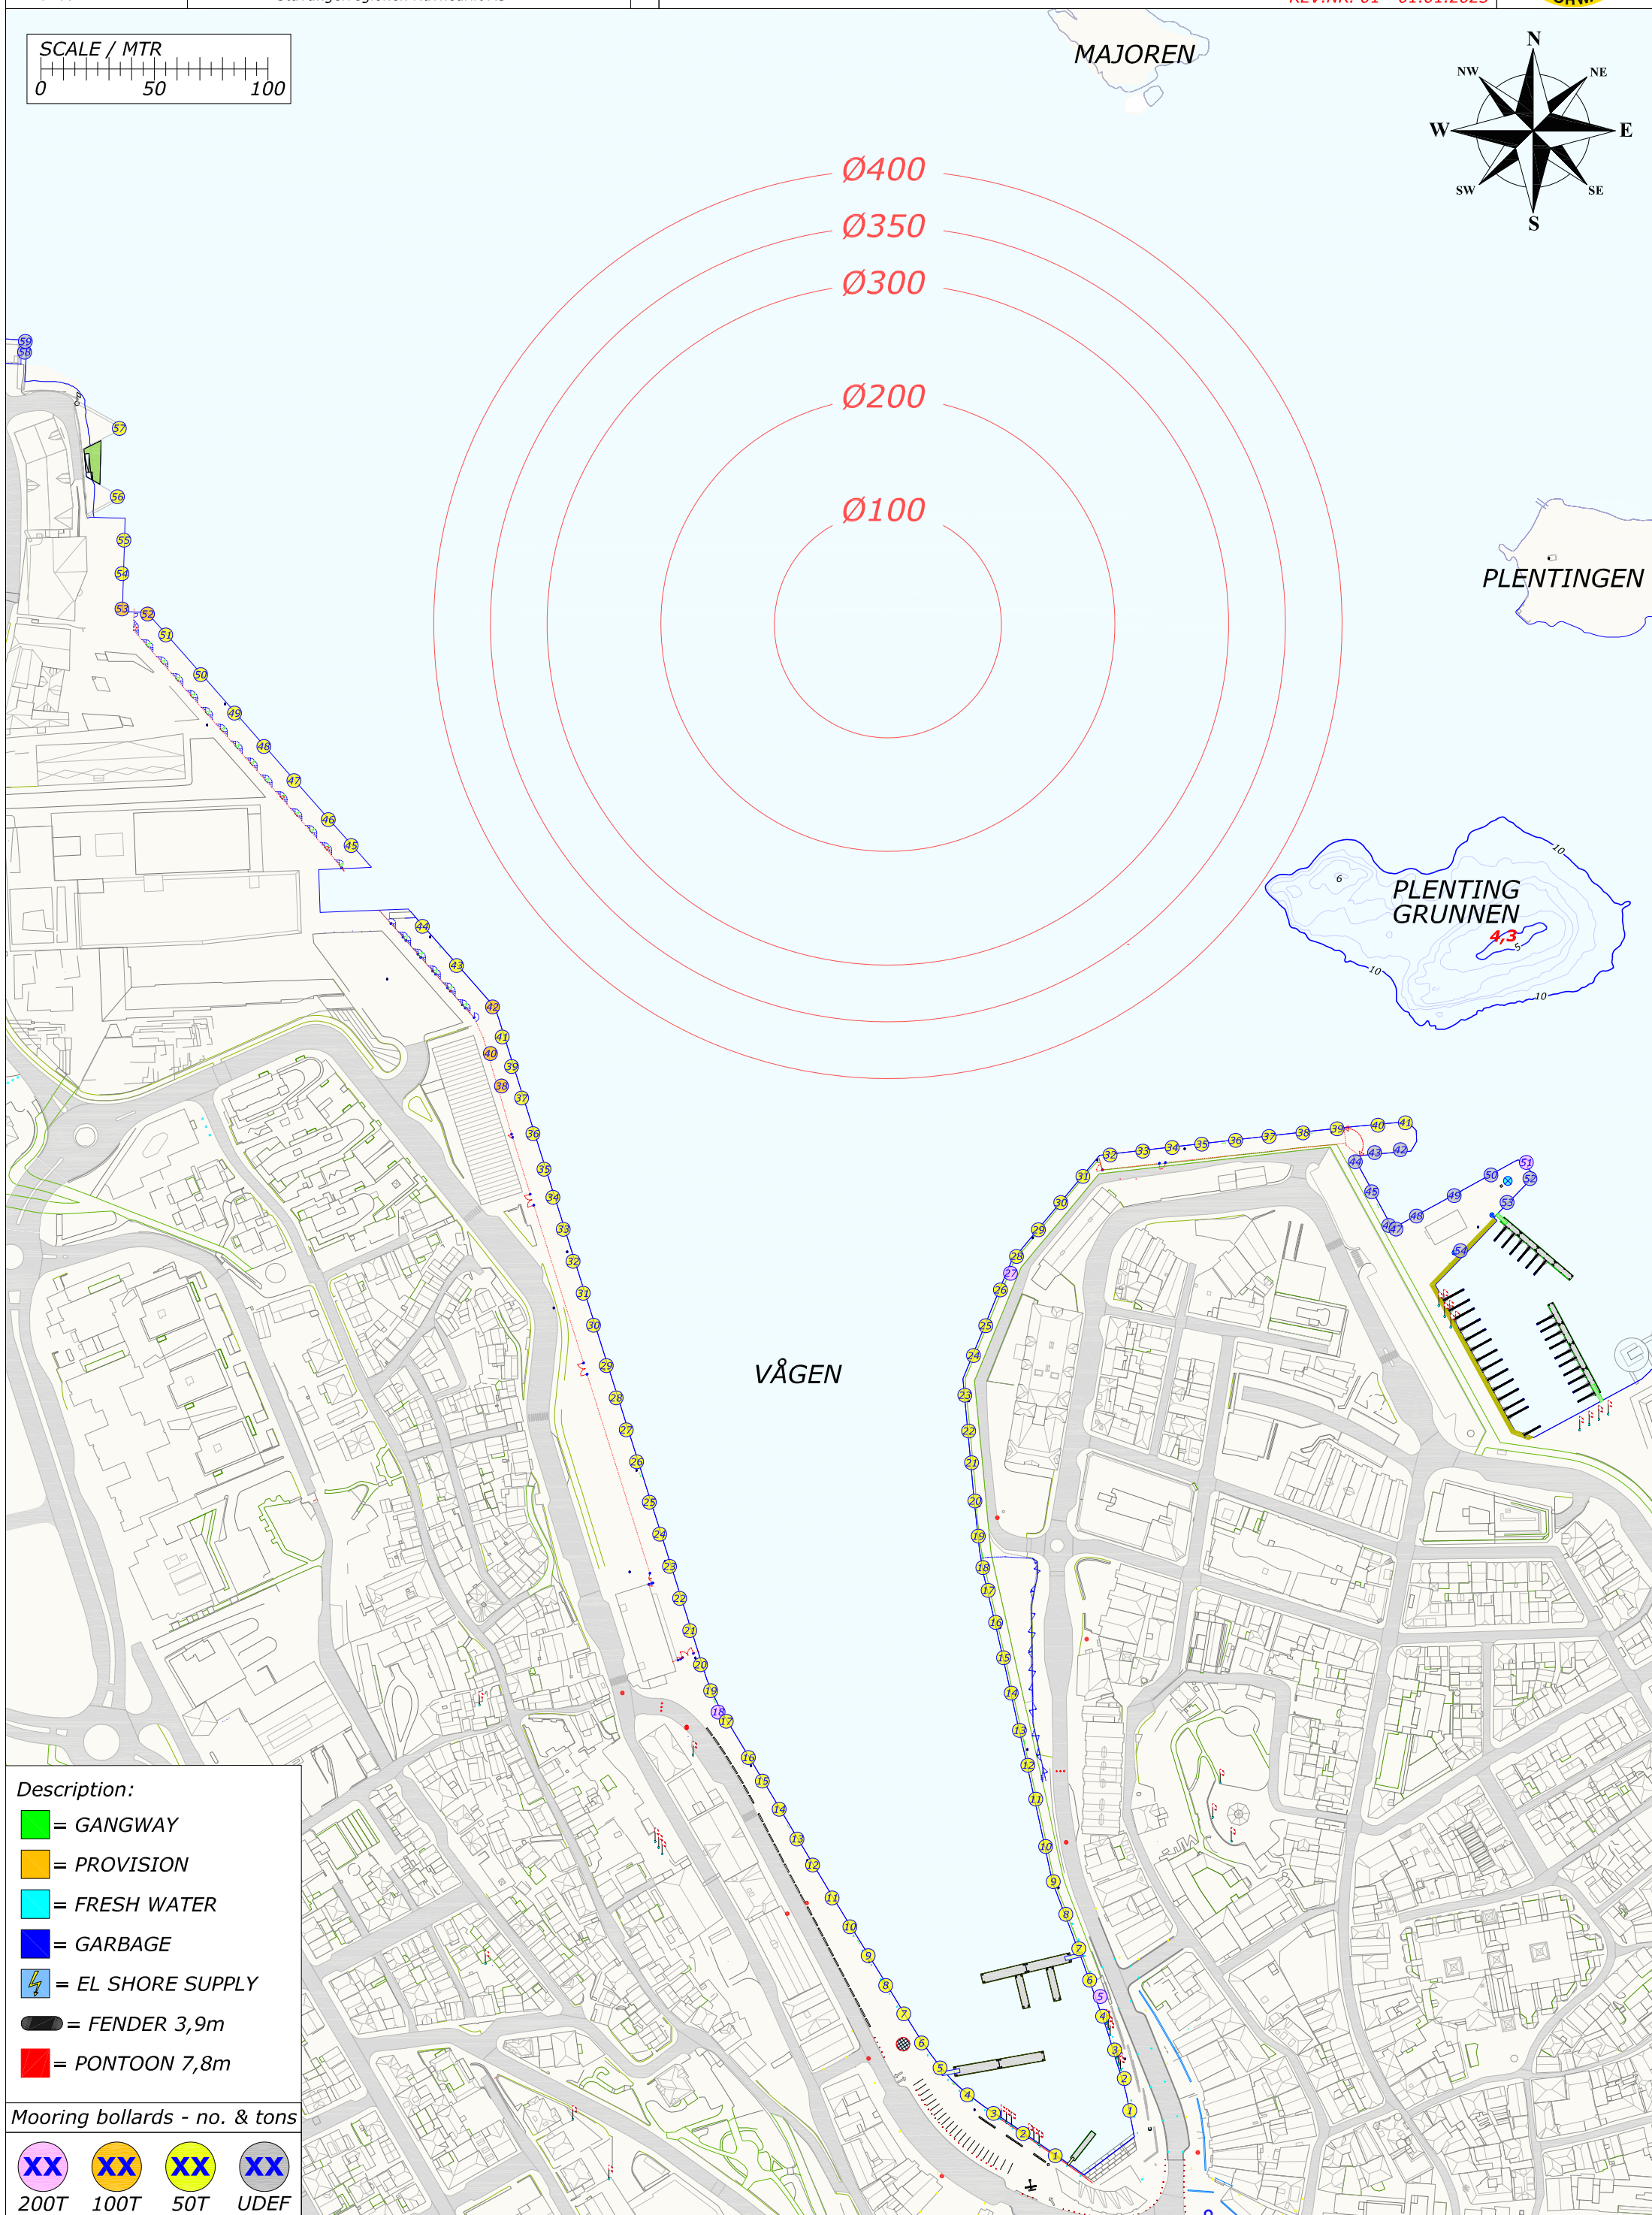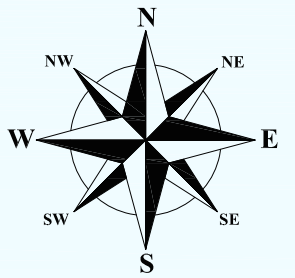




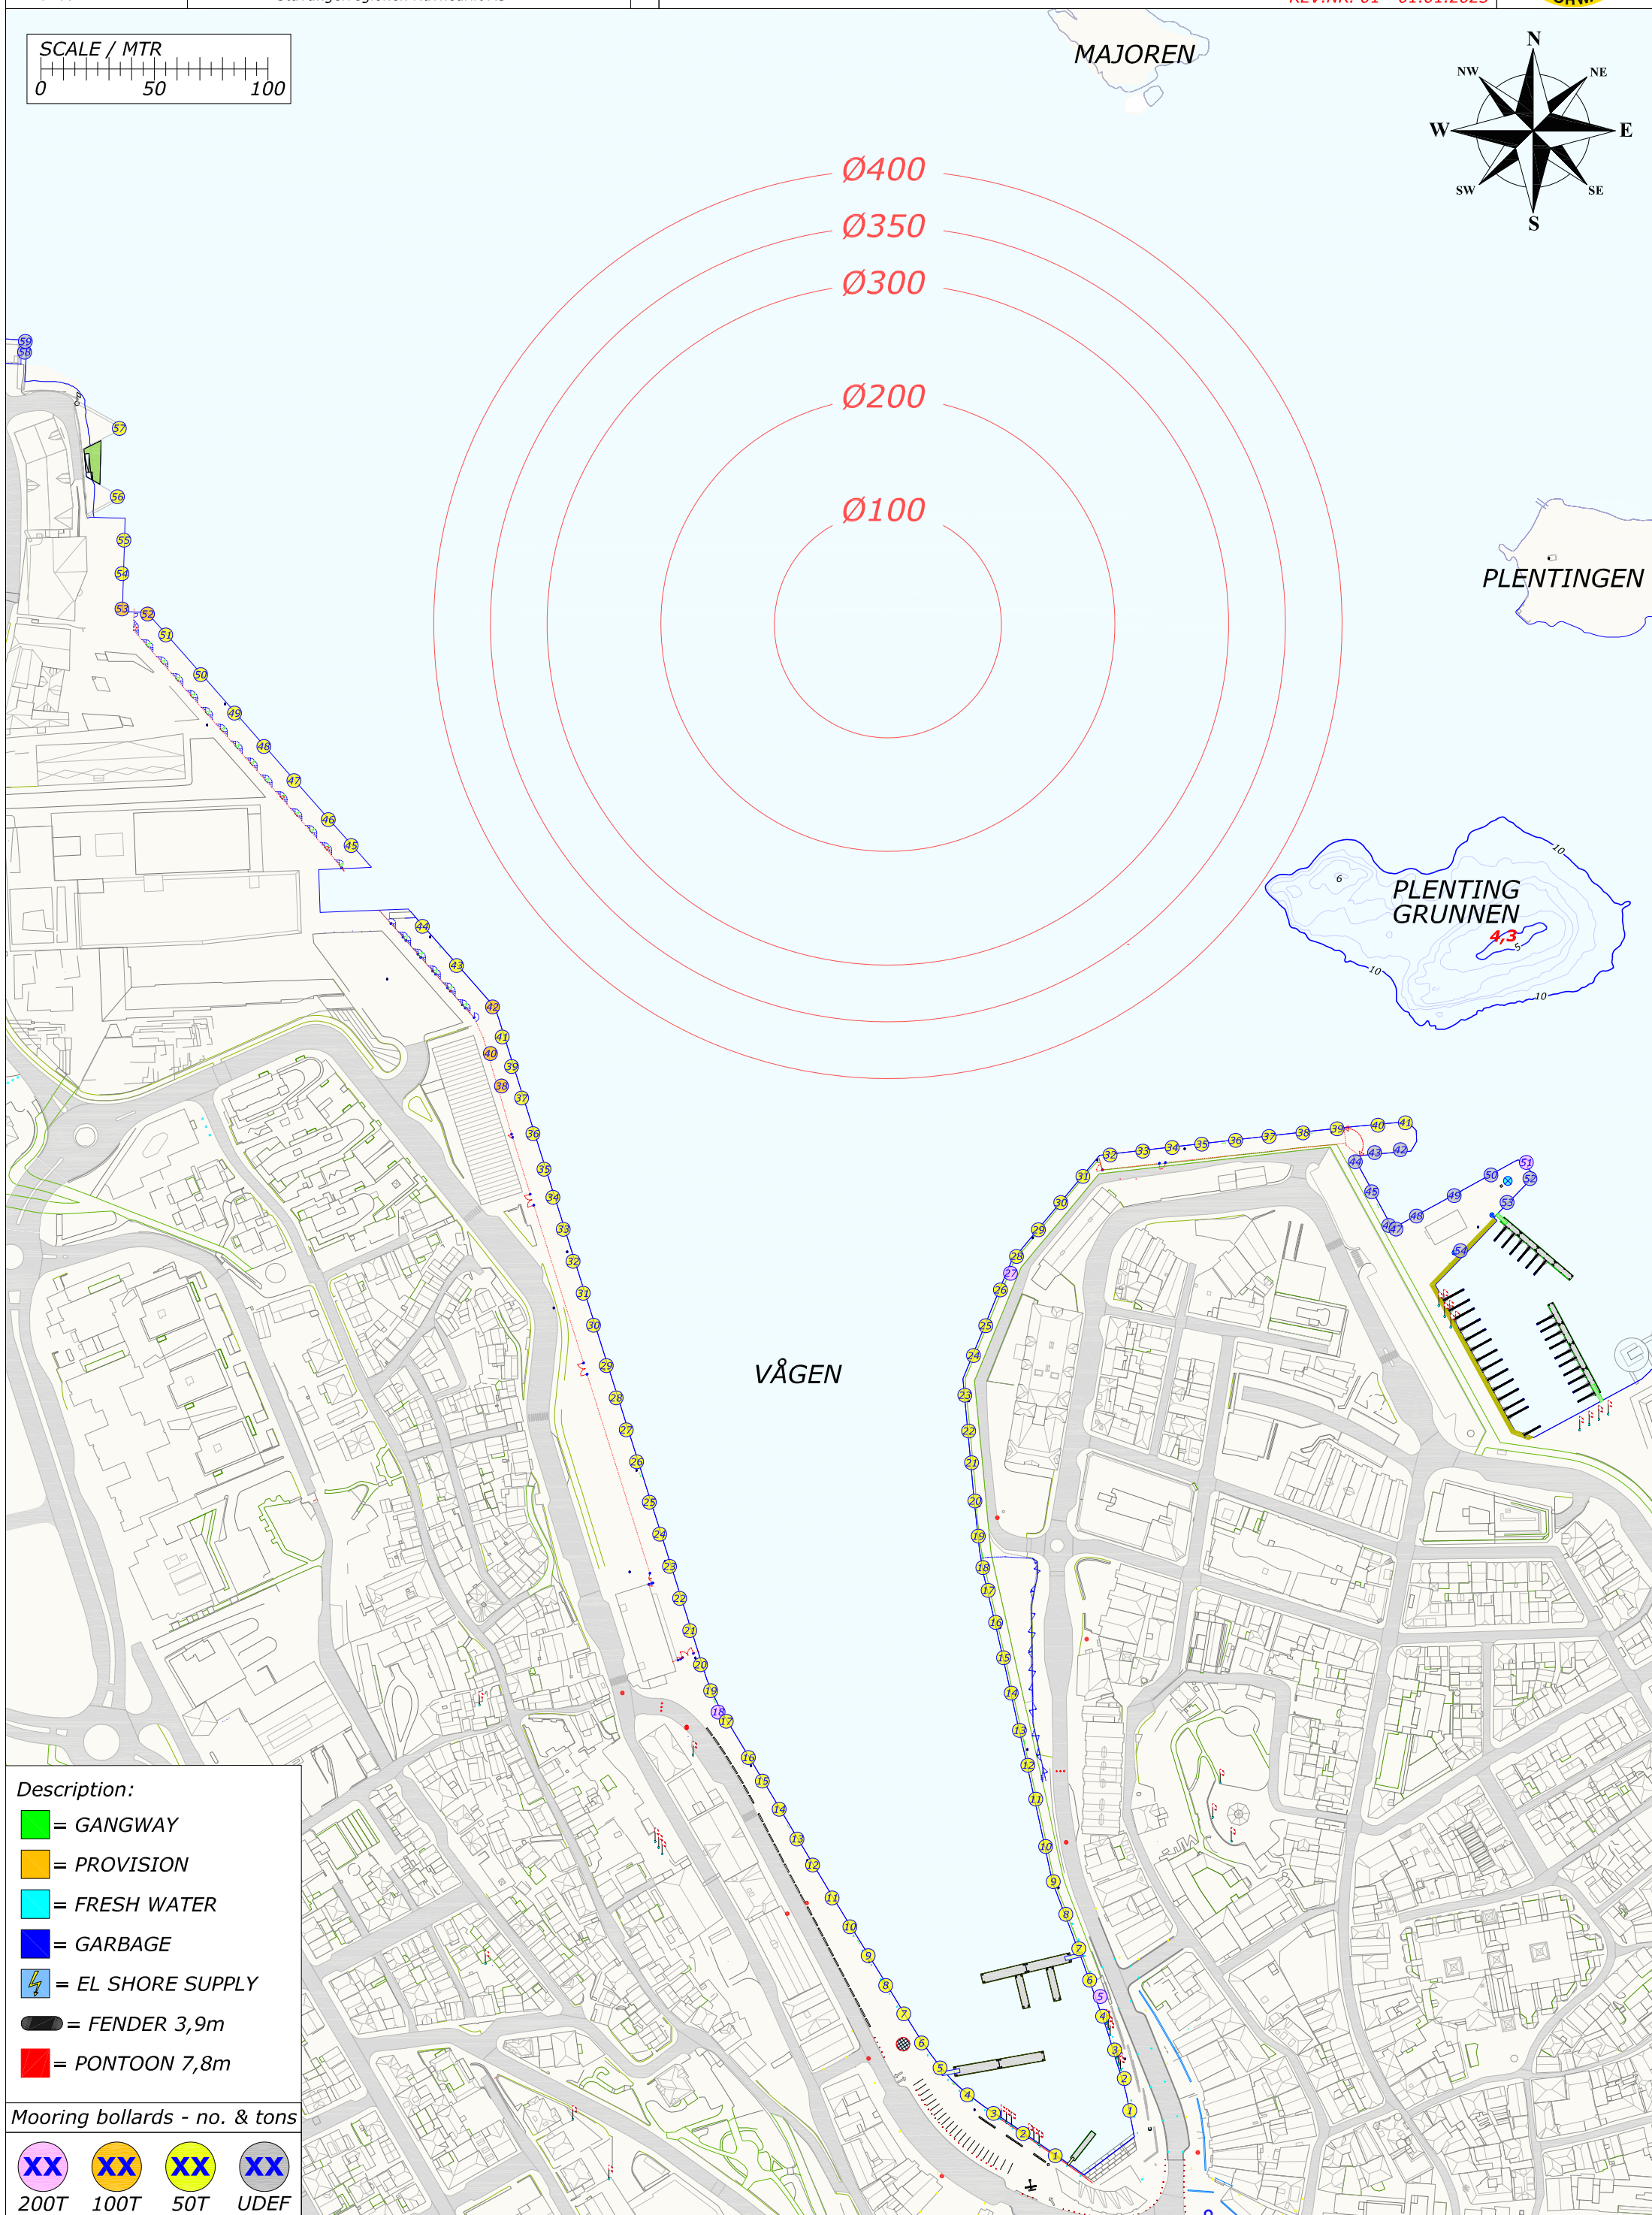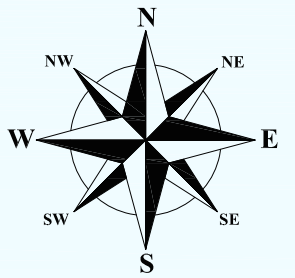





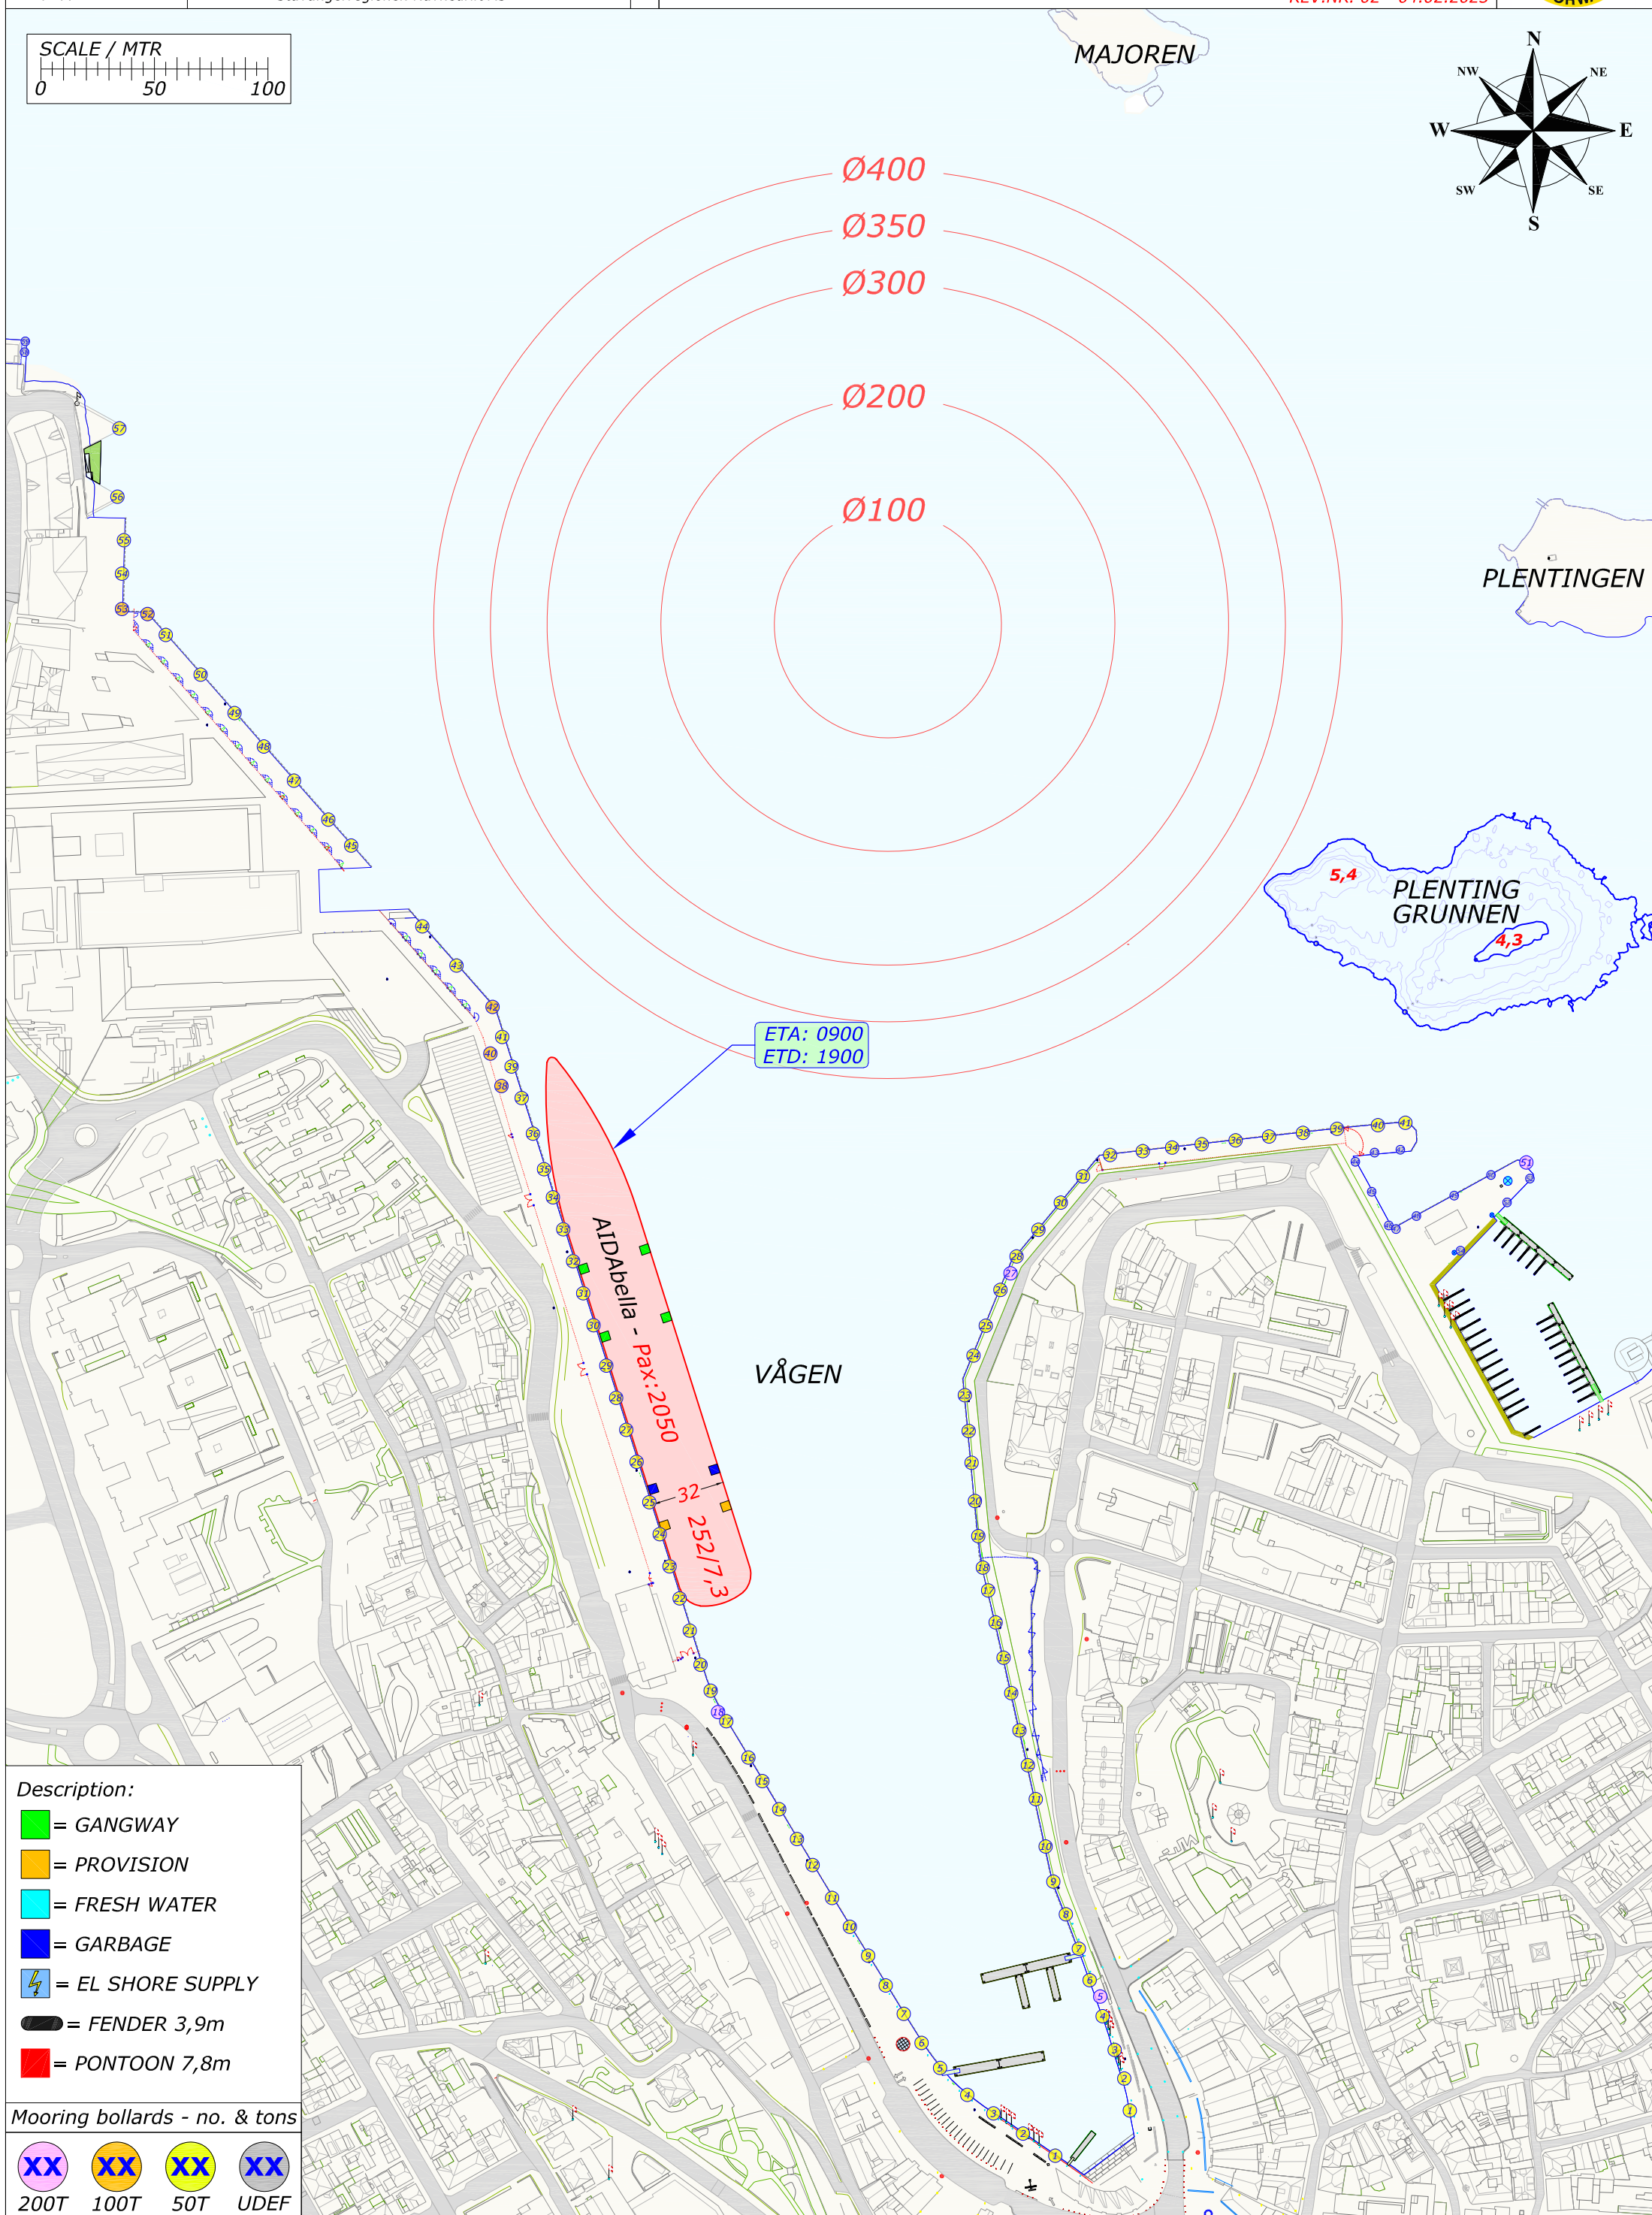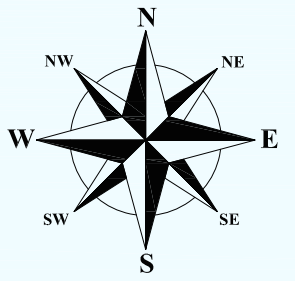




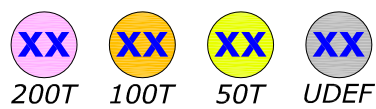




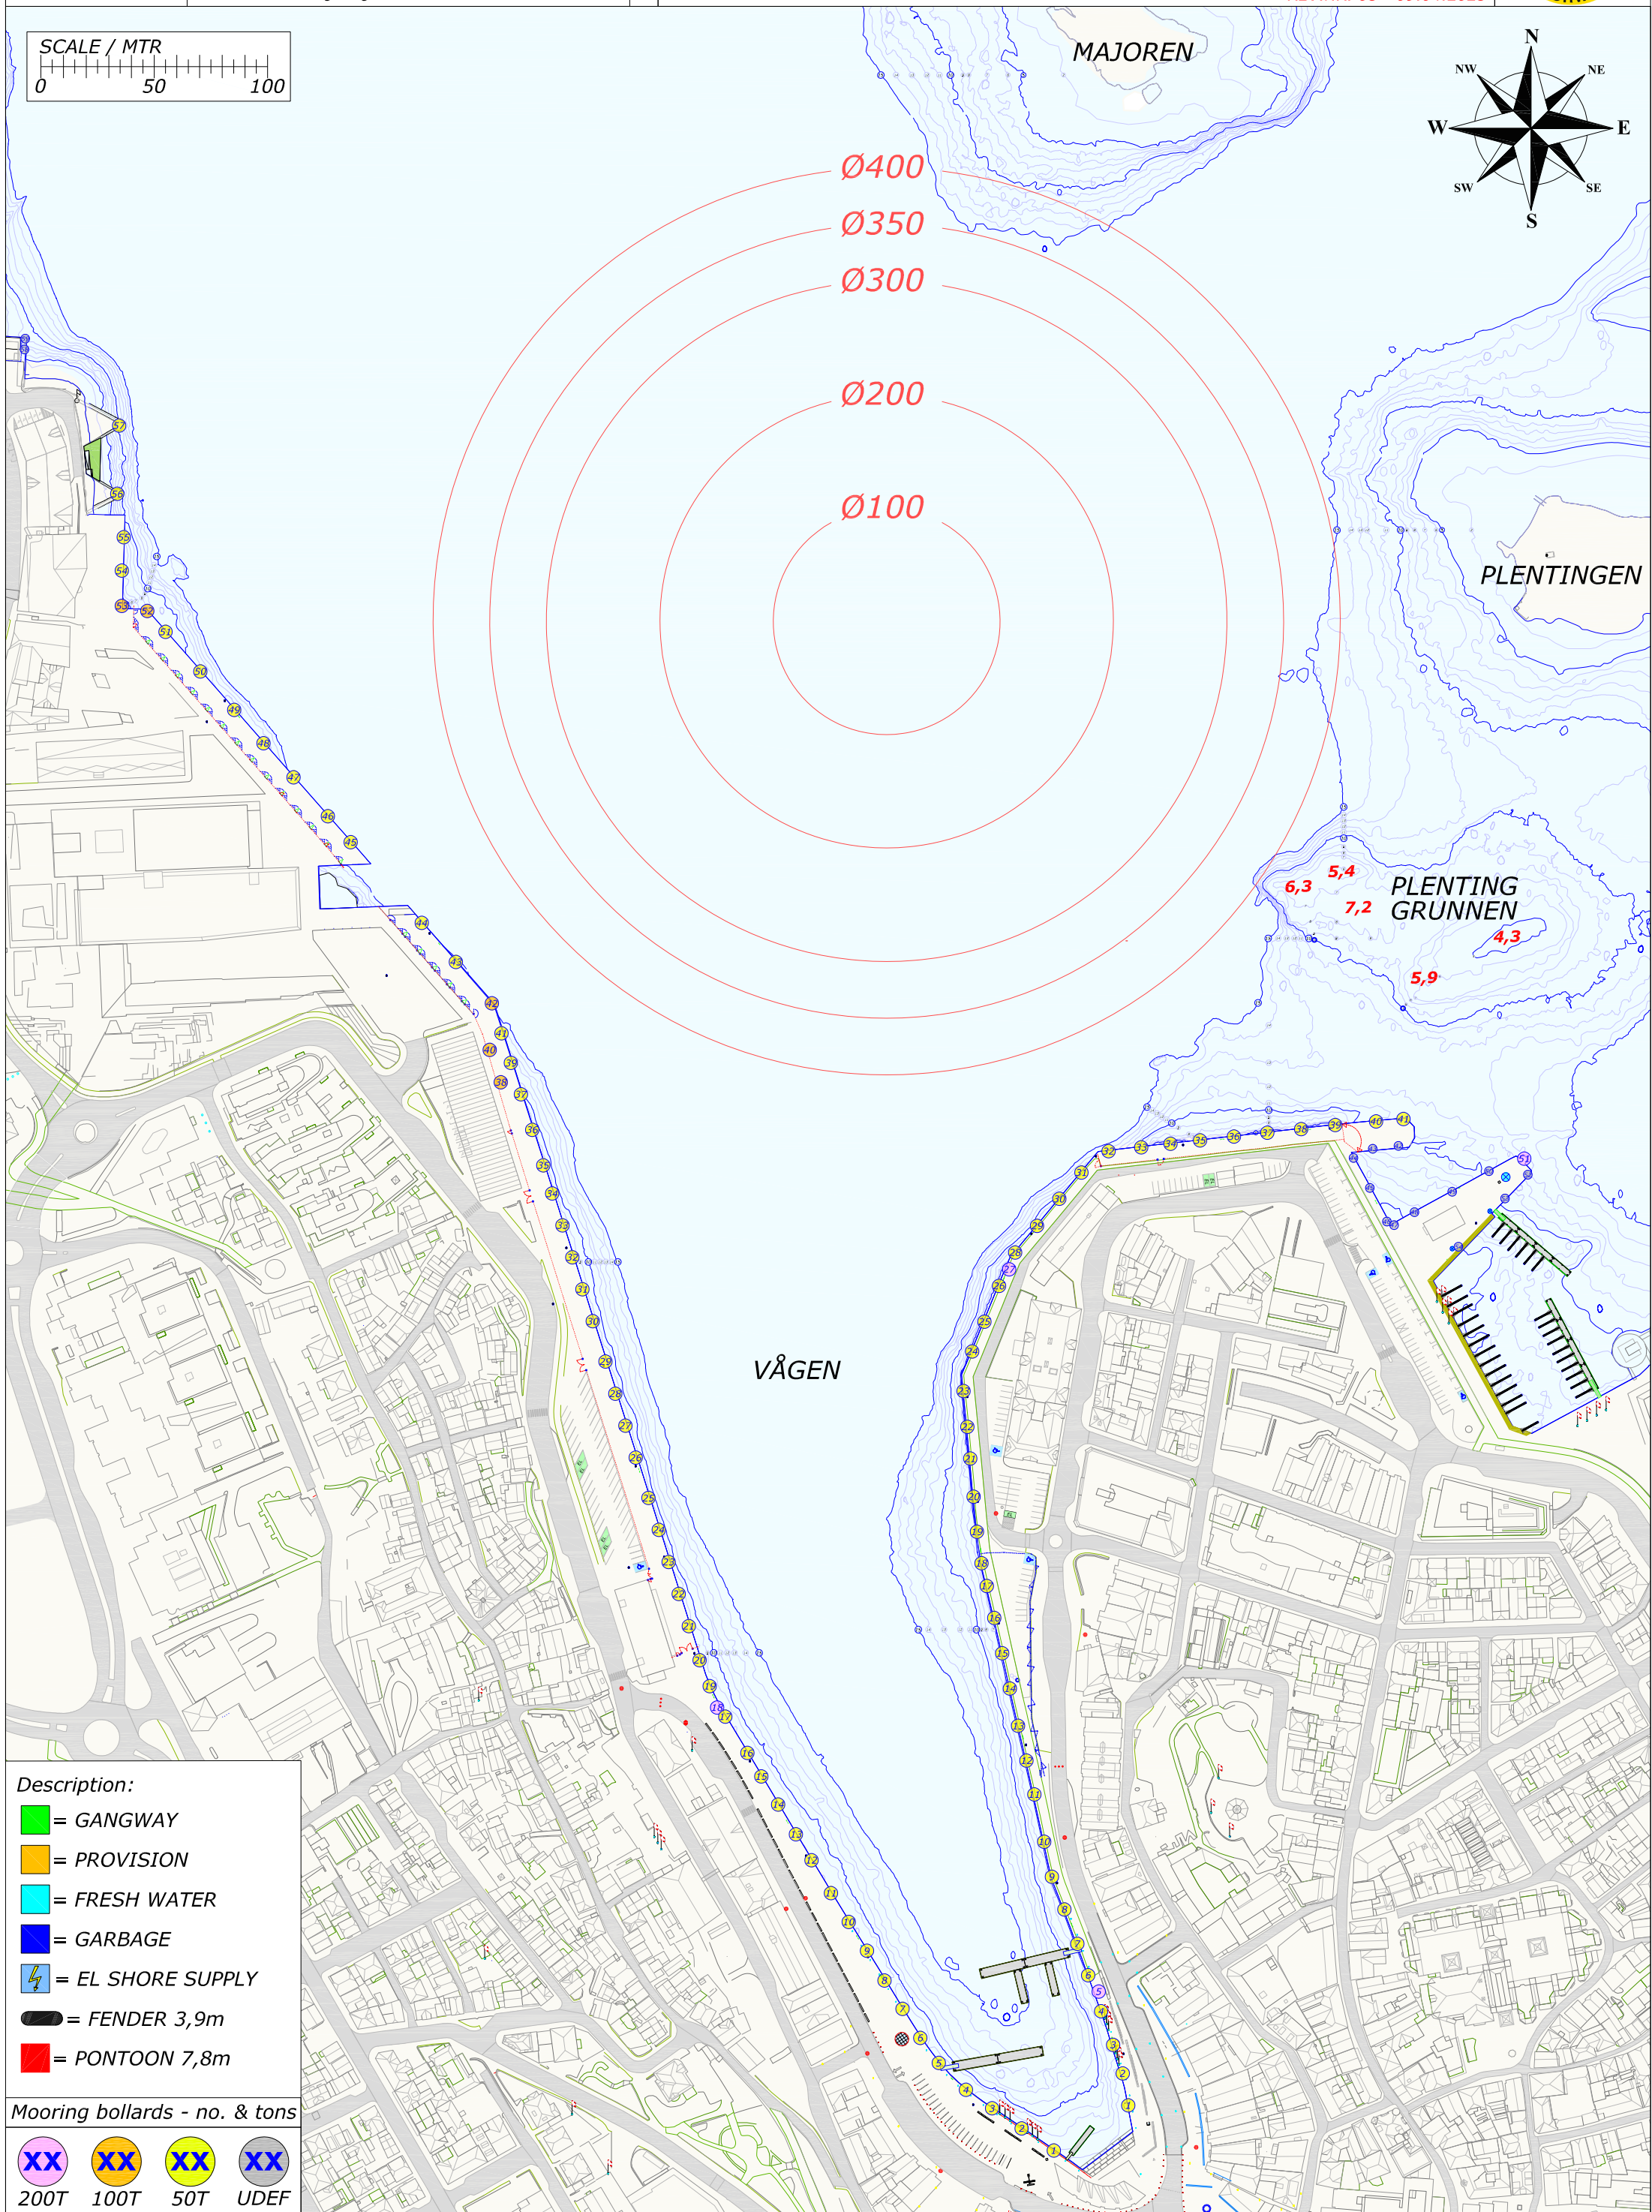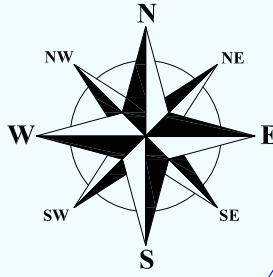



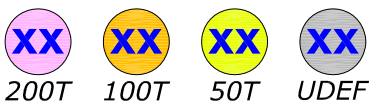




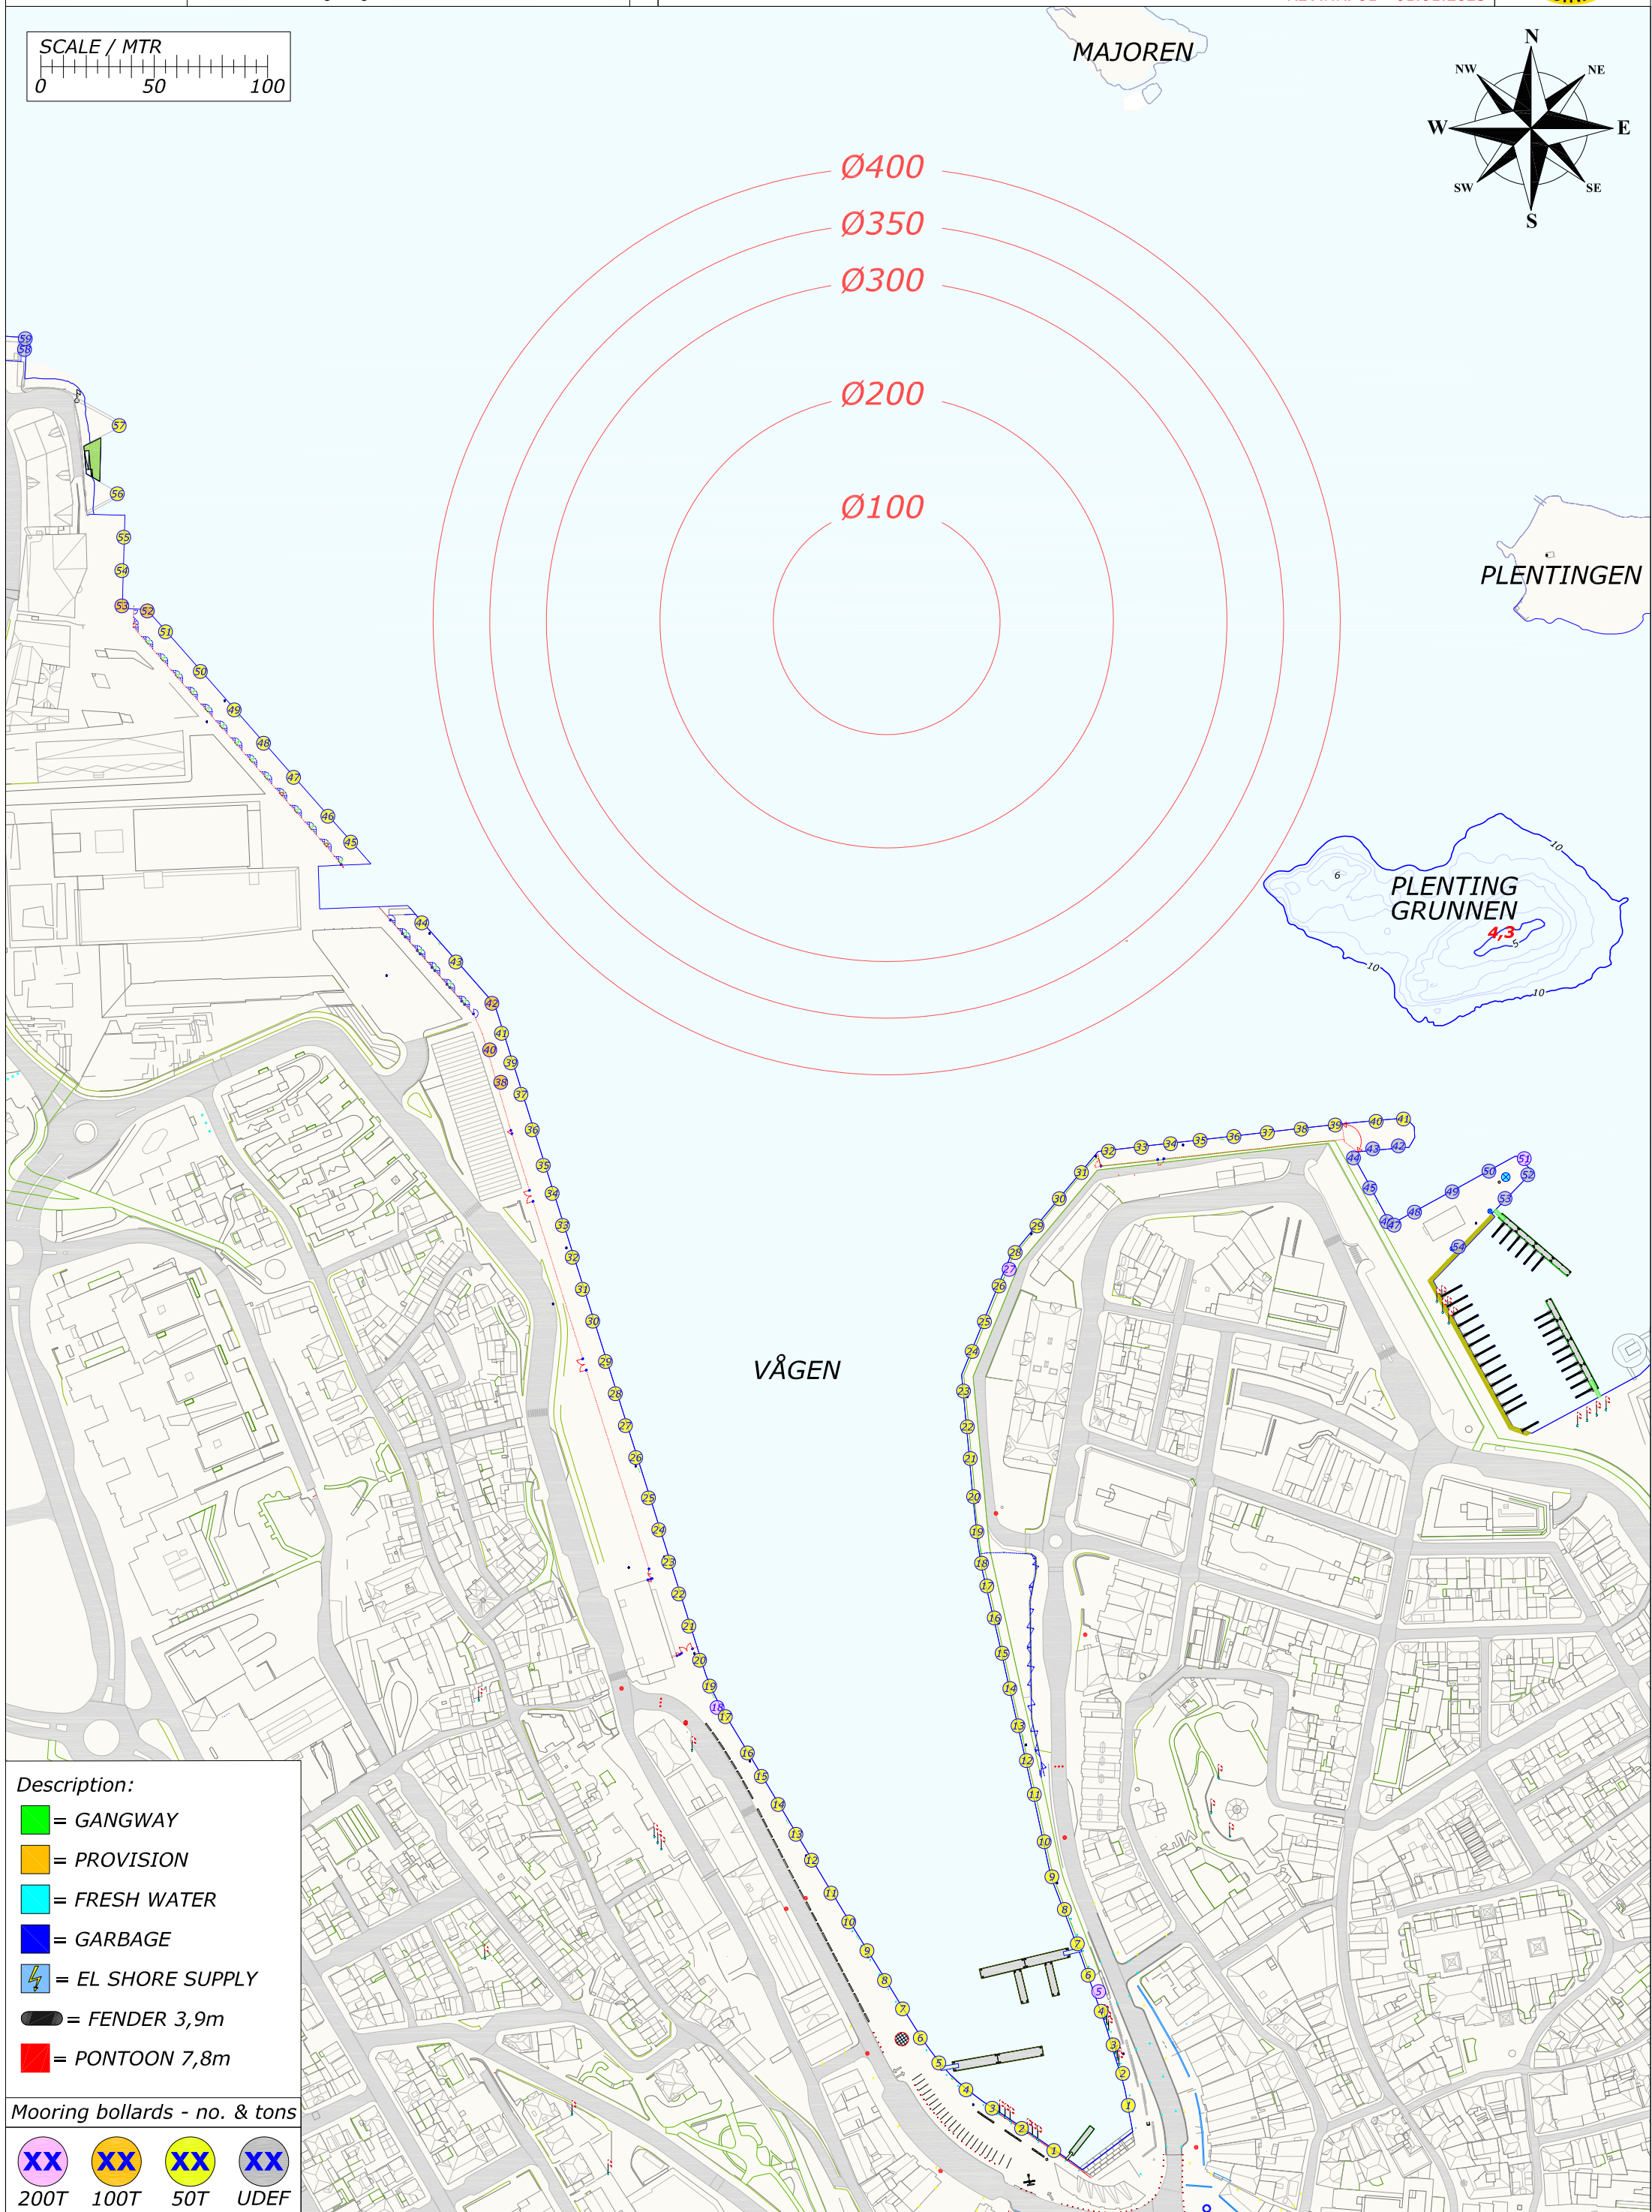



*Description:*

-  = GANGWAY  
 = PROVISION  
 = FRESH WATER  
 = GARBAGE  
 = EL SHORE SUPPLY  
 = FENDER 3,9m  
 = PONTOON 7,8m



|                               |
|-------------------------------|
| Mooring bollards - no. & tons |
|-------------------------------|

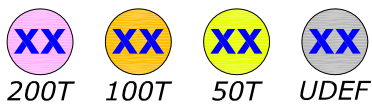




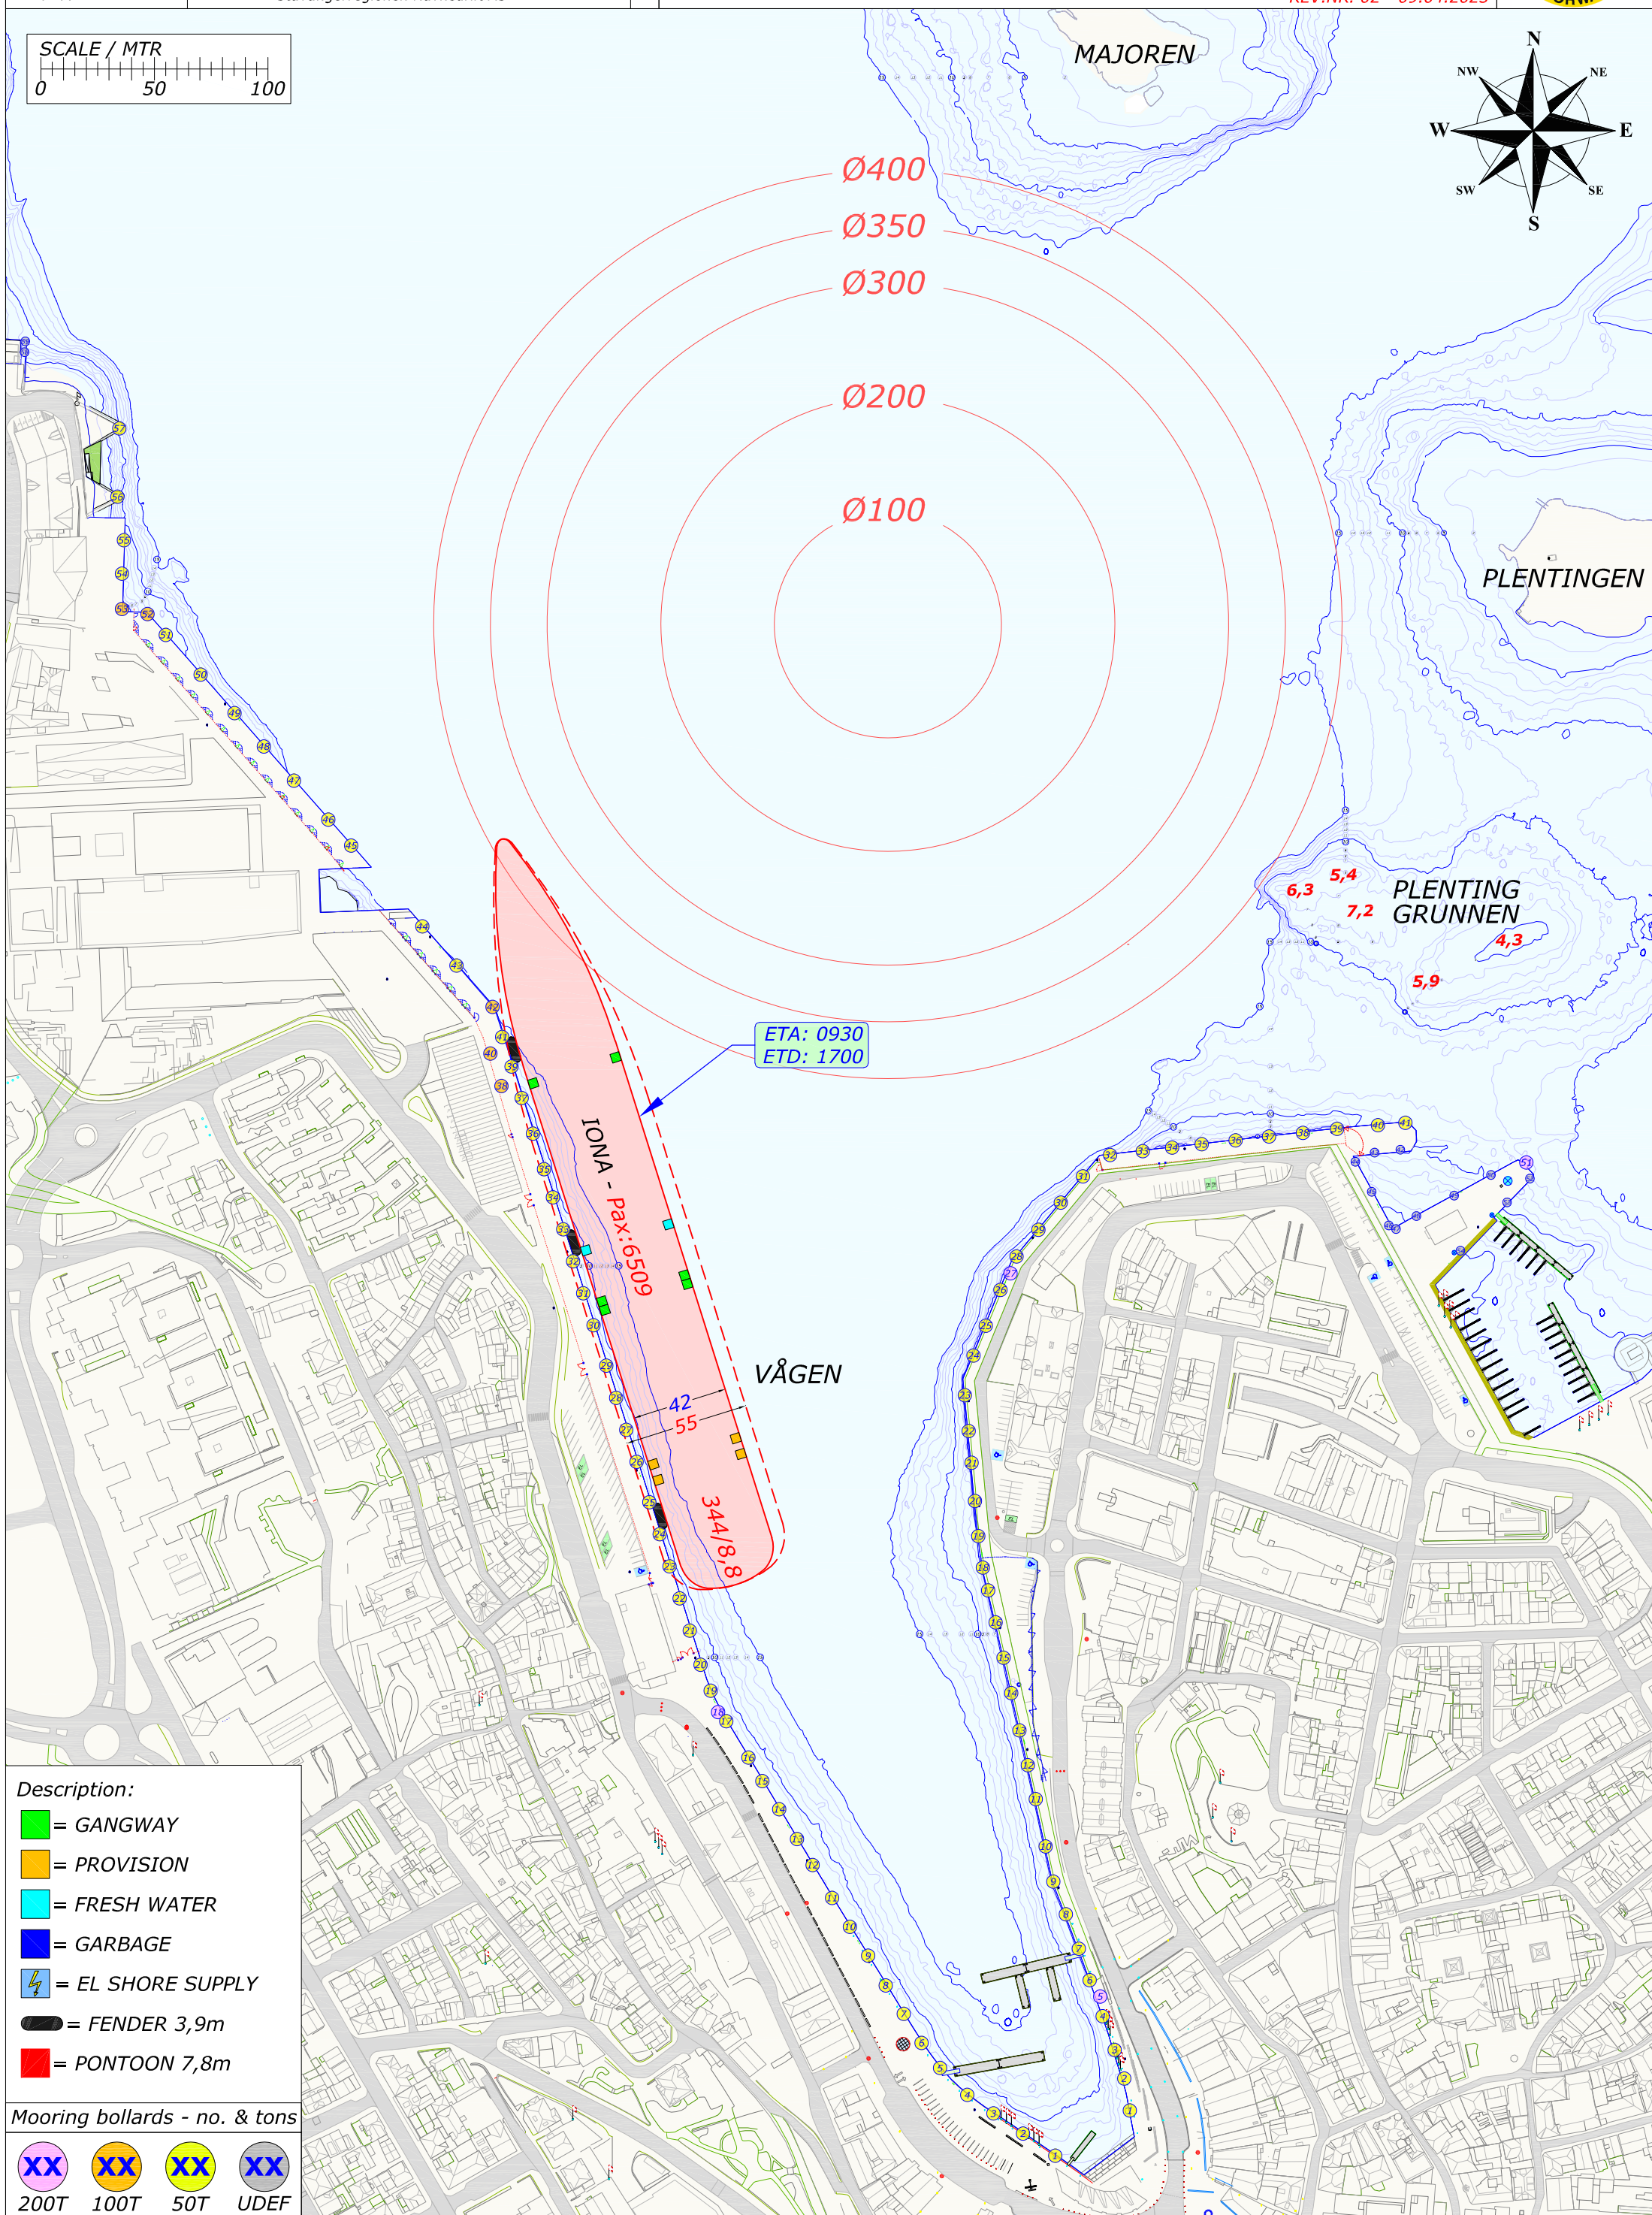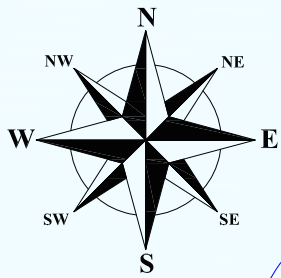





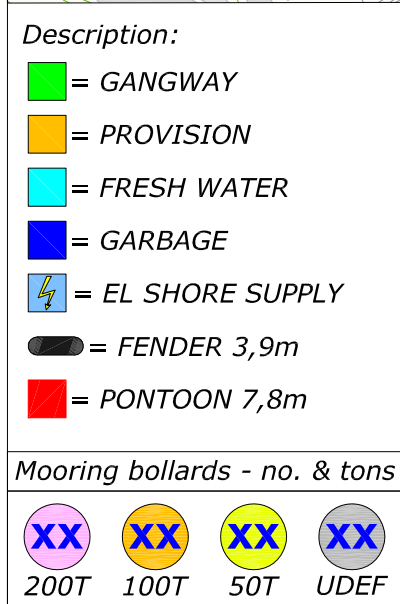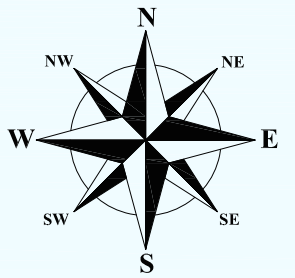




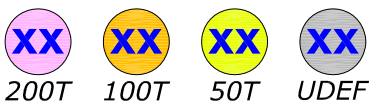




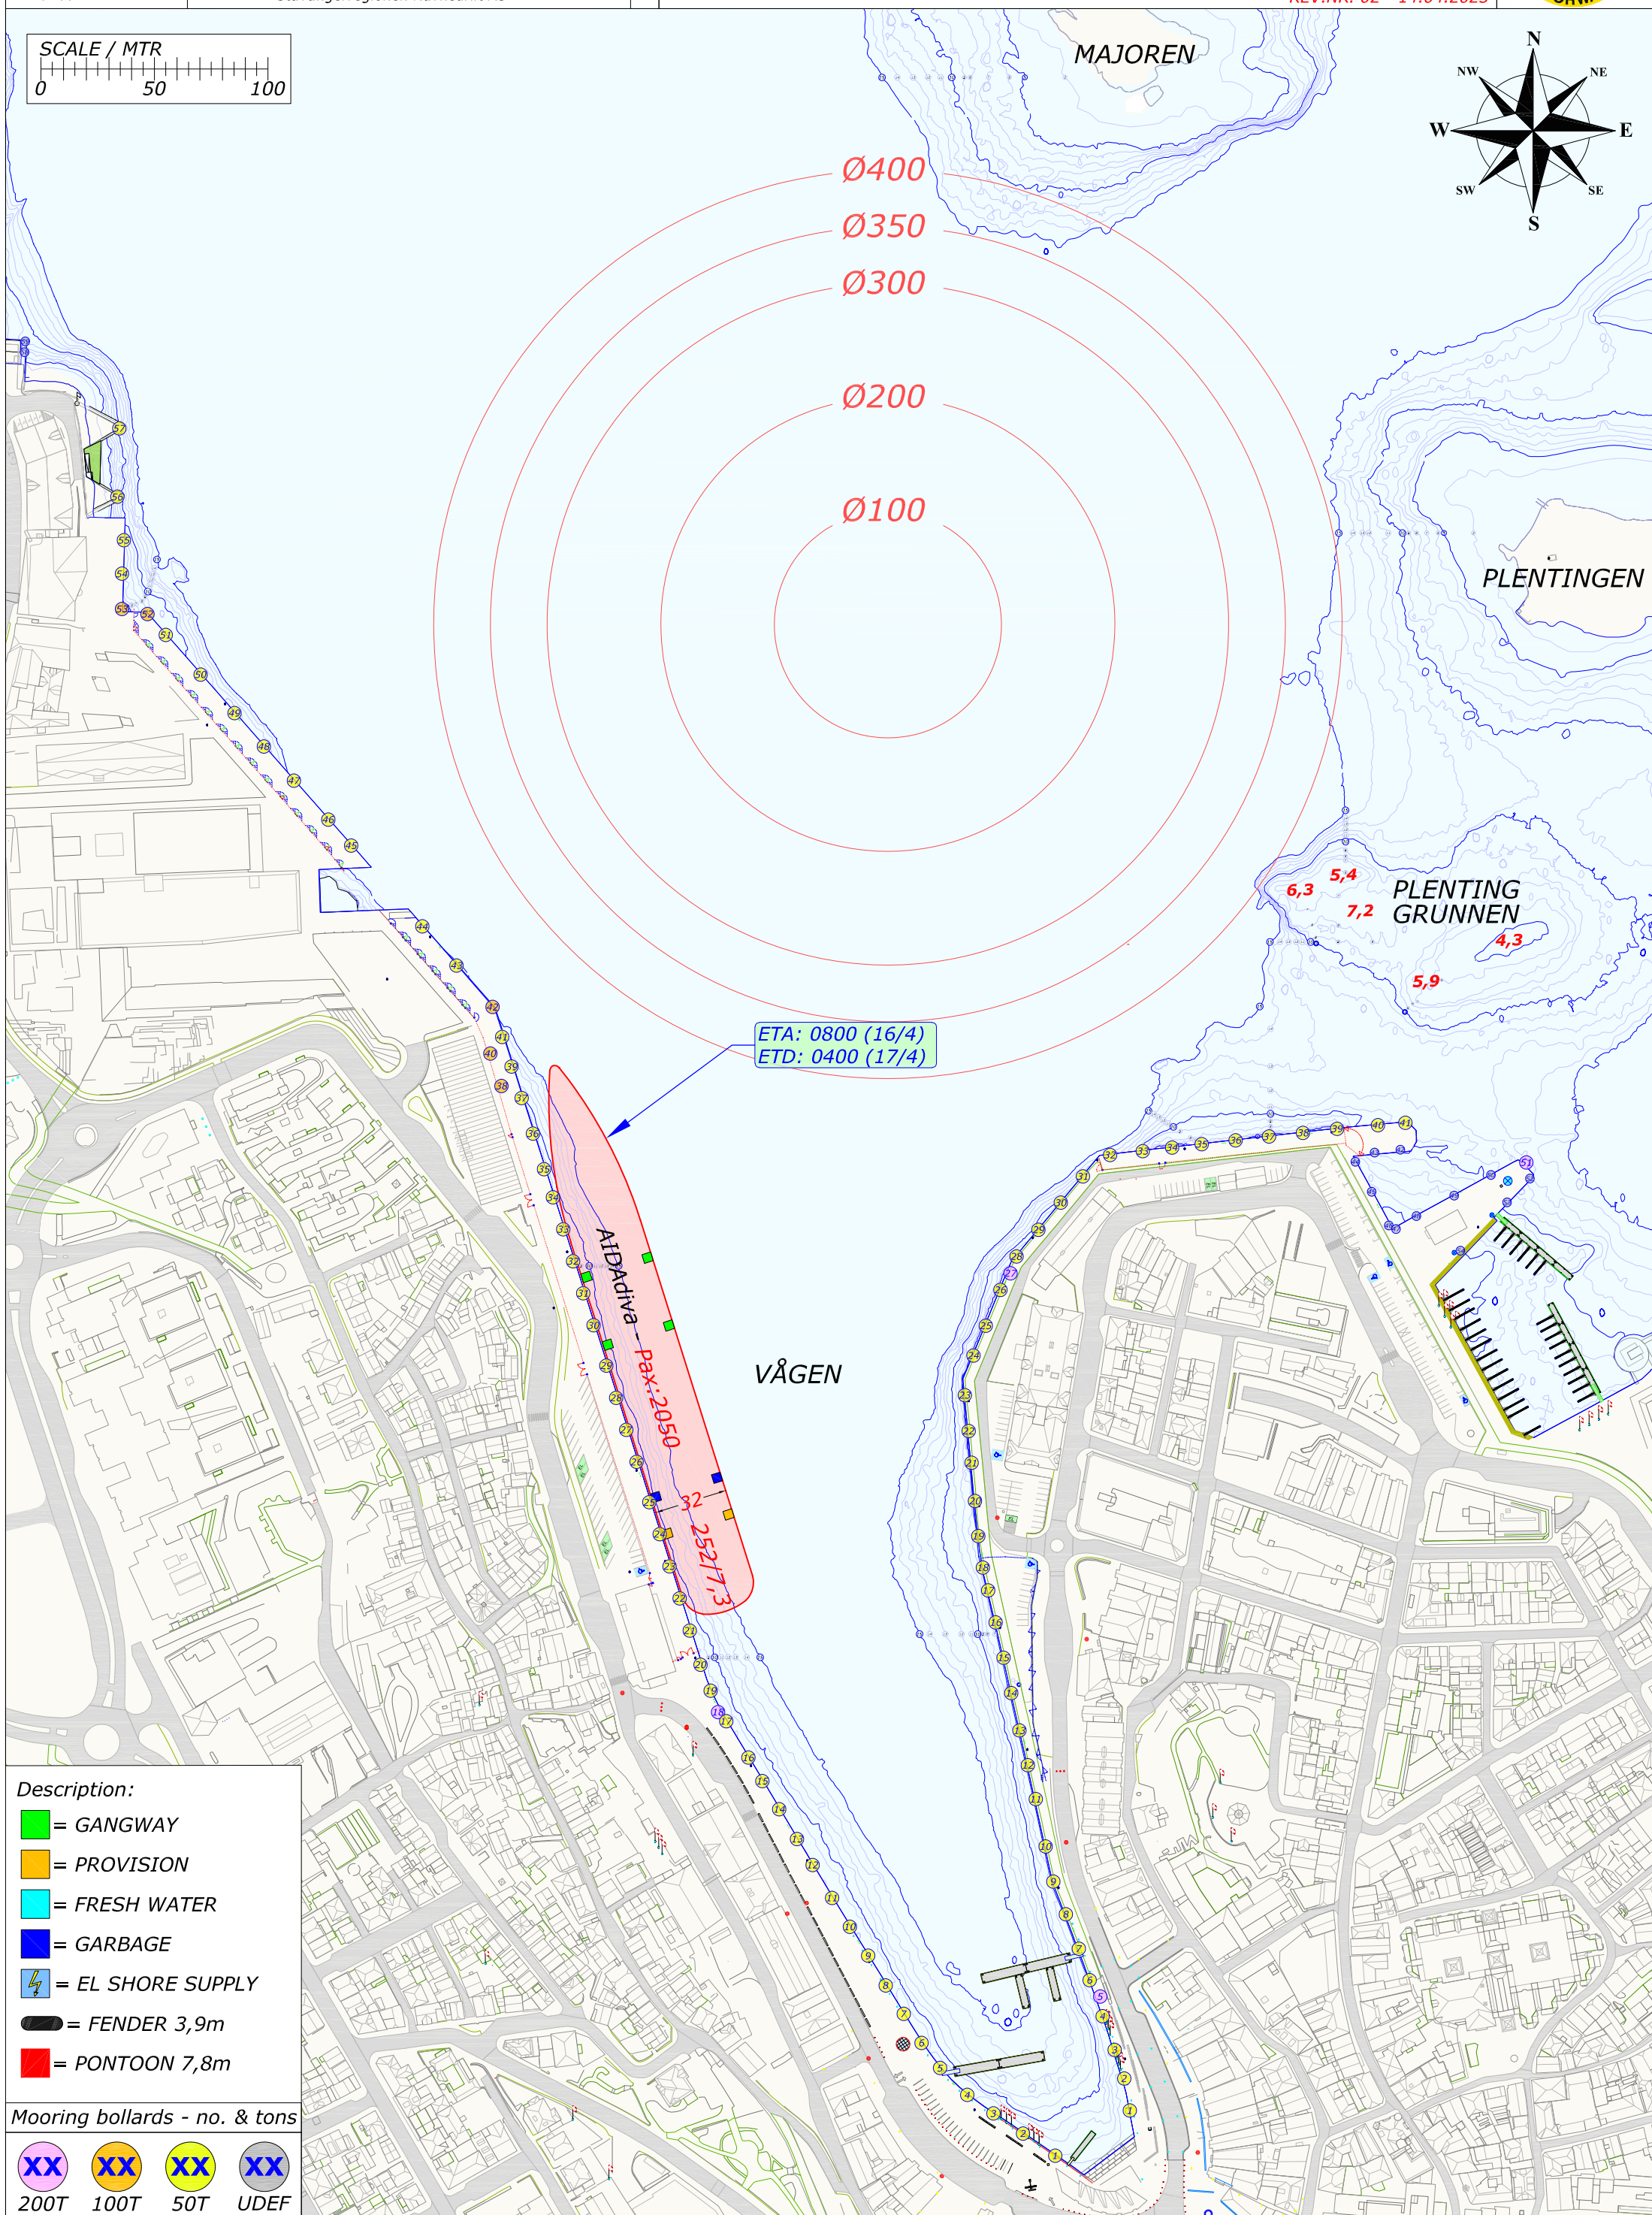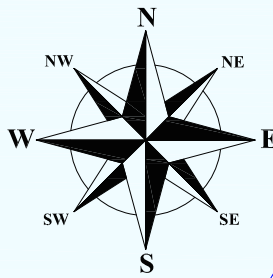




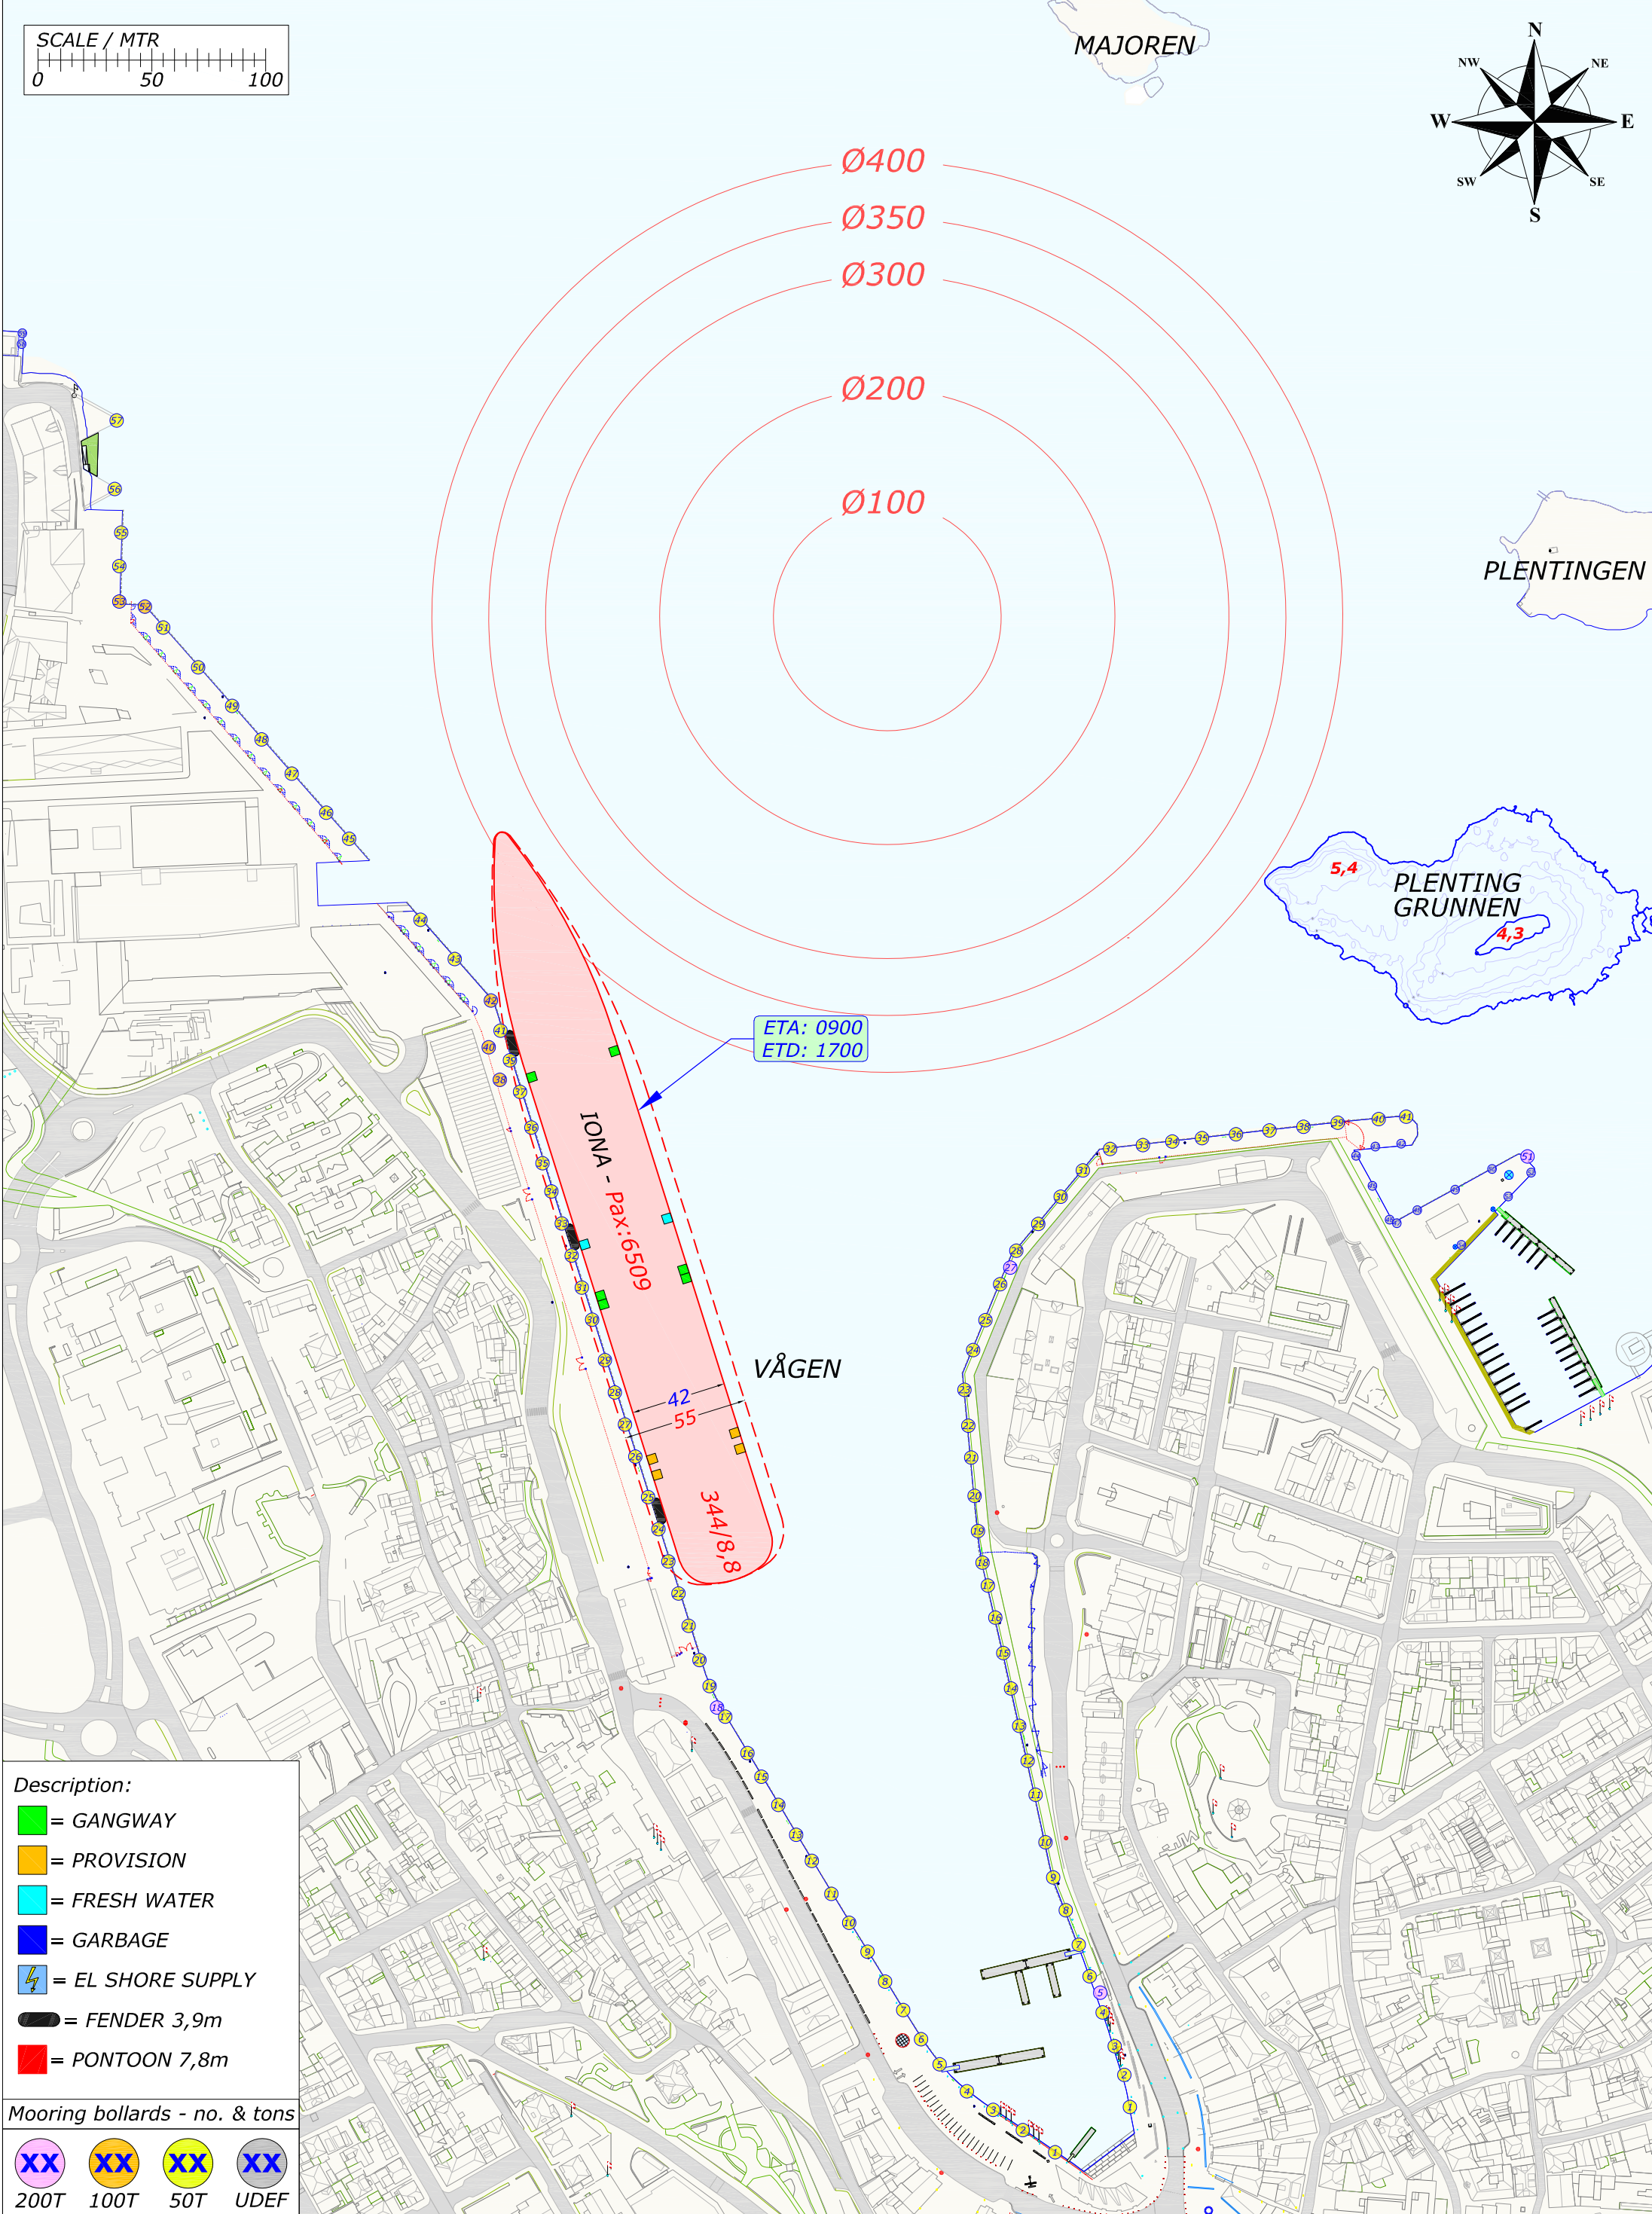





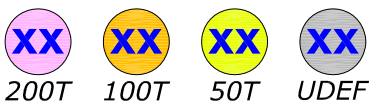





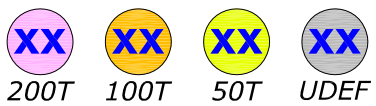




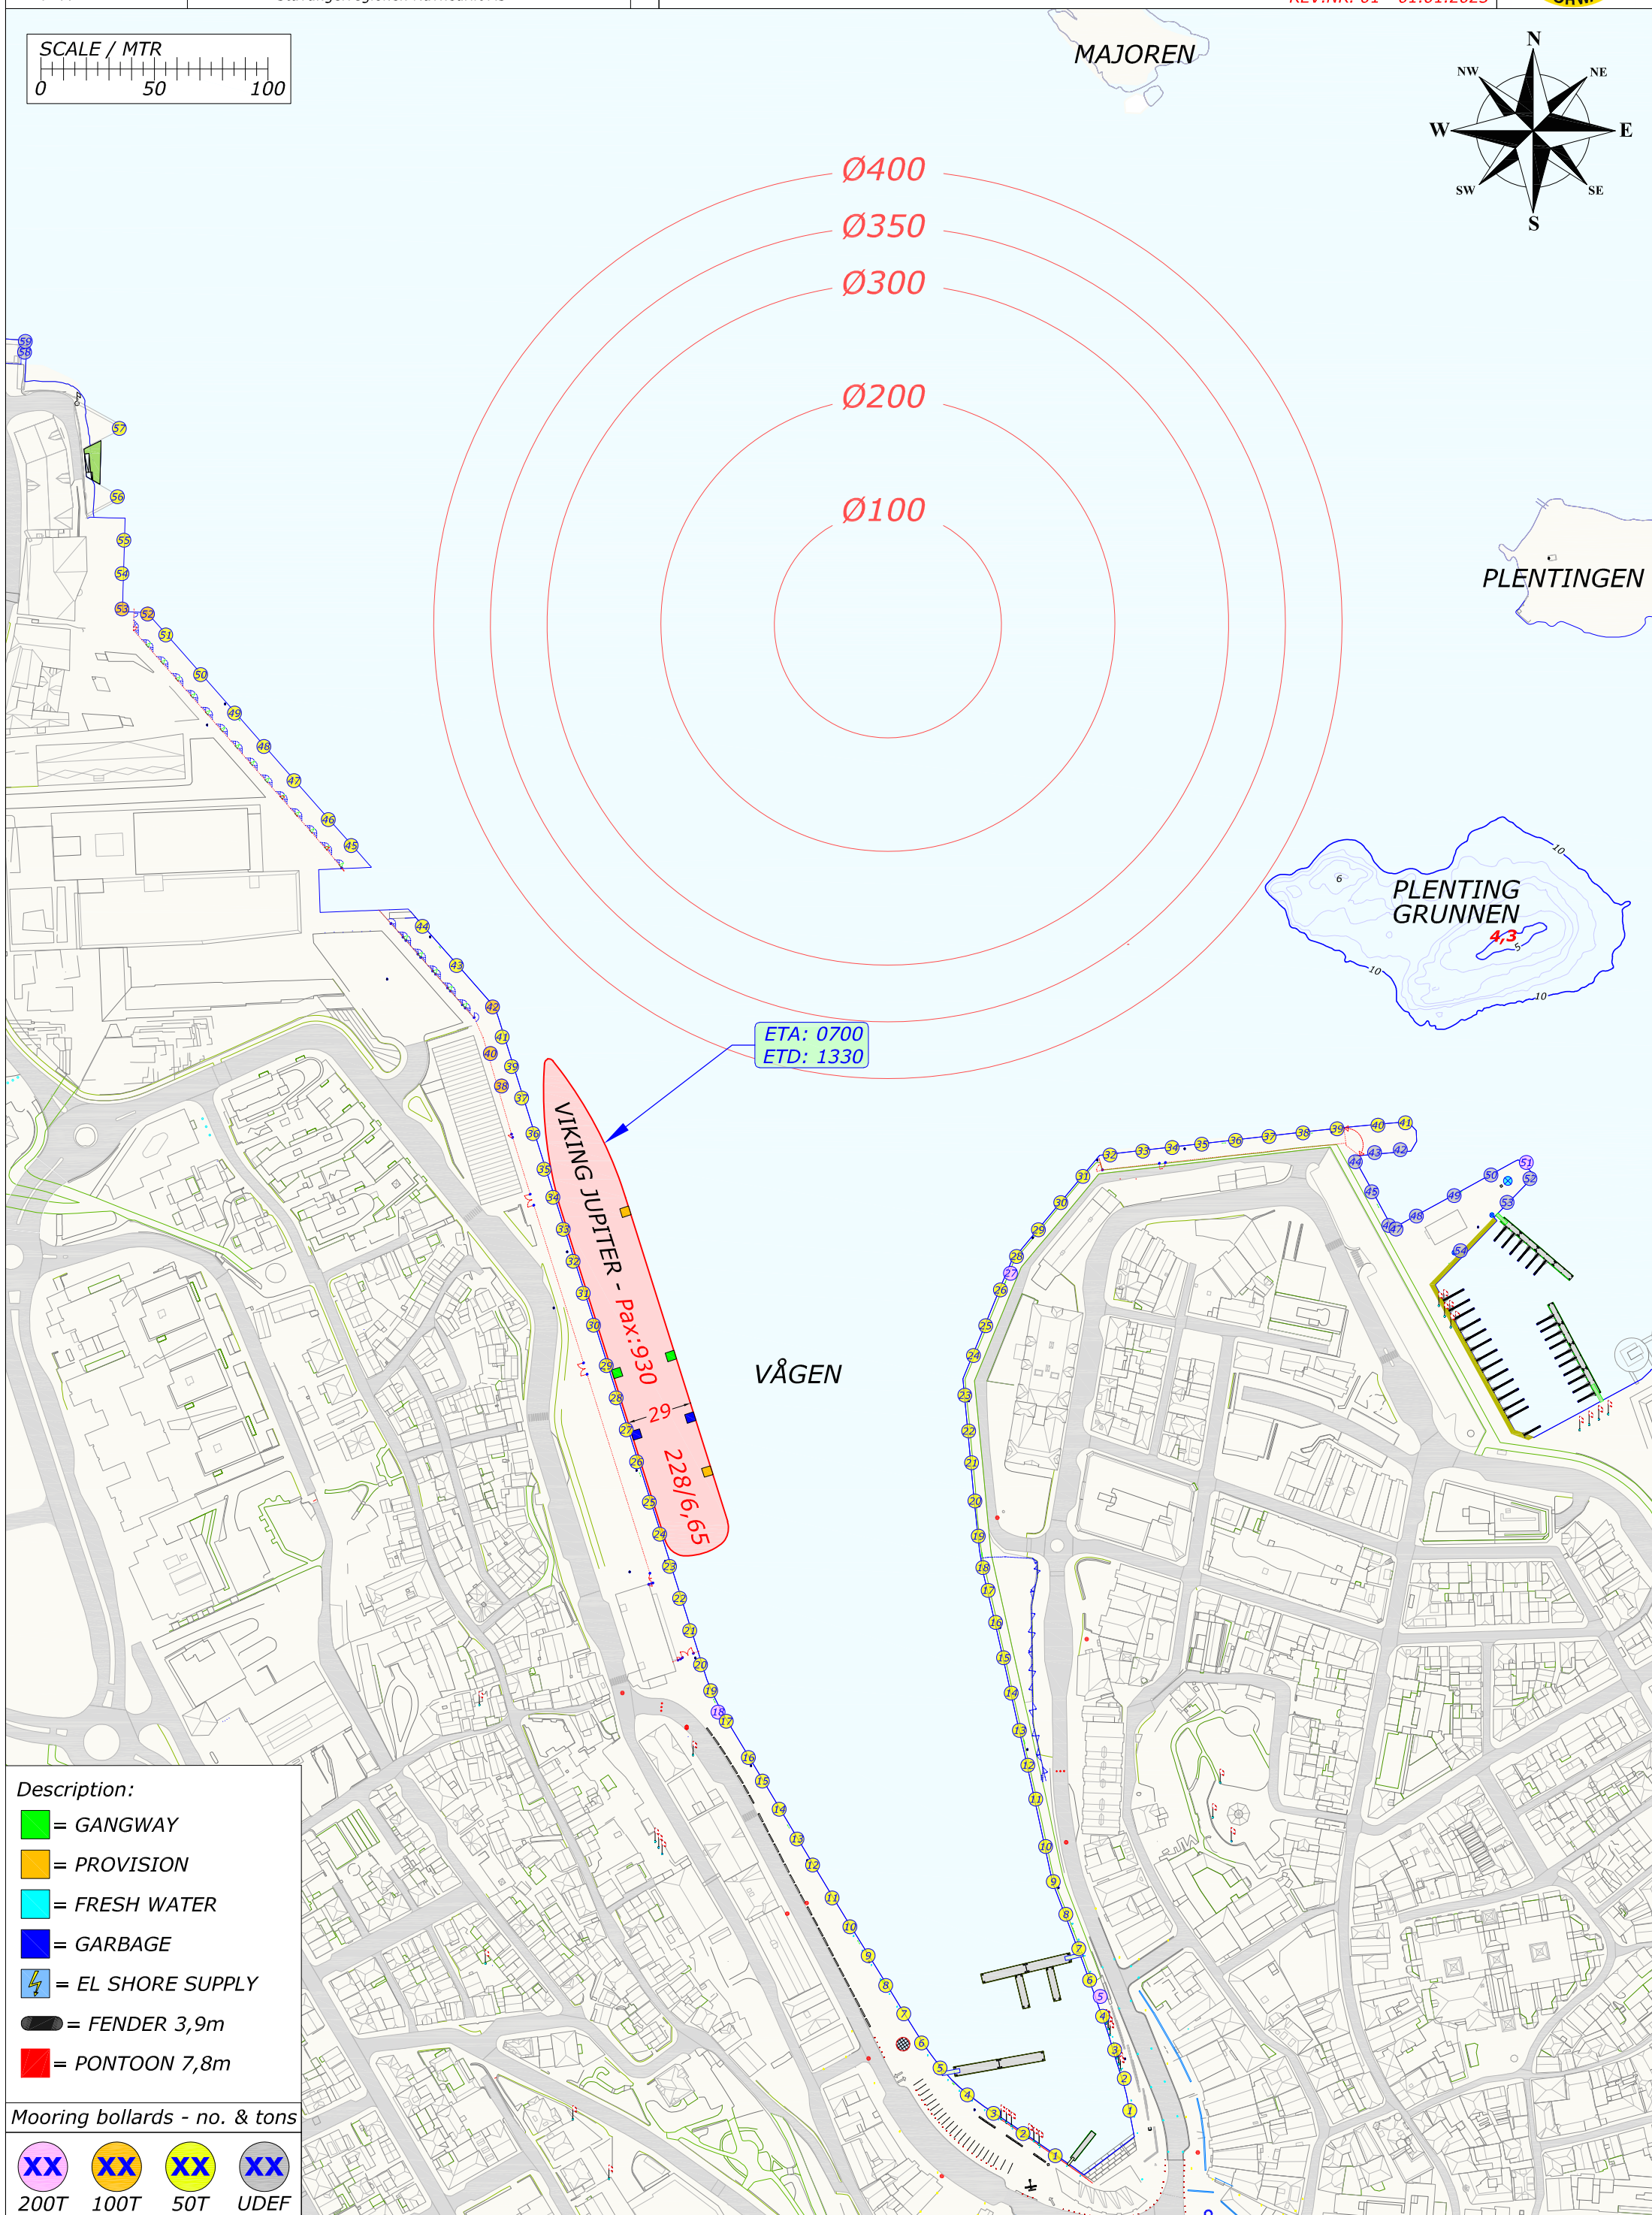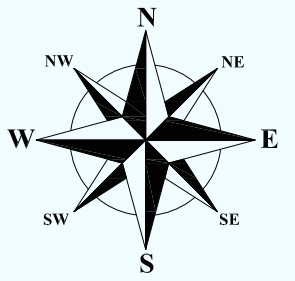






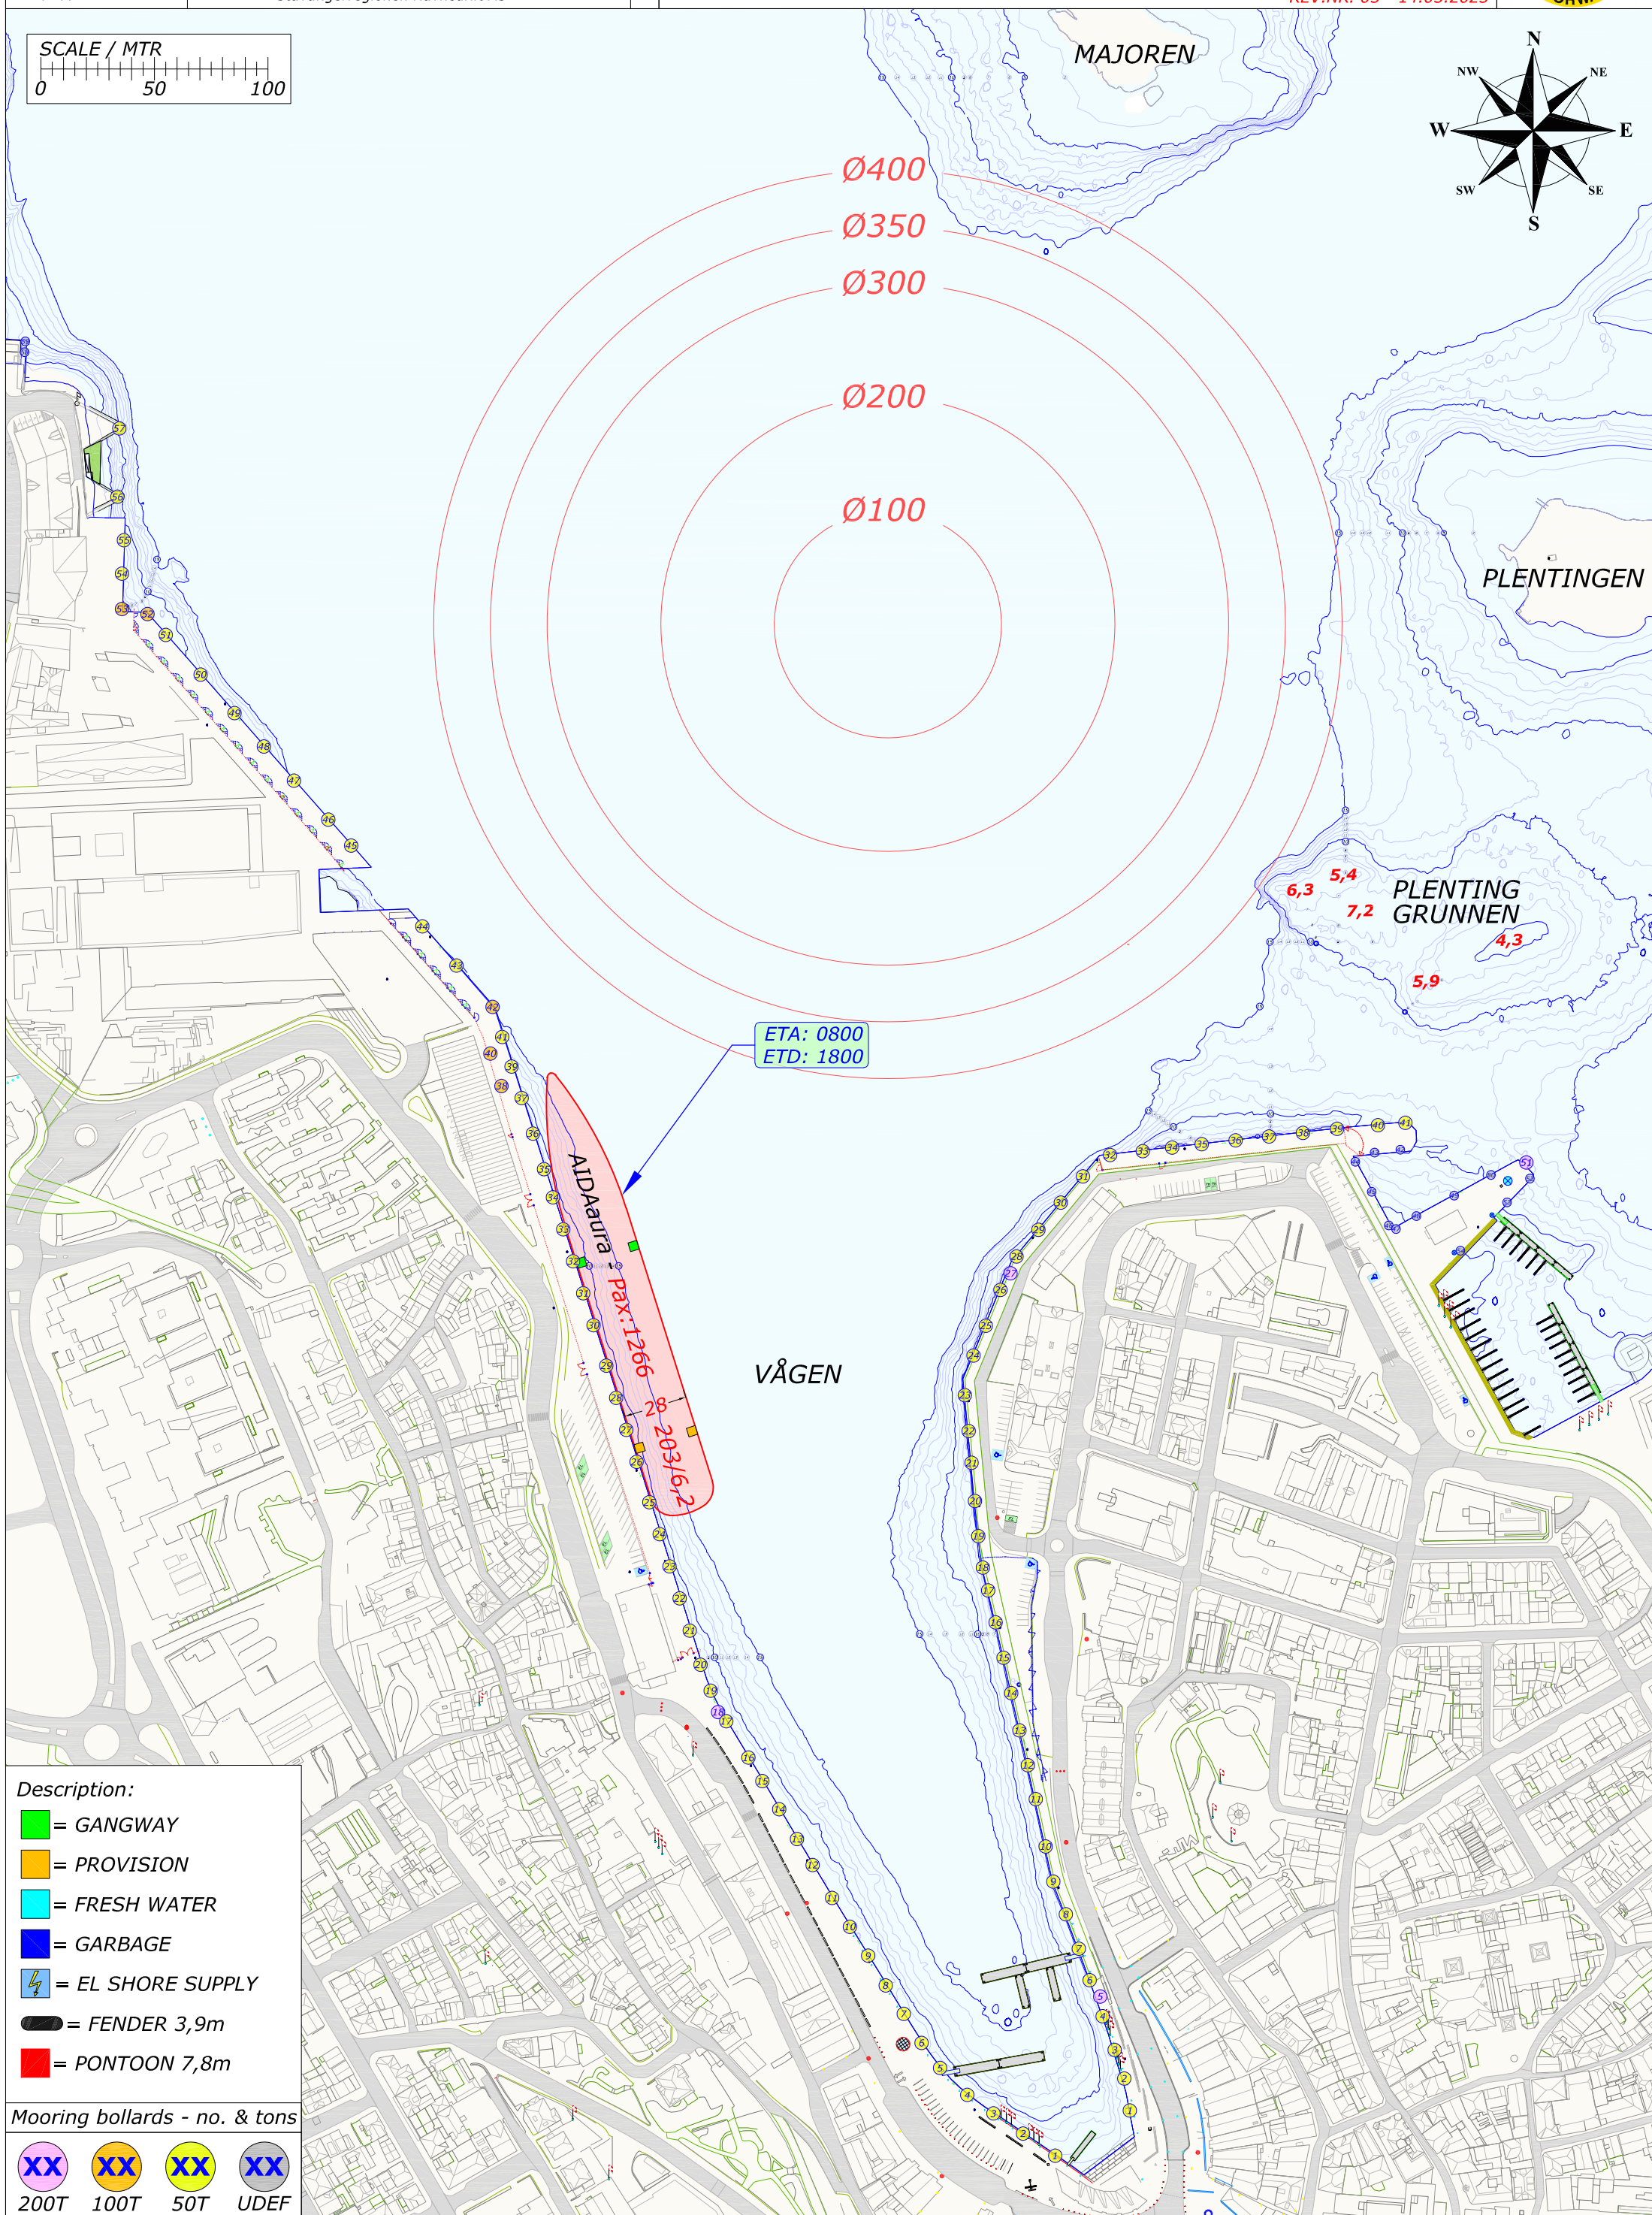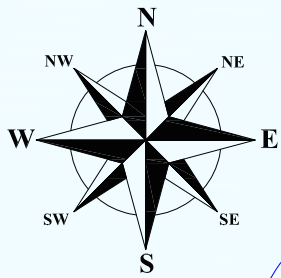



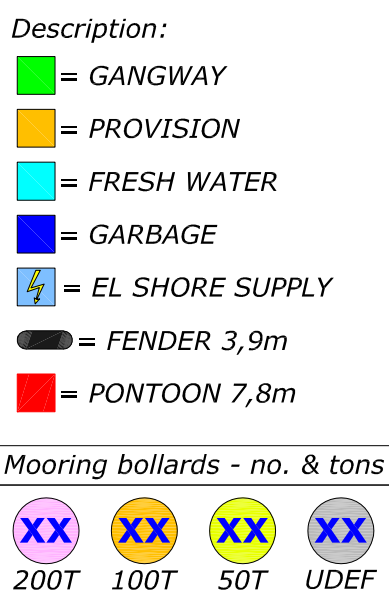



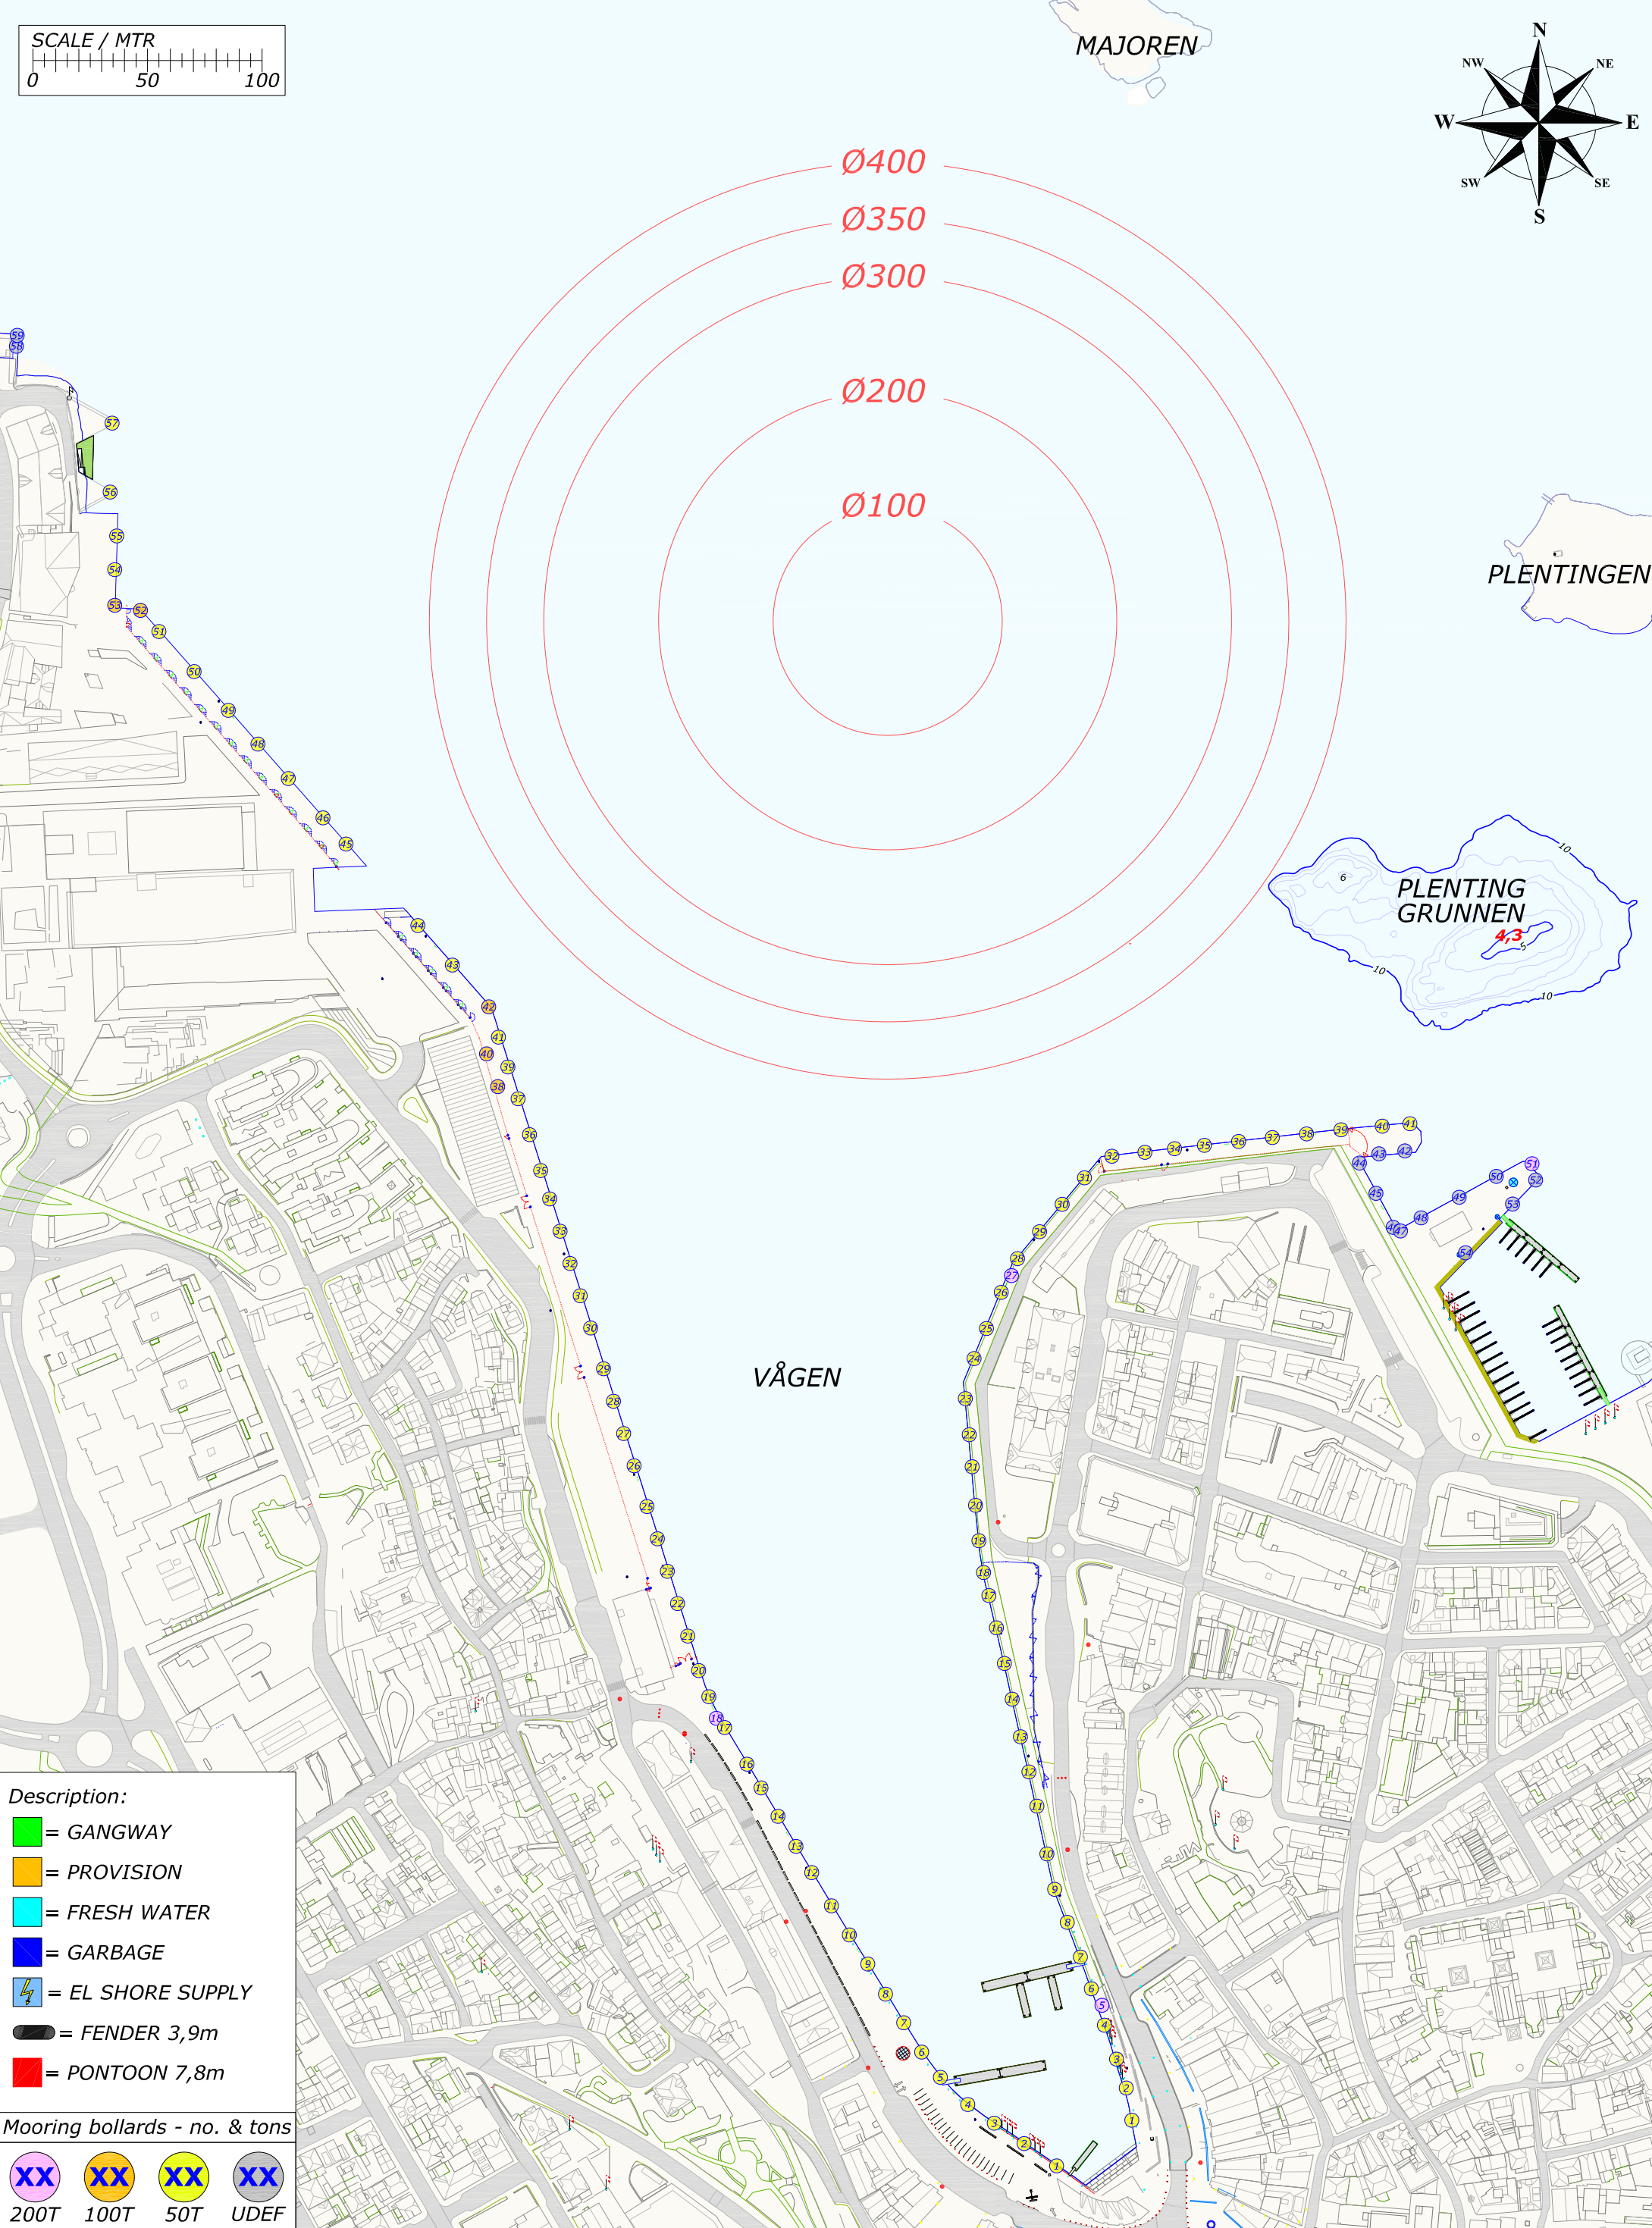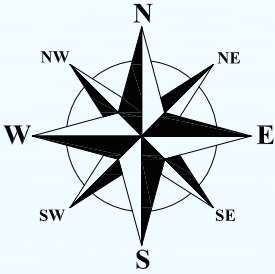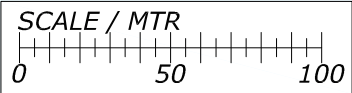

Description:

= GANGWAY

= PROVISION

= FRESH WATER

= GARBAGE

= EL SHORE SUPPLY

= FENDER 3,9m

= PONTOON 7,8m

Mooring bollards - no. &amp; tons

XX

 200T

XX

 100T



XX

 50T


XX

 UDEF






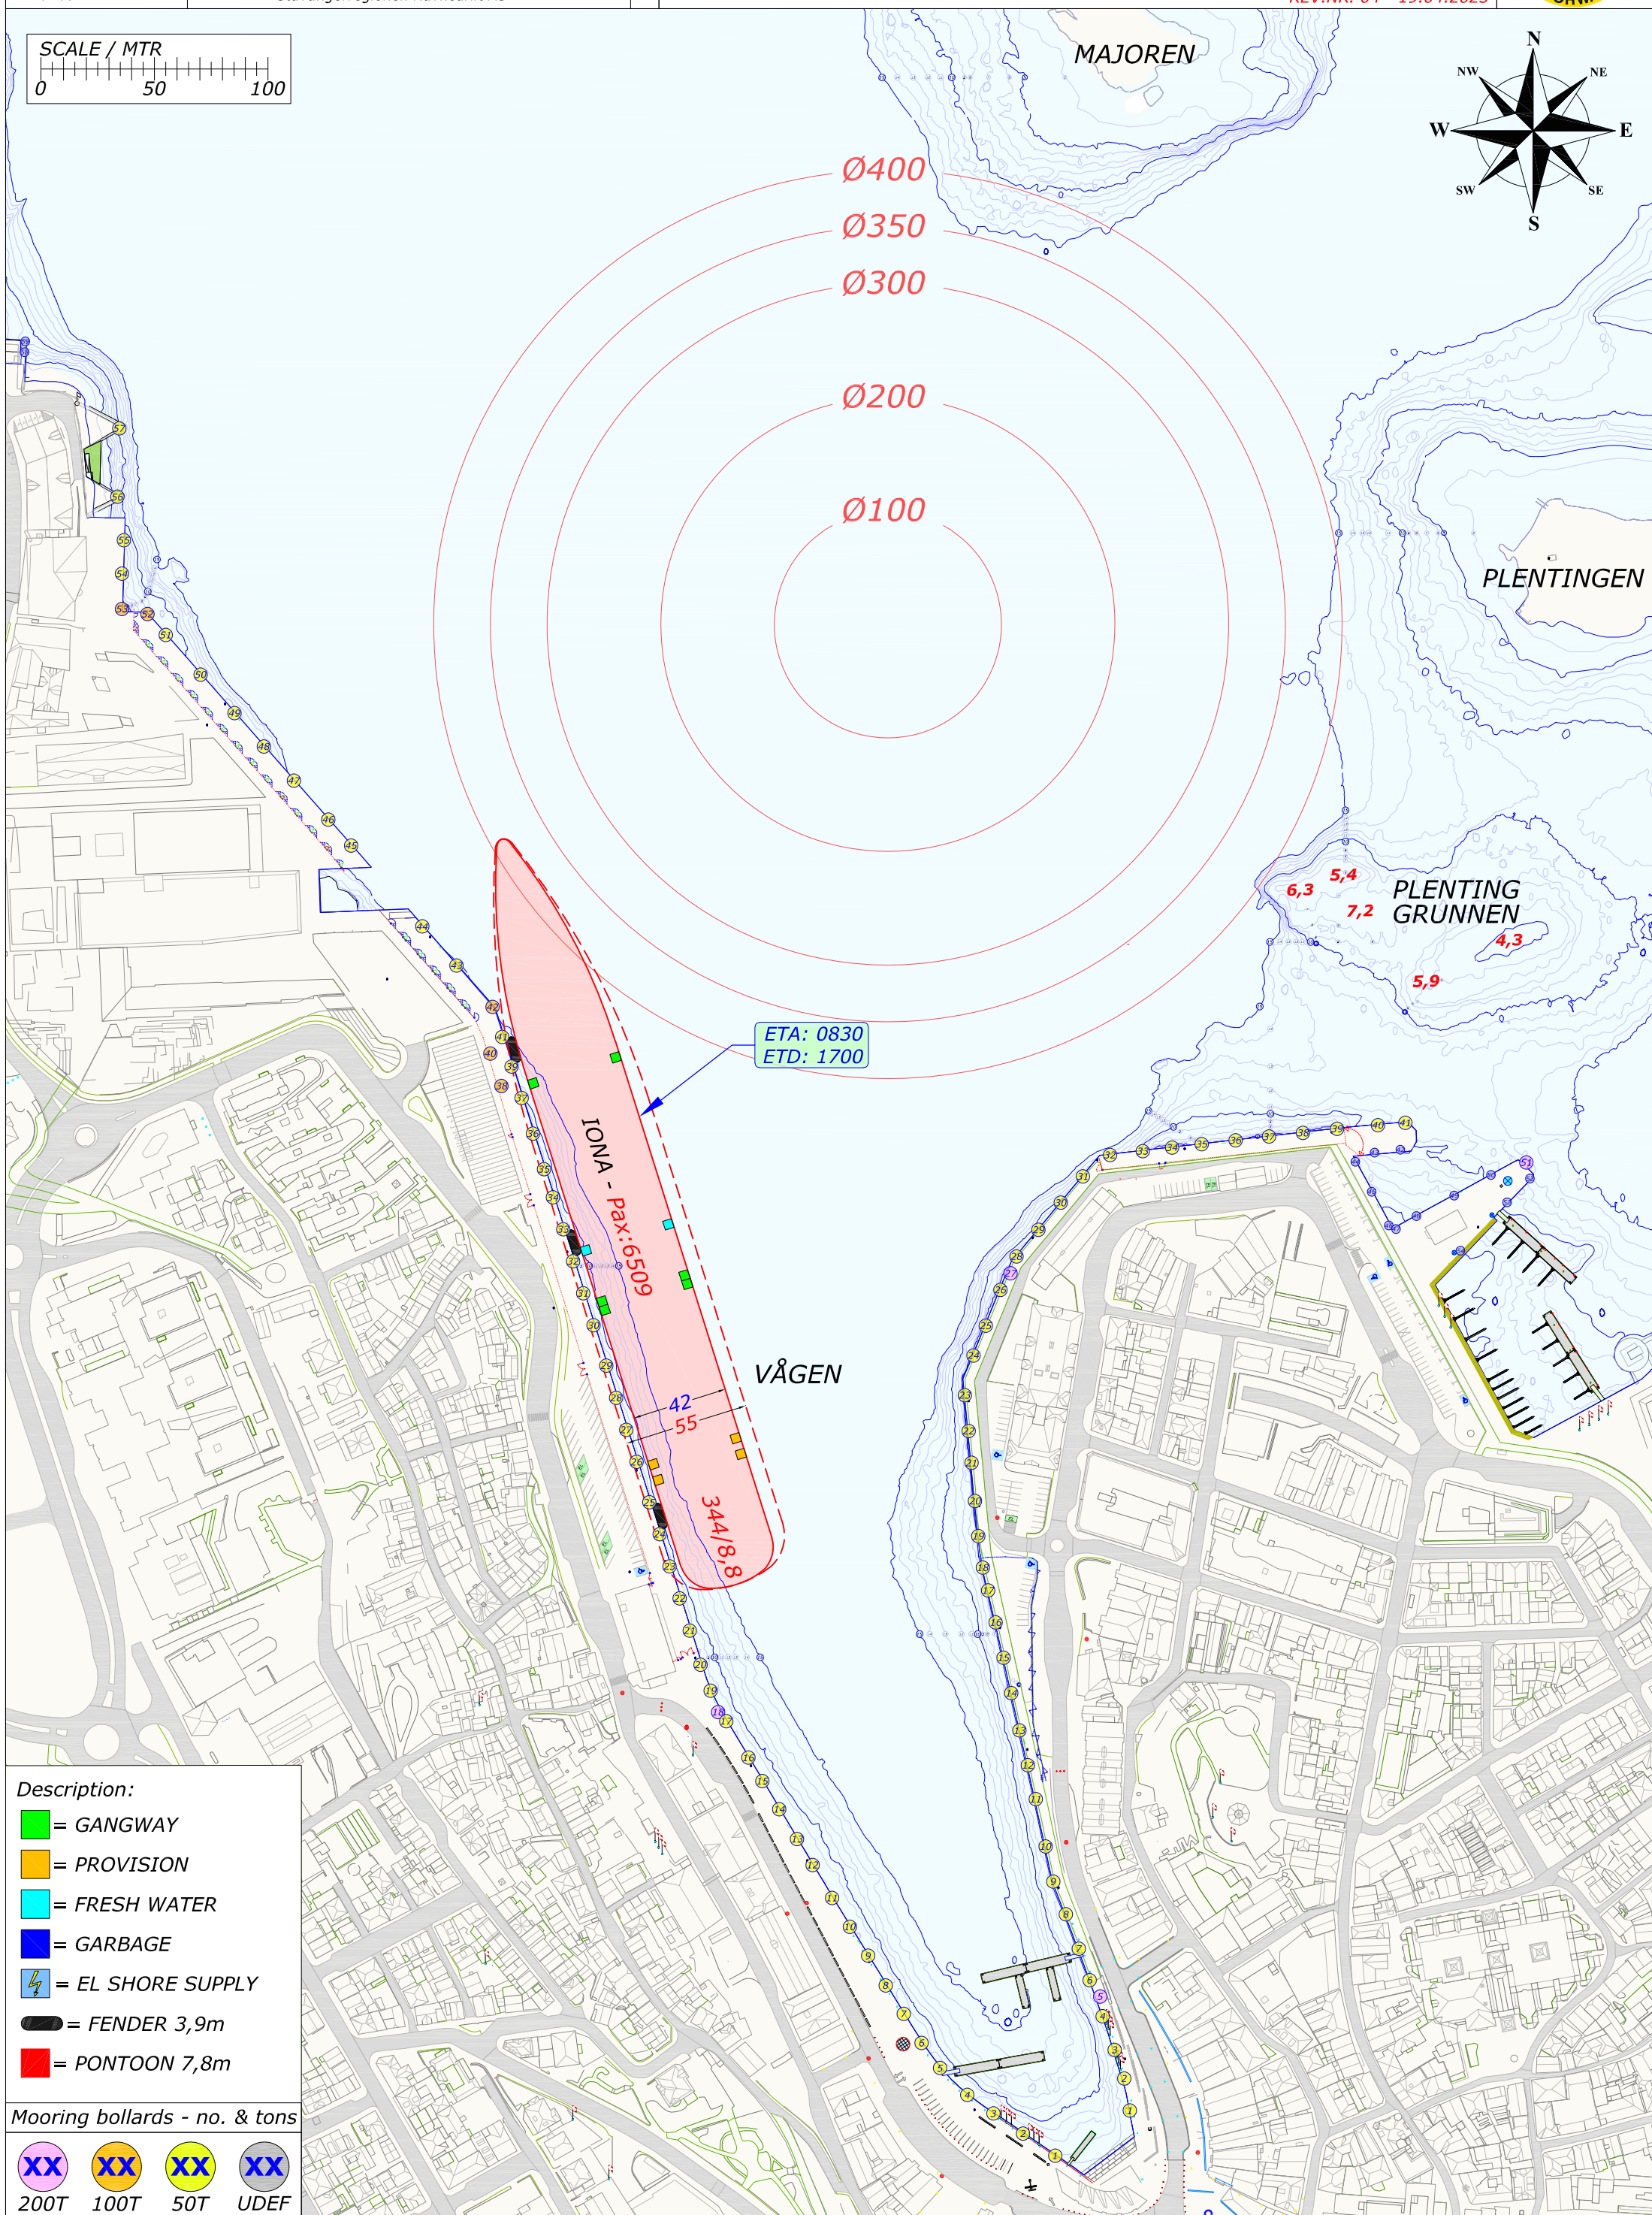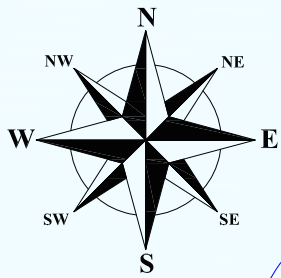



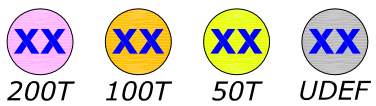



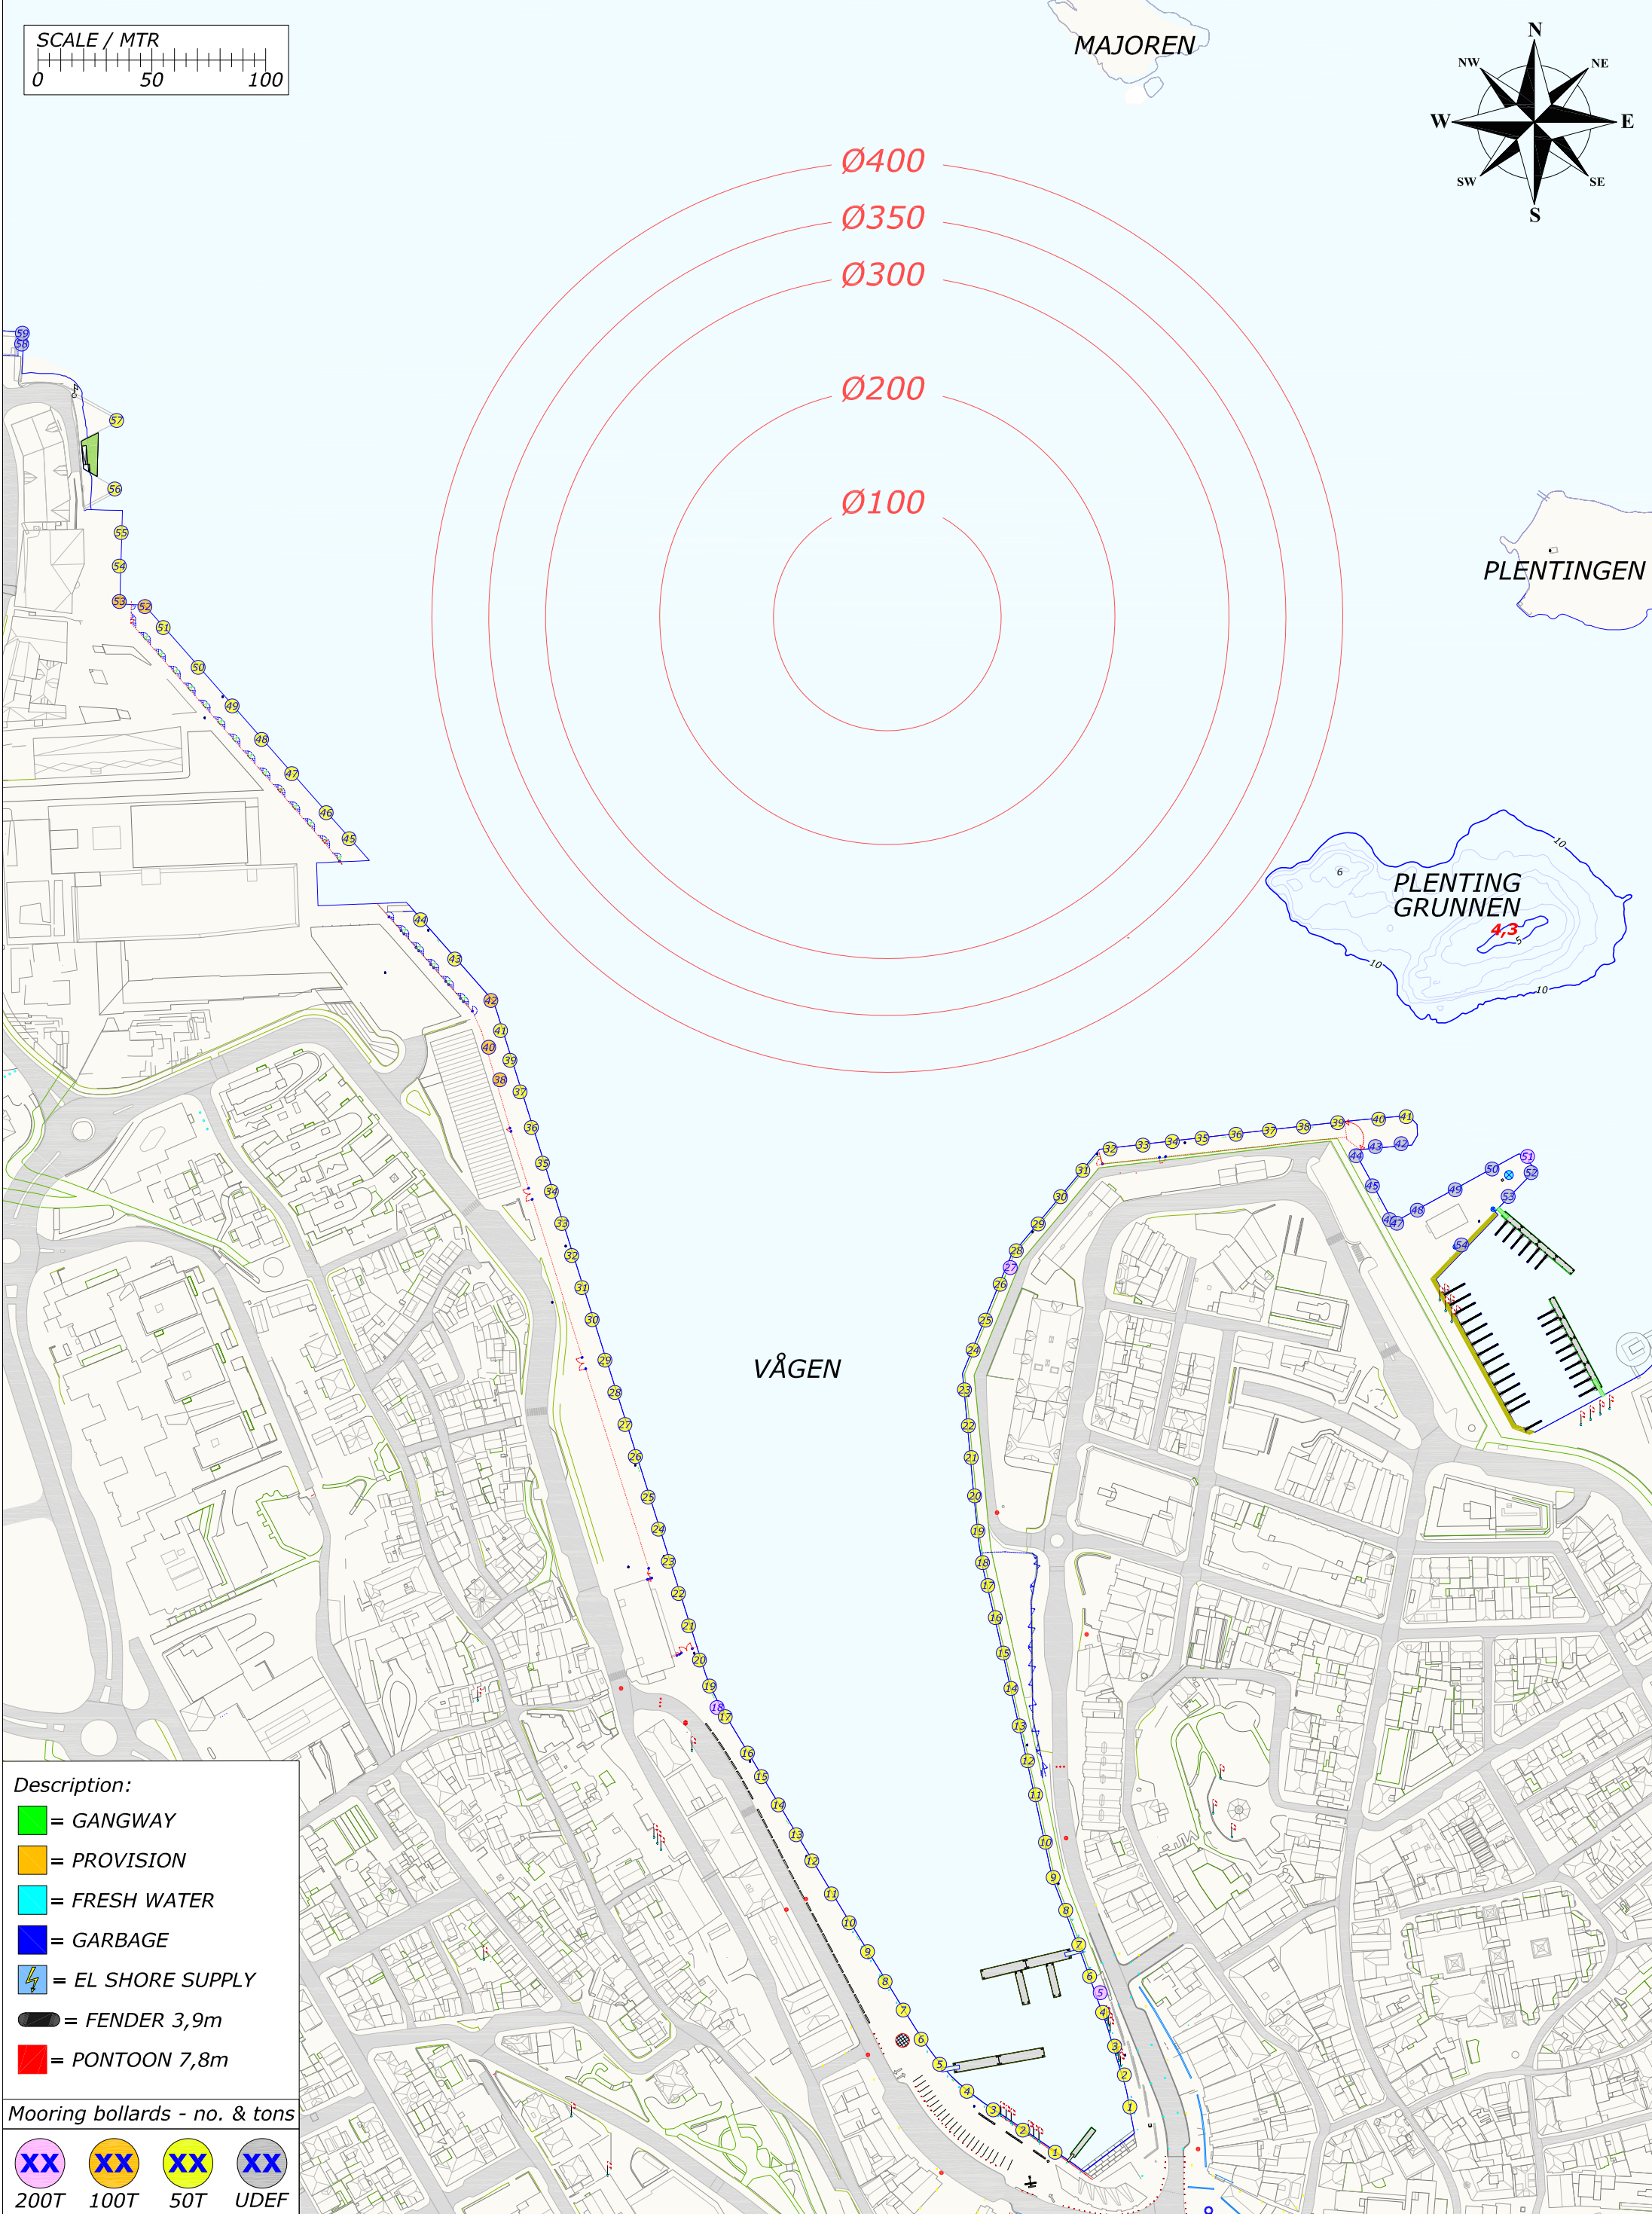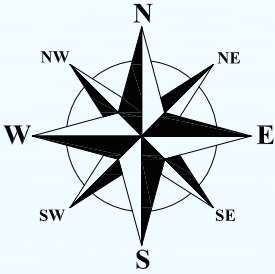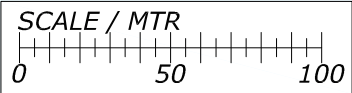

**Description:**

-  = GANGWAY
-  = PROVISION
-  = FRESH WATER
-  = GARBAGE
-  = EL SHORE SUPPLY
-  = FENDER 3,9m
-  = PONTOON 7,8m

**Mooring bollards - no. & tons**

|                                                                                    |                                                                                     |                                                                                     |                                                                                     |
|------------------------------------------------------------------------------------|-------------------------------------------------------------------------------------|-------------------------------------------------------------------------------------|-------------------------------------------------------------------------------------|
|  |  |  |  |
| 200T                                                                               | 100T                                                                                | 50T                                                                                 | UDEF                                                                                |



