


Rev.	Date	Text	Sign
Drawn by R.KARLSEN		Approved by - date	Filename CRUISE-2022.DWG
			Date 0
			Scale 1:2500
RUTEK Rutek AS - Seilaskjervegen 11 - 4055 Sola		Title PORT OF STAVANGER BERTHING SKETCH	
		Customer Stavangerregionen Havnedrift AS	Drawing no. Size A3 Sheet 1/1

BERTHING SKETCH PORT OF STAVANGER

FRIDAY 1. APRIL 2022

REV.NR. 02 - 11.01.2022

**STAVANGER REGIONEN**
Havnedrift AS

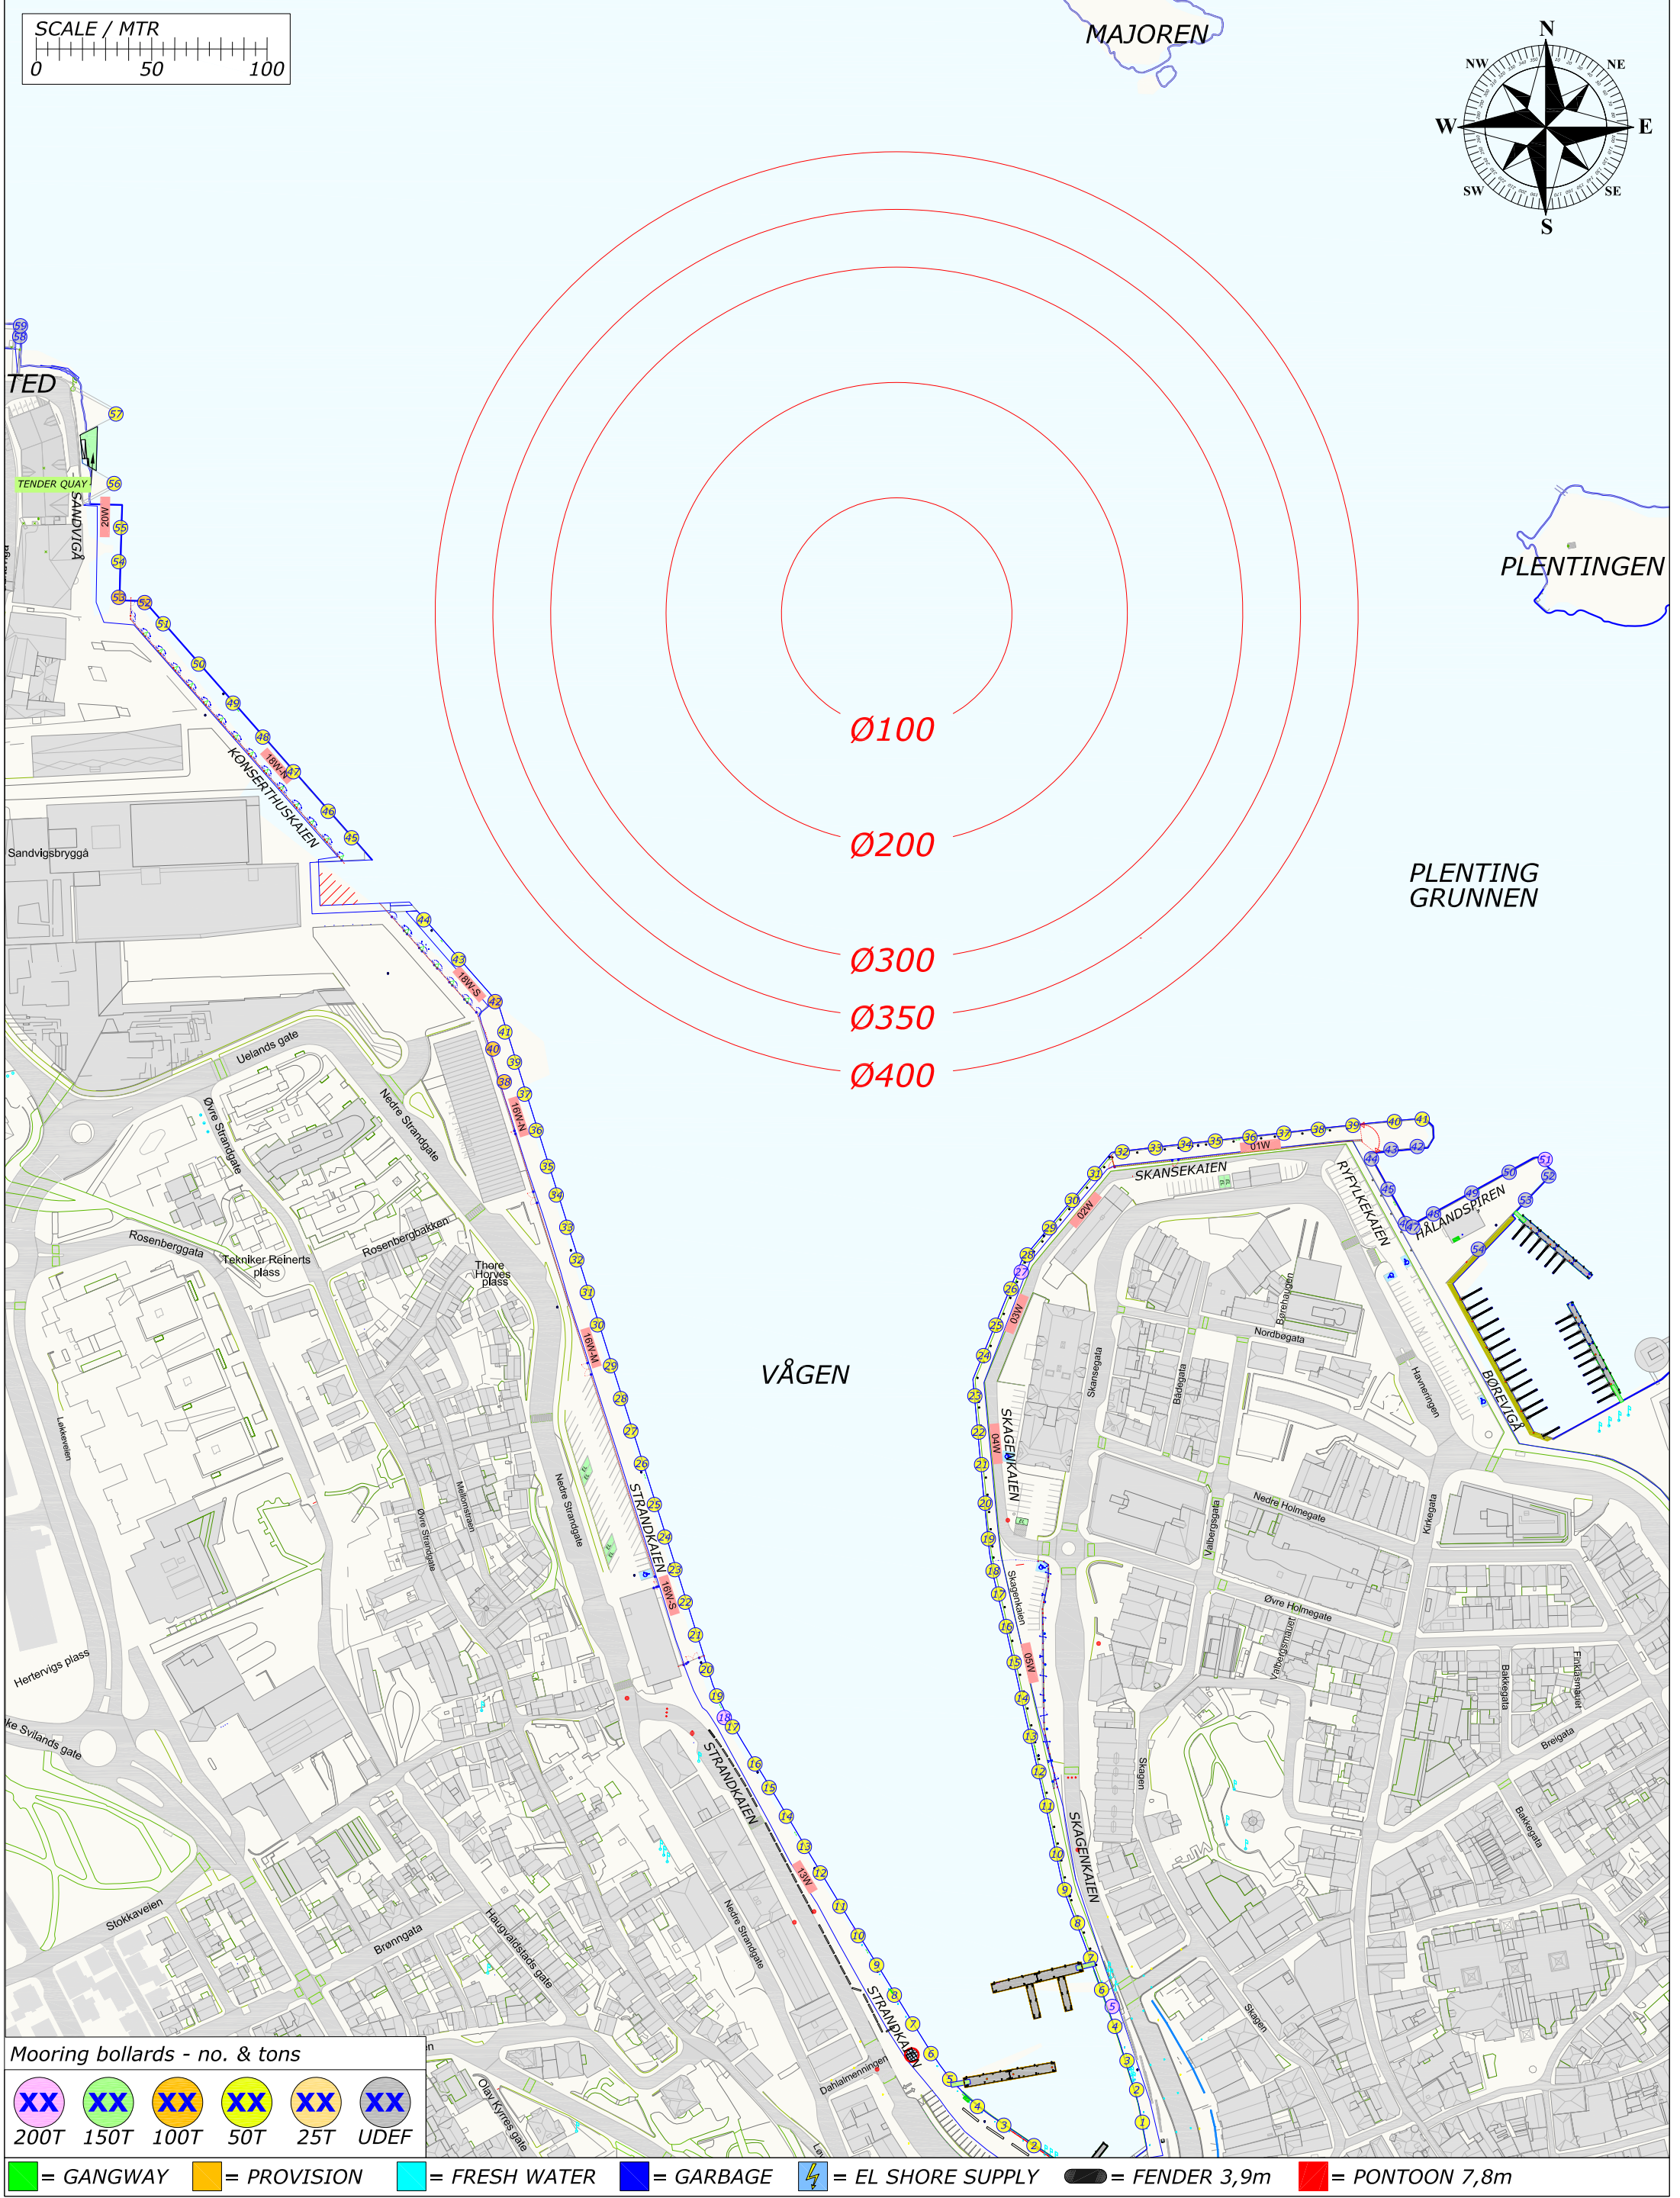


Rev.	Date	Text	Sign
Drawn by R.KARLSEN		Approved by - date	Filename CRUISE-2022.DWG
			Date 0
			Scale 1:2500
RUTEK Rutek AS - Seilaskjervegen 11 - 4055 Sola		Title PORT OF STAVANGER BERTHING SKETCH	
		Customer Stavangerregionen Havnedrift AS	Drawing no. Size A3 Sheet 1/1

BERTHING SKETCH PORT OF STAVANGER

SATURDAY 2. APRIL 2022

REV.NR. 02 - 22.02.2022

**STAVANGER REGIONEN**
Havnedrift AS

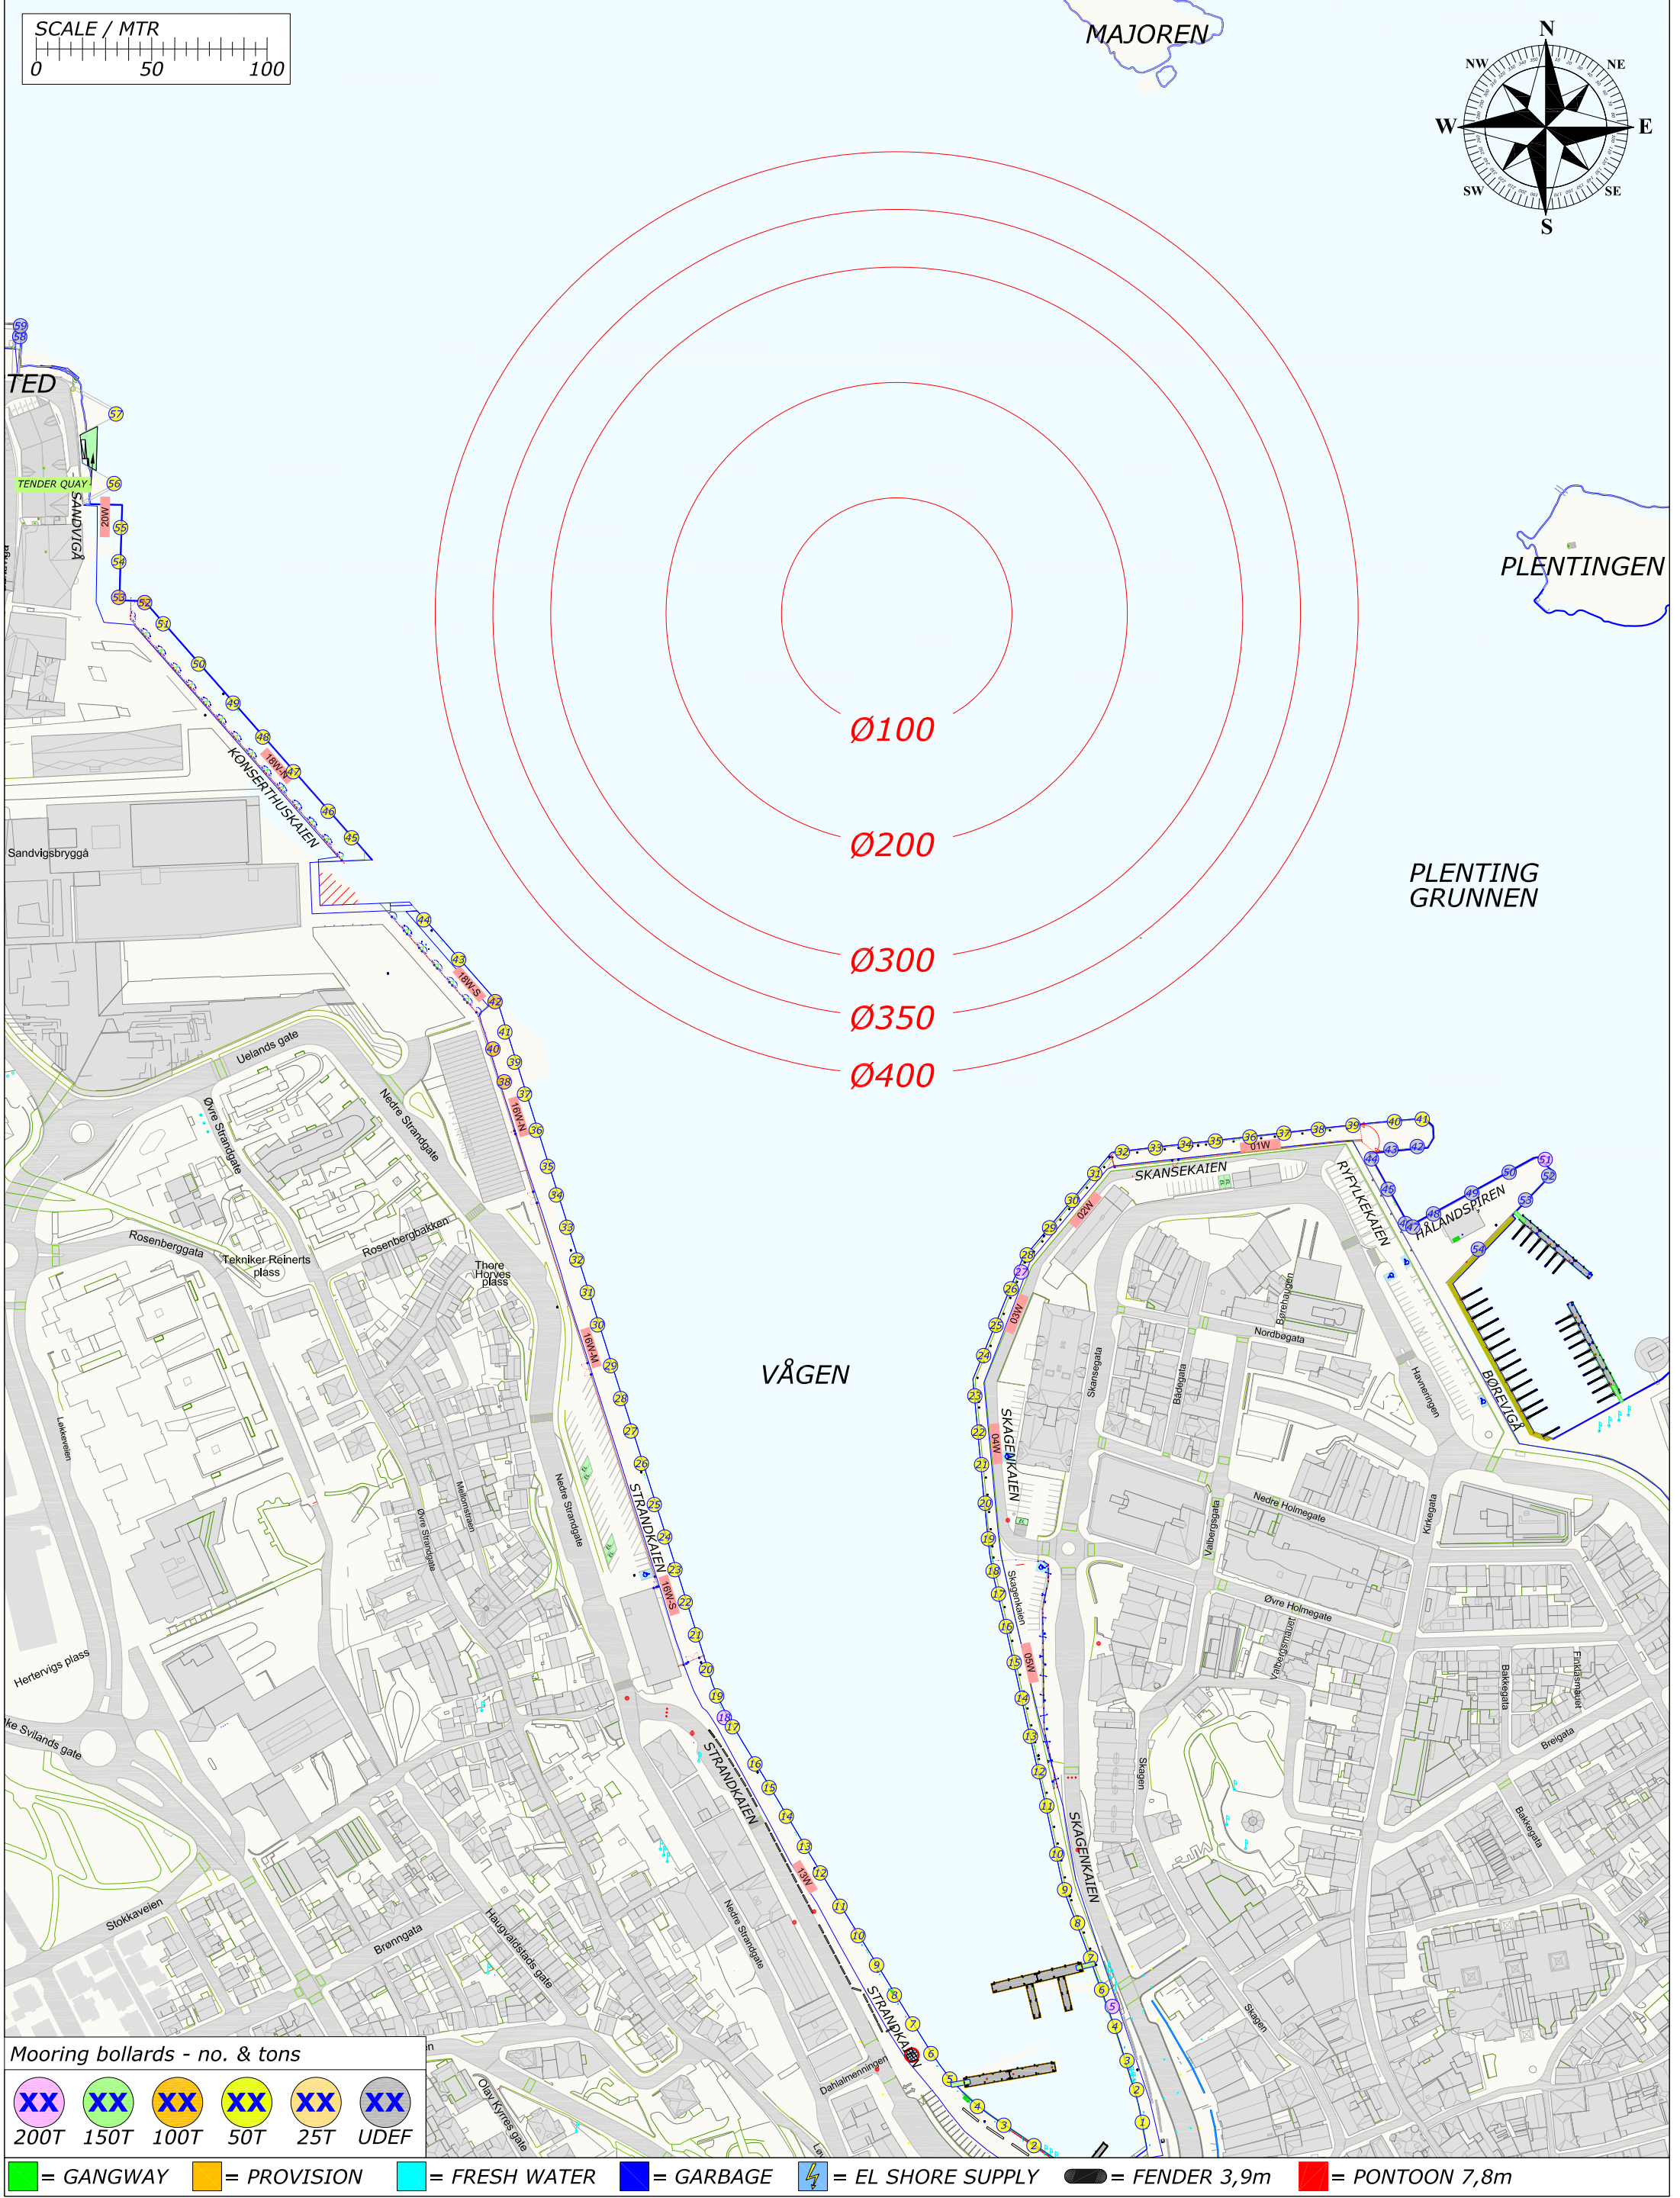

Rev.	Date	Text	Sign
Drawn by R.KARLSEN		Approved by - date	Filename CRUISE-2022.DWG
			Date 0
			Scale 1:2500
RUTEK Rutek AS - Seilaskjervegen 11 - 4055 Sola		Title PORT OF STAVANGER BERTHING SKETCH	
		Customer Stavangerregionen Havnedrift AS	Drawing no. Size A3
			Sheet 1/1


BERTHING SKETCH PORT OF STAVANGER

SUNDAY 3. APRIL 2022

REV.NR. 01 - 01.01.2022



STAVANGER
REGIONEN
Havnedrift AS

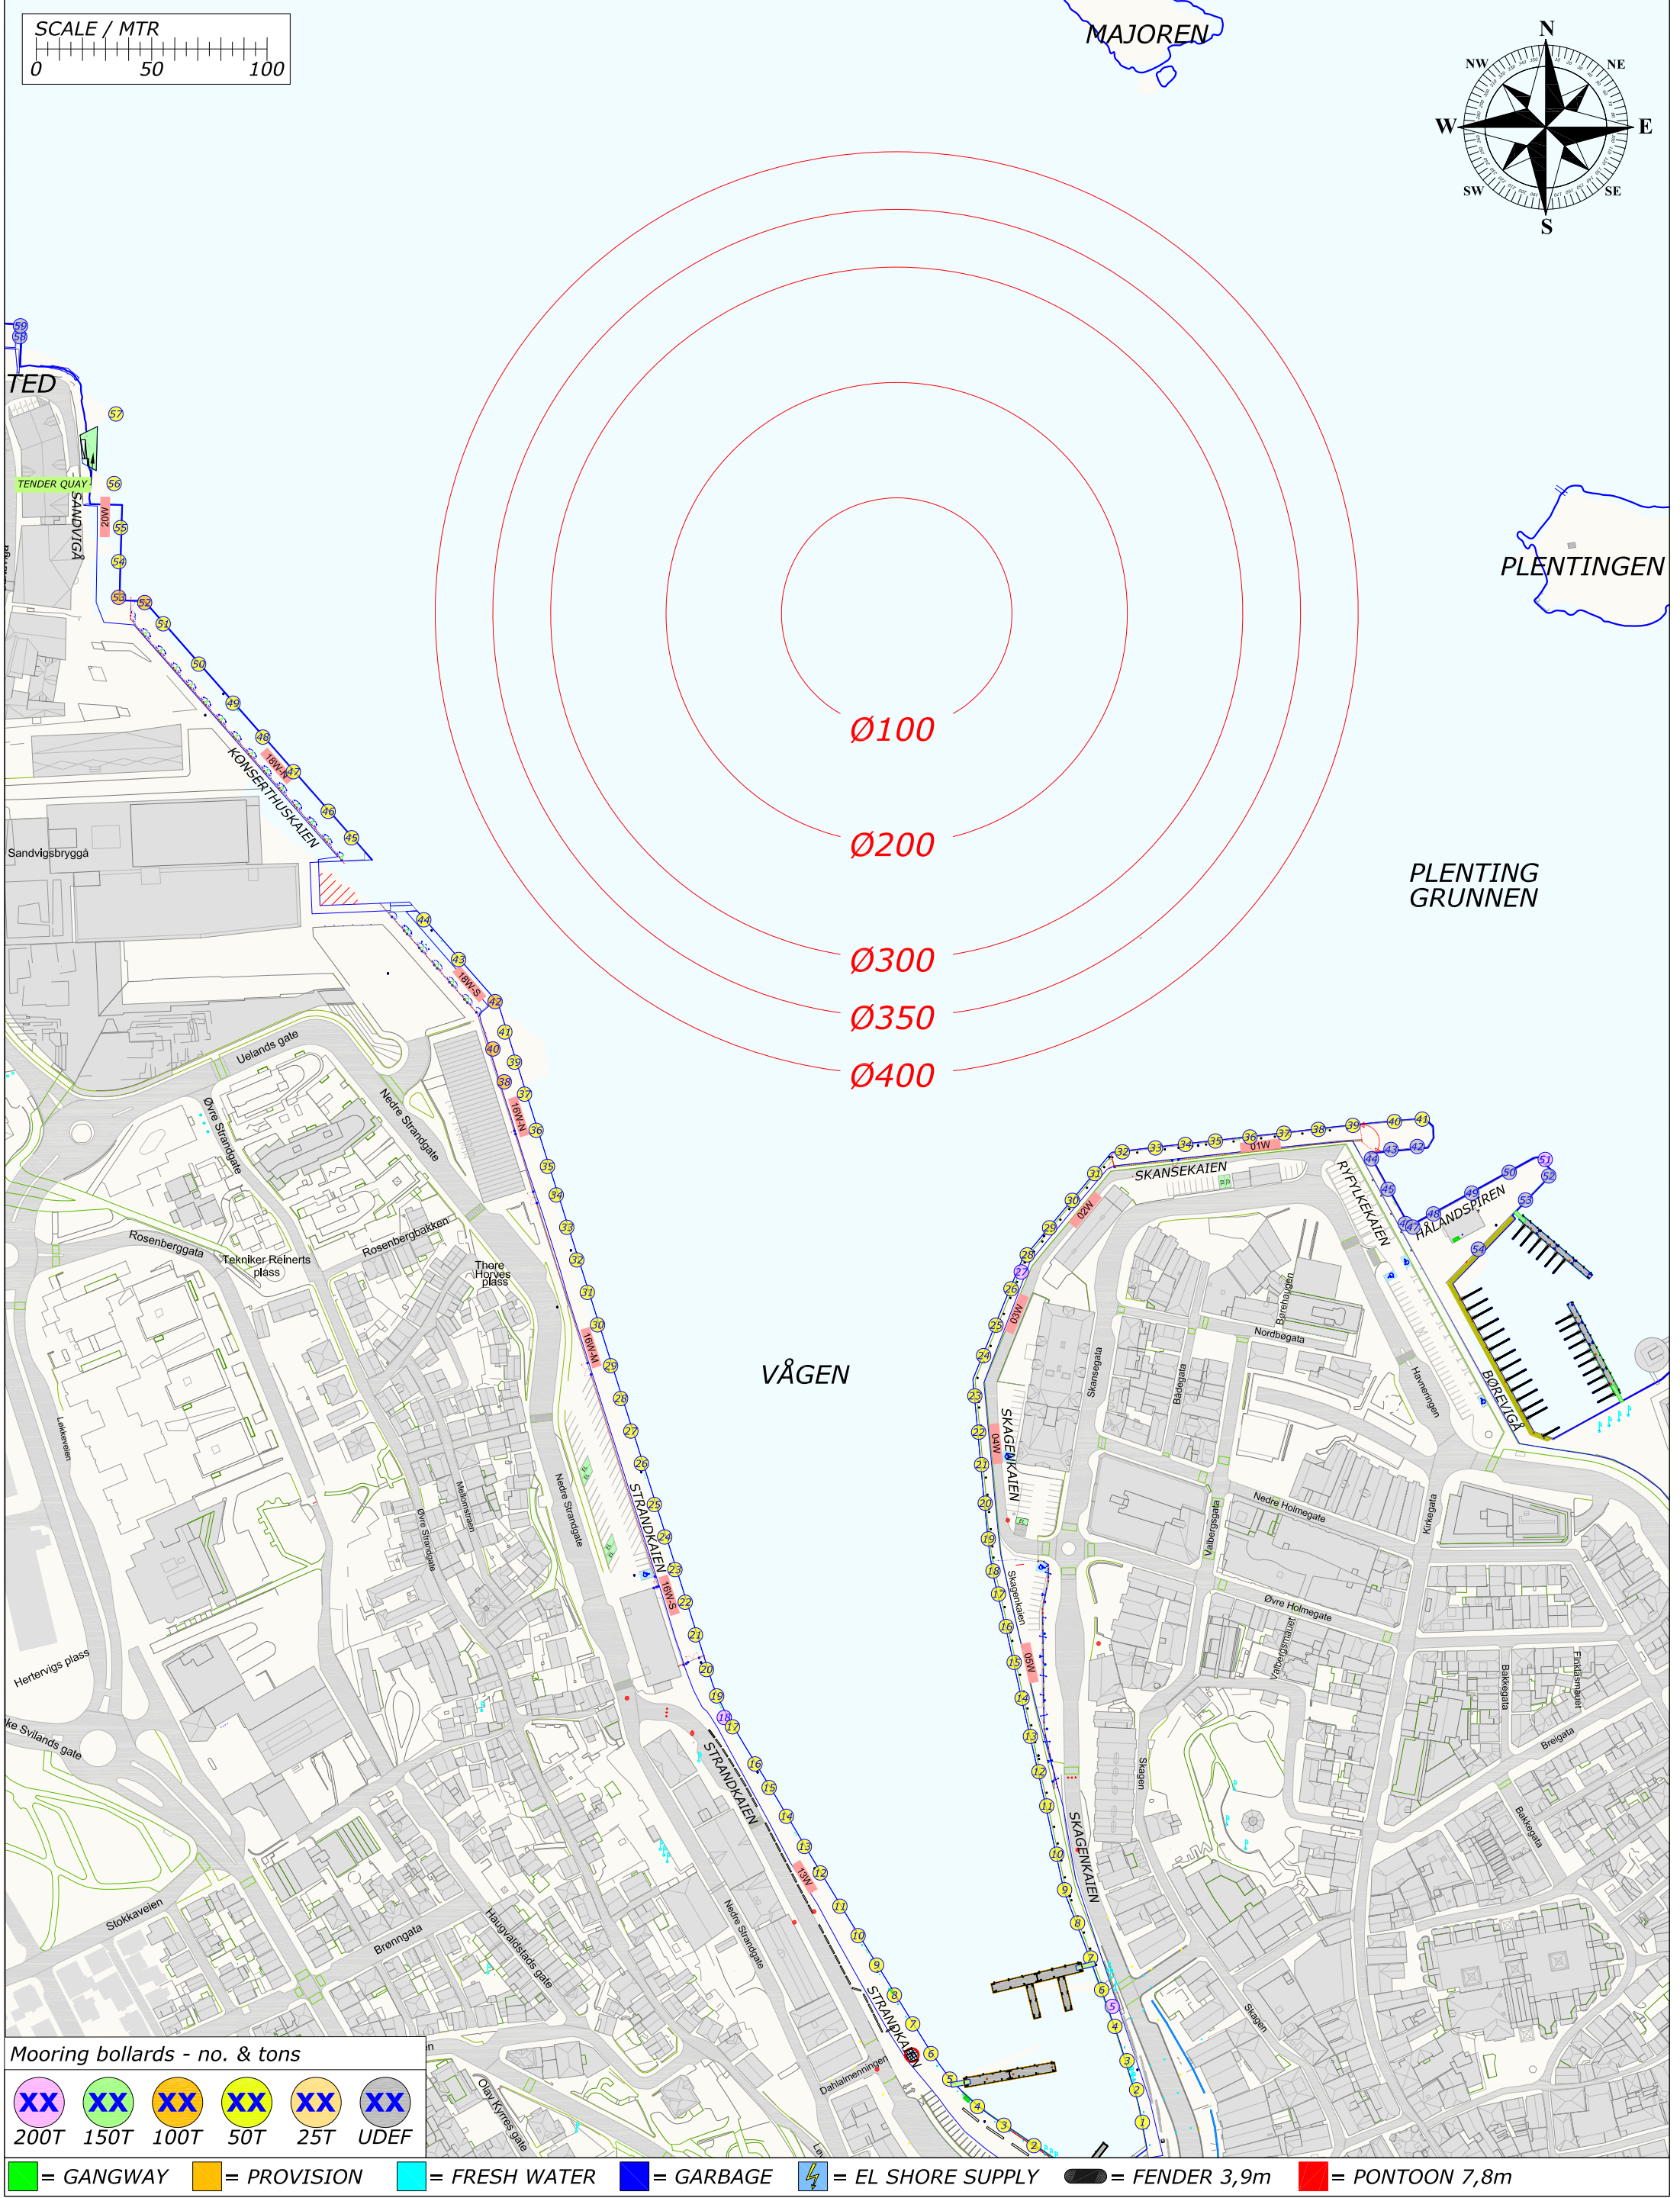

Rev.	Date	Text	Sign
Drawned by R.KARLSEN		Approved by - date	Filename STAVANGER_HAVN.DWG
			Date 0
			Scale 1:2500
 Rutek AS - Seilaskjervegen 11 - 4055 Sola		Title PORT OF STAVANGER BERTHING SKETCH	
		Customer Stavangerregionen Havnedrift AS	Drawing no. Size A3 Sheet 1/1


BERTHING SKETCH PORT OF STAVANGER
SUNDAY 3. APRIL 2022



PORT OF STAVANGER
NORWAY

STAVANGER
REGIONEN
Havnedrift AS

REV.NR. 04 - 18.03.2022

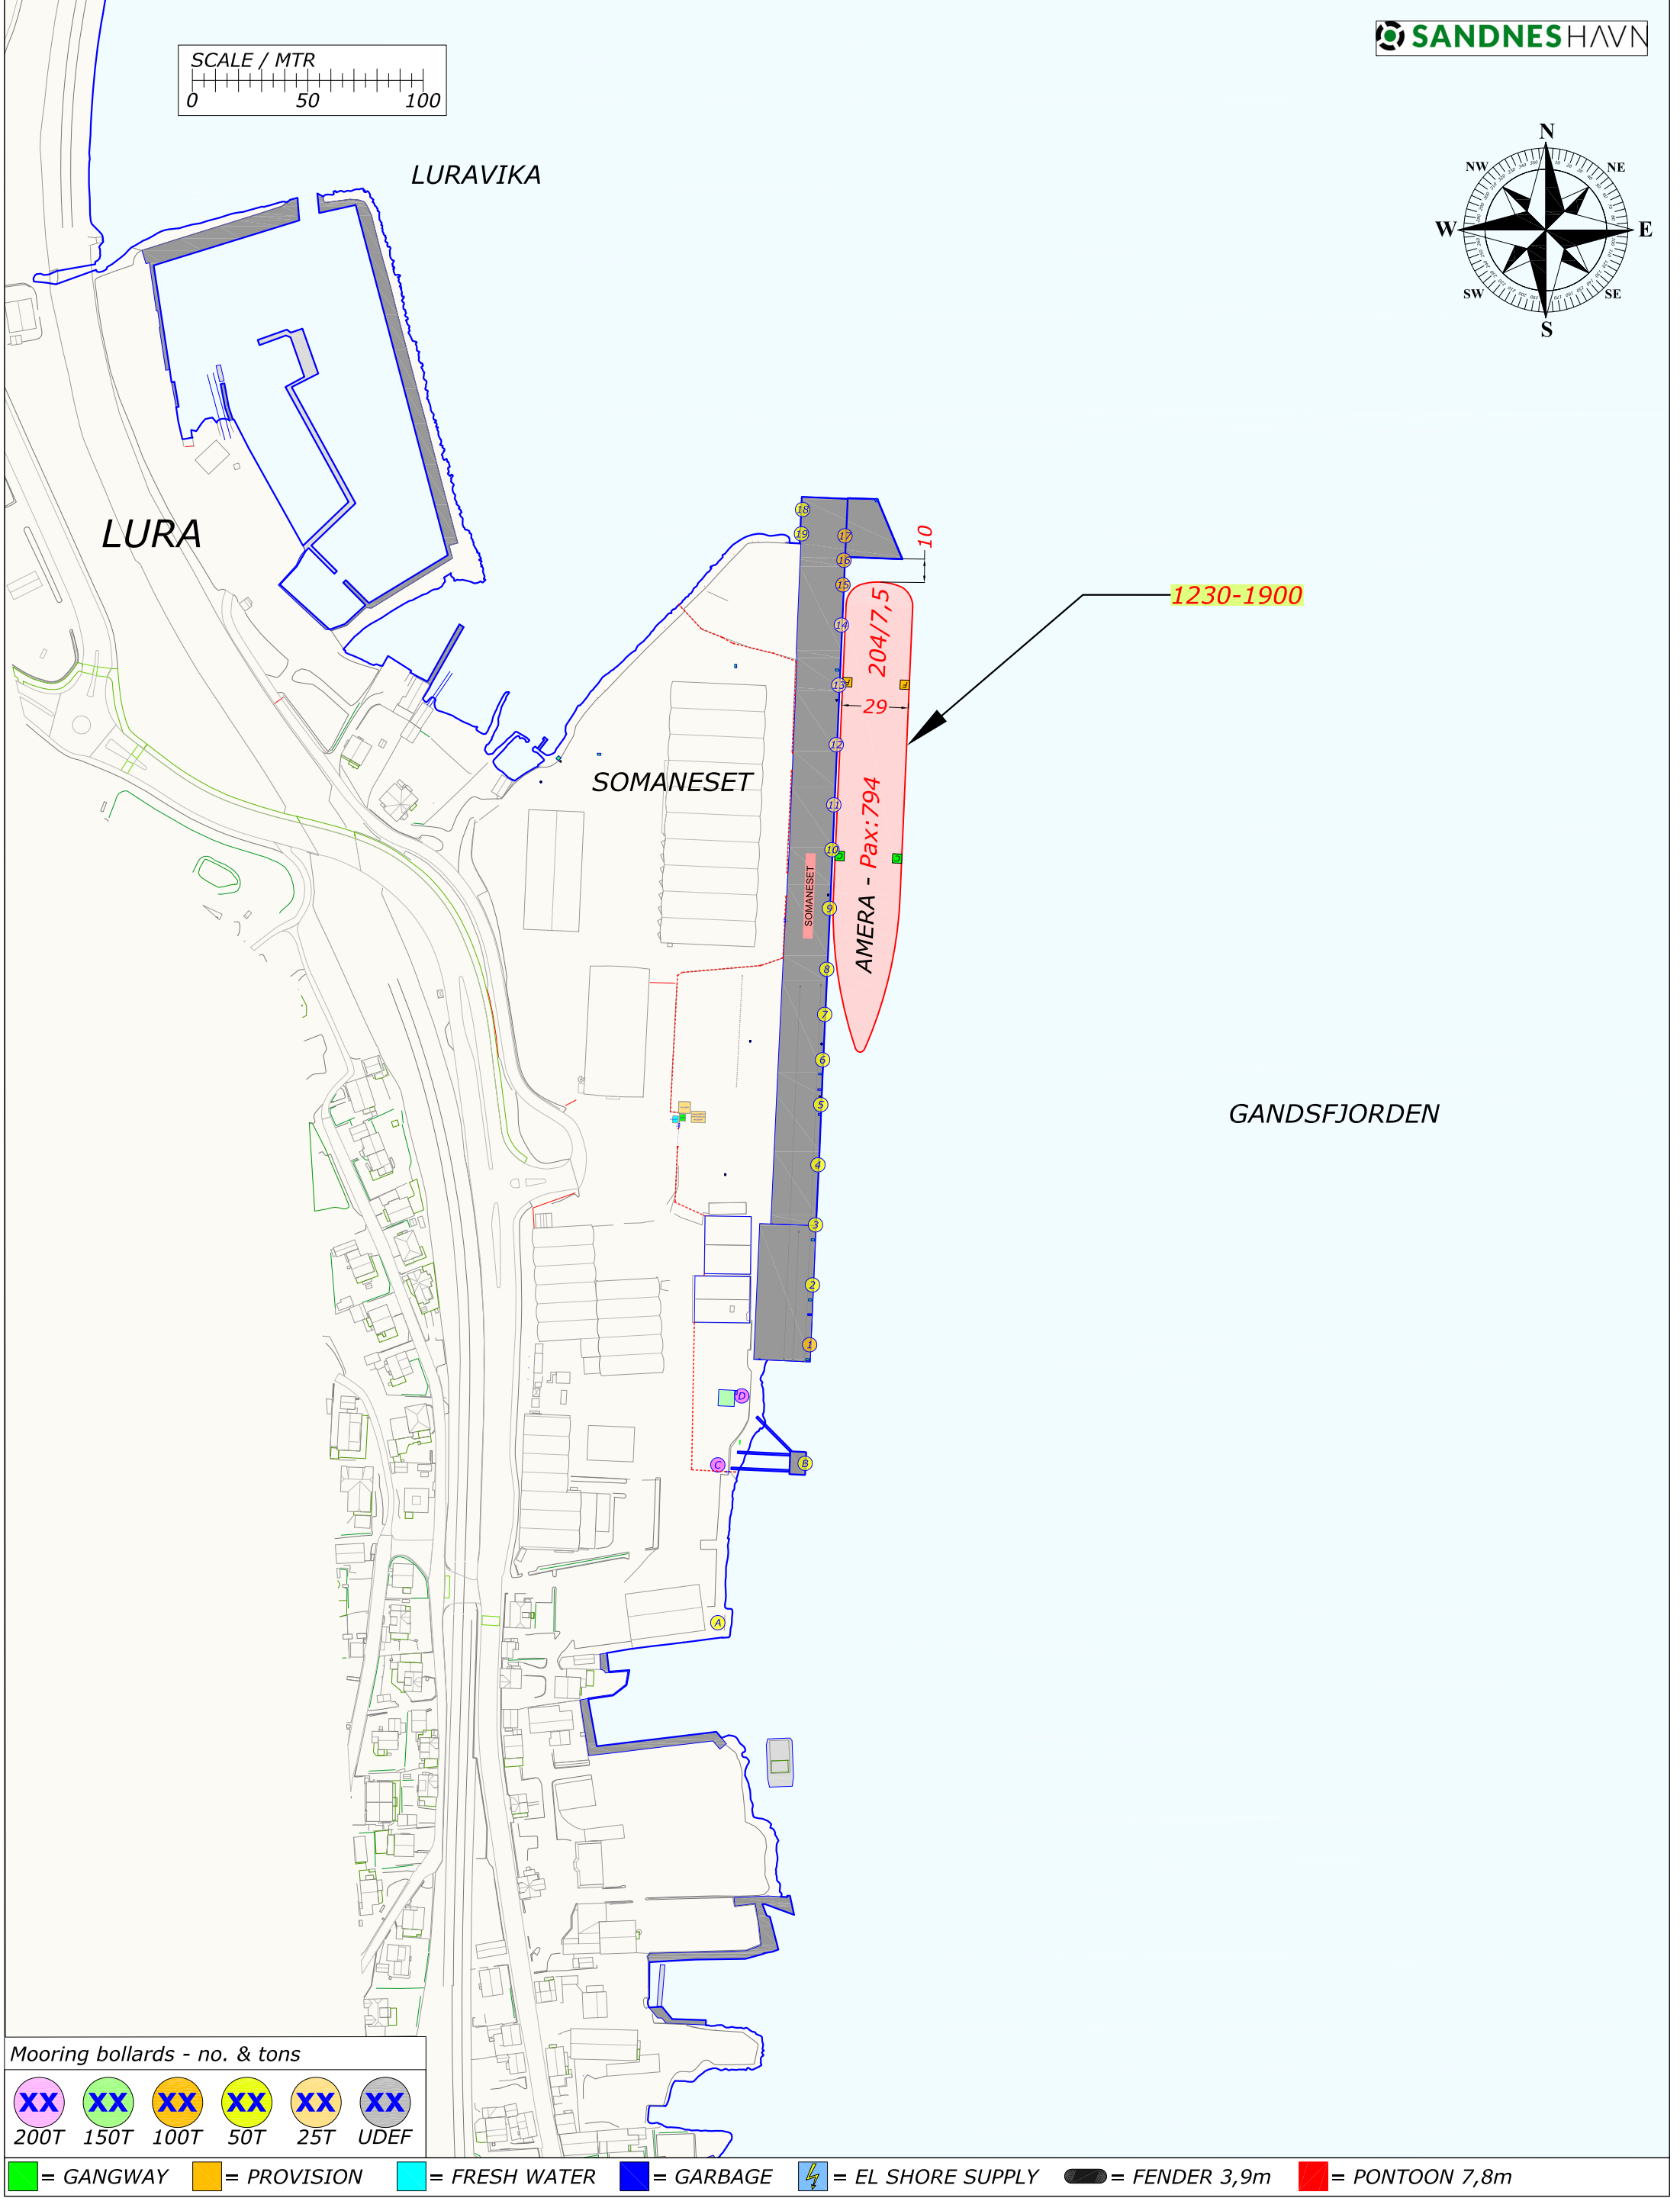




Rev.	Date	Text	Sign
Drawn by R.KARLSEN		Approved by - date	Filename CRUISE-2022.DWG
			Date 0
			Scale 1:2500
RUTEK Rutek AS - Seilaskjervegen 11 - 4055 Sola		Title PORT OF STAVANGER BERTHING SKETCH	
		Drawing no.	
		Customer Stavangerregionen Havnedrift AS	Size A3
			Sheet 1/1

BERTHING SKETCH PORT OF STAVANGER
MONDAY 4. APRIL 2022



STAVANGER
REGIONEN
Havnedrift AS

REV.NR. 01 - 01.01.2022

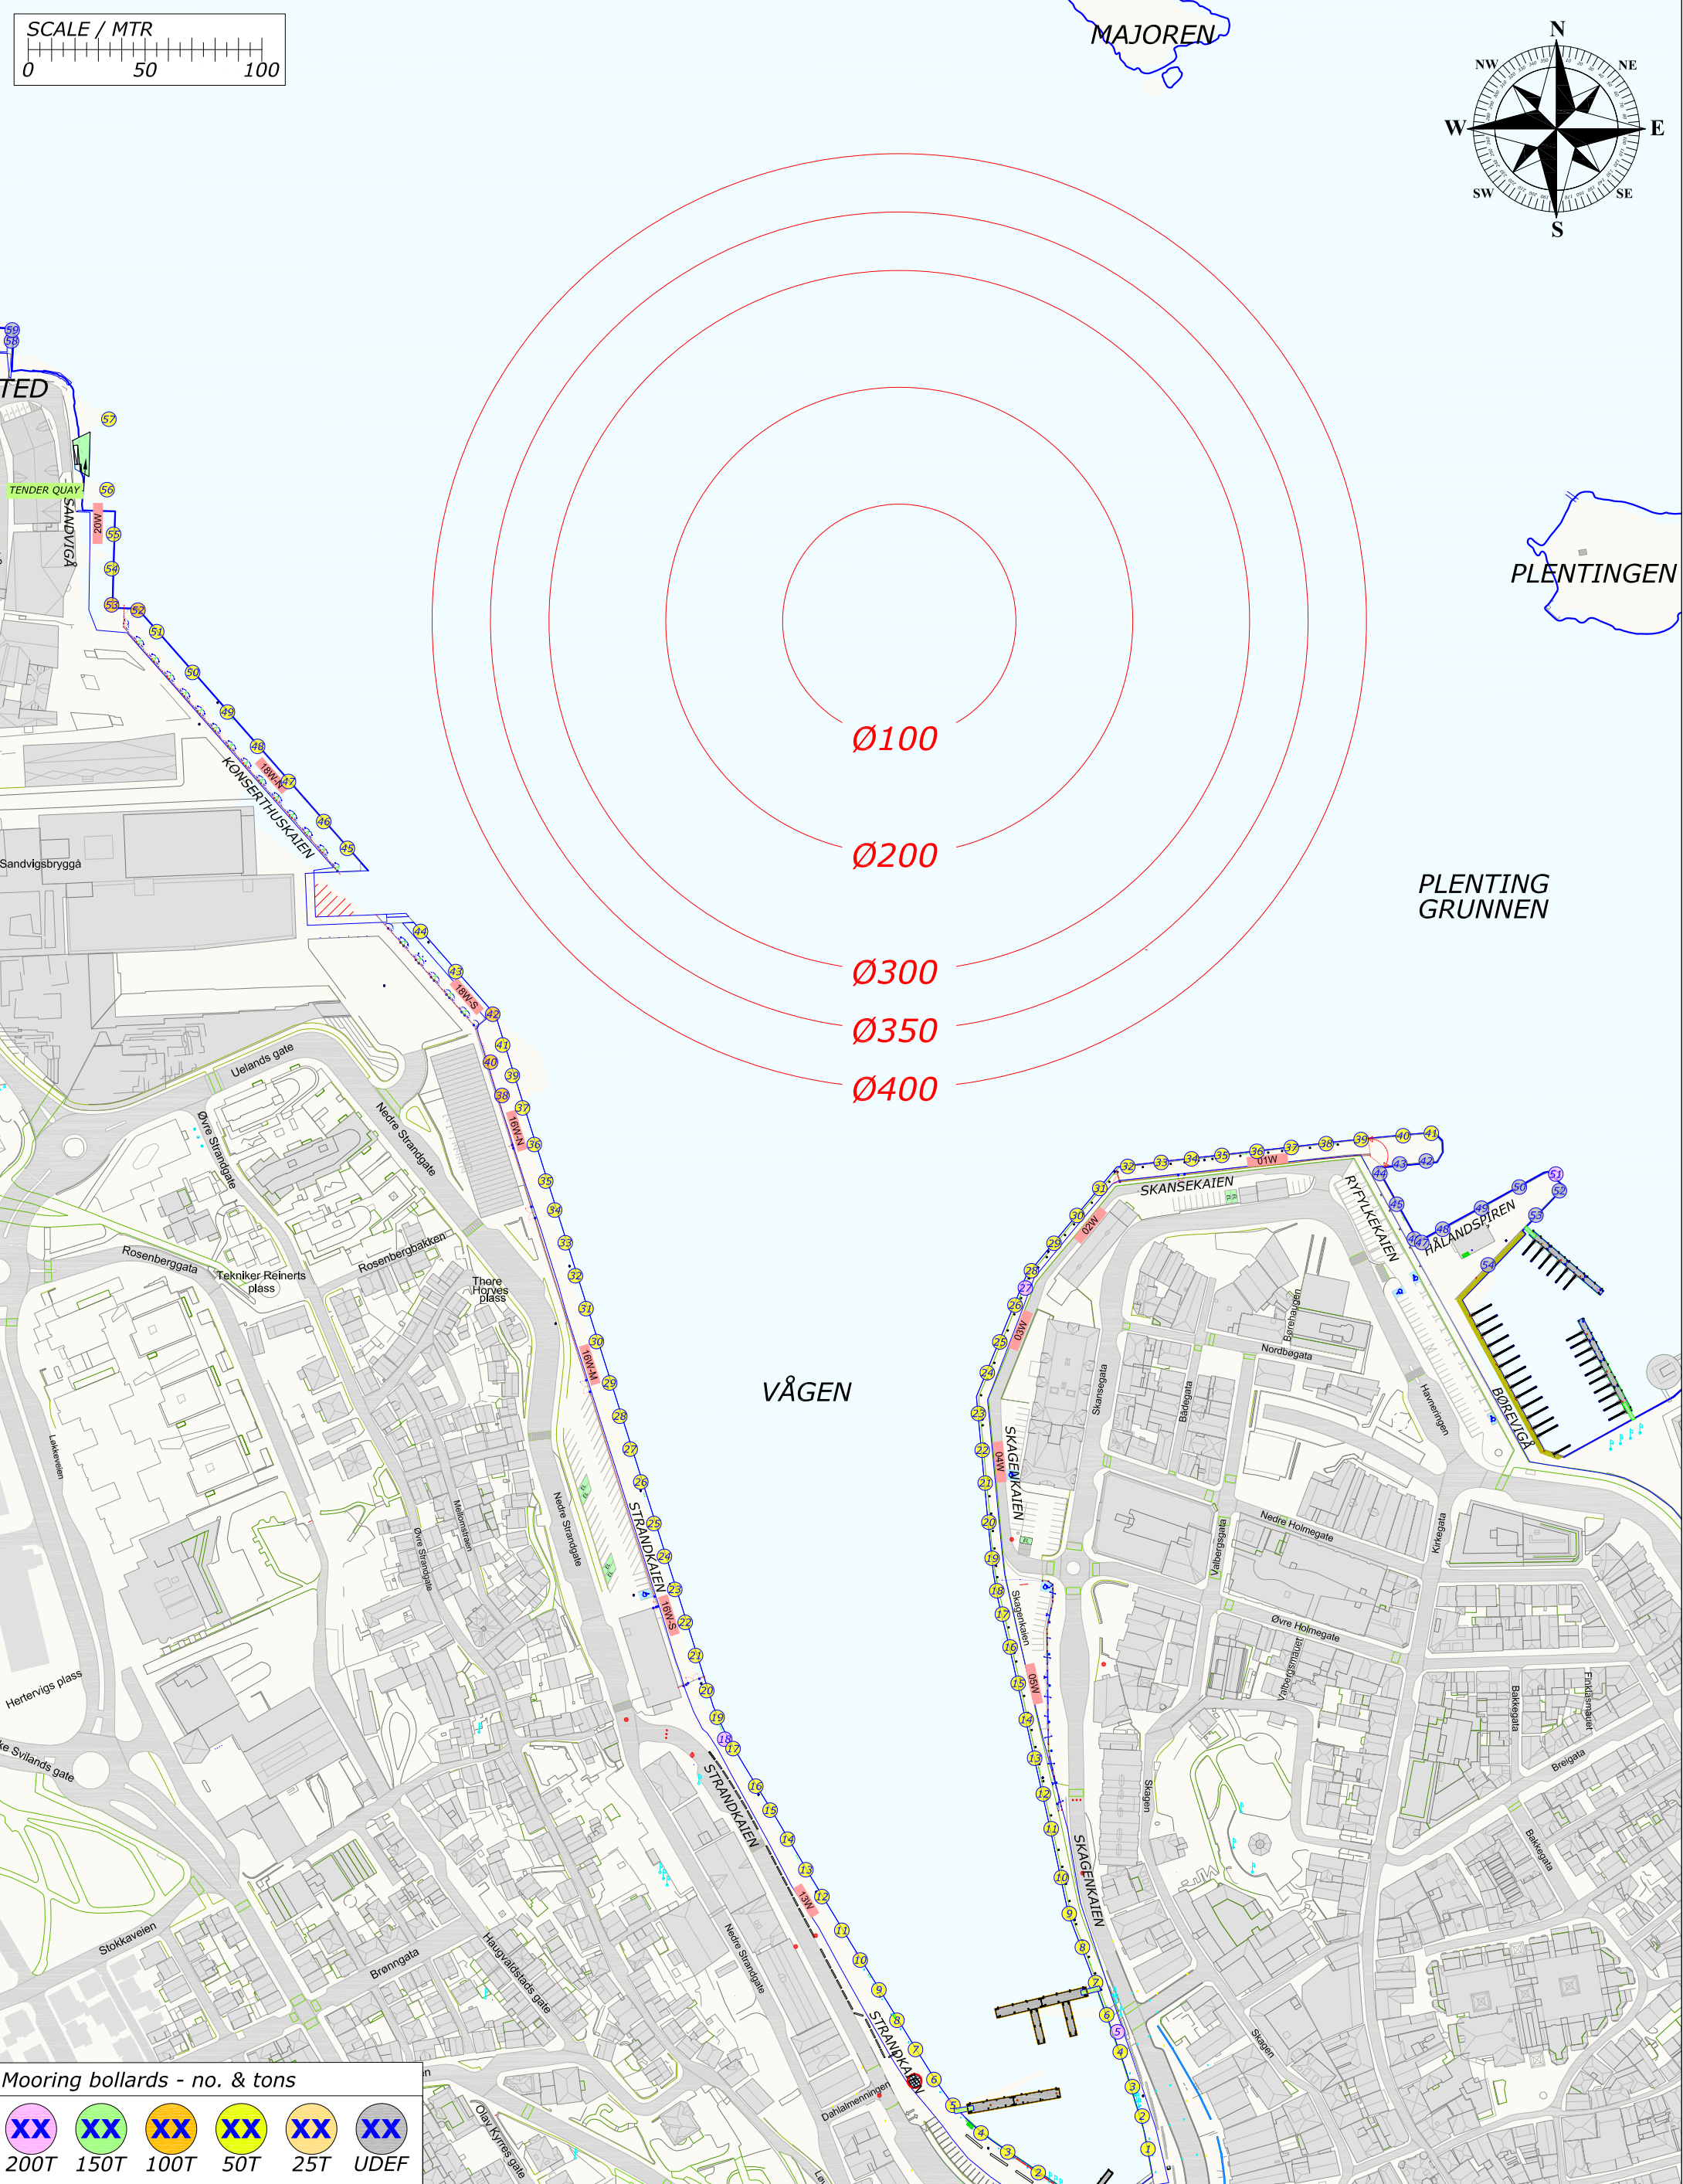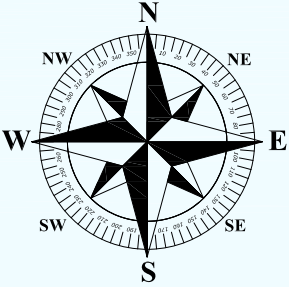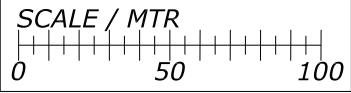

Mooring bollards - no. & tons

XX	XX	XX	XX	XX	XX
200T	150T	100T	50T	25T	UDEF


= GANGWAY = PROVISION = FRESH WATER = GARBAGE = EL SHORE SUPPLY = FENDER 3,9m = PONTON 7,8m

Rev.	Date	Text	Sign
Drawn by R.KARLSEN		Approved by - date	Filename CRUISE-2022.DWG
			Date 0
			Scale 1:2500
RUTEK Rutek AS - Seilaskjervegen 11 - 4055 Sola		Title PORT OF STAVANGER BERTHING SKETCH	
		Customer Stavangerregionen Havnedrift AS	Drawing no. Size A3
			Sheet 1/1

BERTHING SKETCH PORT OF STAVANGER
TUESDAY 5. APRIL 2022



REV.NR. 02 - 18.01.2022

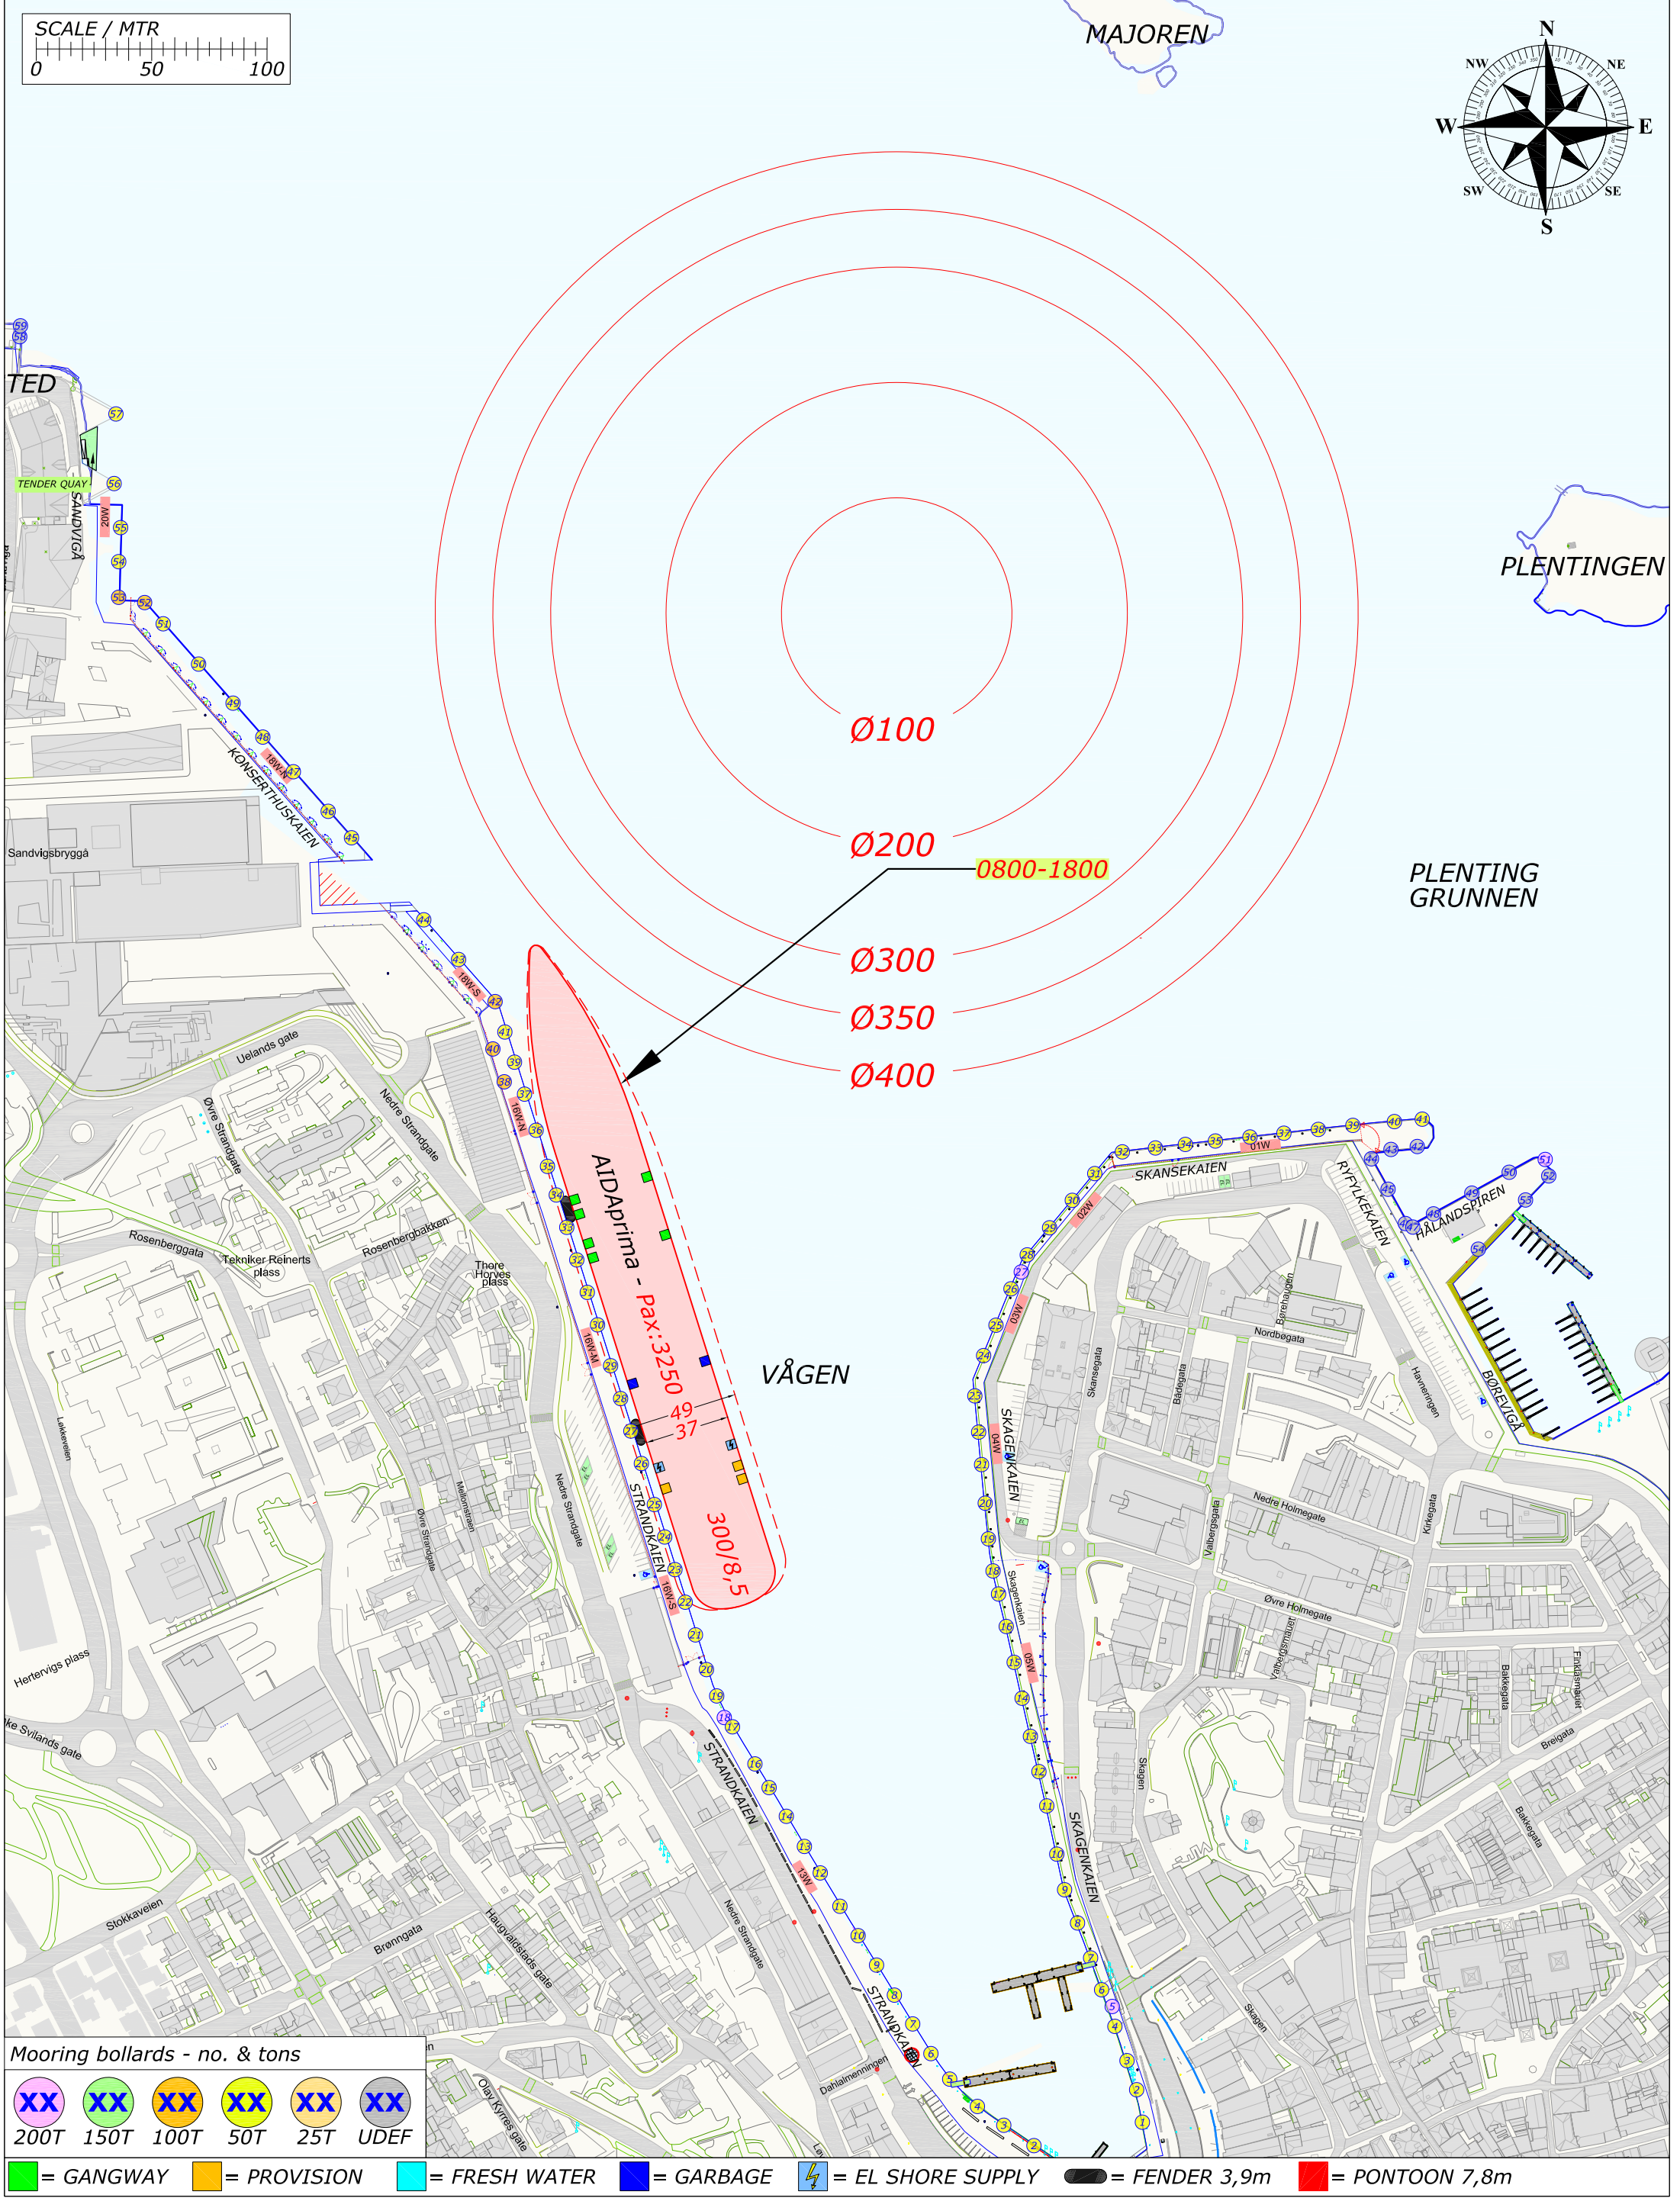

Mooring bollards - no. & tons					
XX	XX	XX	XX	XX	XX
200T	150T	100T	50T	25T	UDEF

■ = GANGWAY ■ = PROVISION ■ = FRESH WATER ■ = GARBAGE ■ = EL SHORE SUPPLY ■ = FENDER 3,9m ■ = PONTOON 7,8m




Rev.	Date	Text		Sign	
Drawn by R.KARLSEN		Approved by - date		Filename CRUISE-2022.DWG	Scale 1:2500
RUTEK Rutek AS - Seilaskjervegen 11 - 4055 Sola		Title PORT OF STAVANGER BERTHING SKETCH		Drawing no.	
		Customer Stavangerregionen Havnedrift AS		Size A3	Sheet 1/1

BERTHING SKETCH PORT OF STAVANGER
WEDNESDAY 6. APRIL 2022

PORT OF STAVANGER
NORWAY

STAVANGER
REGIONEN
Havnedrift AS

REV.NR. 01 - 01.01.2022

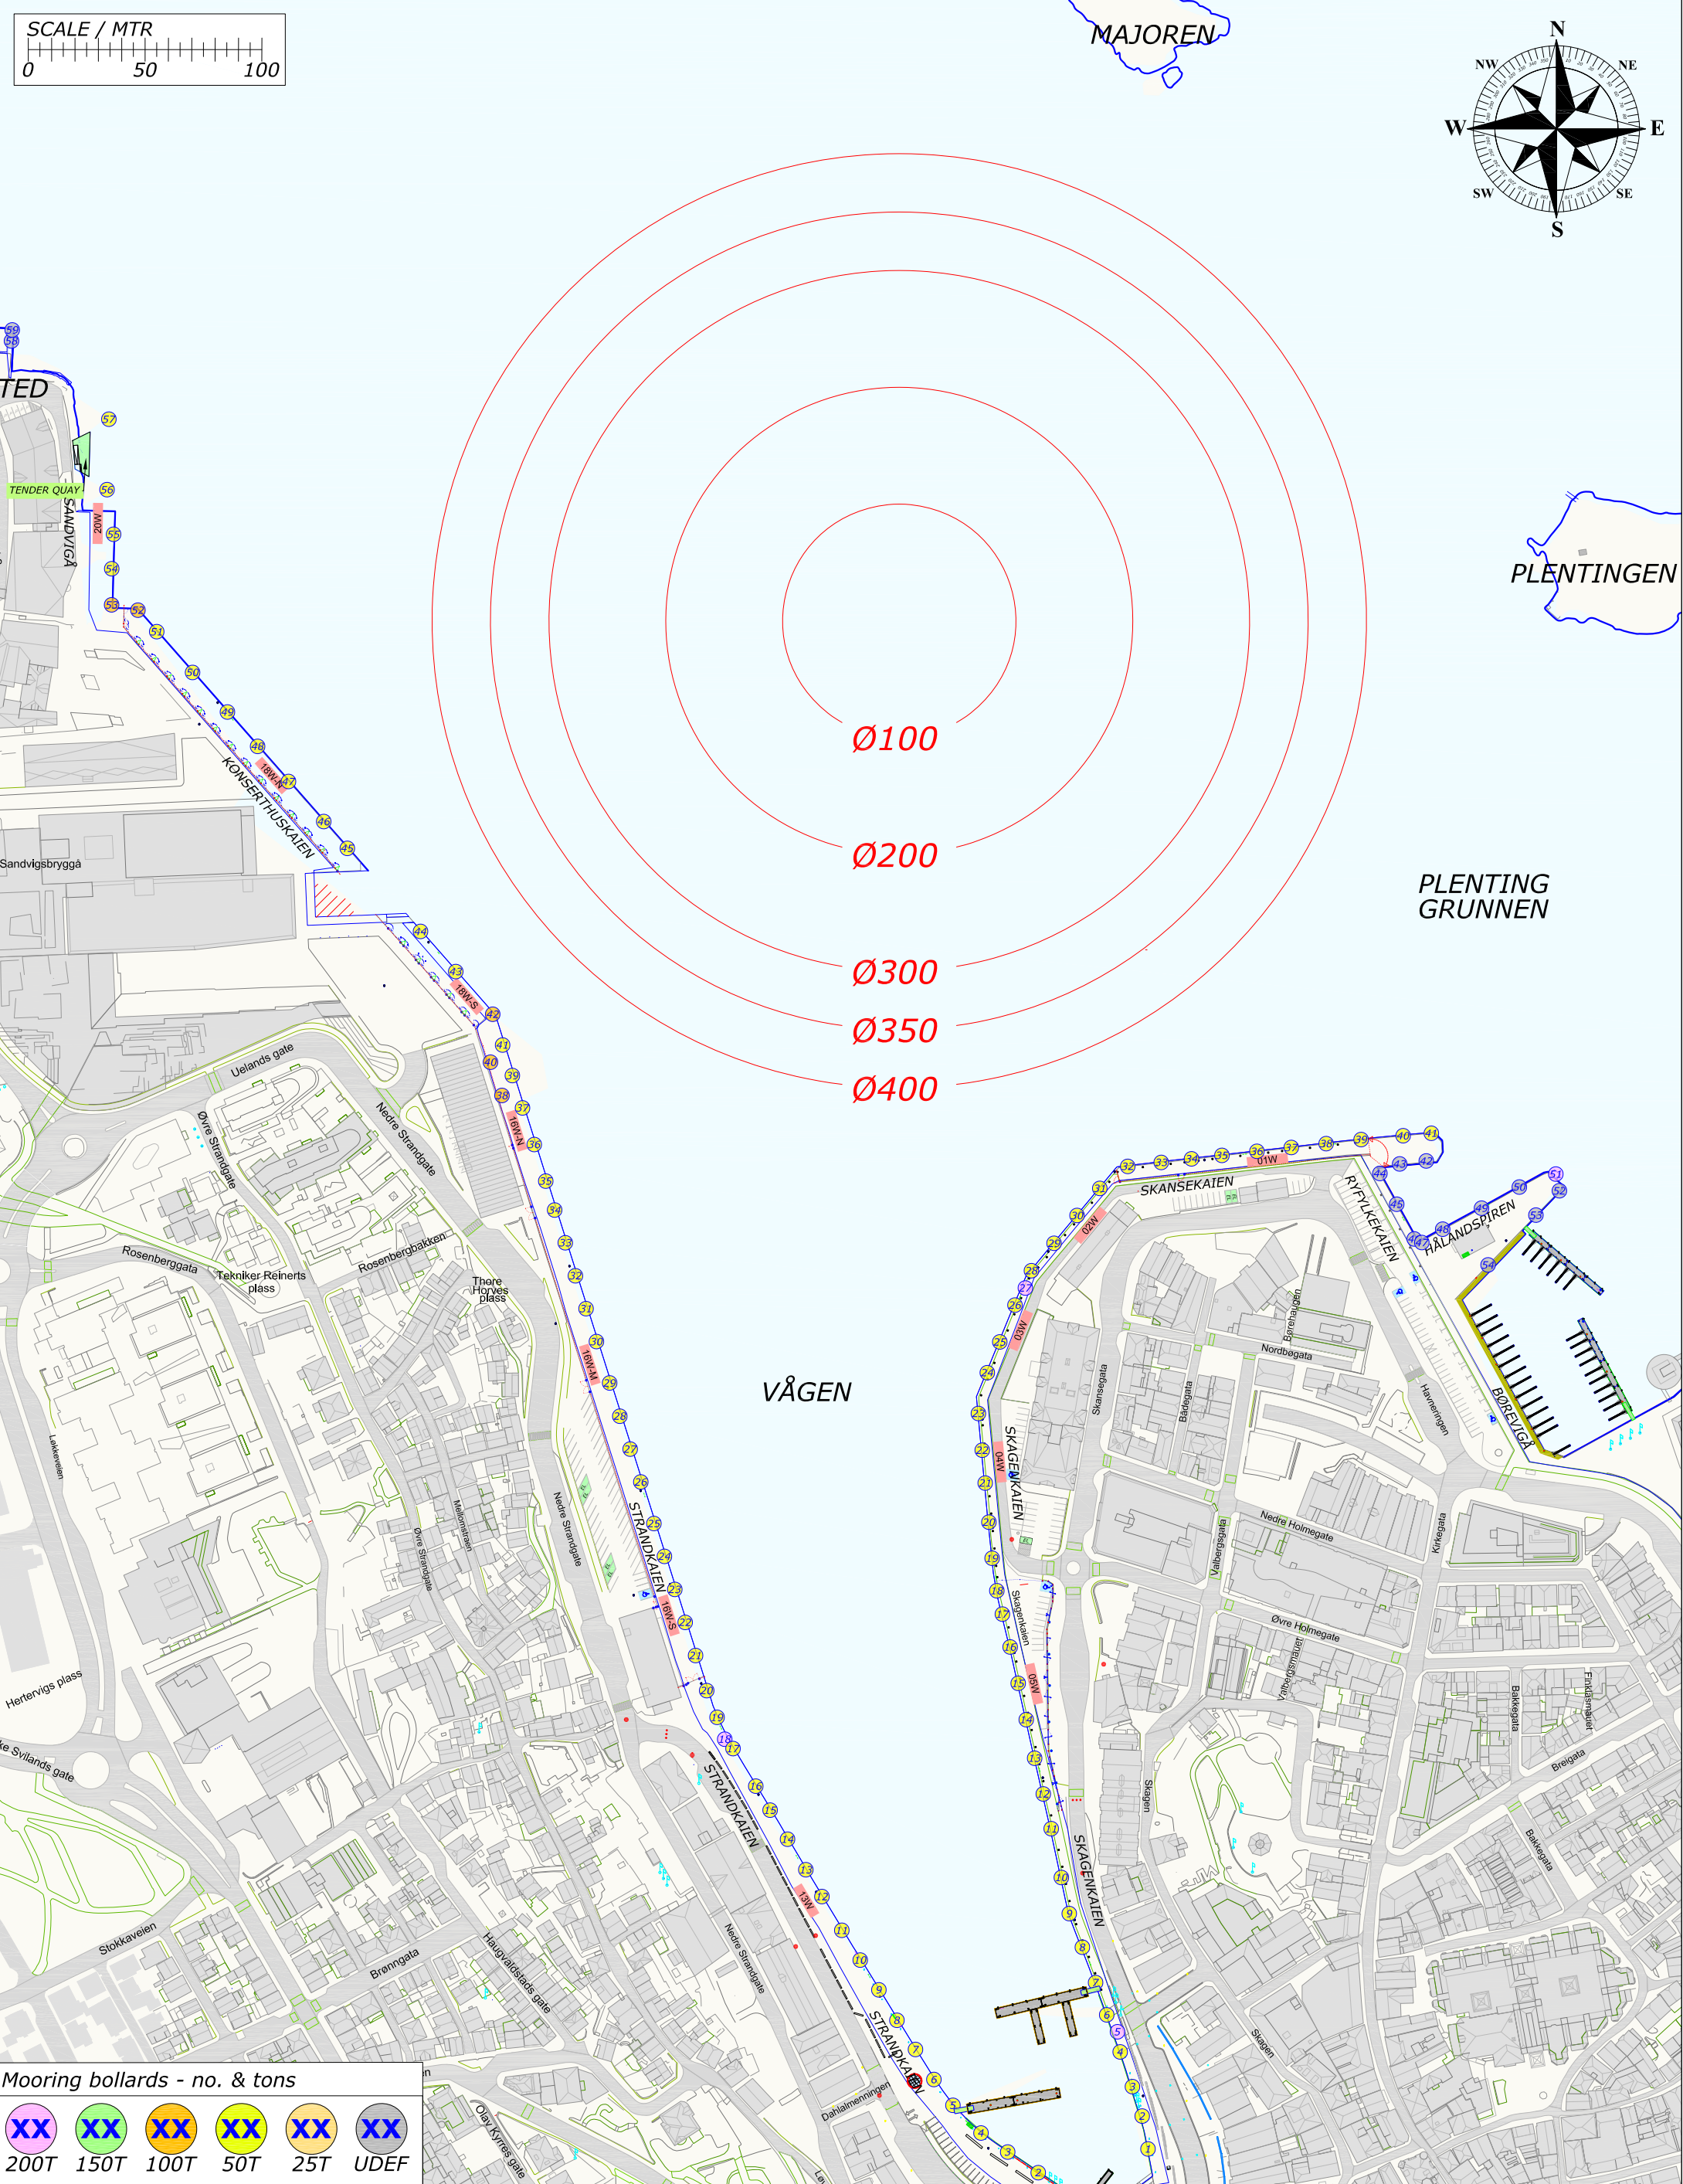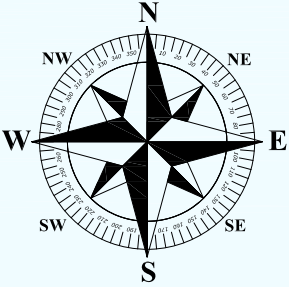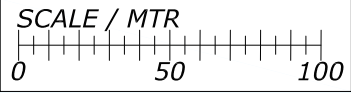

Mooring bollards - no. & tons

XX	XX	XX	XX	XX	XX
200T	150T	100T	50T	25T	UDEF




= GANGWAY = PROVISION = FRESH WATER = GARBAGE = EL SHORE SUPPLY = FENDER 3,9m = PONTON 7,8m

Rev.	Date	Text	Sign
Drawn by R.KARLSEN		Approved by - date	Filename CRUISE-2022.DWG
			Date 0
			Scale 1:2500
RUTEK Rutek AS - Seilaskjervegen 11 - 4055 Sola		Title PORT OF STAVANGER BERTHING SKETCH	
		Customer Stavangerregionen Havnedrift AS	Drawing no. Size A3 Sheet 1/1

BERTHING SKETCH PORT OF STAVANGER
THURSDAY 7. APRIL 2022



REV.NR. 01 - 01.01.2022

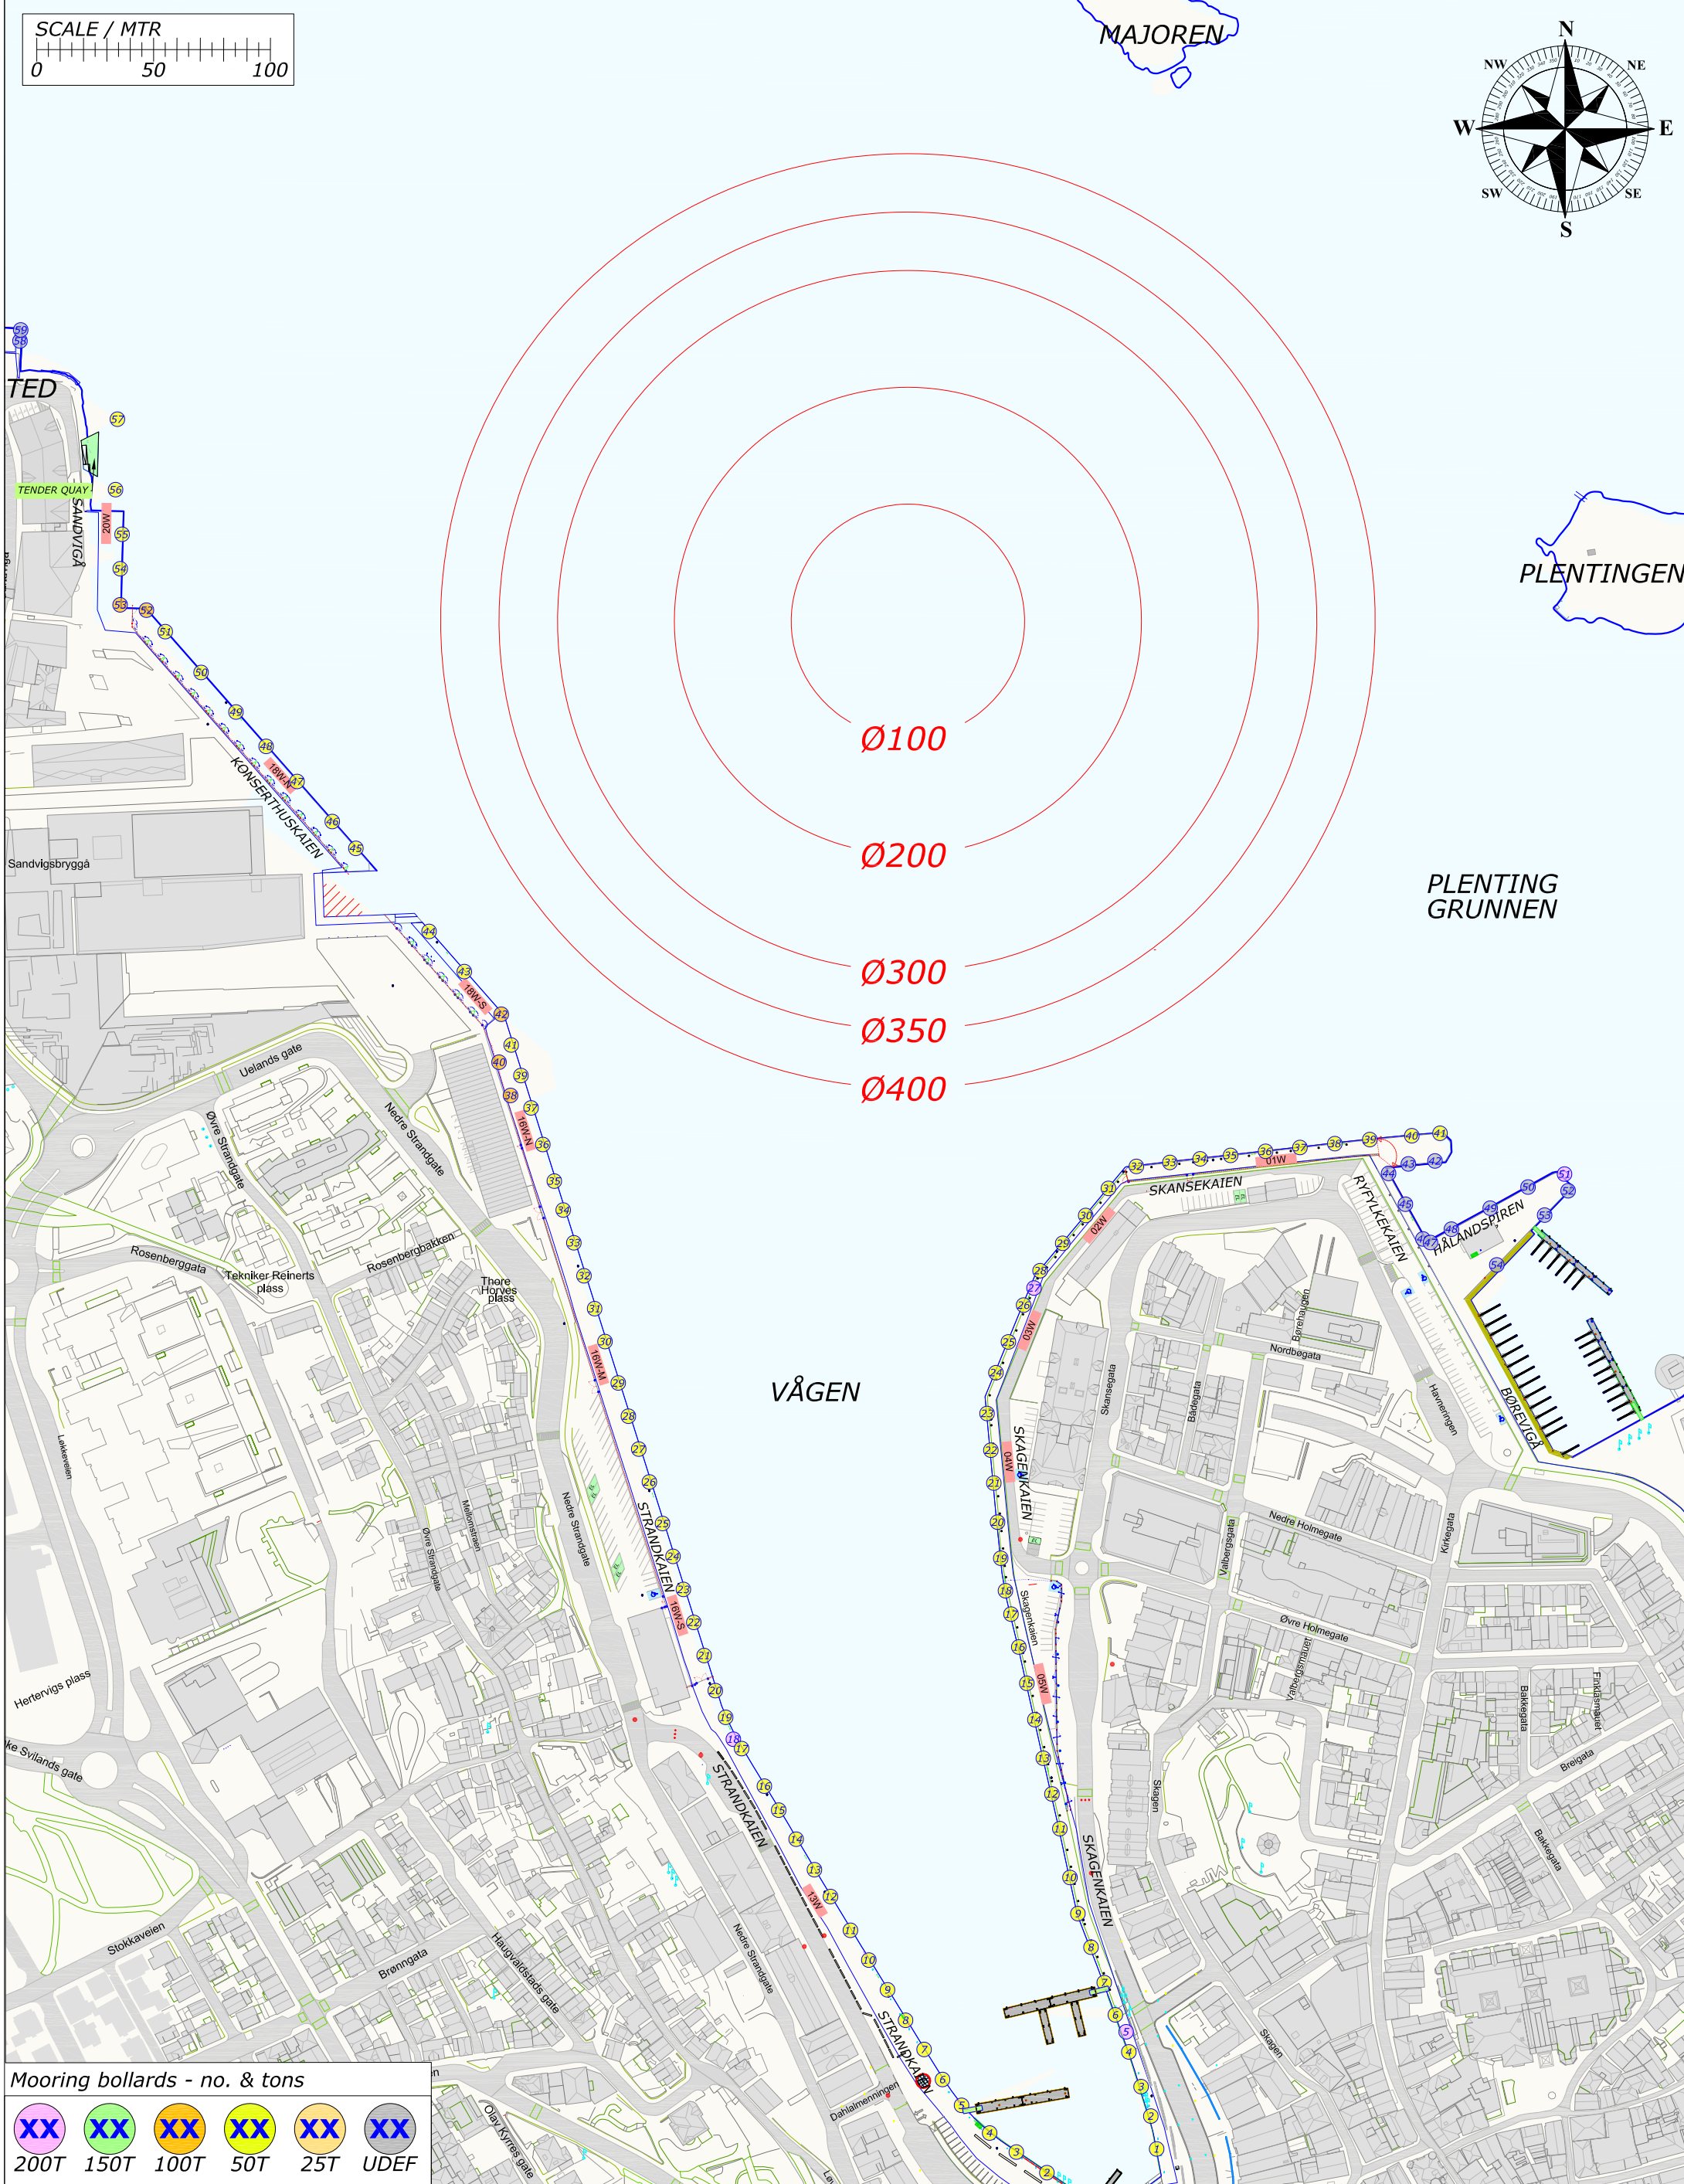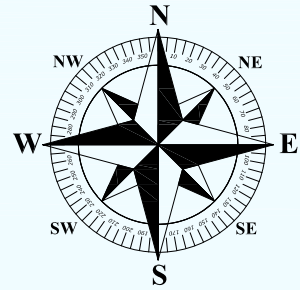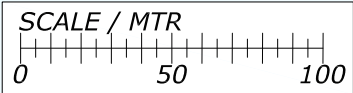

Mooring bollards - no. & tons

XX	XX	XX	XX	XX	XX
200T	150T	100T	50T	25T	UDEF

= GANGWAY = PROVISION = FRESH WATER = GARBAGE = EL SHORE SUPPLY = FENDER 3,9m = PONTOON 7,8m

Rev.	Date	Text	Sign
Drawn by R.KARLSEN		Approved by - date	Filename CRUISE-2022.DWG
			Date 0
			Scale 1:2500
Title PORT OF STAVANGER BERTHING SKETCH		Drawing no.	
Customer Stavangerregionen Havnedrift AS		Size A3	Sheet 1/1


BERTHING SKETCH PORT OF STAVANGER

FRIDAY 8. APRIL 2022



**STAVANGER
REGIONEN**
Havnedrift AS

REV.NR. 01 - 01.01.2022

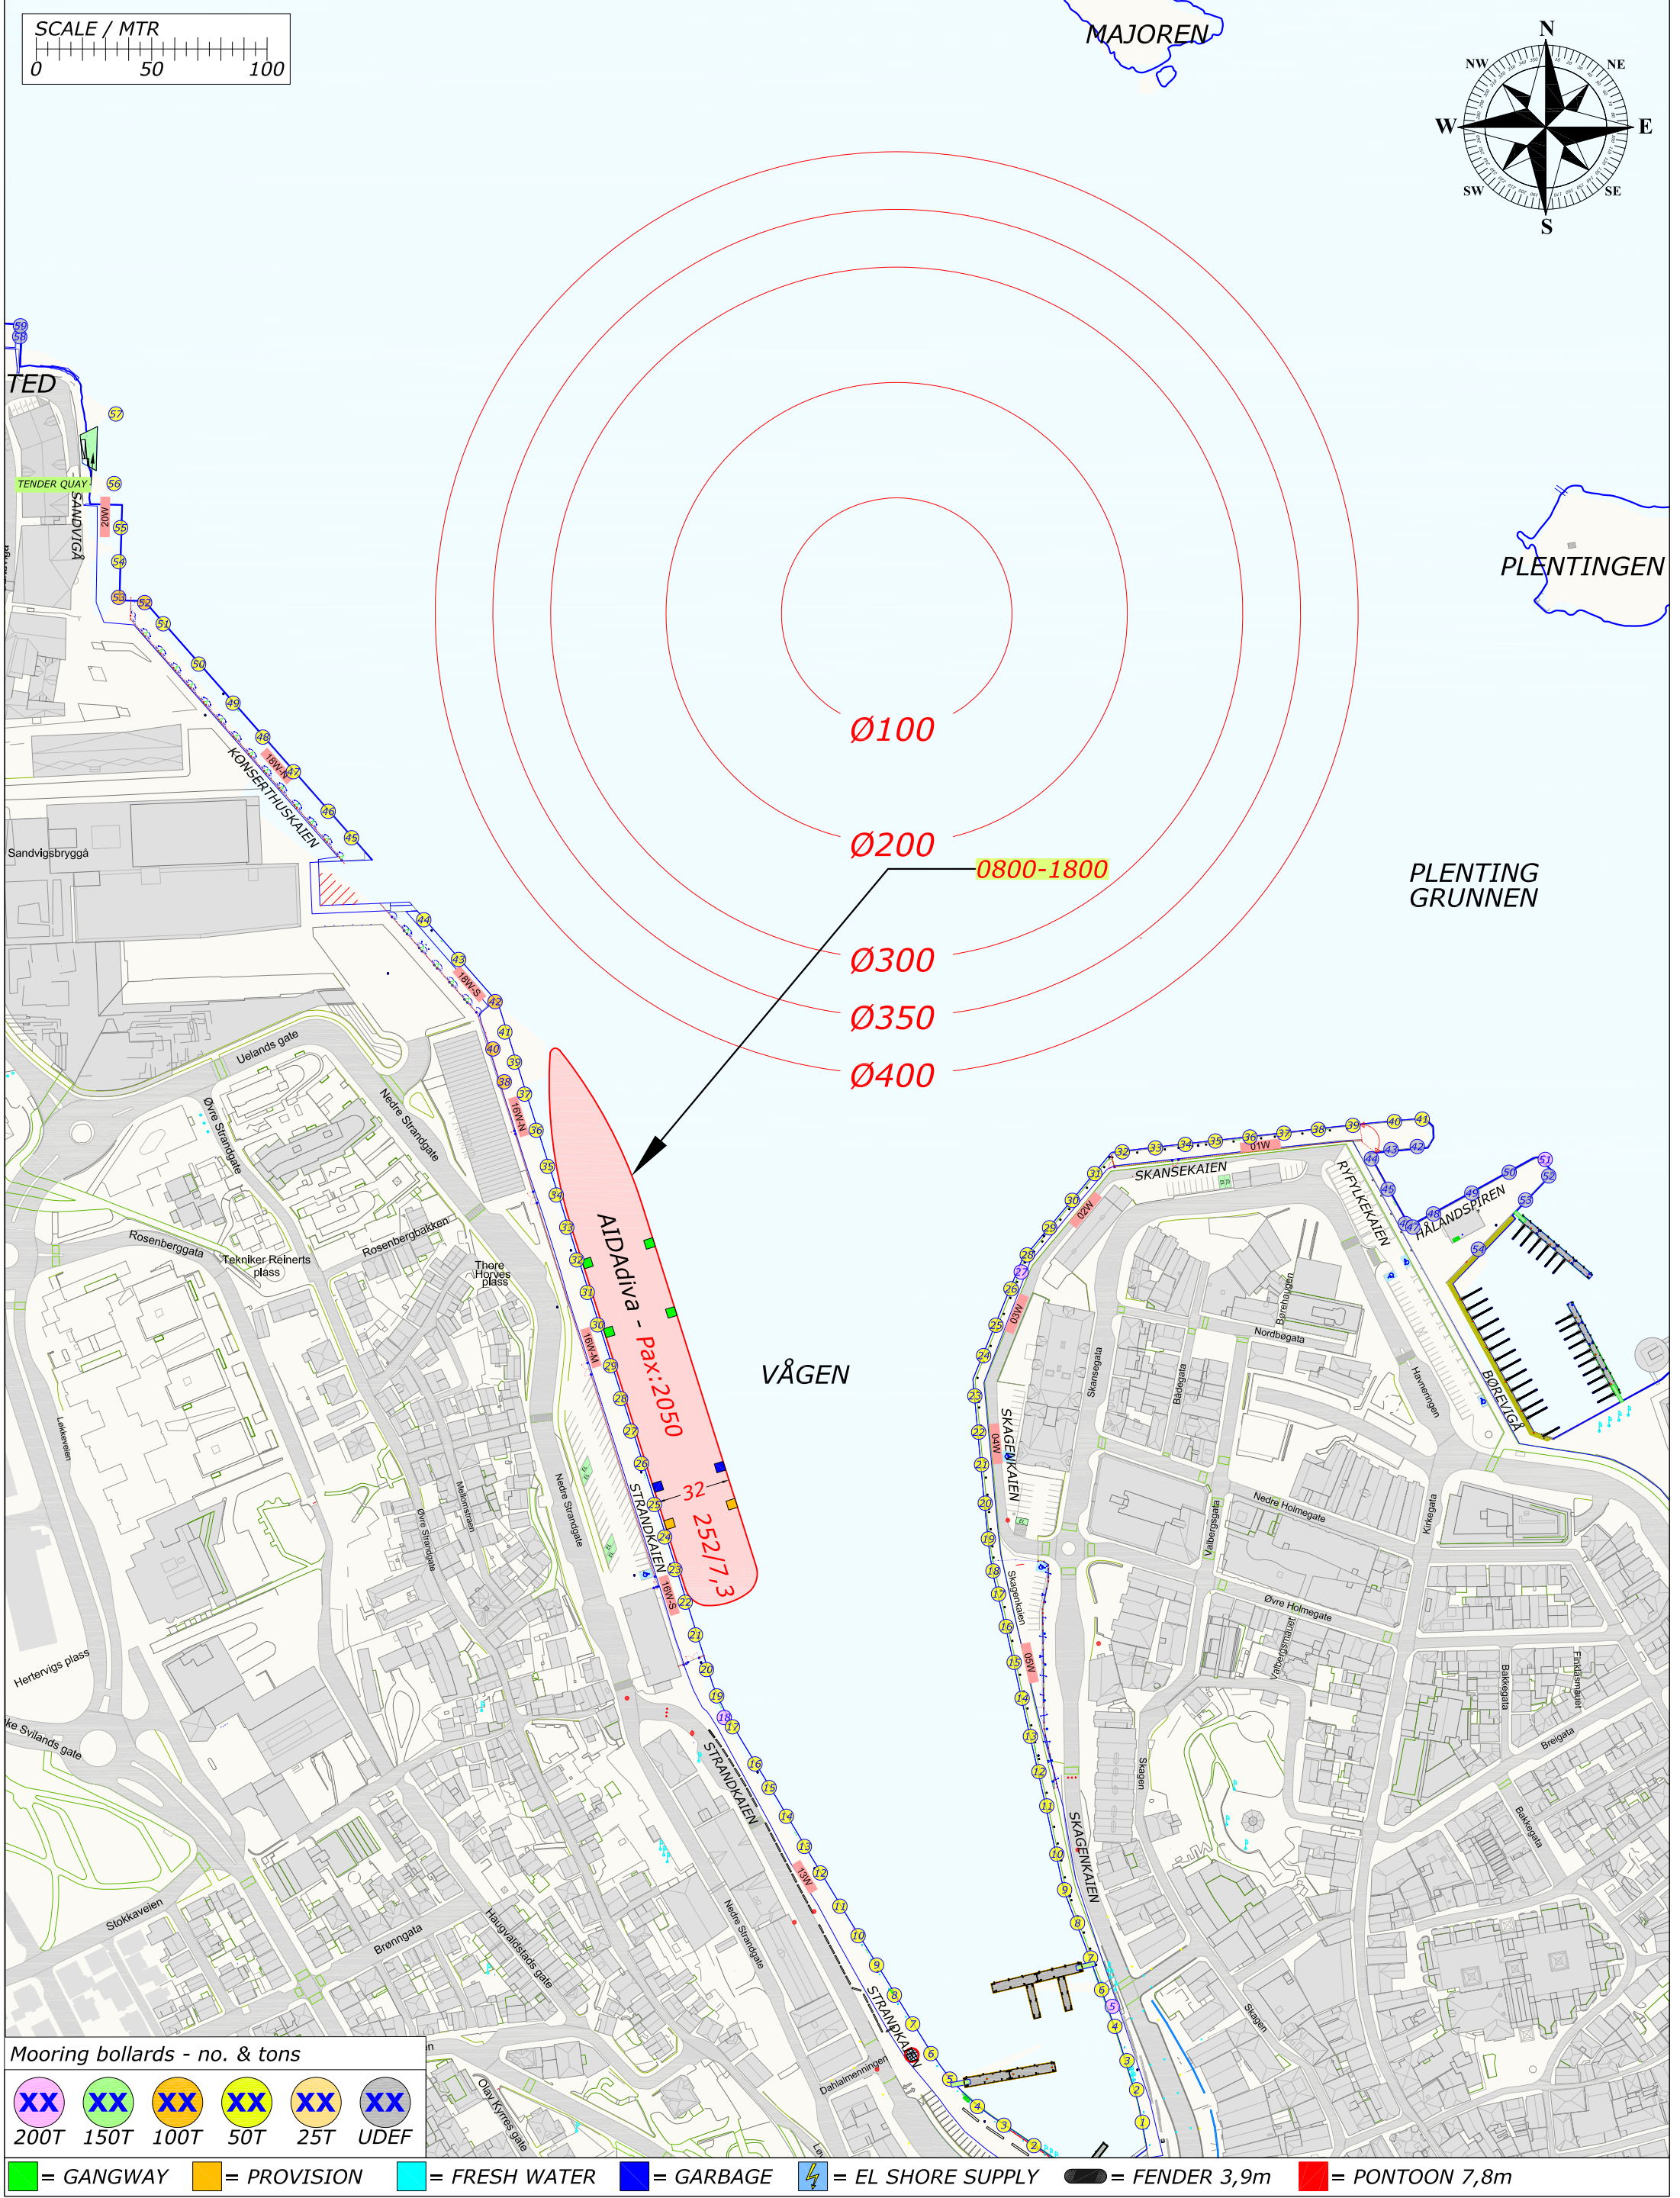

REV.NR. 01 - 01.01.2022





VÅGEN

Ø400

MAJOREN

 = GANGWAY
 = PROVISION
 = FRESH WATER
 = GARBAGE
 = EL SHORE SUPPLY
 = FENDER 3,9m
 = PONTOON 7,8m

Rev.	Date	Text	Sign
Drawn by R.KARLSEN		Approved by - date	Filename CRUISE-2022.DWG
			Date 0
			Scale 1:2500
 Rutek AS - Selaskjervegen 11 - 4055 Sola		Title PORT OF STAVANGER BERTHING SKETCH	
		Customer Stavangerregionen Havnedrift AS	Drawing no. Size A3 Sheet 1/1


BERTHING SKETCH PORT OF STAVANGER

SUNDAY 10. APRIL 2022



STAVANGER
REGIONEN
Havnedrift AS

REV.NR. 01 - 01.01.2022

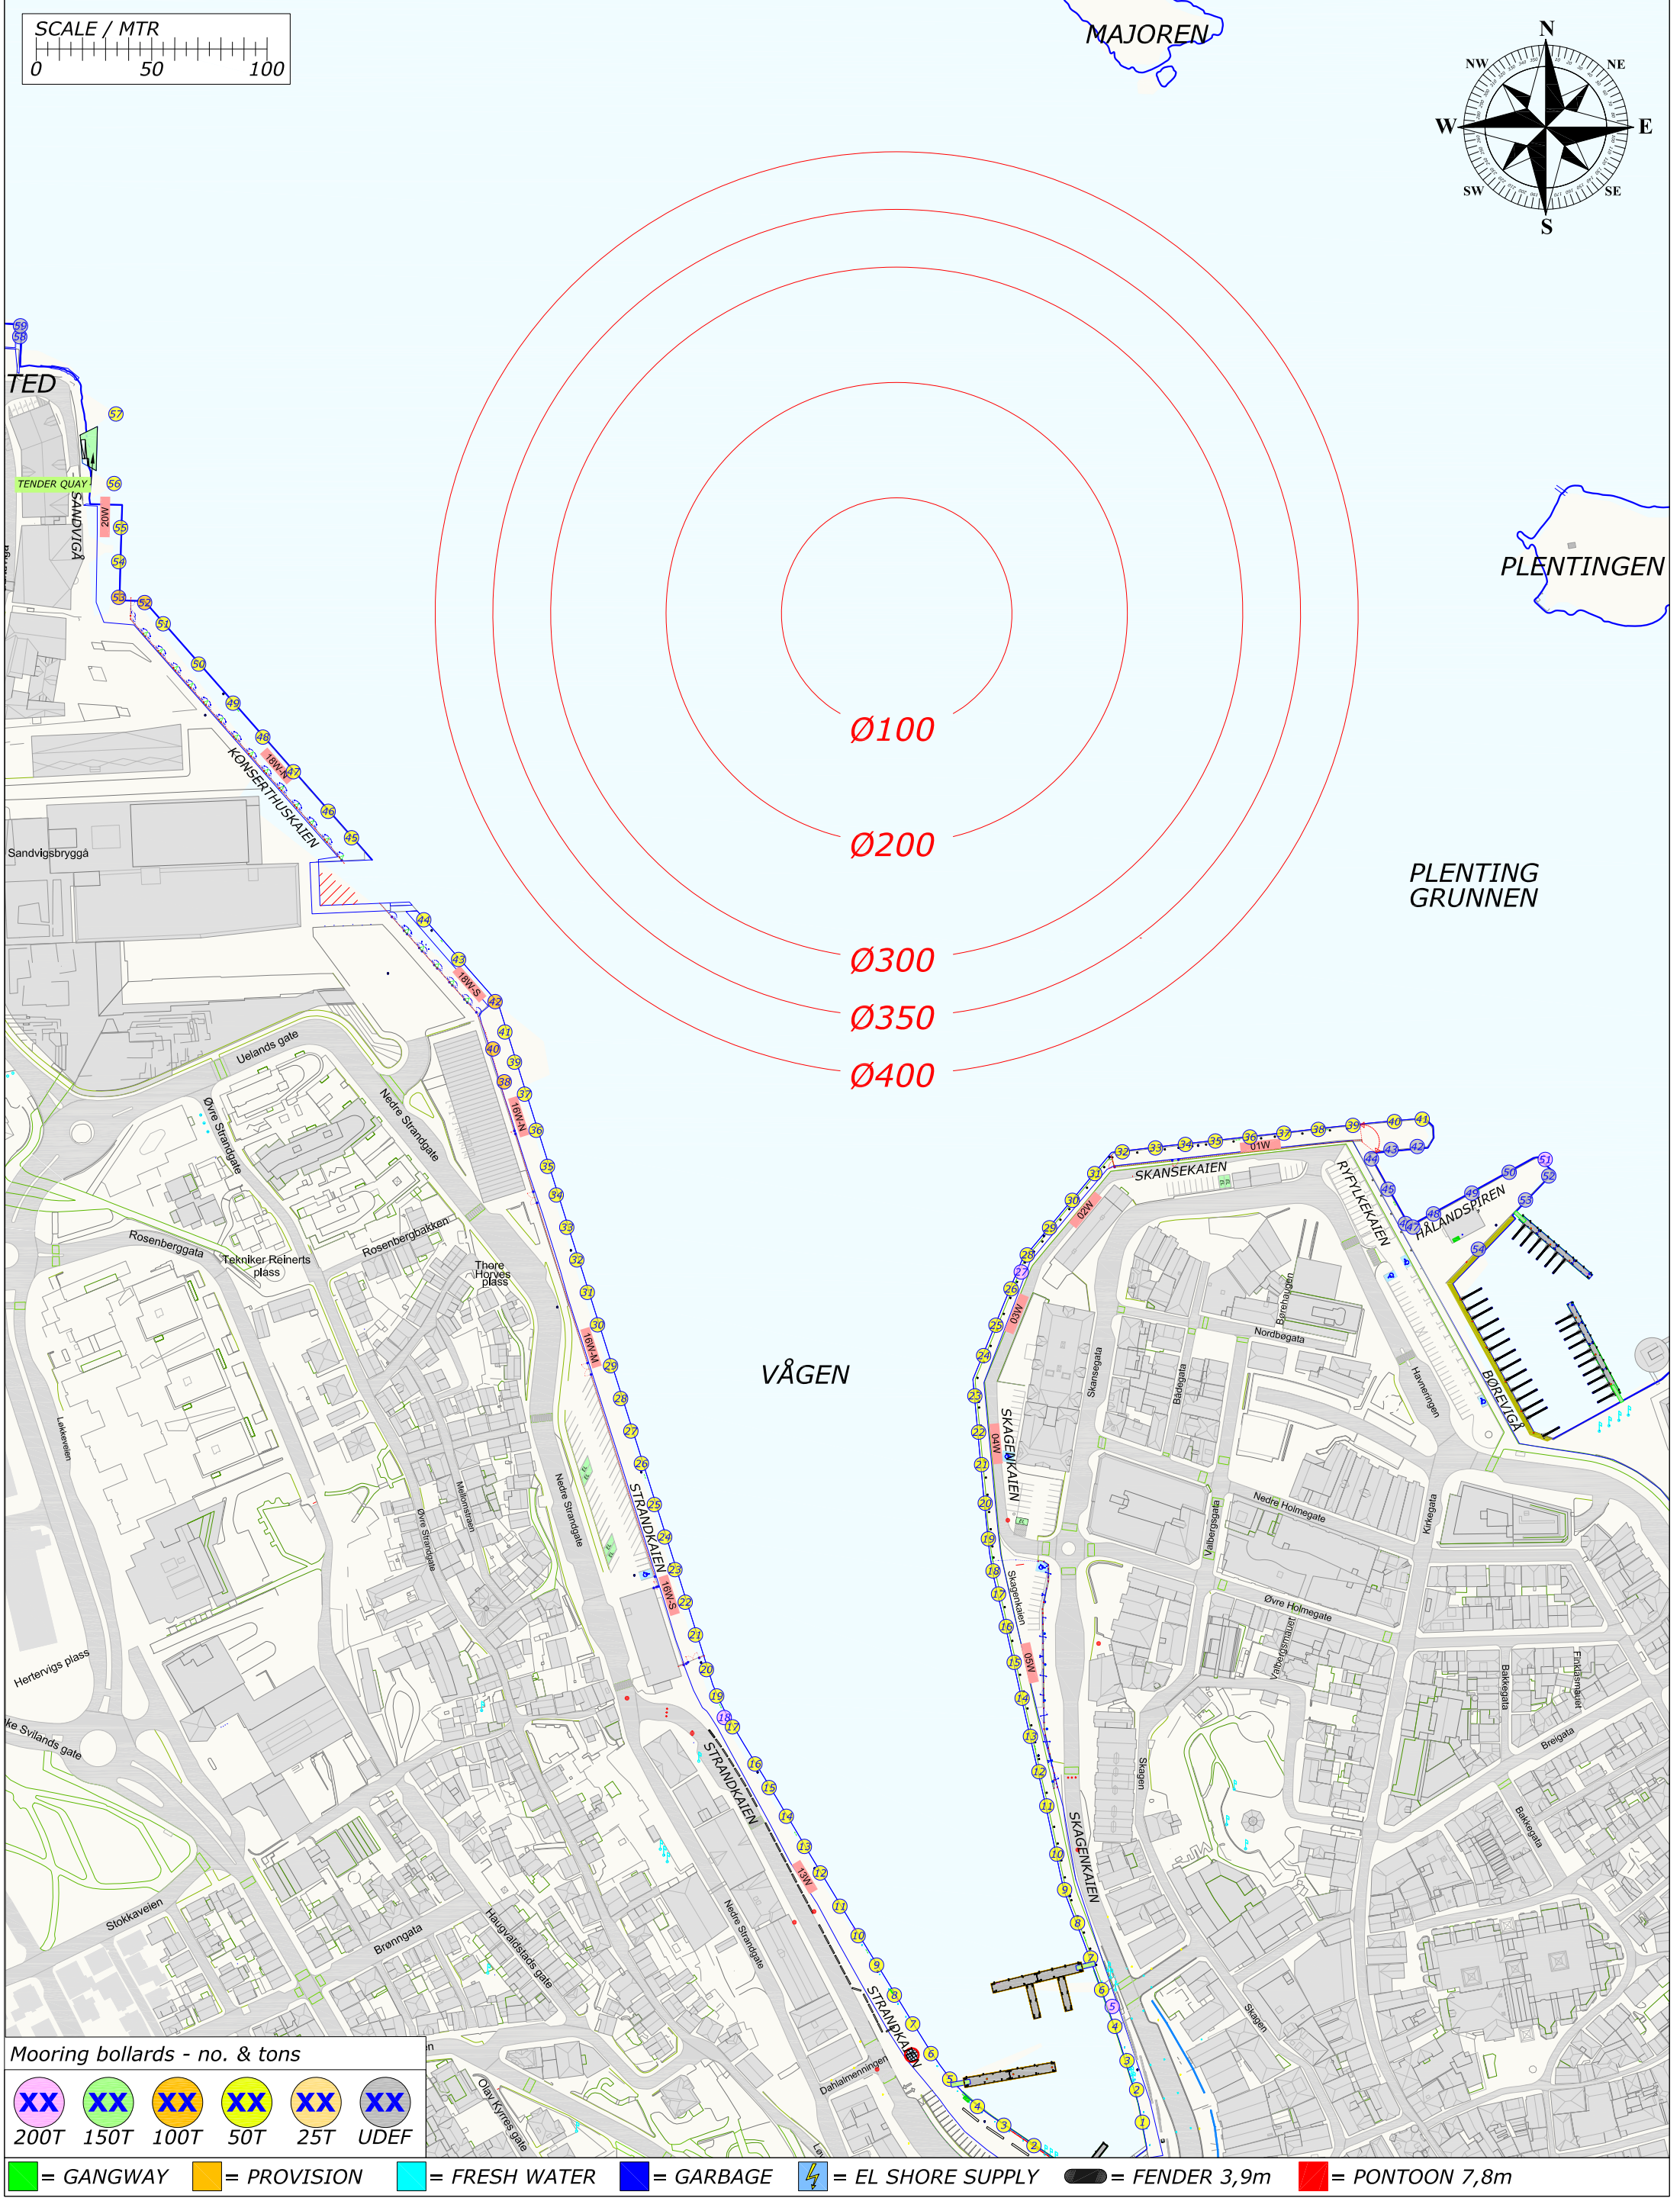


Mooring bollards - no. & tons

XX	XX	XX	XX	XX	XX
200T	150T	100T	50T	25T	UDEF

= GANGWAY	= PROVISION	= FRESH WATER	= GARBAGE	= EL SHORE SUPPLY	= FENDER 3,9m	= PONTON 7,8m
-----------	-------------	---------------	-----------	-------------------	---------------	---------------

[illegible]

REV.NR. 02 - 09.04.2022

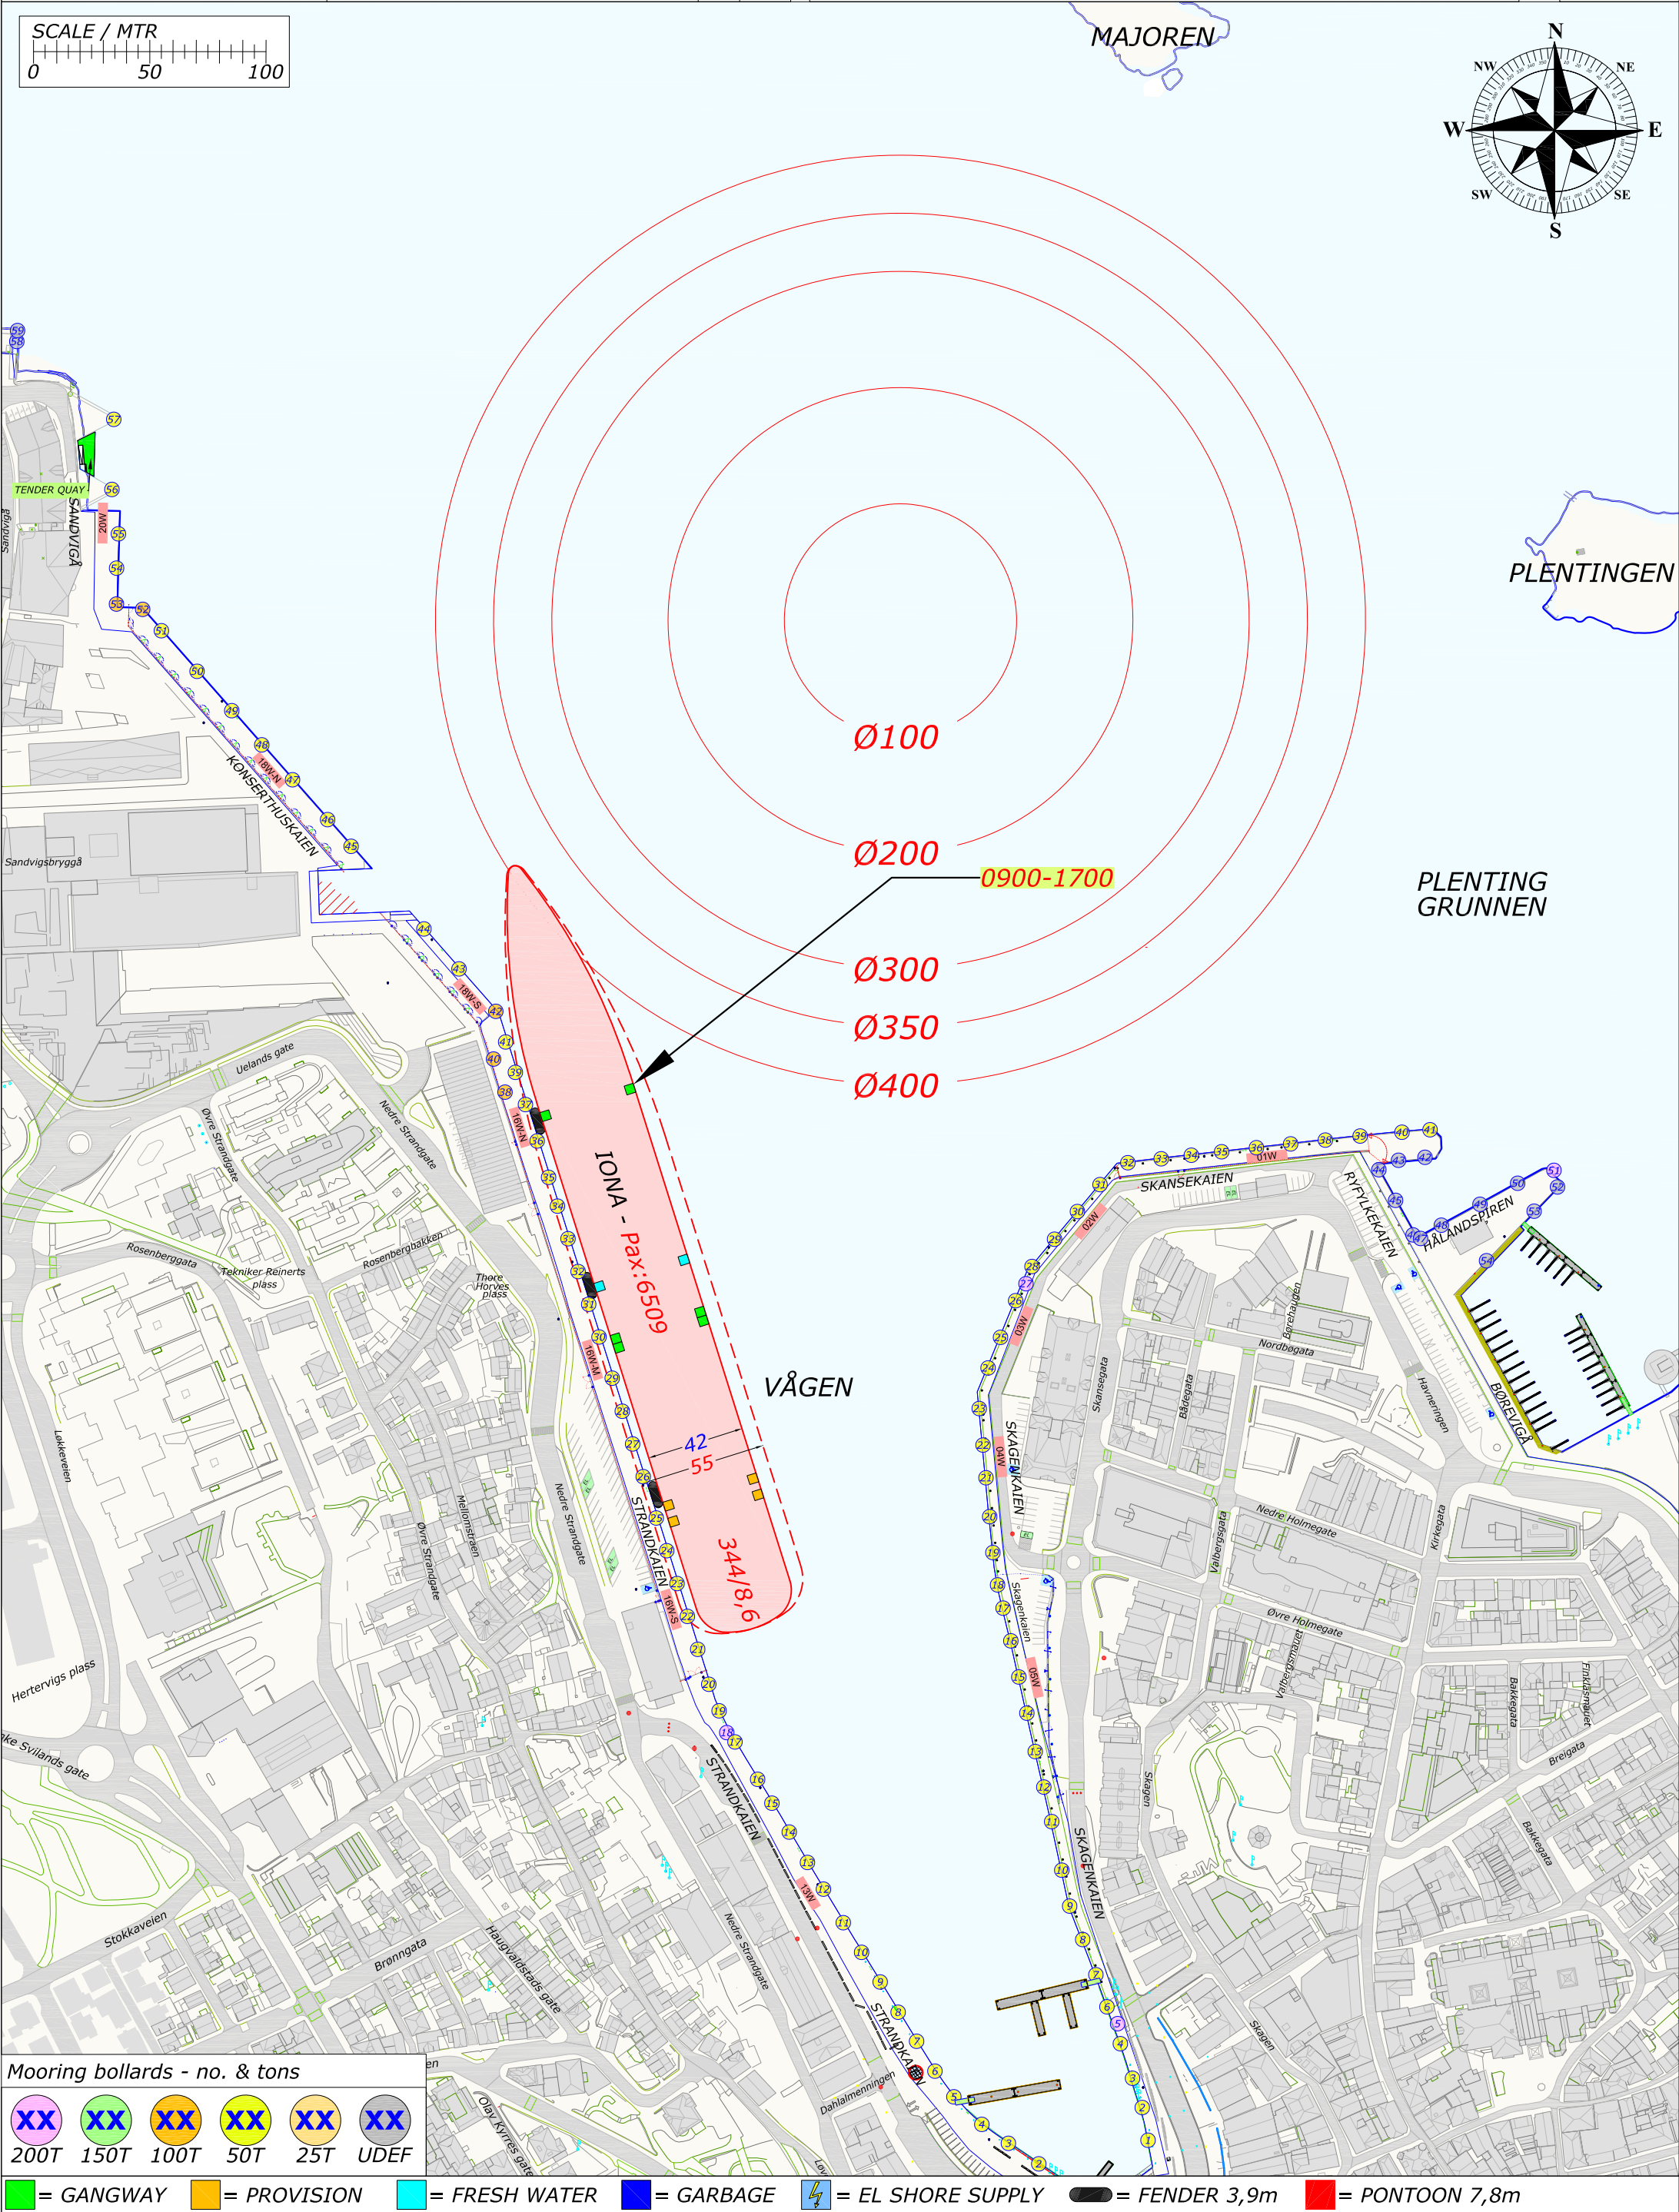

Rev.	Date	Text	Sign
Drawn by R.KARLSEN		Approved by - date	Filename CRUISE-2022.DWG
			Date 0
			Scale 1:2500
 Rutek AS - Seilaskjervegen 11 - 4055 Sola		Title PORT OF STAVANGER BERTHING SKETCH	Drawing no.
		Customer Stavangerregionen Havnedrift AS	Size A3
			Sheet 1/1


BERTHING SKETCH PORT OF STAVANGER

TUESDAY 12. APRIL 2022




STAVANGER REGIONEN
Havnedrift AS

REV.NR. 02 - 22.02.2022

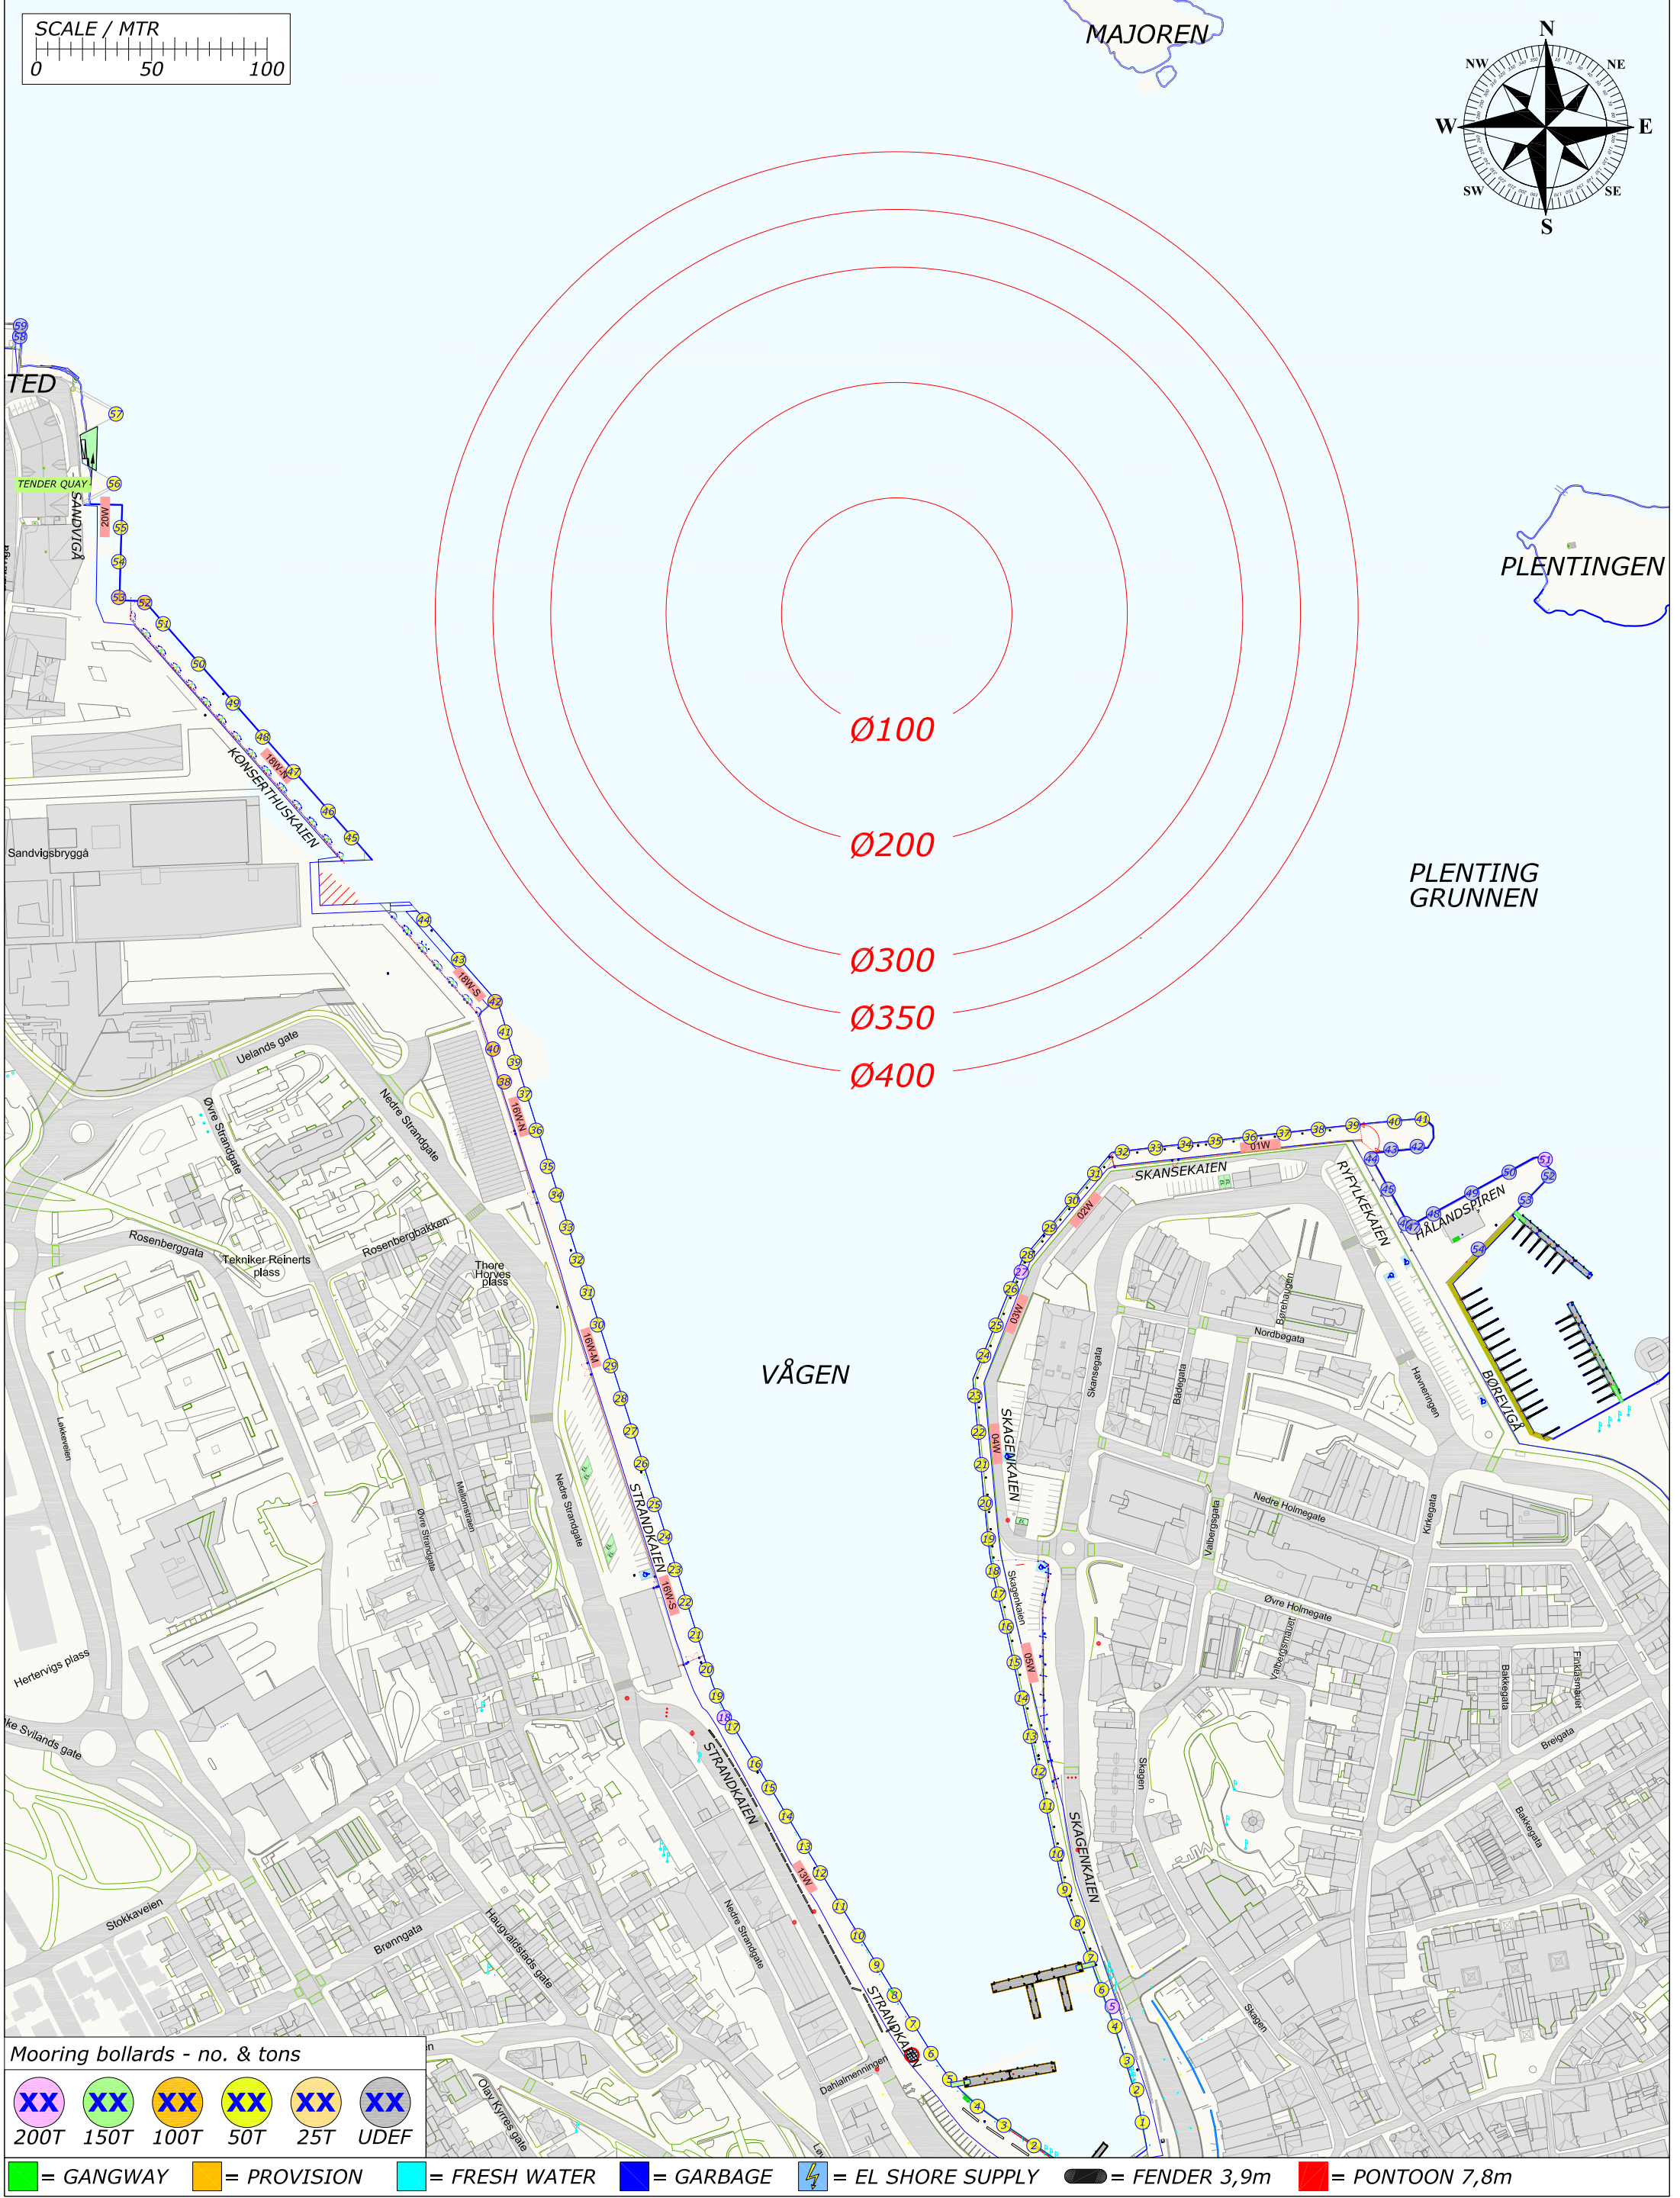

<i>BERTHING SKETCH PORT OF STAVANGER</i> <i>WEDNESDAY 13. APRIL 2022</i>	 STAVANGER REGIONEN Havnedrift AS
	REV.NR. 01 - 01.01.2022

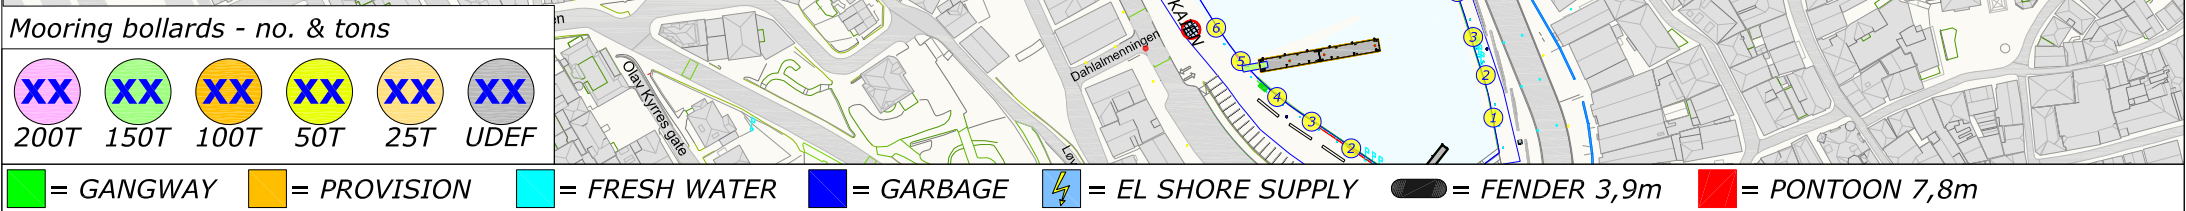

REV.NR. 01 - 01.01.2022




*PLENTING
GRUNNEN*

VÅGEN

 = GANGWAY
 = PROVISION
 = FRESH WATER
 = GARBAGE
 = EL SHORE SUPPLY
 = FENDER 3,9m
 = PONTOON 7,8m

REV.NR. 01 - 01.01.2022

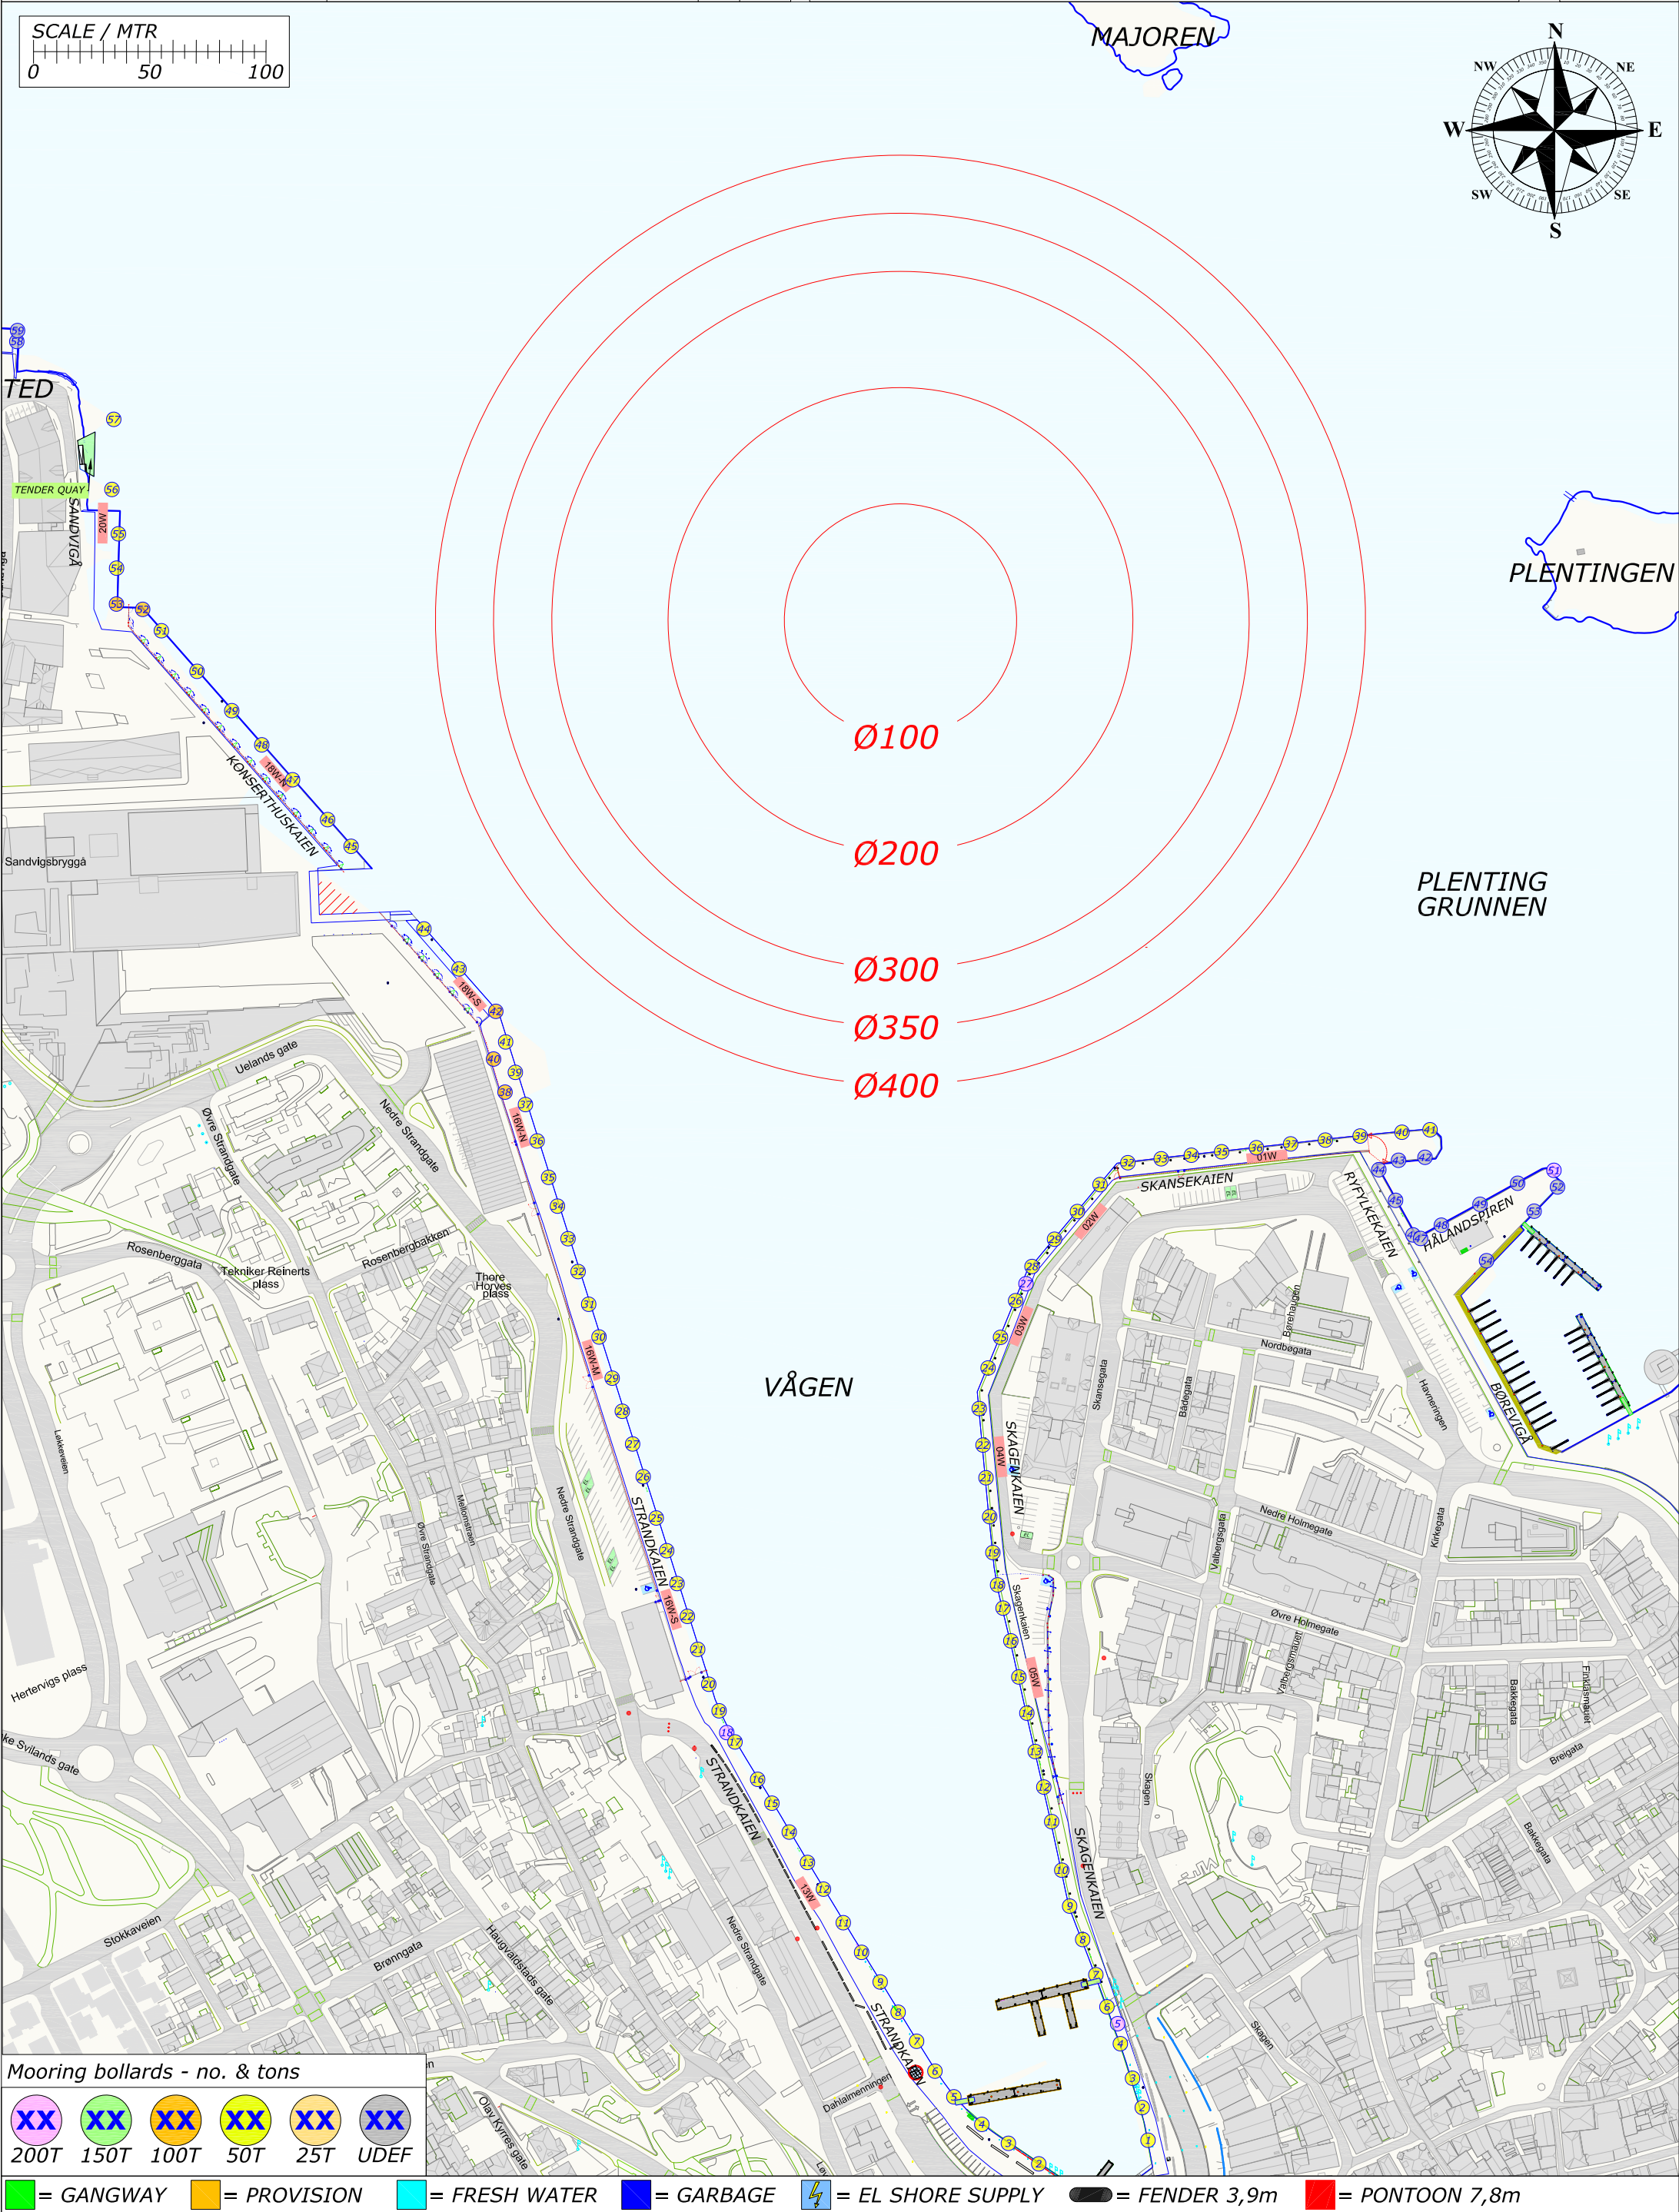


Rev.	Date	Text	Sign
Drawn by R.KARLSEN		Approved by - date	Filename CRUISE-2022.DWG
			Date 0
			Scale 1:2500
RUTEK Rutek AS - Seilaskjervegen 11 - 4055 Sola		Title PORT OF STAVANGER BERTHING SKETCH	
		Customer Stavangerregionen Havnedrift AS	Drawing no. Size A3 Sheet 1/1

BERTHING SKETCH PORT OF STAVANGER

SATURDAY 16. APRIL 2022

REV.NR. 01 - 01.01.2022

**STAVANGER REGIONEN**
Havnedrift AS



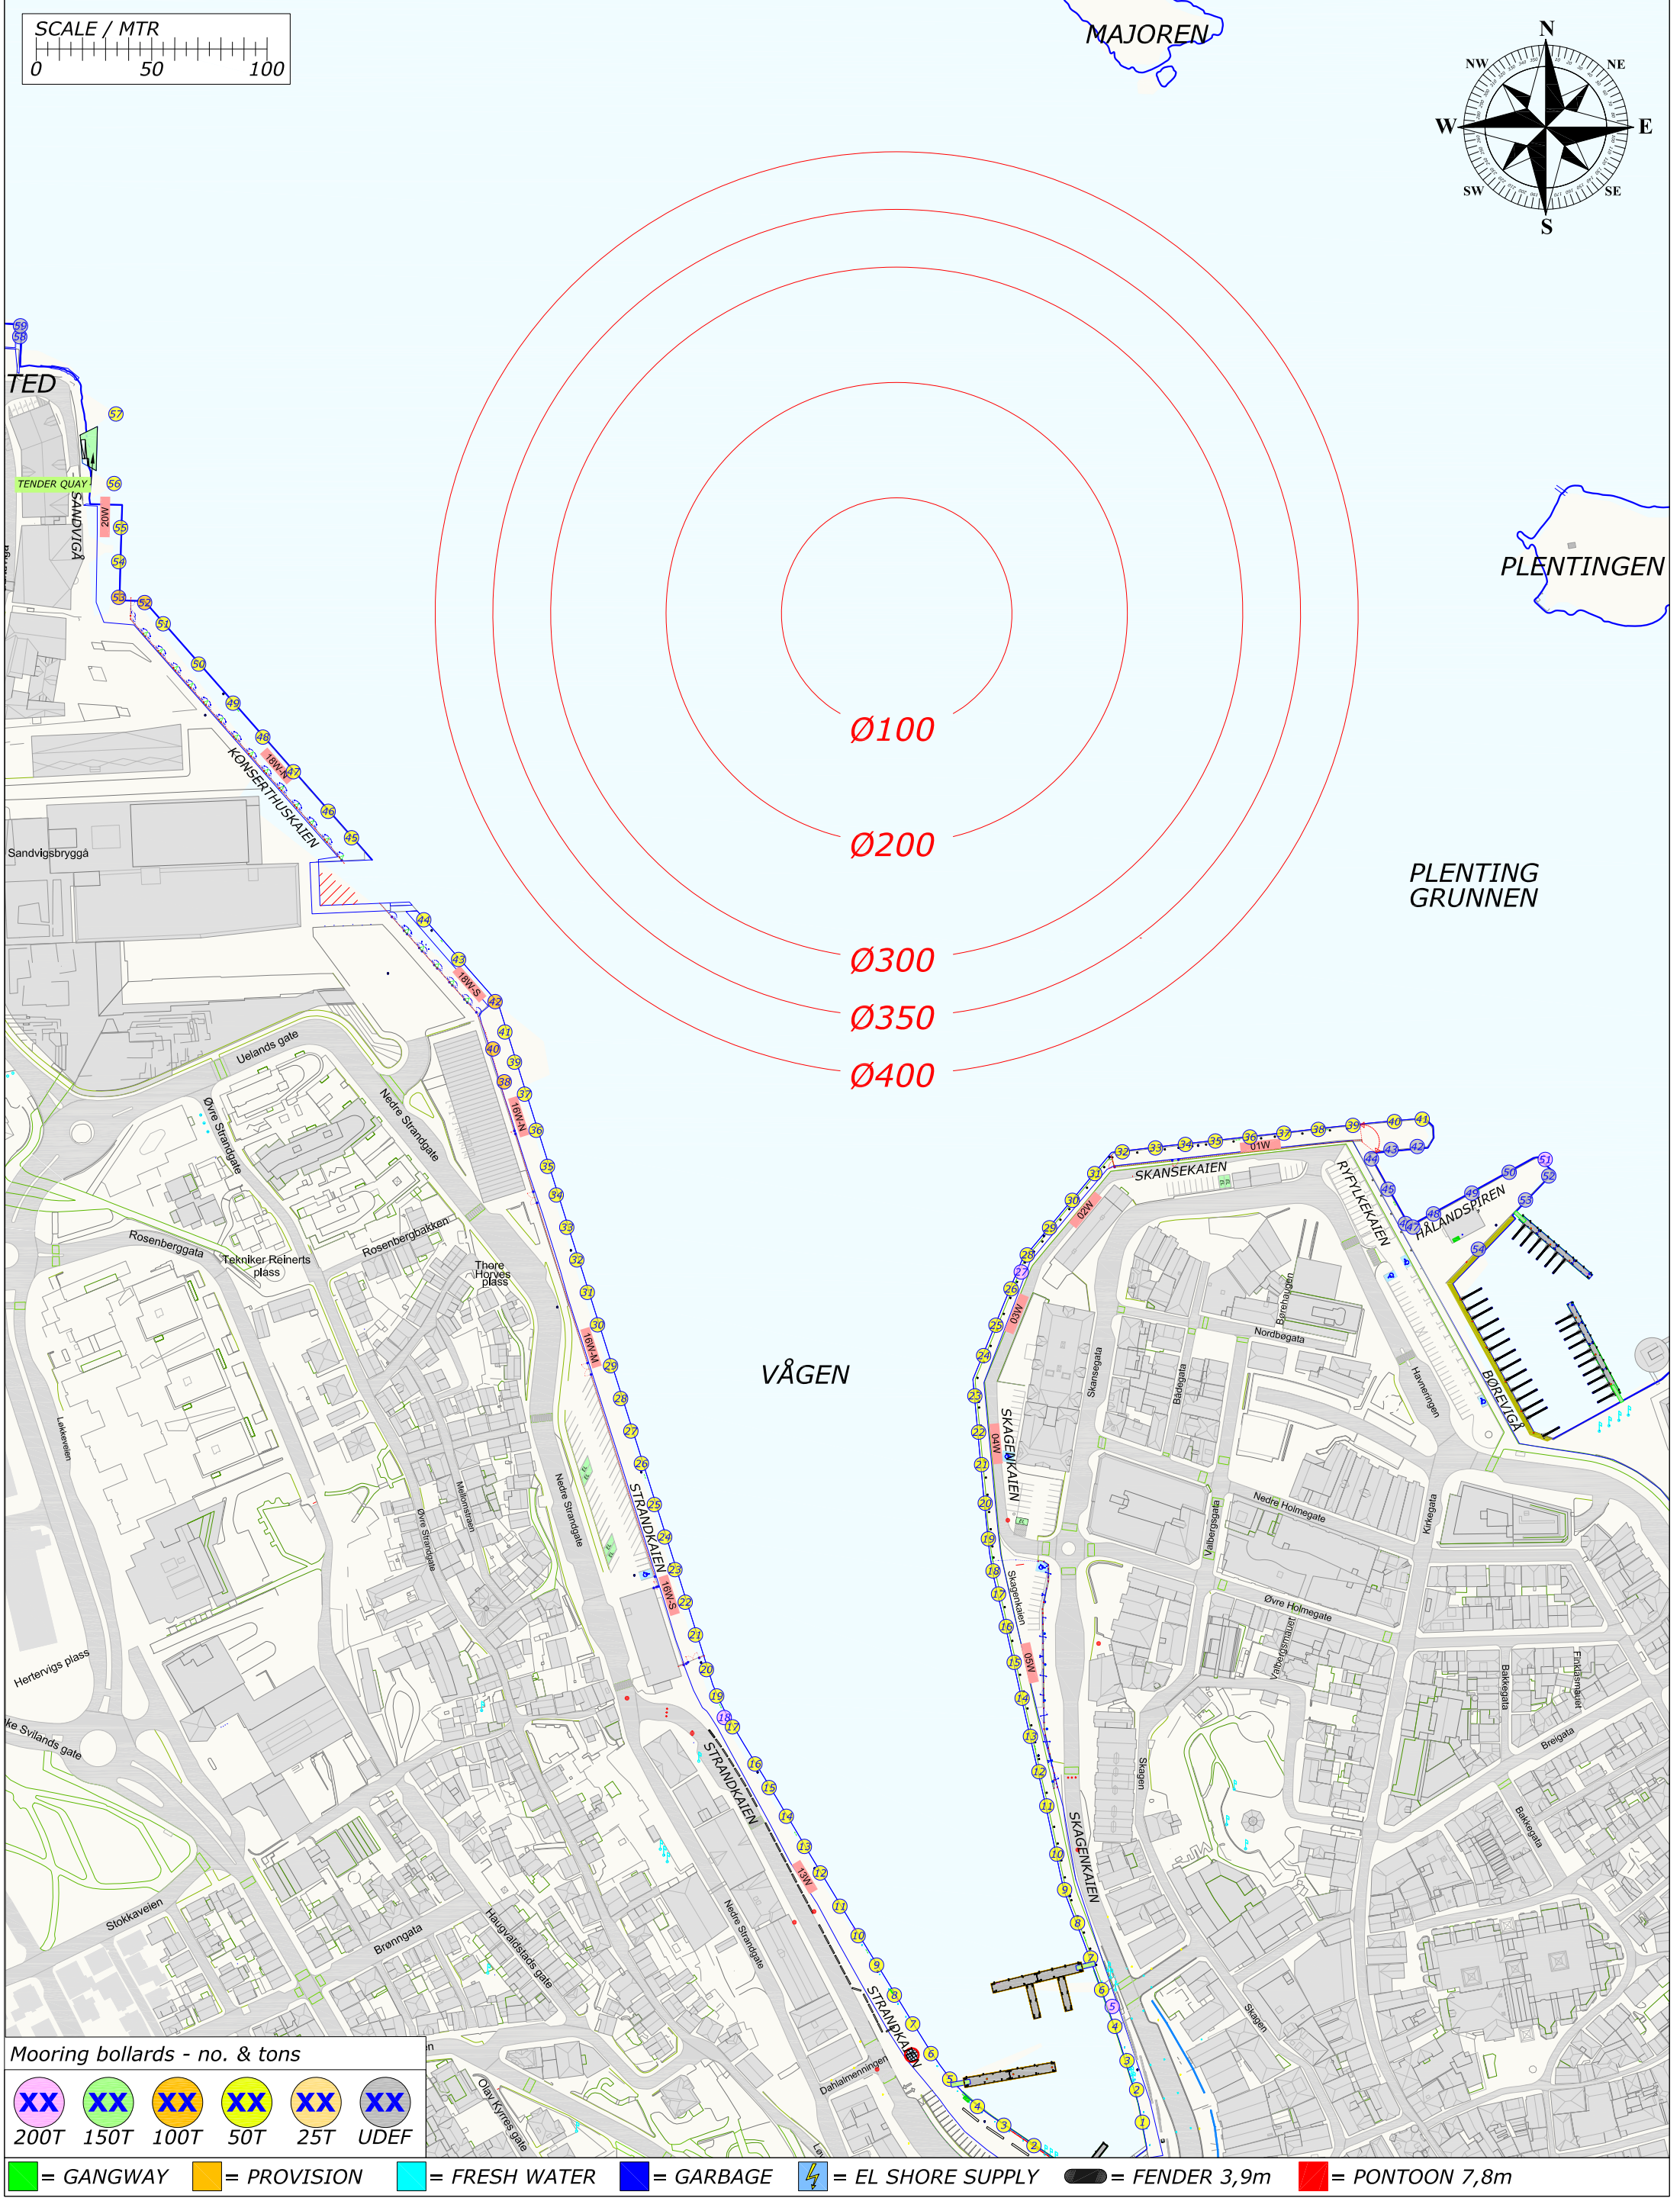


Rev.	Date	Text	Sign
Drawn by R.KARLSEN		Approved by - date	Filename CRUISE-2022.DWG
			Date 0
			Scale 1:2500
RUTEK Rutek AS - Seilaskjervegen 11 - 4055 Sola		Title PORT OF STAVANGER BERTHING SKETCH	
		Customer Stavangerregionen Havnedrift AS	Drawing no. Size A3 Sheet 1/1

BERTHING SKETCH PORT OF STAVANGER
SUNDAY 17. APRIL 2022



REV.NR. 01 - 01.01.2022

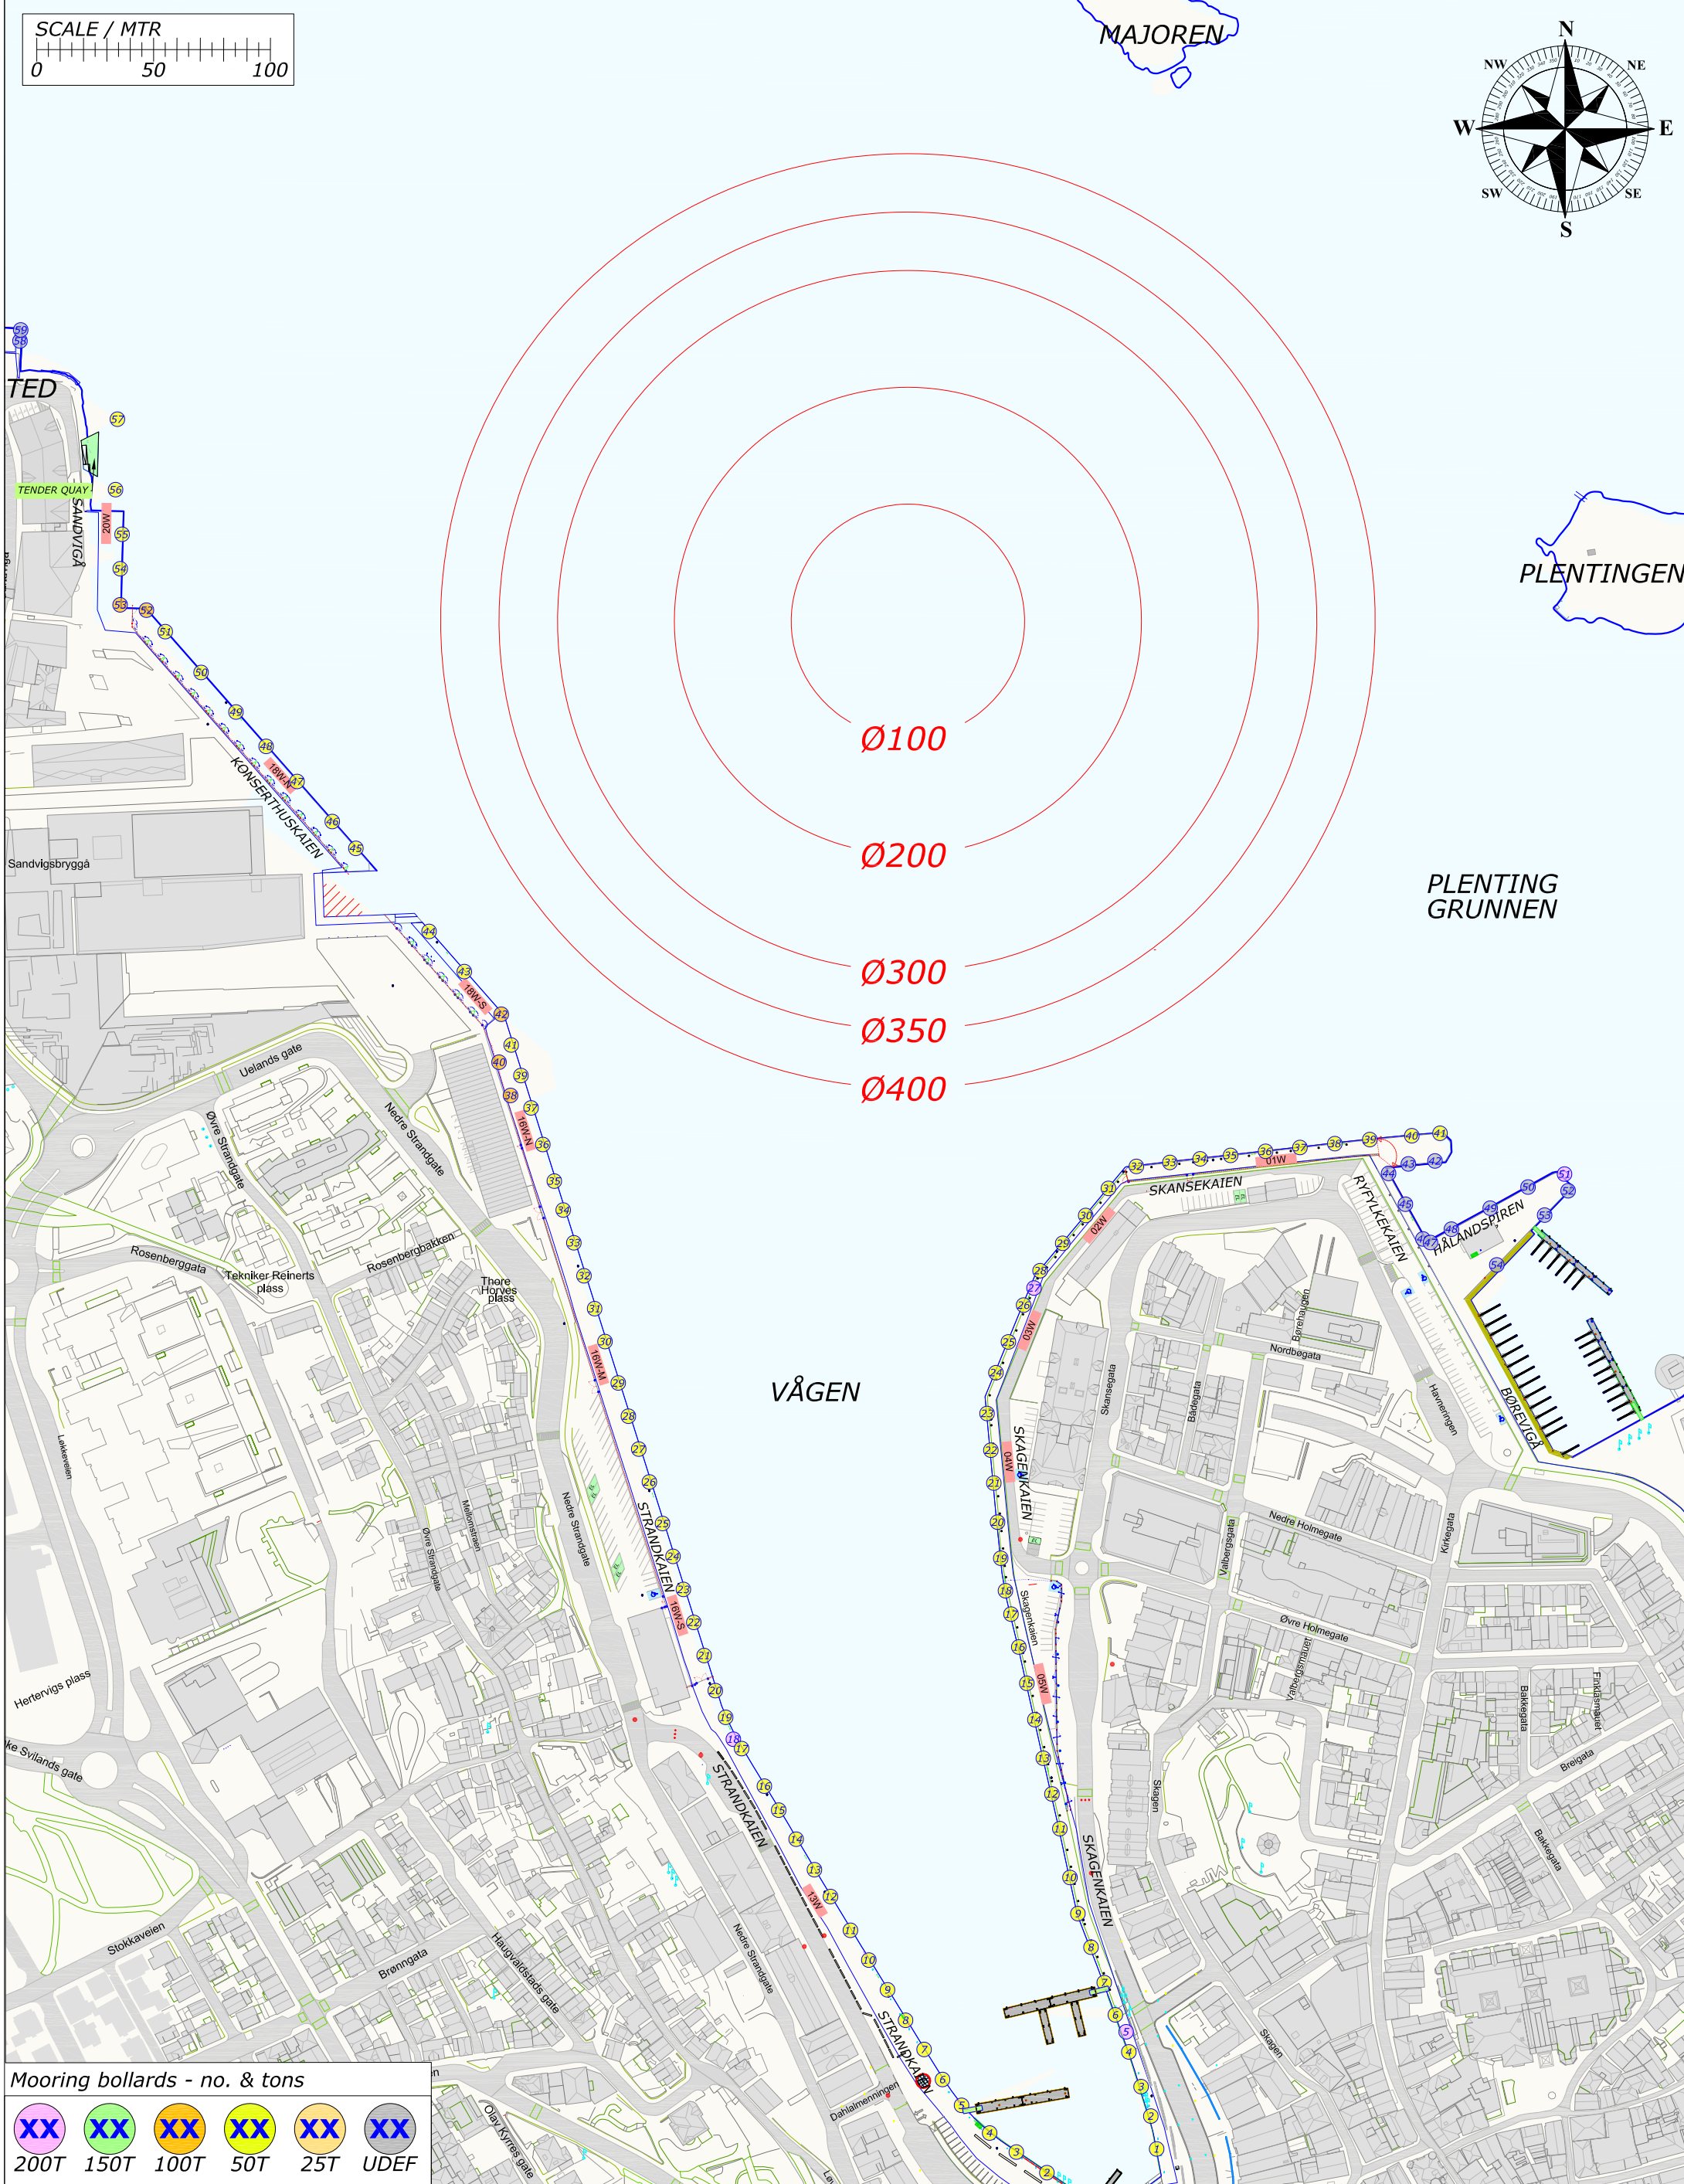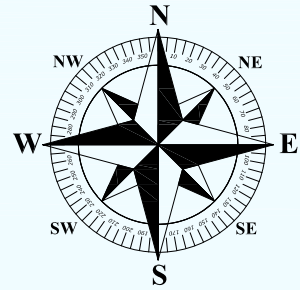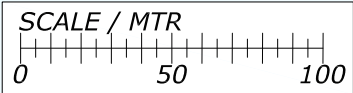

Mooring bollards - no. & tons

XX	XX	XX	XX	XX	XX
200T	150T	100T	50T	25T	UDEF




= GANGWAY = PROVISION = FRESH WATER = GARBAGE = EL SHORE SUPPLY = FENDER 3,9m = PONTON 7,8m

Rev.	Date	Text	Sign
Drawn by R.KARLSEN		Approved by - date	
Filename CRUISE-2022.DWG		Date 0	Scale 1:2500
Title PORT OF STAVANGER BERTHING SKETCH		Drawing no.	
Customer Stavangerregionen Havnedrift AS		Size A3	Sheet 1/1

BERTHING SKETCH PORT OF STAVANGER
MONDAY 18. APRIL 2022



REV.NR. 02 - 09.04.2022

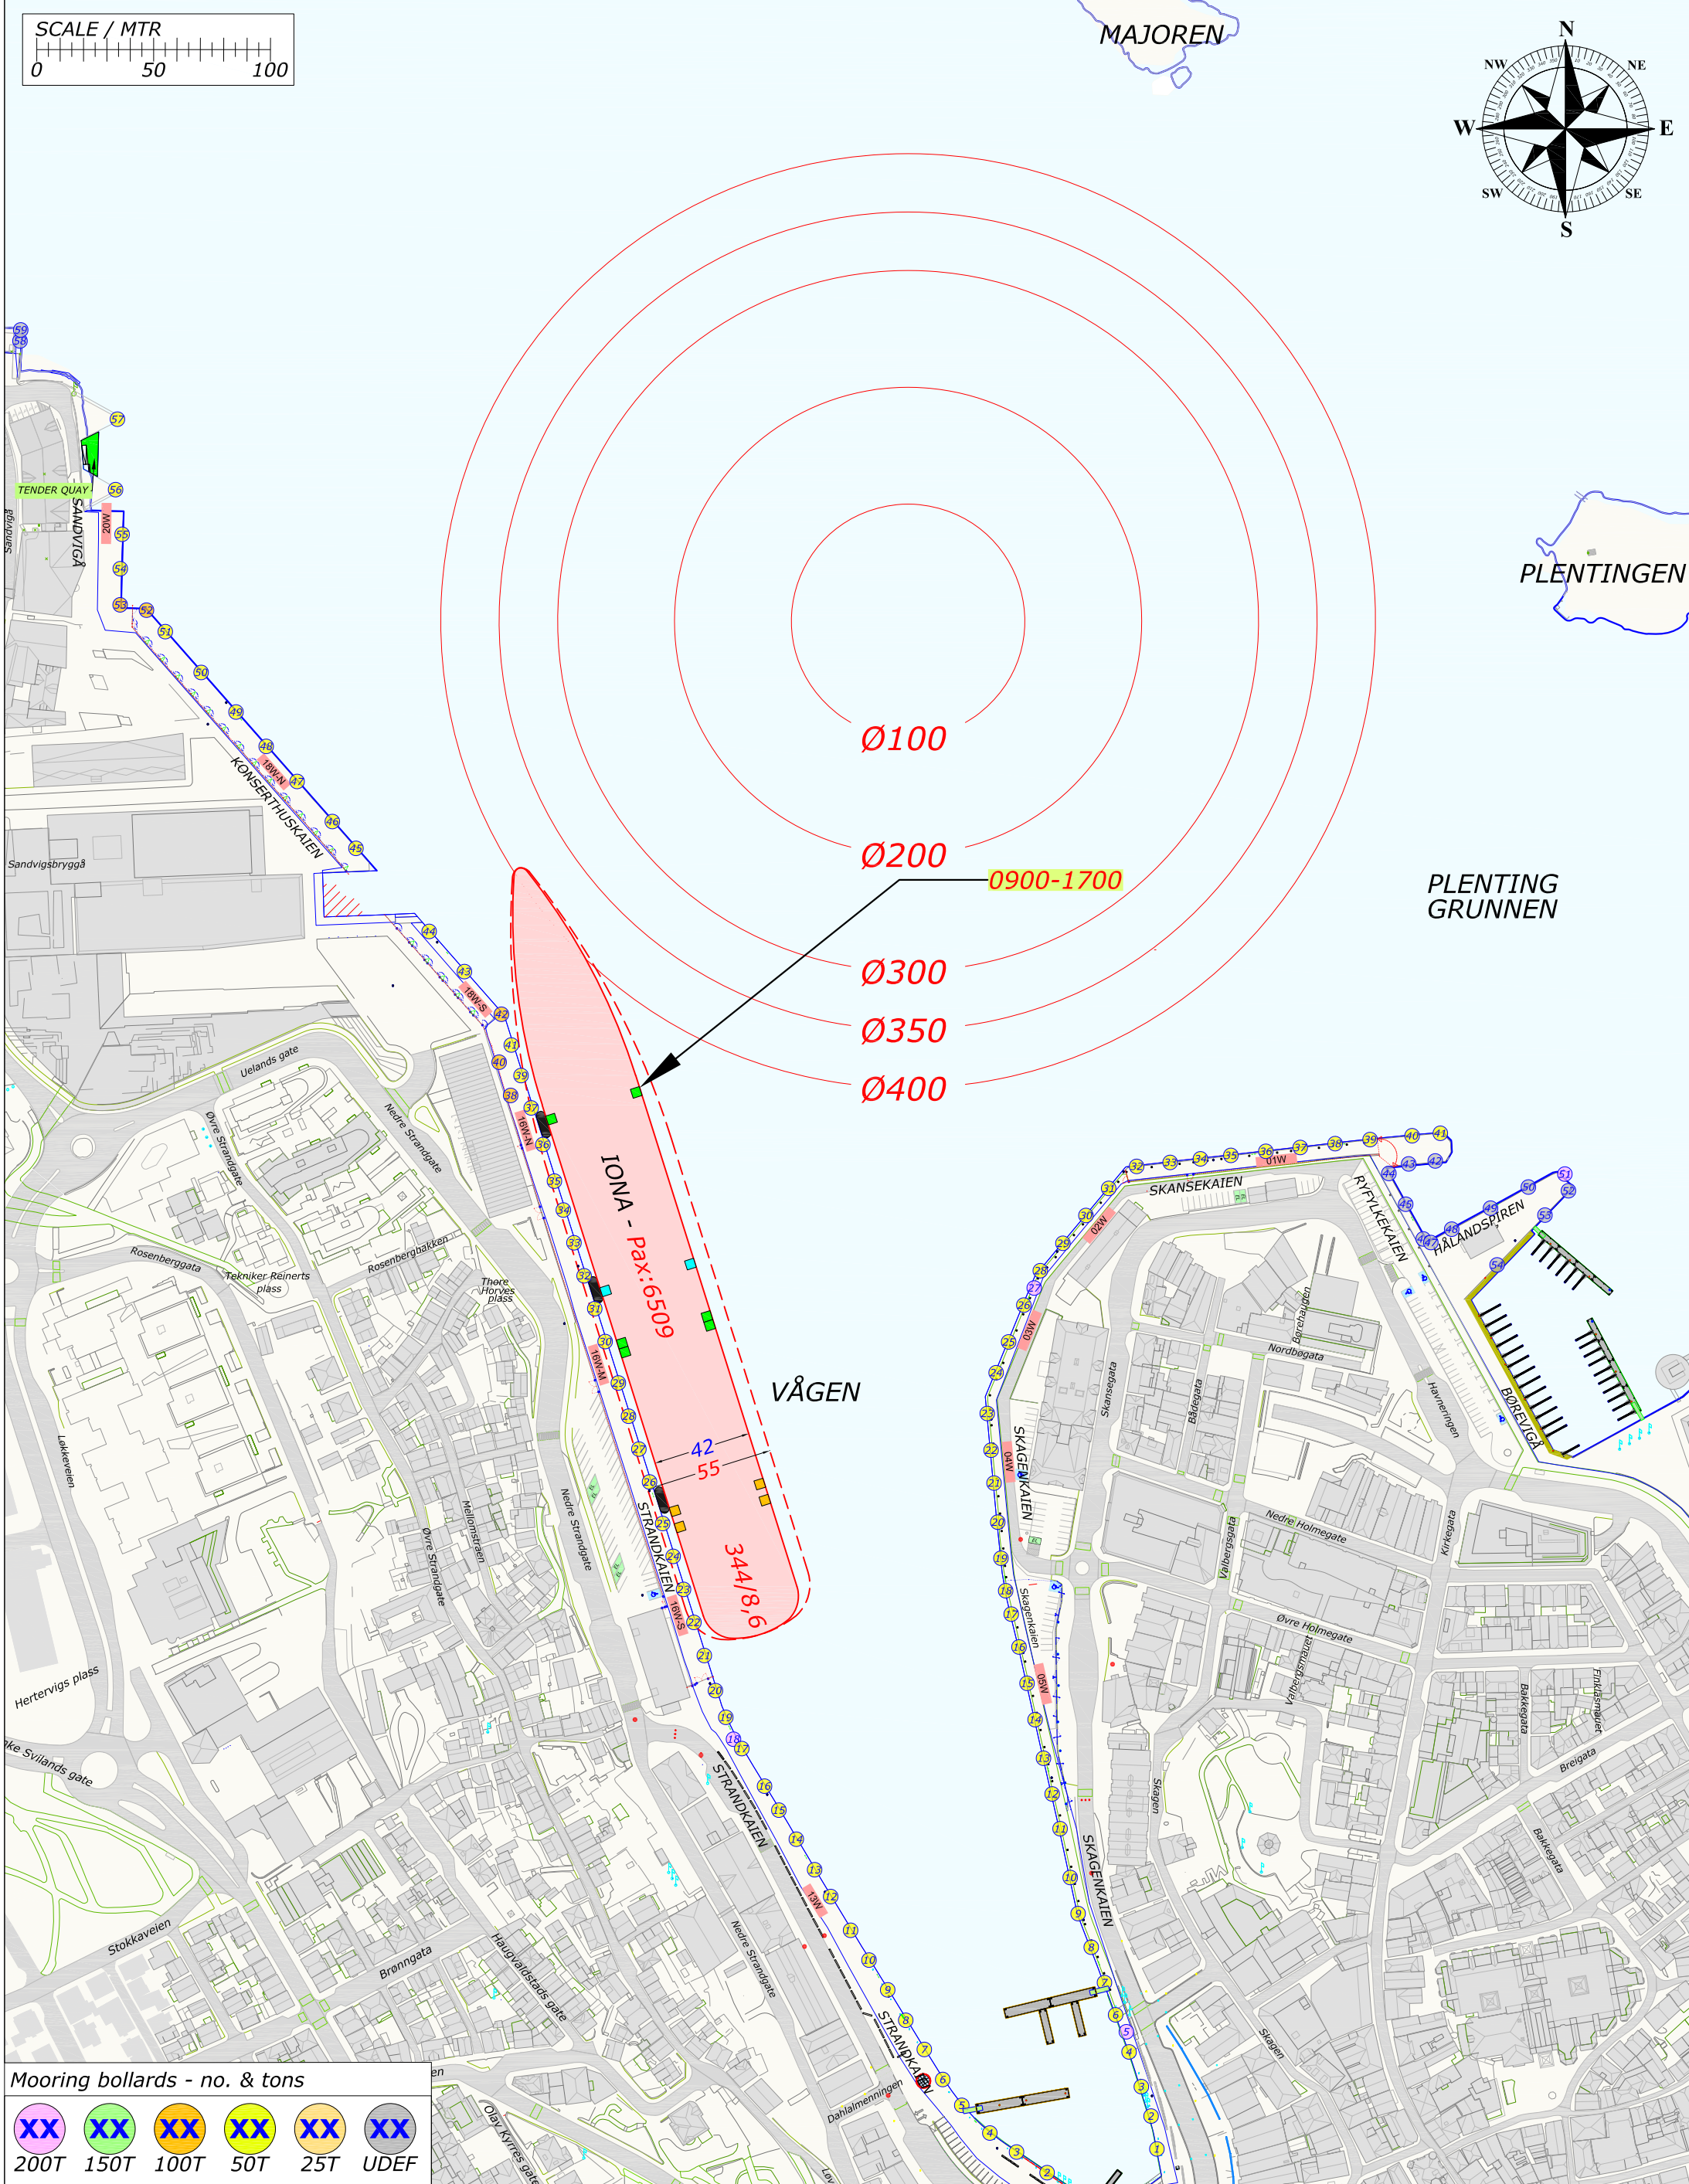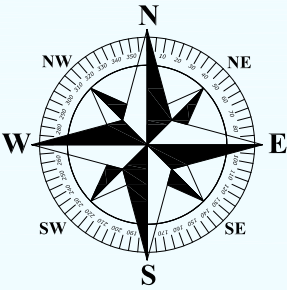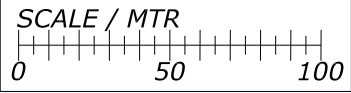

Mooring bollards - no. & tons

XX	XX	XX	XX	XX	XX
200T	150T	100T	50T	25T	UDEP

= GANGWAY = PROVISION = FRESH WATER = GARBAGE = EL SHORE SUPPLY = FENDER 3,9m = PONTOON 7,8m

REV.NR. 01 - 01.01.2022



*PLENTING
GRUNNEN*

VÅGEN

 = GANGWAY
 = PROVISION
 = FRESH WATER
 = GARBAGE
 = EL SHORE SUPPLY
 = FENDER 3,9m
 = PONTON 7,8m

Rev.	Date	Text	Sign
Drawn by R.KARLSEN		Approved by - date	Filename CRUISE-2022.DWG
			Date 0
			Scale 1:2500
RUTEK Rutek AS - Seilaskjervegen 11 - 4055 Sola		Title PORT OF STAVANGER BERTHING SKETCH	
		Customer Stavangerregionen Havnedrift AS	Drawing no. Size A3 Sheet 1/1


BERTHING SKETCH PORT OF STAVANGER

WEDNESDAY 20. APRIL 2022

REV.NR. 01 - 01.01.2022



STAVANGER
REGIONEN
Havnedrift AS

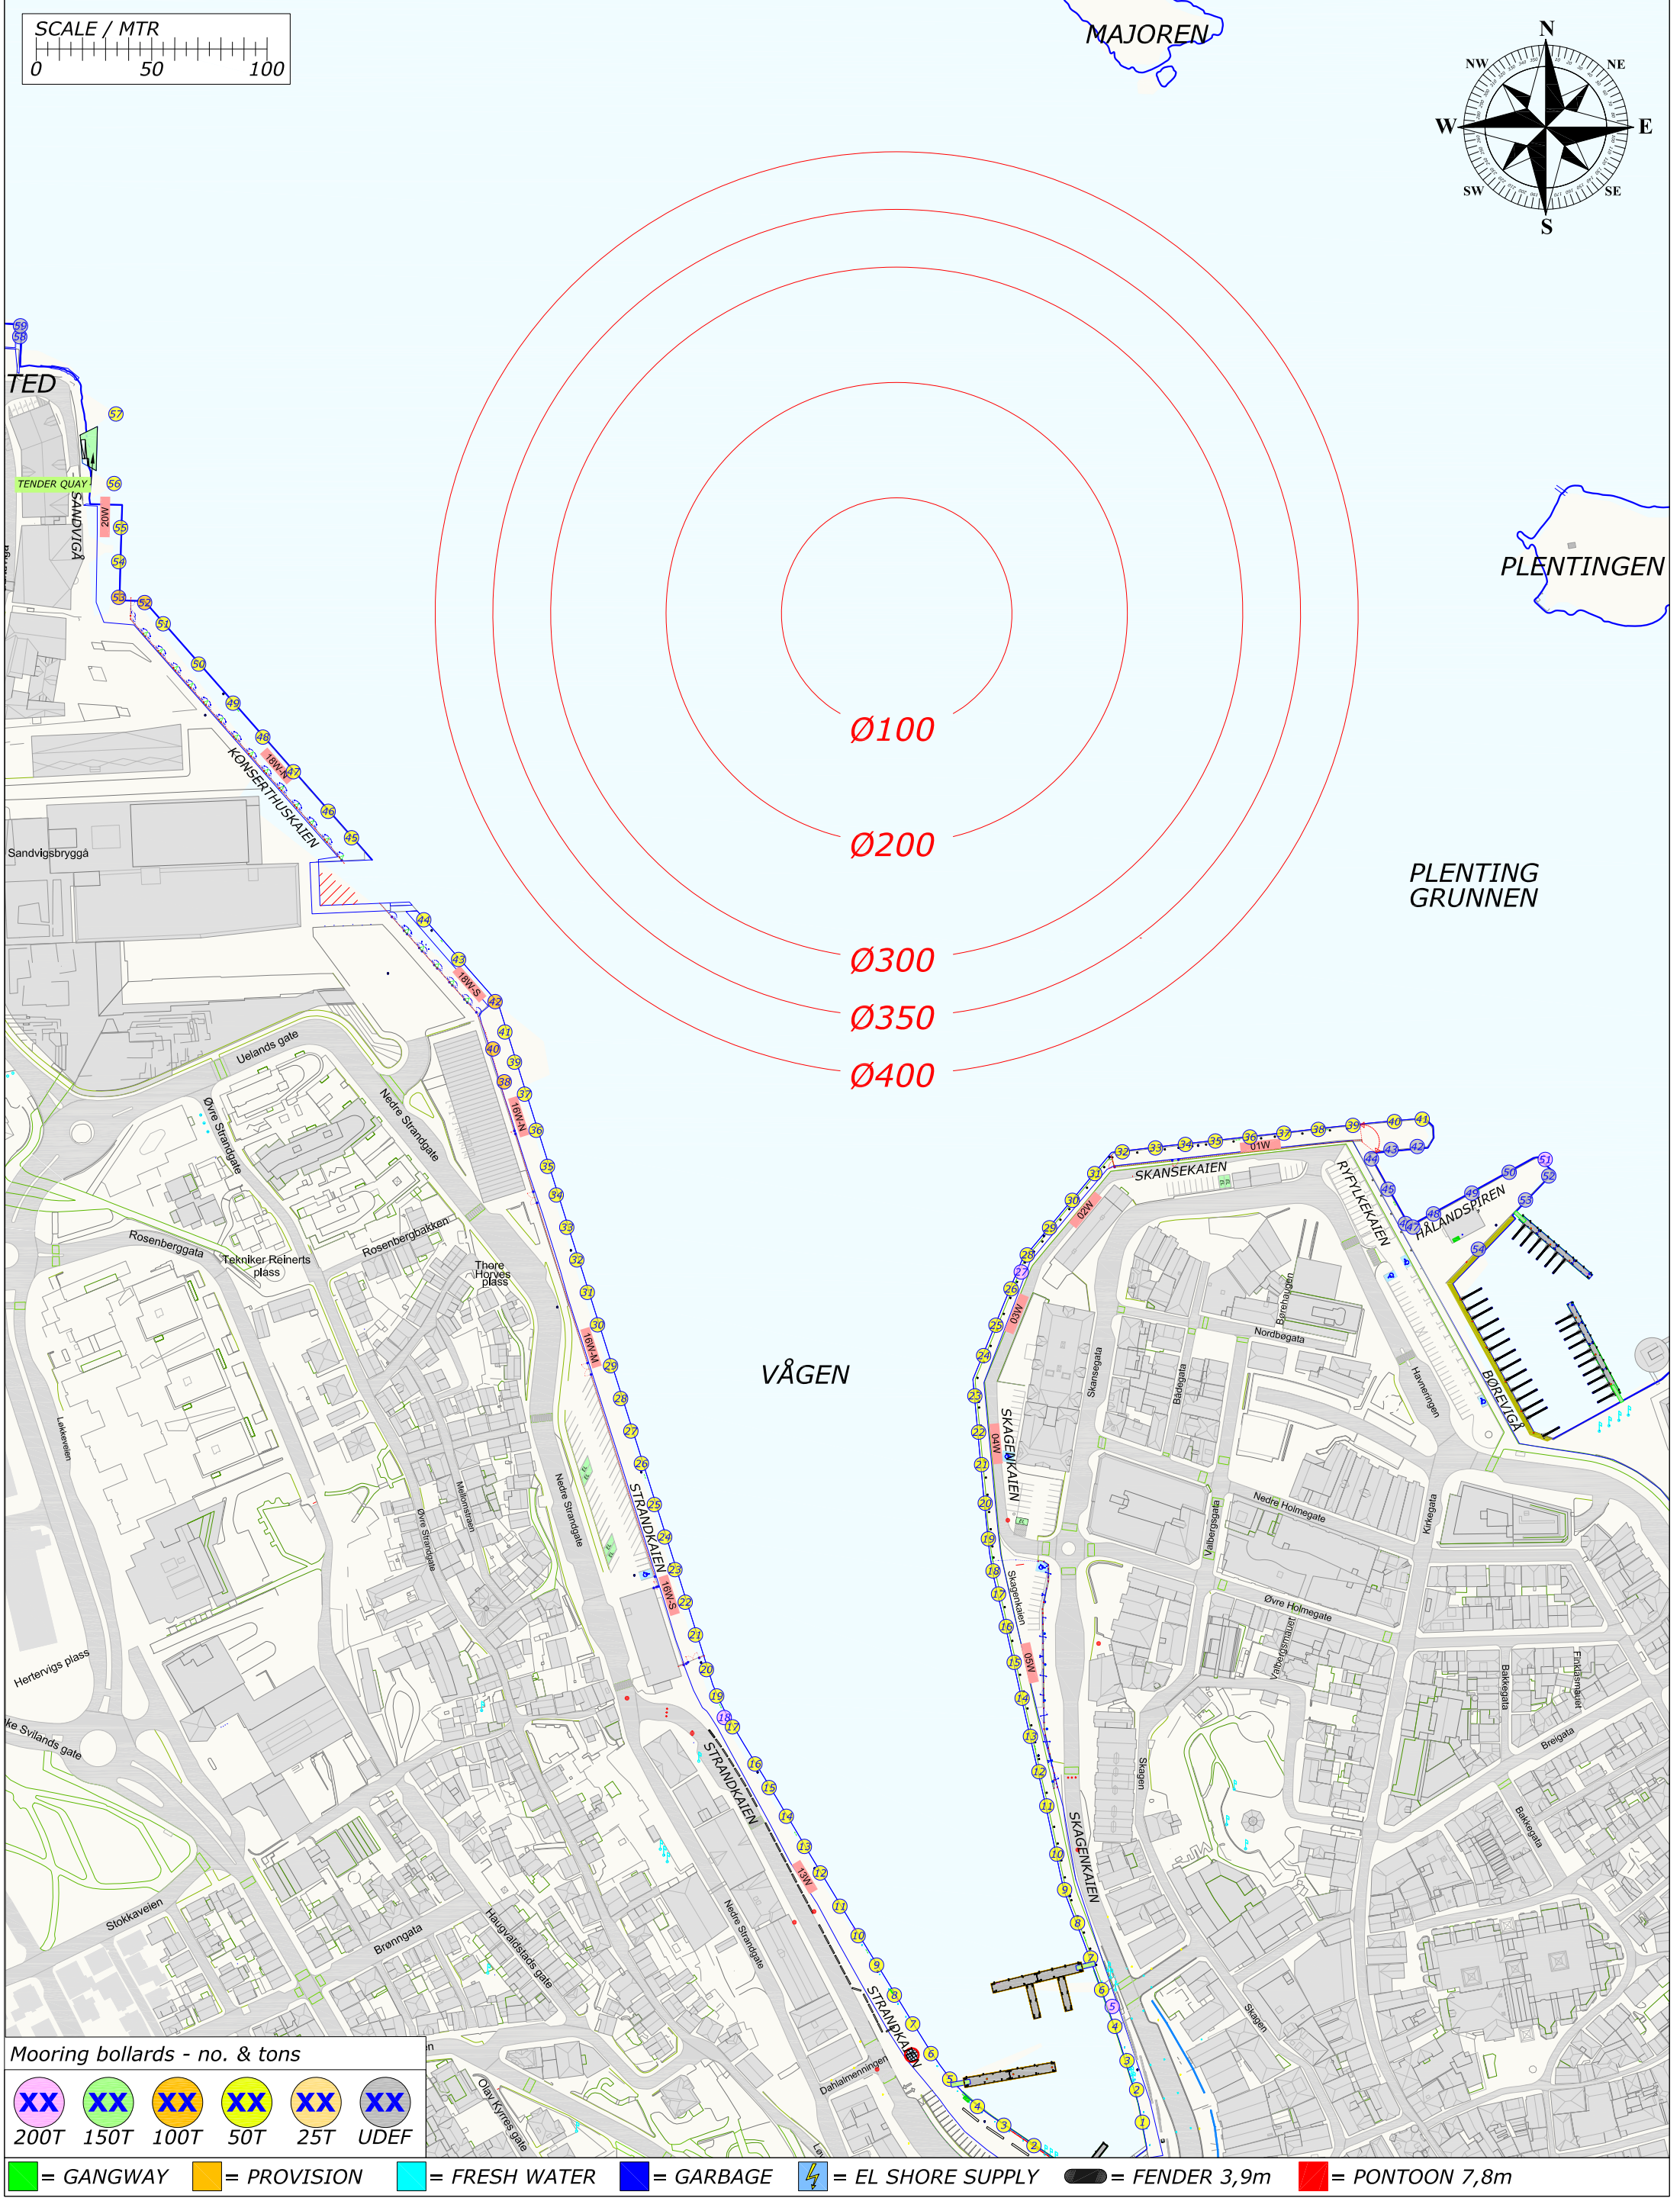

Rev.	Date	Text	Sign
Drawn by R.KARLSEN		Approved by - date	Filename CRUISE-2022.DWG
			Date 0
			Scale 1:2500
RUTEK Rutek AS - Seilaskjervegen 11 - 4055 Sola		Title PORT OF STAVANGER BERTHING SKETCH	
		Customer Stavangerregionen Havnedrift AS	Drawing no. Size A3 Sheet 1/1


BERTHING SKETCH PORT OF STAVANGER

THURSDAY 21. APRIL 2022



**STAVANGER
REGIONEN**
Havnedrift AS

REV.NR. 01 - 01.01.2022

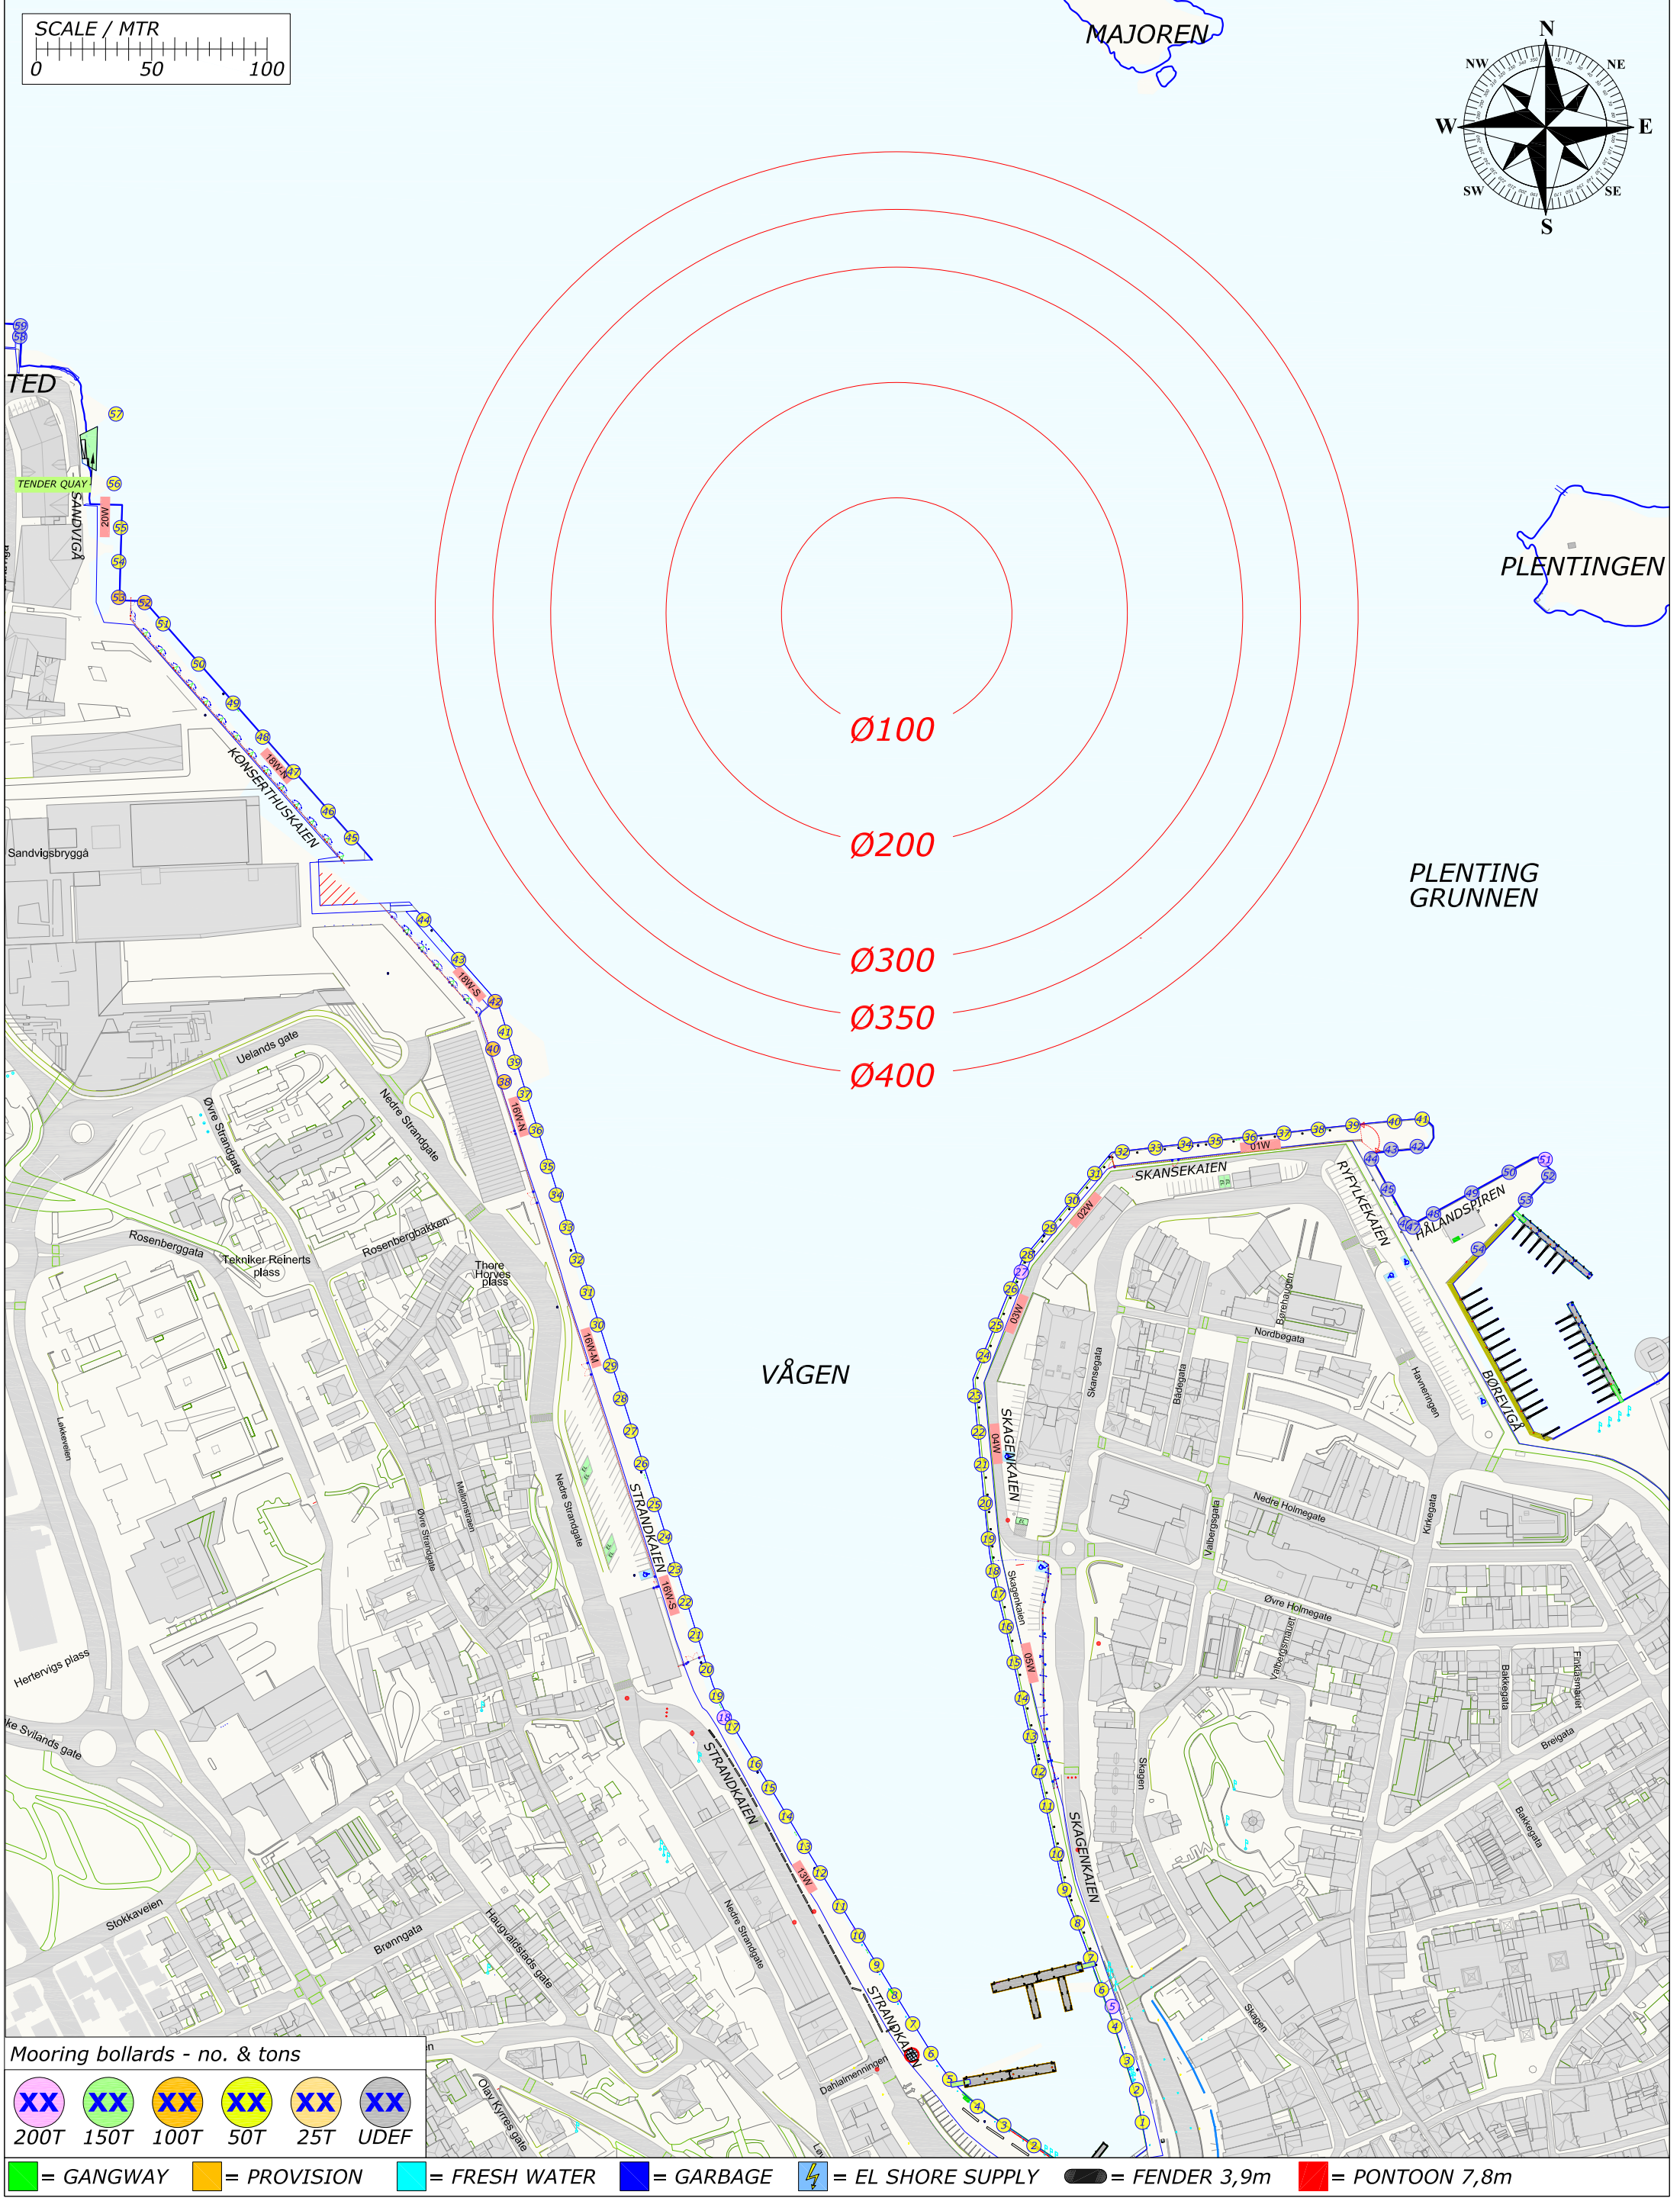

Mooring bollards - no. & tons					
XX	XX	XX	XX	XX	XX
200T	150T	100T	50T	25T	UDEF

= GANGWAY

= PROVISION

= FRESH WATER

= GARBAGE

= EL SHORE SUPPLY

= FENDER 3,9m

= PONTOON 7,8m

REV.NR. 03 - 22.02.2022



VÅGEN

Ø400

MAJOREN

REV.NR. 03 - 22.02.2022

 = GANGWAY
 = PROVISION
 = FRESH WATER
 = GARBAGE
 = EL SHORE SUPPLY
 = FENDER 3,9m
 = PONTOON 7,8m


Rev.	Date	Text	Sign
Drawn by R.KARLSEN		Approved by - date	Filename CRUISE-2022.DWG
			Date 0
			Scale 1:2500
RUTEK Rutek AS - Seilaskjervegen 11 - 4055 Sola		Title PORT OF STAVANGER BERTHING SKETCH	
		Customer Stavangerregionen Havnedrift AS	Drawing no. Size A3
			Sheet 1/1

BERTHING SKETCH PORT OF STAVANGER

SUNDAY 24. APRIL 2022

REV.NR. 01 - 01.01.2022

**STAVANGER REGIONEN**
Havnedrift AS

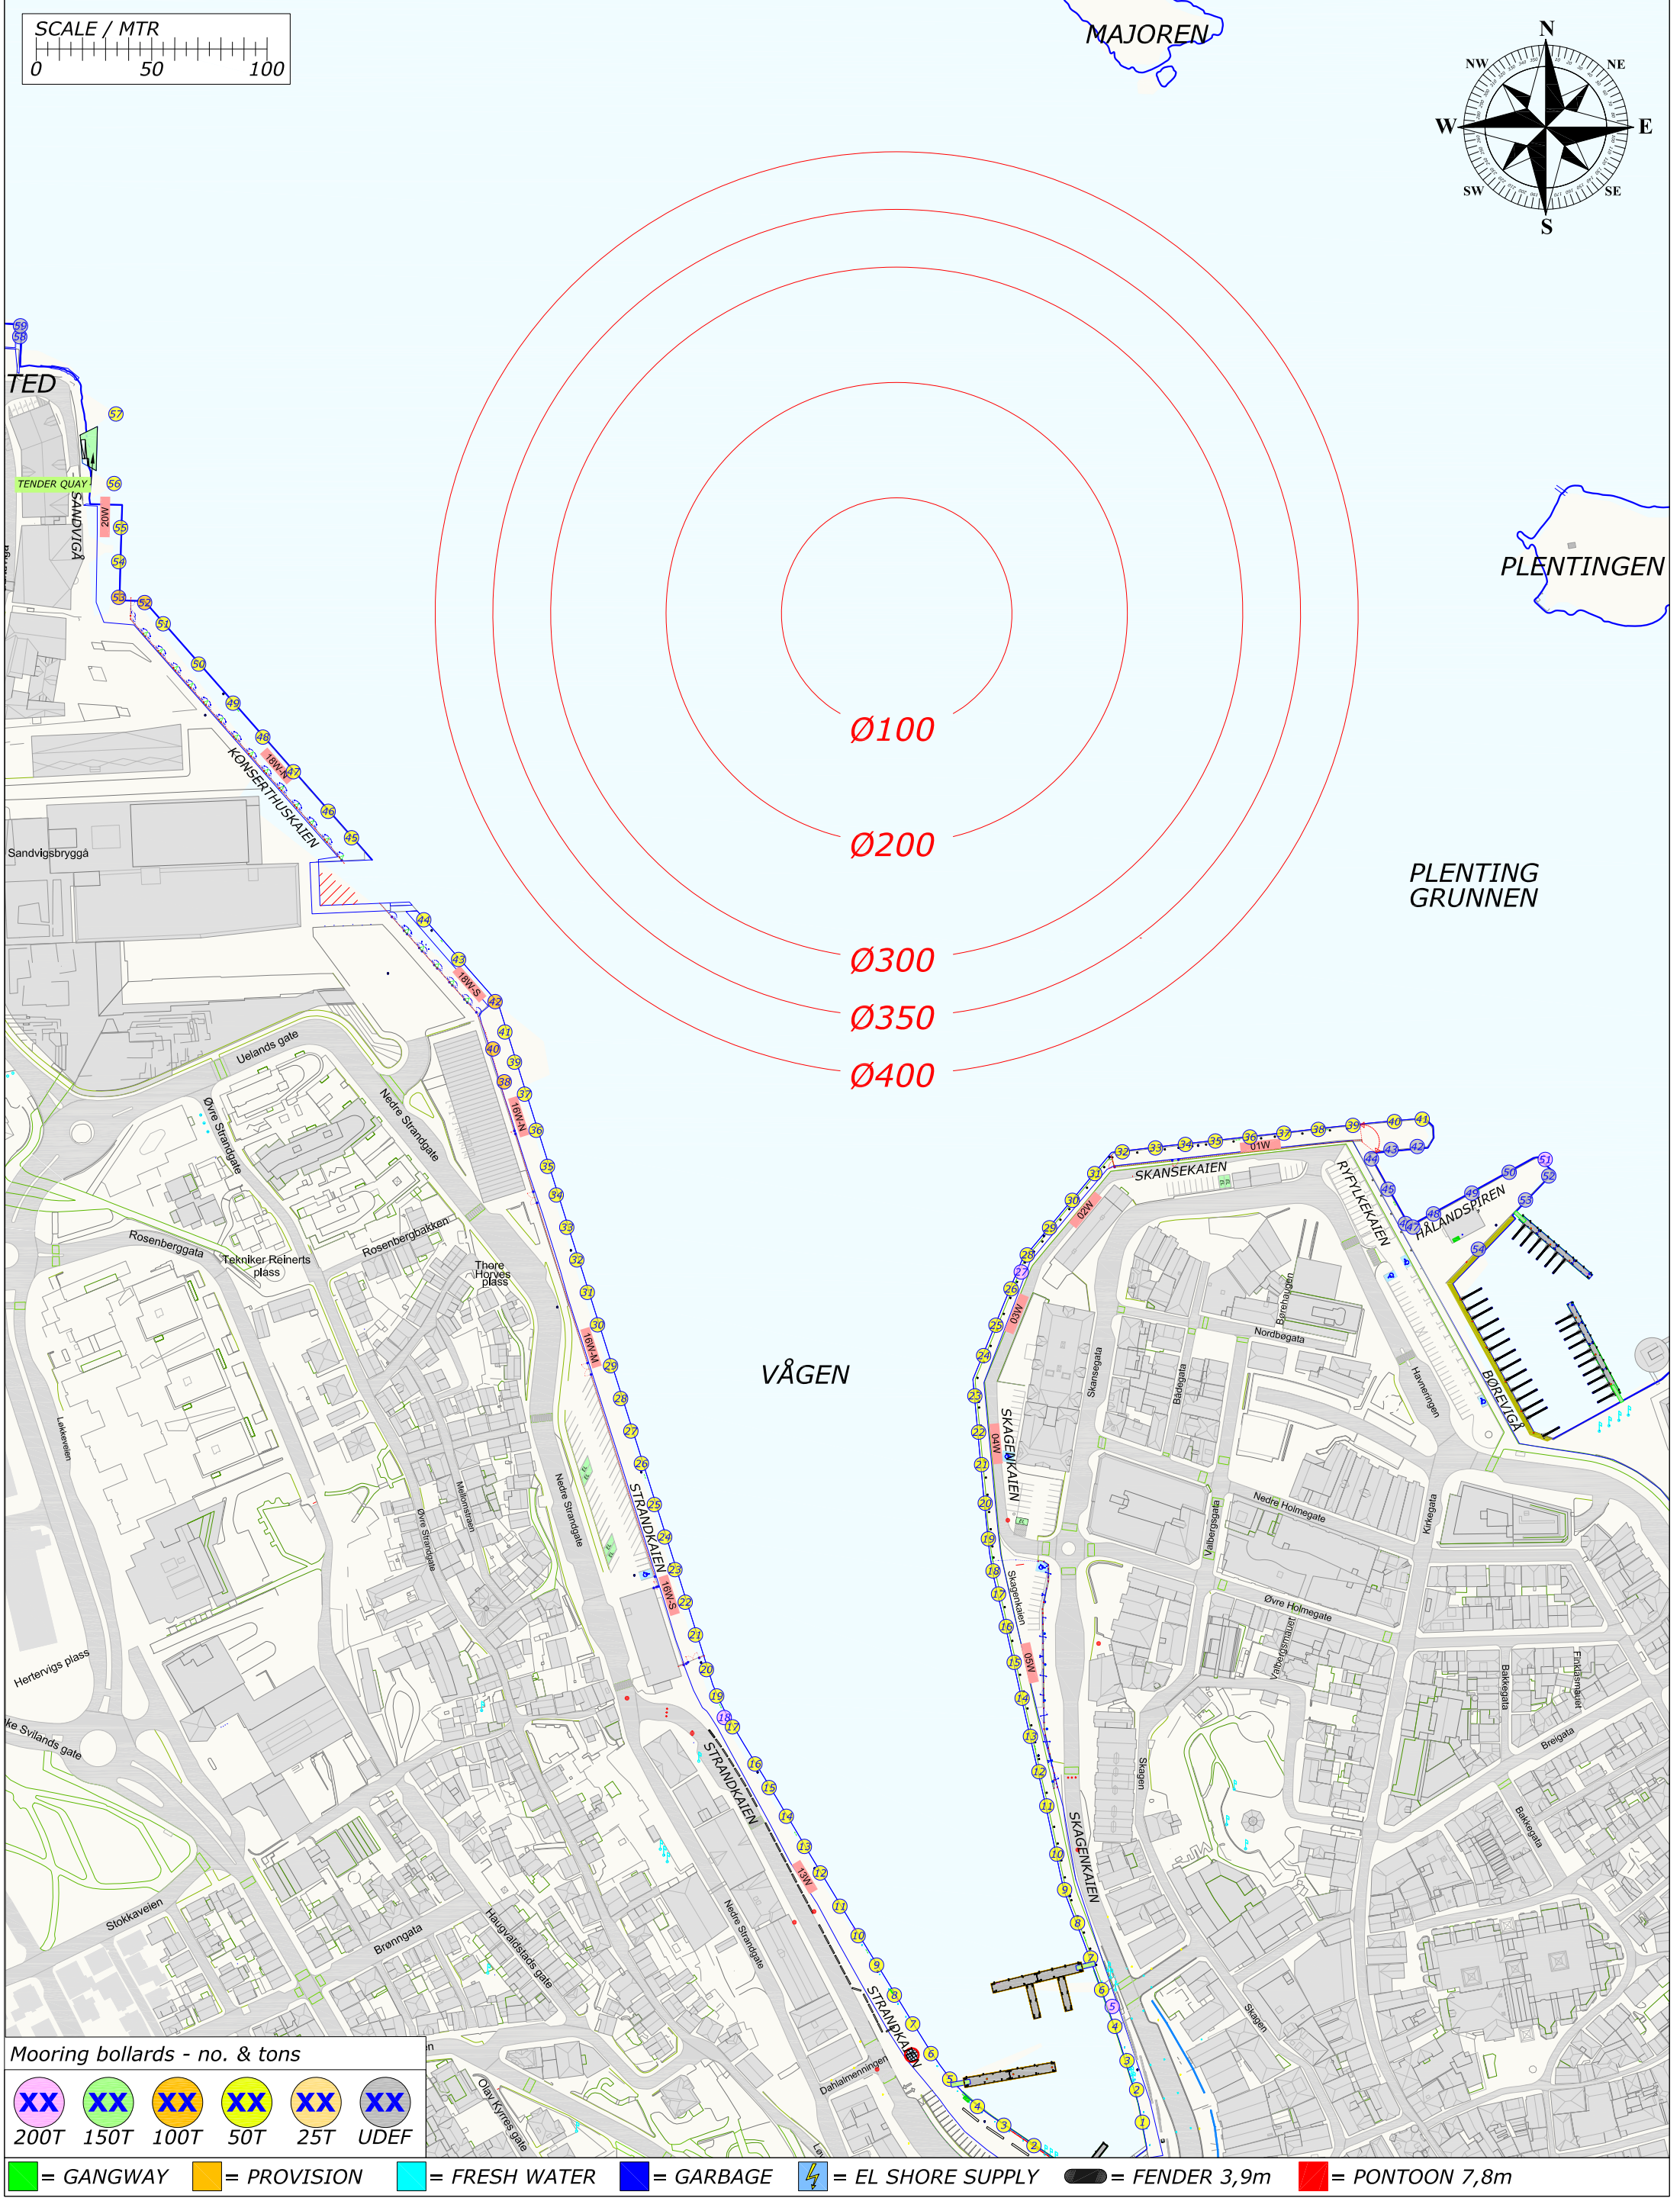

Mooring bollards - no. & tons

XX	XX	XX	XX	XX	XX
200T	150T	100T	50T	25T	UDEF

= GANGWAY	= PROVISION	= FRESH WATER	= GARBAGE	= EL SHORE SUPPLY	= FENDER 3,9m	= PONTOON 7,8m
-----------	-------------	---------------	-----------	-------------------	---------------	----------------

Rev.	Date	Text	Sign
Drawn by R.KARLSEN		Approved by - date	Filename CRUISE-2022.DWG
			Date 0
			Scale 1:2500
 Rutek AS - Seilaskjervegen 11 - 4055 Sola		Title PORT OF STAVANGER BERTHING SKETCH	
		Drawing no.	
		Customer Stavangerregionen Havnedrift AS	Size A3
			Sheet 1/1


BERTHING SKETCH PORT OF STAVANGER

MONDAY 25. APRIL 2022



STAVANGER REGIONEN
Havnedrift AS

REV.NR. 04 - 21.04.2022

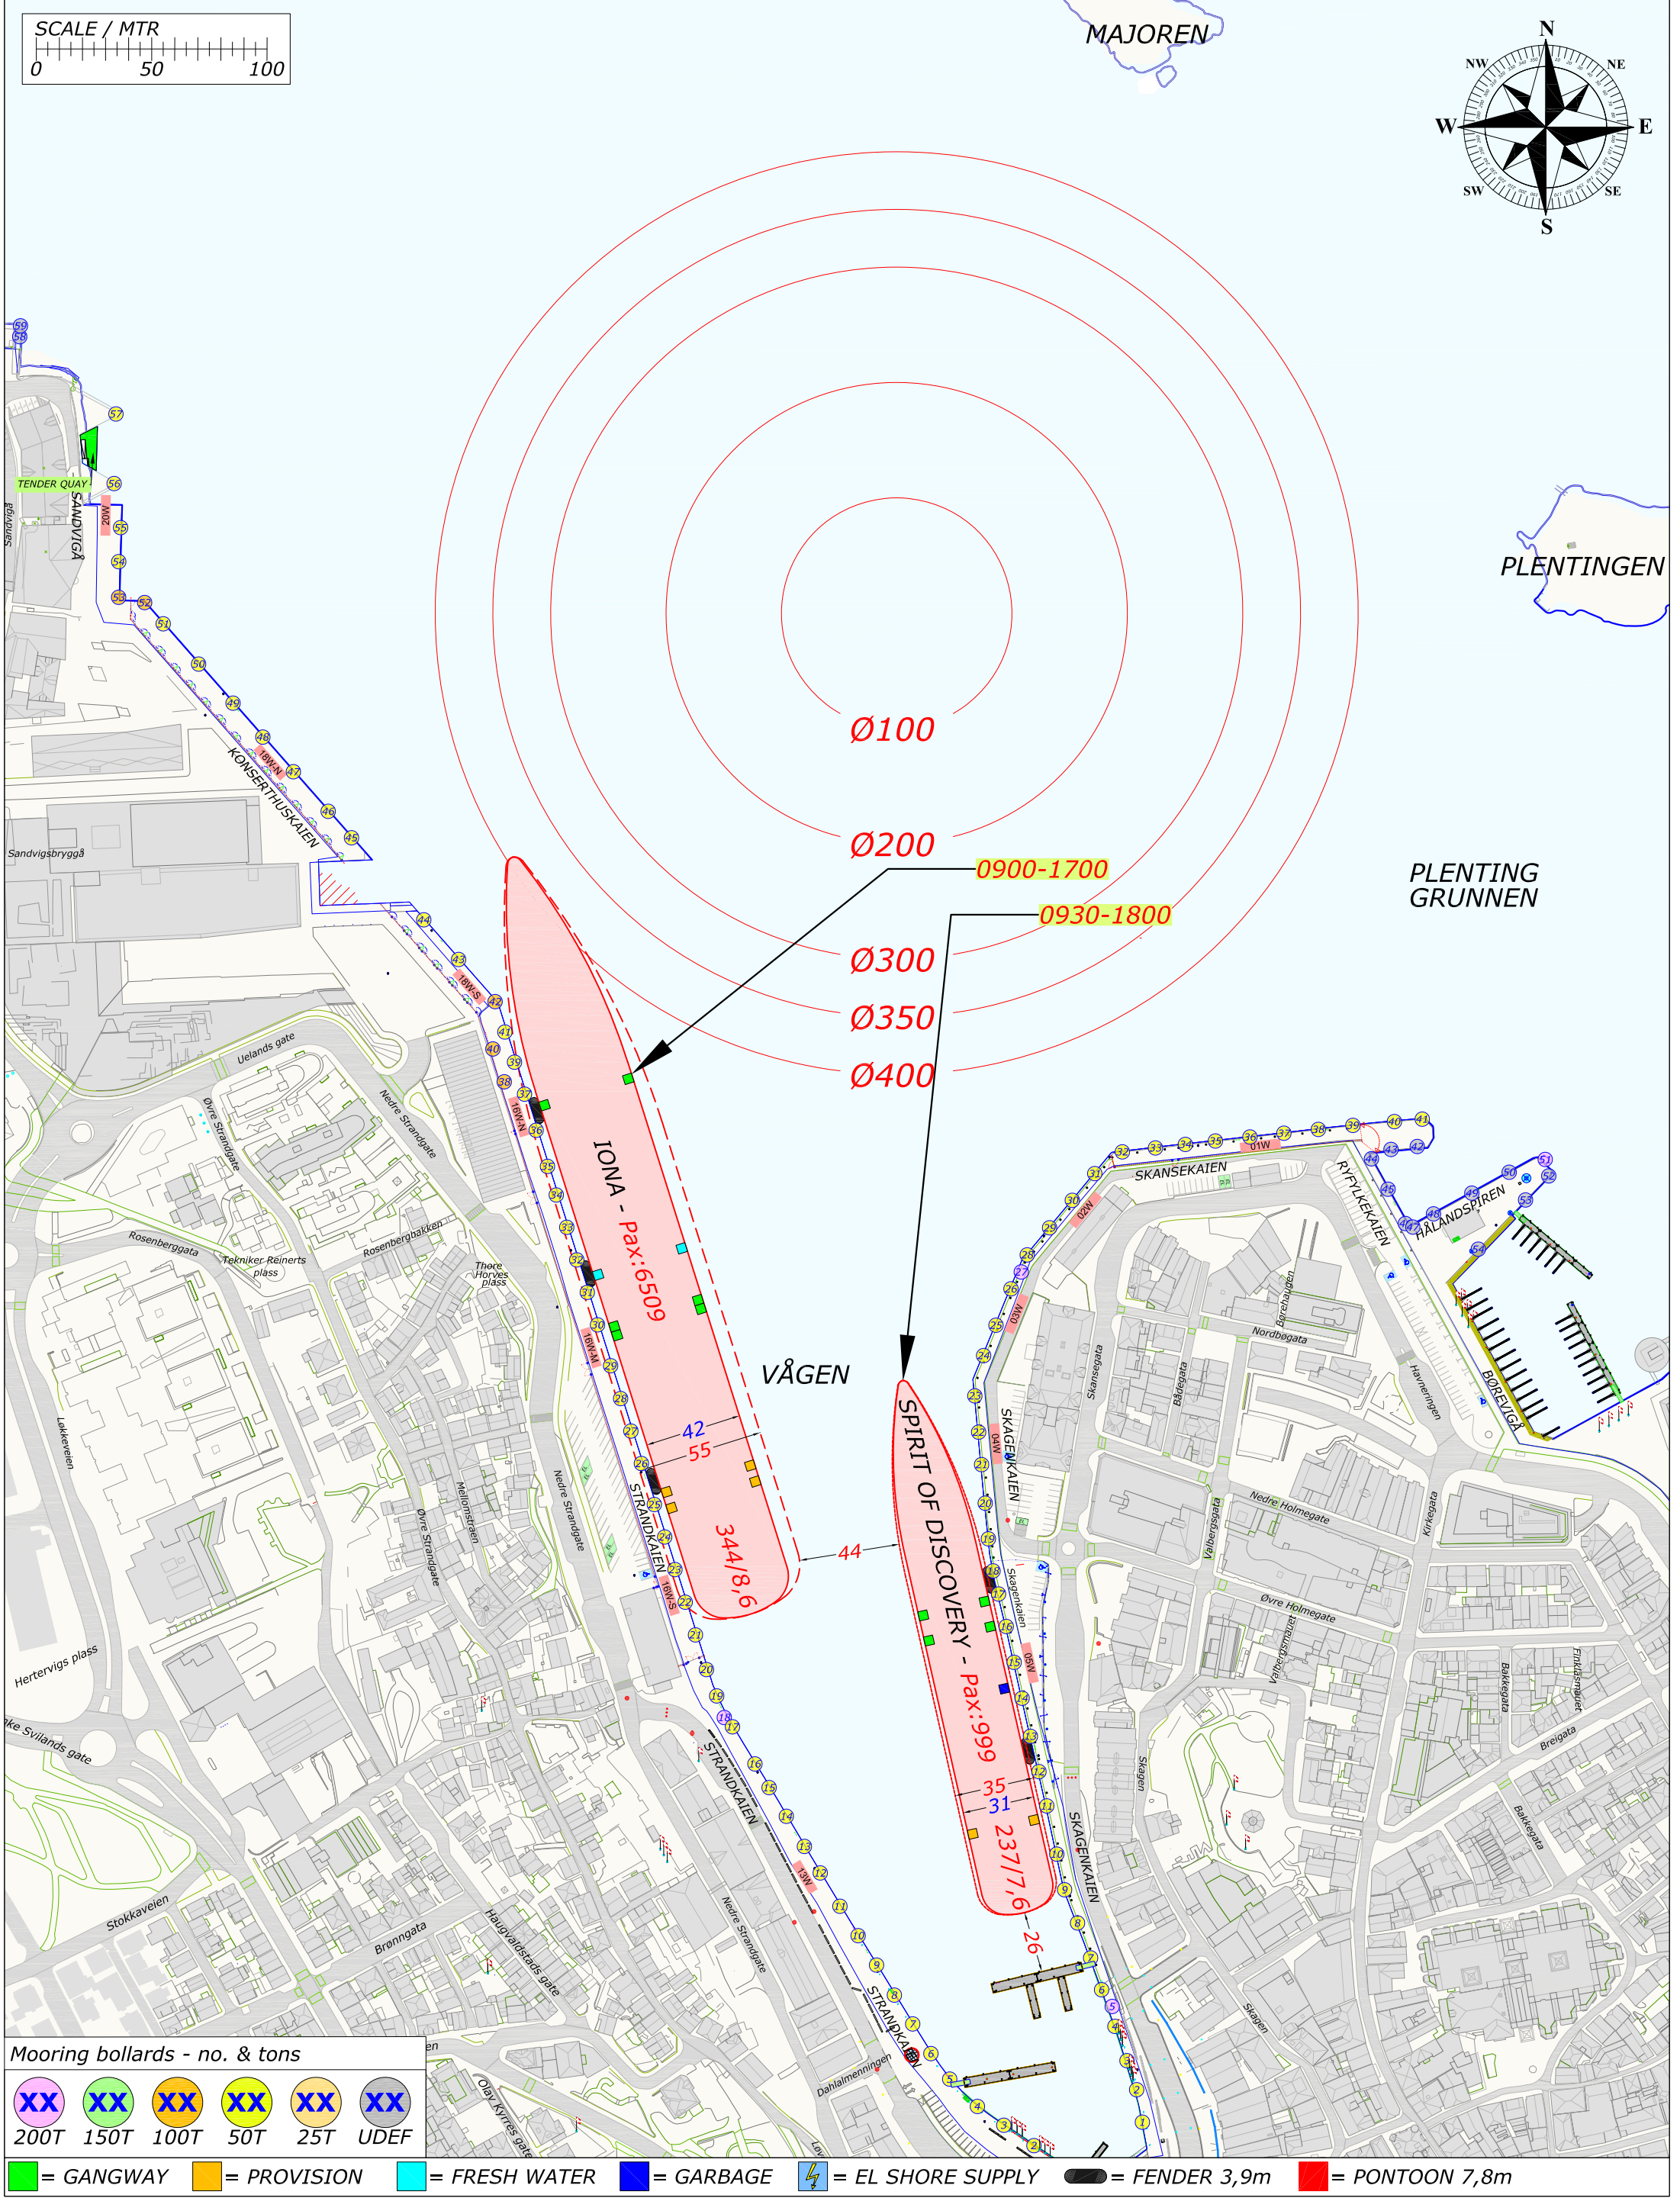

Mooring bollards - no. & tons

XX	XX	XX	XX	XX	XX
200T	150T	100T	50T	25T	UDEF




 = GANGWAY  = PROVISION  = FRESH WATER  = GARBAGE  = EL SHORE SUPPLY  = FENDER 3,9m  = PONTOON 7,8m

Rev.	Date	Text	Sign
Drawn by R.KARLSEN		Approved by - date	Filename CRUISE-2022.DWG
			Date 0
			Scale 1:2500
RUTEK Rutek AS - Seilaskjervegen 11 - 4055 Sola		Title PORT OF STAVANGER BERTHING SKETCH	
		Customer Stavangerregionen Havnedrift AS	Drawing no. Size A3 Sheet 1/1

BERTHING SKETCH PORT OF STAVANGER
TUESDAY 26. APRIL 2022



REV.NR. 01 - 01.01.2022

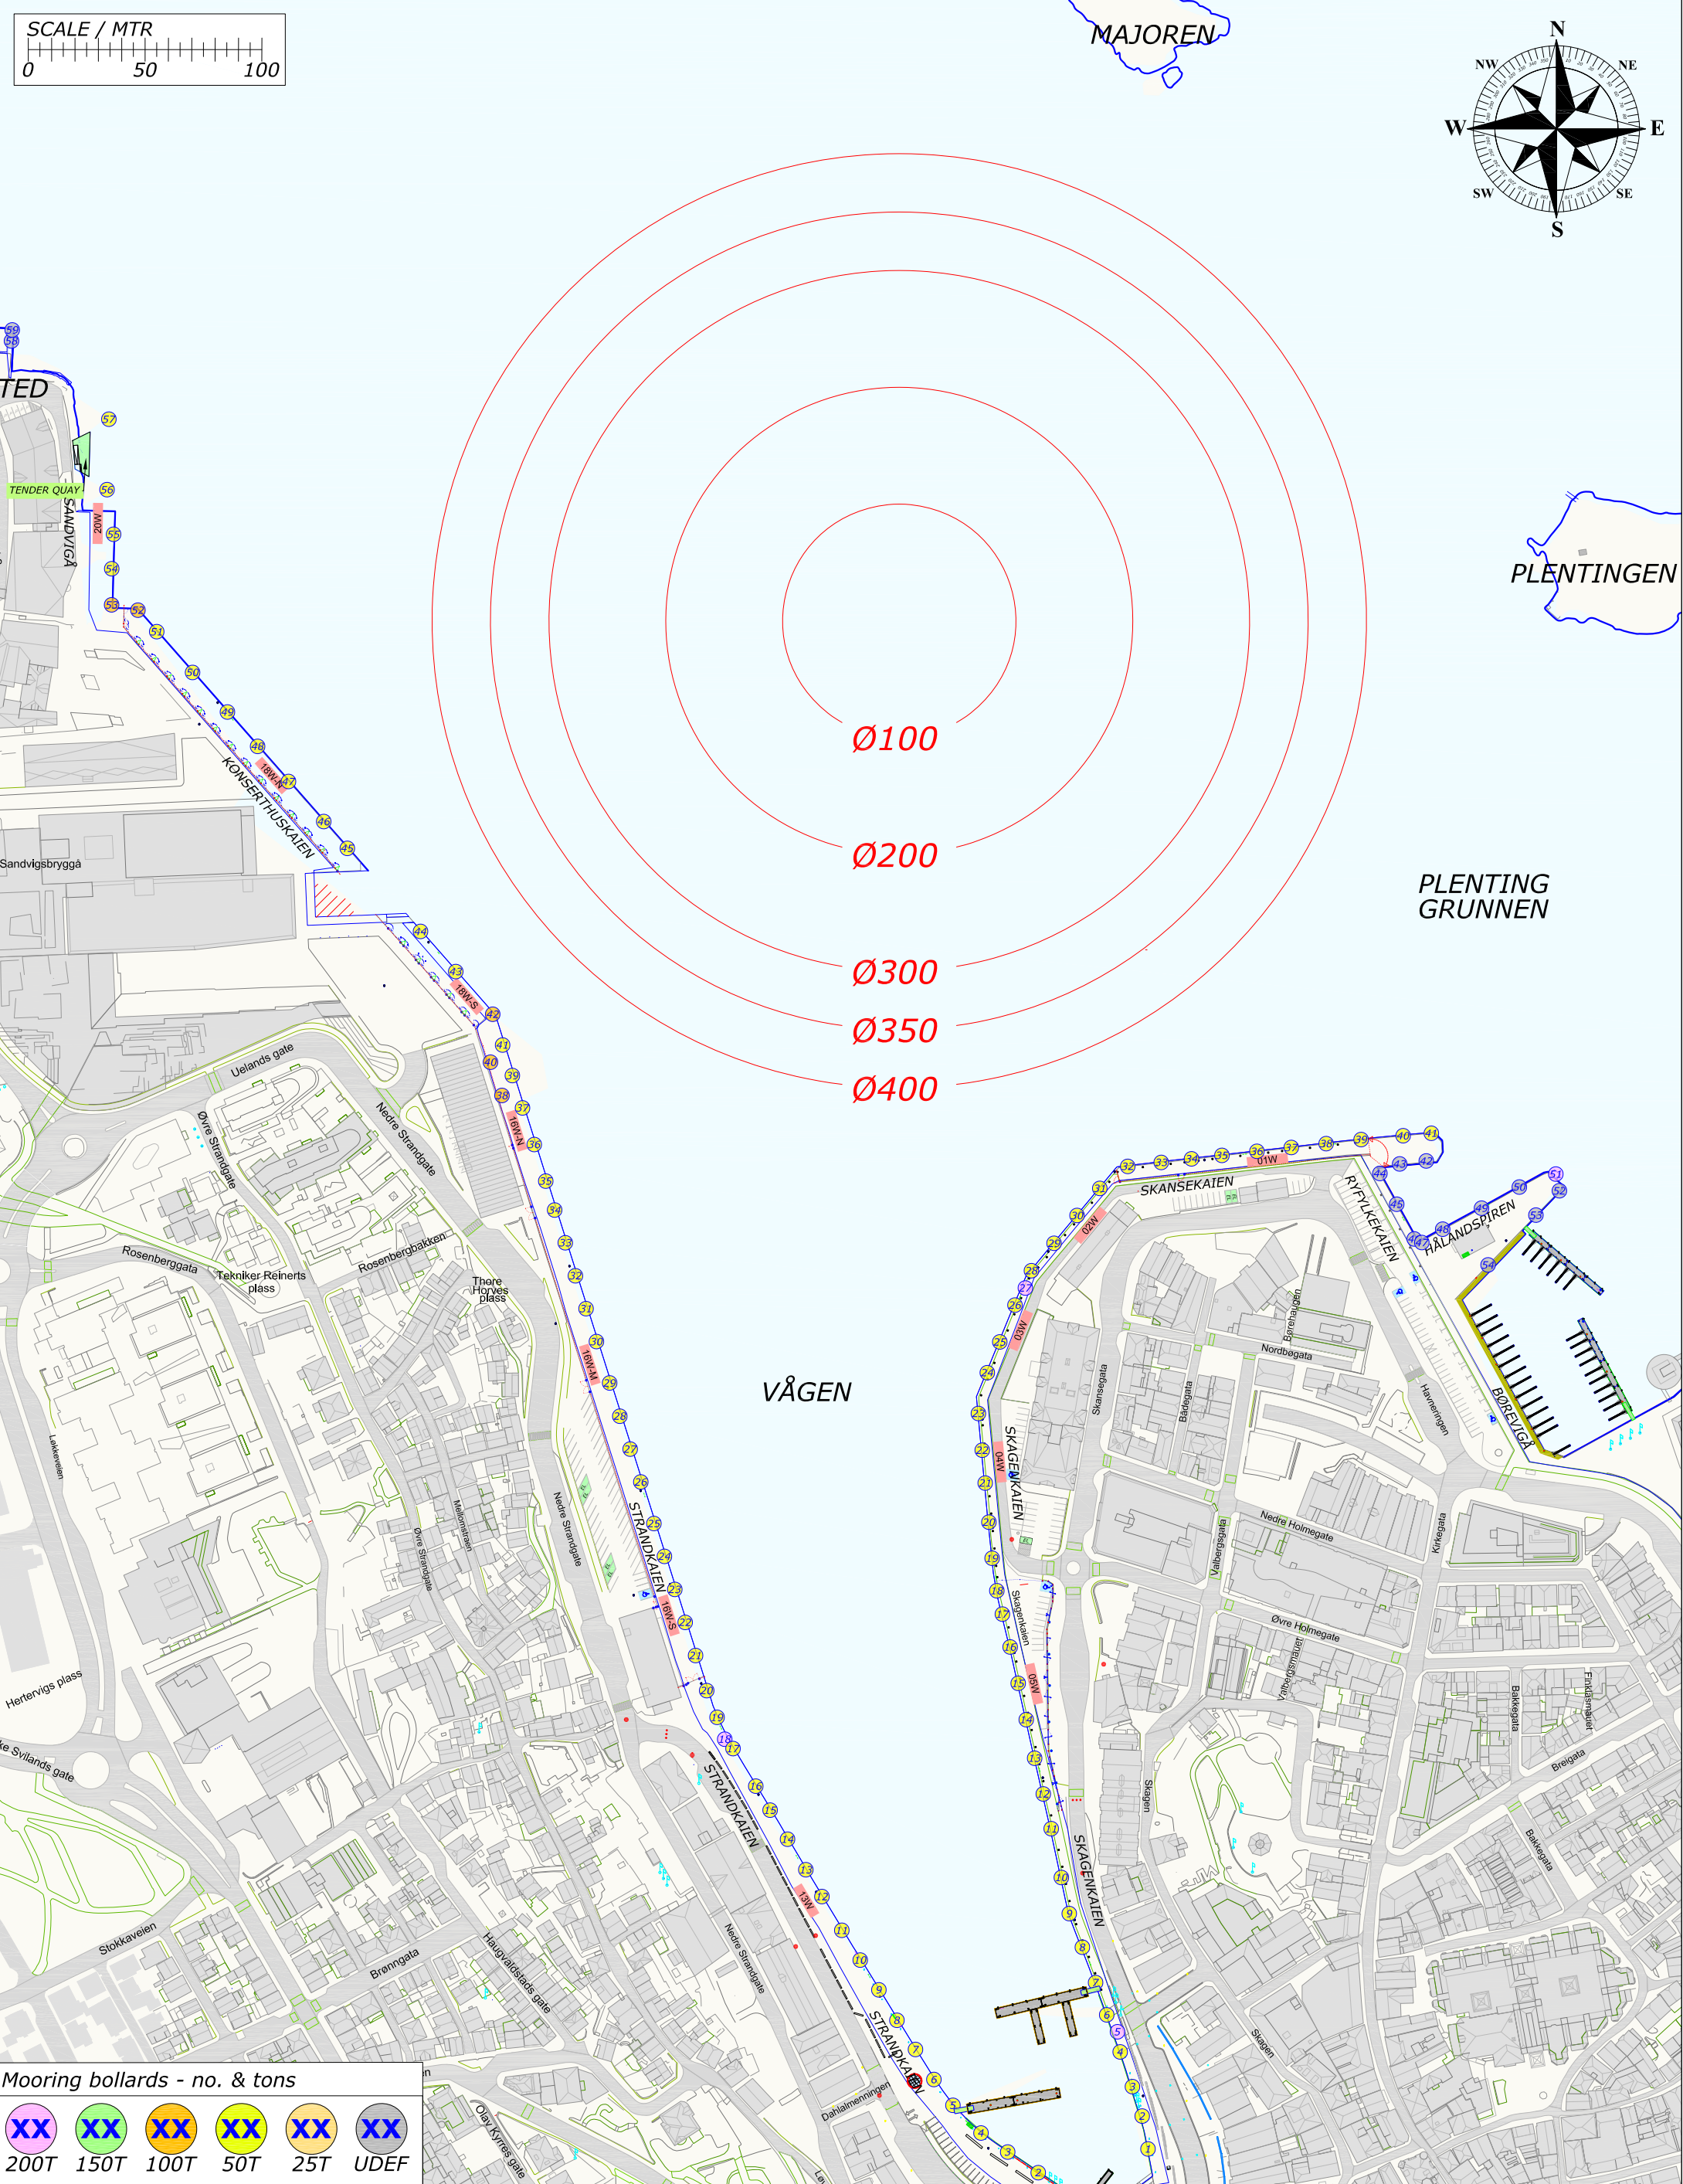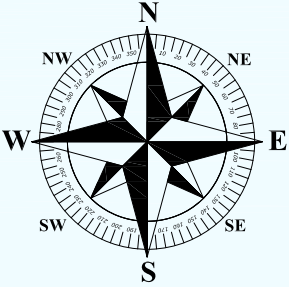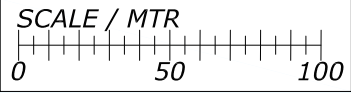

Mooring bollards - no. & tons

XX	XX	XX	XX	XX	XX
200T	150T	100T	50T	25T	UDEF

= GANGWAY = PROVISION = FRESH WATER = GARBAGE = EL SHORE SUPPLY = FENDER 3,9m = PONTON 7,8m

Rev.	Date	Text	Sign
Drawn by R.KARLSEN		Approved by - date	Filename CRUISE-2022.DWG
			Date 0
			Scale 1:2500
RUTEK Rutek AS - Seilaskjervegen 11 - 4055 Sola		Title PORT OF STAVANGER BERTHING SKETCH	
		Drawing no.	
		Customer Stavangerregionen Havnedrift AS	Size A3
			Sheet 1/1


BERTHING SKETCH PORT OF STAVANGER

WEDNESDAY 27. APRIL 2022

REV.NR. 02 - 21.03.2022



STAVANGER
REGIONEN
Havnedrift AS

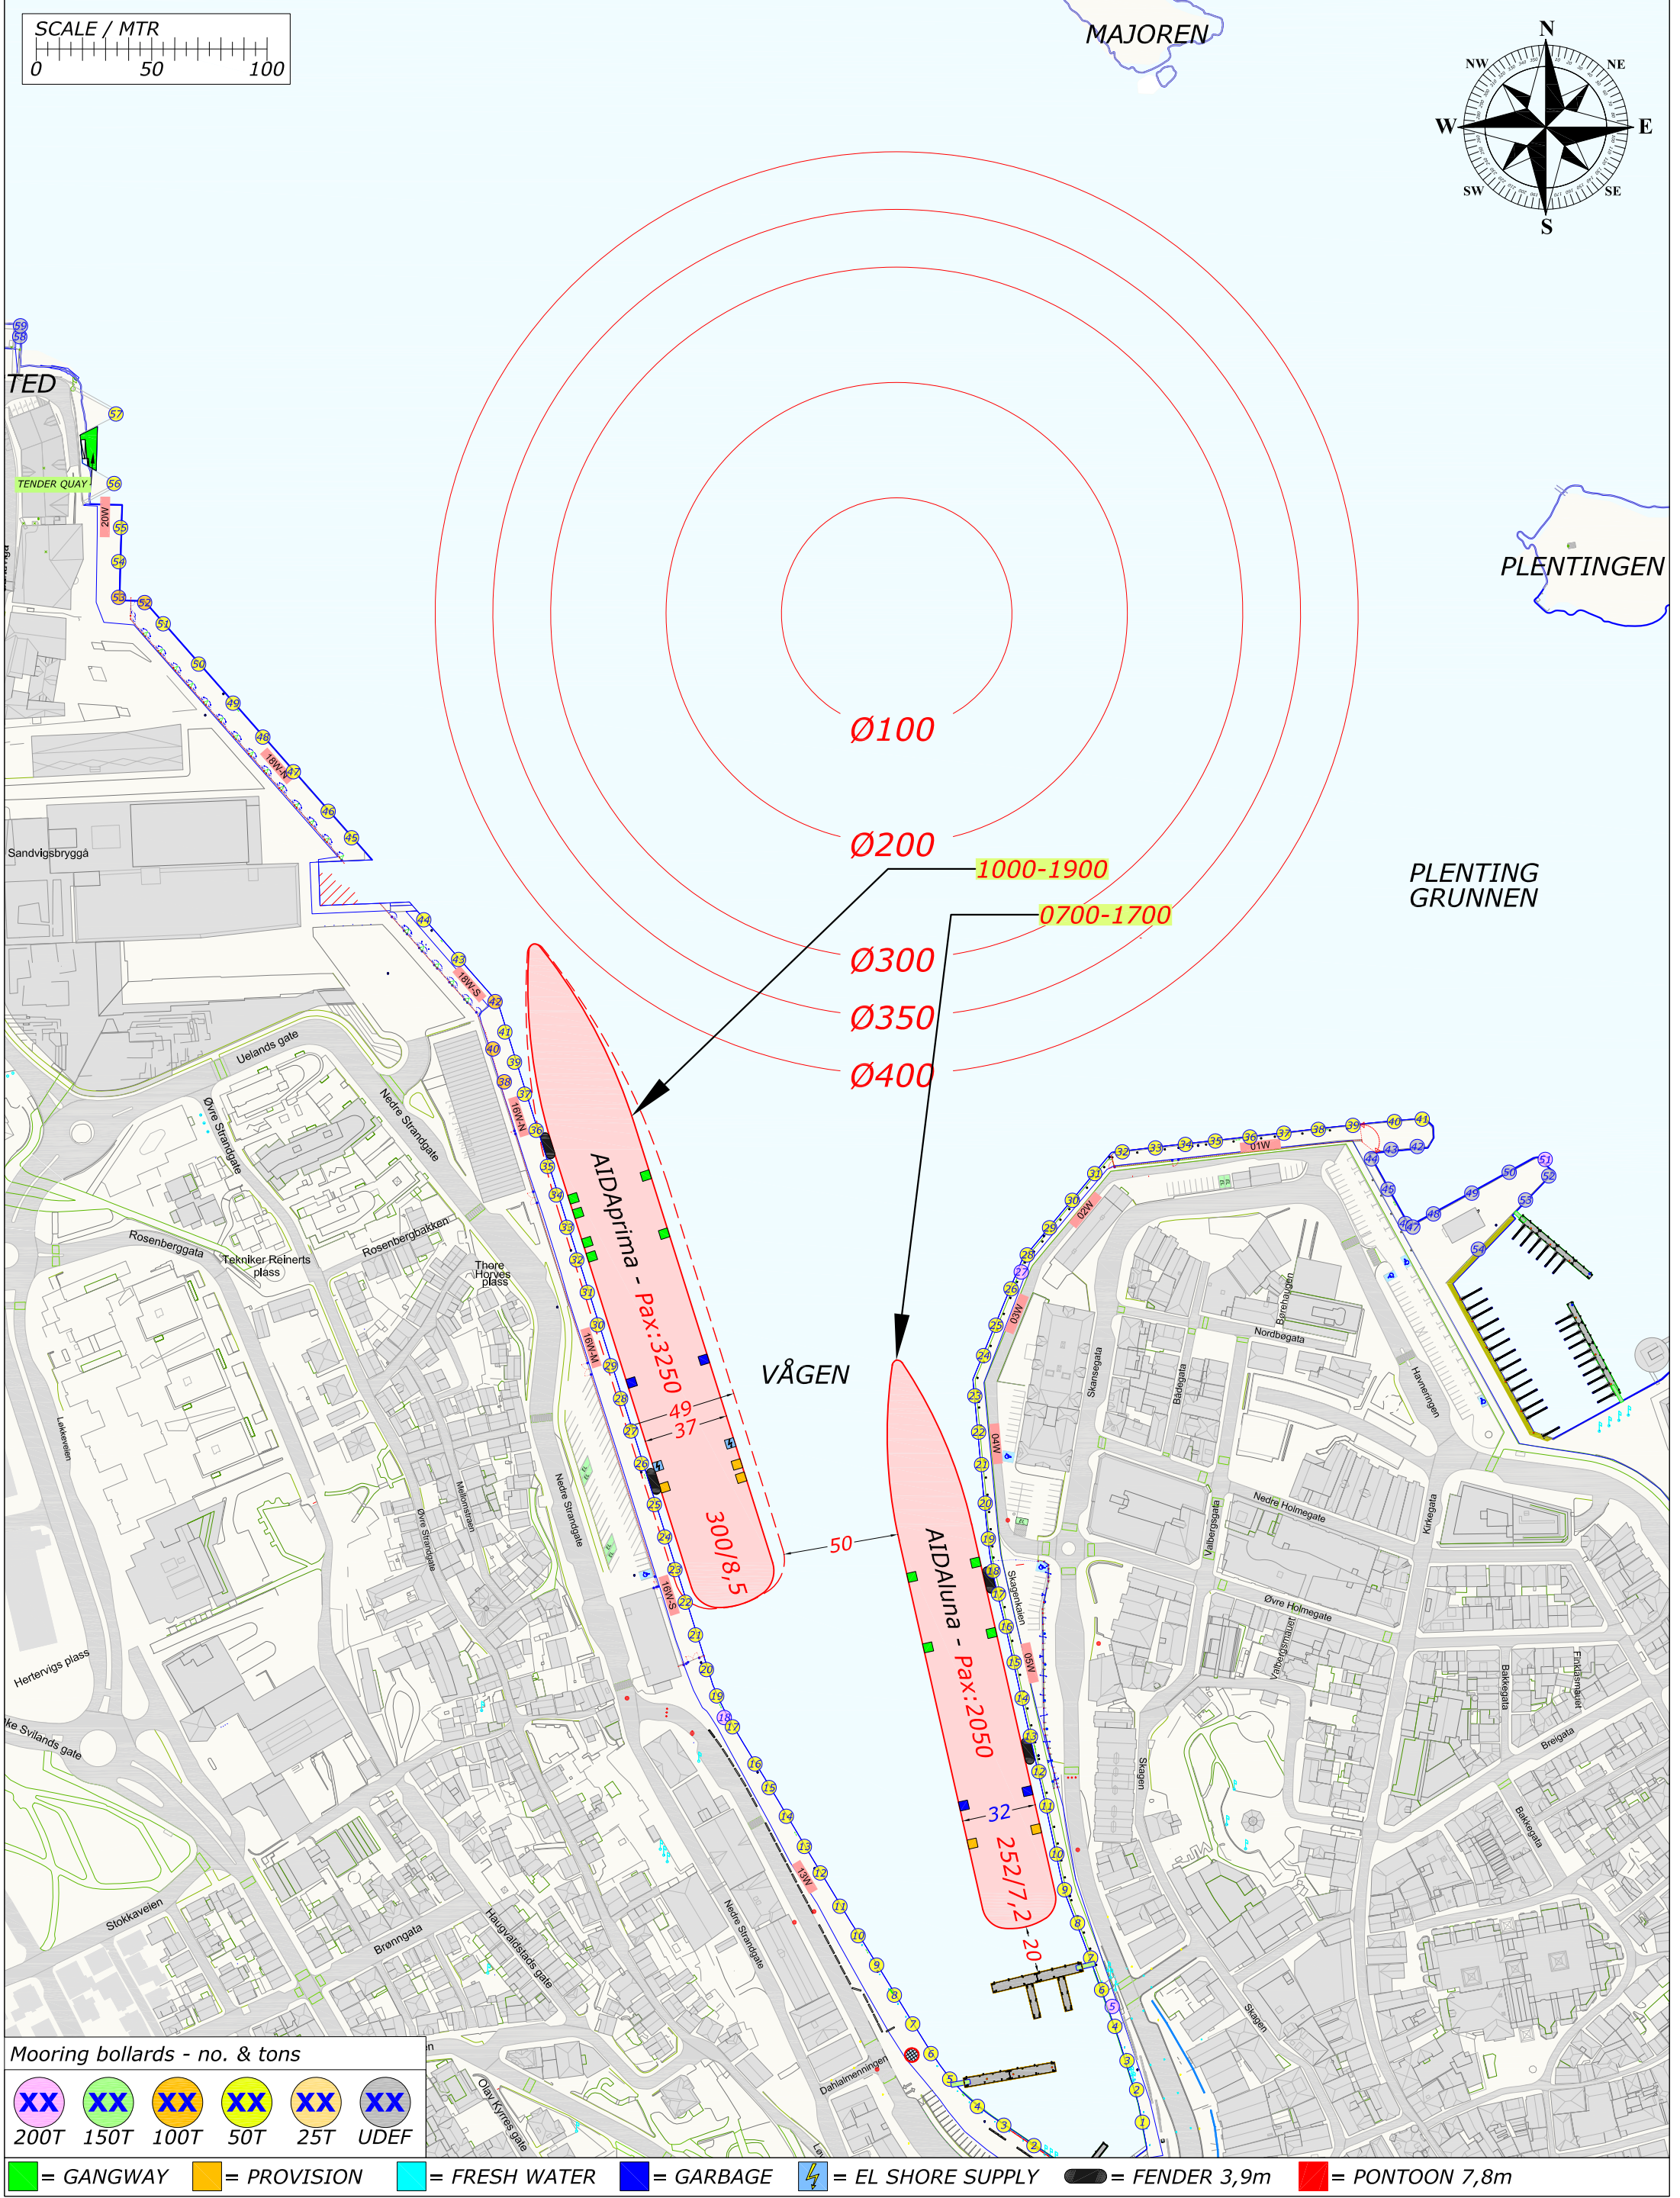

Mooring bollards - no. & tons

XX	XX	XX	XX	XX	XX
200T	150T	100T	50T	25T	UDEF

Legend:

- GANGWAY
- PROVISION
- FRESH WATER
- GARBAGE
- EL SHORE SUPPLY
- FENDER 3,9m
- PONTON 7,8m


Rev.	Date	Text	Sign
Drawn by R.KARLSEN		Approved by - date	Filename CRUISE-2022.DWG
			Date 0
			Scale 1:2500
RUTEK Rutek AS - Seilaskjervegen 11 - 4055 Sola		Title PORT OF STAVANGER BERTHING SKETCH	
		Drawing no.	
		Customer Stavangerregionen Havnedrift AS	Size A3
			Sheet 1/1

BERTHING SKETCH PORT OF STAVANGER

THURSDAY 28. APRIL 2022

REV.NR. 01 - 01.01.2022

**STAVANGER REGIONEN**
Havnedrift AS

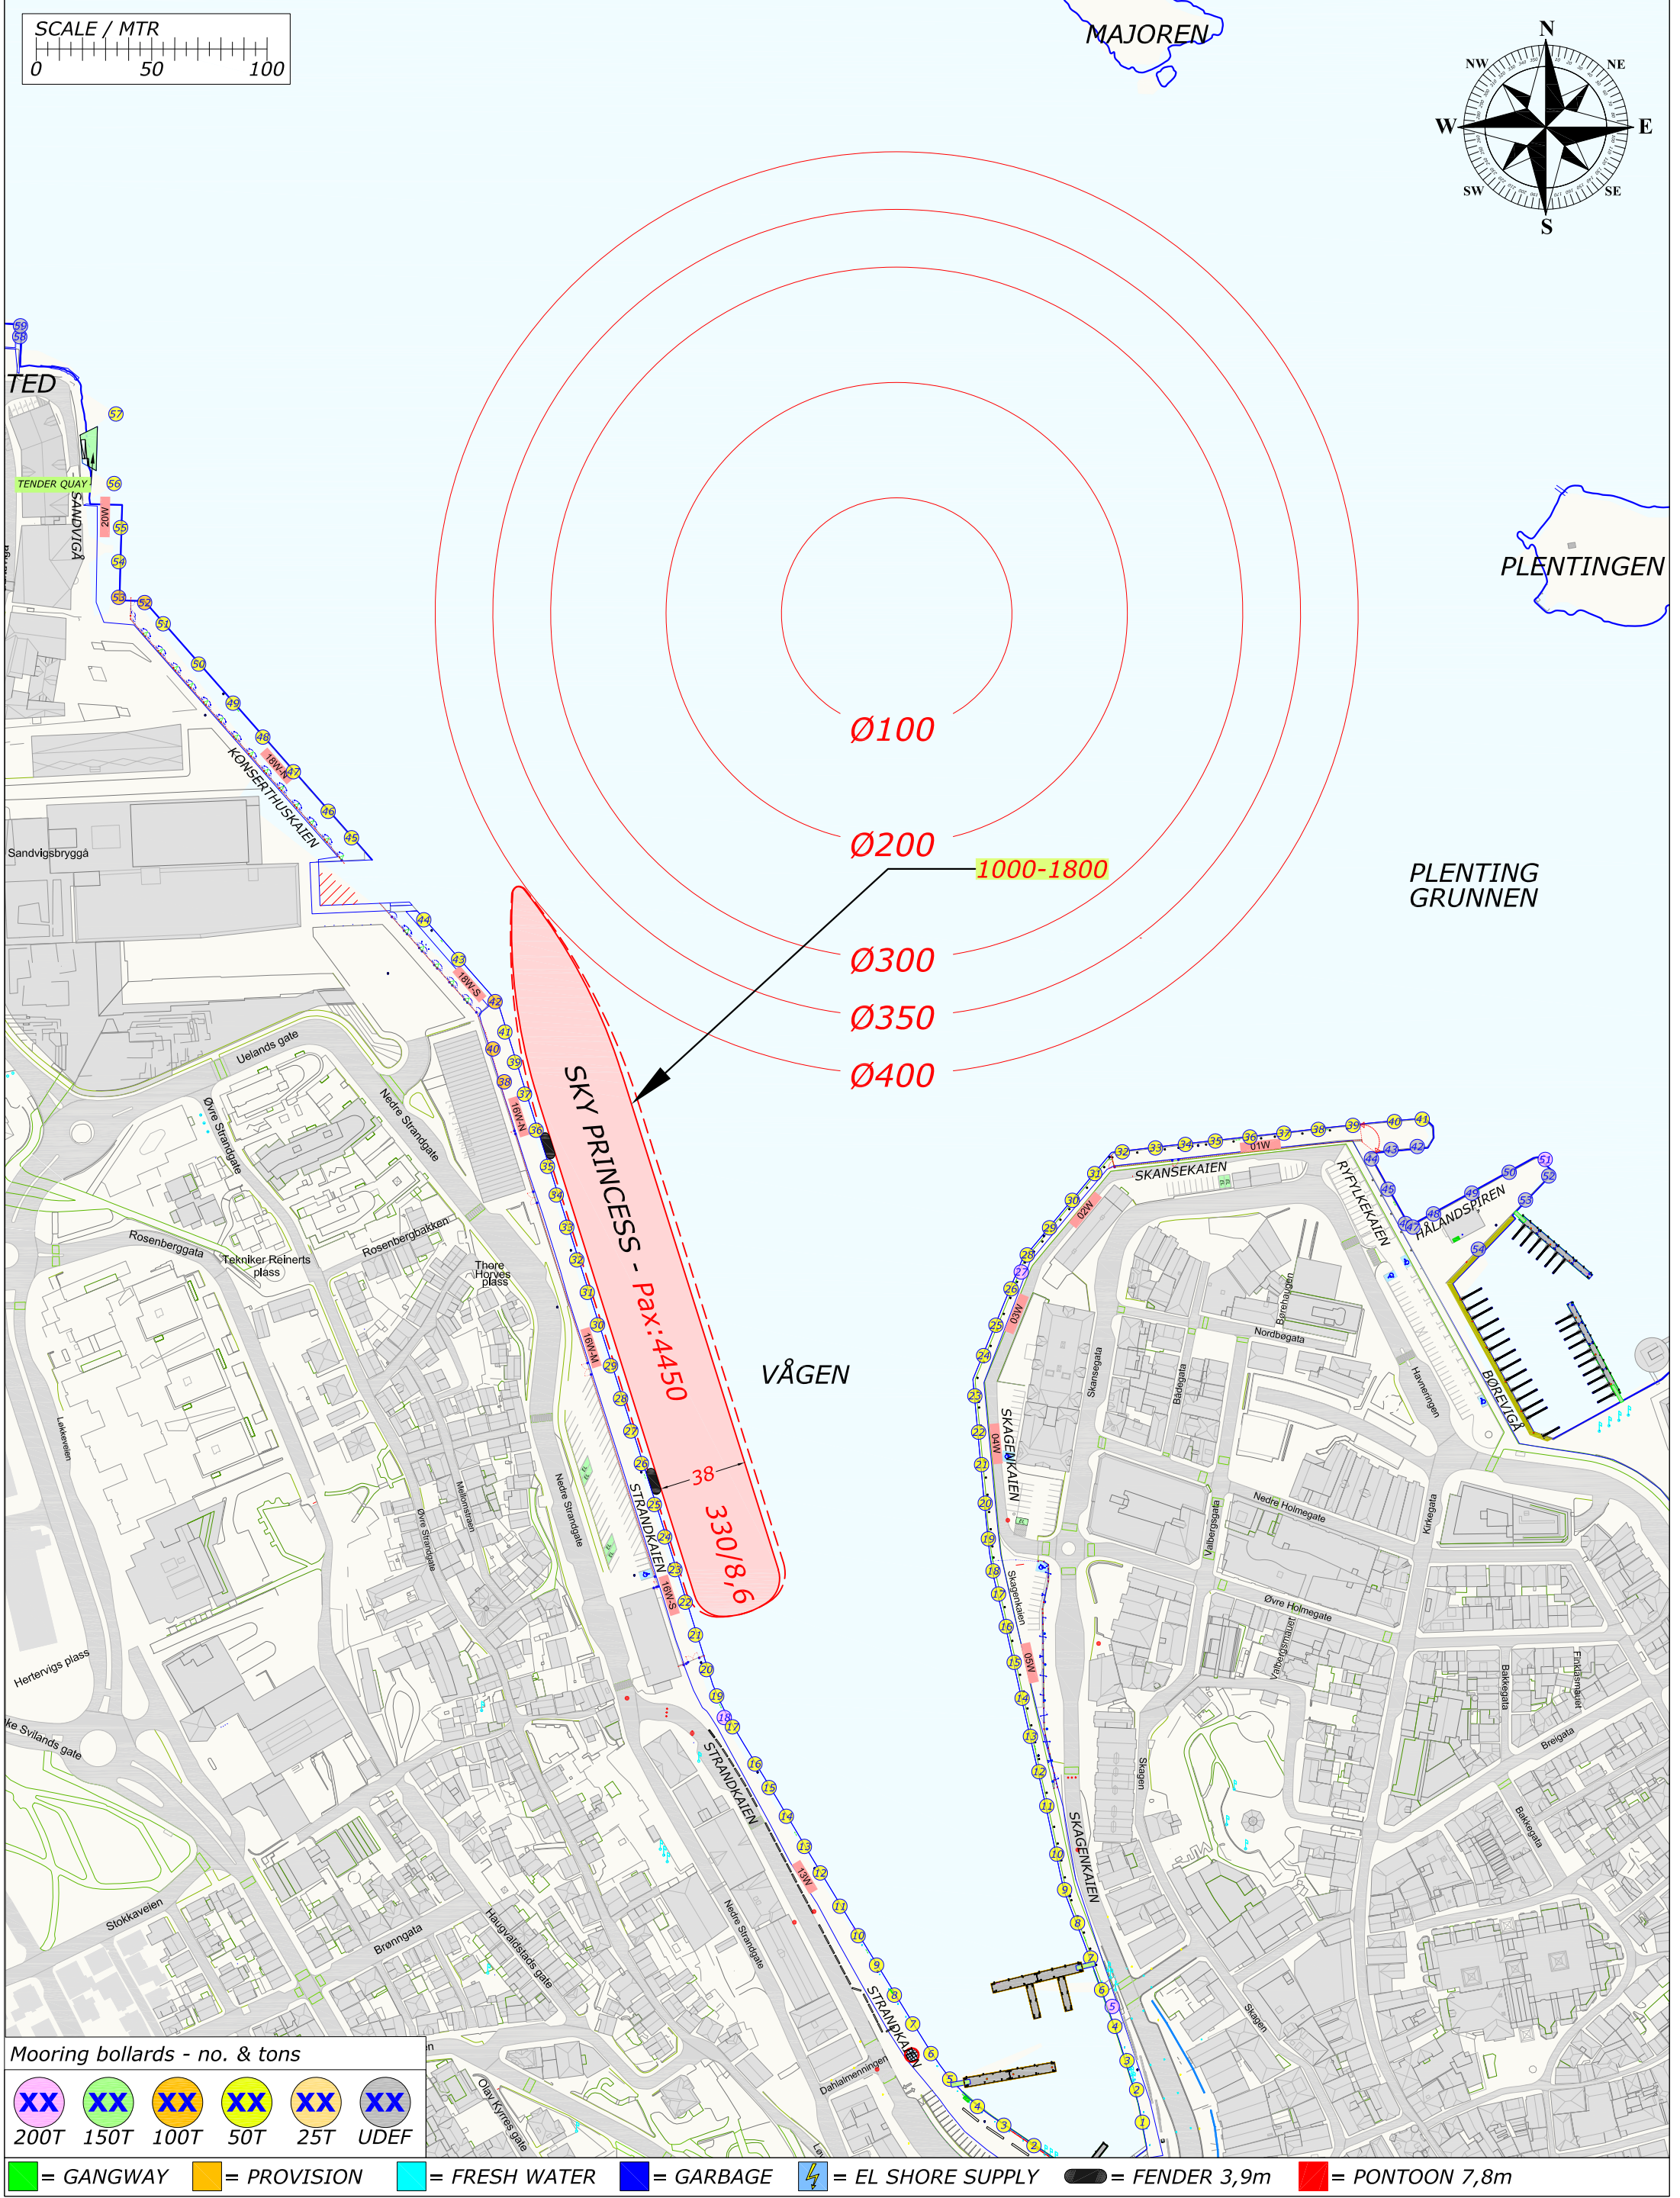

Mooring bollards - no. & tons

XX	XX	XX	XX	XX	XX
200T	150T	100T	50T	25T	UDEF

	= GANGWAY		= PROVISION		= FRESH WATER		= GARBAGE		= EL SHORE SUPPLY		= FENDER 3,9m		= PONTOON 7,8m
--	-----------	--	-------------	--	---------------	--	-----------	--	-------------------	--	---------------	--	----------------

Rev.	Date	Text	Sign
Drawn by R.KARLSEN		Approved by - date	Filename CRUISE-2022.DWG
			Date 0
			Scale 1:2500
RUTEK Rutek AS - Seilaskjervegen 11 - 4055 Sola		Title PORT OF STAVANGER BERTHING SKETCH	
		Customer Stavangerregionen Havnedrift AS	Drawing no. Size A3 Sheet 1/1


BERTHING SKETCH PORT OF STAVANGER

FRIDAY 29. APRIL 2022



STAVANGER REGIONEN
Havnedrift AS

REV.NR. 01 - 01.01.2022

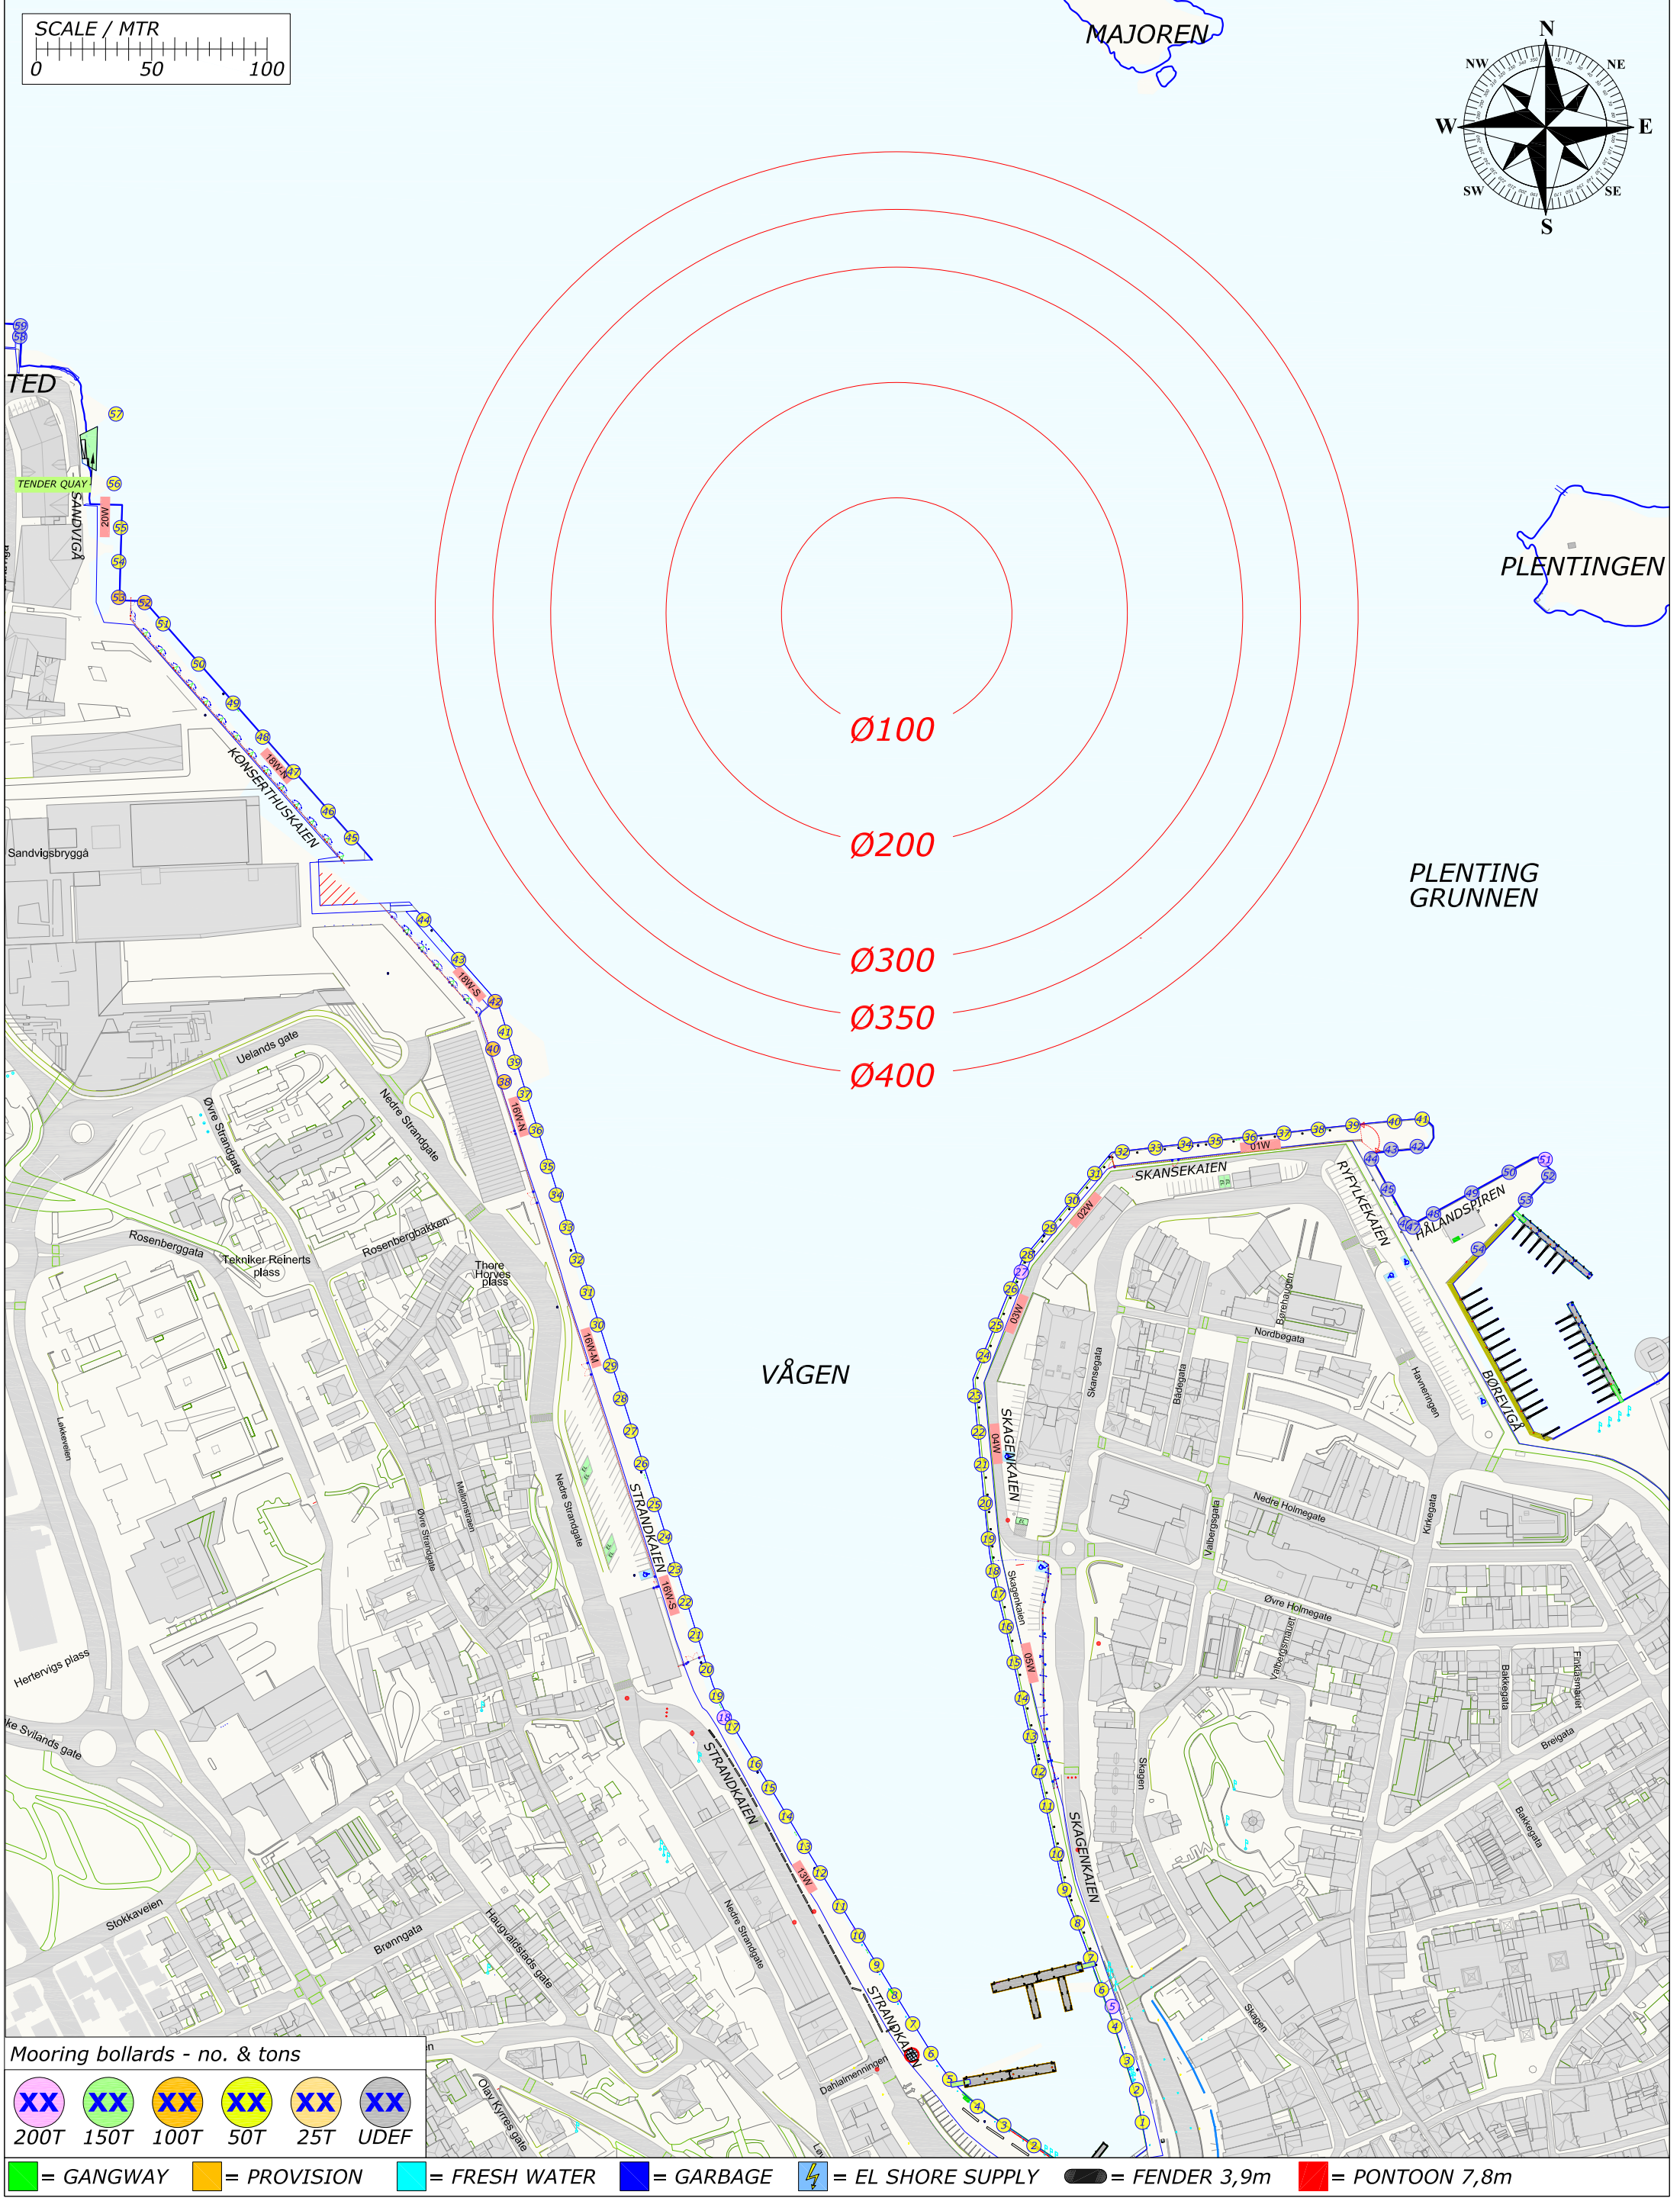

Mooring bollards - no. & tons

XX	XX	XX	XX	XX	XX
200T	150T	100T	50T	25T	UDEF




= GANGWAY	= PROVISION	= FRESH WATER	= GARBAGE	= EL SHORE SUPPLY	= FENDER 3,9m	= PONTOON 7,8m
-----------	-------------	---------------	-----------	-------------------	---------------	----------------

Rev.	Date	Text		Sign	
Drawn by R.KARLSEN		Approved by - date		Filename CRUISE-2022.DWG	Scale 1:2500
 Rutek AS - Seilaskjervegen 11 - 4055 Sola		Title PORT OF STAVANGER BERTHING SKETCH		Drawing no.	
		Customer Stavangerregionen Havnedrift AS		Size A3	Sheet 1/1

BERTHING SKETCH PORT OF STAVANGER
SATURDAY 30. APRIL 2022



REV.NR. 01 - 01.01.2022

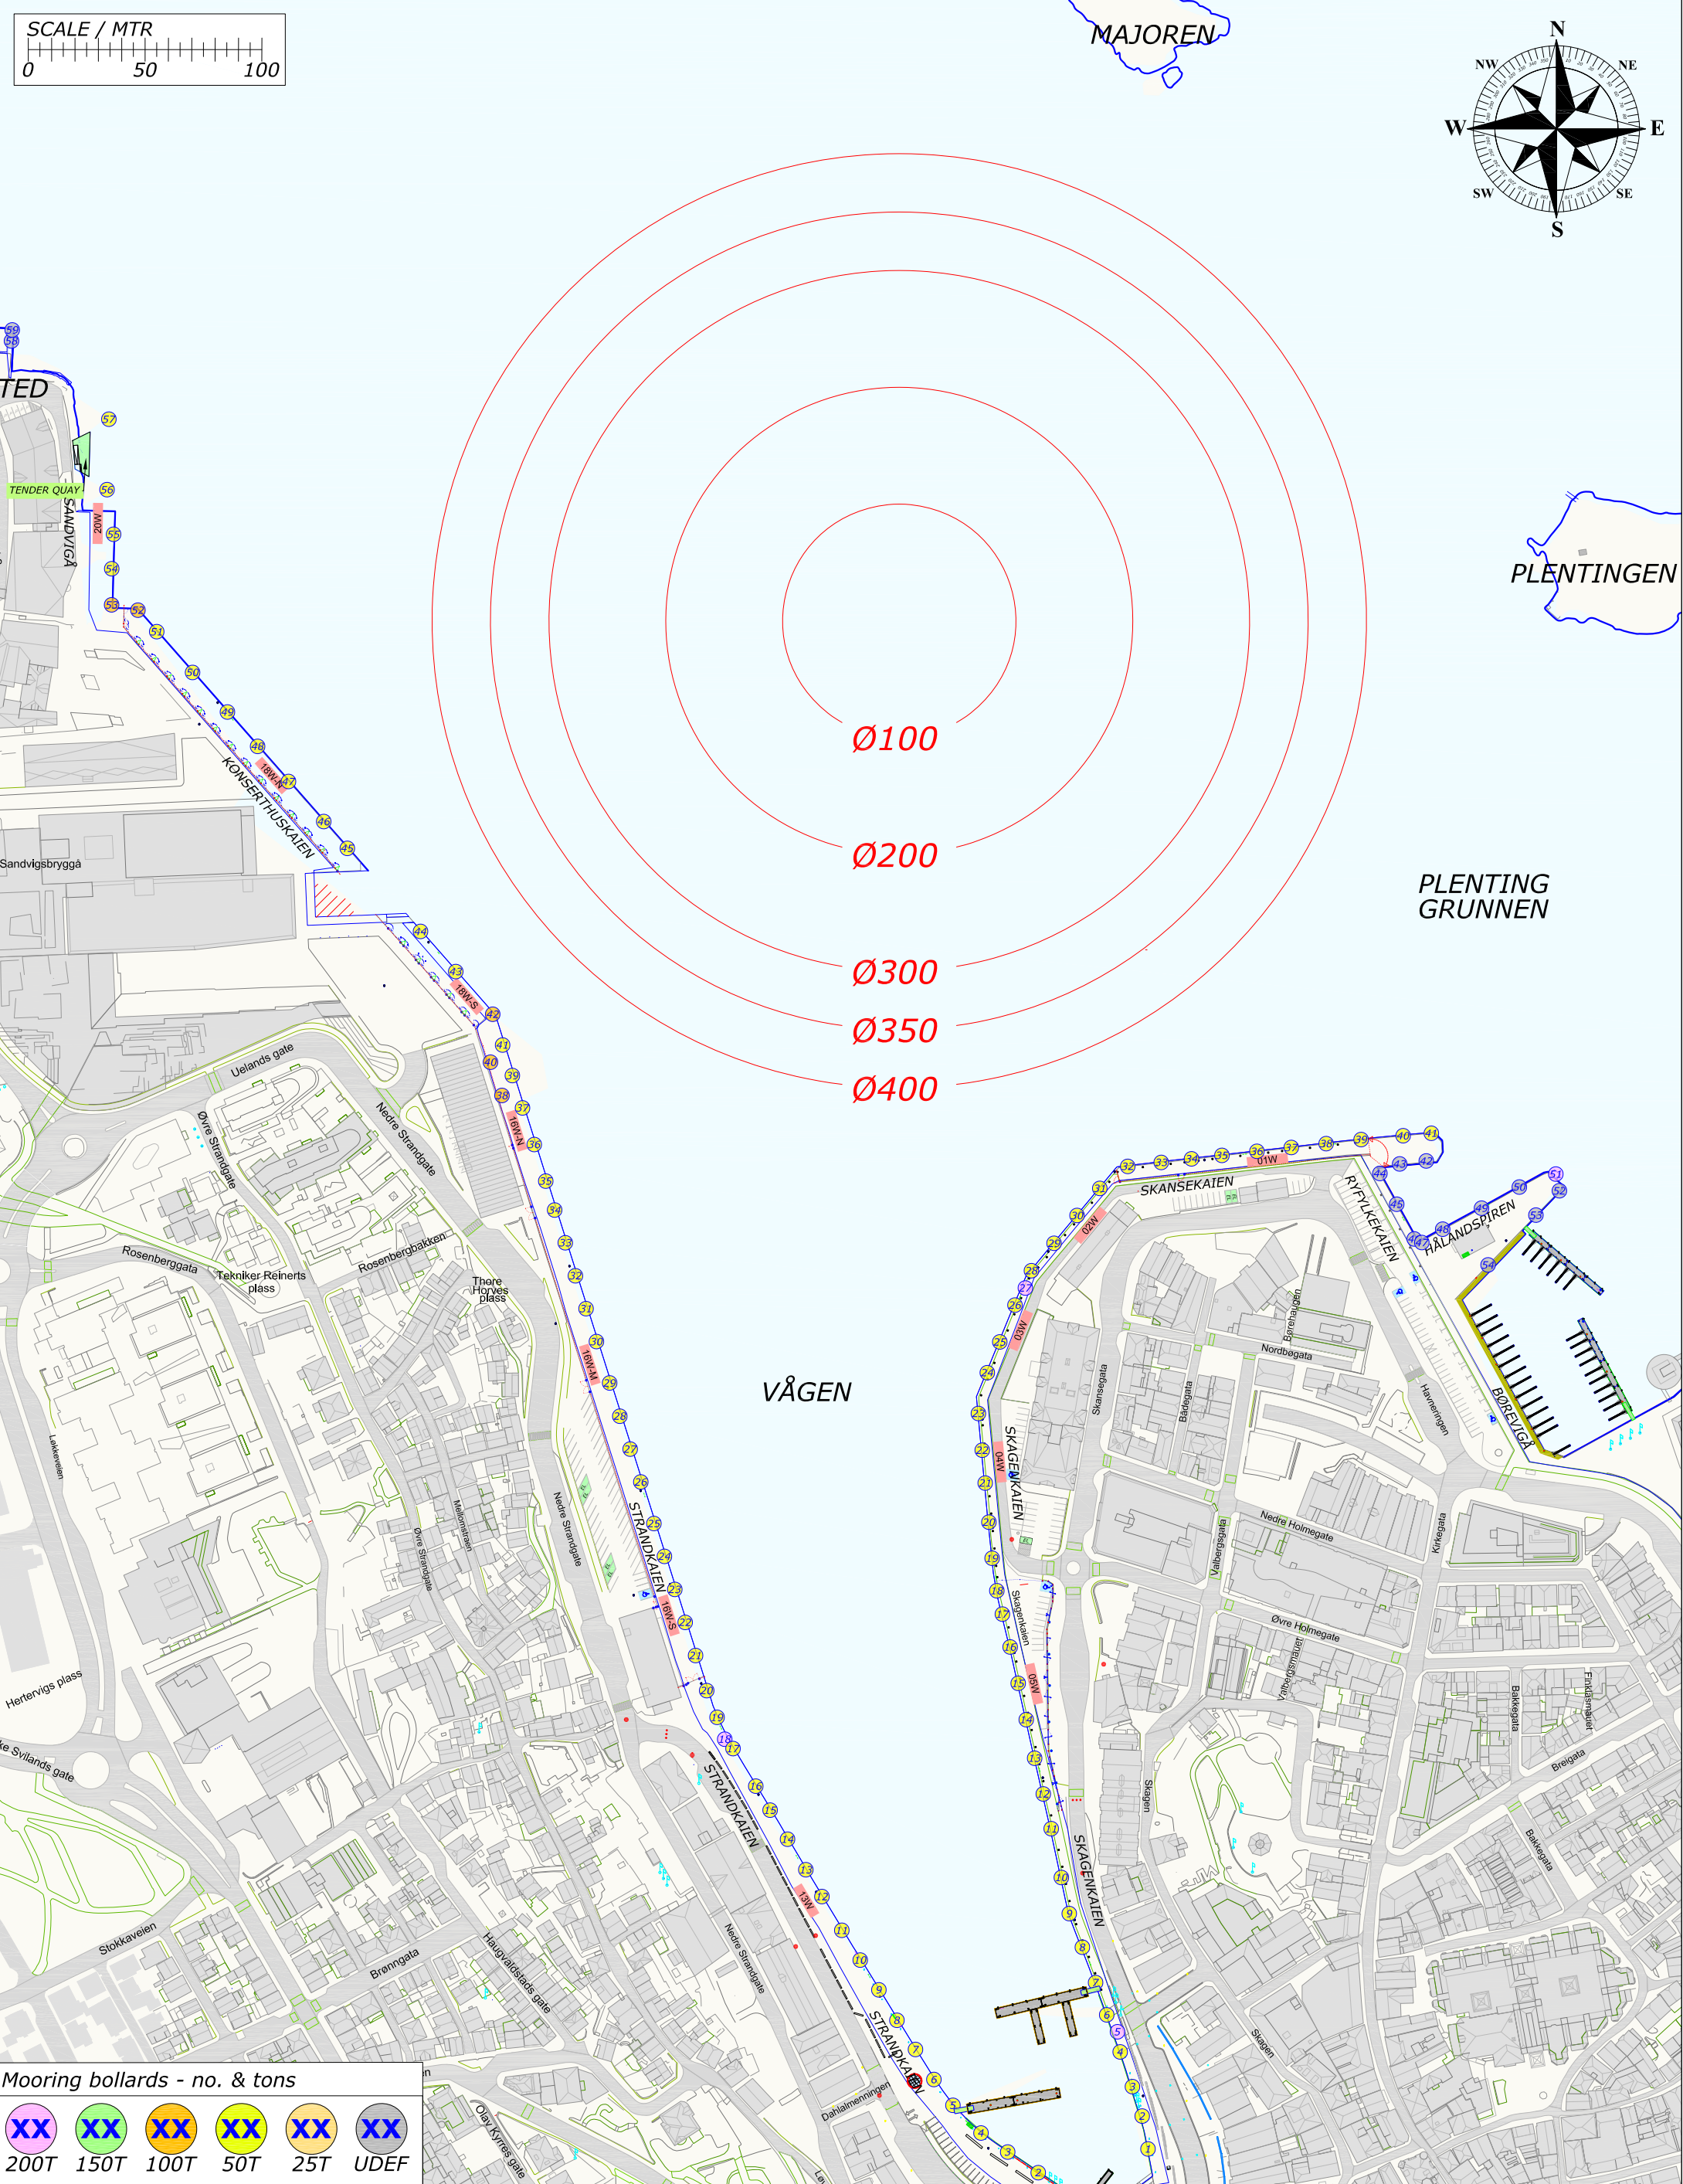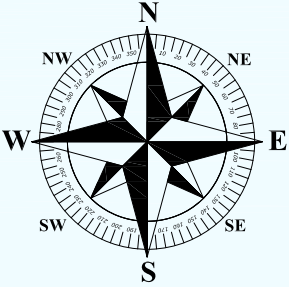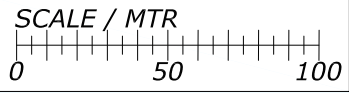

Mooring bollards - no. & tons

XX	XX	XX	XX	XX	XX
200T	150T	100T	50T	25T	UDEF

= GANGWAY = PROVISION = FRESH WATER = GARBAGE = EL SHORE SUPPLY = FENDER 3,9m = PONTON 7,8m