


Rev.	Date	Text		Sign
Drawn by R.KARLSEN		Approved by - date		
Filename STAVANGER_HAVN.DWG		Date 0	Scale 1:2500	
Title PORT OF STAVANGER BERTHING SKETCH		Drawing no.		
Customer Stavangerregionen Havnedrift AS		Size A3	Sheet 1/1	

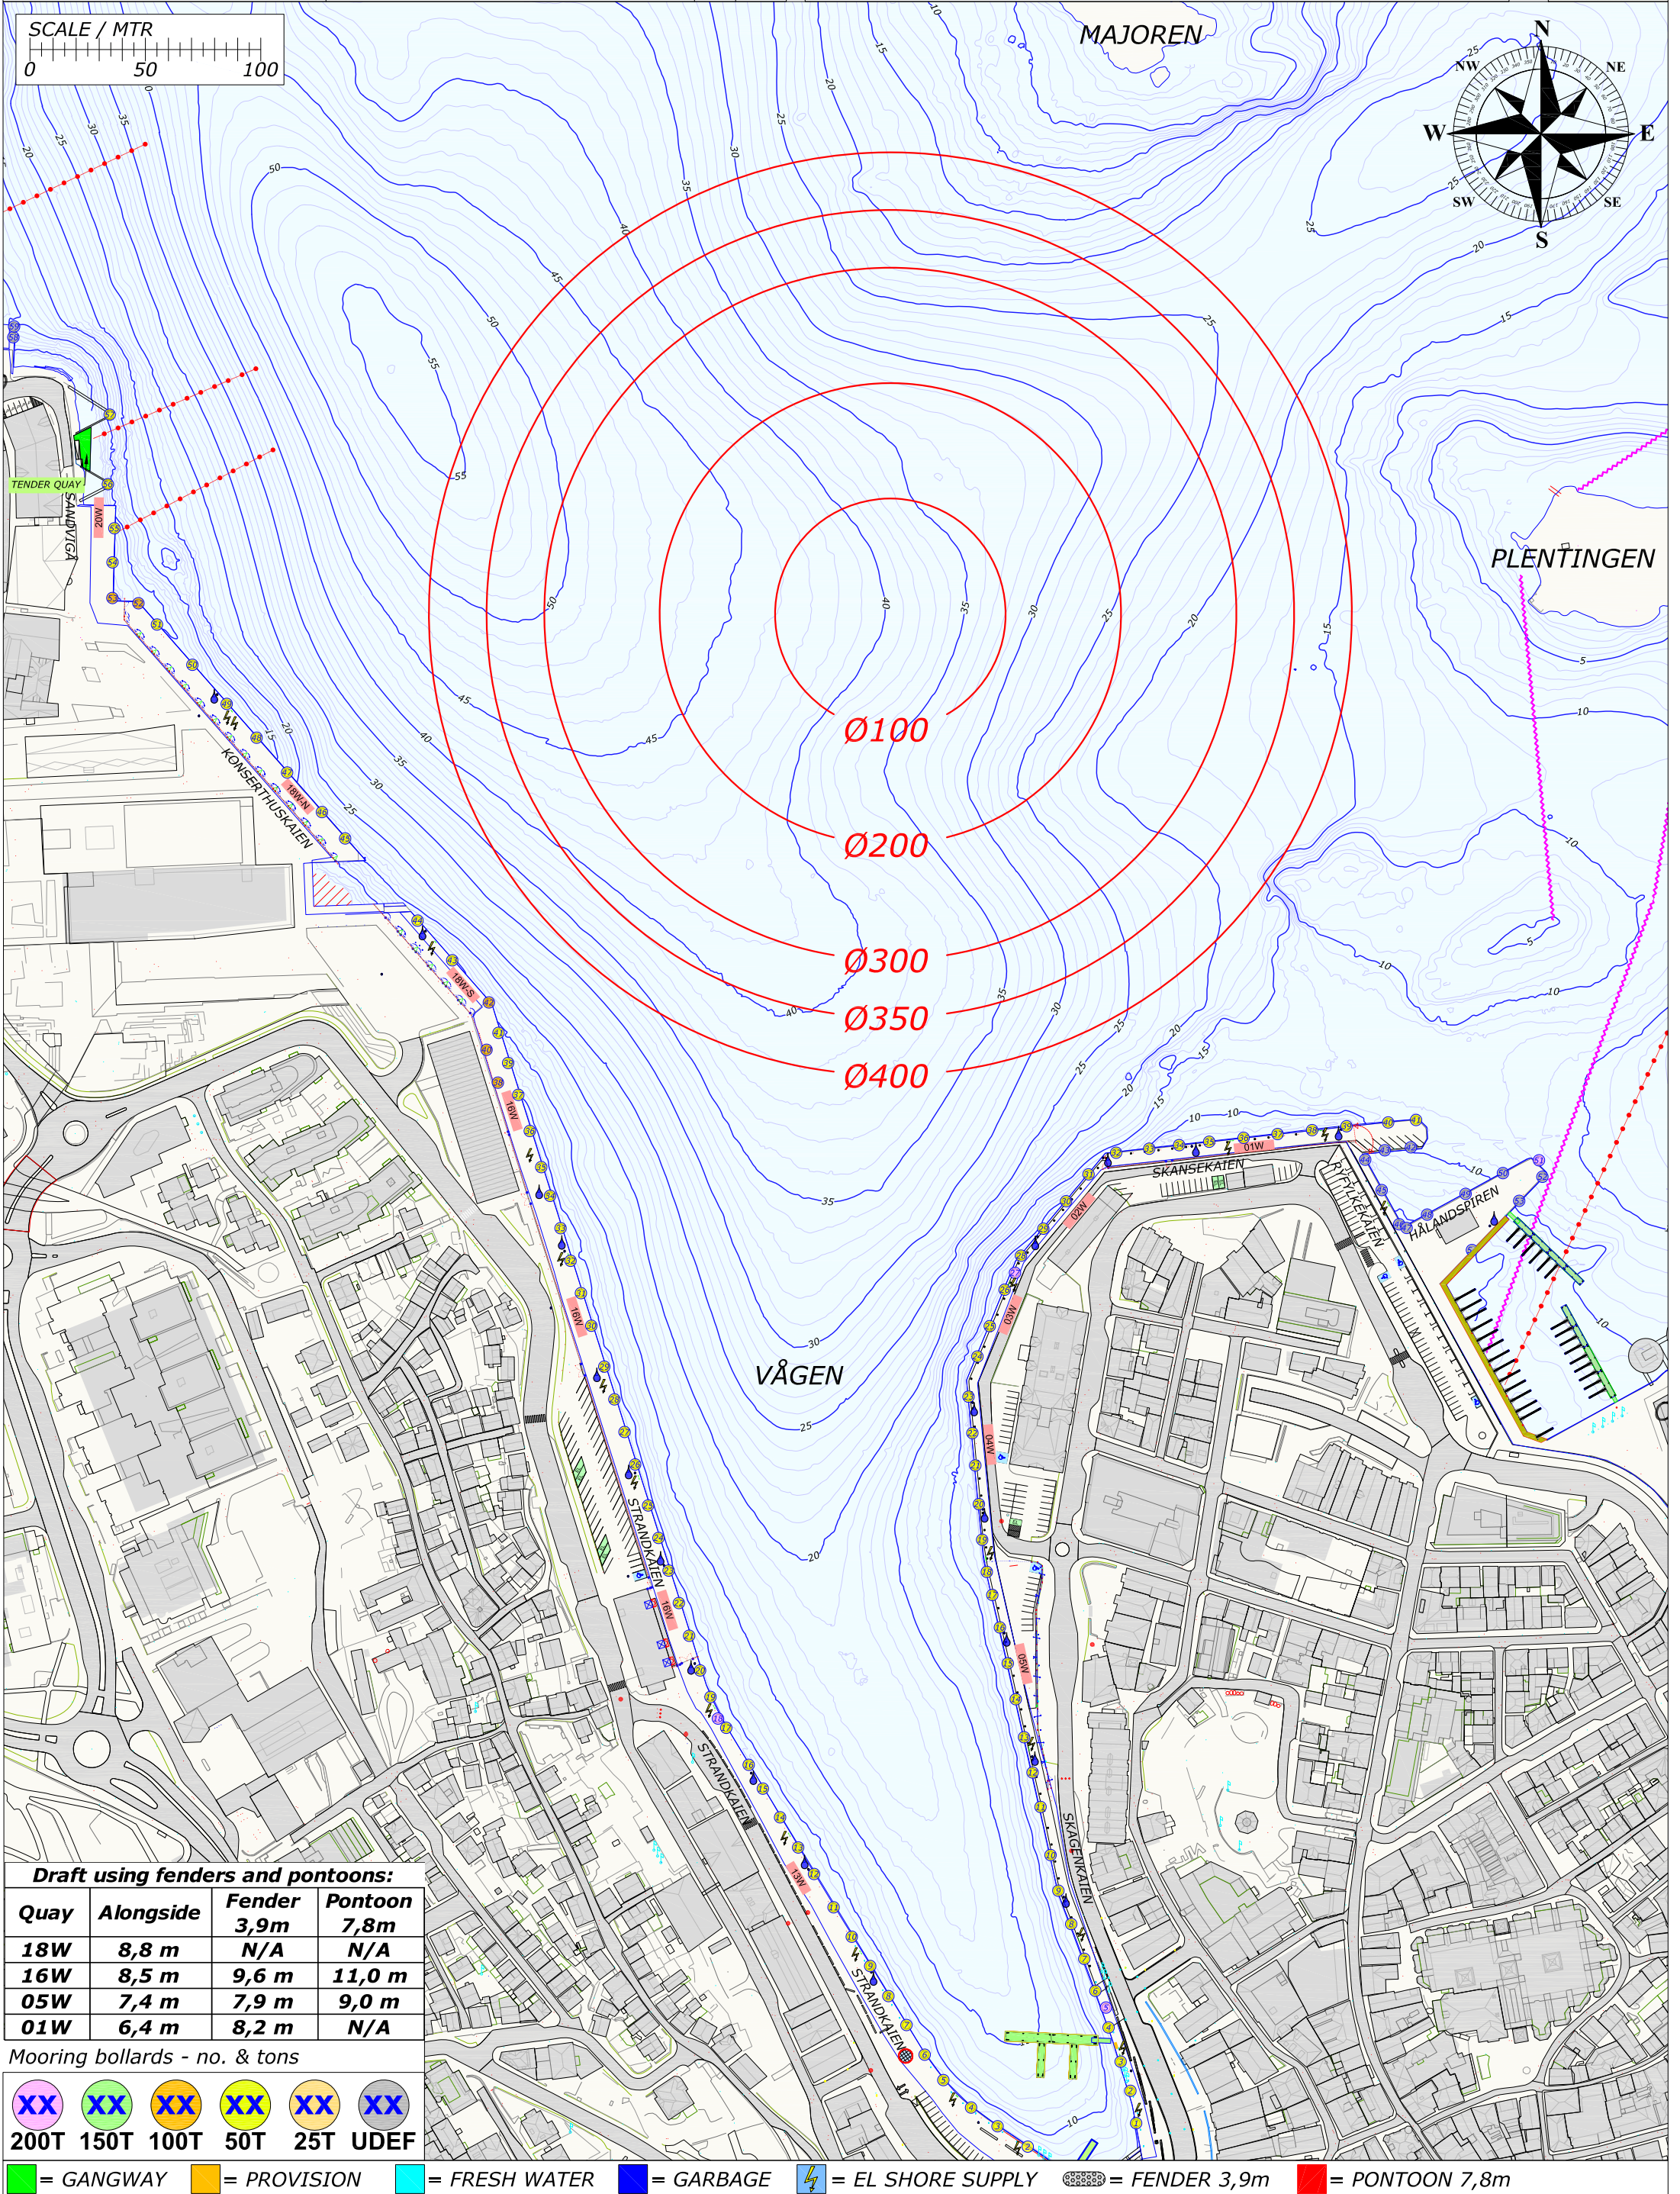

Draft using fenders and pontoons:			
Quay	Alongside	Fender 3,9m	Pontoon 7,8m
18W	8,8 m	N/A	N/A
16W	8,5 m	9,6 m	11,0 m
05W	7,4 m	7,9 m	9,0 m
01W	6,4 m	8,2 m	N/A

Mooring bollards - no. & tons

XX	XX	XX	XX	XX	XX
200T	150T	100T	50T	25T	UDEF

= GANGWAY

= PROVISION

= FRESH WATER


= GARBAGE

= EL SHORE SUPPLY

= FENDER 3,9m

= PONTOON 7,8m

Rev.	Date	Text		Sign
Drawn by R.KARLSEN		Approved by - date		
Filename STAVANGER_HAVN.DWG		Date 0	Scale 1:2500	
Title PORT OF STAVANGER BERTHING SKETCH		Drawing no.		
Customer Stavangerregionen Havnedrift AS		Size A3	Sheet 1/1	

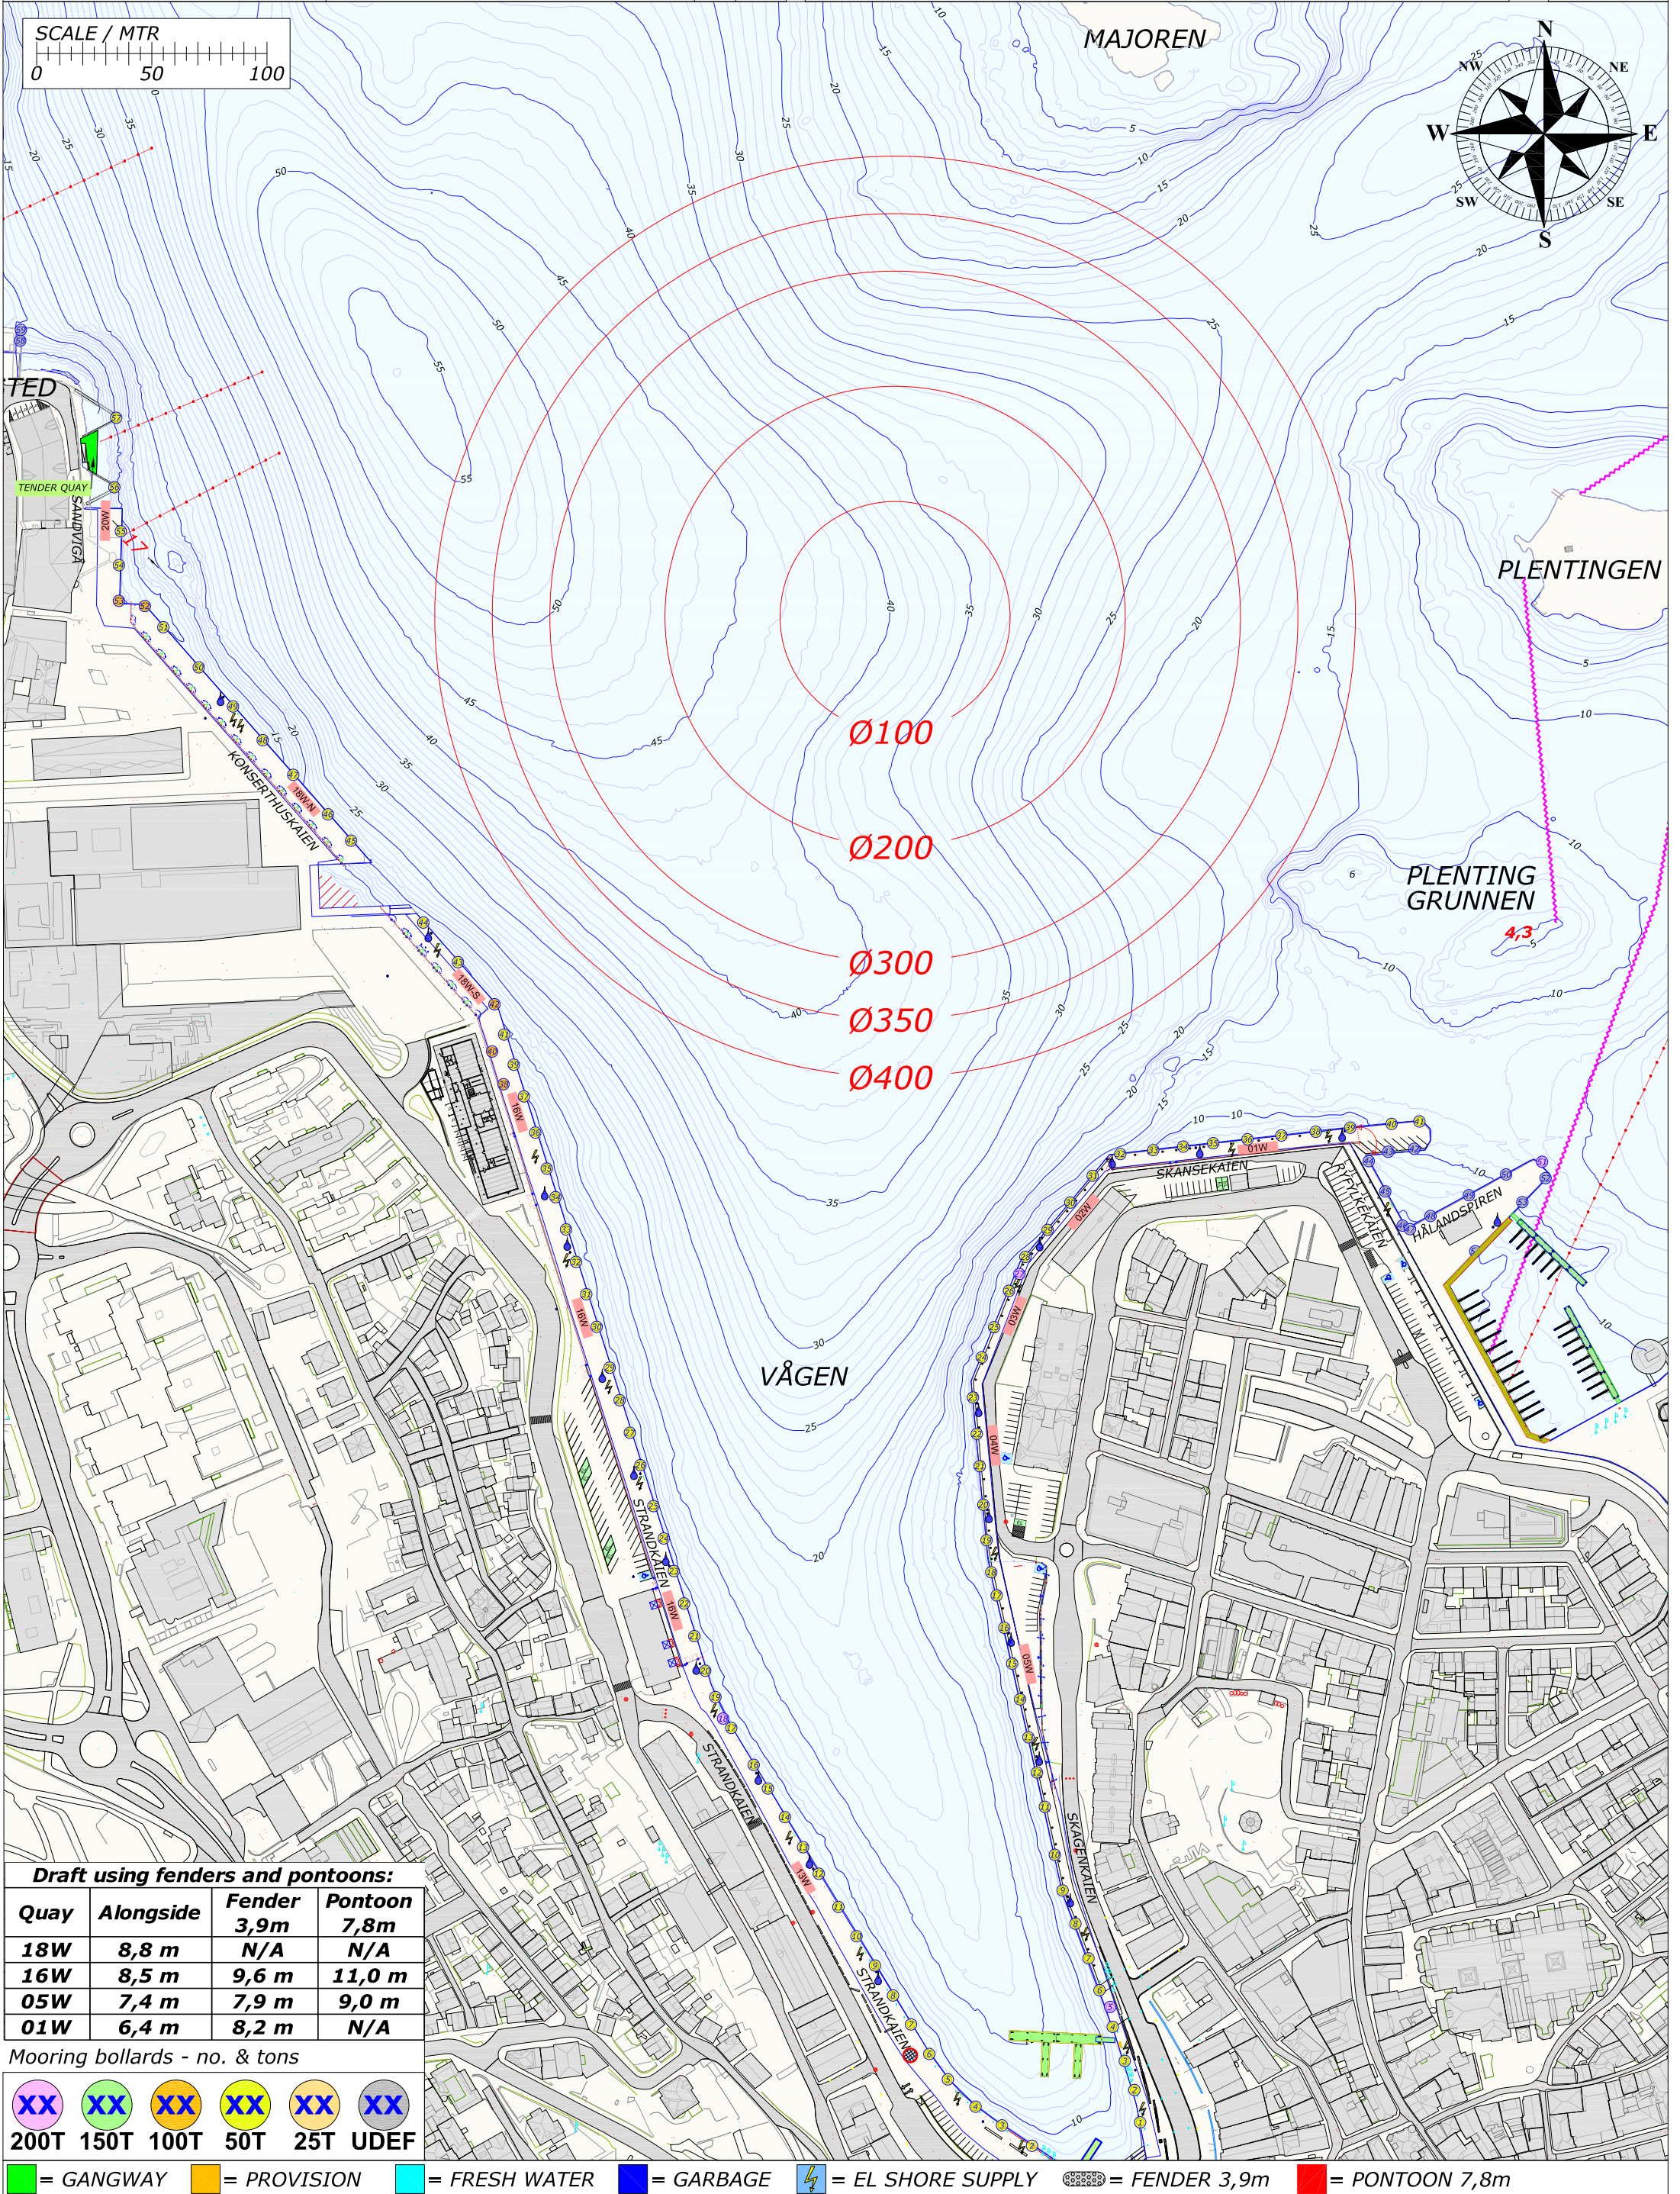

Draft using fenders and pontoons:			
Quay	Alongside	Fender 3,9m	Pontoon 7,8m
18W	8,8 m	N/A	N/A
16W	8,5 m	9,6 m	11,0 m
05W	7,4 m	7,9 m	9,0 m
01W	6,4 m	8,2 m	N/A


Mooring bollards - no. & tons

XX	XX	XX	XX	XX	XX
200T	150T	100T	50T	25T	UDEF

Legend:

- = GANGWAY
- = PROVISION
- = FRESH WATER
- = GARBAGE
- ⚡ = EL SHORE SUPPLY
- = FENDER 3,9m
- = PONTOON 7,8m

Rev.	Date	Text		Sign
Drawn by R.KARLSEN		Approved by - date		
Filename STAVANGER_HAVN.DWG		Date 0	Scale 1:2500	
Title PORT OF STAVANGER BERTHING SKETCH		Drawing no.		
Customer Stavangerregionen Havnedrift AS		Size A3	Sheet 1/1	

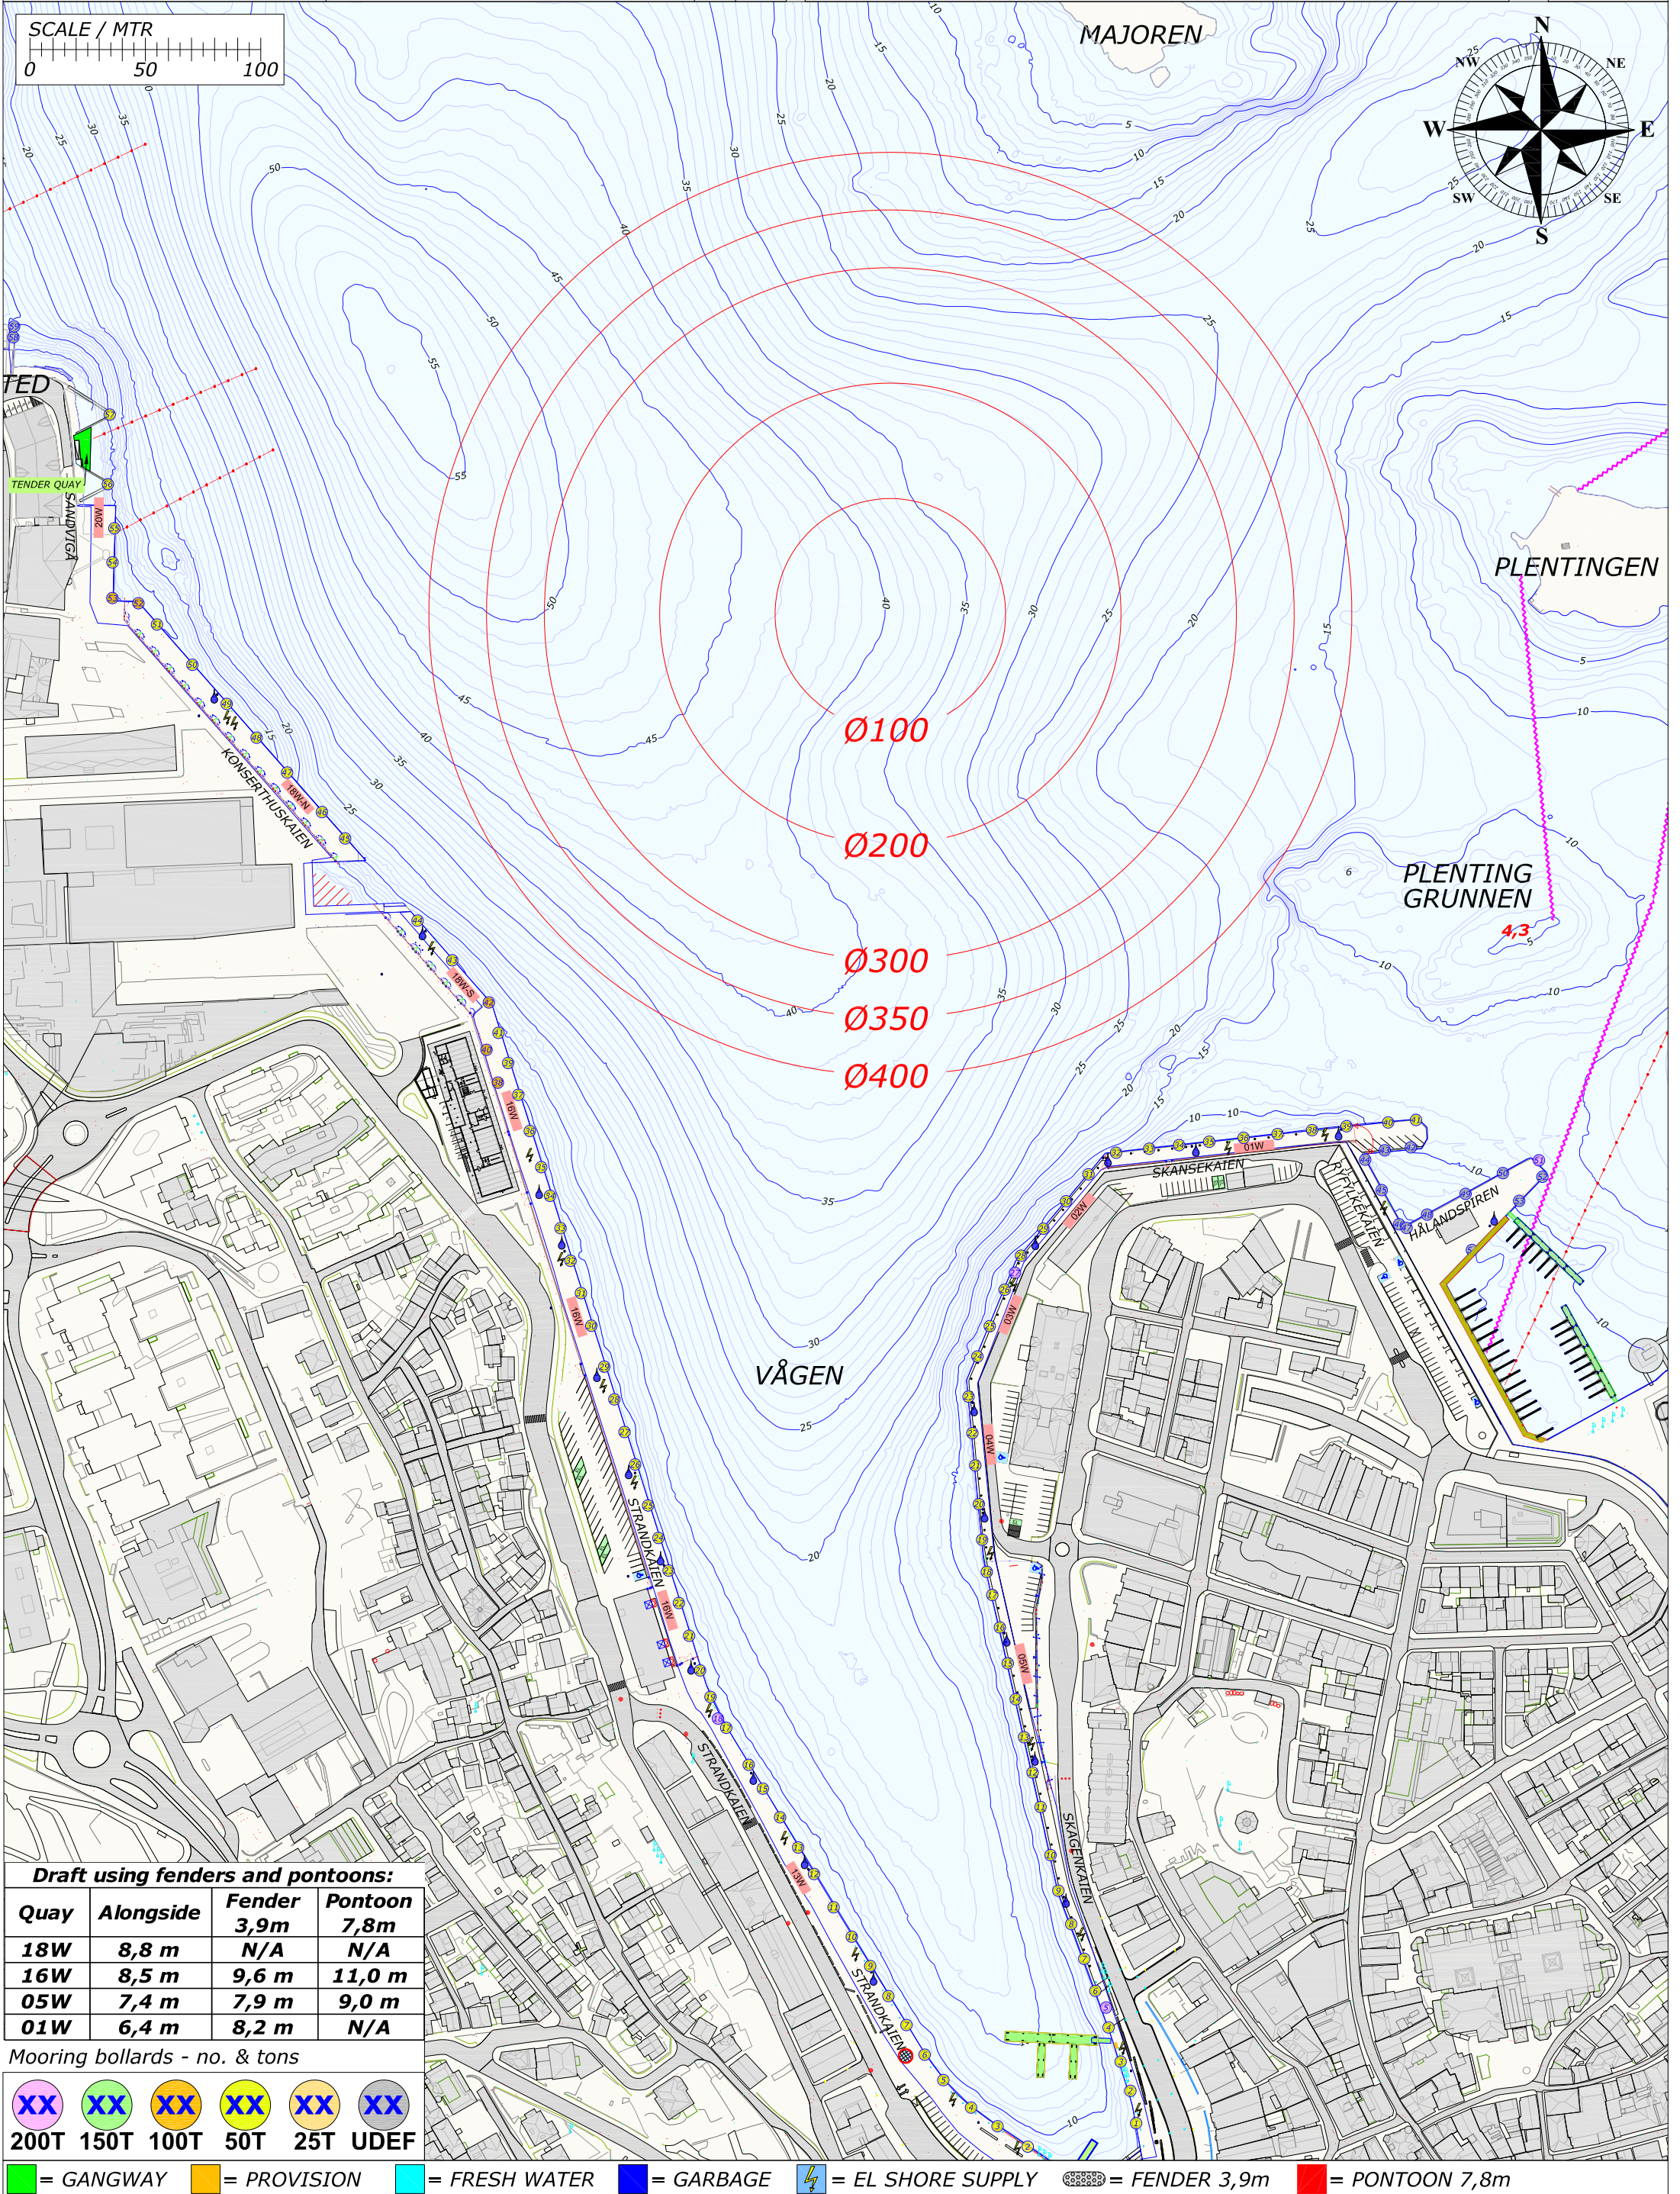

Draft using fenders and pontoons:			
Quay	Alongside	Fender 3,9m	Pontoon 7,8m
18W	8,8 m	N/A	N/A
16W	8,5 m	9,6 m	11,0 m
05W	7,4 m	7,9 m	9,0 m
01W	6,4 m	8,2 m	N/A

Mooring bollards - no. & tons

XX	XX	XX	XX	XX	XX
200T	150T	100T	50T	25T	UDEF

= GANGWAY = PROVISION = FRESH WATER = GARBAGE = EL SHORE SUPPLY = FENDER 3,9m = PONTOON 7,8m

Rev.

Date

Text

Sign

Drawn by
R.KARLSEN

Approved by - date

Filename
STAVANGER_HAVN.DWG

Date
0

Scale
1:2500

RUTEK

Rutek AS - Seilaskjervegen 11 - 4055 Sola


Title
PORT OF STAVANGER
BERTHING SKETCH

Customer
Stavangerregionen Havnedrift AS

Drawing no.

Size
A3

Sheet
1/1

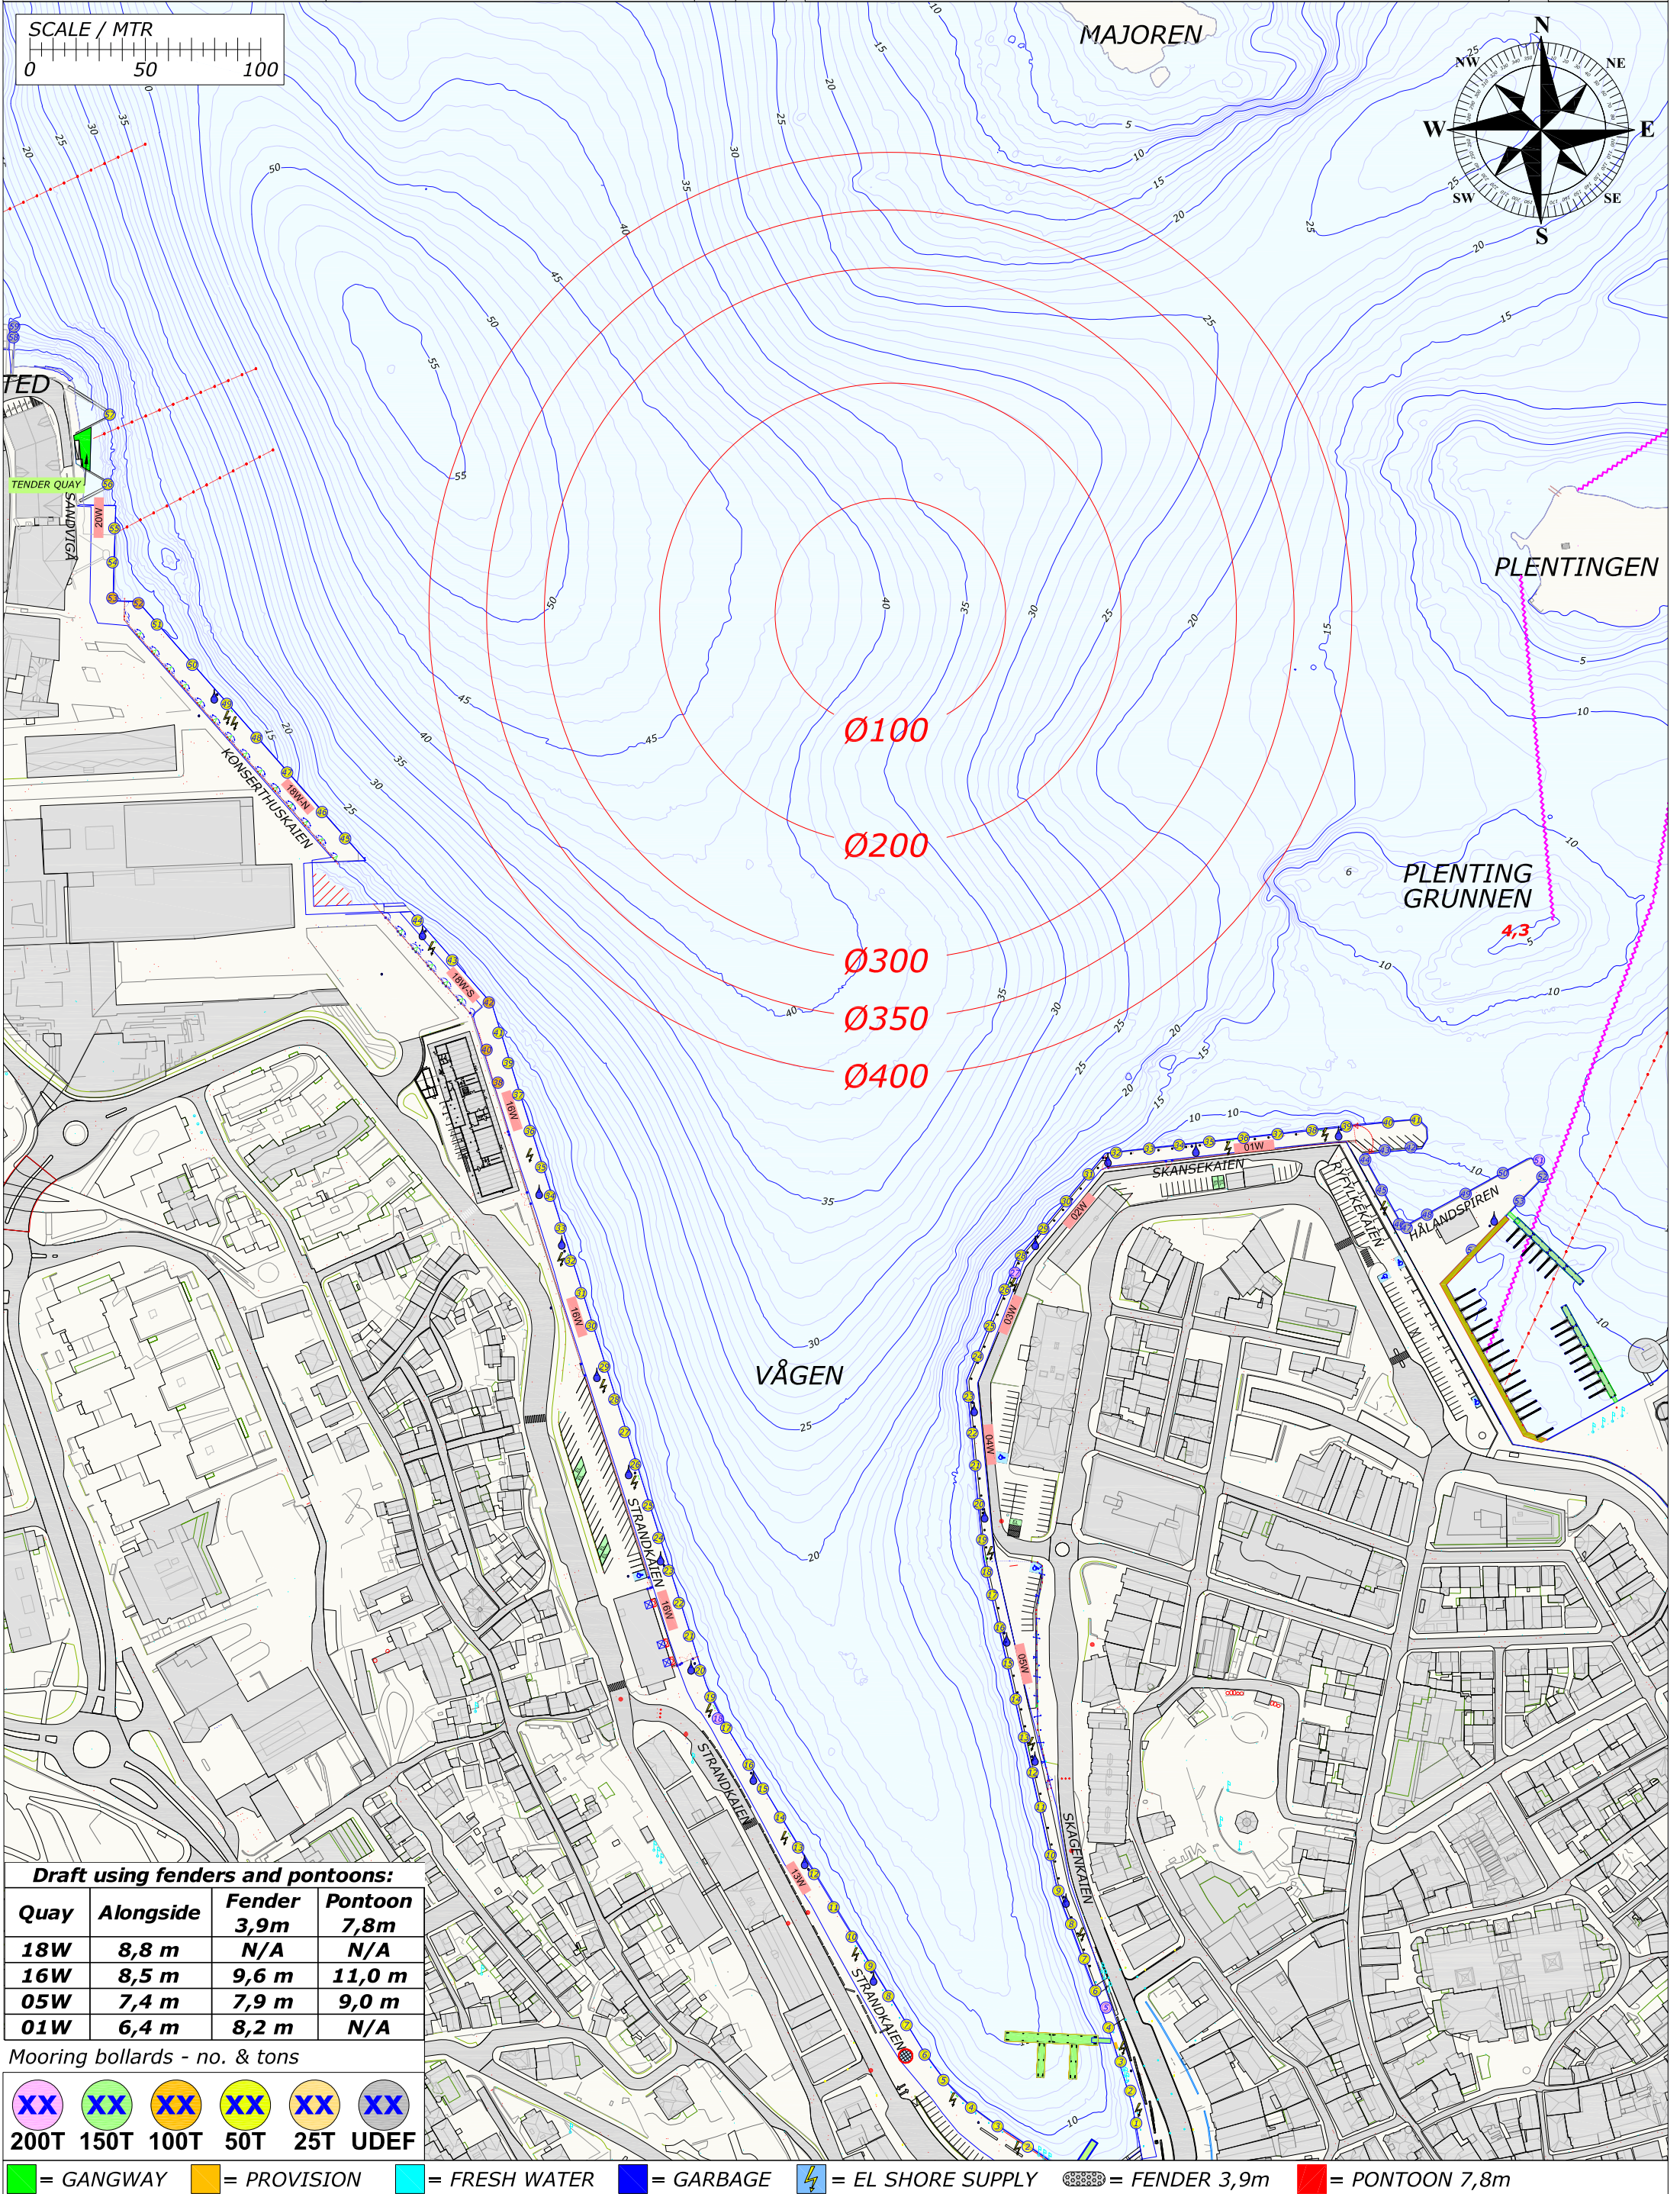


Rev.	Date	Text			Sign	
Drawn by R.KARLSEN		Approved by - date		Filename STAVANGER_HAVN.DWG	Date 0	Scale 1:2500
 Rutek AS - Seiasjkervegen 11 - 4055 Sola		Title PORT OF STAVANGER BERTHING SKETCH			Drawing no.	
		Customer Stavangerregionen Havnedrift AS			Size A3	Sheet 1/1

BERTHING SKETCH PORT OF STAVANGER
WEDNESDAY 5. AUGUST 2020



REV.NR. 04 - 11.07.2020

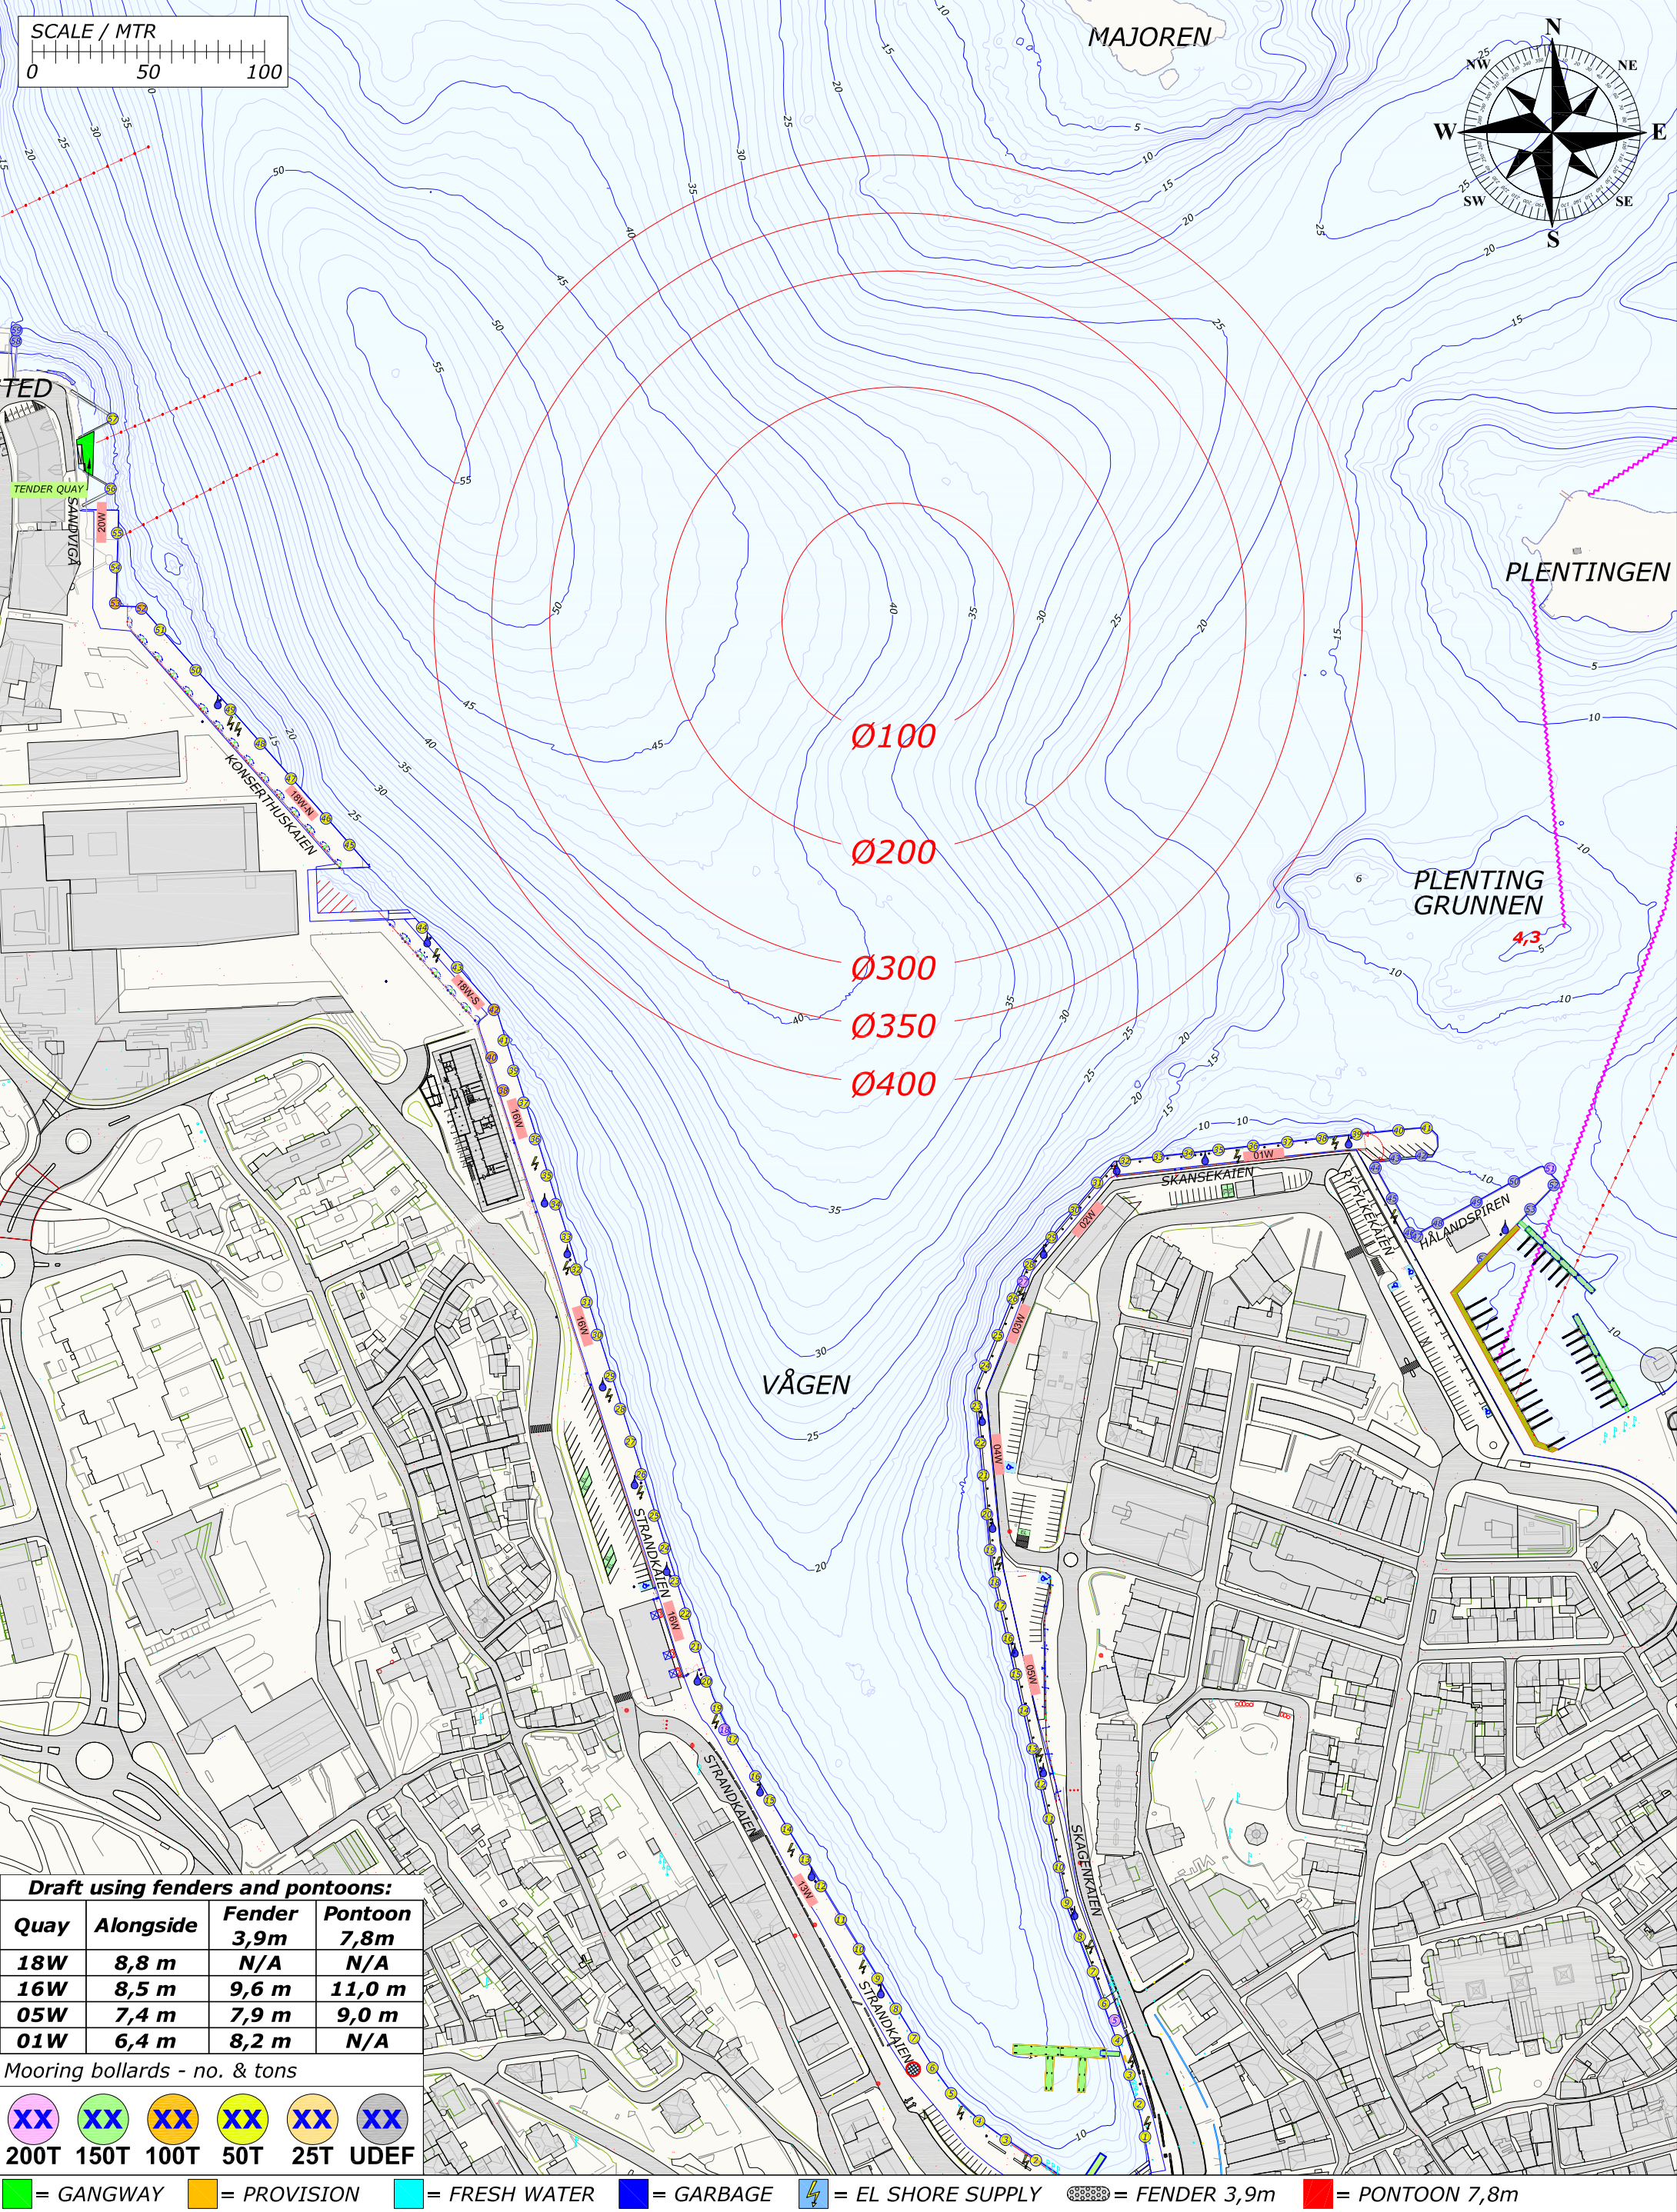

Draft using fenders and pontoons:			
Quay	Alongside	Fender 3,9m	Pontoon 7,8m
18W	8,8 m	N/A	N/A
16W	8,5 m	9,6 m	11,0 m
05W	7,4 m	7,9 m	9,0 m
01W	6,4 m	8,2 m	N/A


Mooring bollards - no. & tons

XX	XX	XX	XX	XX	XX
200T	150T	100T	50T	25T	UDEF

= GANGWAY = PROVISION = FRESH WATER = GARBAGE = EL SHORE SUPPLY = FENDER 3,9m = PONTOON 7,8m

BERTHING SKETCH PORT OF STAVANGER
THURSDAY 6. AUGUST 2020

REV.NR. 03 - 06.07.2020

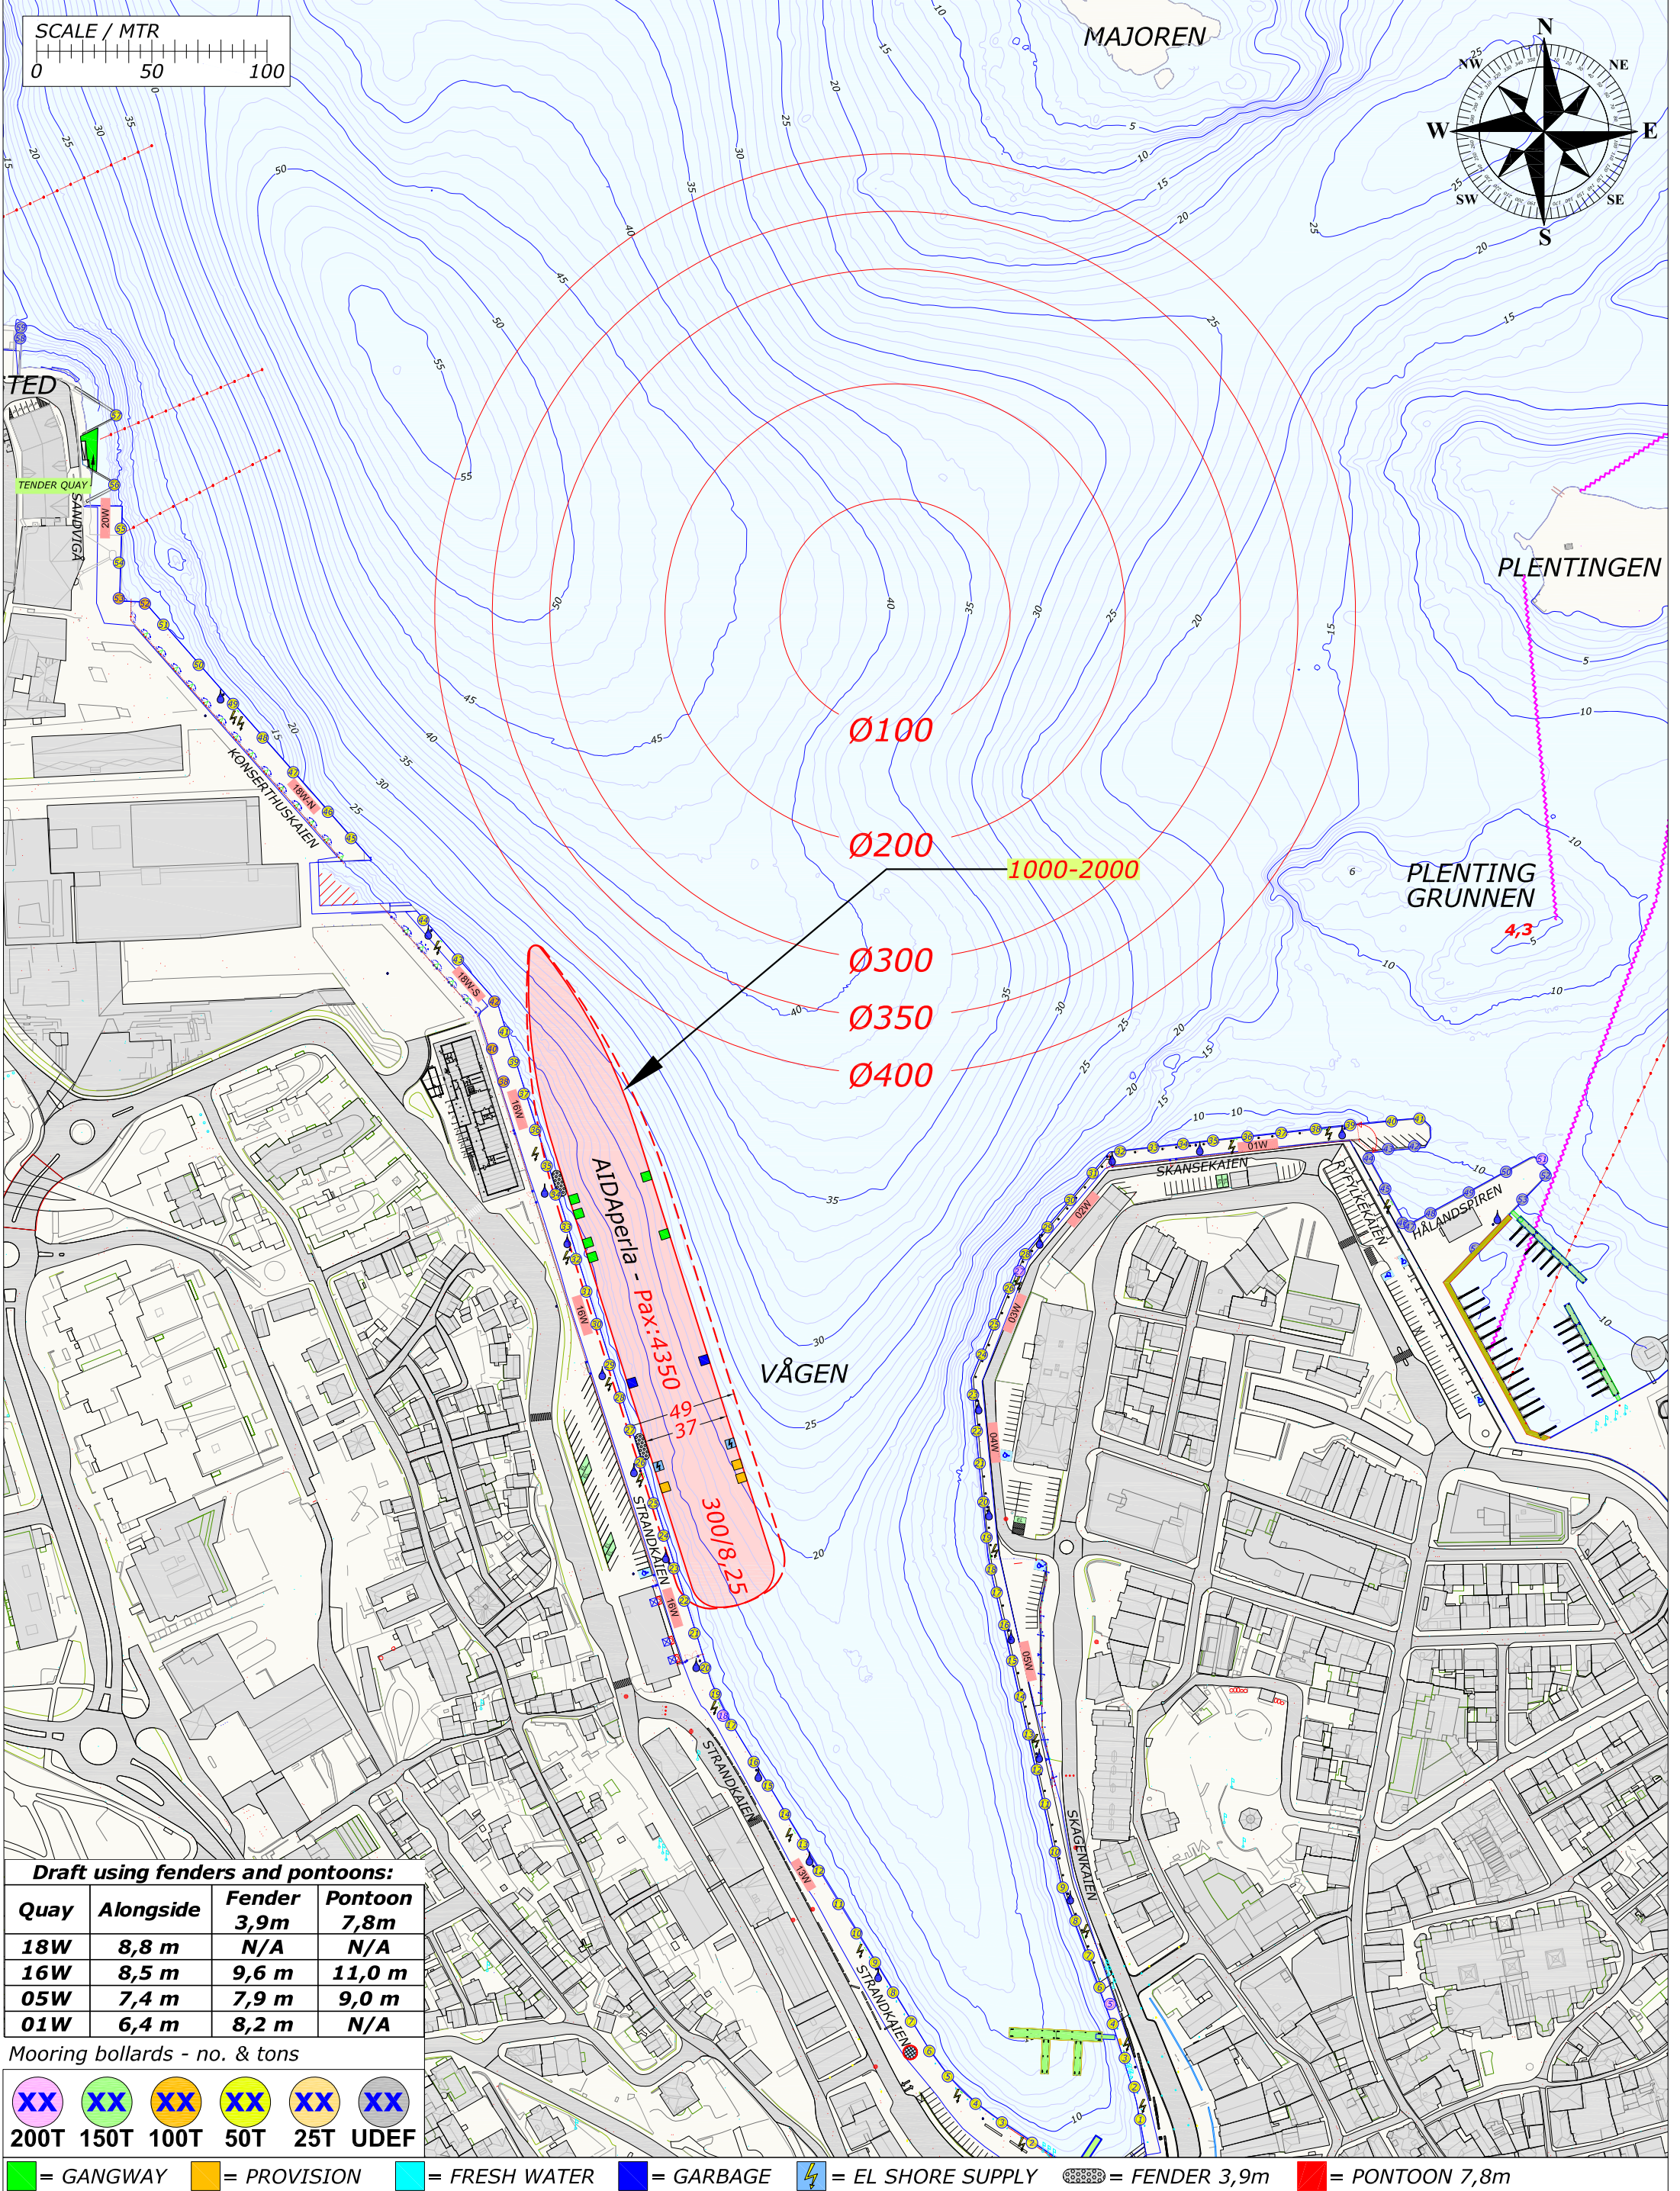

SCALE / MTR

0 50 100

Draft using fenders and pontoons:


Quay	Alongside	Fender 3,9m	Pontoon 7,8m
18W	8,8 m	N/A	N/A
16W	8,5 m	9,6 m	11,0 m
05W	7,4 m	7,9 m	9,0 m
01W	6,4 m	8,2 m	N/A

Mooring bollards - no. & tons


XX	XX	XX	XX	XX	XX
200T	150T	100T	50T	25T	UDEF

Legend:

- = GANGWAY
- = PROVISION
- = FRESH WATER
- = GARBAGE

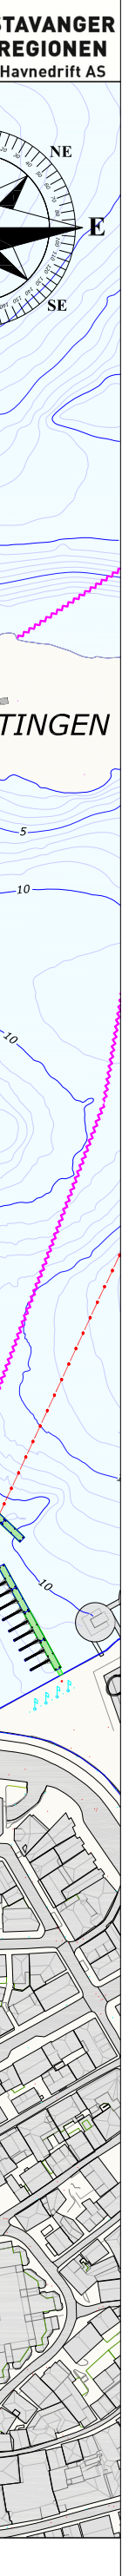[illegible]

Rev.	Date	Text		Sign
Drawn by R.KARLSEN		Approved by - date		
Filename STAVANGER_HAVN.DWG		Date 0	Scale 1:2500	
Title PORT OF STAVANGER BERTHING SKETCH		Drawing no.		
Customer Stavangerregionen Havnedrift AS		Size A3	Sheet 1/1	

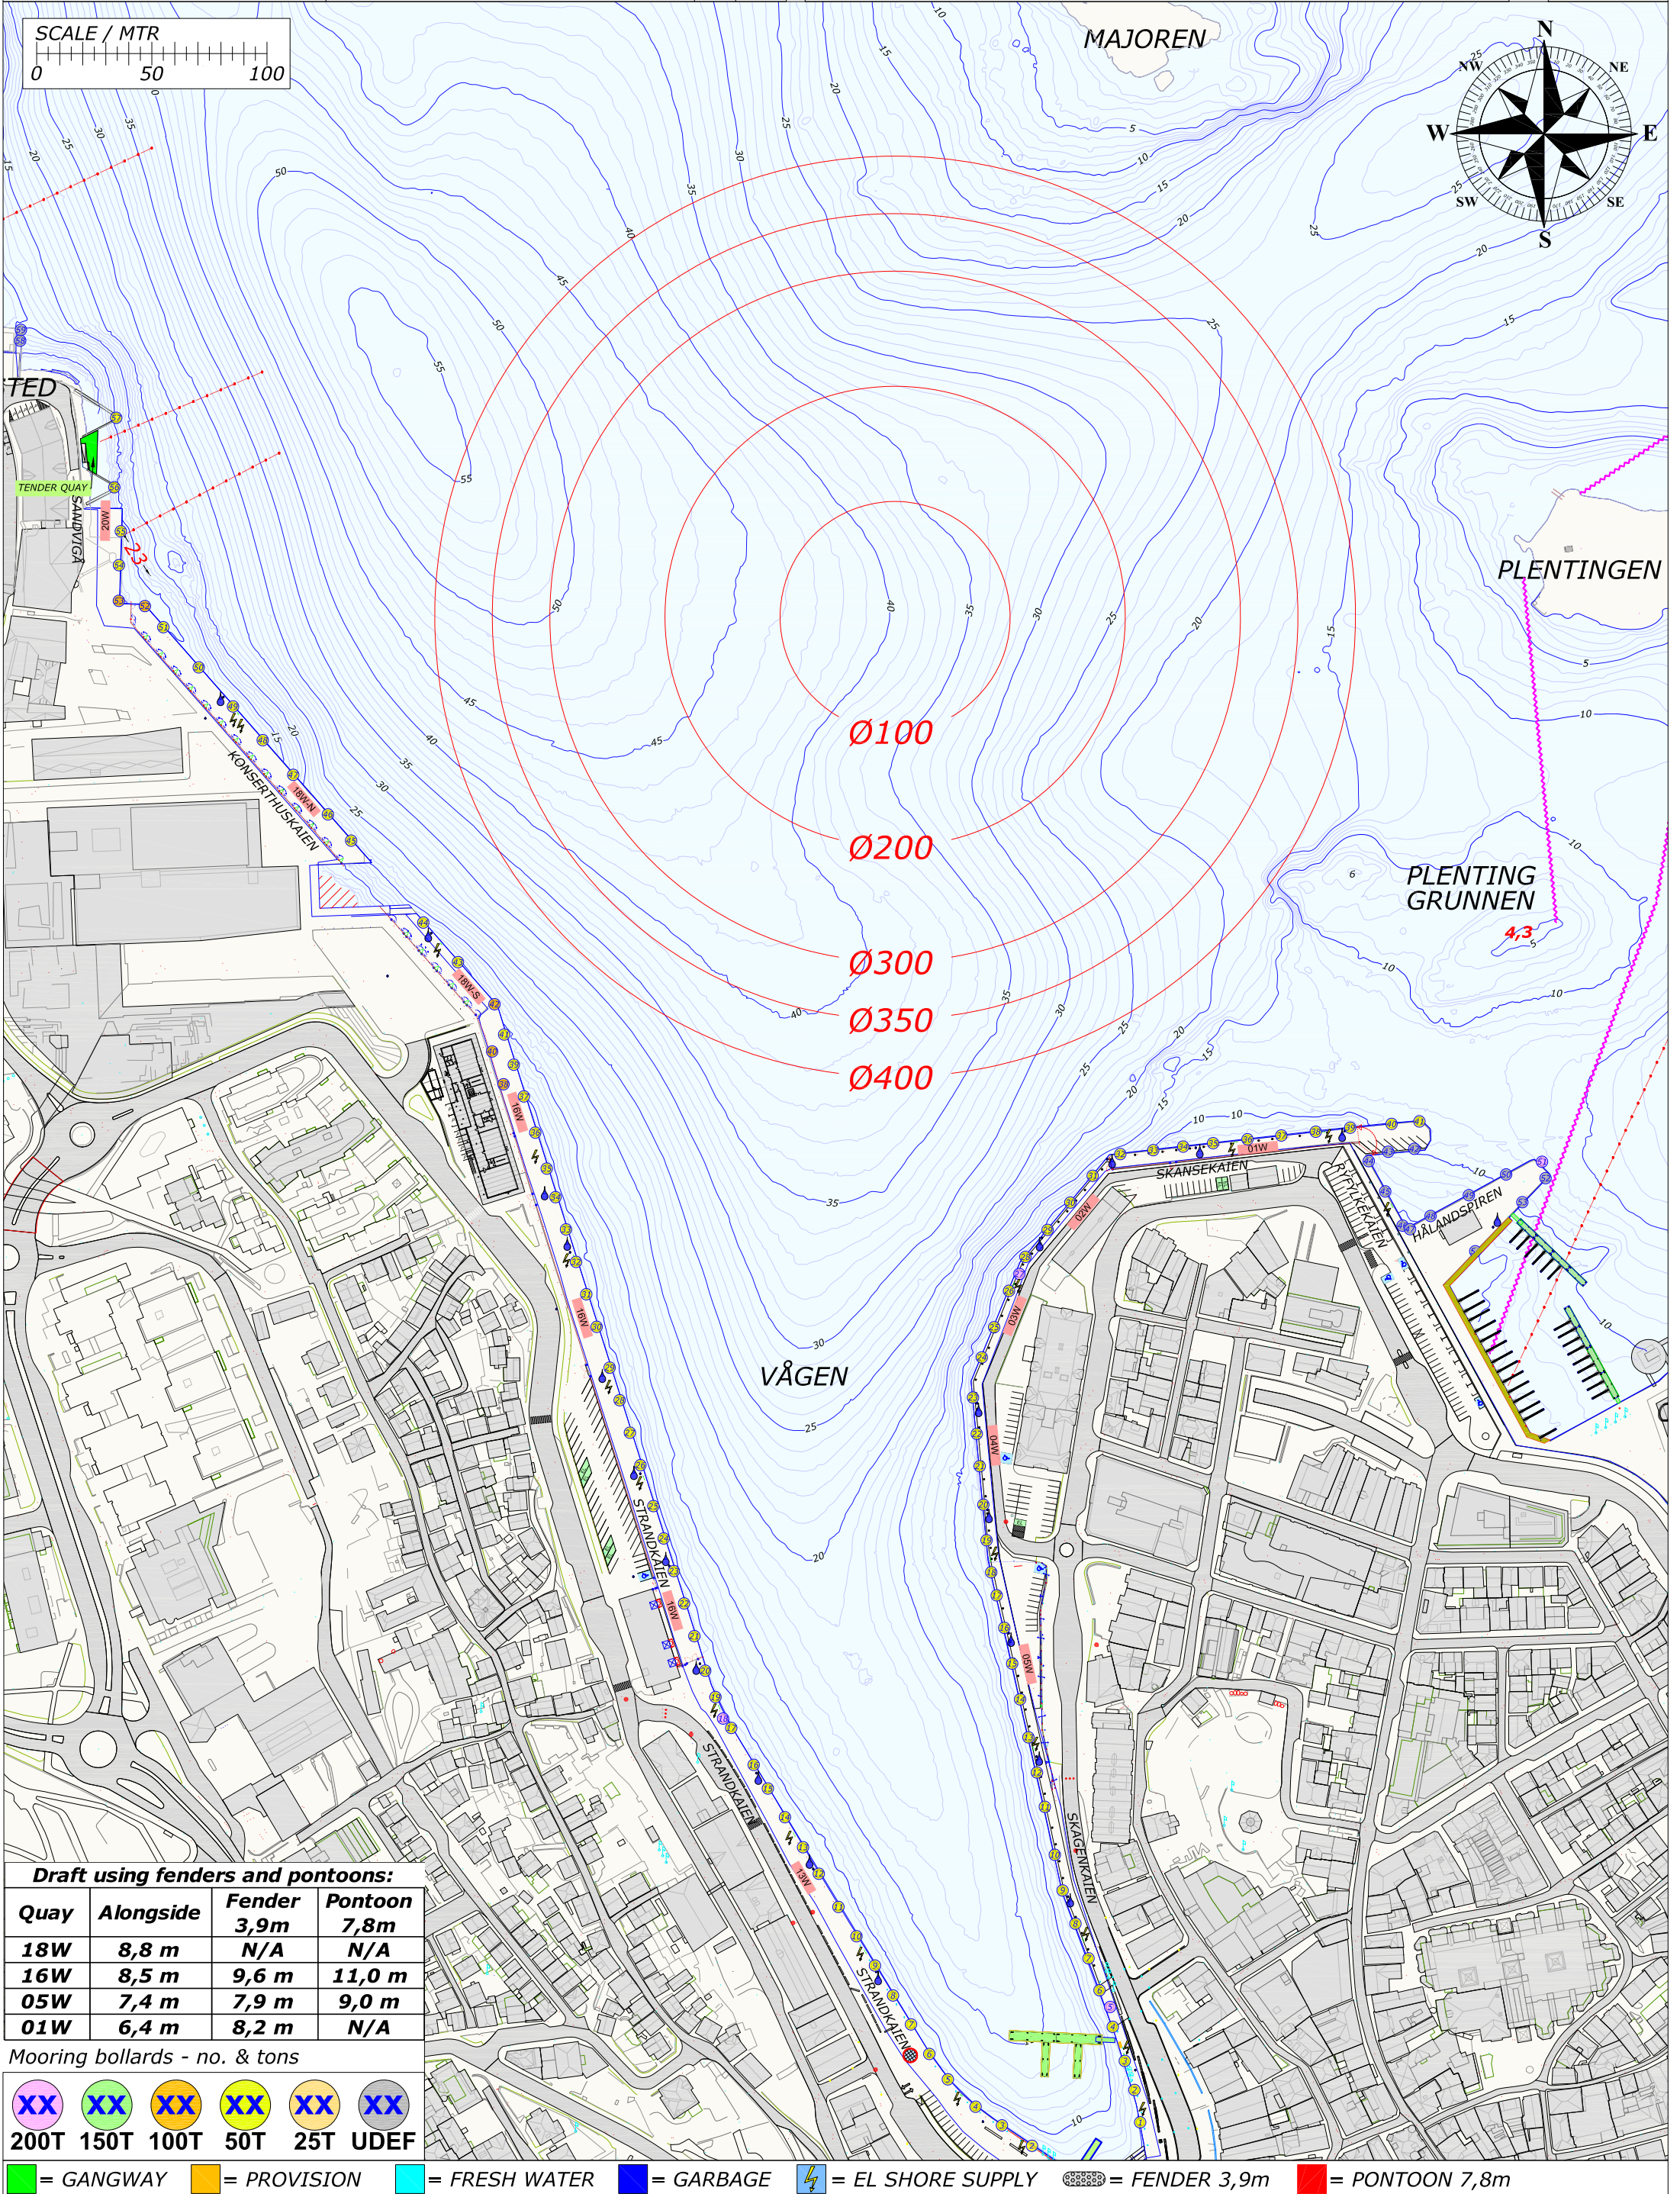


Draft using fenders and pontoons:			
Quay	Alongside	Fender 3,9m	Pontoon 7,8m
18W	8,8 m	N/A	N/A
16W	8,5 m	9,6 m	11,0 m
05W	7,4 m	7,9 m	9,0 m
01W	6,4 m	8,2 m	N/A

Mooring bollards - no. & tons

XX	XX	XX	XX	XX	XX
200T	150T	100T	50T	25T	UDEF

 = GANGWAY  = PROVISION  = FRESH WATER  = GARBAGE  = EL SHORE SUPPLY  = FENDER 3,9m  = PONTOON 7,8m

Rev.	Date	Text		Sign
Drawn by R.KARLSEN		Approved by - date		
Filename STAVANGER_HAVN.DWG		Date 0	Scale 1:2500	
Title PORT OF STAVANGER BERTHING SKETCH		Drawing no.		
Customer Stavangerregionen Havnedrift AS		Size A3	Sheet 1/1	

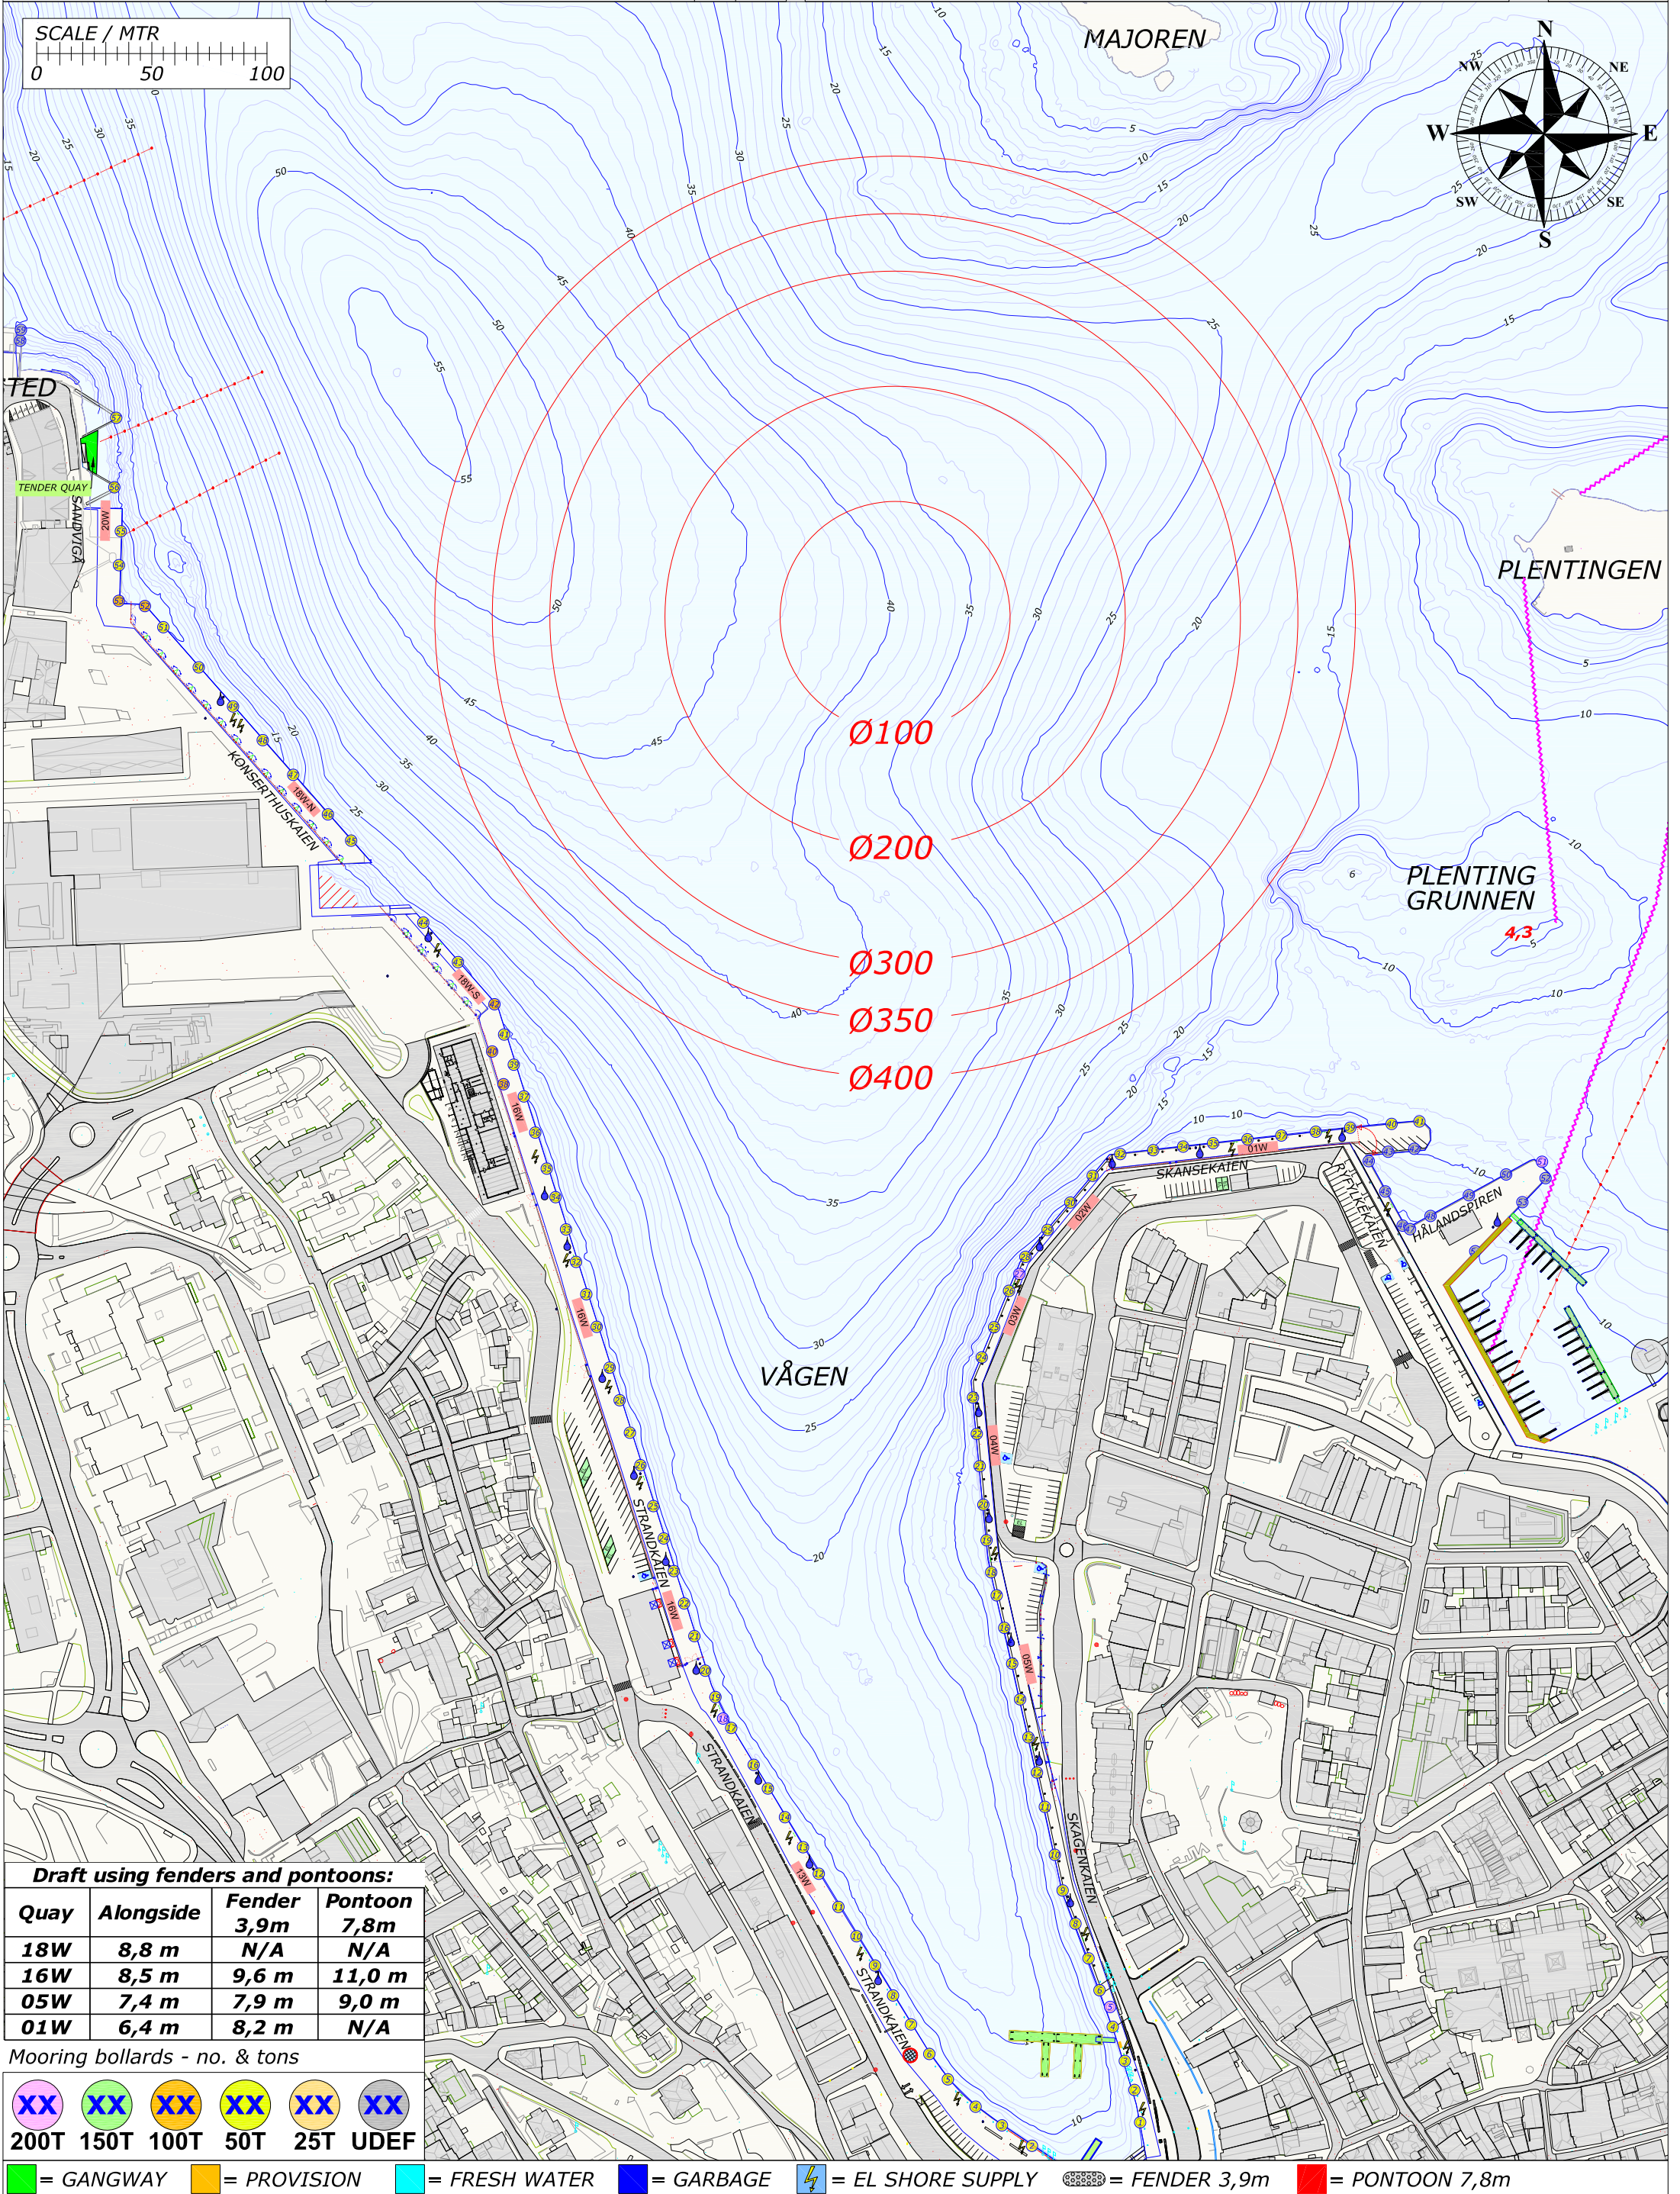


Draft using fenders and pontoons:			
Quay	Alongside	Fender 3,9m	Pontoon 7,8m
18W	8,8 m	N/A	N/A
16W	8,5 m	9,6 m	11,0 m
05W	7,4 m	7,9 m	9,0 m
01W	6,4 m	8,2 m	N/A

Mooring bollards - no. & tons

XX	XX	XX	XX	XX	XX
200T	150T	100T	50T	25T	UDEF

= GANGWAY = PROVISION = FRESH WATER = GARBAGE = EL SHORE SUPPLY = FENDER 3,9m = PONTOON 7,8m

Rev.	Date	Text		Sign
Drawn by R.KARLSEN		Approved by - date		
Filename STAVANGER_HAVN.DWG		Date 0	Scale 1:2500	
Title PORT OF STAVANGER BERTHING SKETCH		Drawing no.		
Customer Stavangerregionen Havnedrift AS		Size A3	Sheet 1/1	

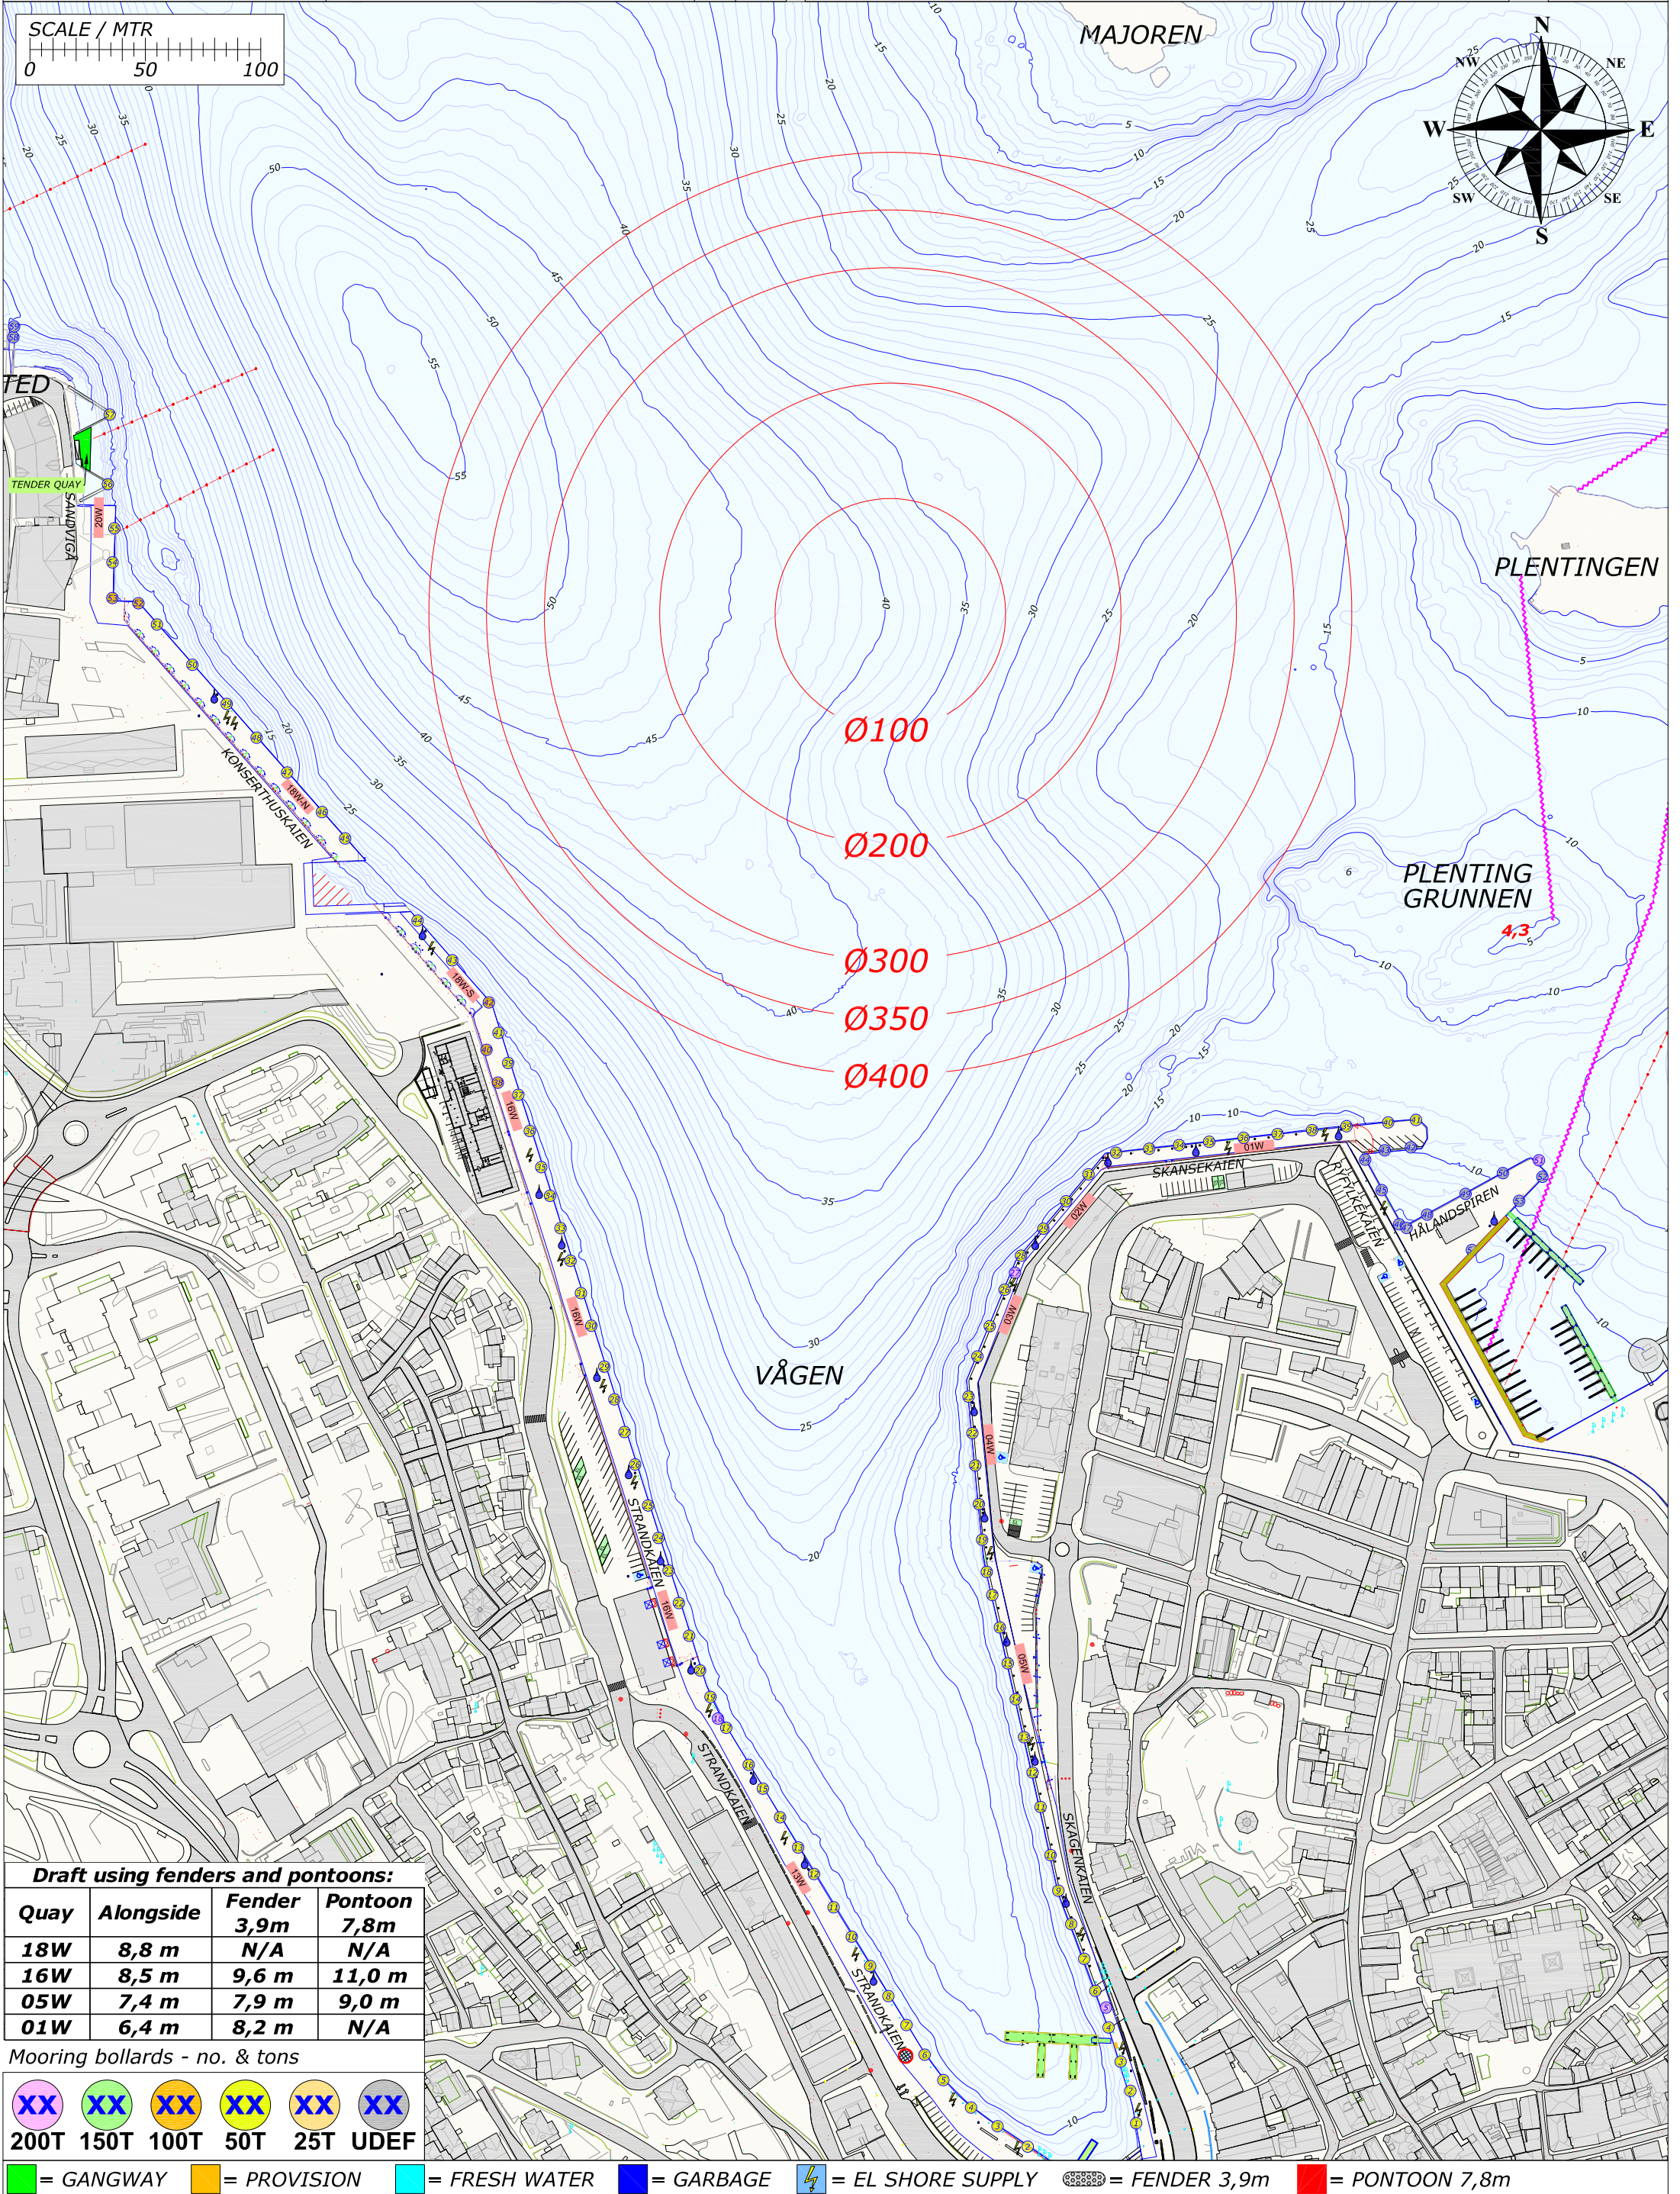


Draft using fenders and pontoons:			
Quay	Alongside	Fender 3,9m	Pontoon 7,8m
18W	8,8 m	N/A	N/A
16W	8,5 m	9,6 m	11,0 m
05W	7,4 m	7,9 m	9,0 m
01W	6,4 m	8,2 m	N/A

Mooring bollards - no. & tons

XX	XX	XX	XX	XX	XX
200T	150T	100T	50T	25T	UDEF

= GANGWAY = PROVISION = FRESH WATER = GARBAGE = EL SHORE SUPPLY = FENDER 3,9m = PONTOON 7,8m

Rev.	Date	Text		Sign
Drawn by R.KARLSEN		Approved by - date		
Filename STAVANGER_HAVN.DWG		Date 0	Scale 1:2500	
Title PORT OF STAVANGER BERTHING SKETCH		Drawing no.		
Customer Stavangerregionen Havnedrift AS		Size A3	Sheet 1/1	

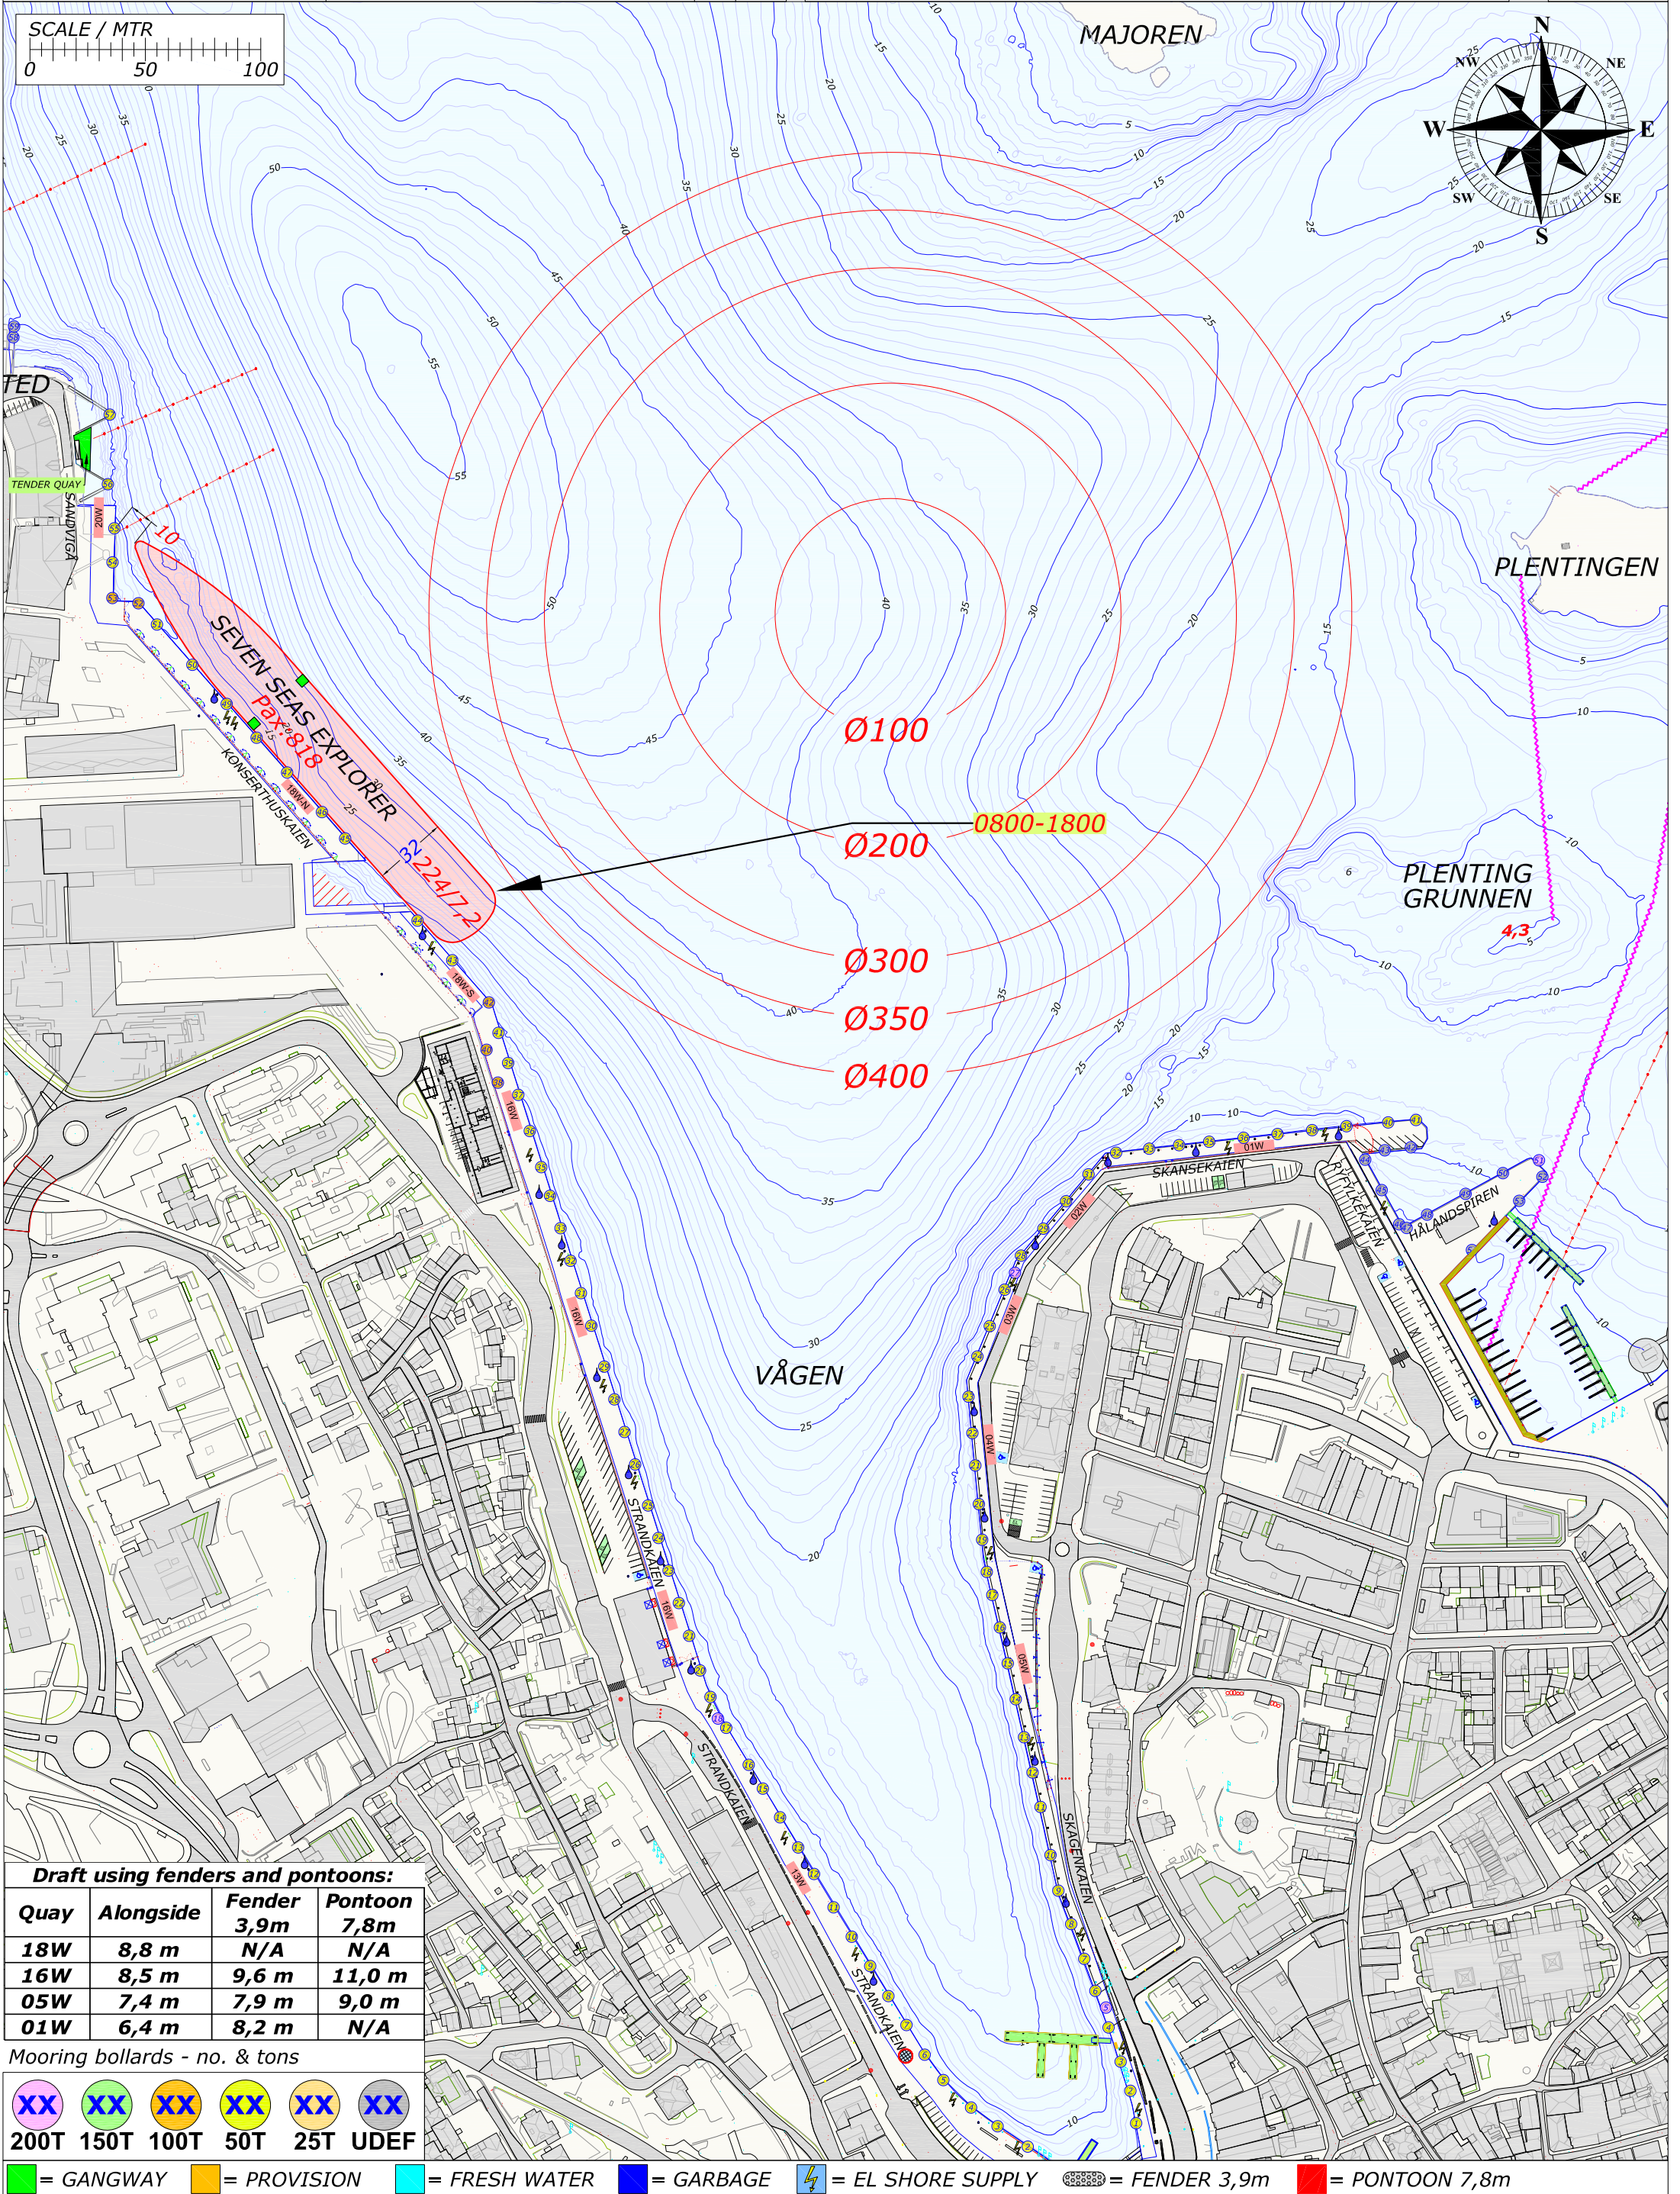

Draft using fenders and pontoons:			
Quay	Alongside	Fender 3,9m	Pontoon 7,8m
18W	8,8 m	N/A	N/A
16W	8,5 m	9,6 m	11,0 m
05W	7,4 m	7,9 m	9,0 m
01W	6,4 m	8,2 m	N/A

Mooring bollards - no. & tons

XX	XX	XX	XX	XX	XX
200T	150T	100T	50T	25T	UDEF


= GANGWAY = PROVISION = FRESH WATER = GARBAGE = EL SHORE SUPPLY = FENDER 3,9m = PONTOON 7,8m

Rev.	Date	Text			Sign	
Drawn by R.KARLSEN		Approved by - date		Filename STAVANGER_HAVN.DWG	Date 0	Scale 1:2500
 Rutek AS - Seiasjkervegen 11 - 4055 Sola		Title PORT OF STAVANGER BERTHING SKETCH			Drawing no.	
		Customer Stavangerregionen Havnedrift AS			Size A3	Sheet 1/1

BERTHING SKETCH PORT OF STAVANGER
WEDNESDAY 12. AUGUST 2020



REV.NR. 05 - 11.07.2020

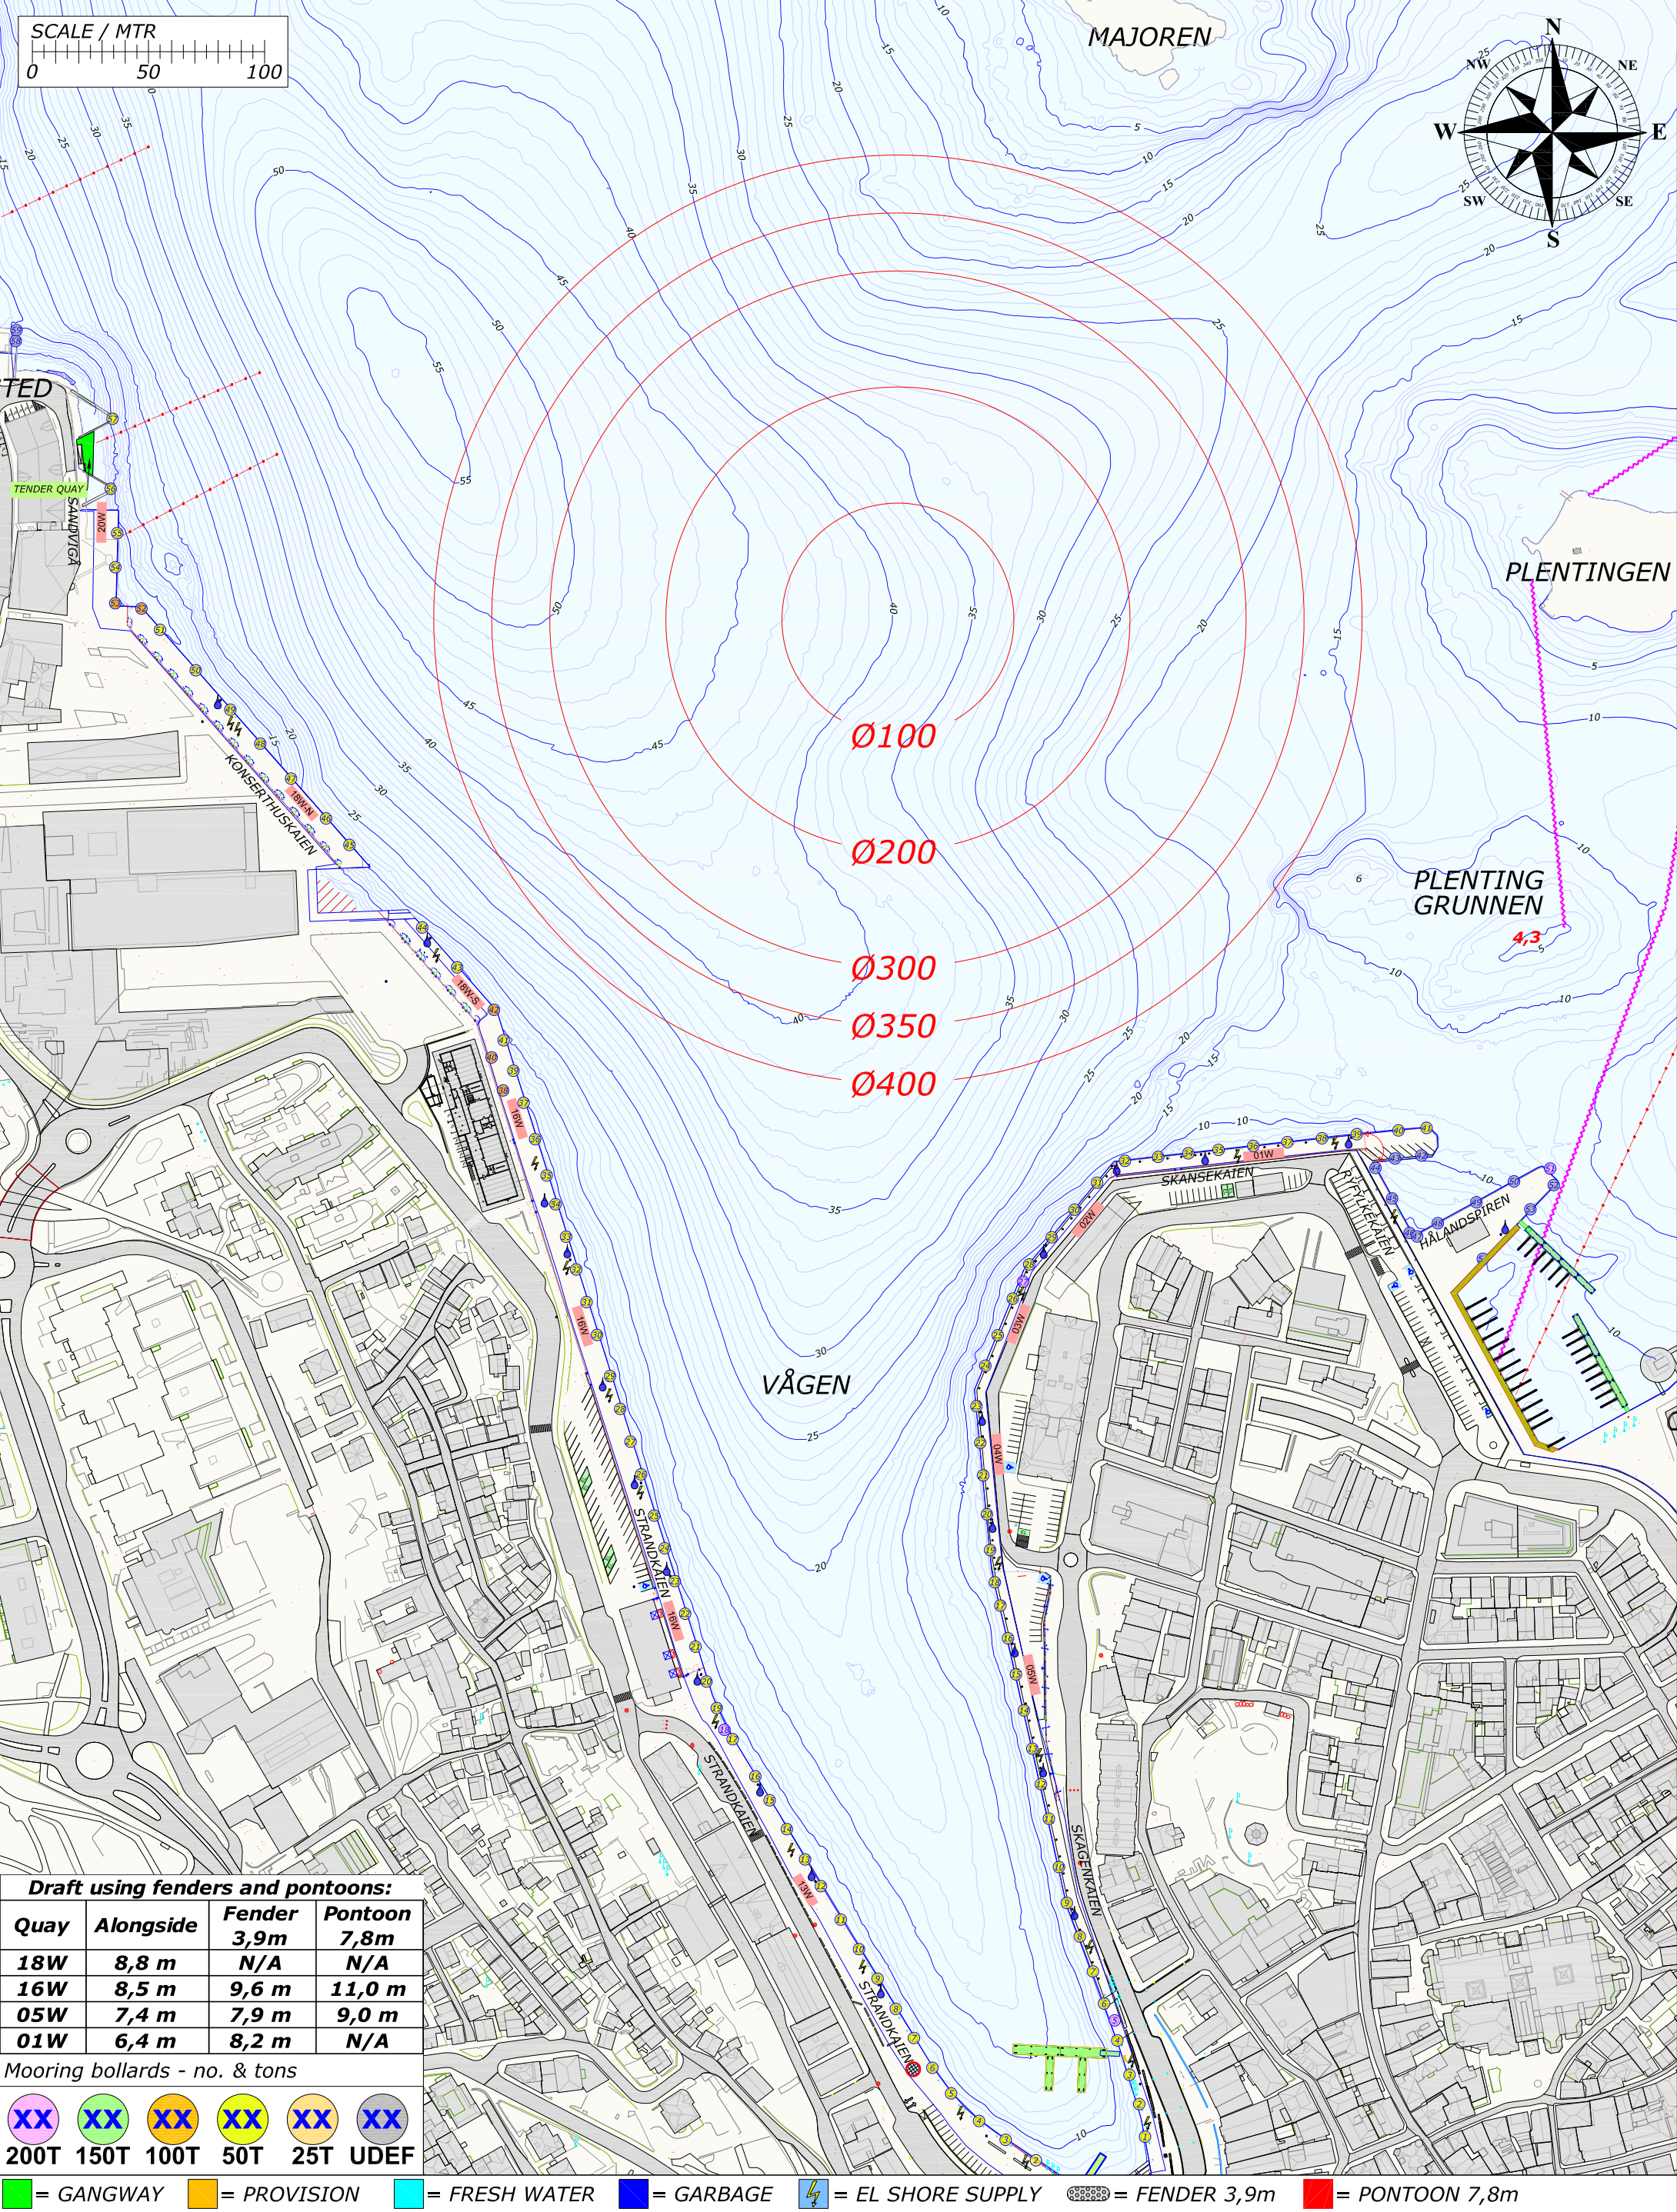


Draft using fenders and pontoons:			
Quay	Alongside	Fender 3,9m	Pontoon 7,8m
18W	8,8 m	N/A	N/A
16W	8,5 m	9,6 m	11,0 m
05W	7,4 m	7,9 m	9,0 m
01W	6,4 m	8,2 m	N/A

Mooring bollards - no. & tons					
XX	XX	XX	XX	XX	XX
200T	150T	100T	50T	25T	UDEF

= GANGWAY = PROVISION = FRESH WATER = GARBAGE = EL SHORE SUPPLY = FENDER 3,9m = PONTOON 7,8m

Rev.	Date	Text		Sign
Drawn by R.KARLSEN		Approved by - date		
Filename STAVANGER_HAVN.DWG		Date 0	Scale 1:2500	
Title PORT OF STAVANGER BERTHING SKETCH		Drawing no.		
Customer Stavangerregionen Havnedrift AS		Size A3	Sheet 1/1	

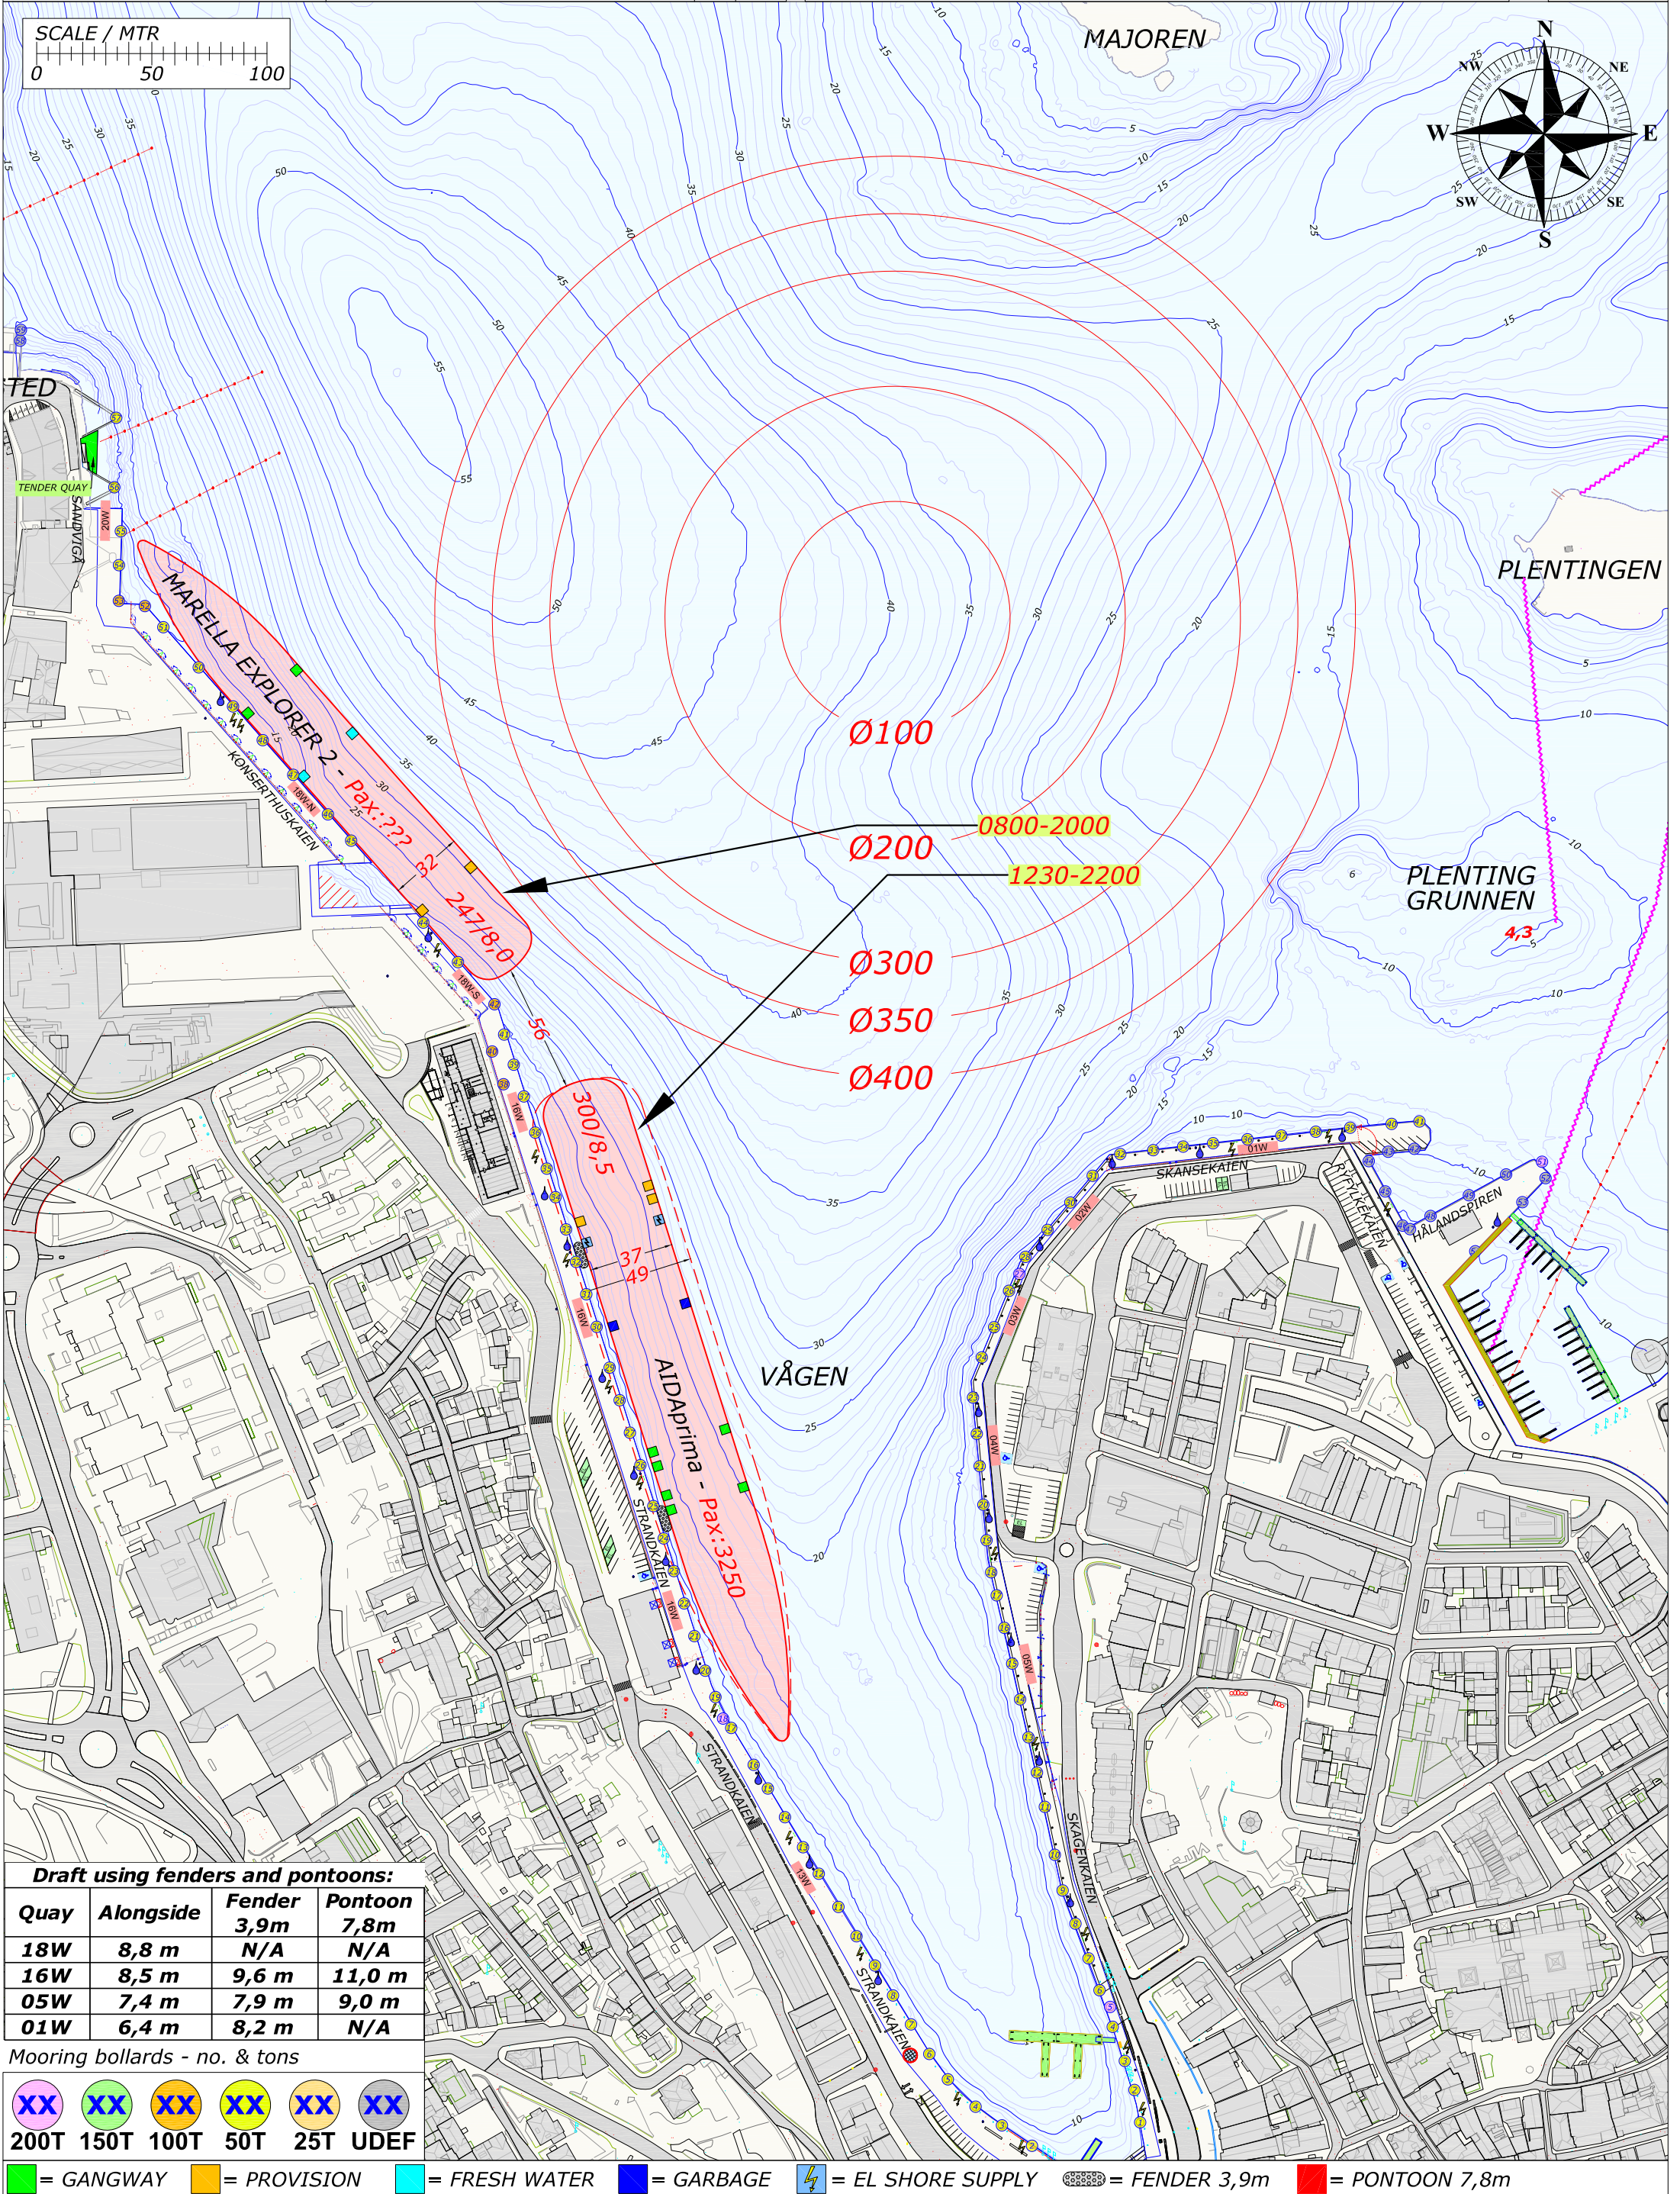

Draft using fenders and pontoons:			
Quay	Alongside	Fender 3,9m	Pontoon 7,8m
18W	8,8 m	N/A	N/A
16W	8,5 m	9,6 m	11,0 m
05W	7,4 m	7,9 m	9,0 m
01W	6,4 m	8,2 m	N/A

Mooring bollards - no. & tons

XX	XX	XX	XX	XX	XX
200T	150T	100T	50T	25T	UDEF


Legend:
[Green] = GANGWAY
[Yellow] = PROVISION
[Cyan] = FRESH WATER
[Blue] = GARBAGE
[Lightning Bolt] = EL SHORE SUPPLY
[Circle with dots] = FENDER 3,9m
[Red] = PONTOON 7,8m

Rev.	Date	Text				Sign
Drawn by R.KARLSEN		Approved by - date		Filename STAVANGER_HAVN.DWG	Date 0	Scale 1:2500
 Rutek AS - Seiasjkervegen 11 - 4055 Sola		Title PORT OF STAVANGER BERTHING SKETCH				Drawing no.
		Customer Stavangerregionen Havnedrift AS				Size A3 Sheet 1/1

BERTHING SKETCH PORT OF STAVANGER
FRIDAY 14. AUGUST 2020



REV.NR. 02 - 08.07.2020

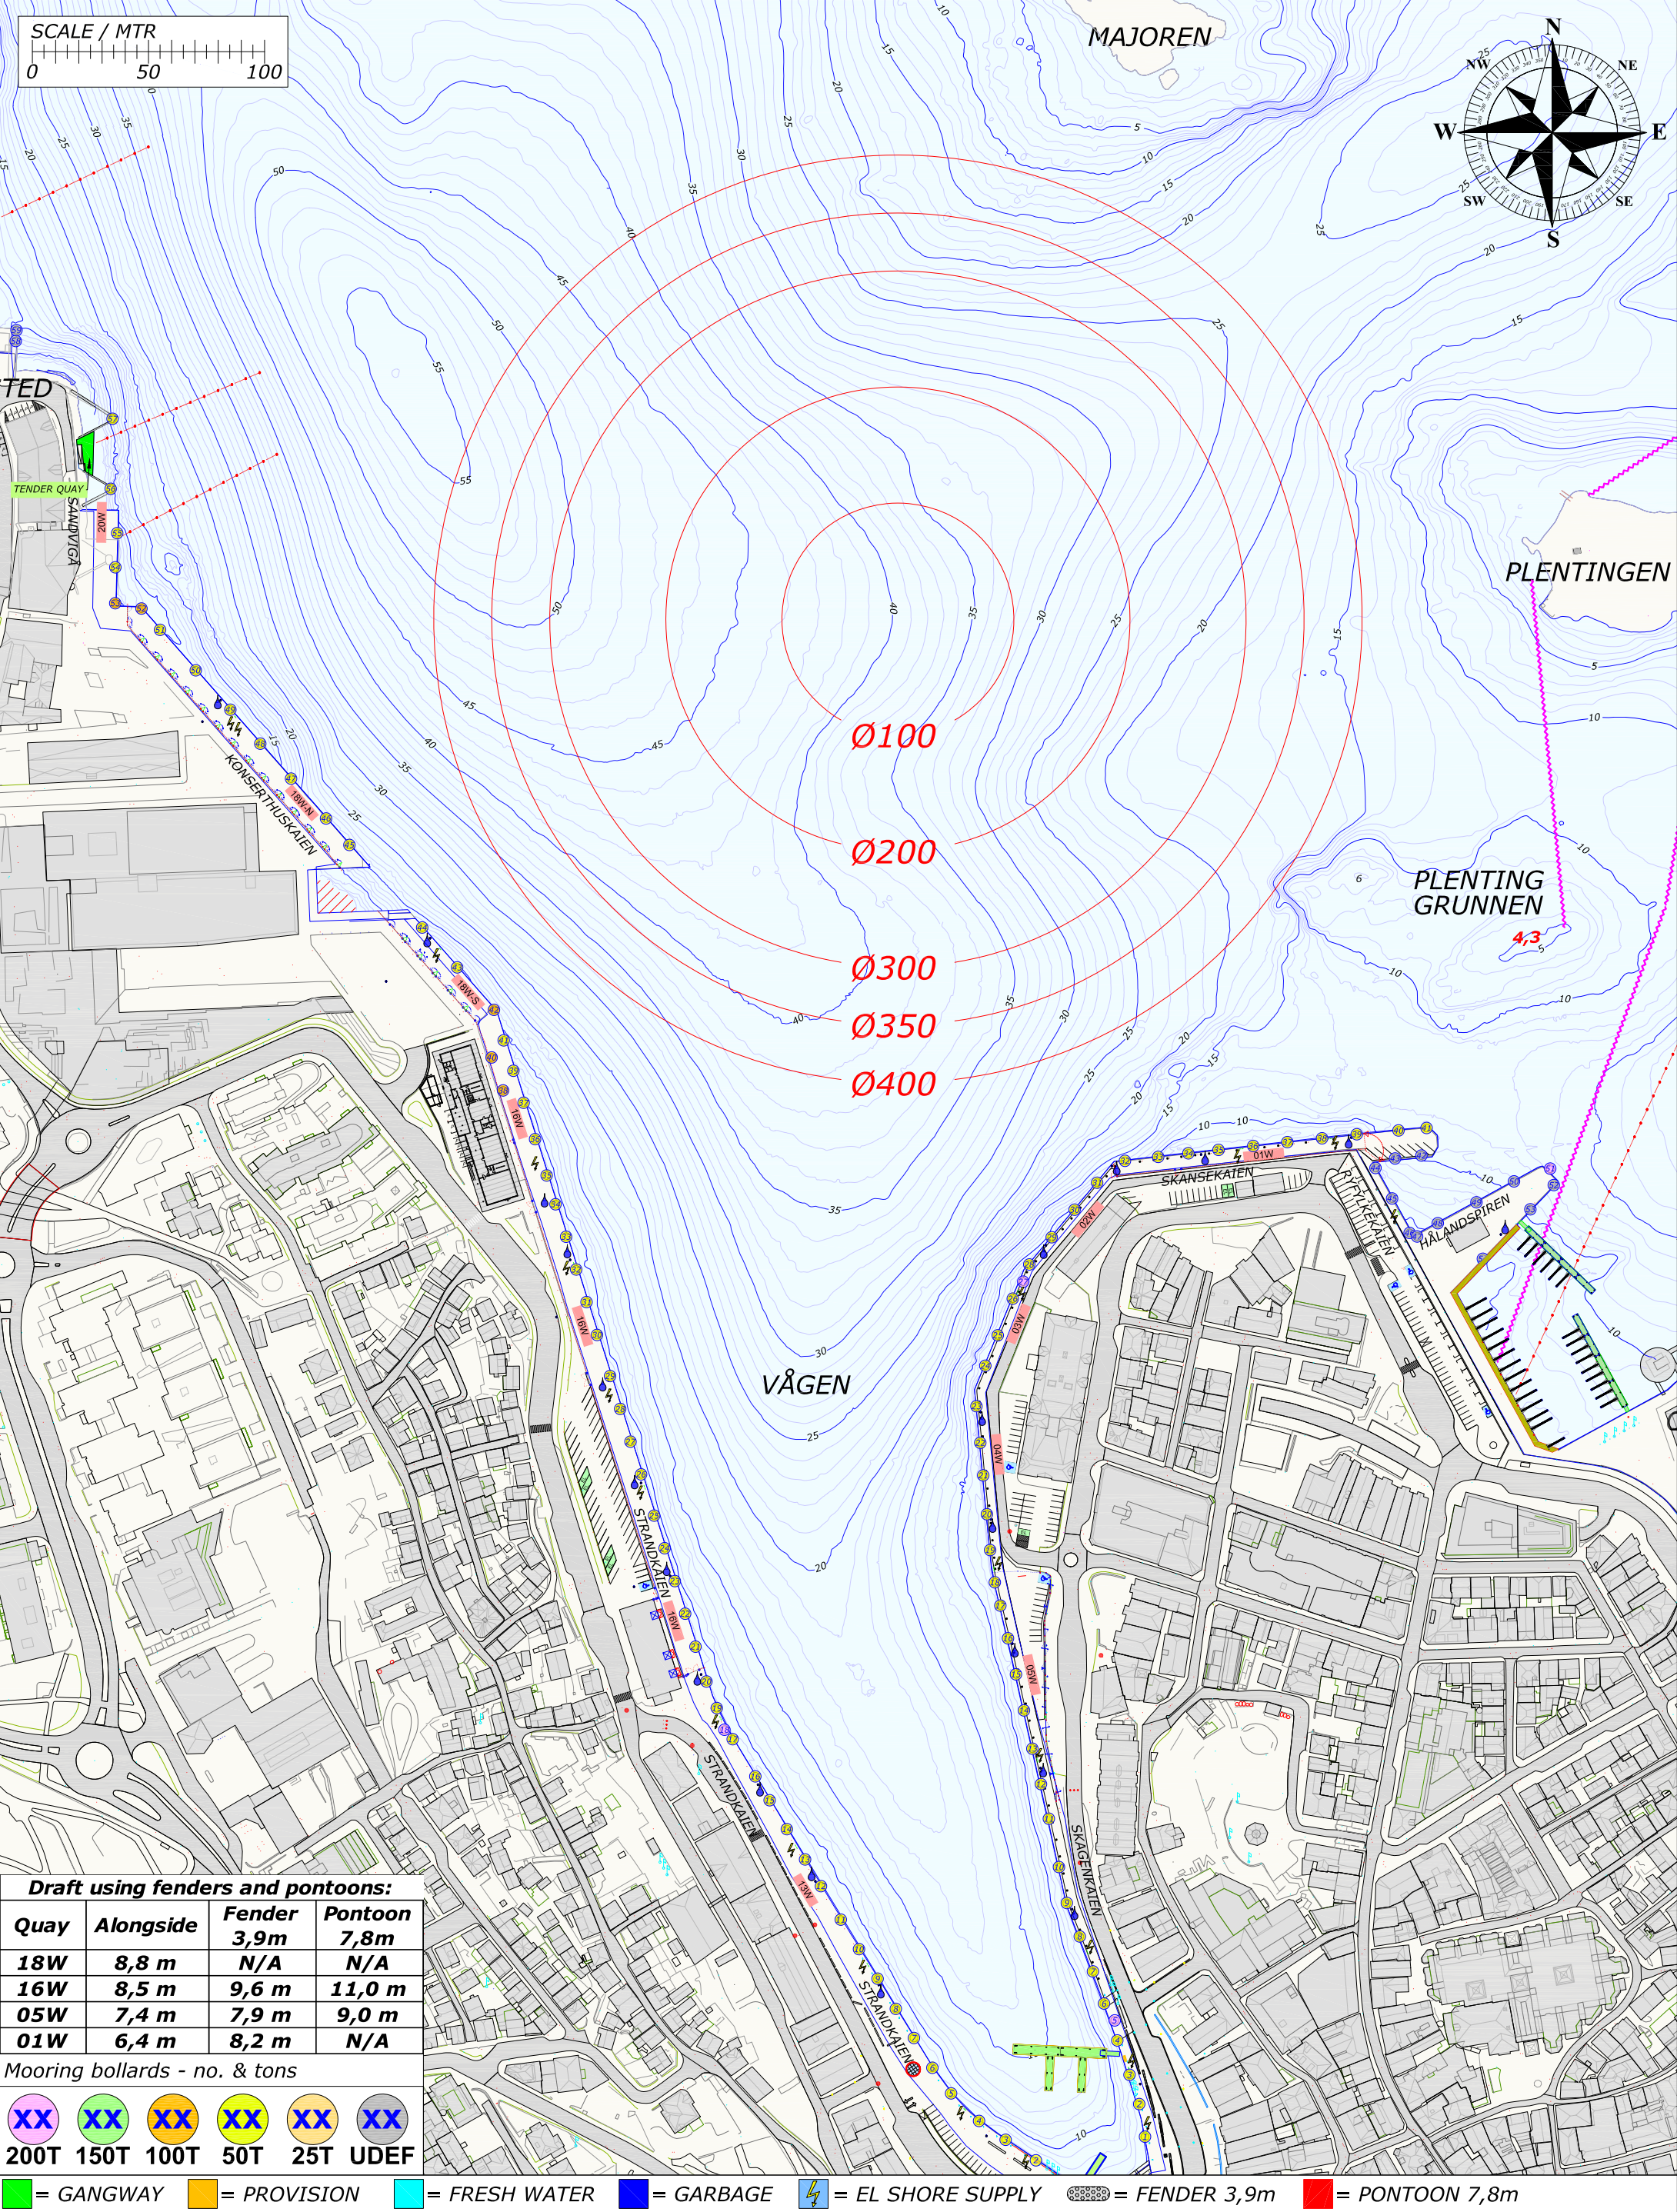

Draft using fenders and pontoons:


Quay	Alongside	Fender 3,9m	Pontoon 7,8m
18W	8,8 m	N/A	N/A
16W	8,5 m	9,6 m	11,0 m
05W	7,4 m	7,9 m	9,0 m
01W	6,4 m	8,2 m	N/A

Mooring bollards - no. & tons

XX	XX	XX	XX	XX	XX
200T	150T	100T	50T	25T	UDEF

= GANGWAY = PROVISION = FRESH WATER = GARBAGE = EL SHORE SUPPLY = FENDER 3,9m = PONTOON 7,8m

Rev.	Date	Text		Sign
Drawn by R.KARLSEN		Approved by - date		
Filename STAVANGER_HAVN.DWG		Date 0	Scale 1:2500	
Title PORT OF STAVANGER BERTHING SKETCH		Drawing no.		
Customer Stavangerregionen Havnedrift AS		Size A3	Sheet 1/1	

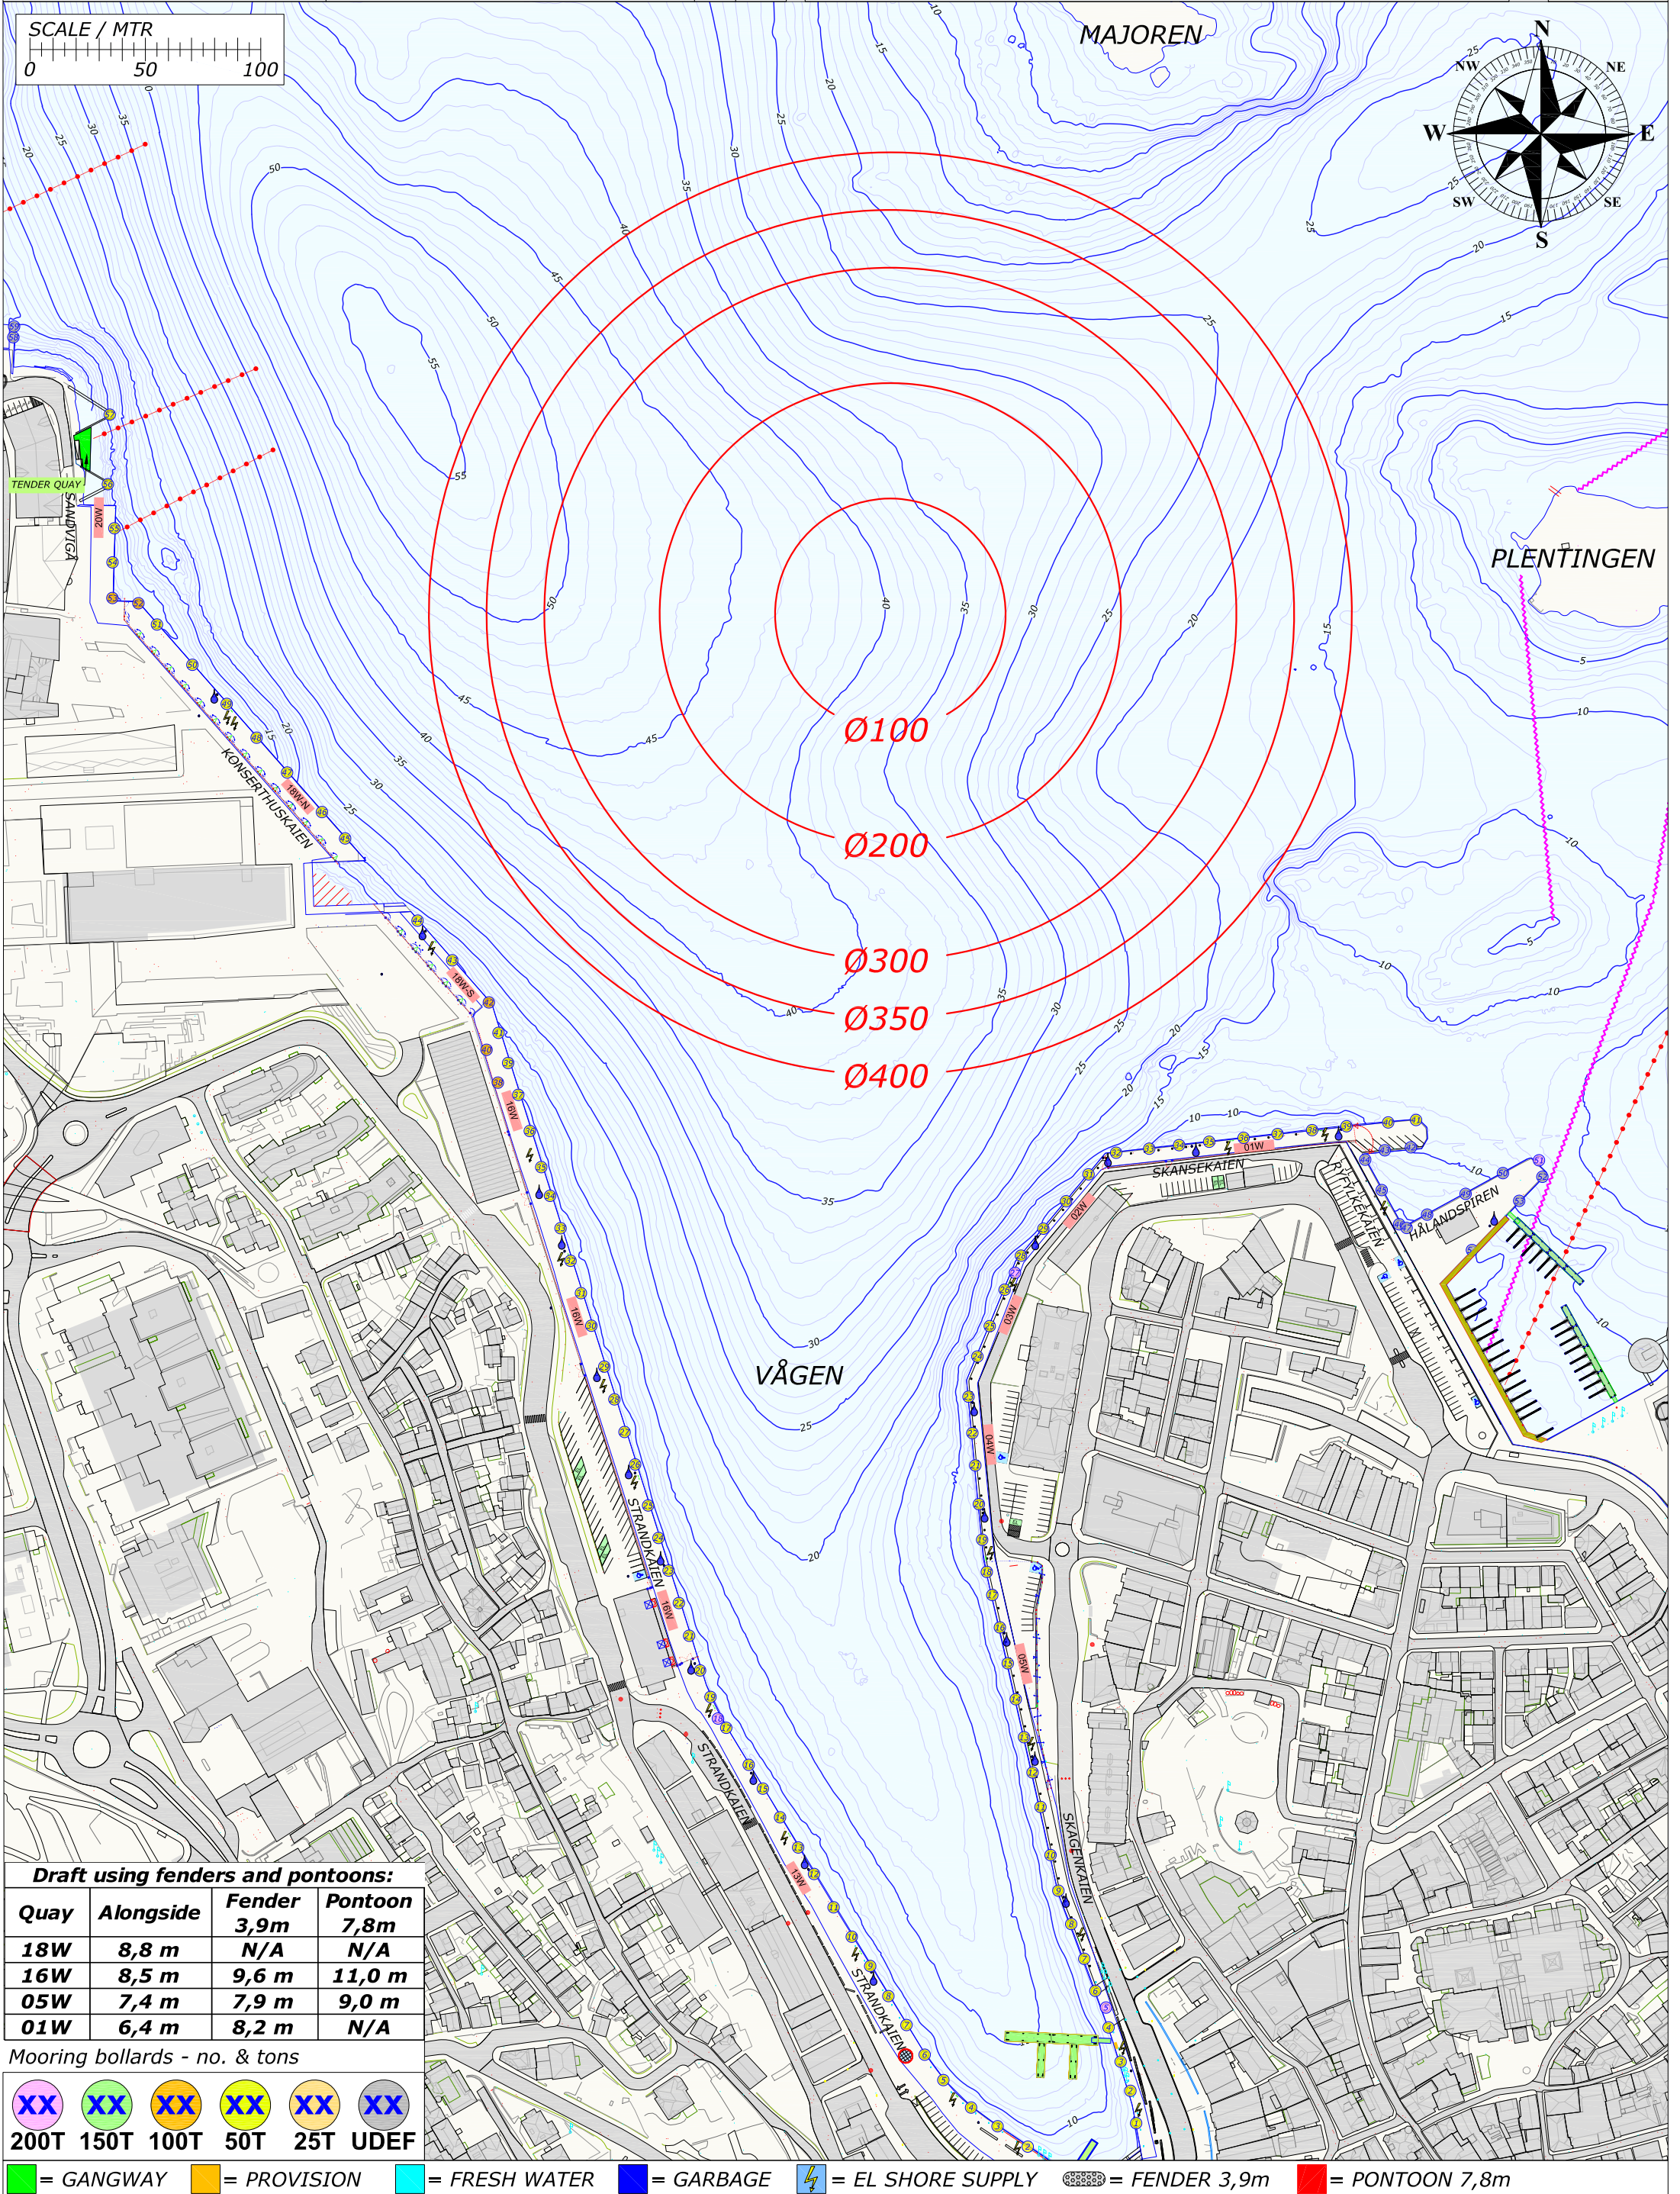


Draft using fenders and pontoons:			
Quay	Alongside	Fender 3,9m	Pontoon 7,8m
18W	8,8 m	N/A	N/A
16W	8,5 m	9,6 m	11,0 m
05W	7,4 m	7,9 m	9,0 m
01W	6,4 m	8,2 m	N/A

Mooring bollards - no. & tons

200T	150T	100T	50T	25T	UDEF

= GANGWAY = PROVISION = FRESH WATER = GARBAGE = EL SHORE SUPPLY = FENDER 3,9m = PONTOON 7,8m

Rev.	Date	Text		Sign
Drawn by R.KARLSEN		Approved by - date		
Filename STAVANGER_HAVN.DWG		Date 0	Scale 1:2500	
Title PORT OF STAVANGER BERTHING SKETCH		Drawing no.		
Customer Stavangerregionen Havnedrift AS		Size A3	Sheet 1/1	

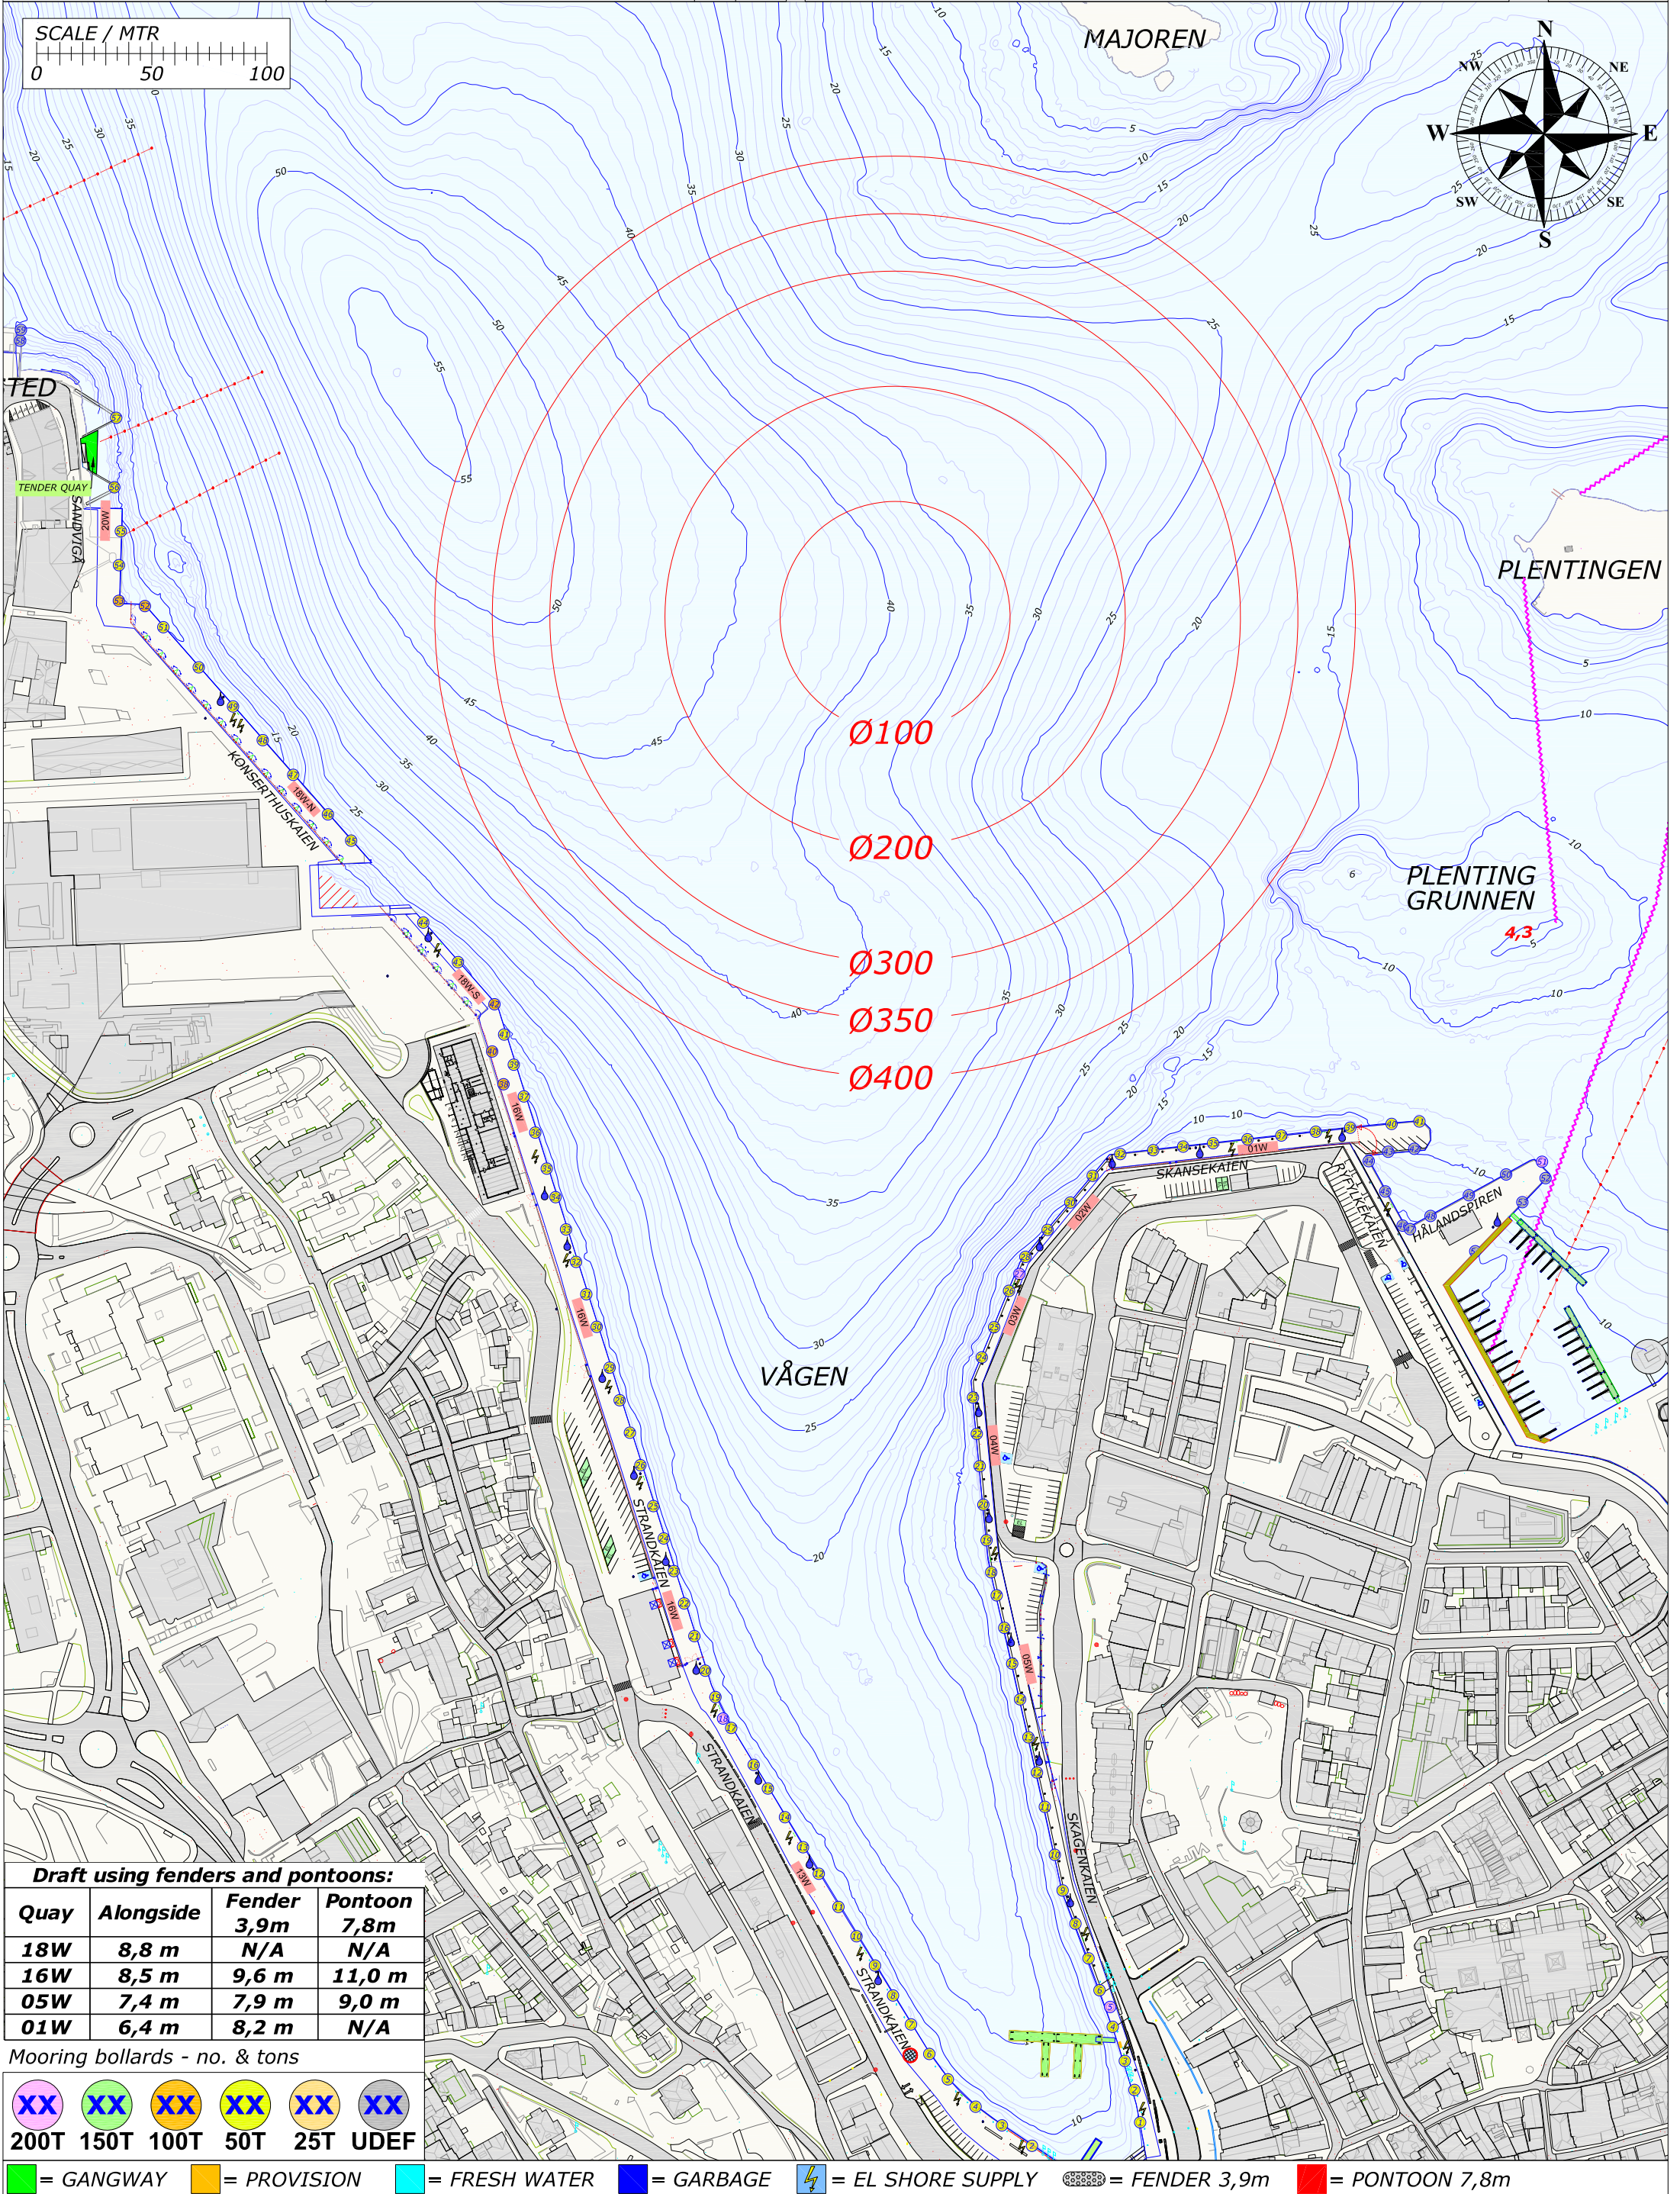

Draft using fenders and pontoons:			
Quay	Alongside	Fender 3,9m	Pontoon 7,8m
18W	8,8 m	N/A	N/A
16W	8,5 m	9,6 m	11,0 m
05W	7,4 m	7,9 m	9,0 m
01W	6,4 m	8,2 m	N/A

Mooring bollards - no. & tons					
XX	XX	XX	XX	XX	XX
200T	150T	100T	50T	25T	UDEF

= GANGWAY

= PROVISION

= FRESH WATER


= GARBAGE

= EL SHORE SUPPLY

= FENDER 3,9m

= PONTOON 7,8m

Rev.	Date	Text		Sign
Drawn by R.KARLSEN		Approved by - date		
Filename STAVANGER_HAVN.DWG		Date 0	Scale 1:2500	
Title PORT OF STAVANGER BERTHING SKETCH		Drawing no.		
Customer Stavangerregionen Havnedrift AS		Size A3	Sheet 1/1	

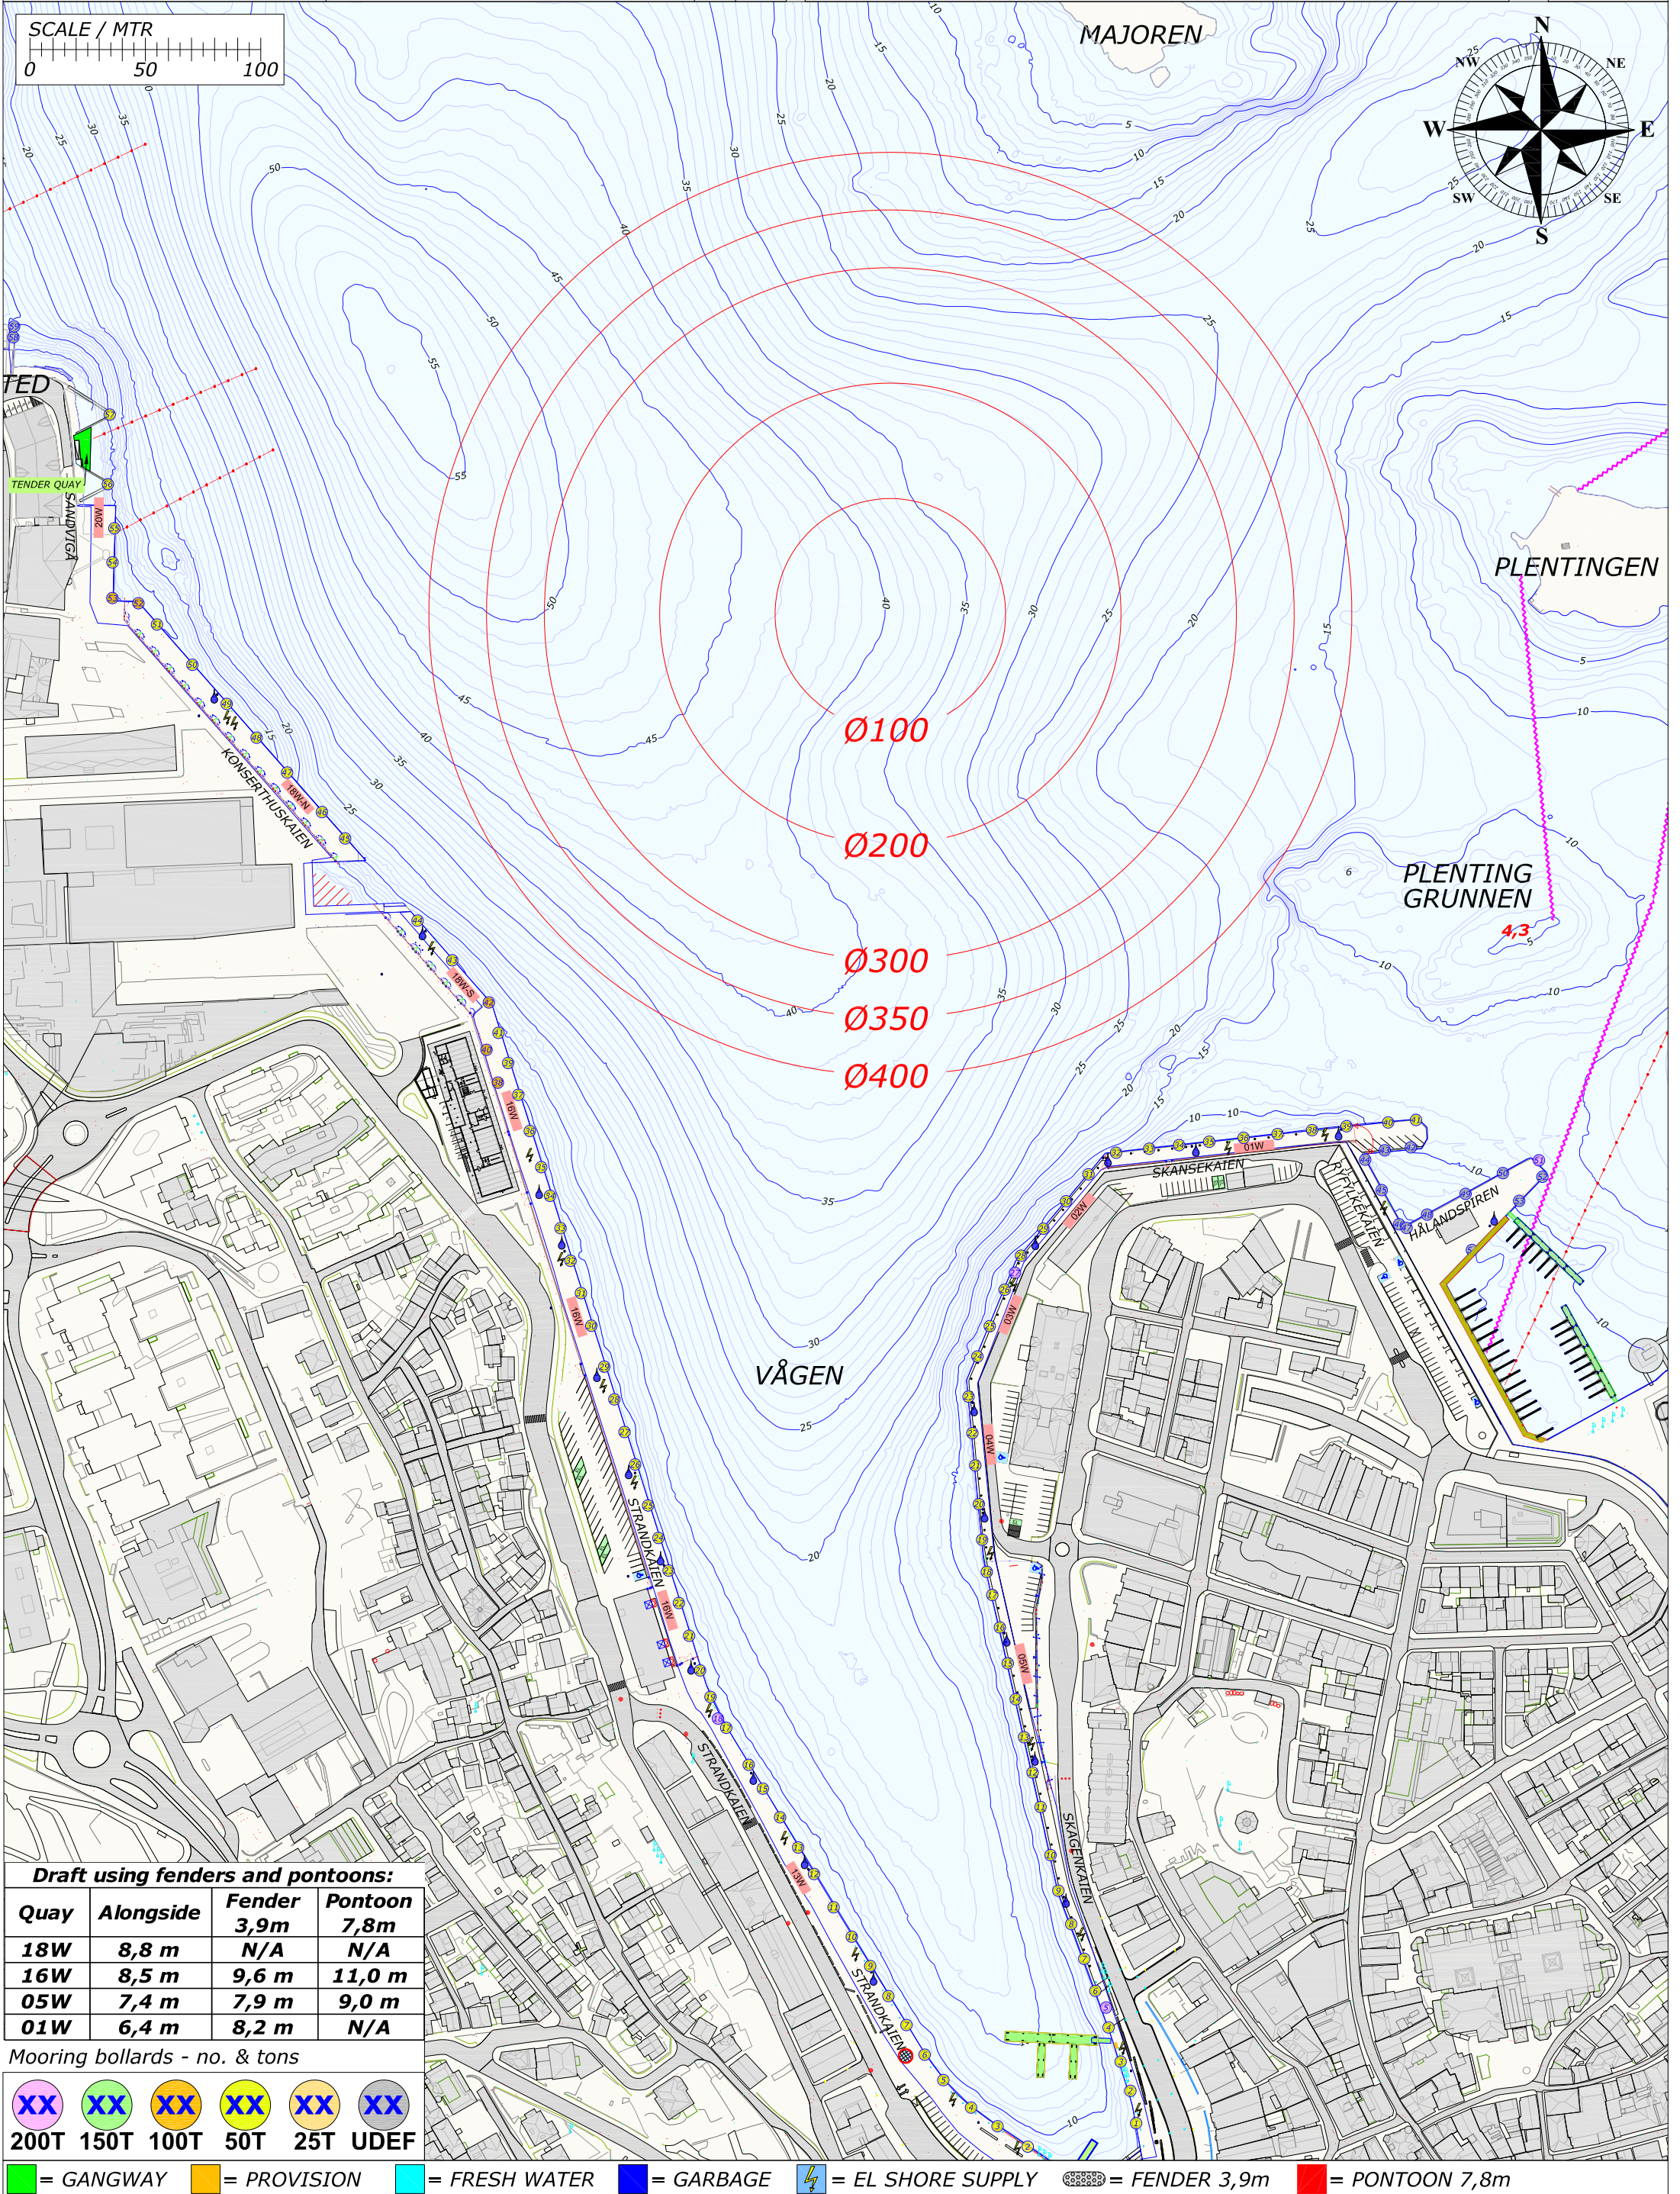


Draft using fenders and pontoons:			
Quay	Alongside	Fender 3,9m	Pontoon 7,8m
18W	8,8 m	N/A	N/A
16W	8,5 m	9,6 m	11,0 m
05W	7,4 m	7,9 m	9,0 m
01W	6,4 m	8,2 m	N/A

Mooring bollards - no. & tons

XX	XX	XX	XX	XX	XX
200T	150T	100T	50T	25T	UDEF

 = GANGWAY  = PROVISION  = FRESH WATER  = GARBAGE  = EL SHORE SUPPLY  = FENDER 3,9m  = PONTOON 7,8m

Rev.	Date	Text		Sign
Drawn by R.KARLSEN		Approved by - date		
Filename STAVANGER_HAVN.DWG		Date 0	Scale 1:2500	
Title PORT OF STAVANGER BERTHING SKETCH		Drawing no.		
Customer Stavangerregionen Havnedrift AS		Size A3	Sheet 1/1	

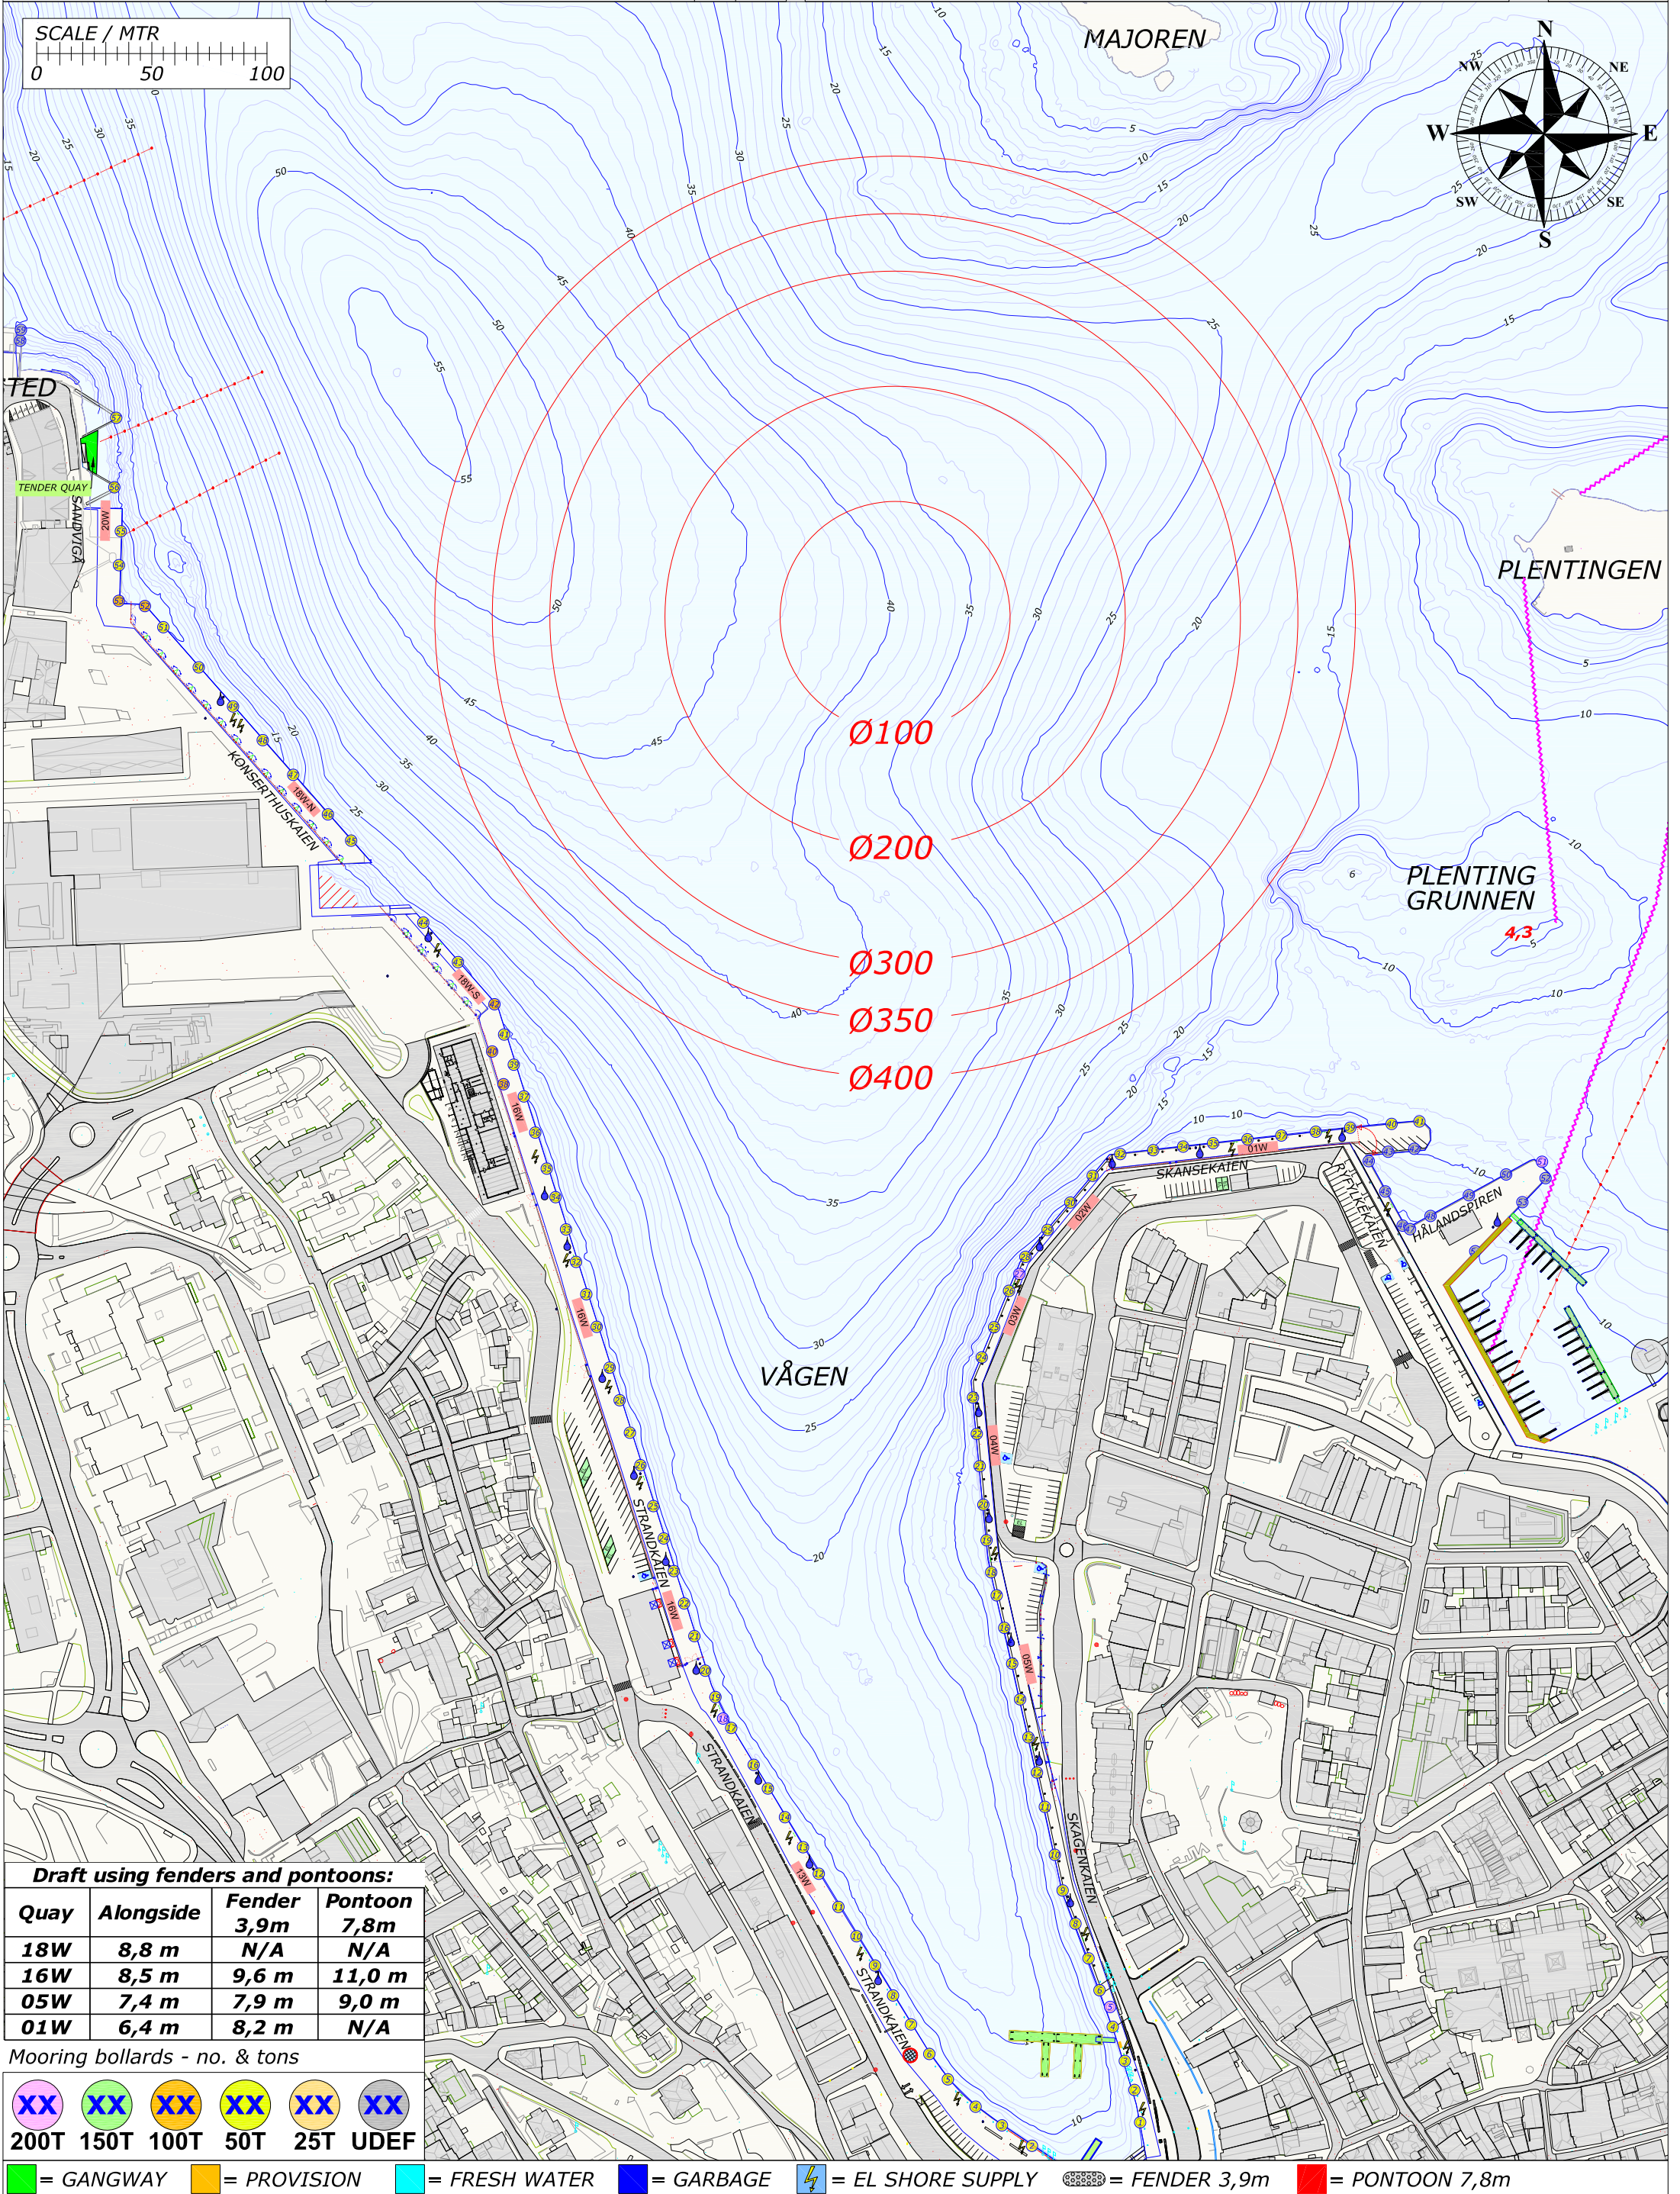

Draft using fenders and pontoons:			
Quay	Alongside	Fender 3,9m	Pontoon 7,8m
18W	8,8 m	N/A	N/A
16W	8,5 m	9,6 m	11,0 m
05W	7,4 m	7,9 m	9,0 m
01W	6,4 m	8,2 m	N/A

Mooring bollards - no. & tons

200T	150T	100T	50T	25T	UDEF

= GANGWAY

= PROVISION

= FRESH WATER

= GARBAGE

= EL SHORE SUPPLY

= FENDER 3,9m


= PONTOON 7,8m

Rev.	Date	Text			Sign	
Drawn by R.KARLSEN		Approved by - date		Filename STAVANGER_HAVN.DWG	Date 0	Scale 1:2500
 Rutek AS - Seiasjkervegen 11 - 4055 Sola		Title PORT OF STAVANGER BERTHING SKETCH			Drawing no.	
		Customer Stavangerregionen Havnedrift AS			Size A3	Sheet 1/1

BERTHING SKETCH PORT OF STAVANGER
WEDNESDAY 19. AUGUST 2020



REV.NR. 02 - 11.07.2020

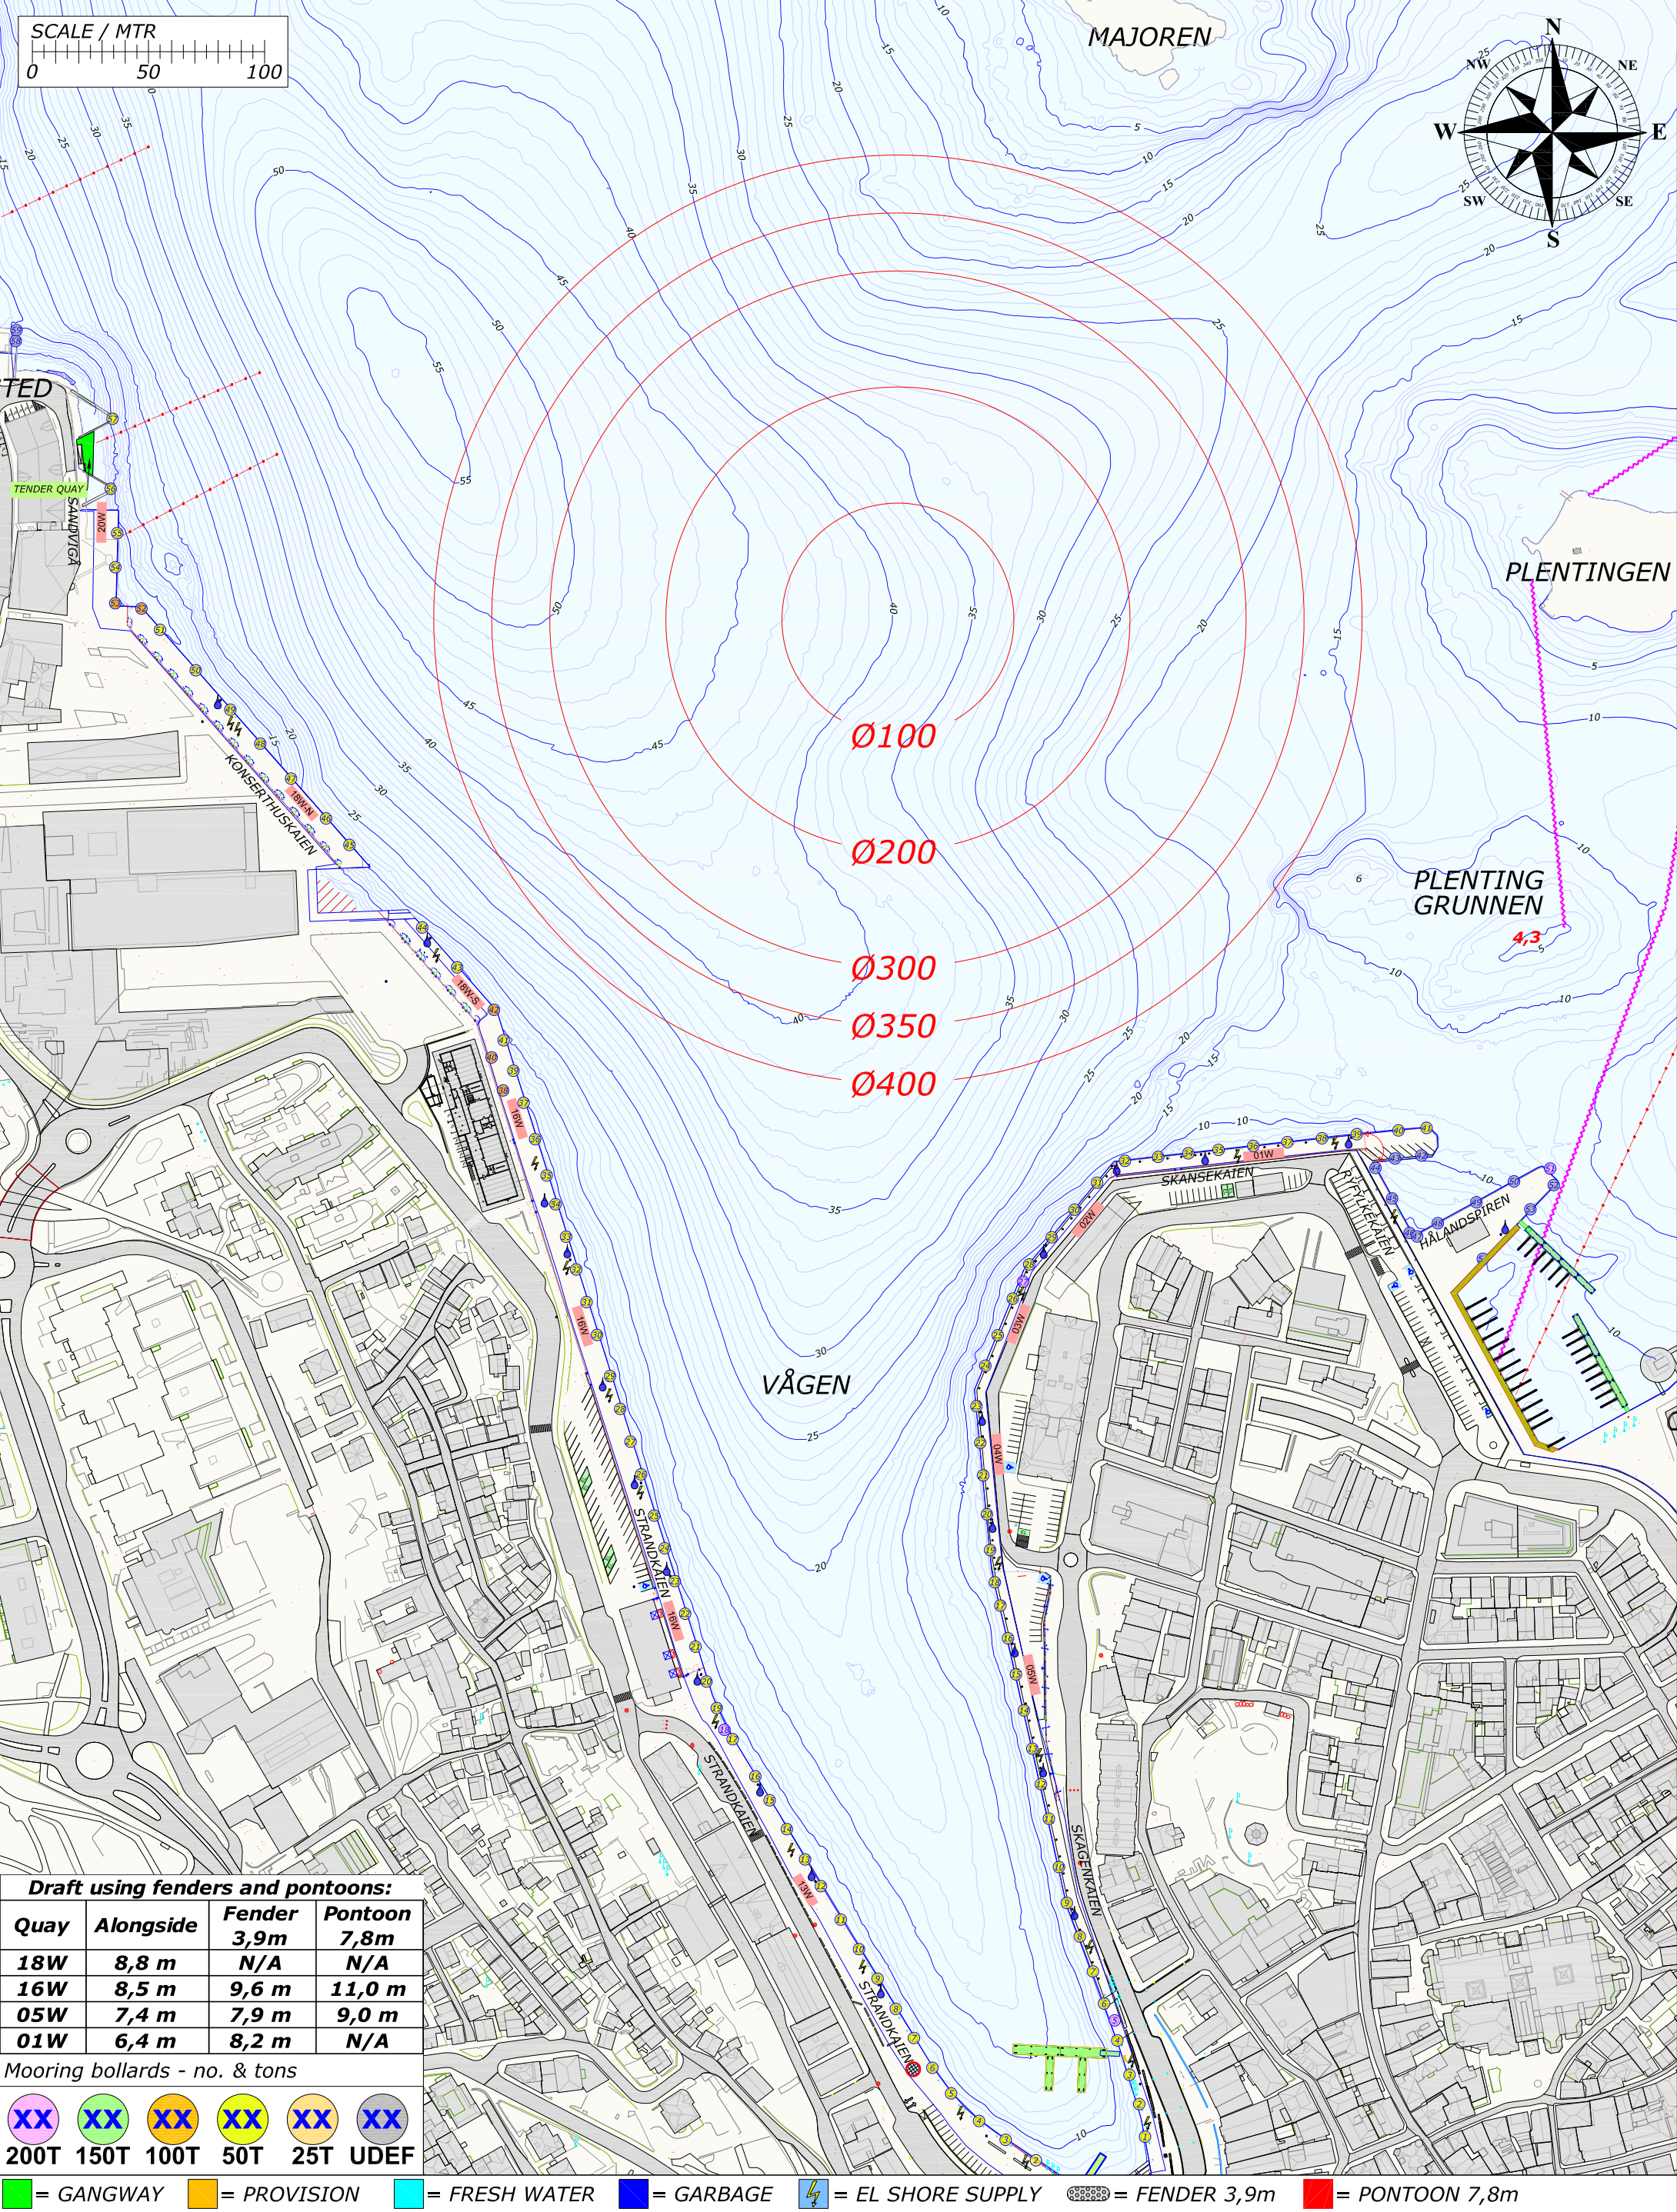

Draft using fenders and pontoons:

Quay	Alongside	Fender 3,9m	Pontoon 7,8m
18W	8,8 m	N/A	N/A
16W	8,5 m	9,6 m	11,0 m
05W	7,4 m	7,9 m	9,0 m
01W	6,4 m	8,2 m	N/A

Mooring bollards - no. & tons

XX	XX	XX	XX	XX	XX
200T	150T	100T	50T	25T	UDEF


= GANGWAY = PROVISION = FRESH WATER = GARBAGE = EL SHORE SUPPLY = FENDER 3,9m = PONTOON 7,8m

Rev.	Date	Text		Sign
Drawn by R.KARLSEN		Approved by - date		
Filename STAVANGER_HAVN.DWG		Date 0	Scale 1:2500	
Title PORT OF STAVANGER BERTHING SKETCH		Drawing no.		
Customer Stavangerregionen Havnedrift AS		Size A3	Sheet 1/1	

BERTHING SKETCH PORT OF STAVANGER

THURSDAY 20. AUGUST 2020

REV.NR. 02 - 21.06.2020

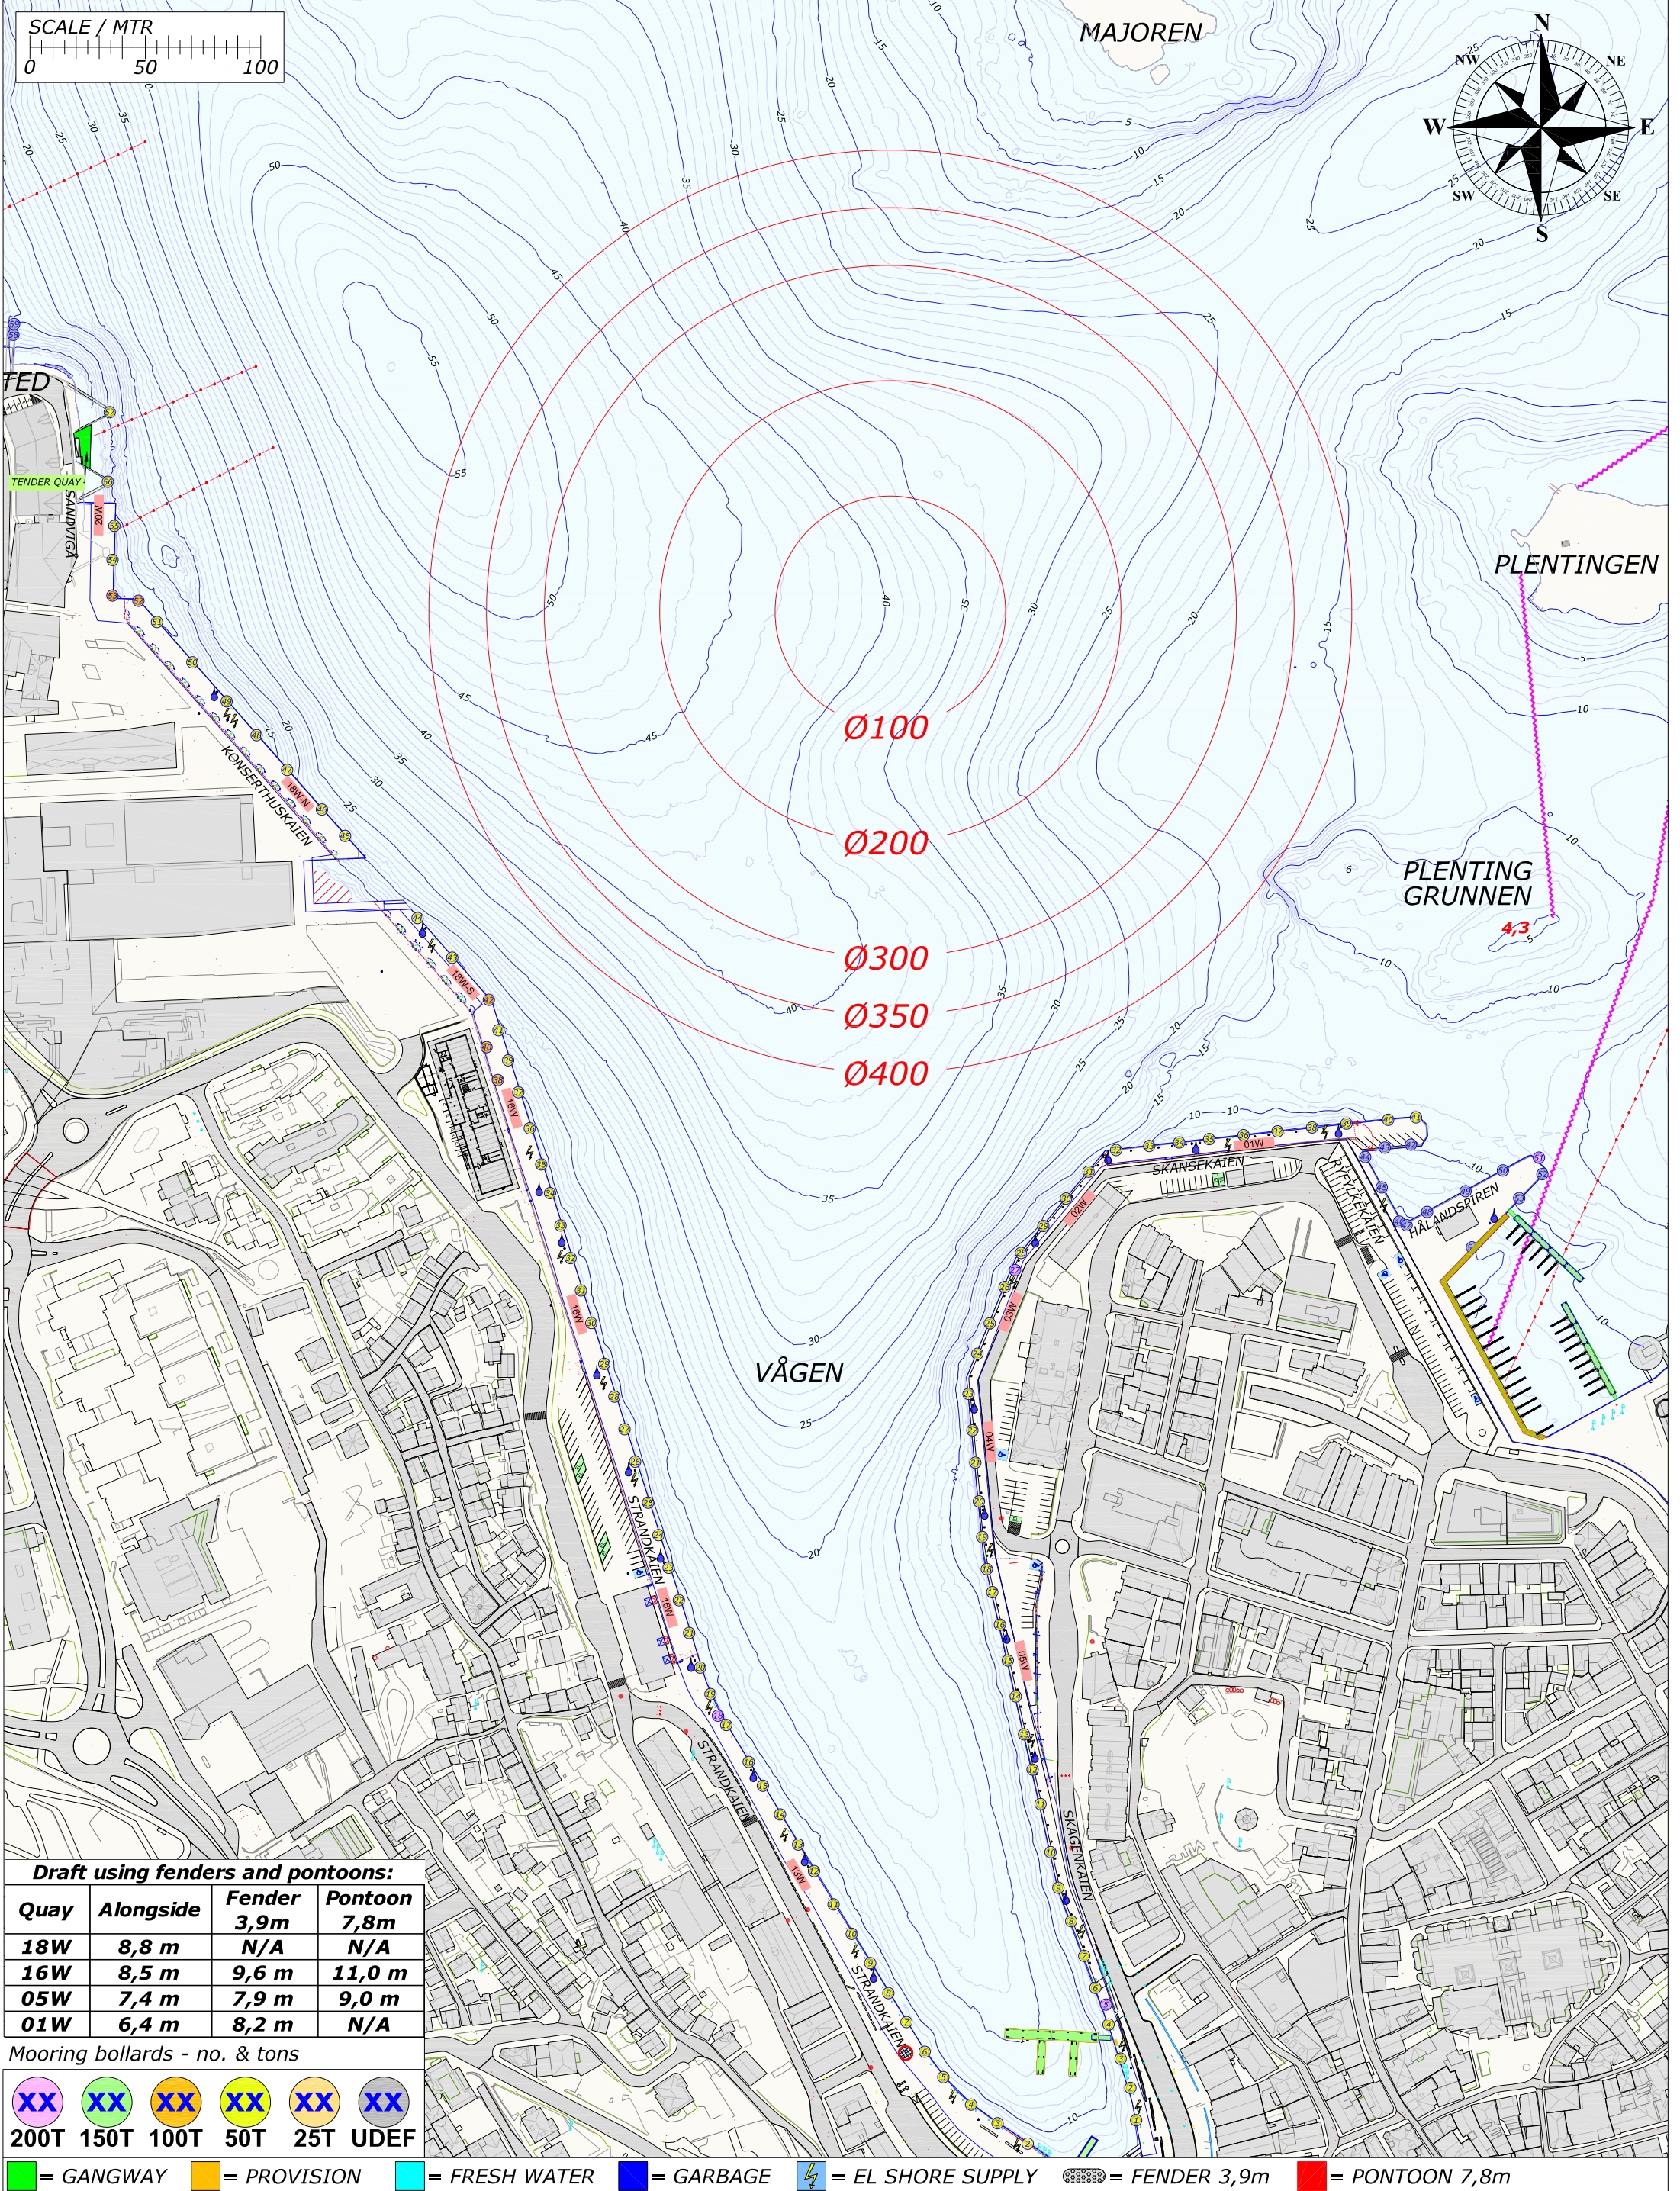


Draft using fenders and pontoons:			
Quay	Alongside	Fender 3,9m	Pontoon 7,8m
18W	8,8 m	N/A	N/A
16W	8,5 m	9,6 m	11,0 m
05W	7,4 m	7,9 m	9,0 m
01W	6,4 m	8,2 m	N/A

Mooring bollards - no. & tons

XX	XX	XX	XX	XX	XX
200T	150T	100T	50T	25T	UDEF

= GANGWAY = PROVISION = FRESH WATER = GARBAGE = EL SHORE SUPPLY = FENDER 3,9m = PONTOON 7,8m

Rev.	Date	Text		Sign
Drawn by R.KARLSEN		Approved by - date		
Filename STAVANGER_HAVN.DWG		Date 0	Scale 1:2500	
Title PORT OF STAVANGER BERTHING SKETCH		Drawing no.		
Customer Stavangerregionen Havnedrift AS		Size A3	Sheet 1/1	

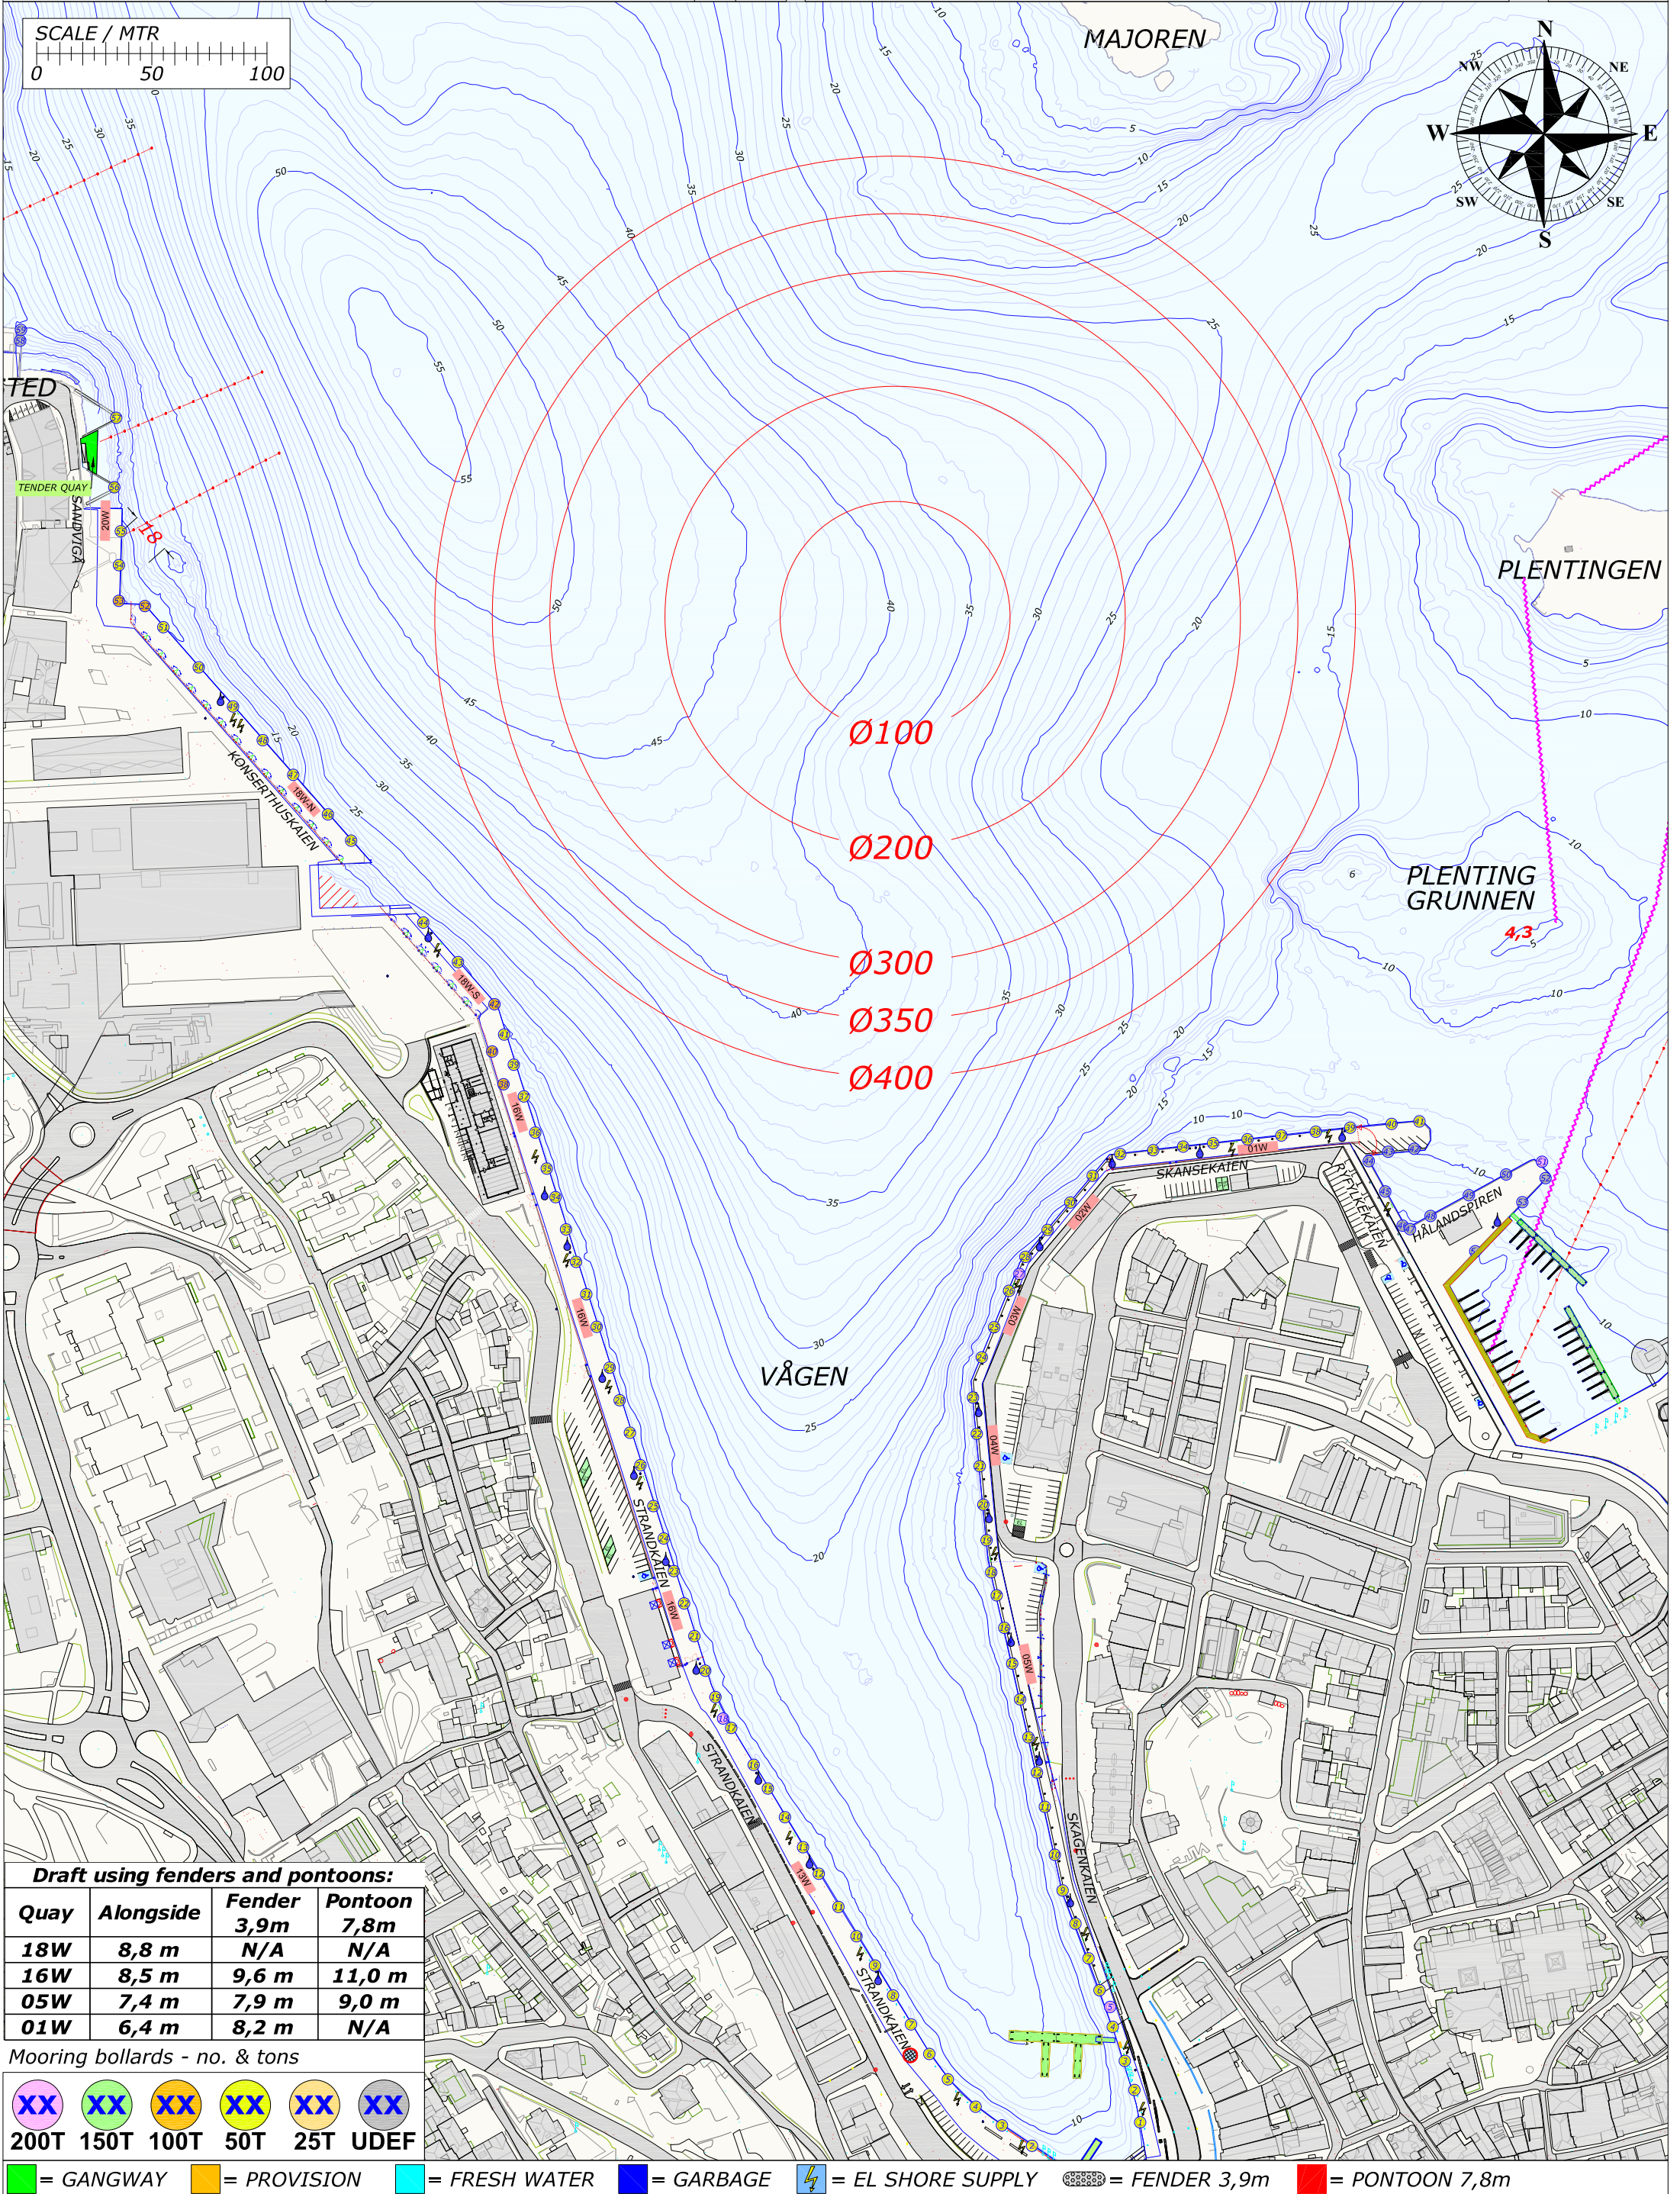

Draft using fenders and pontoons:			
Quay	Alongside	Fender 3,9m	Pontoon 7,8m
18W	8,8 m	N/A	N/A
16W	8,5 m	9,6 m	11,0 m
05W	7,4 m	7,9 m	9,0 m
01W	6,4 m	8,2 m	N/A

Mooring bollards - no. & tons

XX	XX	XX	XX	XX	XX
200T	150T	100T	50T	25T	UDEF

= GANGWAY

= PROVISION

= FRESH WATER

= GARBAGE

= EL SHORE SUPPLY

= FENDER 3,9m

= PONTOON 7,8m

Rev.

Date

Text

Sign

Drawn by
R.KARLSEN

Approved by - date

Filename
STAVANGER_HAVN.DWG

Date
0

Scale
1:2500

RUTEK

Rutek AS - Seilaskjervegen 11 - 4055 Sola

Title
PORT OF STAVANGER
BERTHING SKETCH

Customer
Stavangerregionen Havnedrift AS

Drawing no.

Size
A3

Sheet
1/1

BERTHING SKETCH PORT OF STAVANGER

SATURDAY 22. AUGUST 2020

REV.NR. 03 - 26.07.2020

PORT OF STAVANGER
NORWAY

STAVANGER
REGIONEN
Havnedrift AS

The main map shows the port area of Stavanger, Norway, with contour lines indicating depth. Key locations include MAJOREN, PLENTINGEN, PLENTING GRUNNEN, and VÅGEN. The map features several quays: SANDVIGA, KONSERTHUSKAIEN, STRANDKAIEN, SKANSEKAIEN, and SKAGENKAIEN. Mooring circles are drawn in red, labeled with diameters: Ø100, Ø200, Ø300, Ø350, and Ø400. A scale bar in the top left indicates 0, 50, and 100 meters. A compass rose in the top right shows cardinal and intercardinal directions. A legend in the bottom left corner defines symbols for draft, mooring bollards, and various port facilities.

Draft using fenders and pontoons:			
Quay	Alongside	Fender 3,9m	Pontoon 7,8m
18W	8,8 m	N/A	N/A
16W	8,5 m	9,6 m	11,0 m
05W	7,4 m	7,9 m	9,0 m
01W	6,4 m	8,2 m	N/A

Mooring bollards - no. & tons

XX	XX	XX	XX	XX	XX
200T	150T	100T	50T	25T	UDEF

= GANGWAY

= PROVISION

= FRESH WATER


= GARBAGE

= EL SHORE SUPPLY

= FENDER 3,9m

= PONTOON 7,8m

Rev.	Date	Text		Sign
Drawn by R.KARLSEN		Approved by - date		
Filename STAVANGER_HAVN.DWG		Date 0		Scale 1:2500
Title PORT OF STAVANGER BERTHING SKETCH		Drawing no.		
Customer Stavangerregionen Havnedrift AS		Size A3	Sheet 1/1	

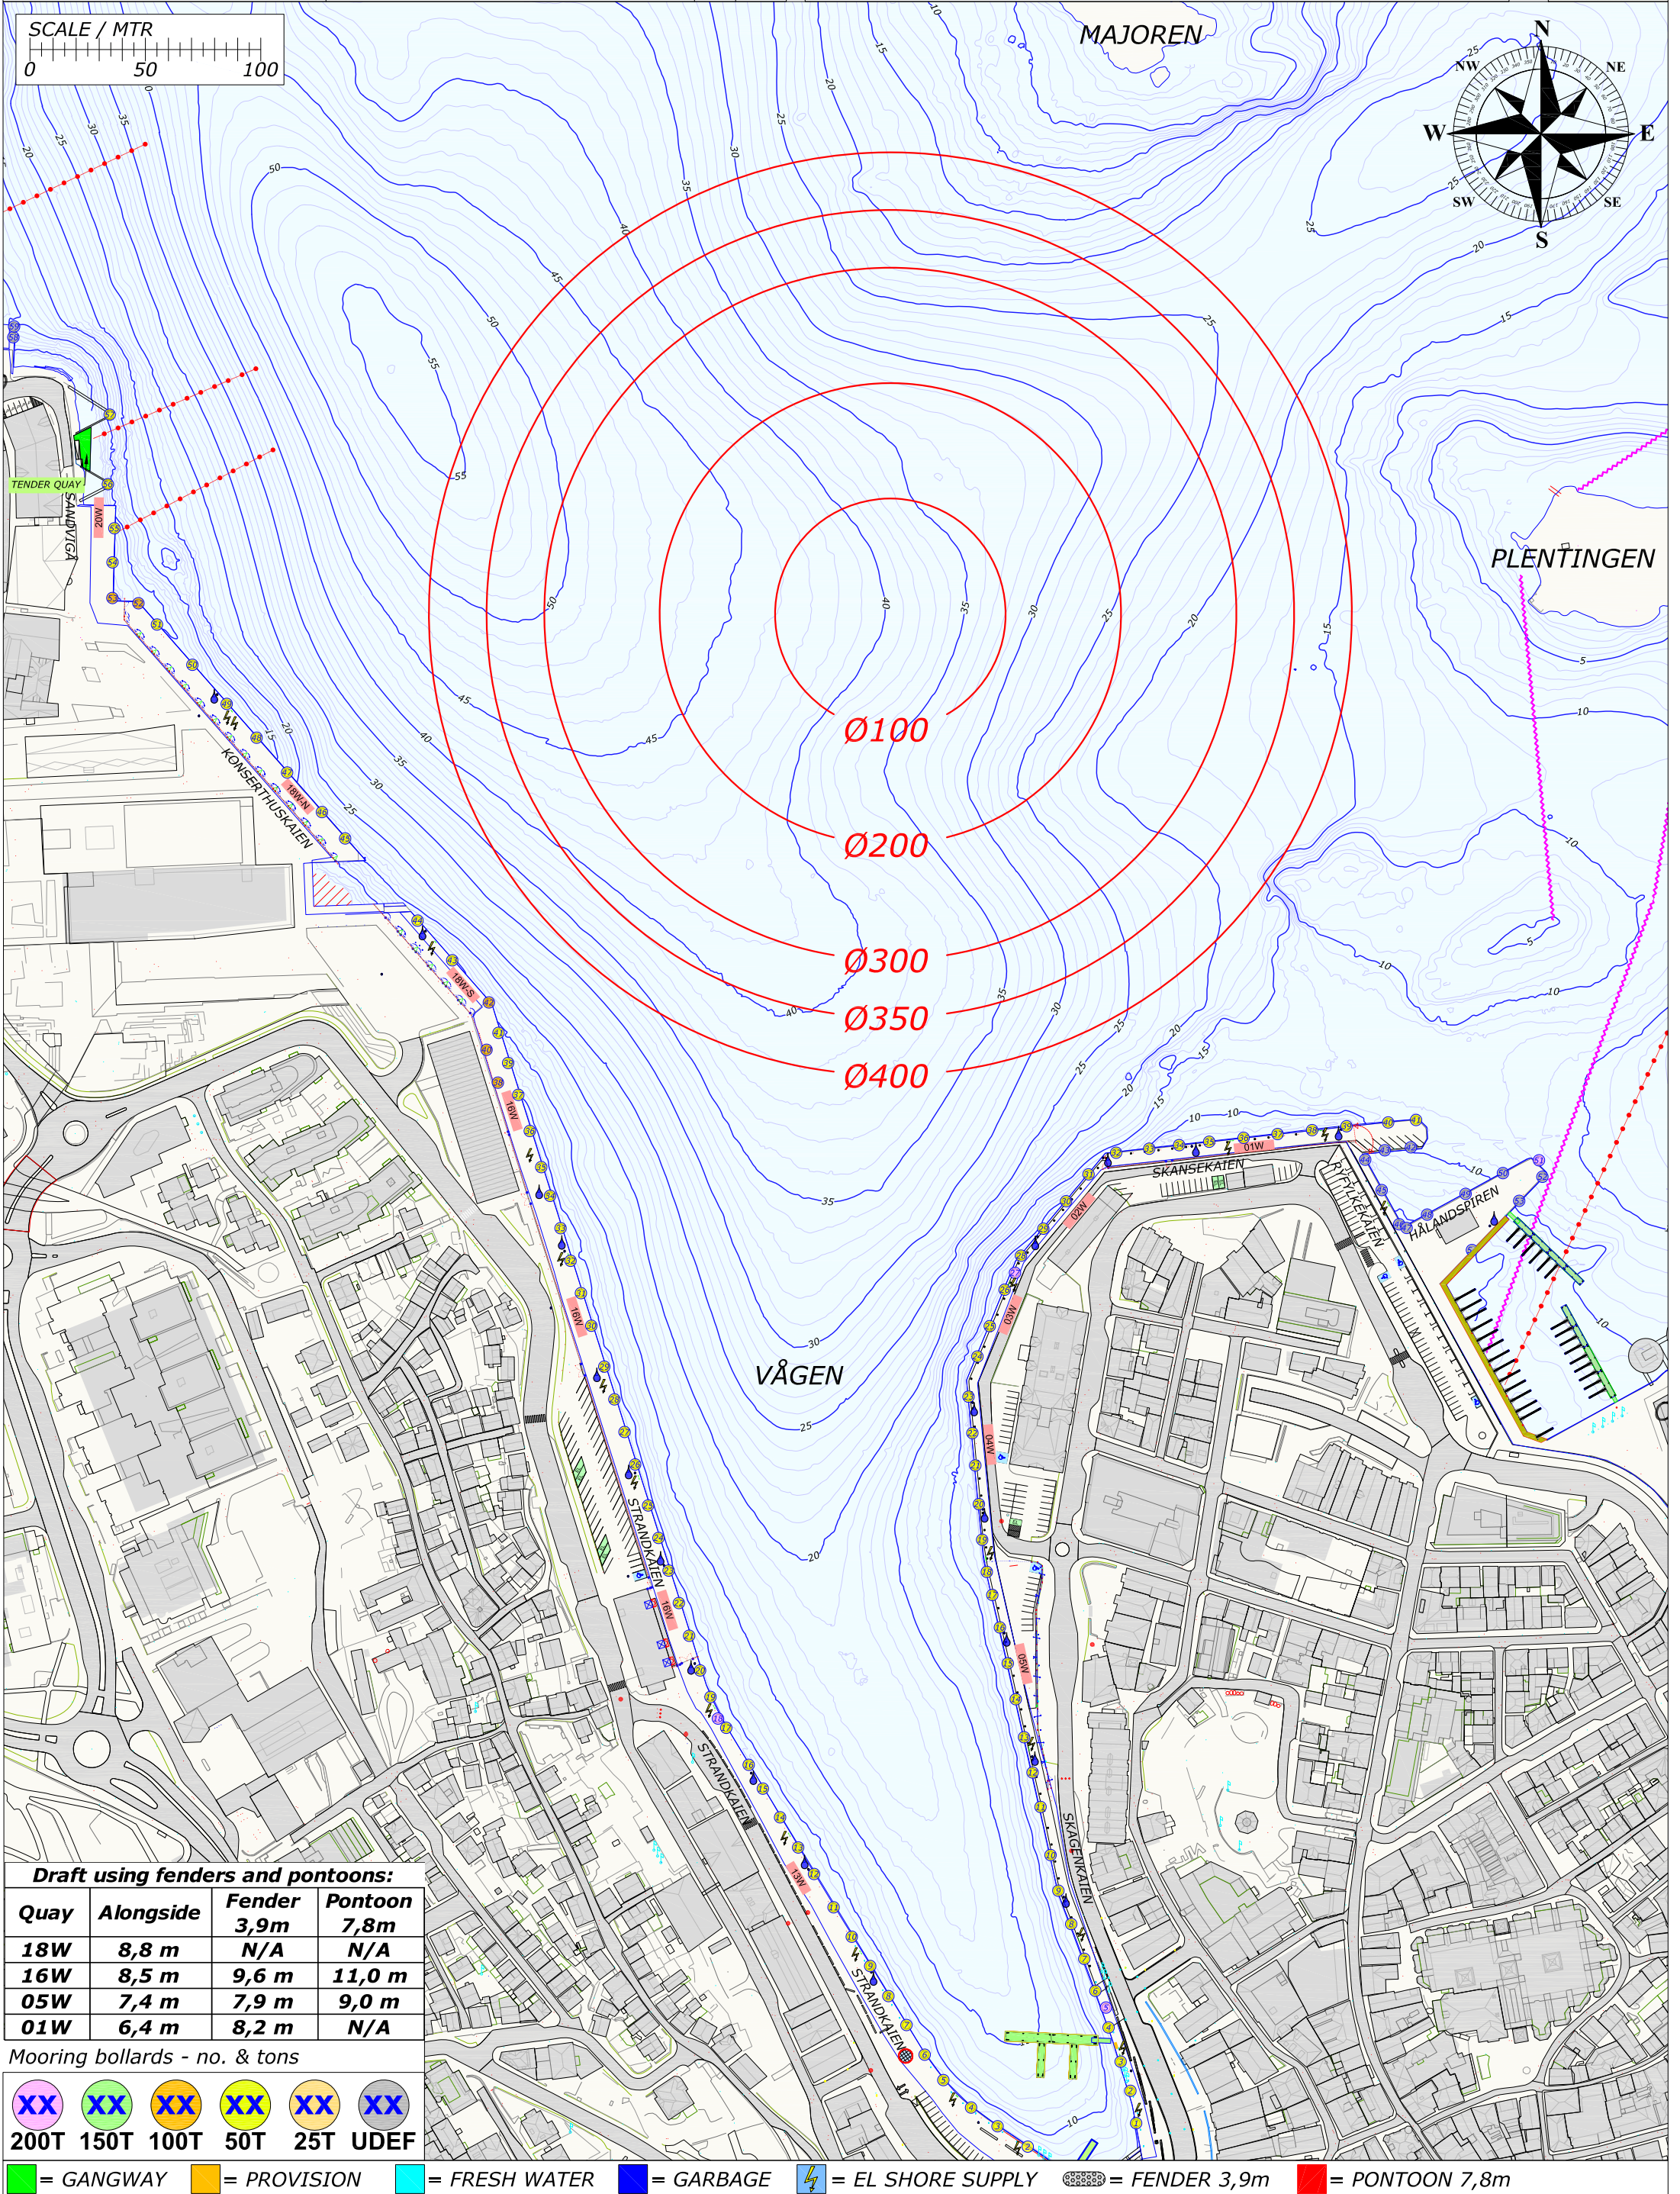

Draft using fenders and pontoons:			
Quay	Alongside	Fender 3,9m	Pontoon 7,8m
18W	8,8 m	N/A	N/A
16W	8,5 m	9,6 m	11,0 m
05W	7,4 m	7,9 m	9,0 m
01W	6,4 m	8,2 m	N/A

Mooring bollards - no. & tons

XX	XX	XX	XX	XX	XX
200T	150T	100T	50T	25T	UDEF

 = GANGWAY  = PROVISION  = FRESH WATER  = GARBAGE  = EL SHORE SUPPLY  = FENDER 3,9m  = PONTOON 7,8m


Rev.	Date	Text				Sign
Drawn by R.KARLSEN		Approved by - date	Filename STAVANGER_HAVN.DWG		Date 0	Scale 1:2500
 RUTEK Rutek AS - Seiskjervegen 11 - 4055 Sola			Title PORT OF STAVANGER BERTHING SKETCH		Drawing no.	
			Customer Stavangerregionen Havnedrift AS		Size Sheet A3 1/1	


BERTHING SKETCH PORT OF STAVANGER
MONDAY 24. AUGUST 2020



**STAVANGER
REGIONEN**
Havnedrift AS

REV.NR. 04 - 10.06.2020

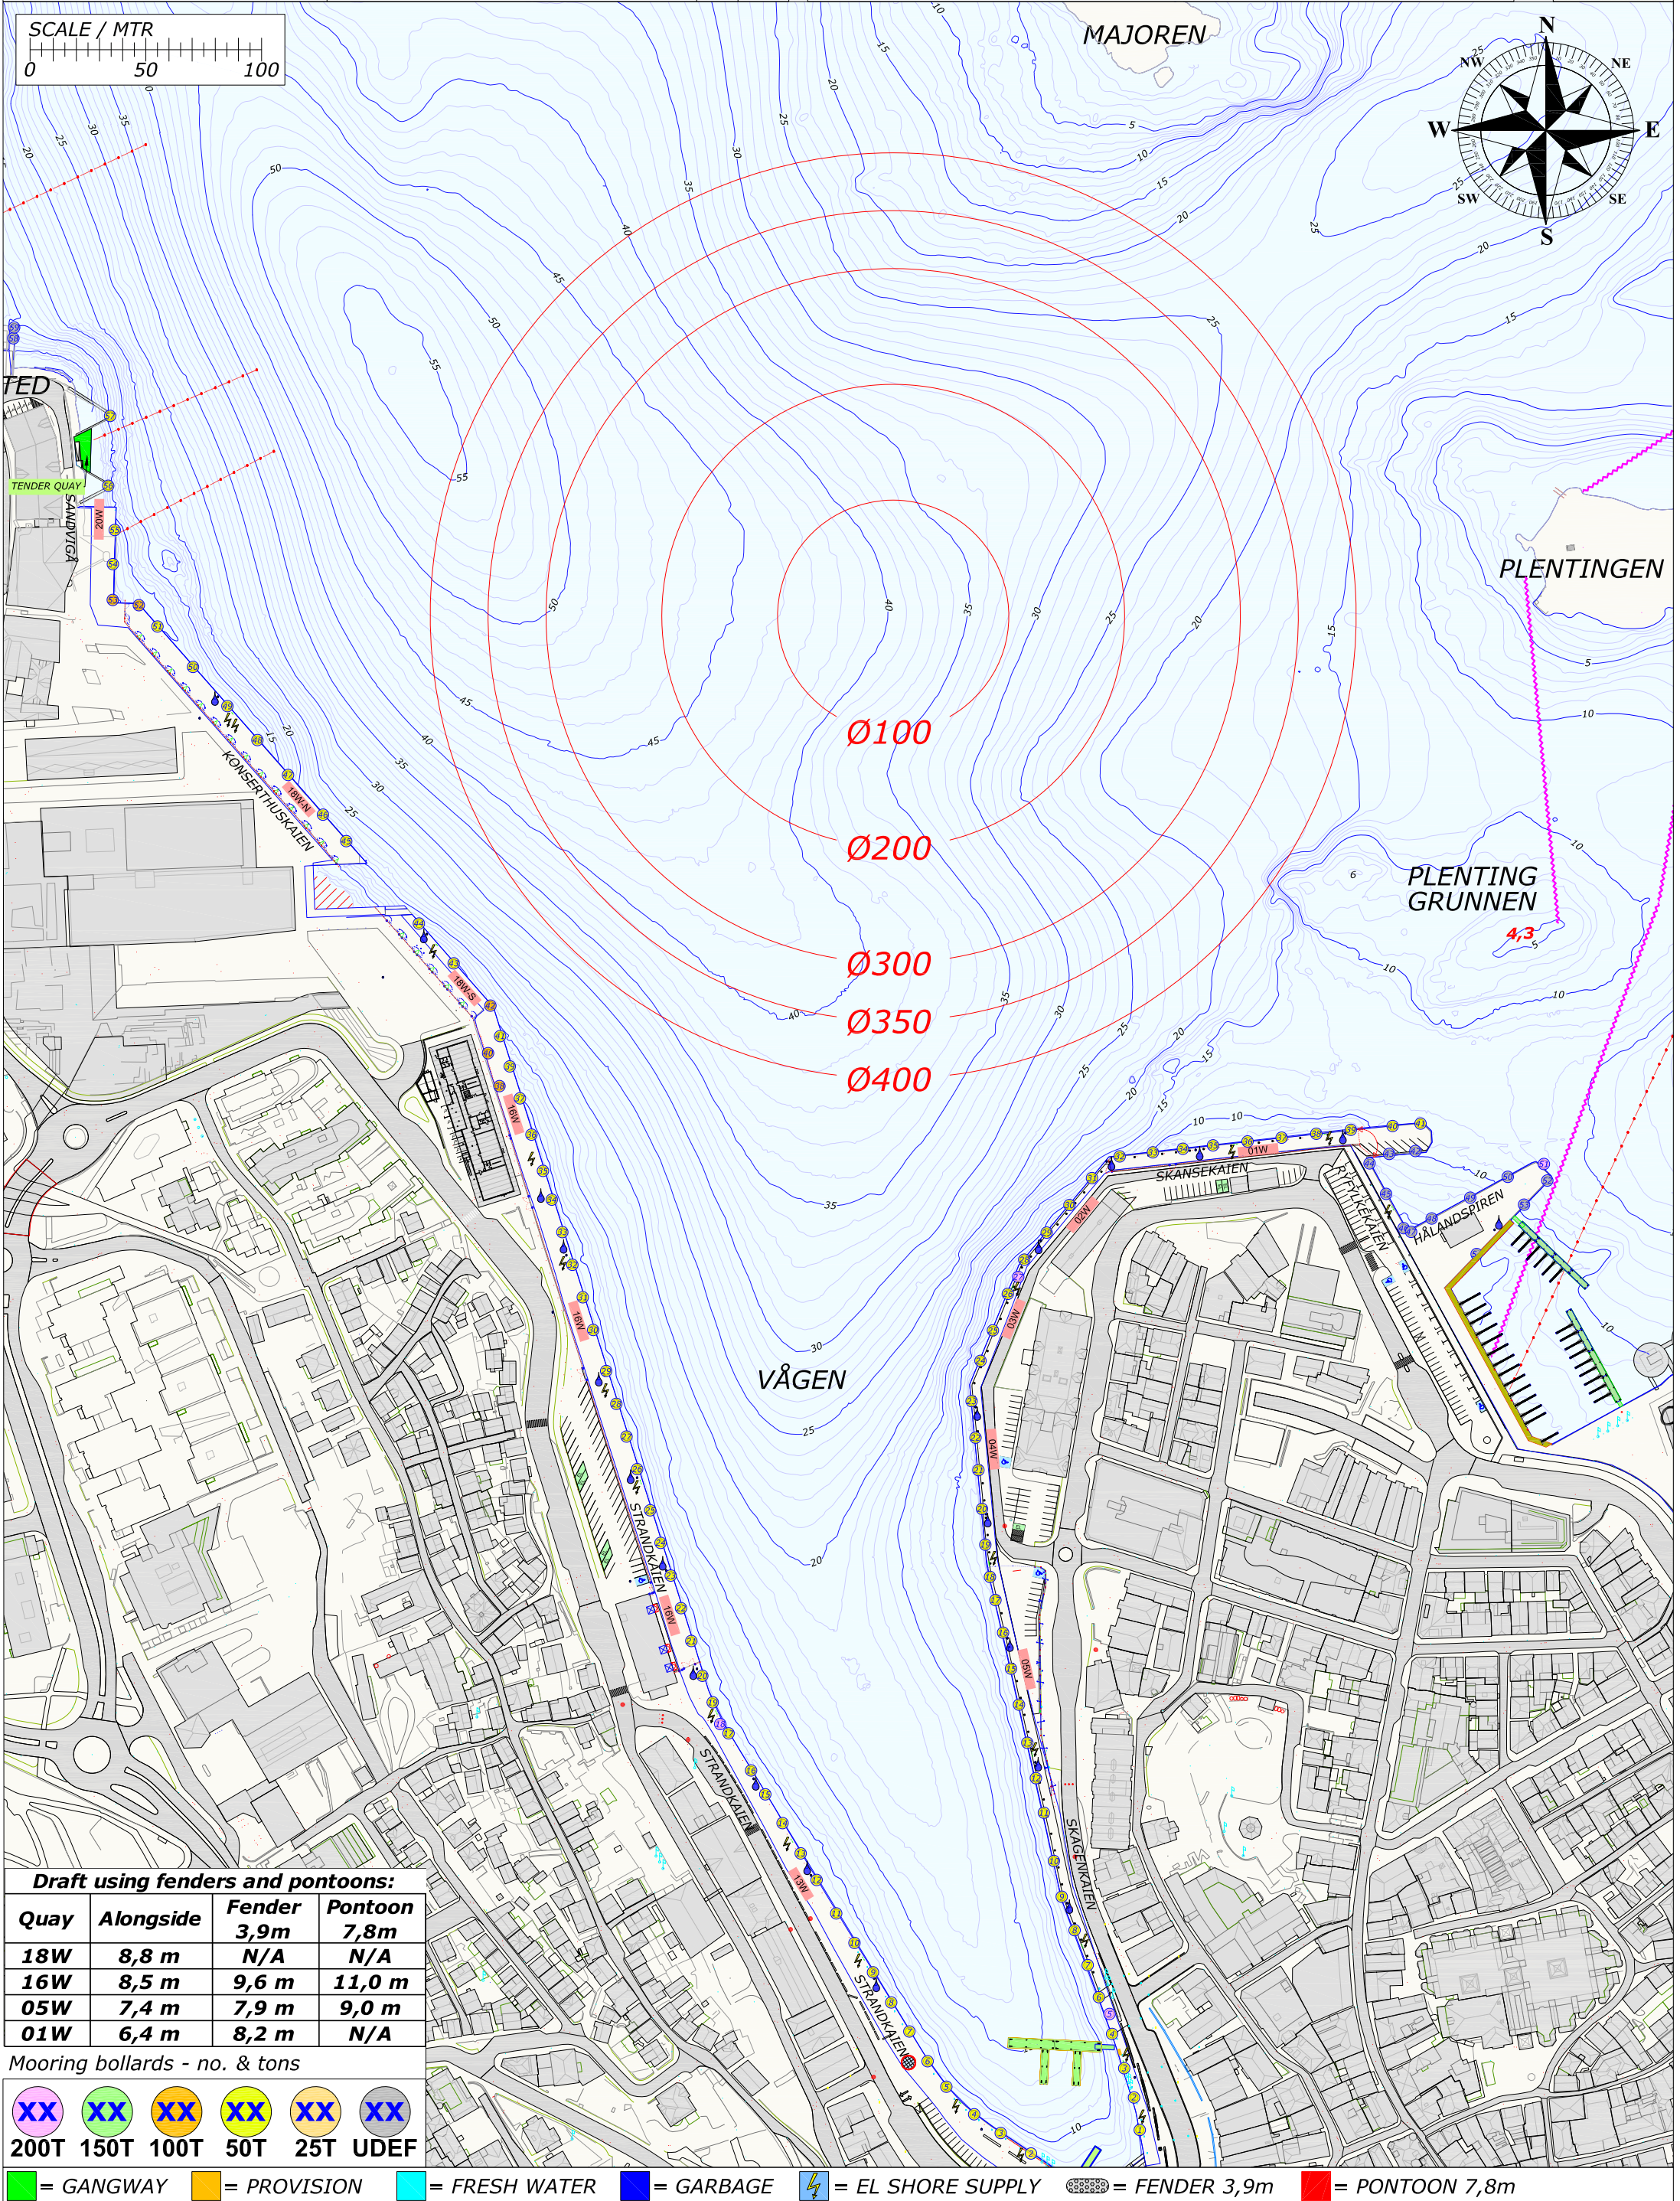

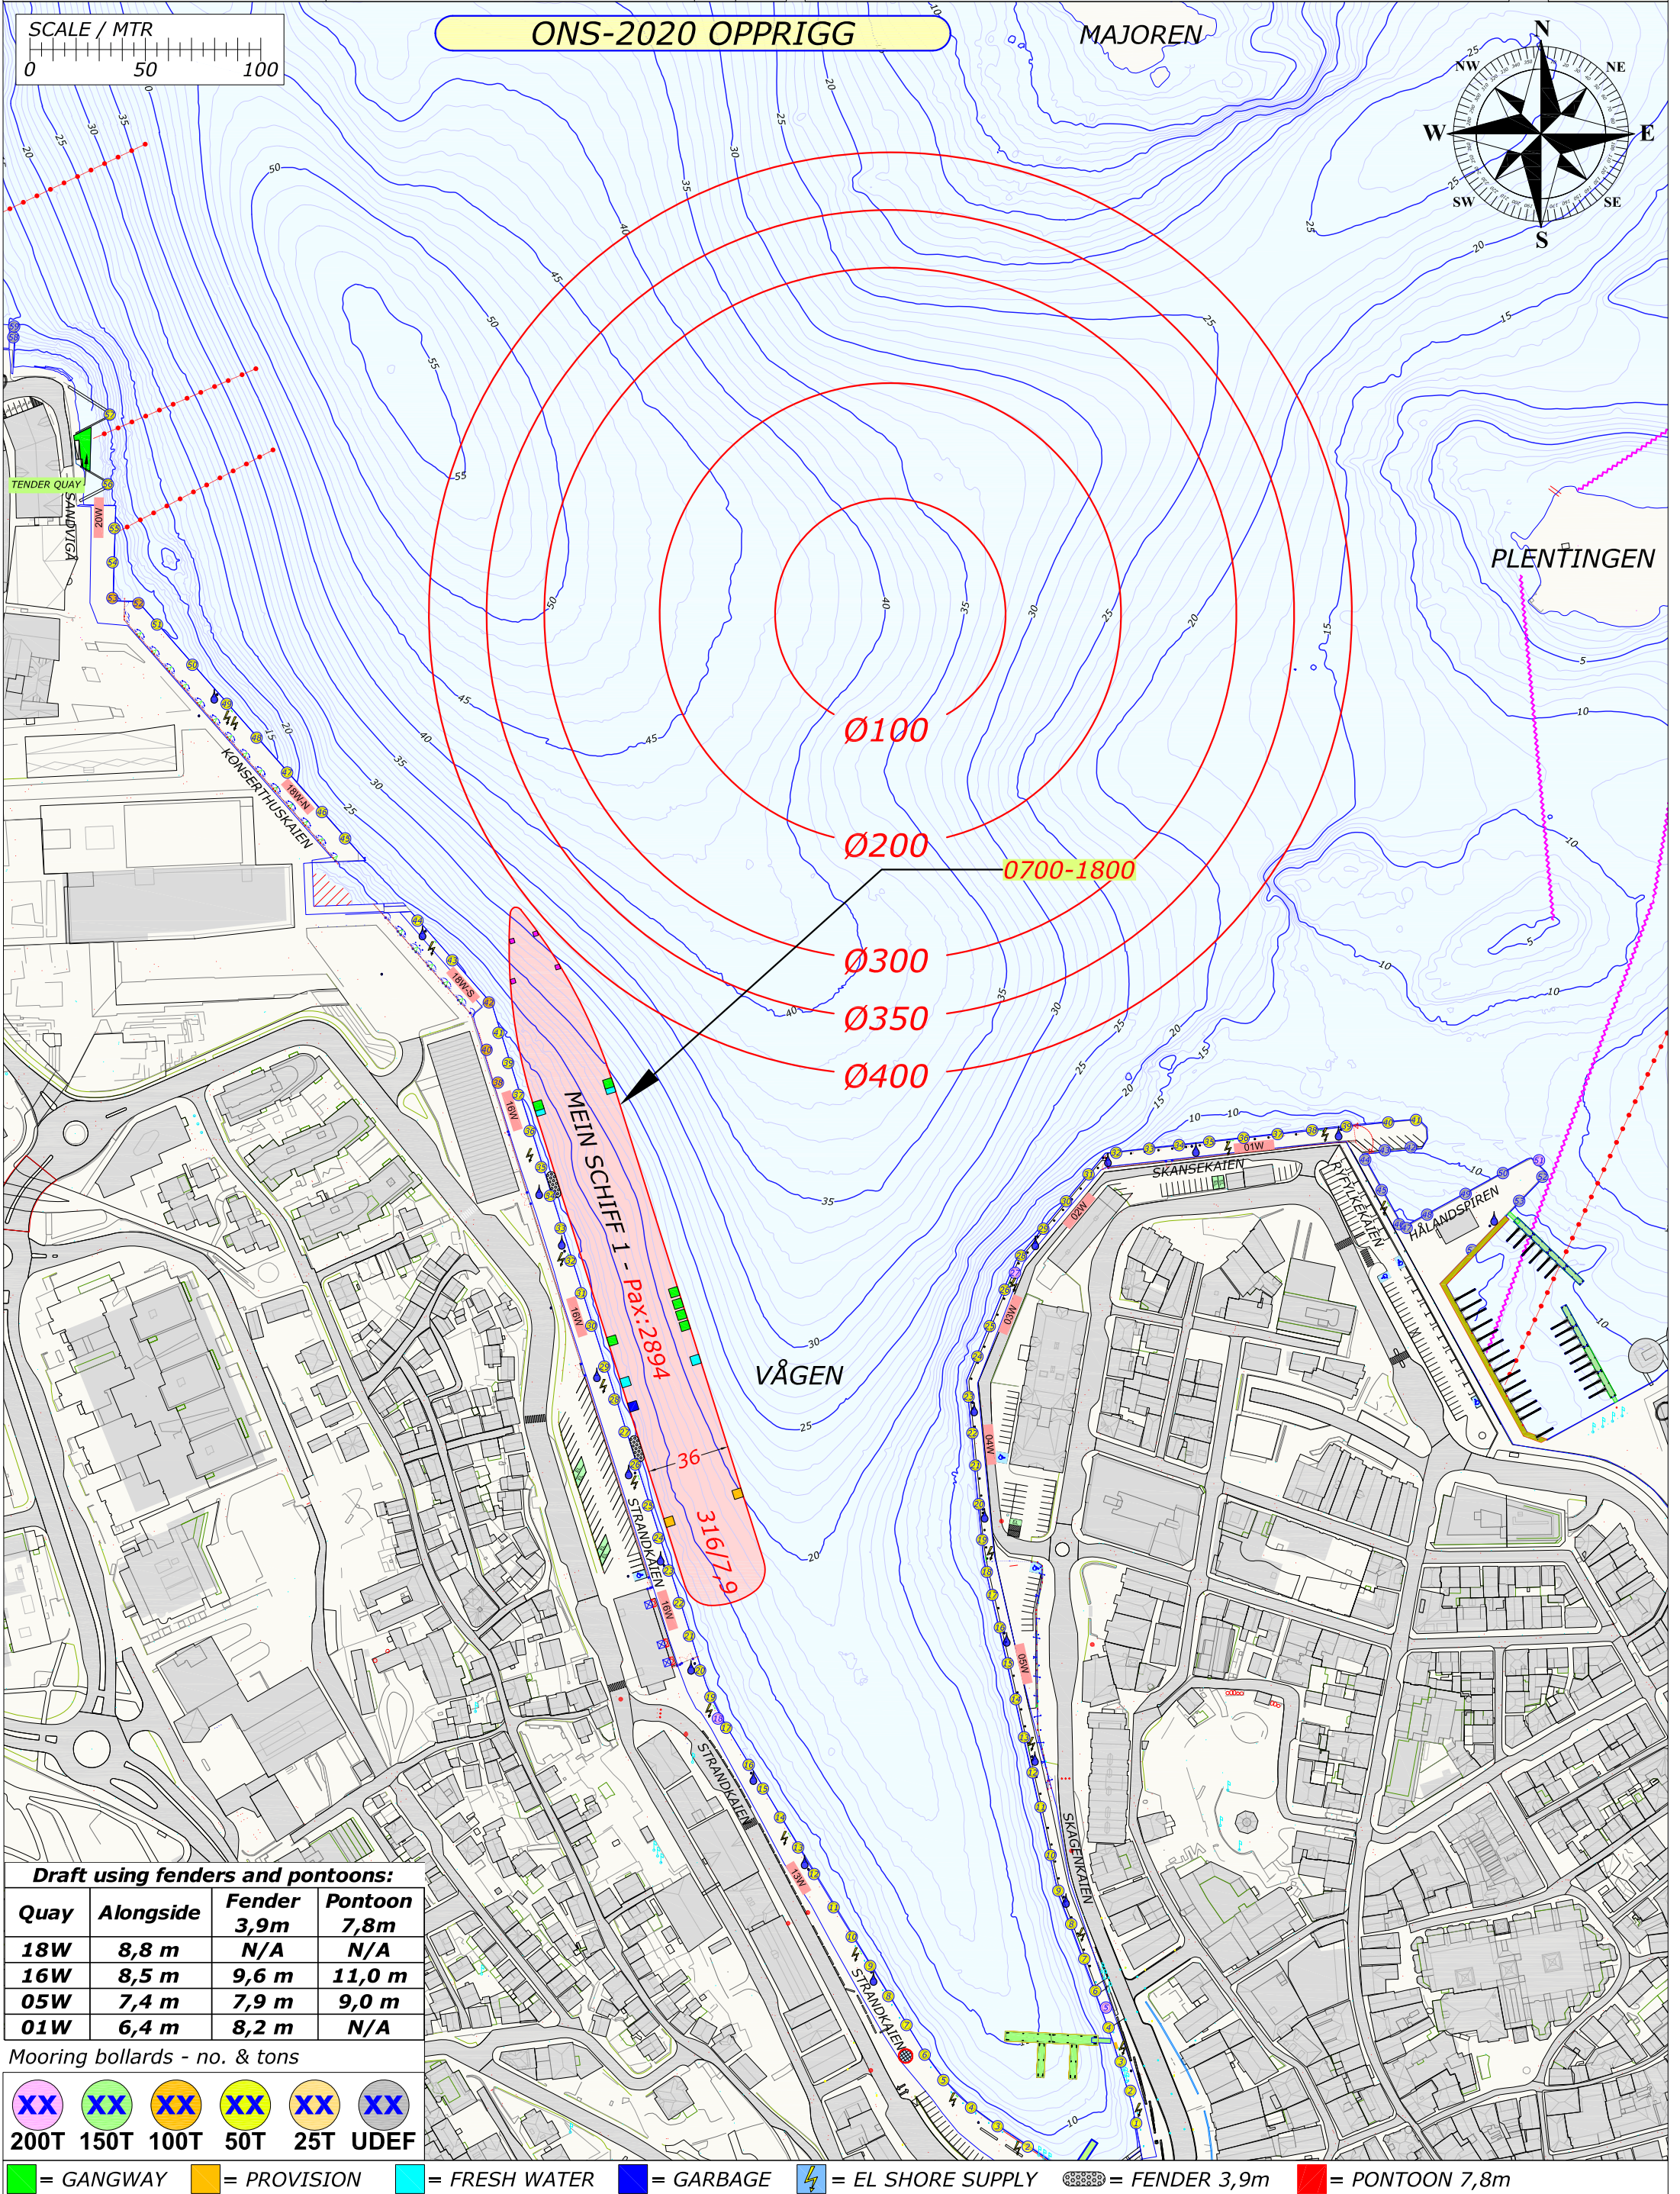


Rev.	Date	Text		Sign
Drawn by R.KARLSEN		Approved by - date		
Filename STAVANGER_HAVN.DWG		Date 0		Scale 1:2500
Title PORT OF STAVANGER BERTHING SKETCH		Drawing no.		
Customer Stavangerregionen Havnedrift AS		Size A3	Sheet 1/1	

BERTHING SKETCH PORT OF STAVANGER
WEDNESDAY 26. AUGUST 2020



REV.NR. 04 - 11.07.2020

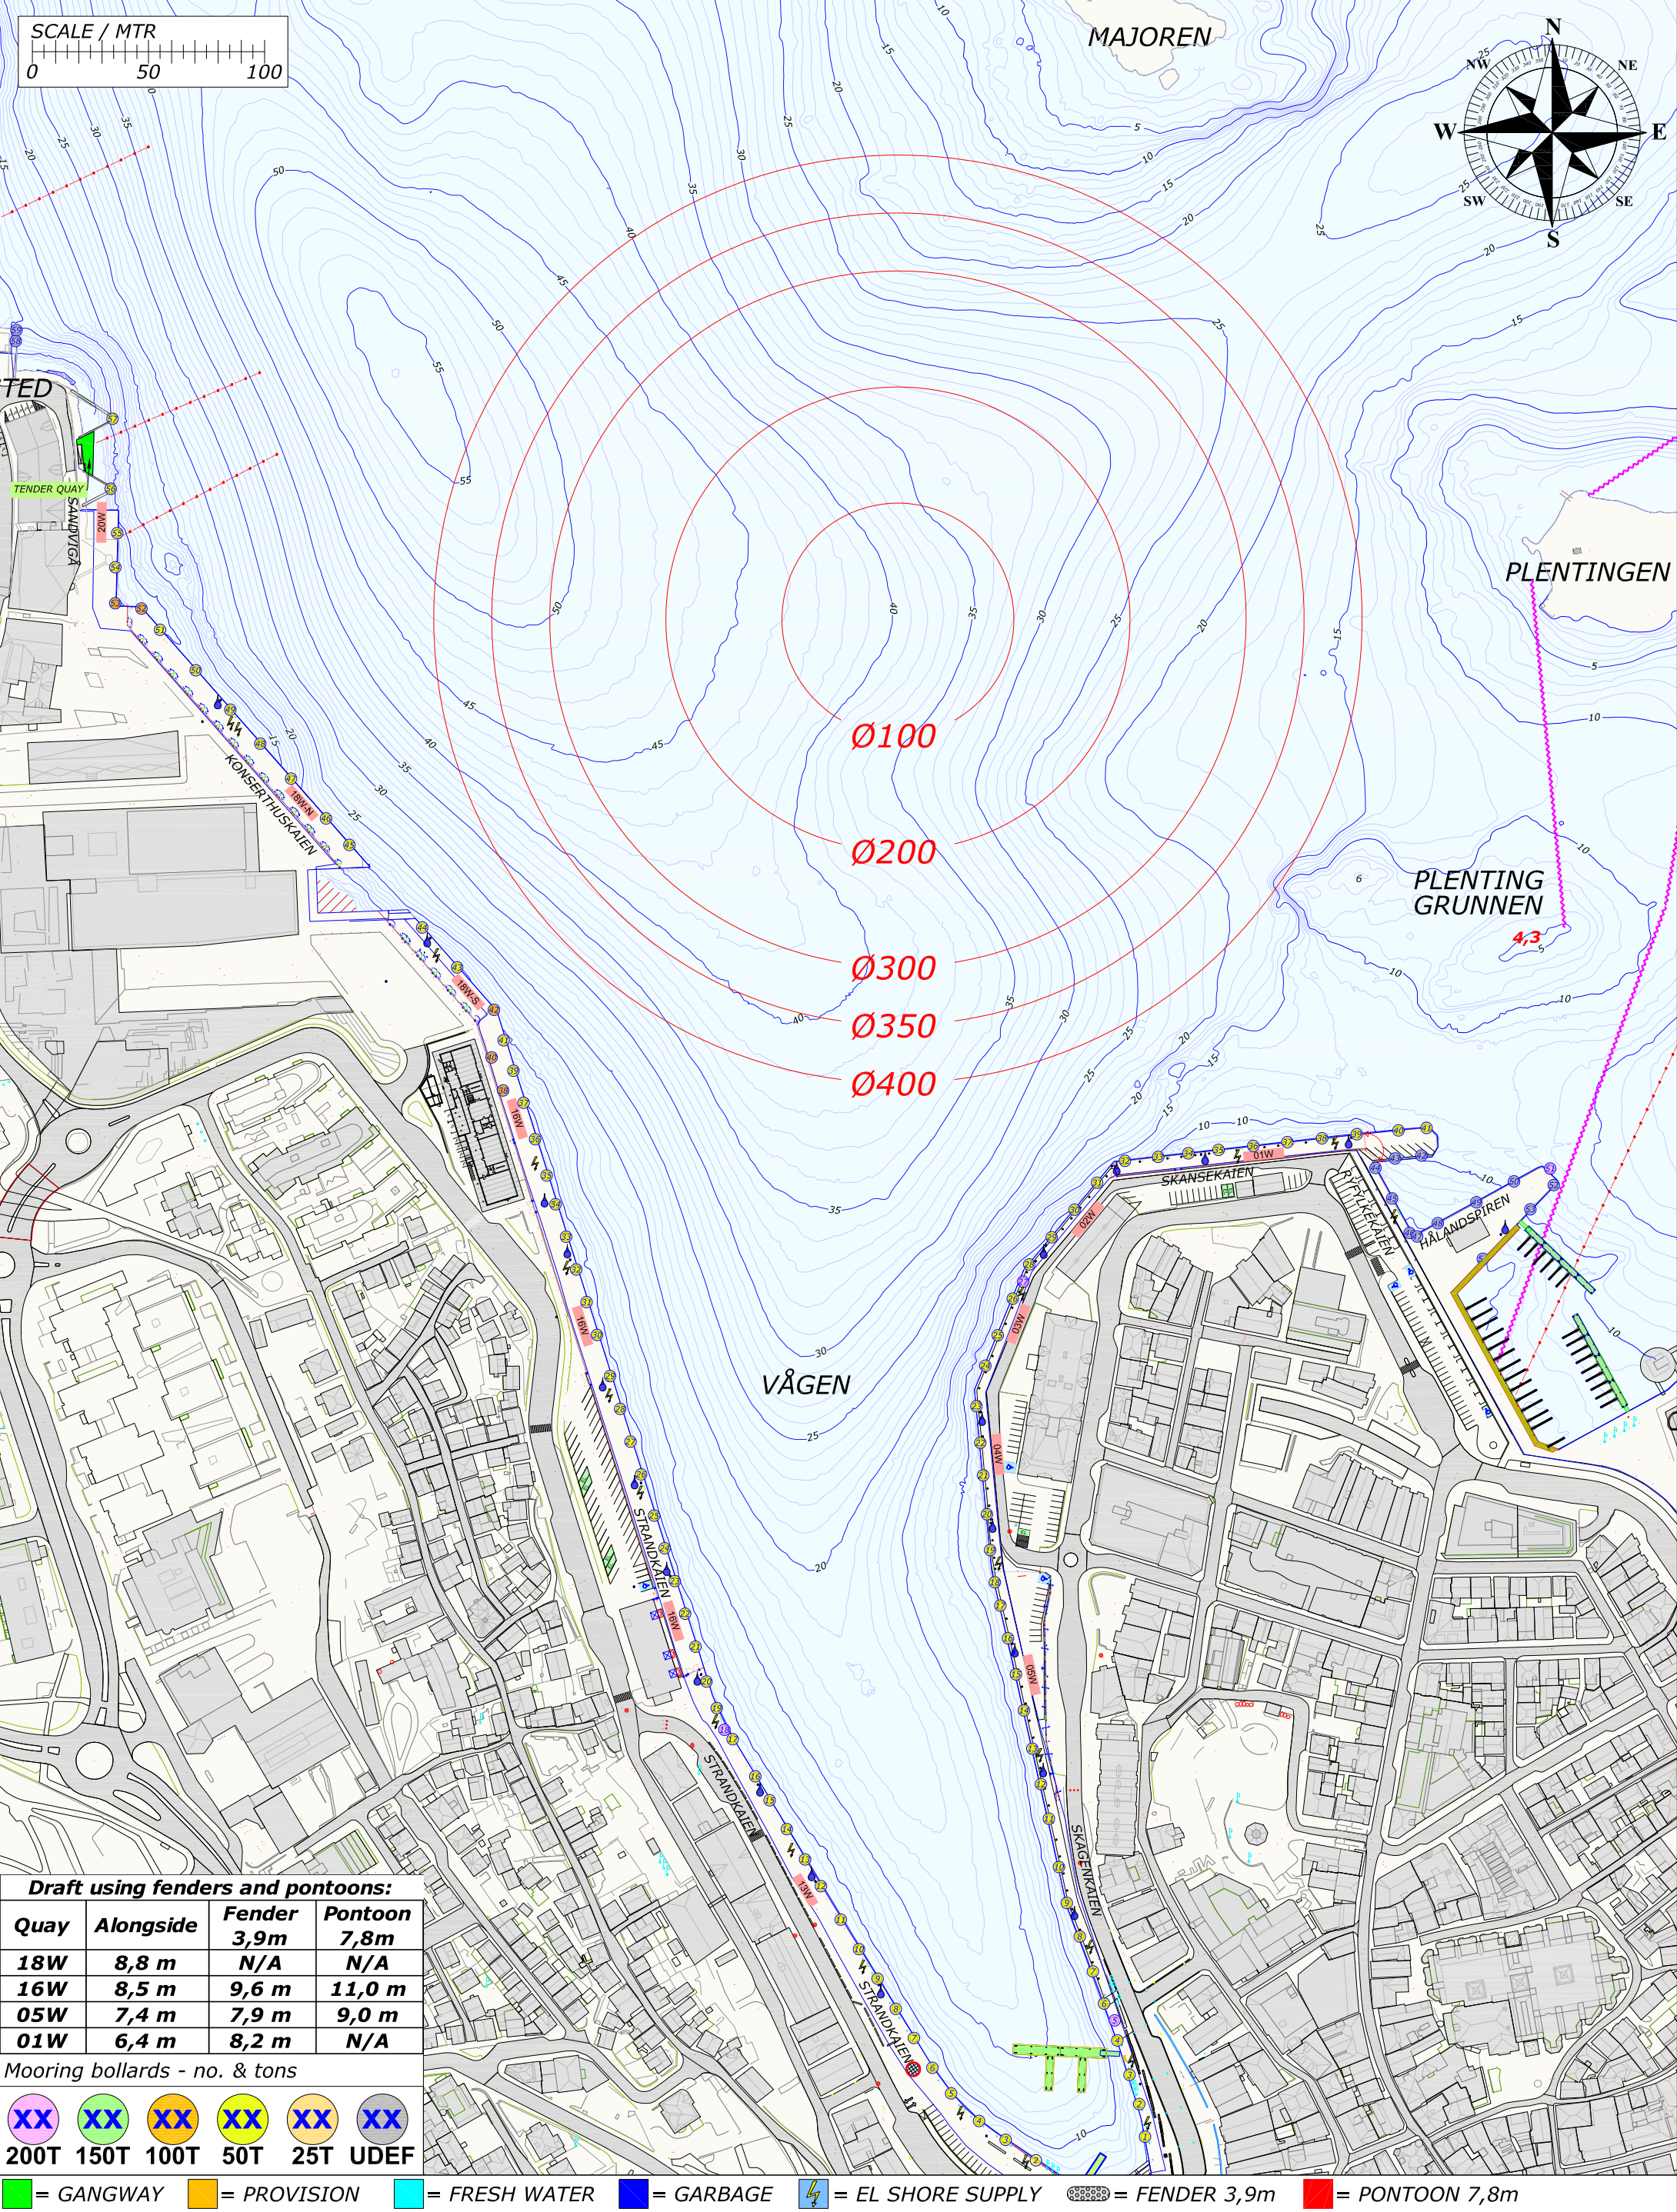


Draft using fenders and pontoons:			
Quay	Alongside	Fender 3,9m	Pontoon 7,8m
18W	8,8 m	N/A	N/A
16W	8,5 m	9,6 m	11,0 m
05W	7,4 m	7,9 m	9,0 m
01W	6,4 m	8,2 m	N/A

Mooring bollards - no. & tons					
XX	XX	XX	XX	XX	XX
200T	150T	100T	50T	25T	UDEF

= GANGWAY = PROVISION = FRESH WATER = GARBAGE = EL SHORE SUPPLY = FENDER 3,9m = PONTOON 7,8m

Rev.	Date	Text		Sign
Drawn by R.KARLSEN		Approved by - date		
Filename STAVANGER_HAVN.DWG		Date 0	Scale 1:2500	
Title PORT OF STAVANGER BERTHING SKETCH		Drawing no.		
Customer Stavangerregionen Havnedrift AS		Size A3	Sheet 1/1	

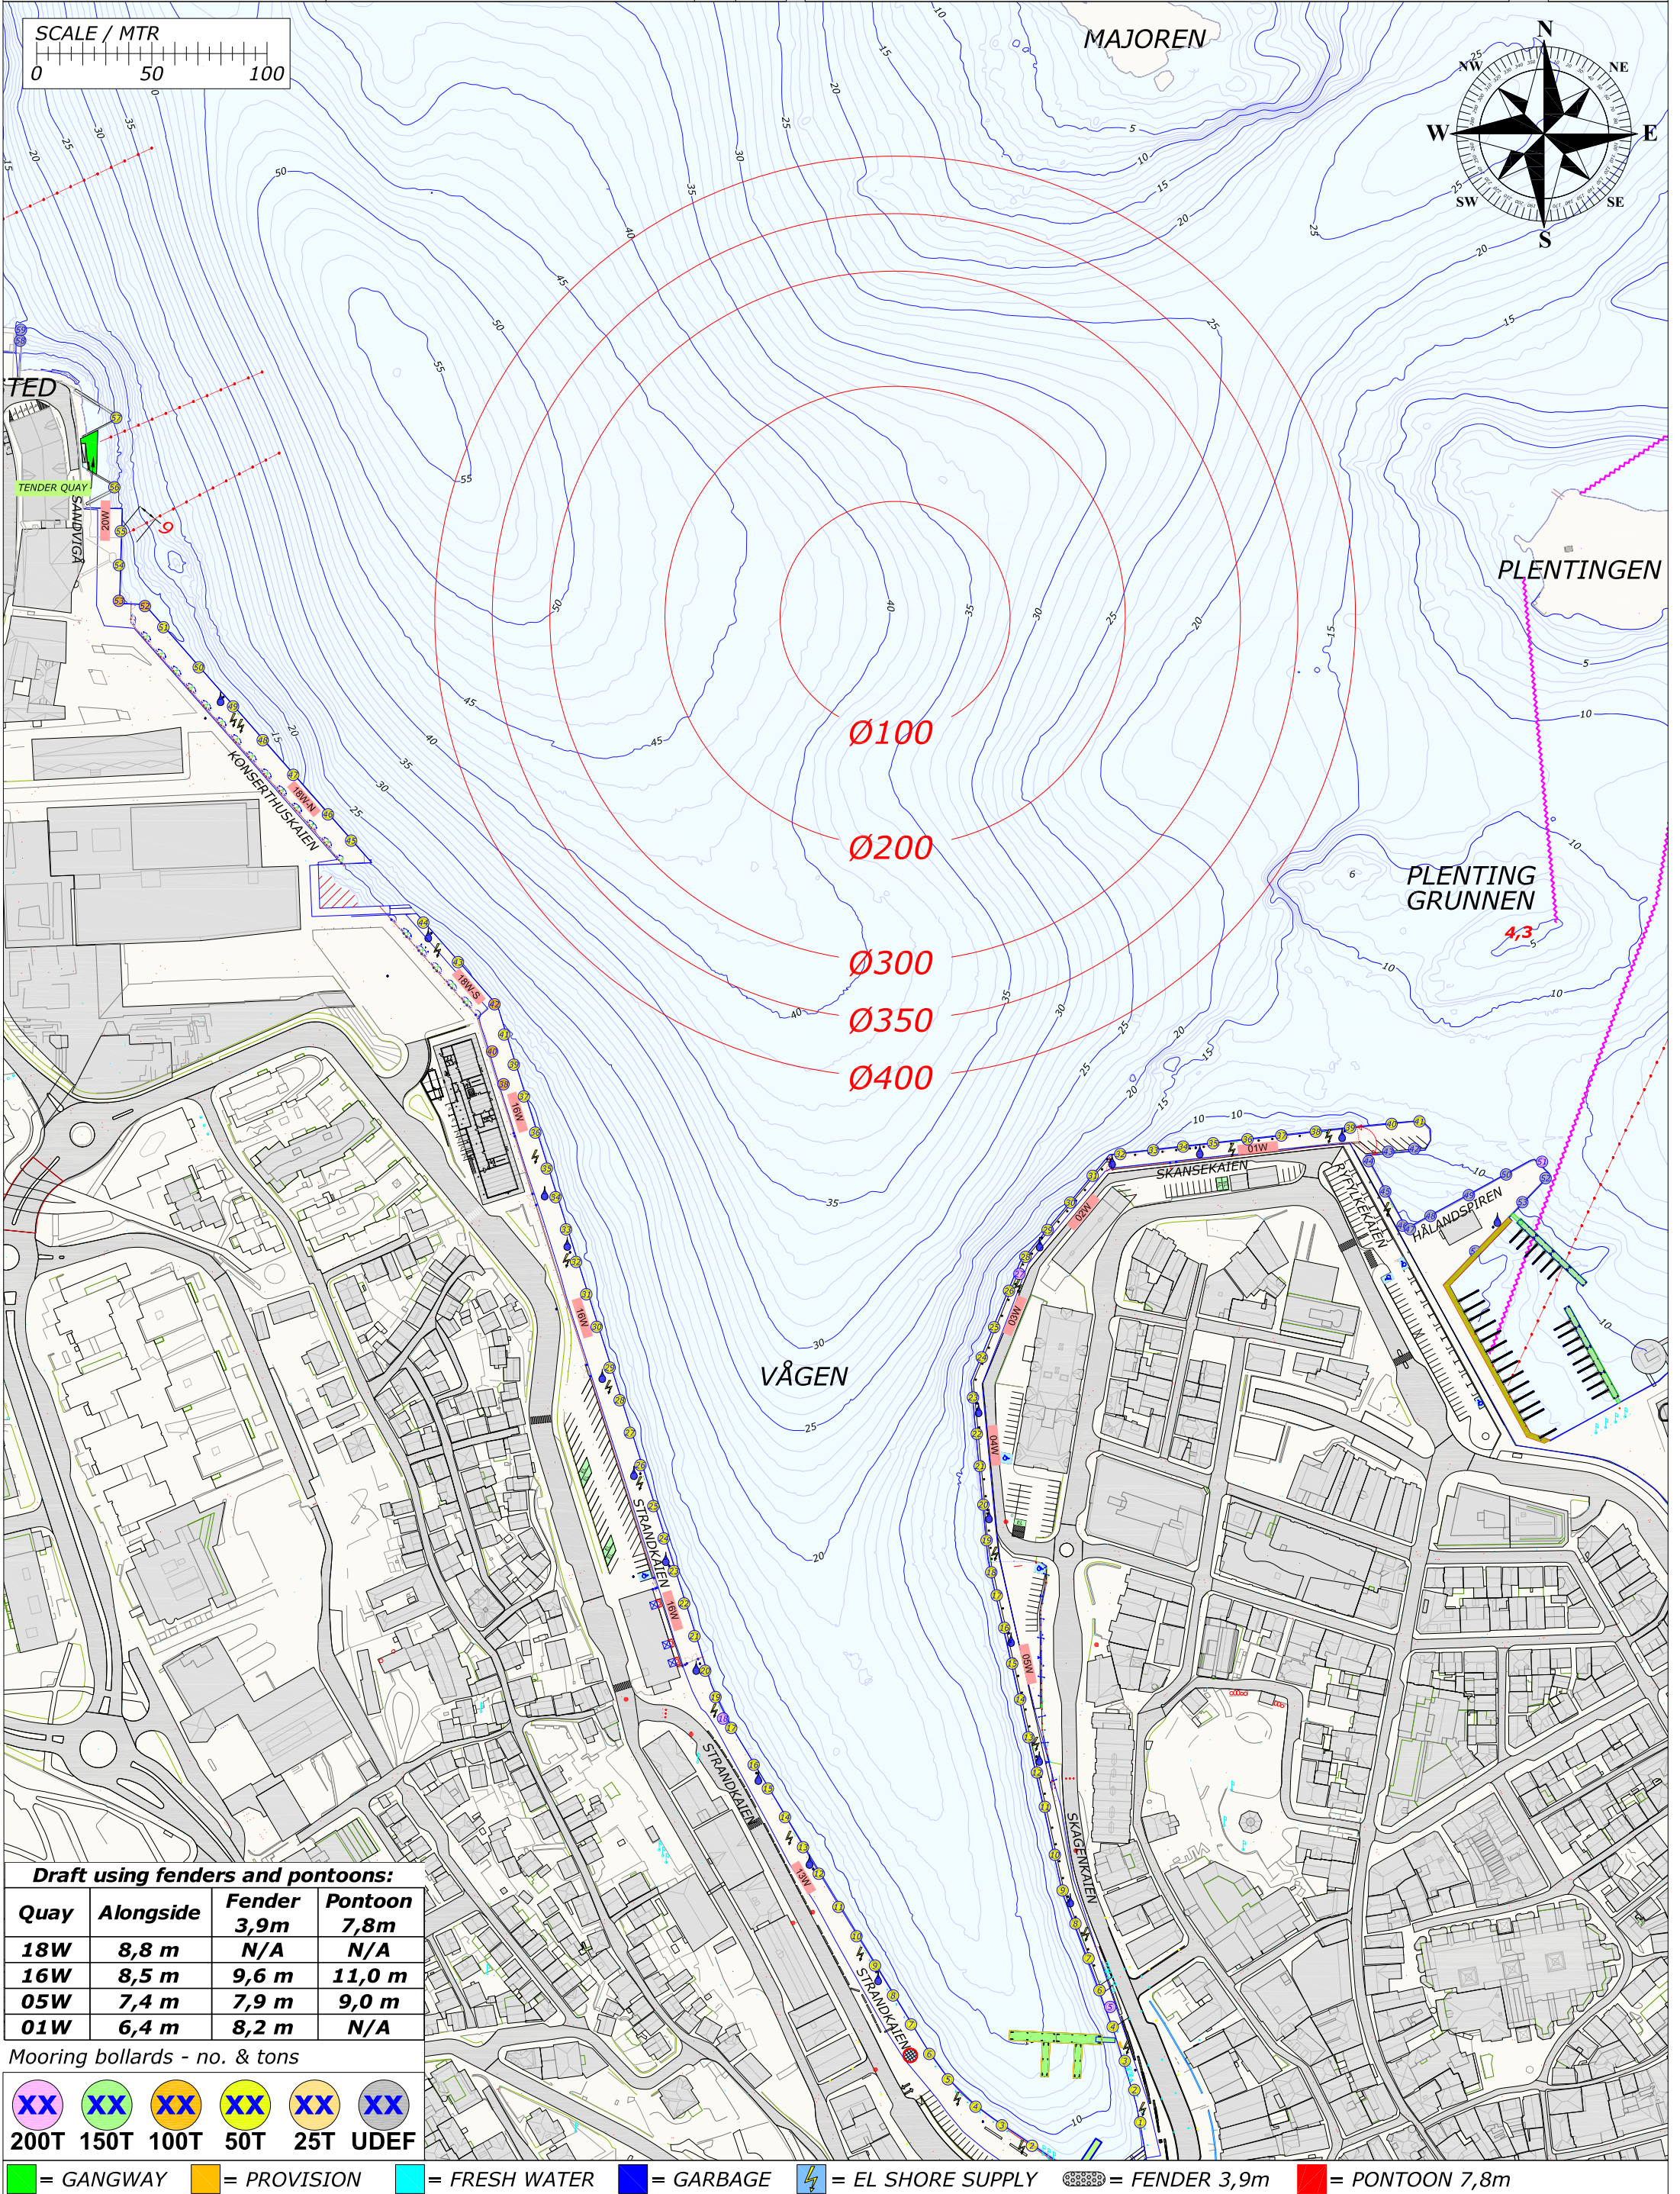


Draft using fenders and pontoons:			
Quay	Alongside	Fender 3,9m	Pontoon 7,8m
18W	8,8 m	N/A	N/A
16W	8,5 m	9,6 m	11,0 m
05W	7,4 m	7,9 m	9,0 m
01W	6,4 m	8,2 m	N/A

Mooring bollards - no. & tons

200T	150T	100T	50T	25T	UDEF

= GANGWAY = PROVISION = FRESH WATER = GARBAGE = EL SHORE SUPPLY = FENDER 3,9m = PONTOON 7,8m

Rev.	Date	Text		Sign
Drawn by R.KARLSEN		Approved by - date		
Filename STAVANGER_HAVN.DWG		Date 0	Scale 1:2500	
Title PORT OF STAVANGER BERTHING SKETCH		Drawing no.		
Customer Stavangerregionen Havnedrift AS		Size A3	Sheet 1/1	

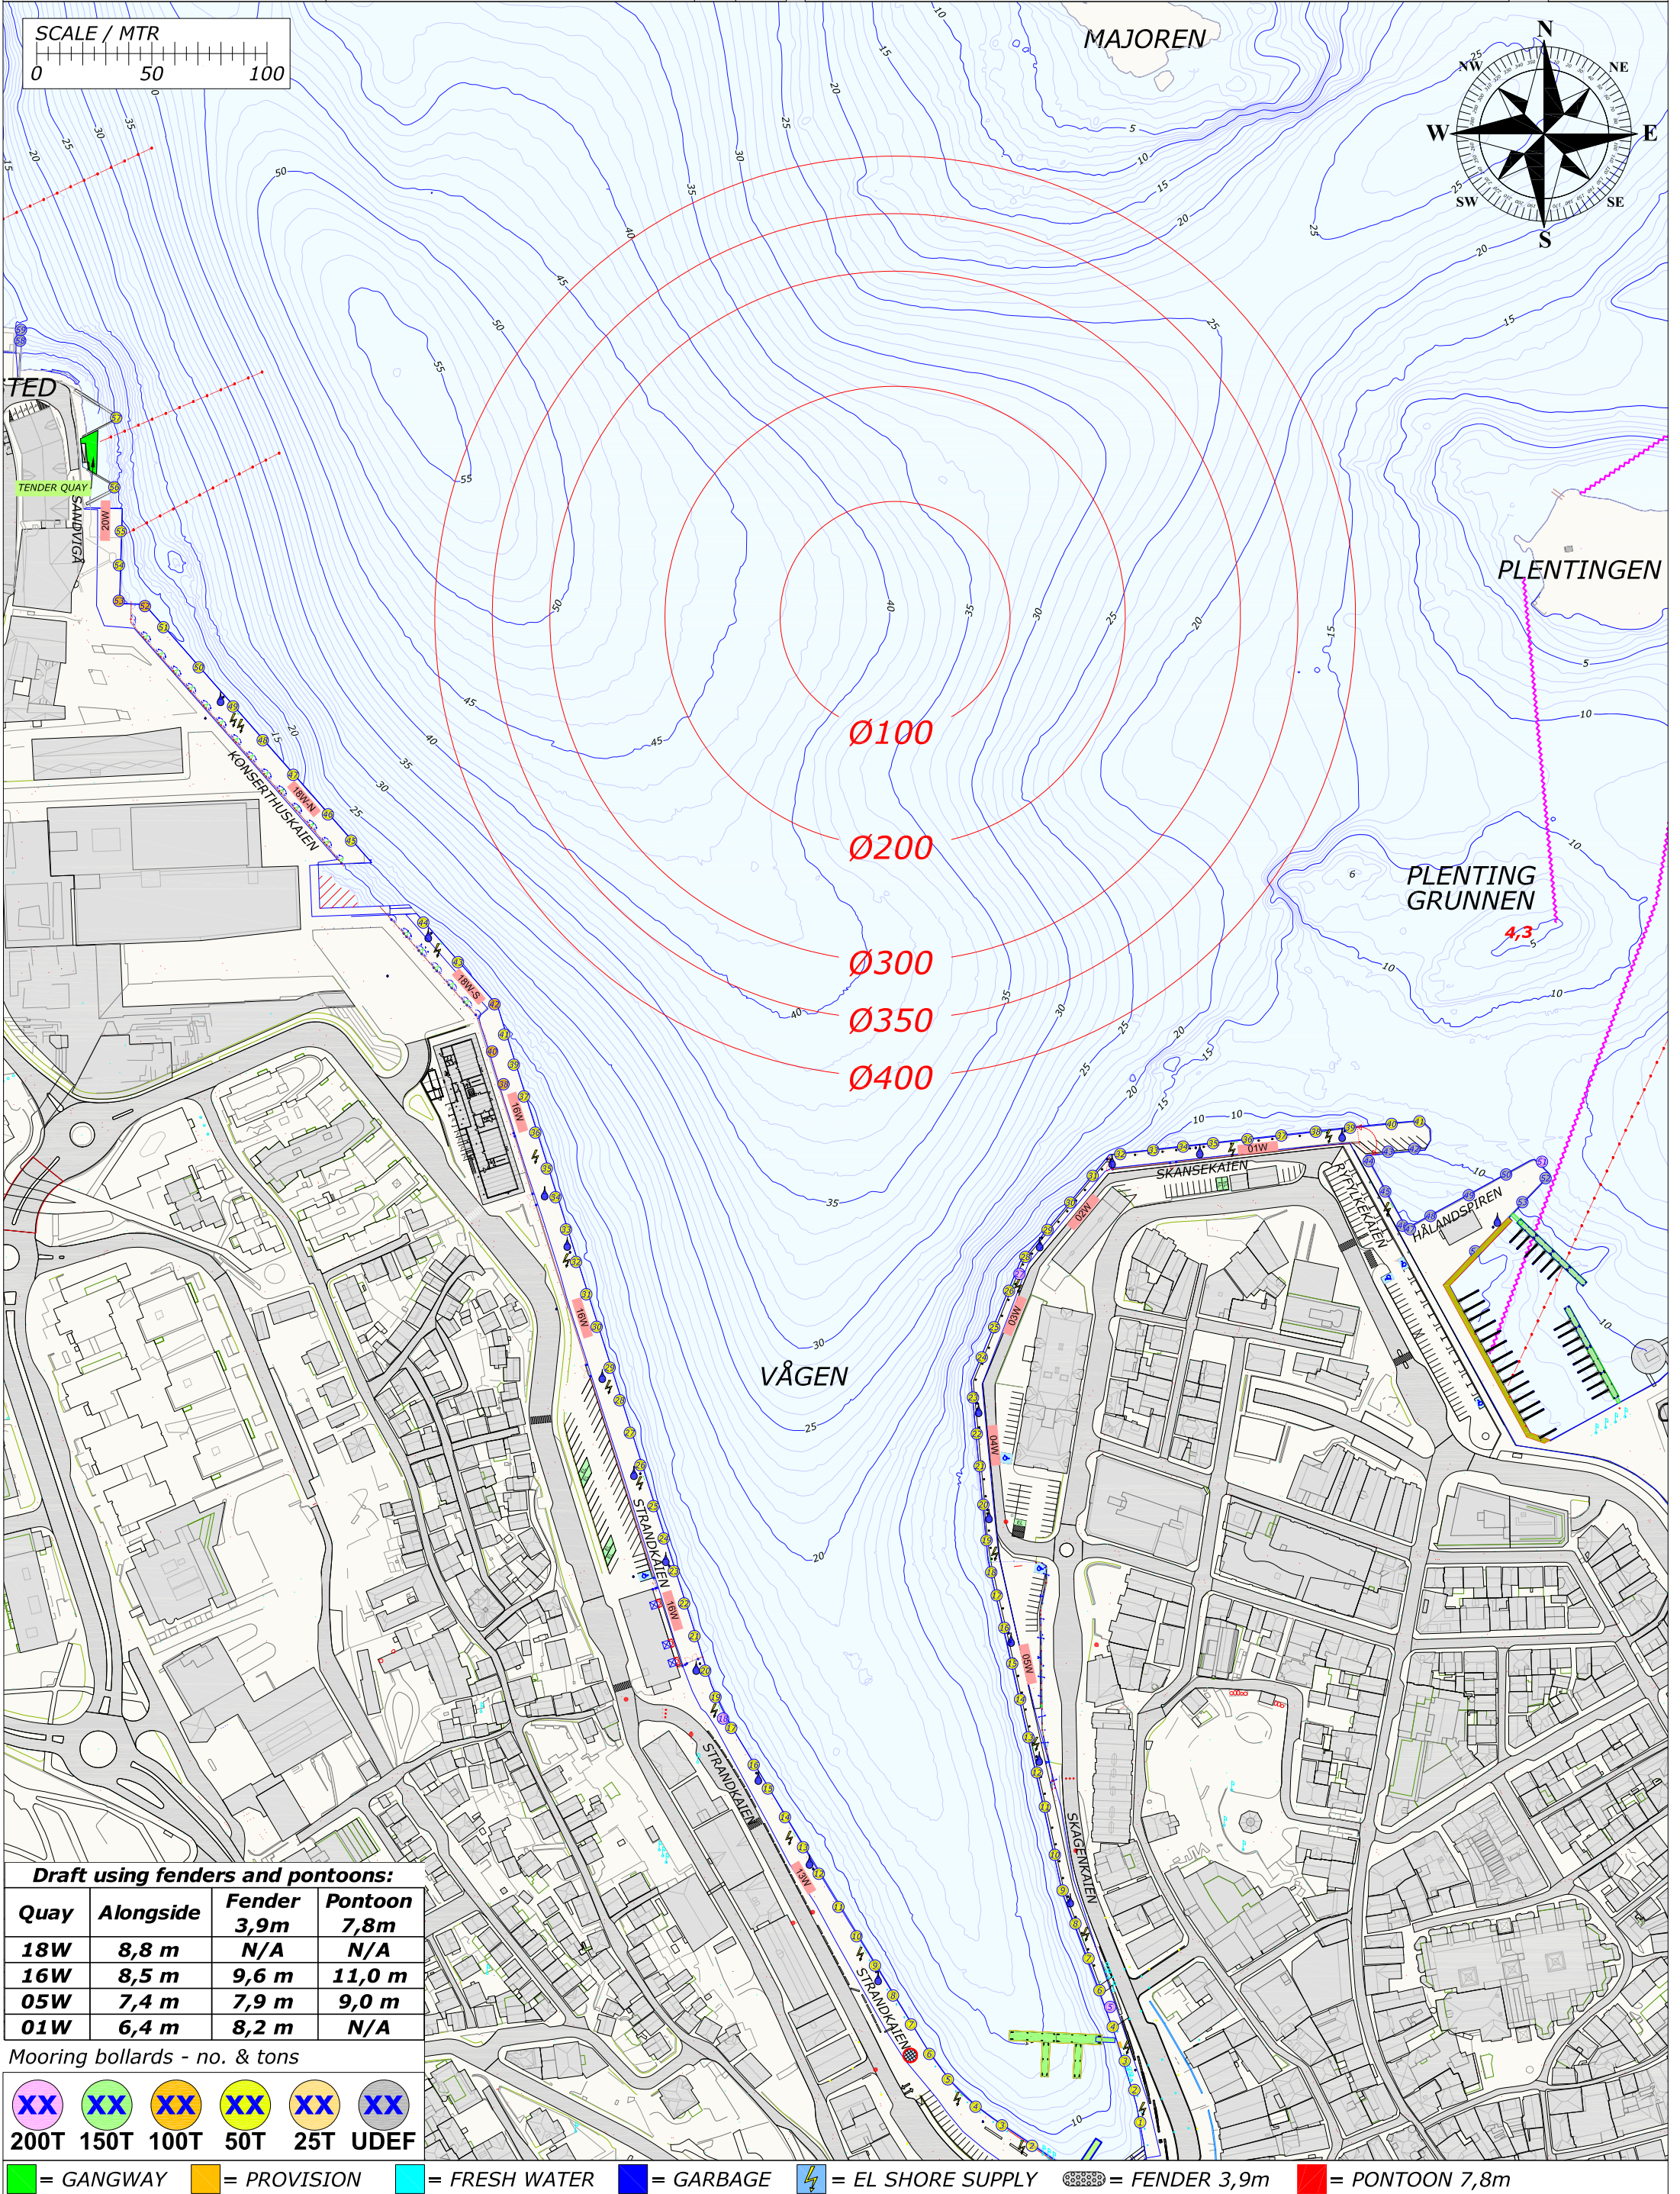


Draft using fenders and pontoons:			
Quay	Alongside	Fender 3,9m	Pontoon 7,8m
18W	8,8 m	N/A	N/A
16W	8,5 m	9,6 m	11,0 m
05W	7,4 m	7,9 m	9,0 m
01W	6,4 m	8,2 m	N/A

Mooring bollards - no. & tons

XX	XX	XX	XX	XX	XX
200T	150T	100T	50T	25T	UDEF

= GANGWAY= PROVISION= FRESH WATER= GARBAGE= EL SHORE SUPPLY= FENDER 3,9m= PONTOON 7,8m

Rev.	Date	Text		Sign
Drawn by R.KARLSEN		Approved by - date		
Filename STAVANGER_HAVN.DWG		Date 0	Scale 1:2500	
Title PORT OF STAVANGER BERTHING SKETCH		Drawing no.		
Customer Stavangerregionen Havnedrift AS		Size A3	Sheet 1/1	

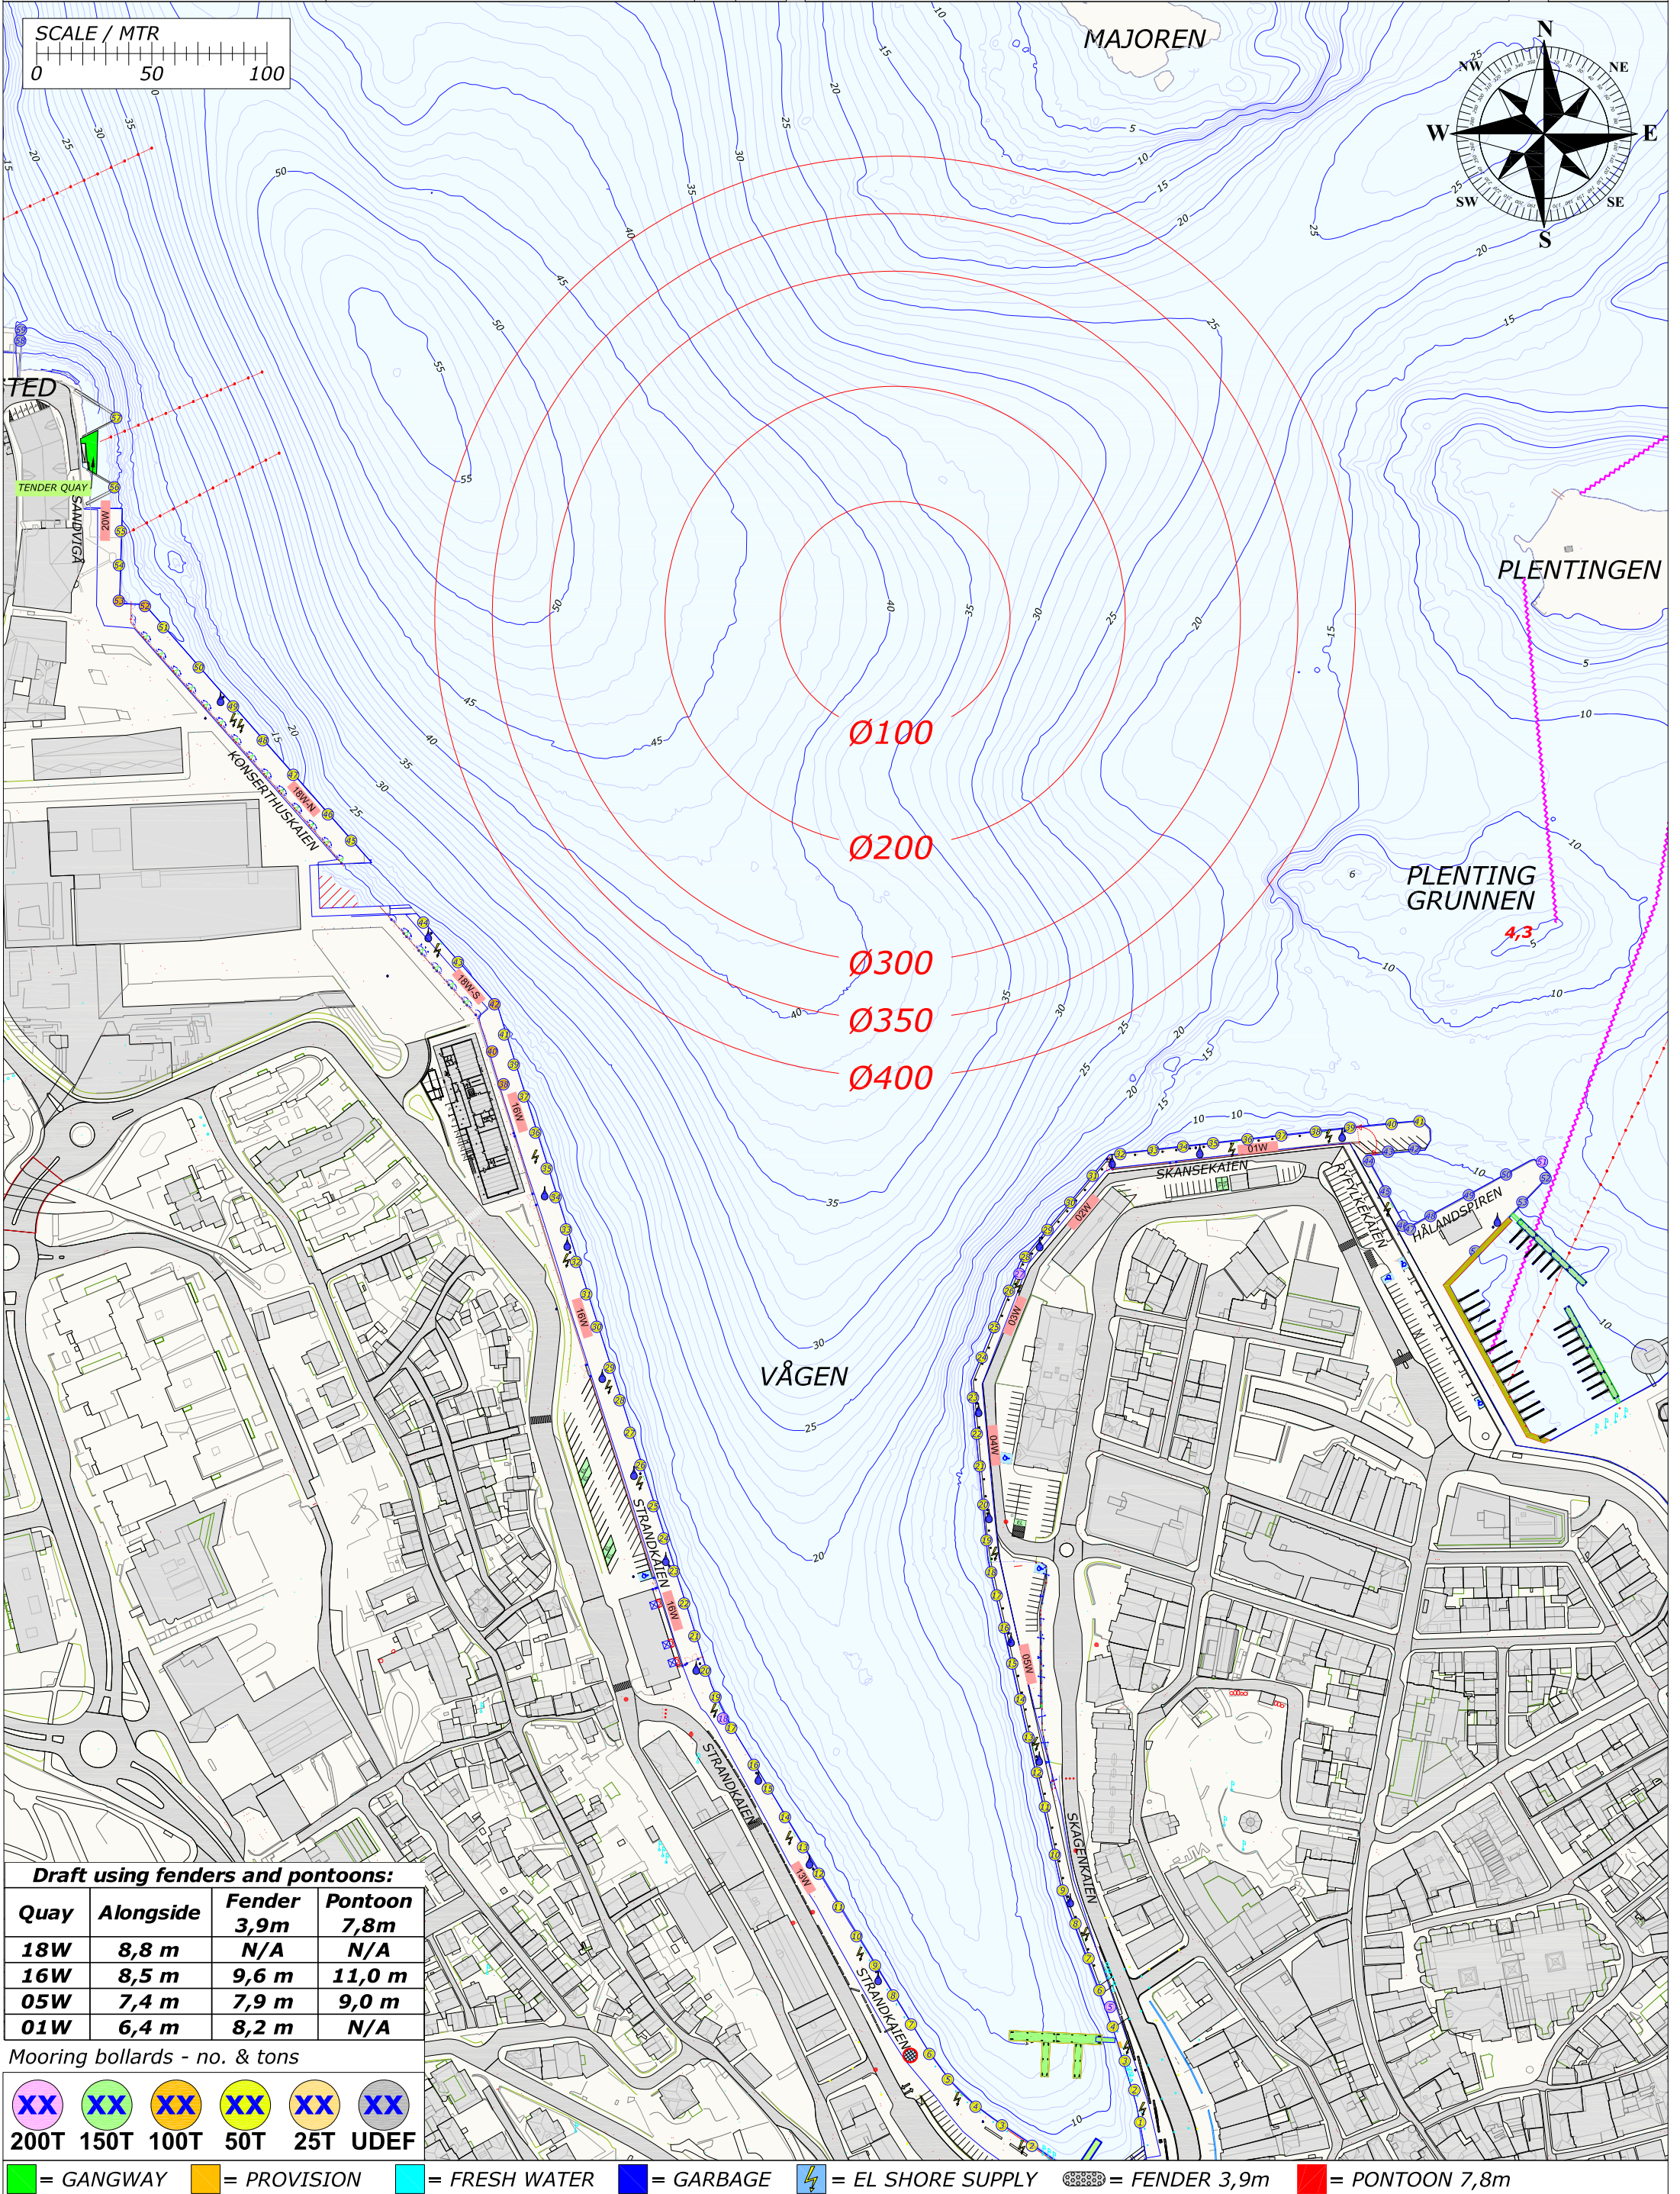

Draft using fenders and pontoons:			
Quay	Alongside	Fender 3,9m	Pontoon 7,8m
18W	8,8 m	N/A	N/A
16W	8,5 m	9,6 m	11,0 m
05W	7,4 m	7,9 m	9,0 m
01W	6,4 m	8,2 m	N/A

Mooring bollards - no. & tons

XX	XX	XX	XX	XX	XX
200T	150T	100T	50T	25T	UDEF

= GANGWAY

= PROVISION

= FRESH WATER


= GARBAGE

= EL SHORE SUPPLY

= FENDER 3,9m

= PONTOON 7,8m

Rev.	Date	Text		Sign
Drawn by R.KARLSEN		Approved by - date		
Filename STAVANGER_HAVN.DWG		Date 0	Scale 1:2500	
Title PORT OF STAVANGER BERTHING SKETCH		Drawing no.		
Customer Stavangerregionen Havnedrift AS		Size A3	Sheet 1/1	

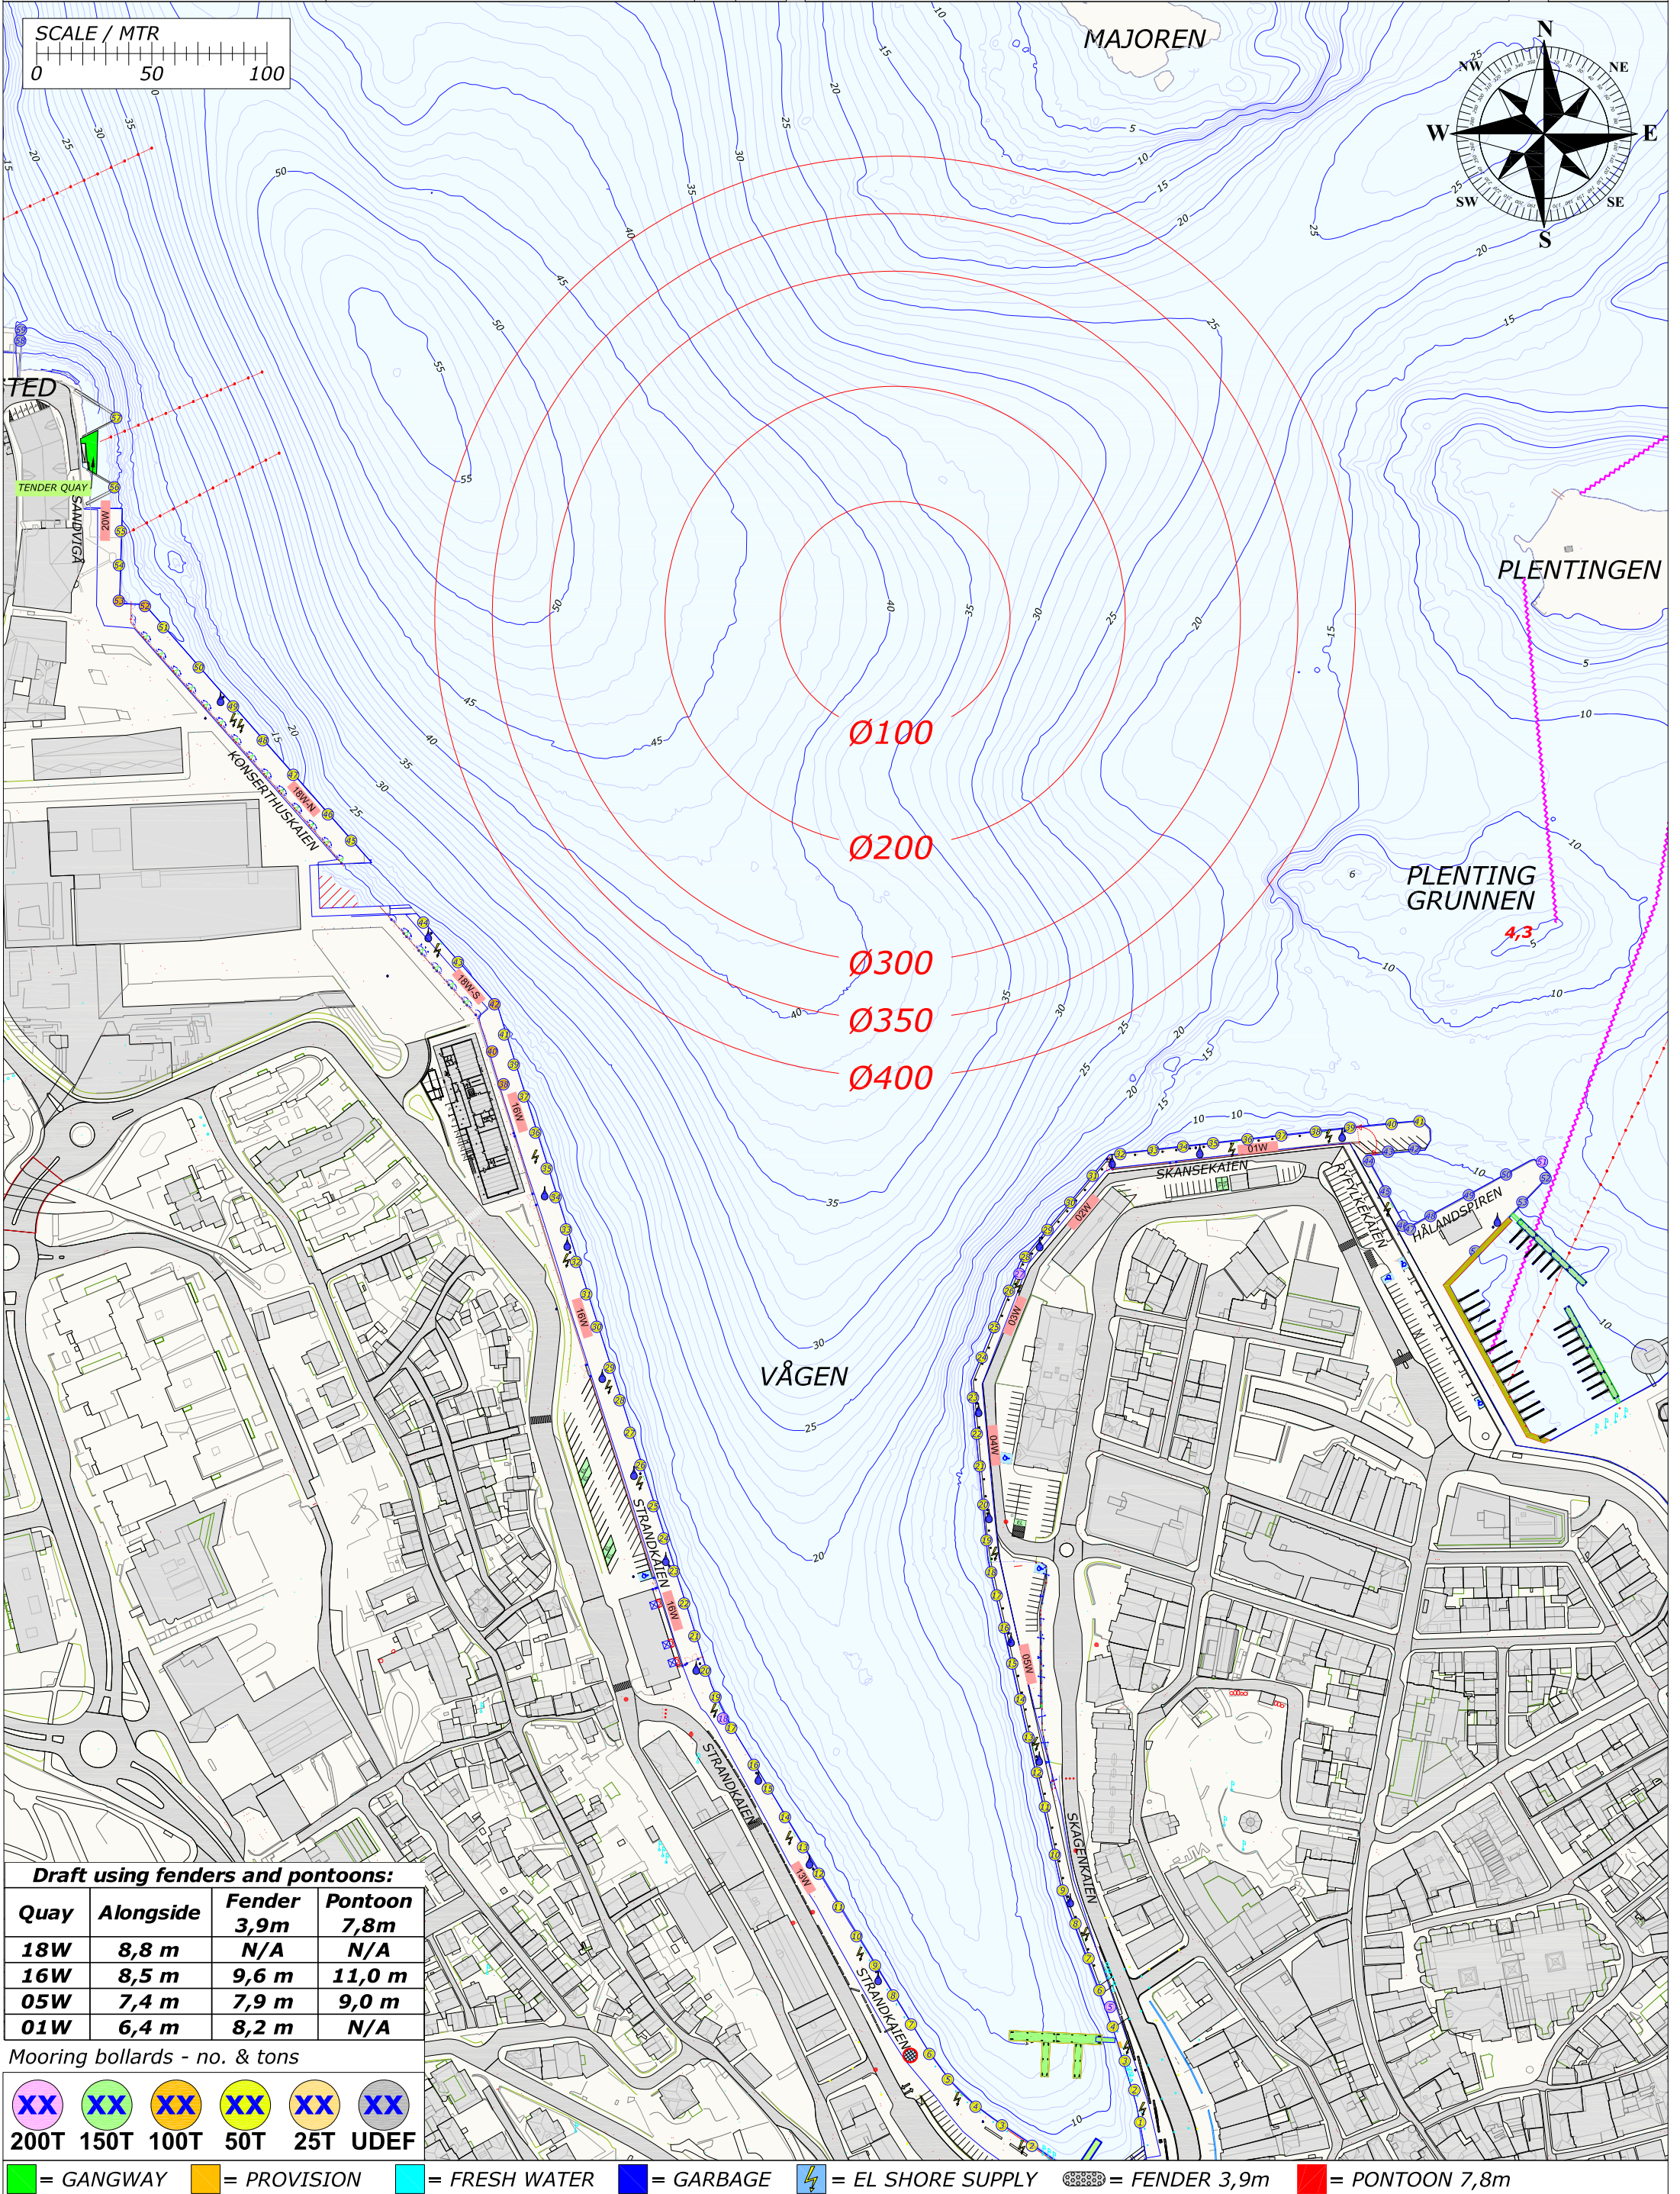


Draft using fenders and pontoons:			
Quay	Alongside	Fender 3,9m	Pontoon 7,8m
18W	8,8 m	N/A	N/A
16W	8,5 m	9,6 m	11,0 m
05W	7,4 m	7,9 m	9,0 m
01W	6,4 m	8,2 m	N/A

Mooring bollards - no. & tons

XX	XX	XX	XX	XX	XX
200T	150T	100T	50T	25T	UDEF

= GANGWAY = PROVISION = FRESH WATER = GARBAGE = EL SHORE SUPPLY = FENDER 3,9m = PONTOON 7,8m

Rev.	Date	Text		Sign
Drawn by R.KARLSEN		Approved by - date		
Filename STAVANGER_HAVN.DWG		Date 0	Scale 1:2500	
Title PORT OF STAVANGER BERTHING SKETCH		Drawing no.		
Customer Stavangerregionen Havnedrift AS		Size A3	Sheet 1/1	

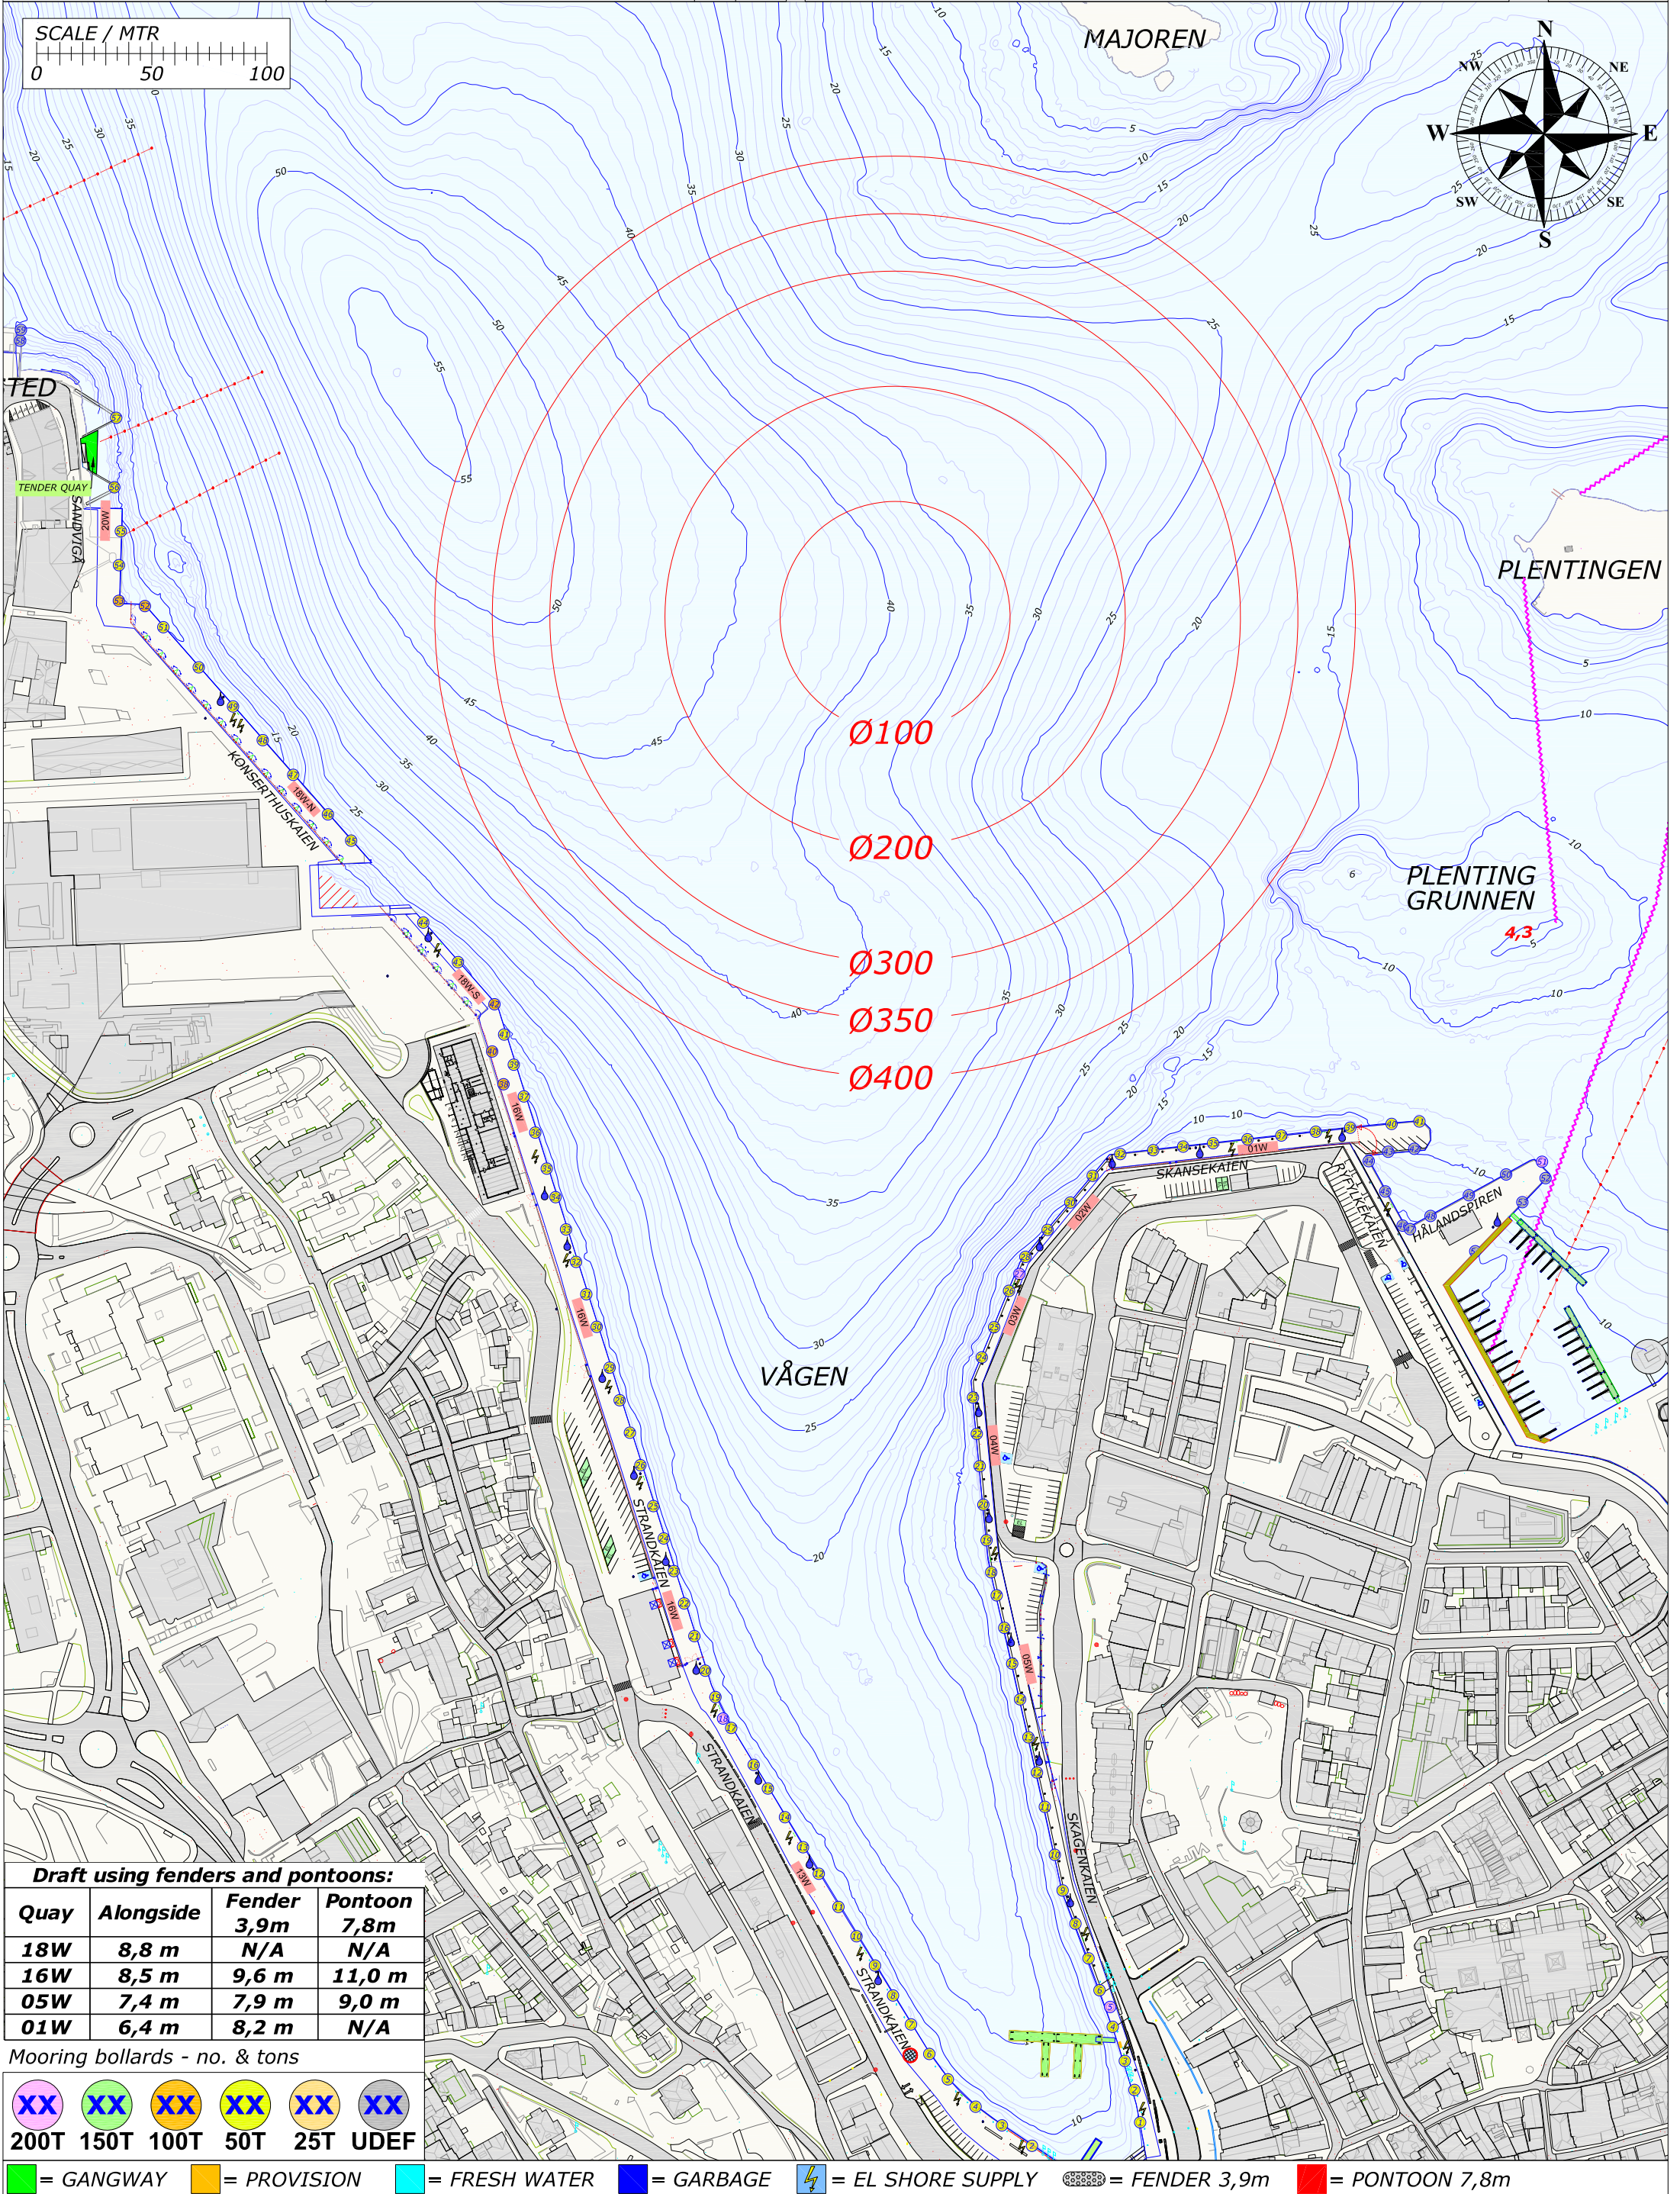

Draft using fenders and pontoons:			
Quay	Alongside	Fender 3,9m	Pontoon 7,8m
18W	8,8 m	N/A	N/A
16W	8,5 m	9,6 m	11,0 m
05W	7,4 m	7,9 m	9,0 m
01W	6,4 m	8,2 m	N/A

Mooring bollards - no. & tons

XX	XX	XX	XX	XX	XX
200T	150T	100T	50T	25T	UDEF

= GANGWAY= PROVISION= FRESH WATER= GARBAGE= EL SHORE SUPPLY= FENDER 3,9m= PONTOON 7,8m