

Rev.	Date	Text		Sign	
Drawn by R.KARLSEN		Approved by - date		Filename STAVANGER_HAVN.DWG	Date 0
 Rutek AS - Selaskjervegen 11 - 4055 Sola		Title PORT OF STAVANGER BERTHING SKETCH		Scale 1:2500	
		Customer Stavangerregionen Havnedrift AS		Drawing no. Size A3 1/1	


BERTHING SKETCH PORT OF STAVANGER

SUNDAY 1. AUGUST 2021



STAVANGER
REGIONEN
Havnedrift AS

REV.NR. 05 - 16.07.2021

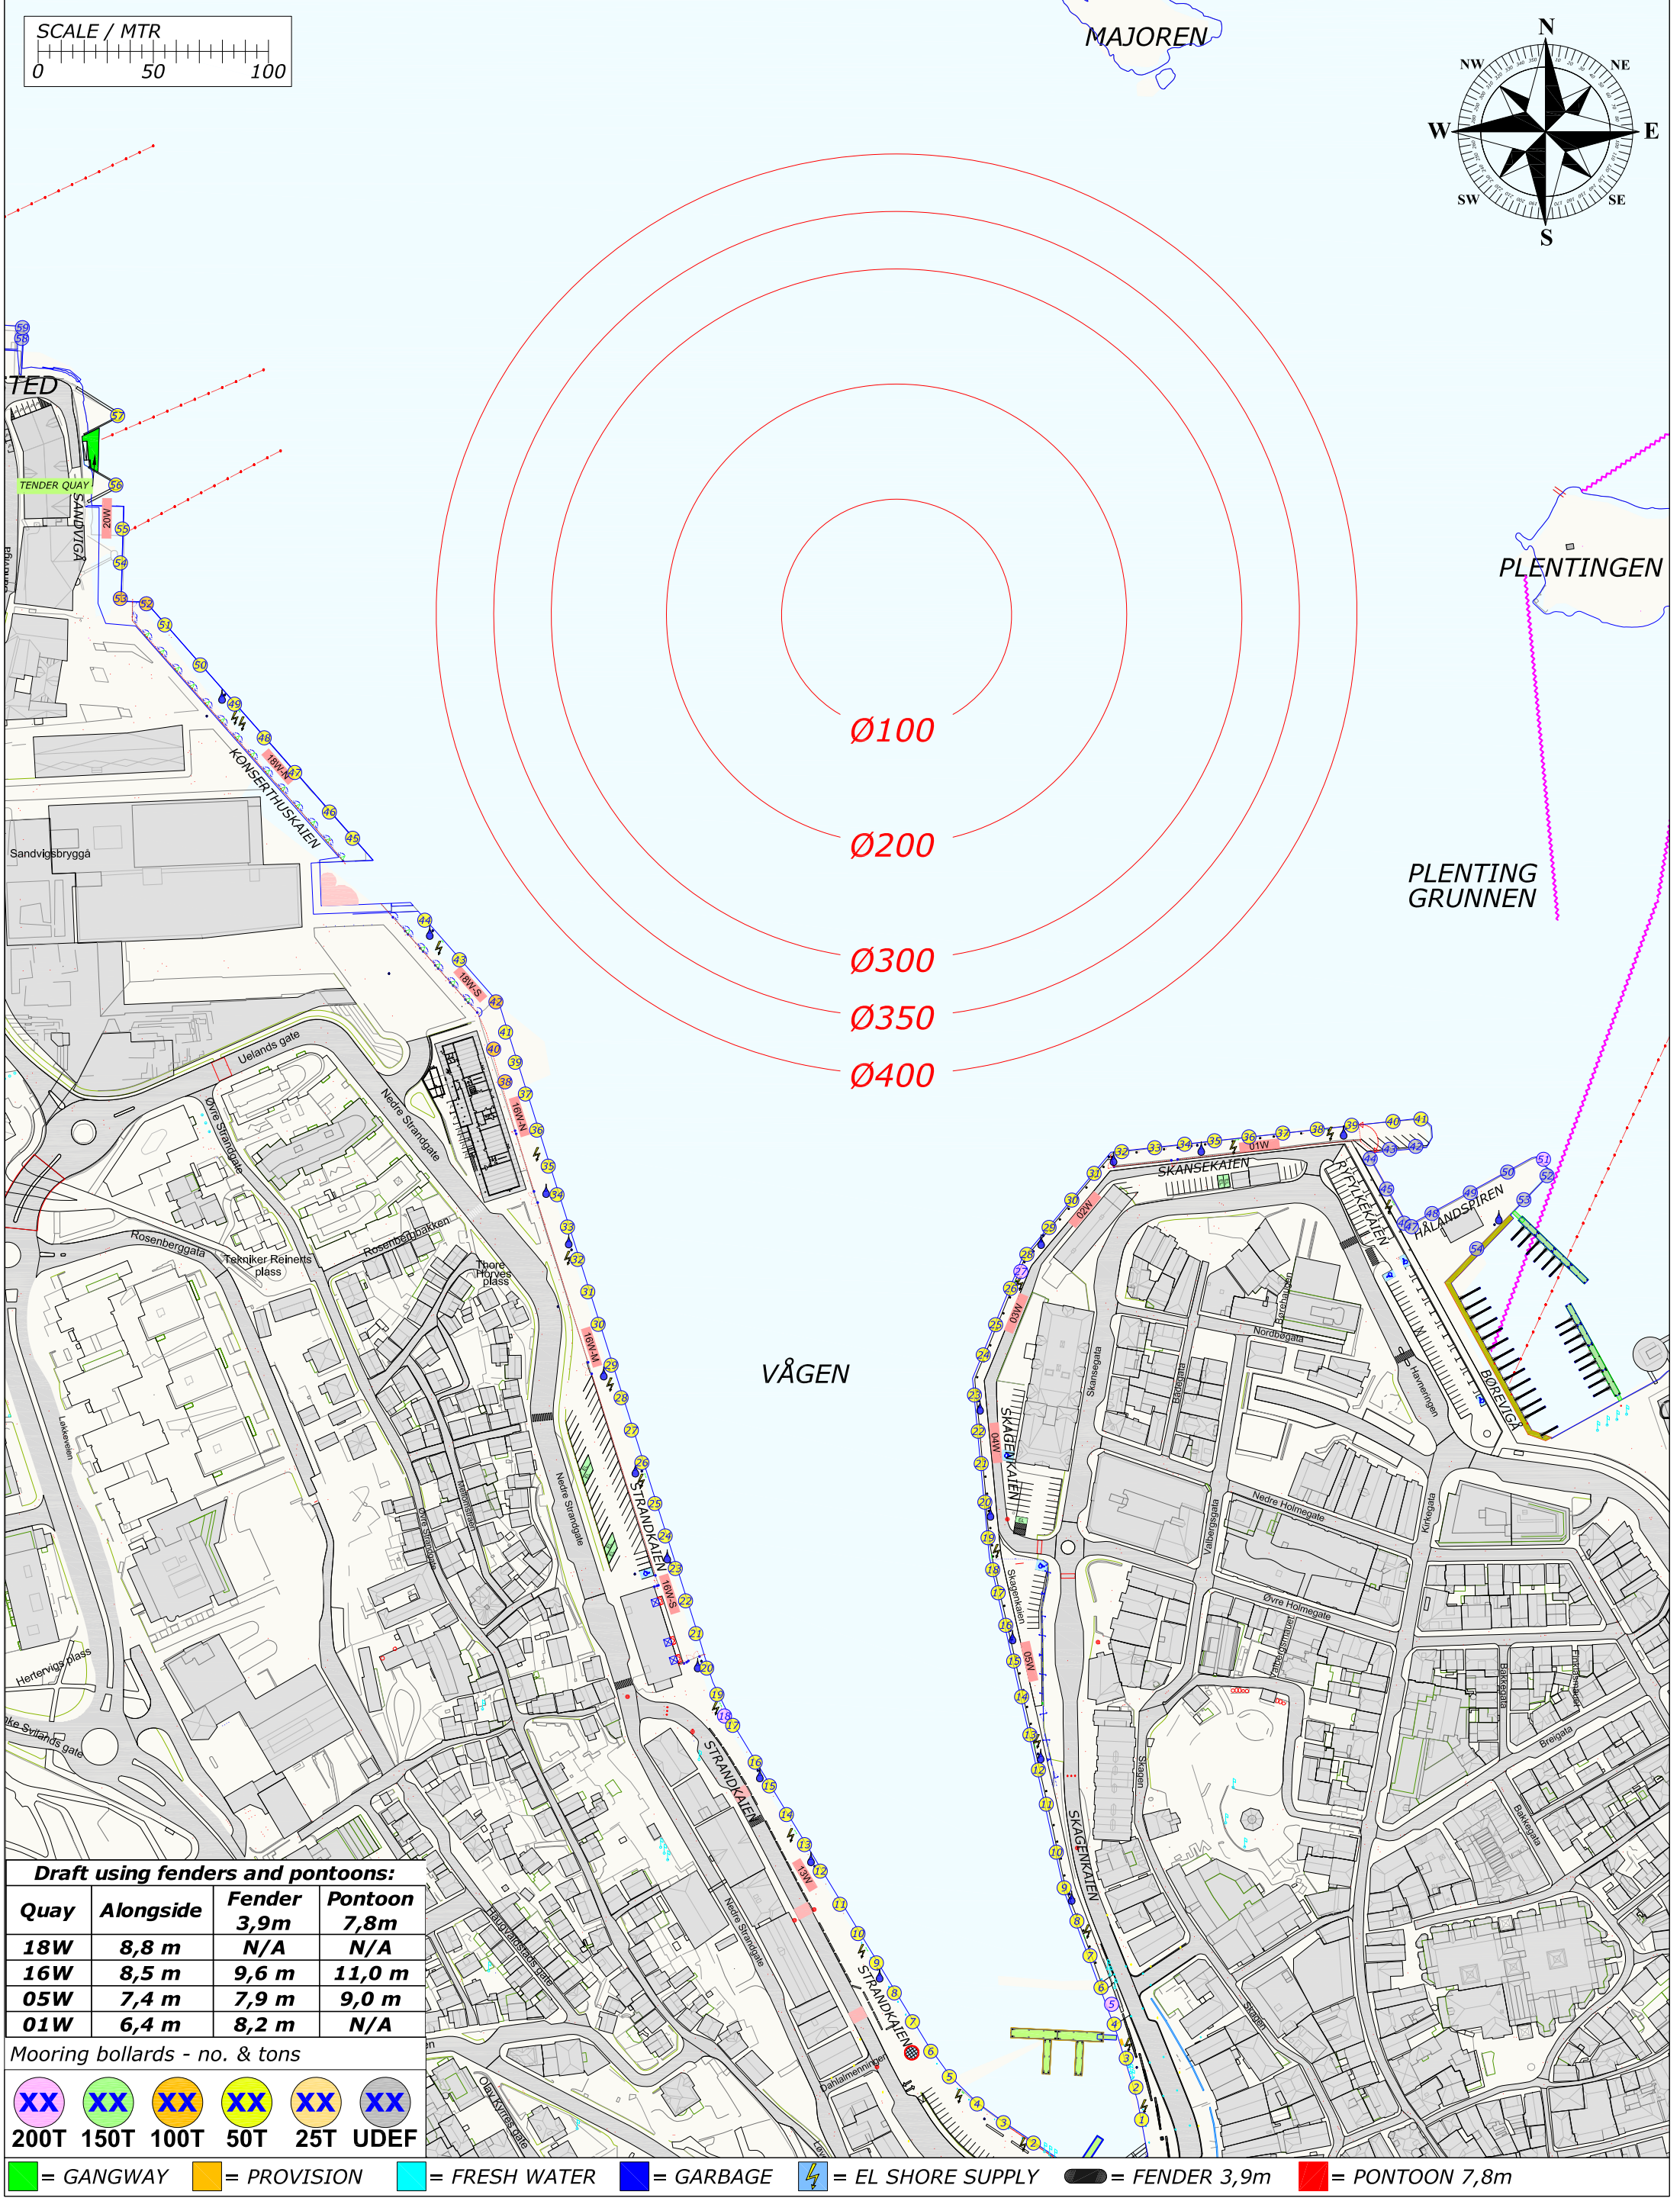

Draft using fenders and pontoons:			
Quay	Alongside	Fender 3,9m	Pontoon 7,8m
18W	8,8 m	N/A	N/A
16W	8,5 m	9,6 m	11,0 m
05W	7,4 m	7,9 m	9,0 m
01W	6,4 m	8,2 m	N/A

Mooring bollards - no. & tons

XX	XX	XX	XX	XX	XX
200T	150T	100T	50T	25T	UDEF


= GANGWAY = PROVISION = FRESH WATER = GARBAGE = EL SHORE SUPPLY = FENDER 3,9m = PONTOON 7,8m

Rev.	Date	Text	Sign
Drawn by R.KARLSEN		Approved by - date	
Filename STAVANGER_HAVN.DWG		Date 0	Scale 1:2500
Title PORT OF STAVANGER BERTHING SKETCH		Drawing no.	
Customer Stavangerregionen Havnedrift AS		Size A3	Sheet 1/1

BERTHING SKETCH PORT OF STAVANGER
MONDAY 2. AUGUST 2021




REV.NR. 03 - 05.04.2021

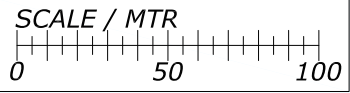

GLADMAT-2021 NEDRIGG

MAJOREN

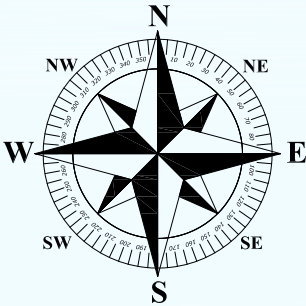

PLENTINGEN

PLENTING GRUNNEN

Ø100

Ø200

Ø300

Ø350

Ø400

VÅGEN

Draft using fenders and pontoons:

Quay	Alongside	Fender 3,9m	Pontoon 7,8m
18W	8,8 m	N/A	N/A
16W	8,5 m	9,6 m	11,0 m
05W	7,4 m	7,9 m	9,0 m
01W	6,4 m	8,2 m	N/A

Mooring bollards - no. & tons


XX	XX	XX	XX	XX	XX
200T	150T	100T	50T	25T	UDEF

= GANGWAY = PROVISION = FRESH WATER = GARBAGE = EL SHORE SUPPLY = FENDER 3,9m = PONTOON 7,8m

BERTHING SKETCH PORT OF STAVANGER
TUESDAY 3. AUGUST 2021




REV.NR. 02 - 17.03.2021

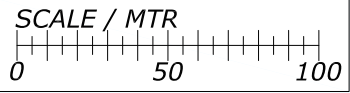

GLADMAT-2021 NEDRIGG

MAJOREN

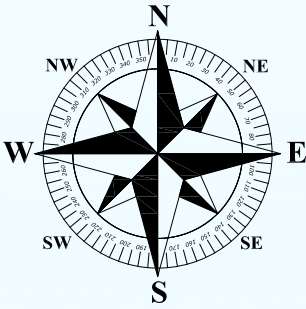

PLENTINGEN

PLENTING GRUNNEN

Ø100

Ø200

Ø300

Ø350

Ø400

VÅGEN

Draft using fenders and pontoons:

Quay	Alongside	Fender 3,9m	Pontoon 7,8m
18W	8,8 m	N/A	N/A
16W	8,5 m	9,6 m	11,0 m
05W	7,4 m	7,9 m	9,0 m
01W	6,4 m	8,2 m	N/A

Mooring bollards - no. & tons


XX	XX	XX	XX	XX	XX
200T	150T	100T	50T	25T	UDEF

= GANGWAY = PROVISION = FRESH WATER = GARBAGE = EL SHORE SUPPLY = FENDER 3,9m = PONTOON 7,8m

REV.NR. 02 - 27.04.2021






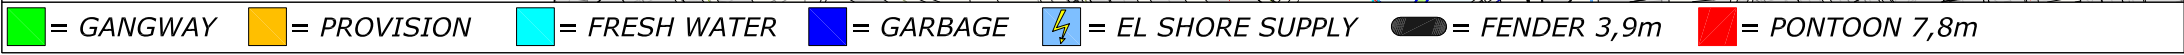


Rev.	Date	Text		Sign	
Drawn by R.KARLSEN		Approved by - date		Filename STAVANGER_HAVN.DWG	Date 0
Title PORT OF STAVANGER BERTHING SKETCH		Drawing no.		Scale 1:2500	
Customer Stavangerregionen Havnedrift AS		Size A3		Sheet 1/1	

BERTHING SKETCH PORT OF STAVANGER
THURSDAY 5. AUGUST 2021



REV.NR. 07 - 16.07.2021

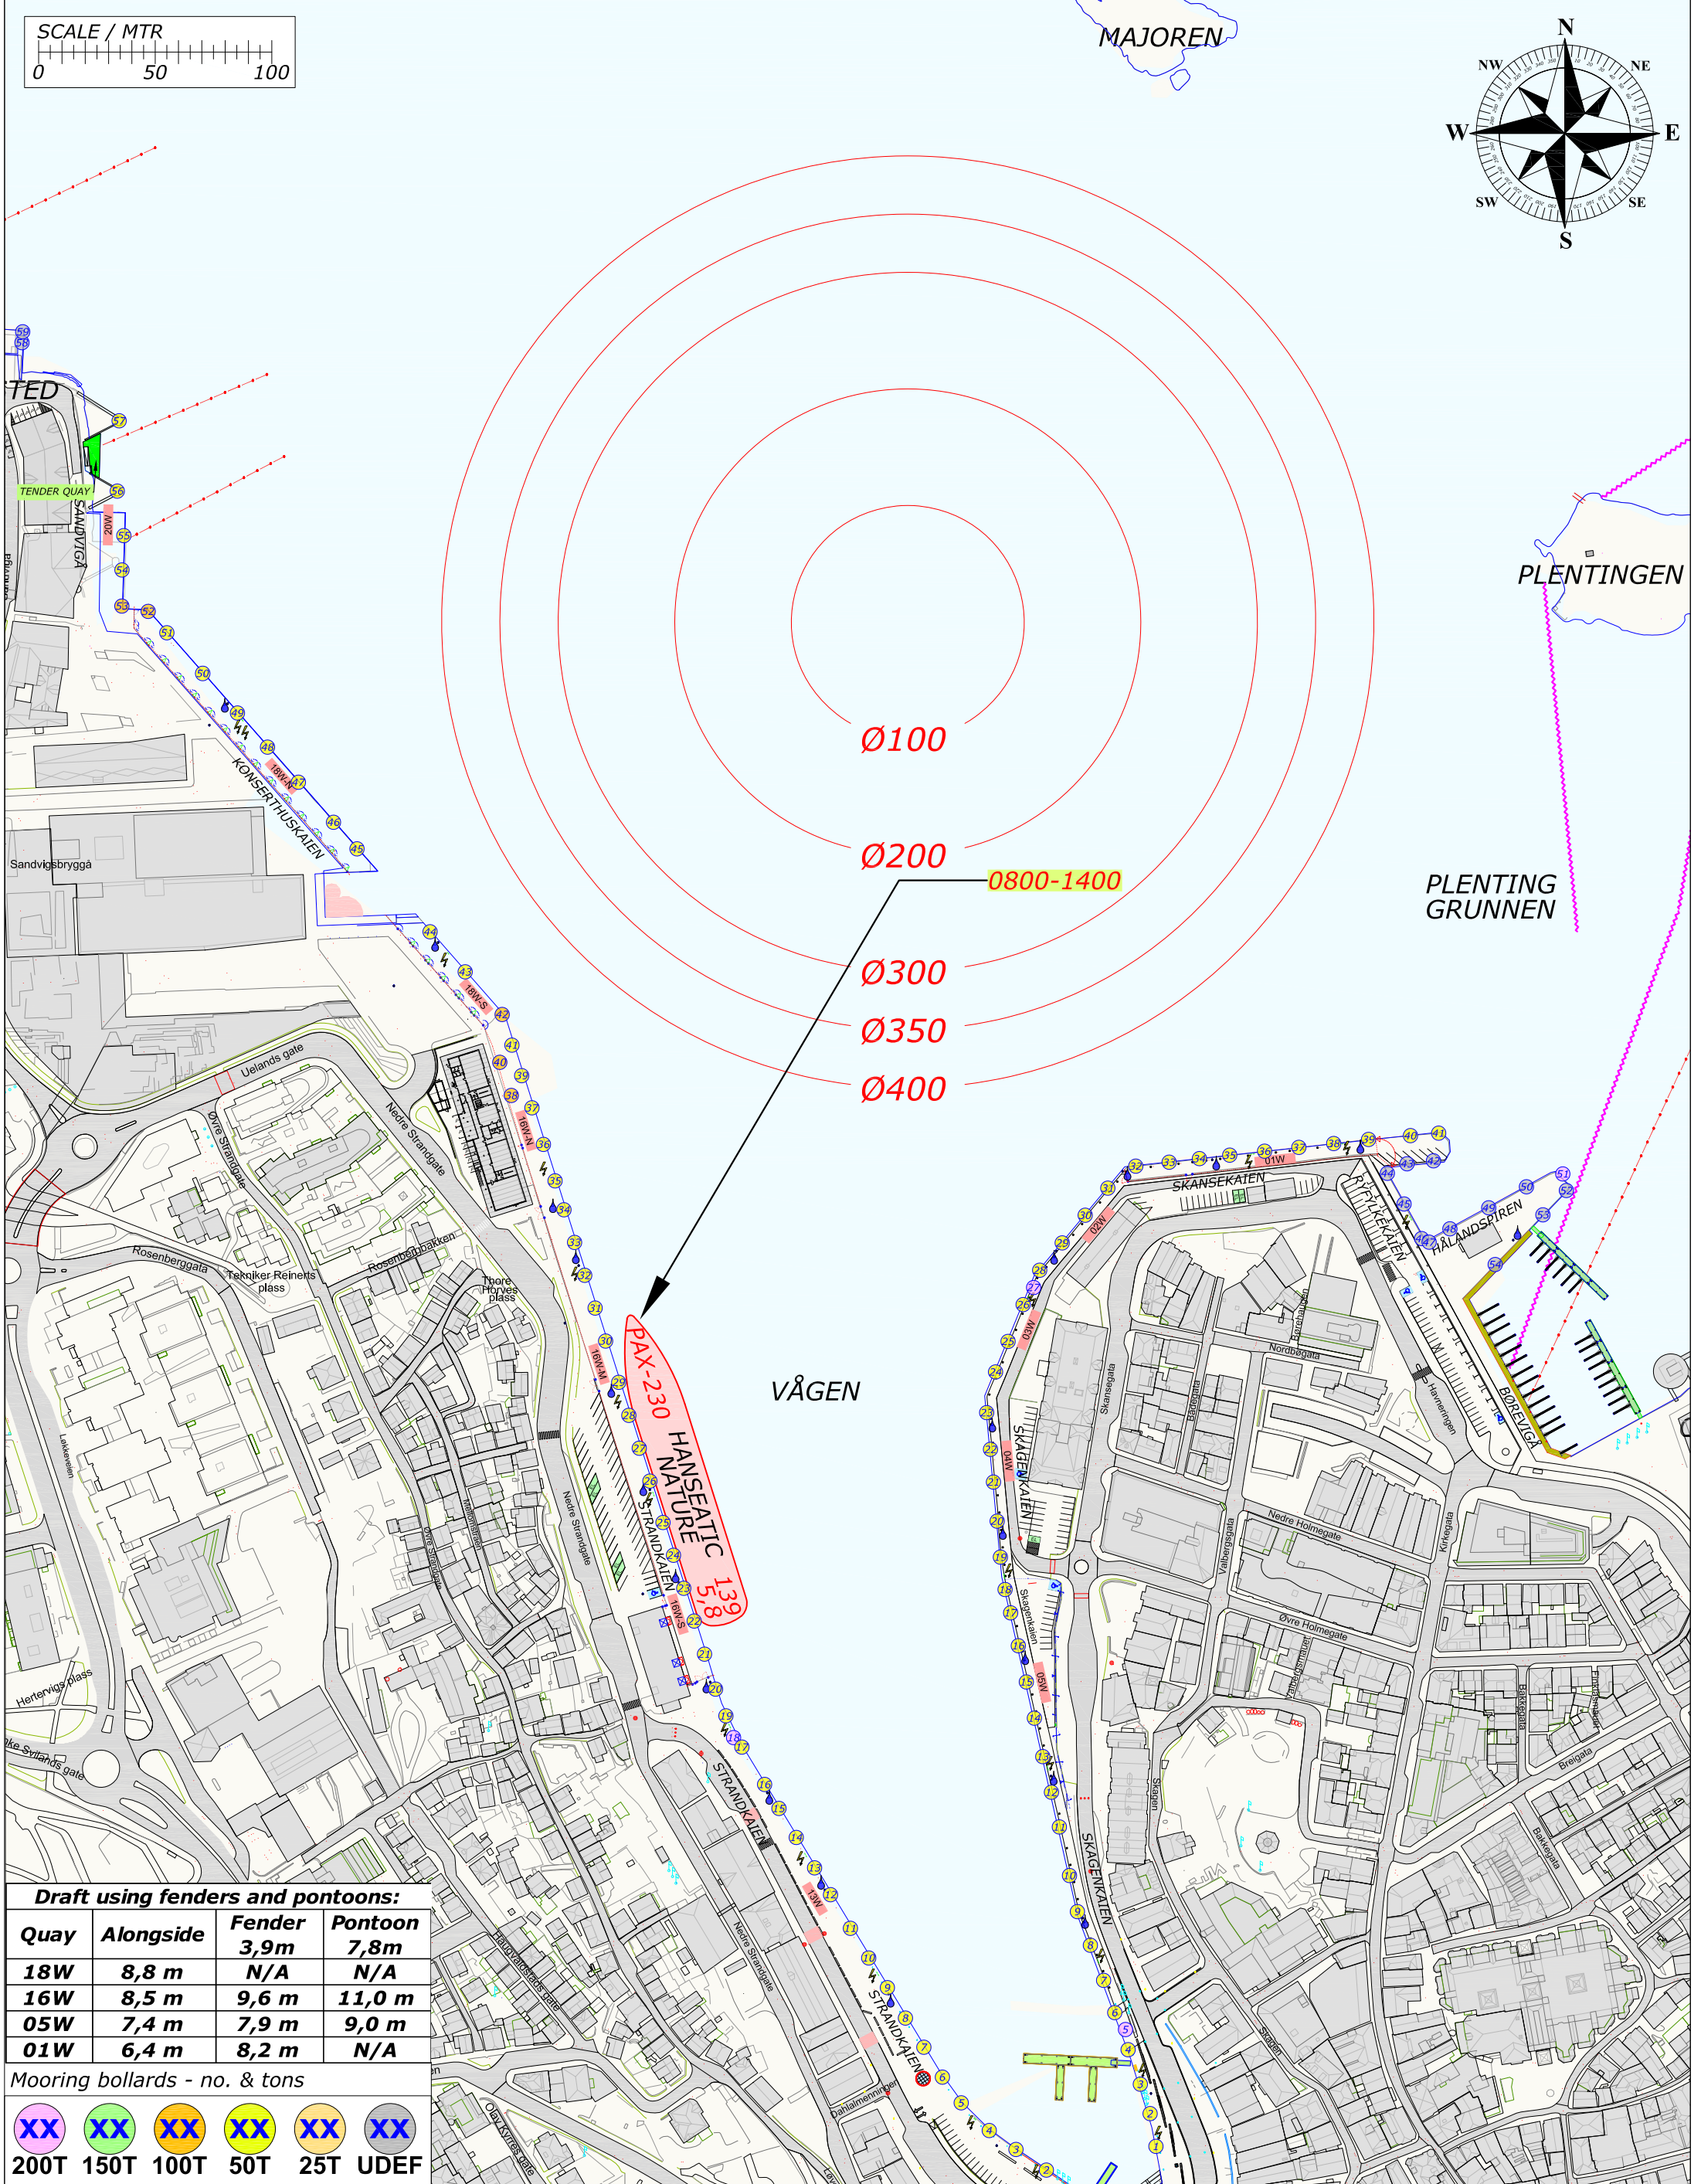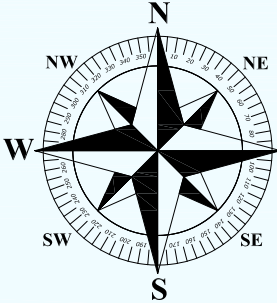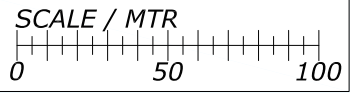

Draft using fenders and pontoons:




Quay	Alongside	Fender 3,9m	Pontoon 7,8m
18W	8,8 m	N/A	N/A
16W	8,5 m	9,6 m	11,0 m
05W	7,4 m	7,9 m	9,0 m
01W	6,4 m	8,2 m	N/A

Mooring bollards - no. & tons

XX	XX	XX	XX	XX	XX
200T	150T	100T	50T	25T	UDEF

Legend:
[Green] = GANGWAY
[Orange] = PROVISION
[Cyan] = FRESH WATER
[Blue] = GARBAGE
[Lightning Bolt] = EL SHORE SUPPLY
[Black] = FENDER 3,9m
[Red] = PONTOON 7,8m

Rev.	Date	Text		Sign	
Drawn by R.KARLSEN		Approved by - date		Filename STAVANGER_HAVN.DWG	Date 0
 Rutek AS - Selaskjervegen 11 - 4055 Sola		Title PORT OF STAVANGER BERTHING SKETCH		Scale 1:2500	
		Customer Stavangerregionen Havnedrift AS		Drawing no. Size A3 1/1	

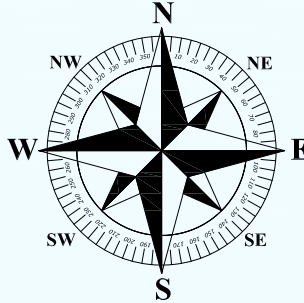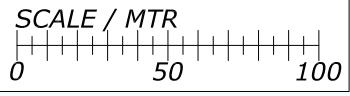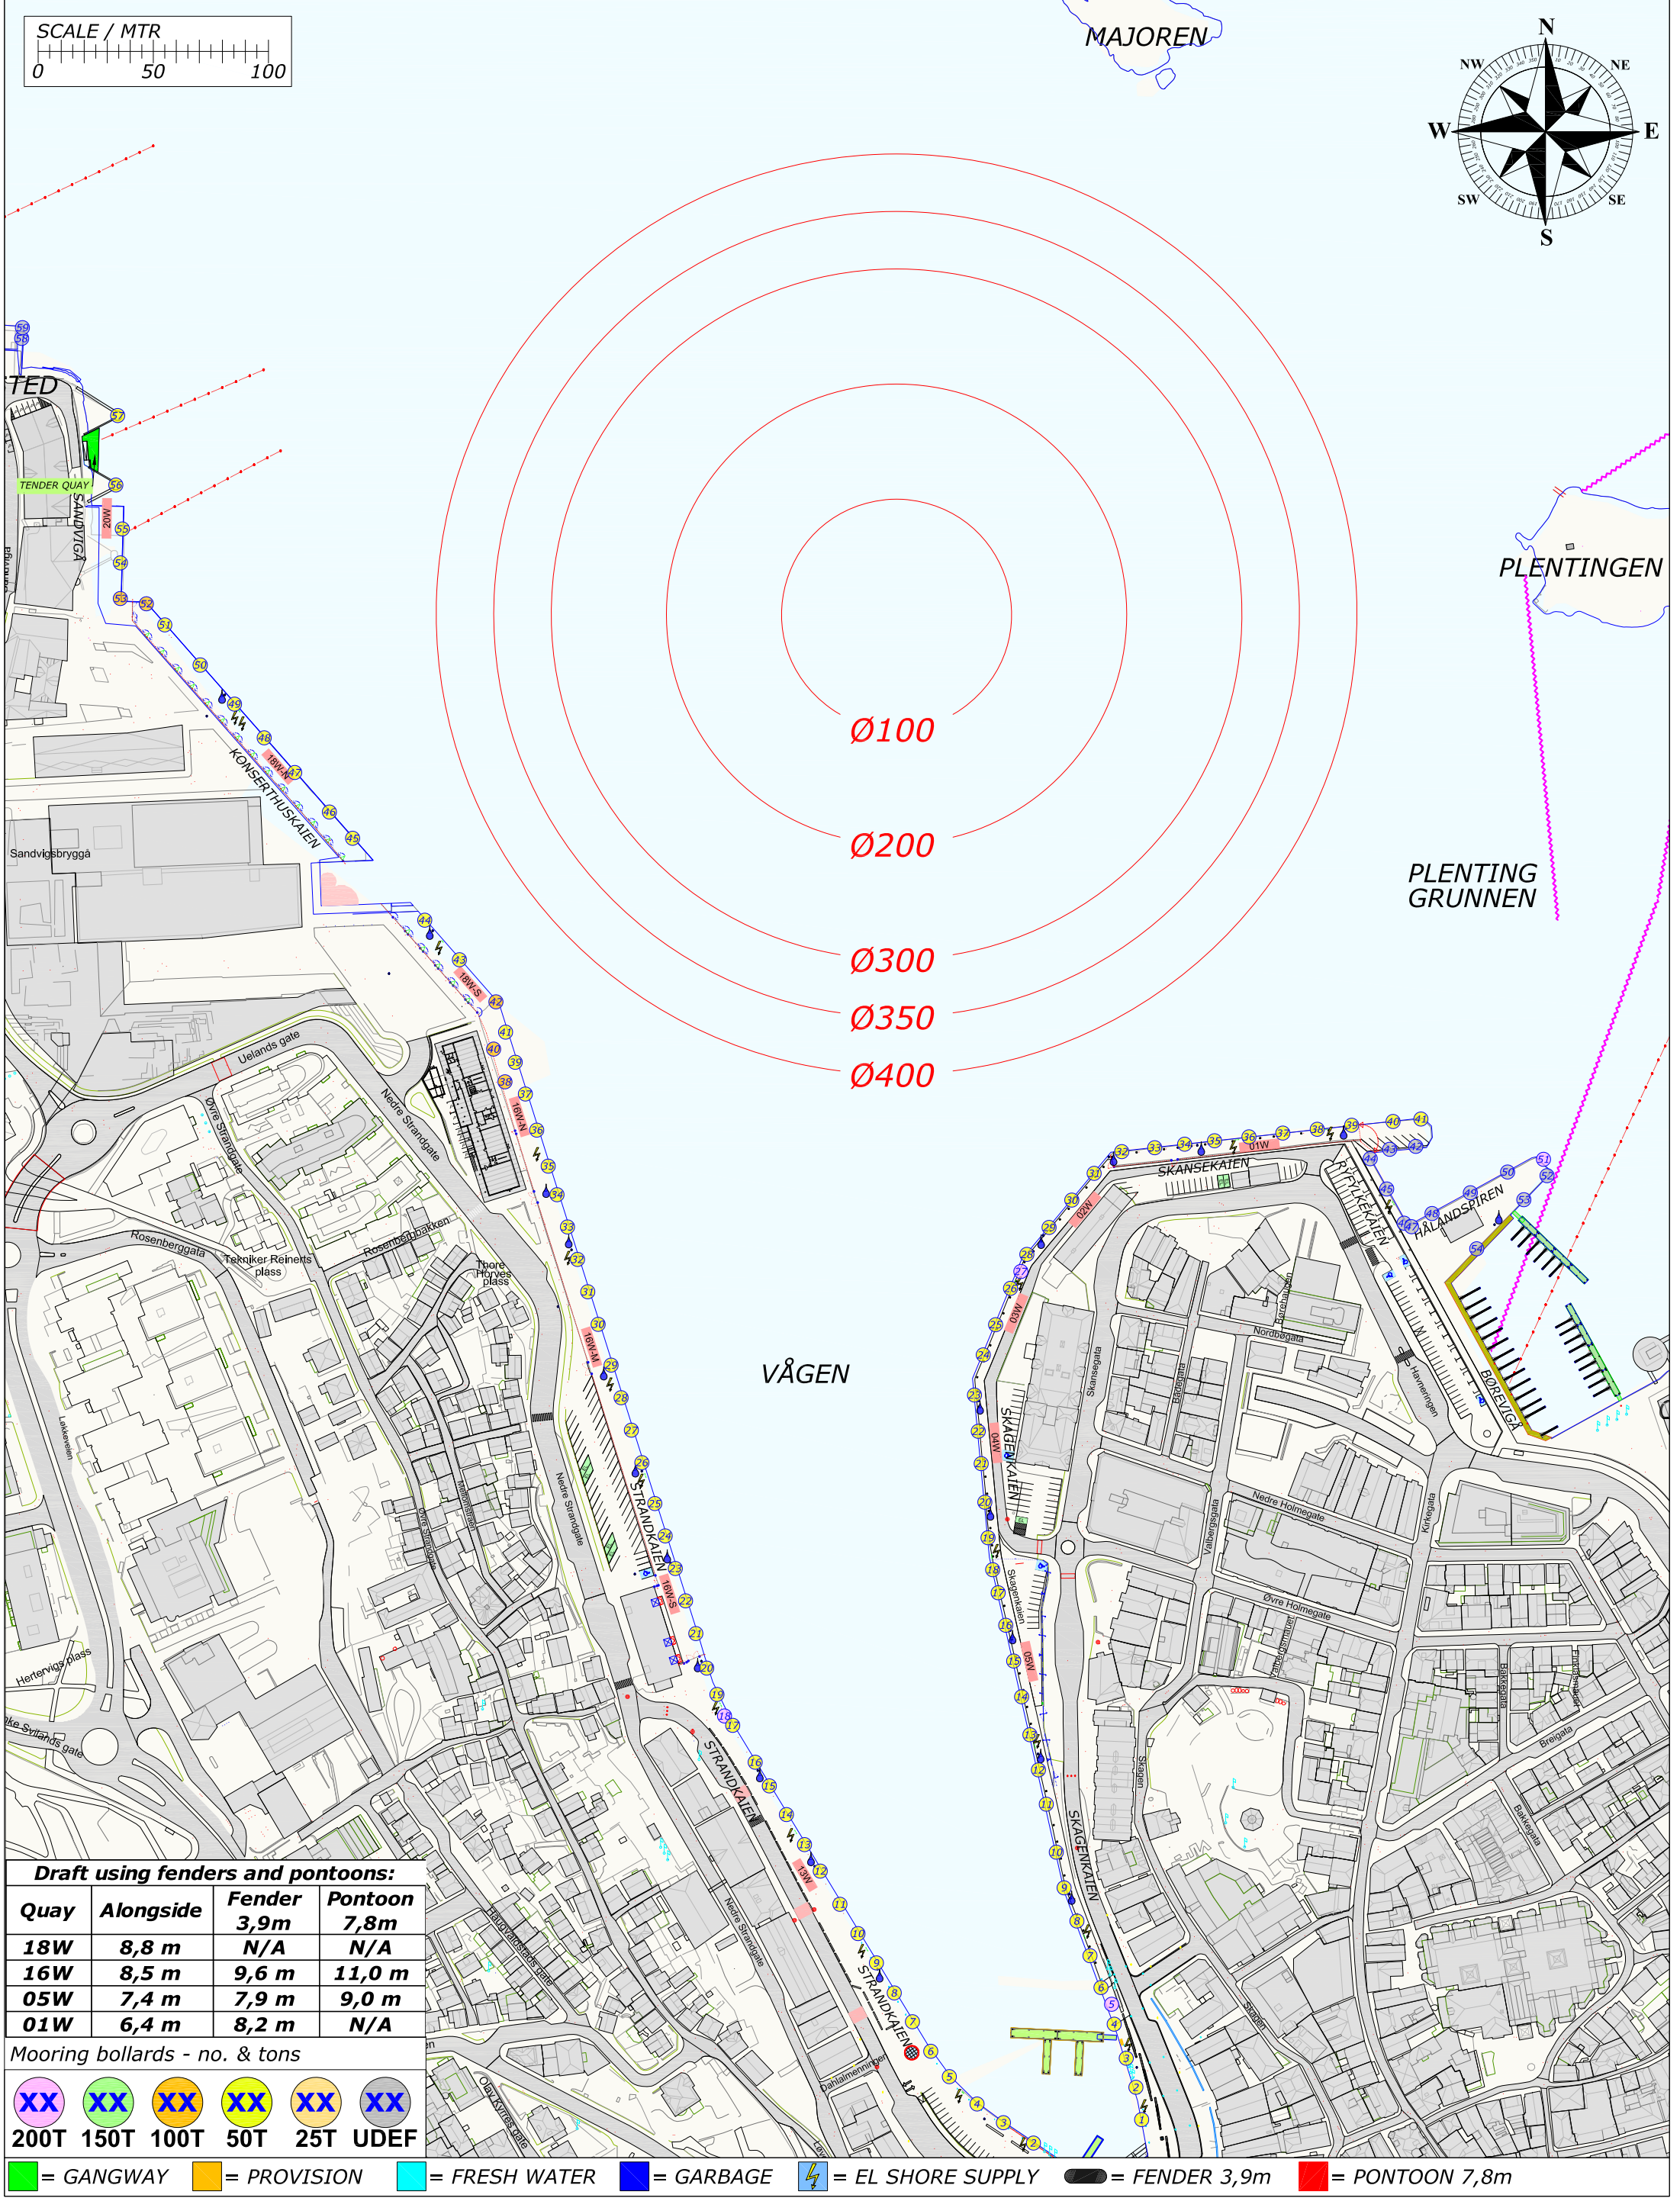

Draft using fenders and pontoons:

Quay	Alongside	Fender 3,9m	Pontoon 7,8m
18W	8,8 m	N/A	N/A
16W	8,5 m	9,6 m	11,0 m
05W	7,4 m	7,9 m	9,0 m
01W	6,4 m	8,2 m	N/A

Mooring bollards - no. & tons

					
200T	150T	100T	50T	25T	UDEF




 = GANGWAY  = PROVISION  = FRESH WATER  = GARBAGE  = EL SHORE SUPPLY  = FENDER 3,9m  = PONTOON 7,8m

Rev.	Date	Text		Sign	
Drawn by R.KARLSEN		Approved by - date		Filename STAVANGER_HAVN.DWG	Date 0
 Rutek AS - Selaskjervegen 11 - 4055 Sola		Title PORT OF STAVANGER BERTHING SKETCH		Scale 1:2500	
		Customer Stavangerregionen Havnedrift AS		Drawing no. Size A3 Sheet 1/1	

BERTHING SKETCH PORT OF STAVANGER
SATURDAY 7. AUGUST 2021



REV.NR. 04 - 17.06.2021

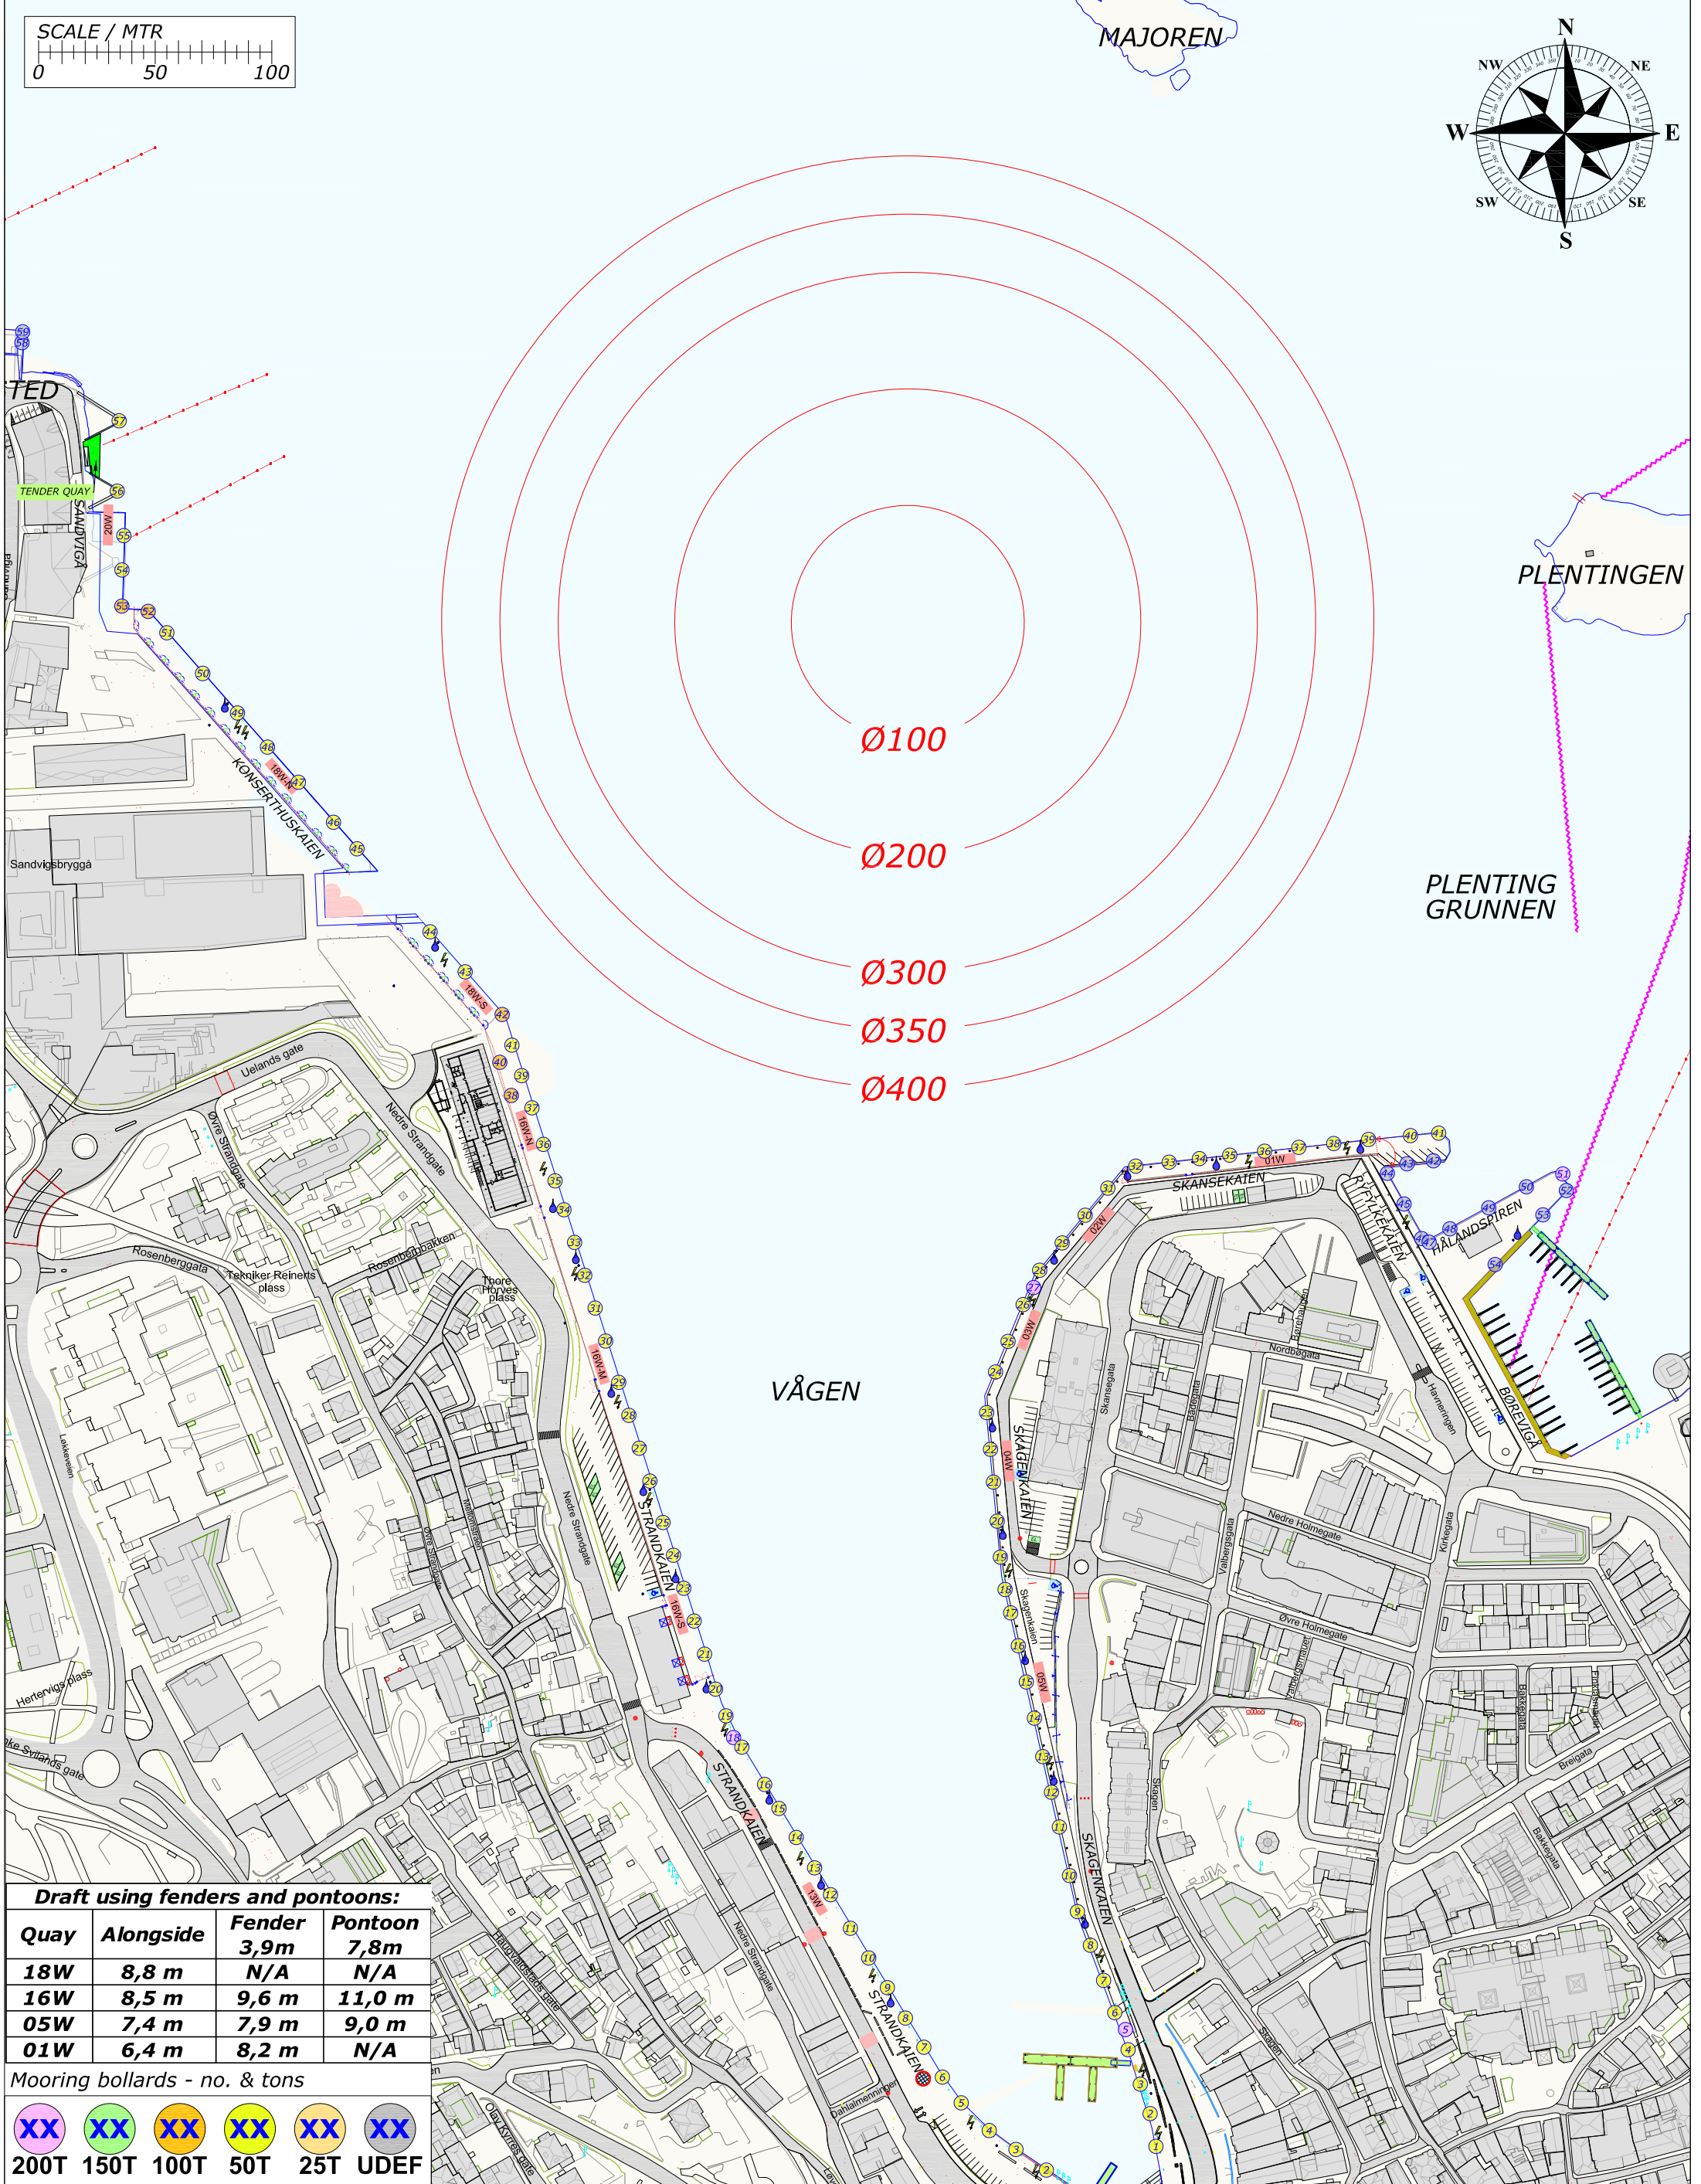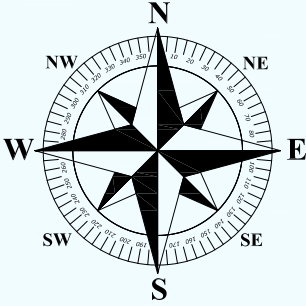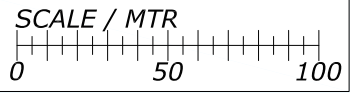

Draft using fenders and pontoons:			
Quay	Alongside	Fender 3,9m	Pontoon 7,8m
18W	8,8 m	N/A	N/A
16W	8,5 m	9,6 m	11,0 m
05W	7,4 m	7,9 m	9,0 m
01W	6,4 m	8,2 m	N/A

Mooring bollards - no. & tons

XX	XX	XX	XX	XX	XX
200T	150T	100T	50T	25T	UDEF

Legend:
[Green] = GANGWAY
[Orange] = PROVISION
[Cyan] = FRESH WATER
[Blue] = GARBAGE
[Lightning Bolt] = EL SHORE SUPPLY
[Black] = FENDER 3,9m
[Red] = PONTOON 7,8m

Rev.	Date	Text		Sign	
Drawn by R.KARLSEN		Approved by - date		Filename STAVANGER_HAVN.DWG	Date 0
 Rutek AS - Selaskjervegen 11 - 4055 Sola		Title PORT OF STAVANGER BERTHING SKETCH		Scale 1:2500	
		Customer Stavangerregionen Havnedrift AS		Drawing no. Size A3 1/1	


BERTHING SKETCH PORT OF STAVANGER

SUNDAY 8. AUGUST 2021



STAVANGER
REGIONEN
Havnedrift AS

REV.NR. 06 - 16.07.2021

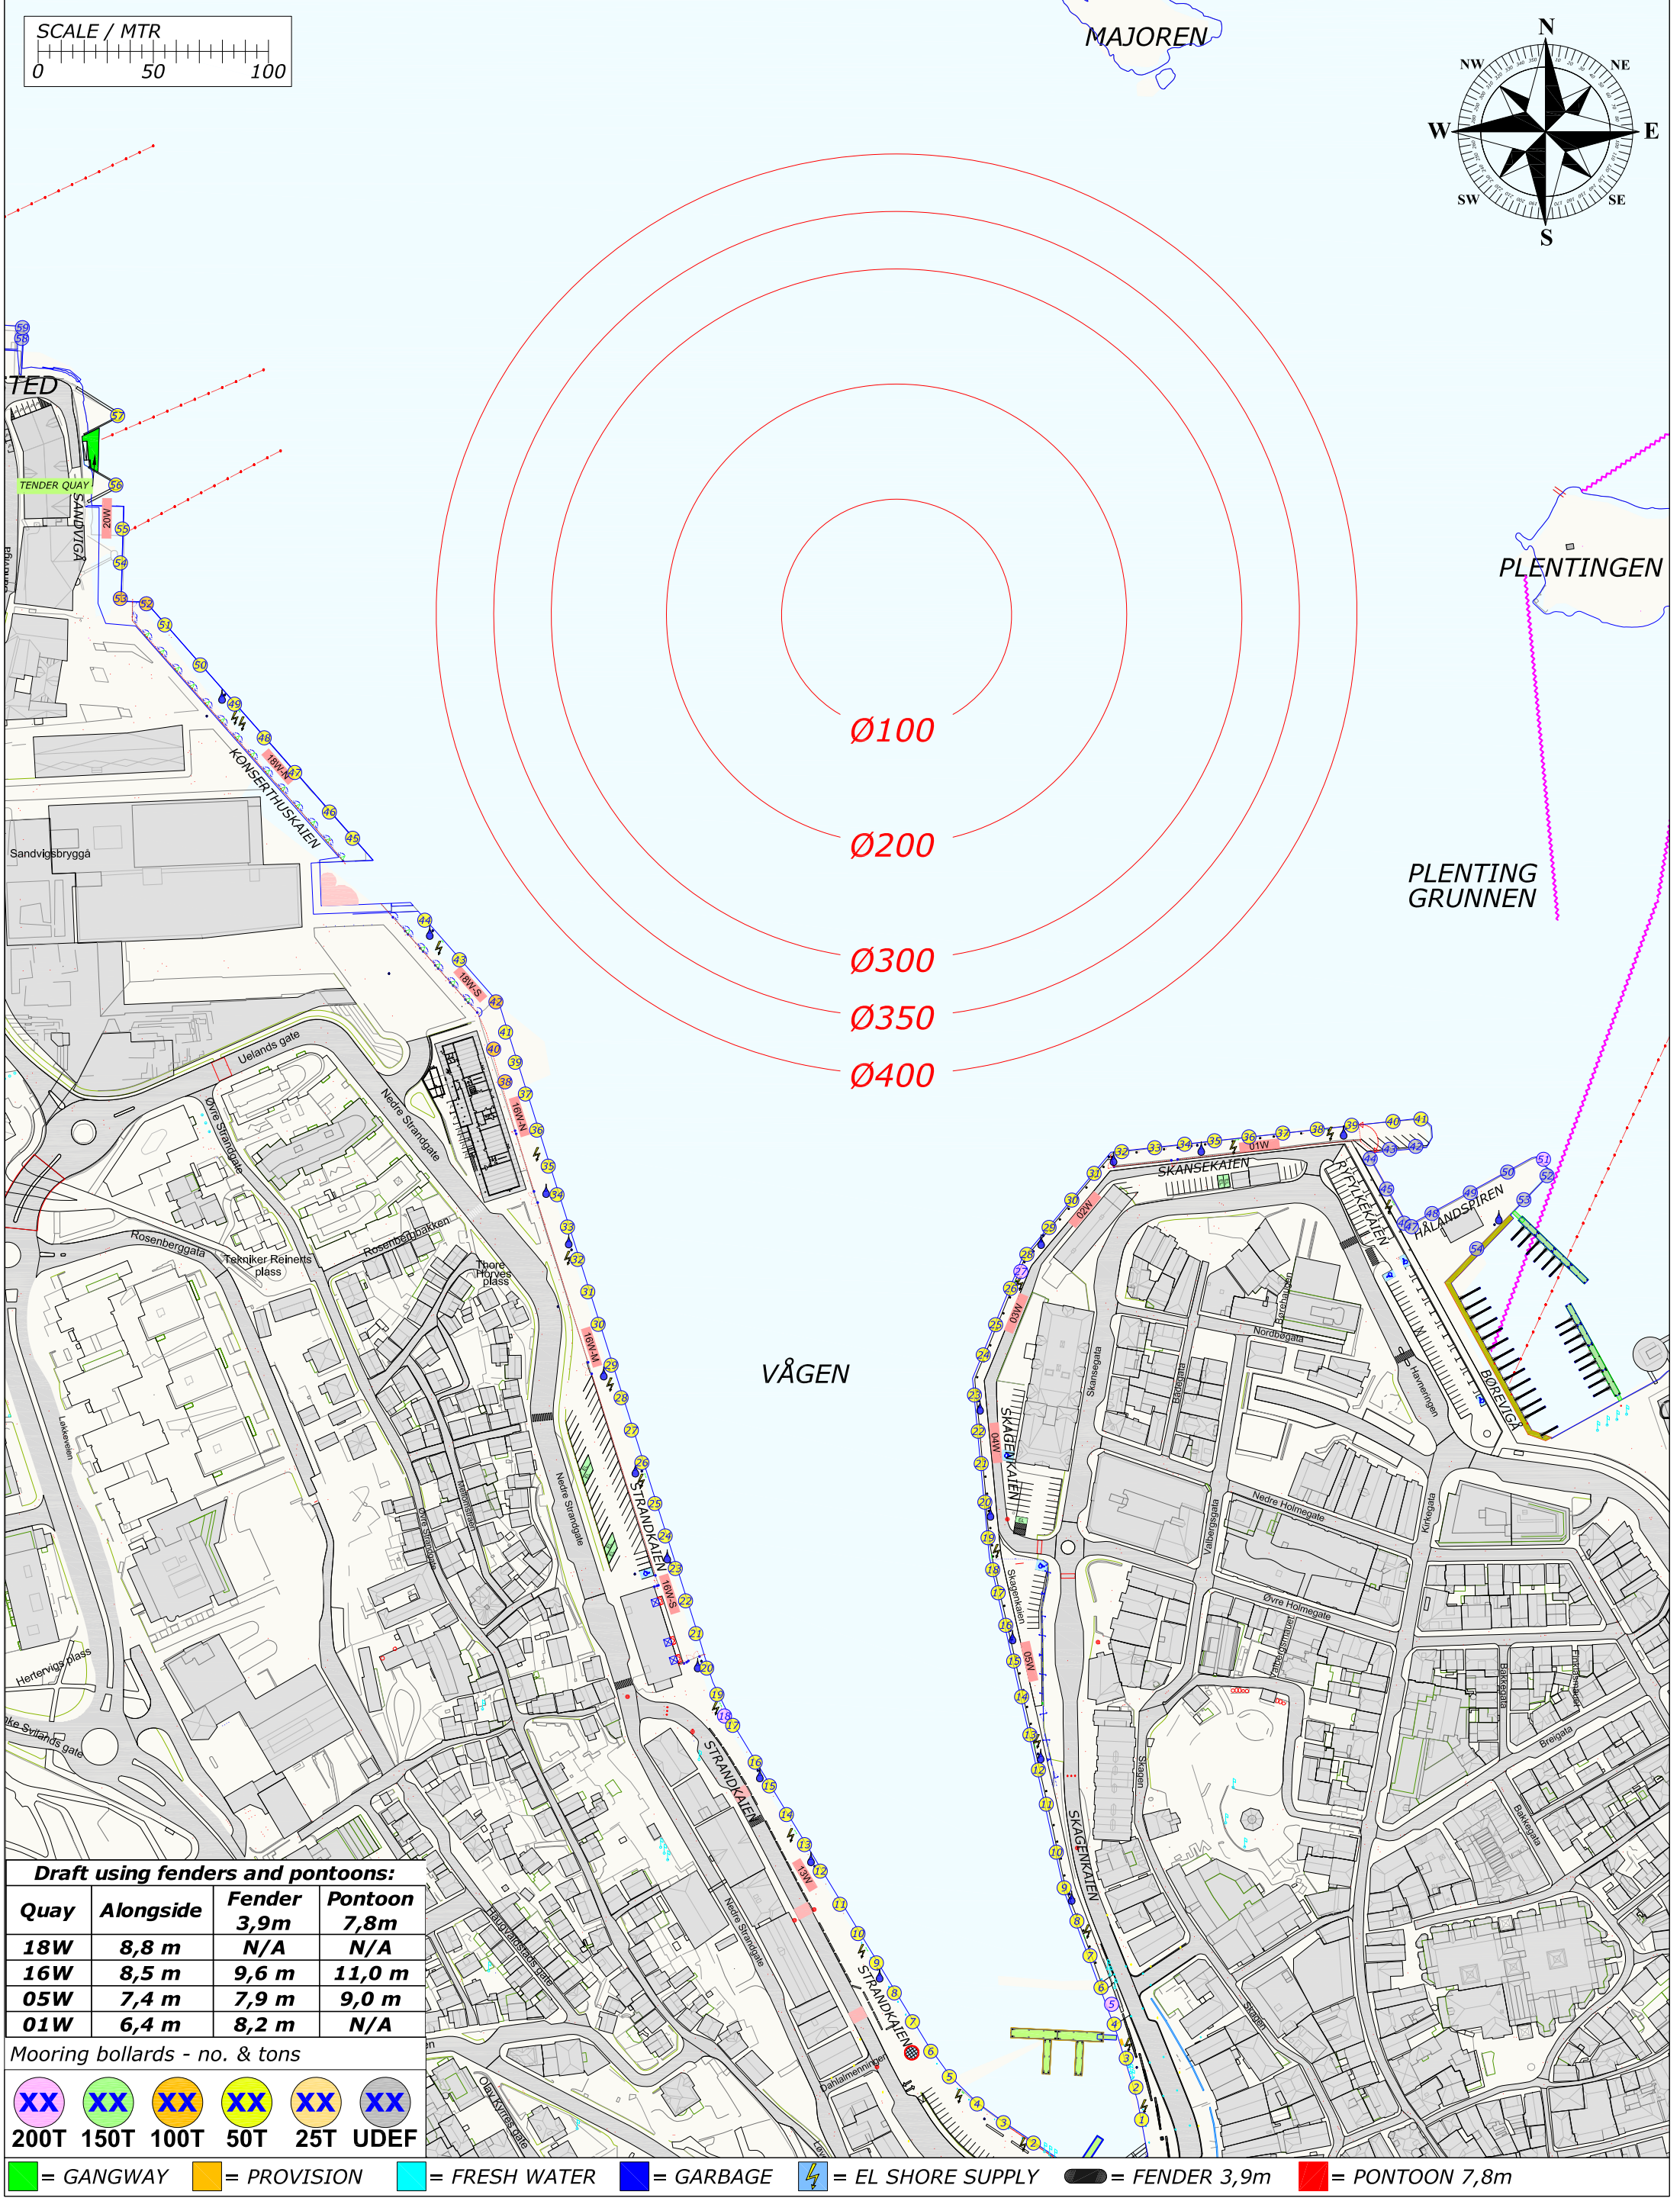

Draft using fenders and pontoons:			
Quay	Alongside	Fender 3,9m	Pontoon 7,8m
18W	8,8 m	N/A	N/A
16W	8,5 m	9,6 m	11,0 m
05W	7,4 m	7,9 m	9,0 m
01W	6,4 m	8,2 m	N/A

Mooring bollards - no. & tons

XX	XX	XX	XX	XX	XX
200T	150T	100T	50T	25T	UDEF




= GANGWAY = PROVISION = FRESH WATER = GARBAGE = EL SHORE SUPPLY = FENDER 3,9m = PONTOON 7,8m

Rev.	Date	Text		Sign	
Drawn by R.KARLSEN		Approved by - date		Filename STAVANGER_HAVN.DWG	Date 0
RUTEK		Title PORT OF STAVANGER BERTHING SKETCH		Scale 1:2500	
Rutek AS - Selaskjervegen 11 - 4055 Sola		Customer Stavangerregionen Havnedrift AS		Size A3	Sheet 1/1

BERTHING SKETCH PORT OF STAVANGER
MONDAY 9. AUGUST 2021



REV.NR. 03 - 13.07.2021

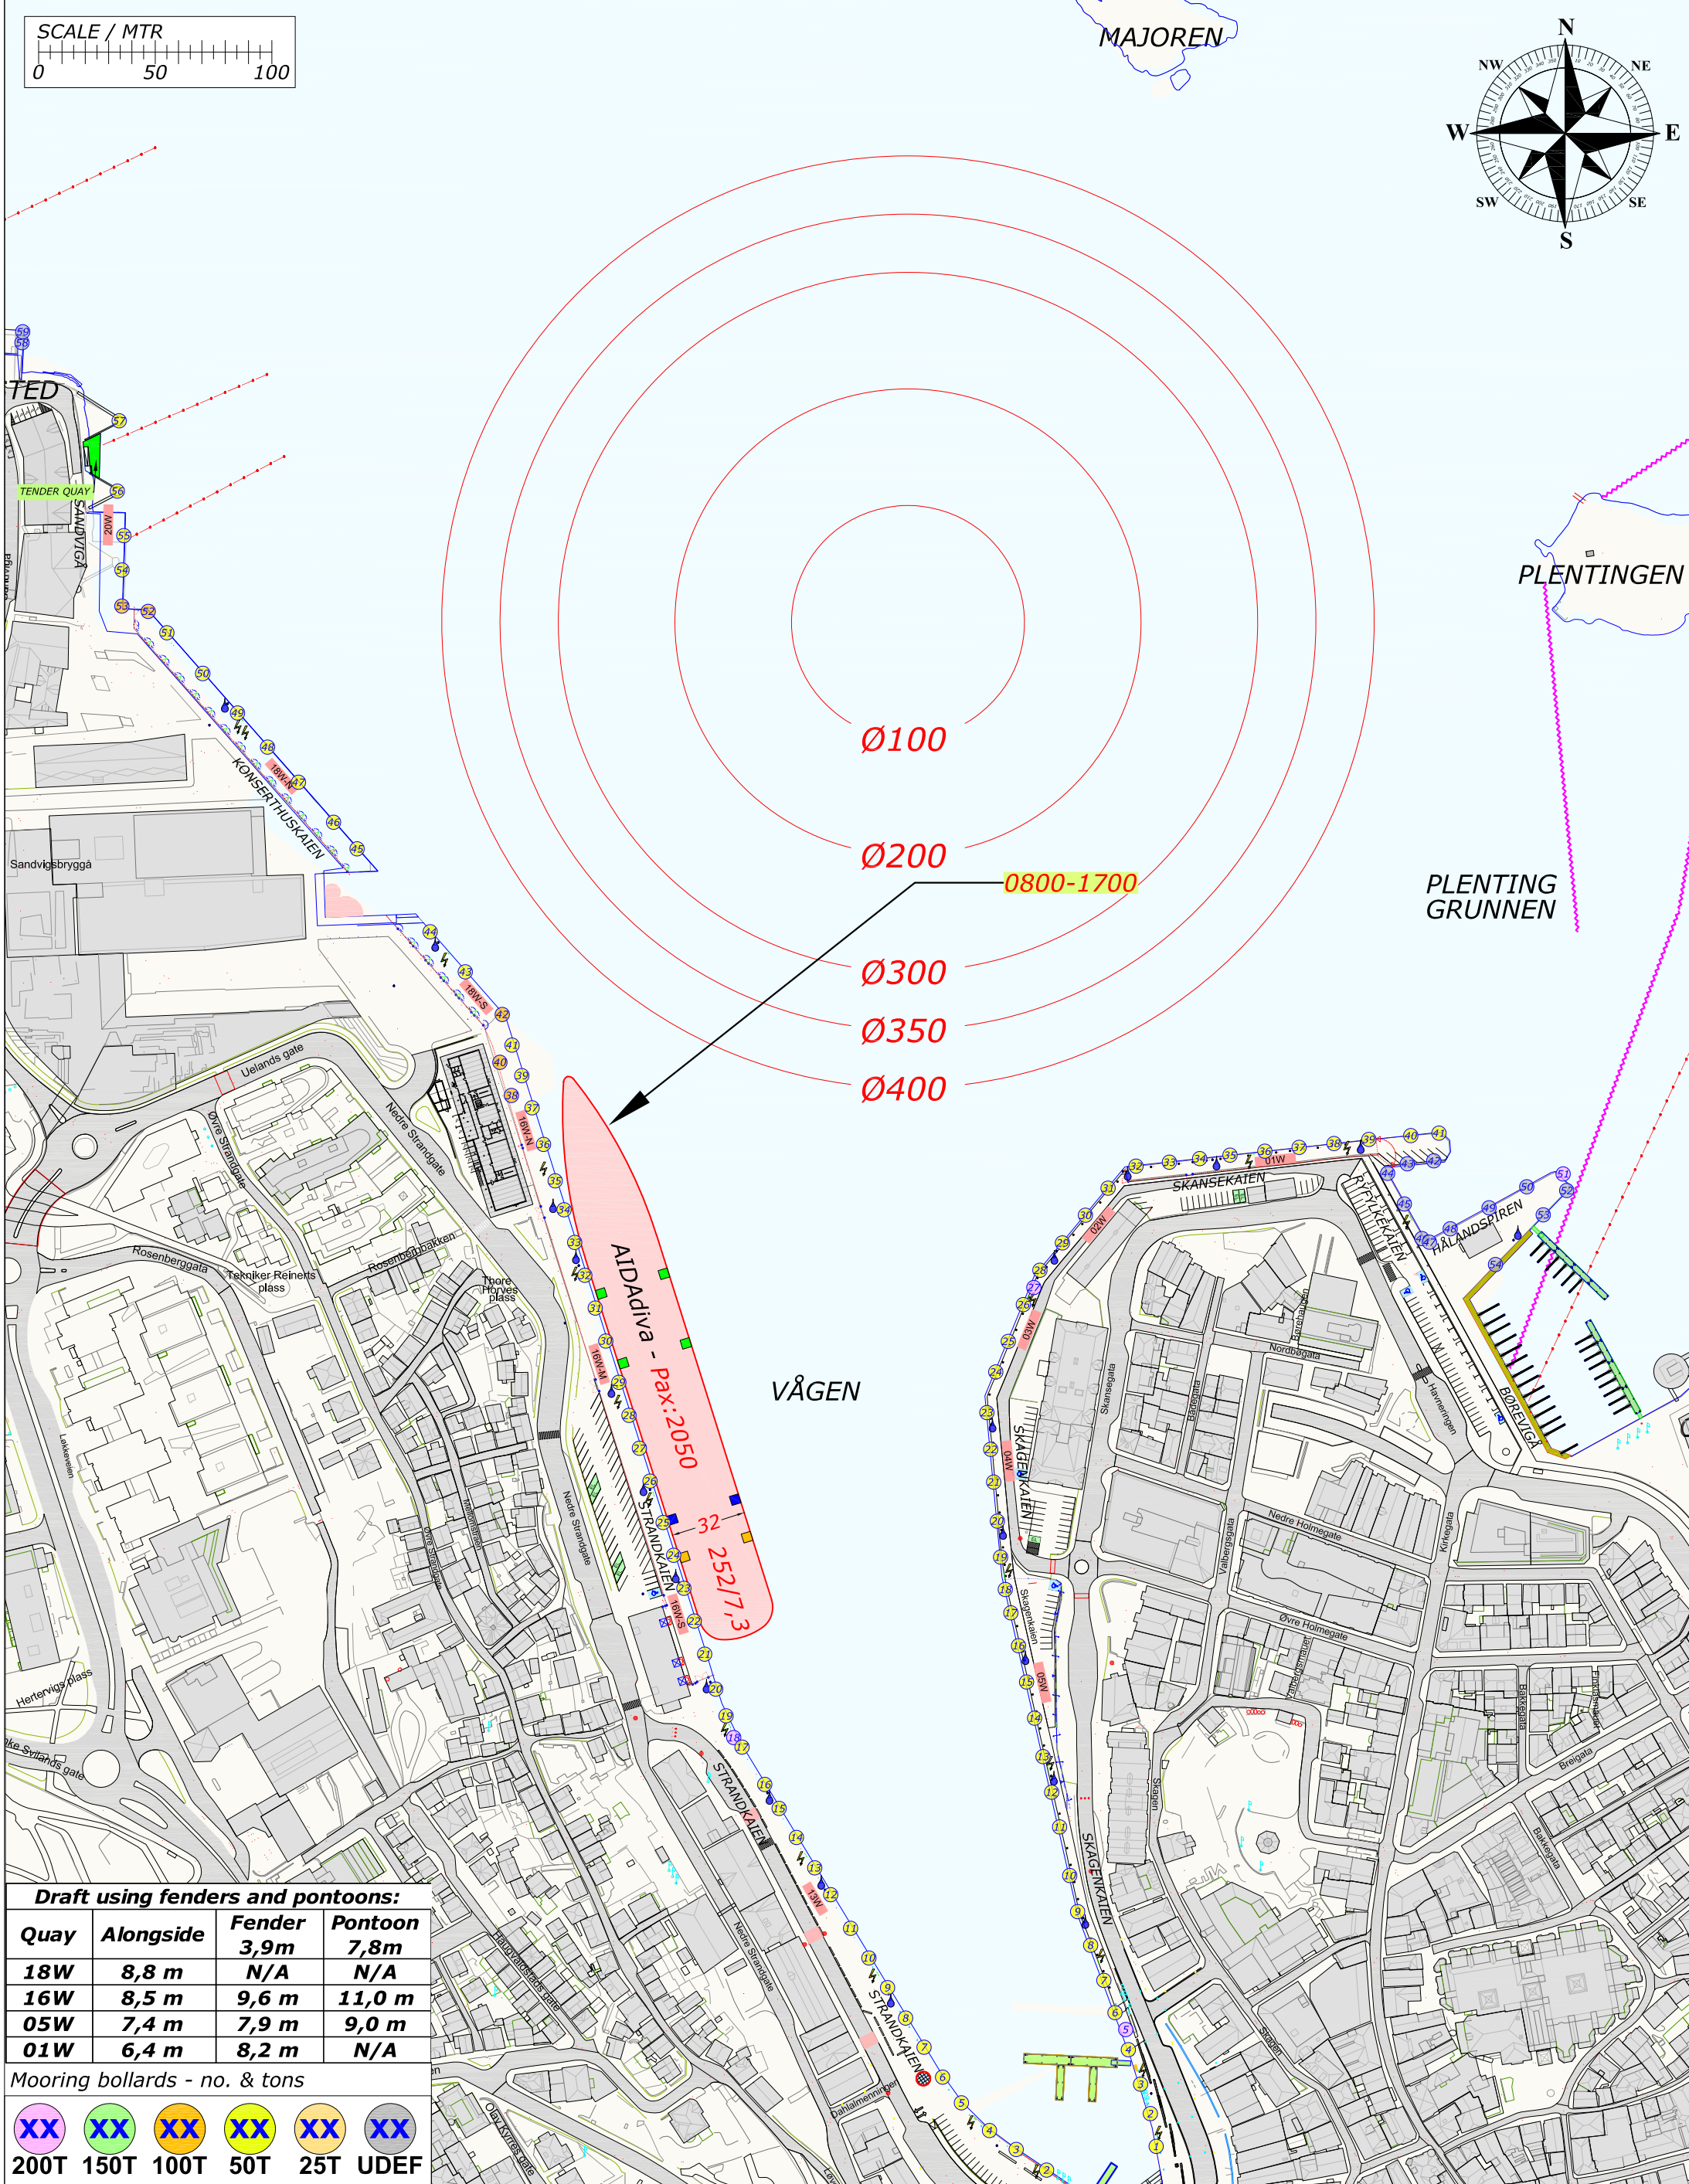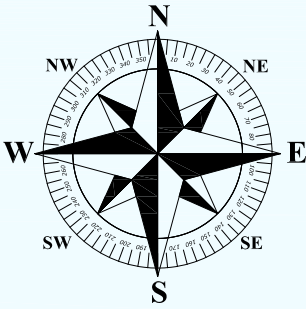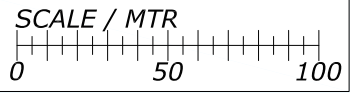

Draft using fenders and pontoons:

Quay	Alongside	Fender 3,9m	Pontoon 7,8m
18W	8,8 m	N/A	N/A
16W	8,5 m	9,6 m	11,0 m
05W	7,4 m	7,9 m	9,0 m
01W	6,4 m	8,2 m	N/A

Mooring bollards - no. & tons

XX	XX	XX	XX	XX	XX
200T	150T	100T	50T	25T	UDEF

Legend:
[Green] = GANGWAY
[Orange] = PROVISION
[Cyan] = FRESH WATER
[Blue] = GARBAGE
[Lightning Bolt] = EL SHORE SUPPLY
[Black] = FENDER 3,9m
[Red] = PONTOON 7,8m

Rev.	Date	Text		Sign	
Drawn by R.KARLSEN		Approved by - date		Filename STAVANGER_HAVN.DWG	Date 0
 Rutek AS - Selaskjervegen 11 - 4055 Sola		Title PORT OF STAVANGER BERTHING SKETCH		Scale 1:2500	
		Customer Stavangerregionen Havnedrift AS		Drawing no. Size A3 1/1	


BERTHING SKETCH PORT OF STAVANGER

TUESDAY 10. AUGUST 2021



STAVANGER
REGIONEN
Havnedrift AS

REV.NR. 02 - 17.03.2021

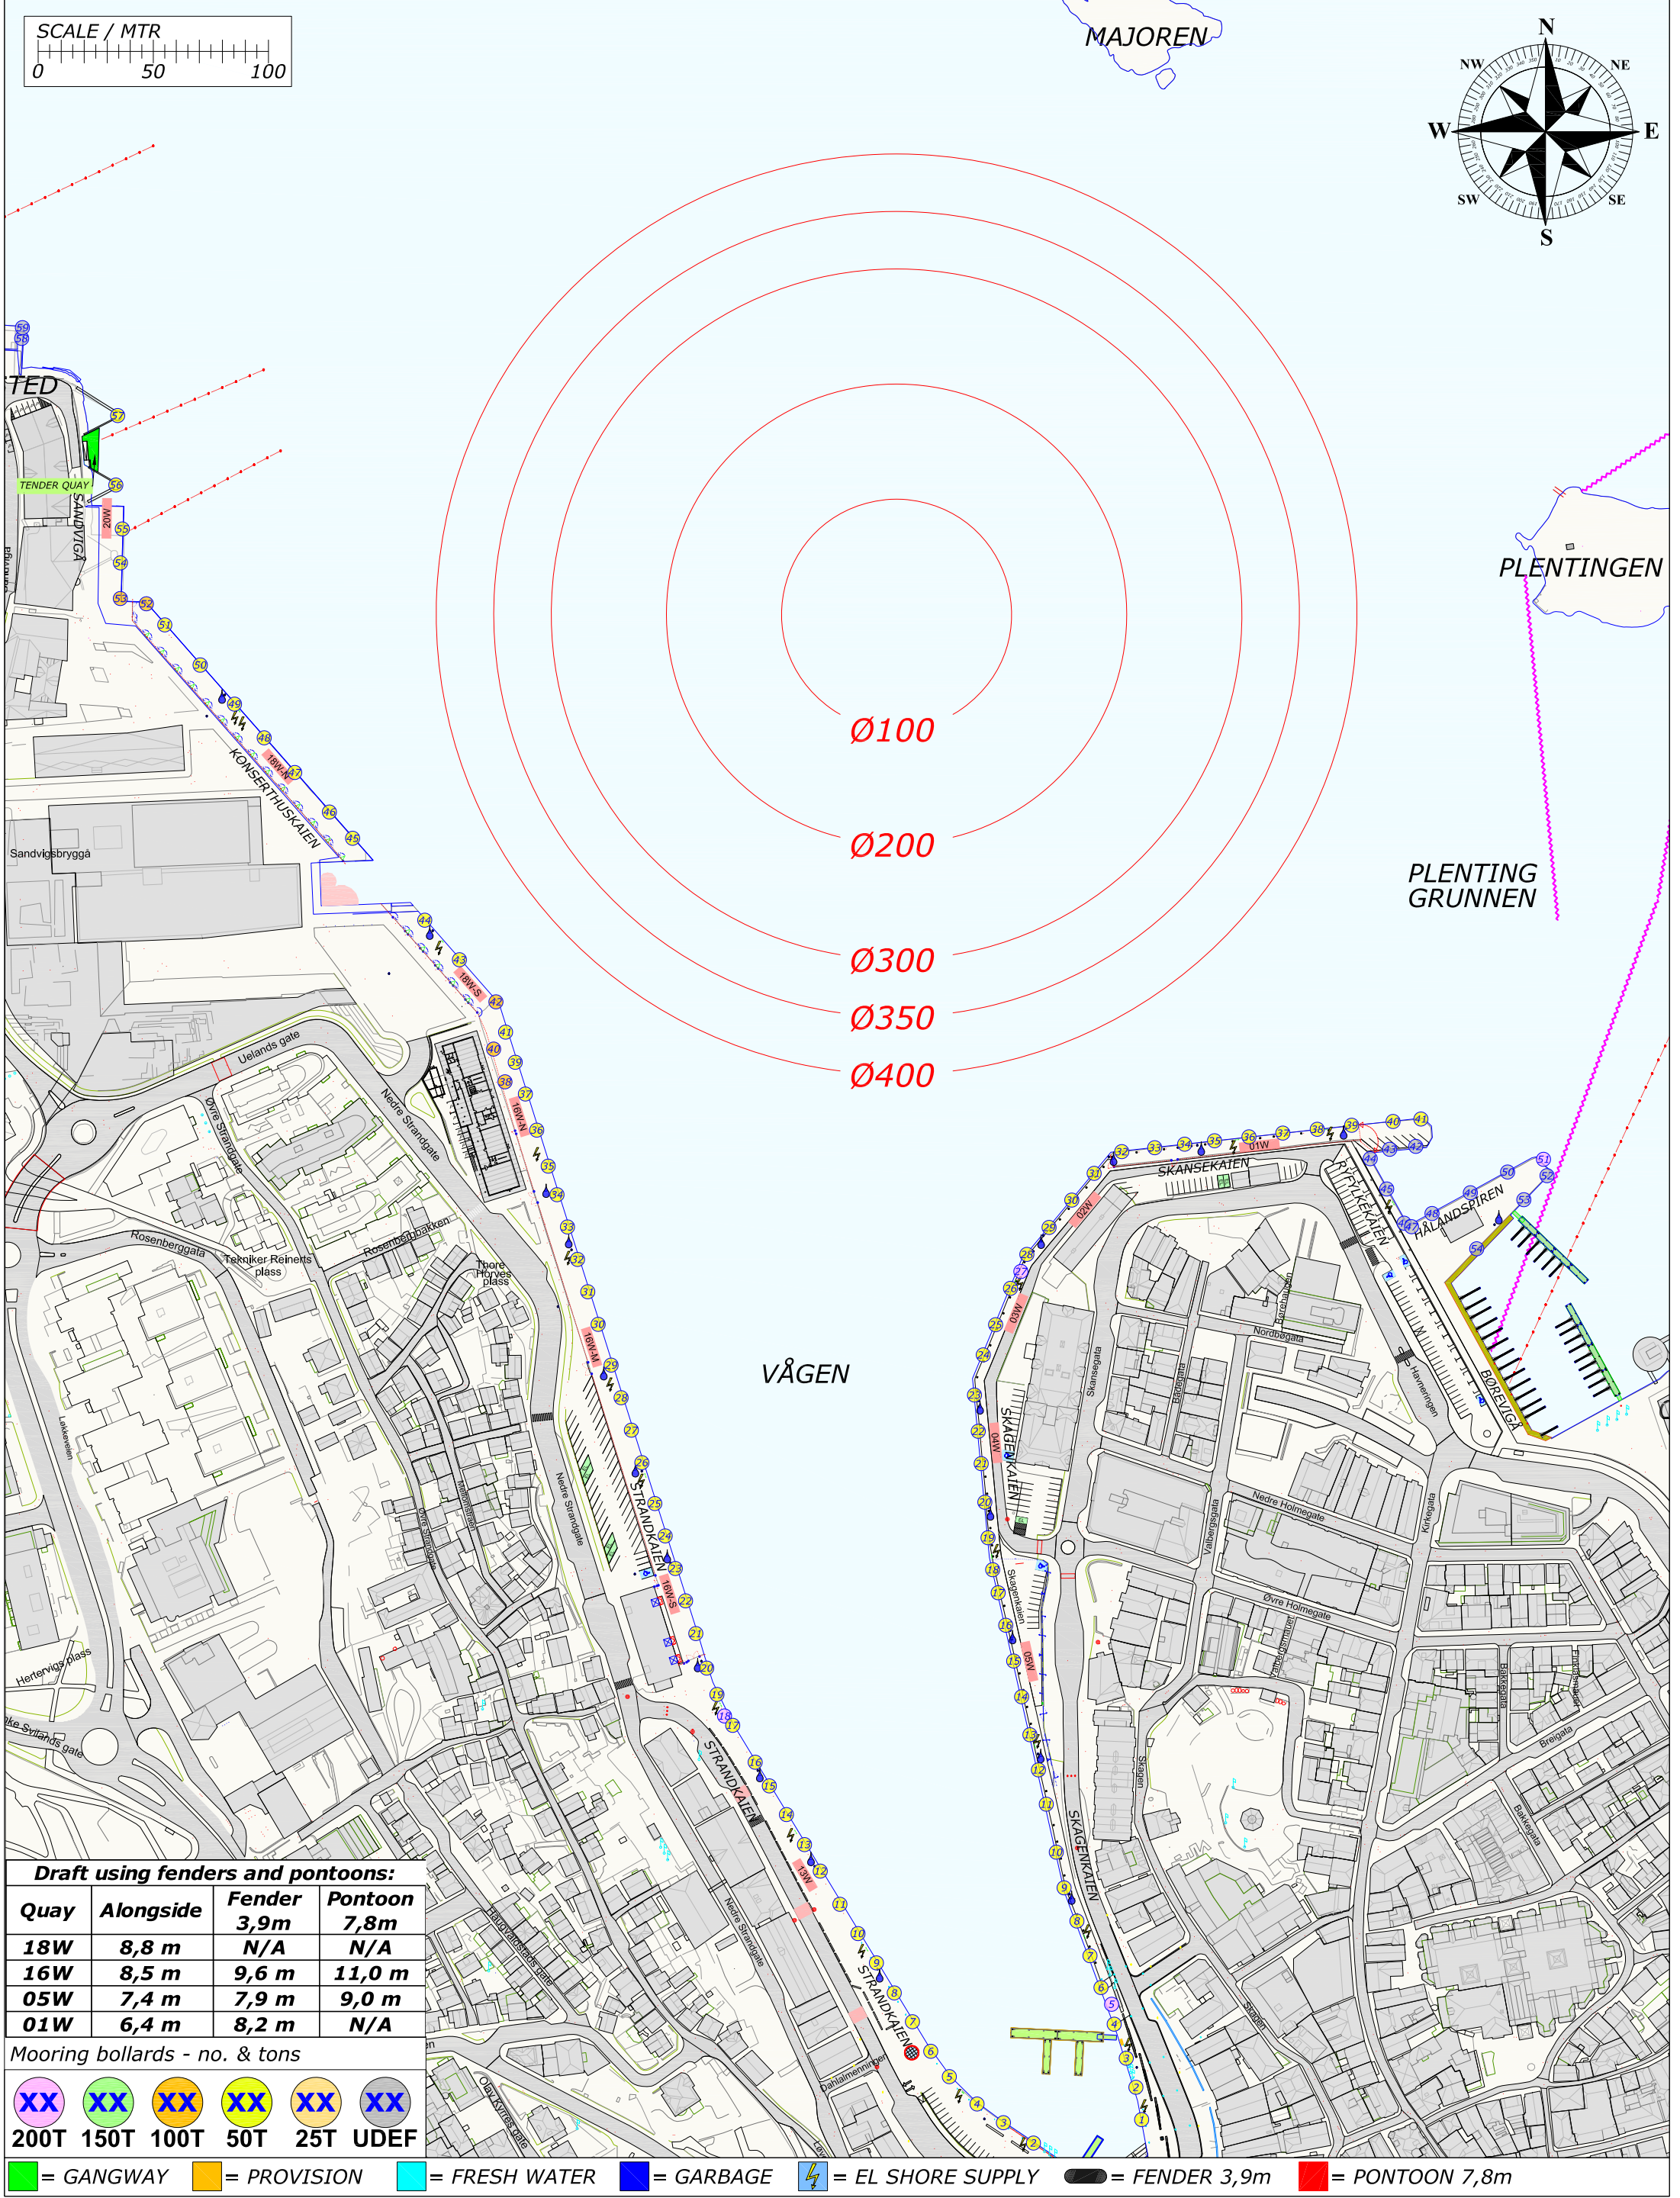

Draft using fenders and pontoons:			
Quay	Alongside	Fender 3,9m	Pontoon 7,8m
18W	8,8 m	N/A	N/A
16W	8,5 m	9,6 m	11,0 m
05W	7,4 m	7,9 m	9,0 m
01W	6,4 m	8,2 m	N/A

Mooring bollards - no. & tons

					
200T	150T	100T	50T	25T	UDEP

 = GANGWAY

 = PROVISION

 = FRESH WATER

 = GARBAGE

 = EL SHORE SUPPLY

 = FENDER 3,9m

 = PONTOON 7,8m

Rev.	Date	Text		Sign	
Drawn by R.KARLSEN		Approved by - date		Filename STAVANGER_HAVN.DWG	Date 0
 Rutek AS - Selaskjervegen 11 - 4055 Sola		Title PORT OF STAVANGER BERTHING SKETCH		Scale 1:2500	
		Customer Stavangerregionen Havnedrift AS		Drawing no. Size A3 1/1	


BERTHING SKETCH PORT OF STAVANGER

WEDNESDAY 11. AUGUST 2021



STAVANGER REGIONEN
Havnedrift AS

REV.NR. 07 - 13.07.2021

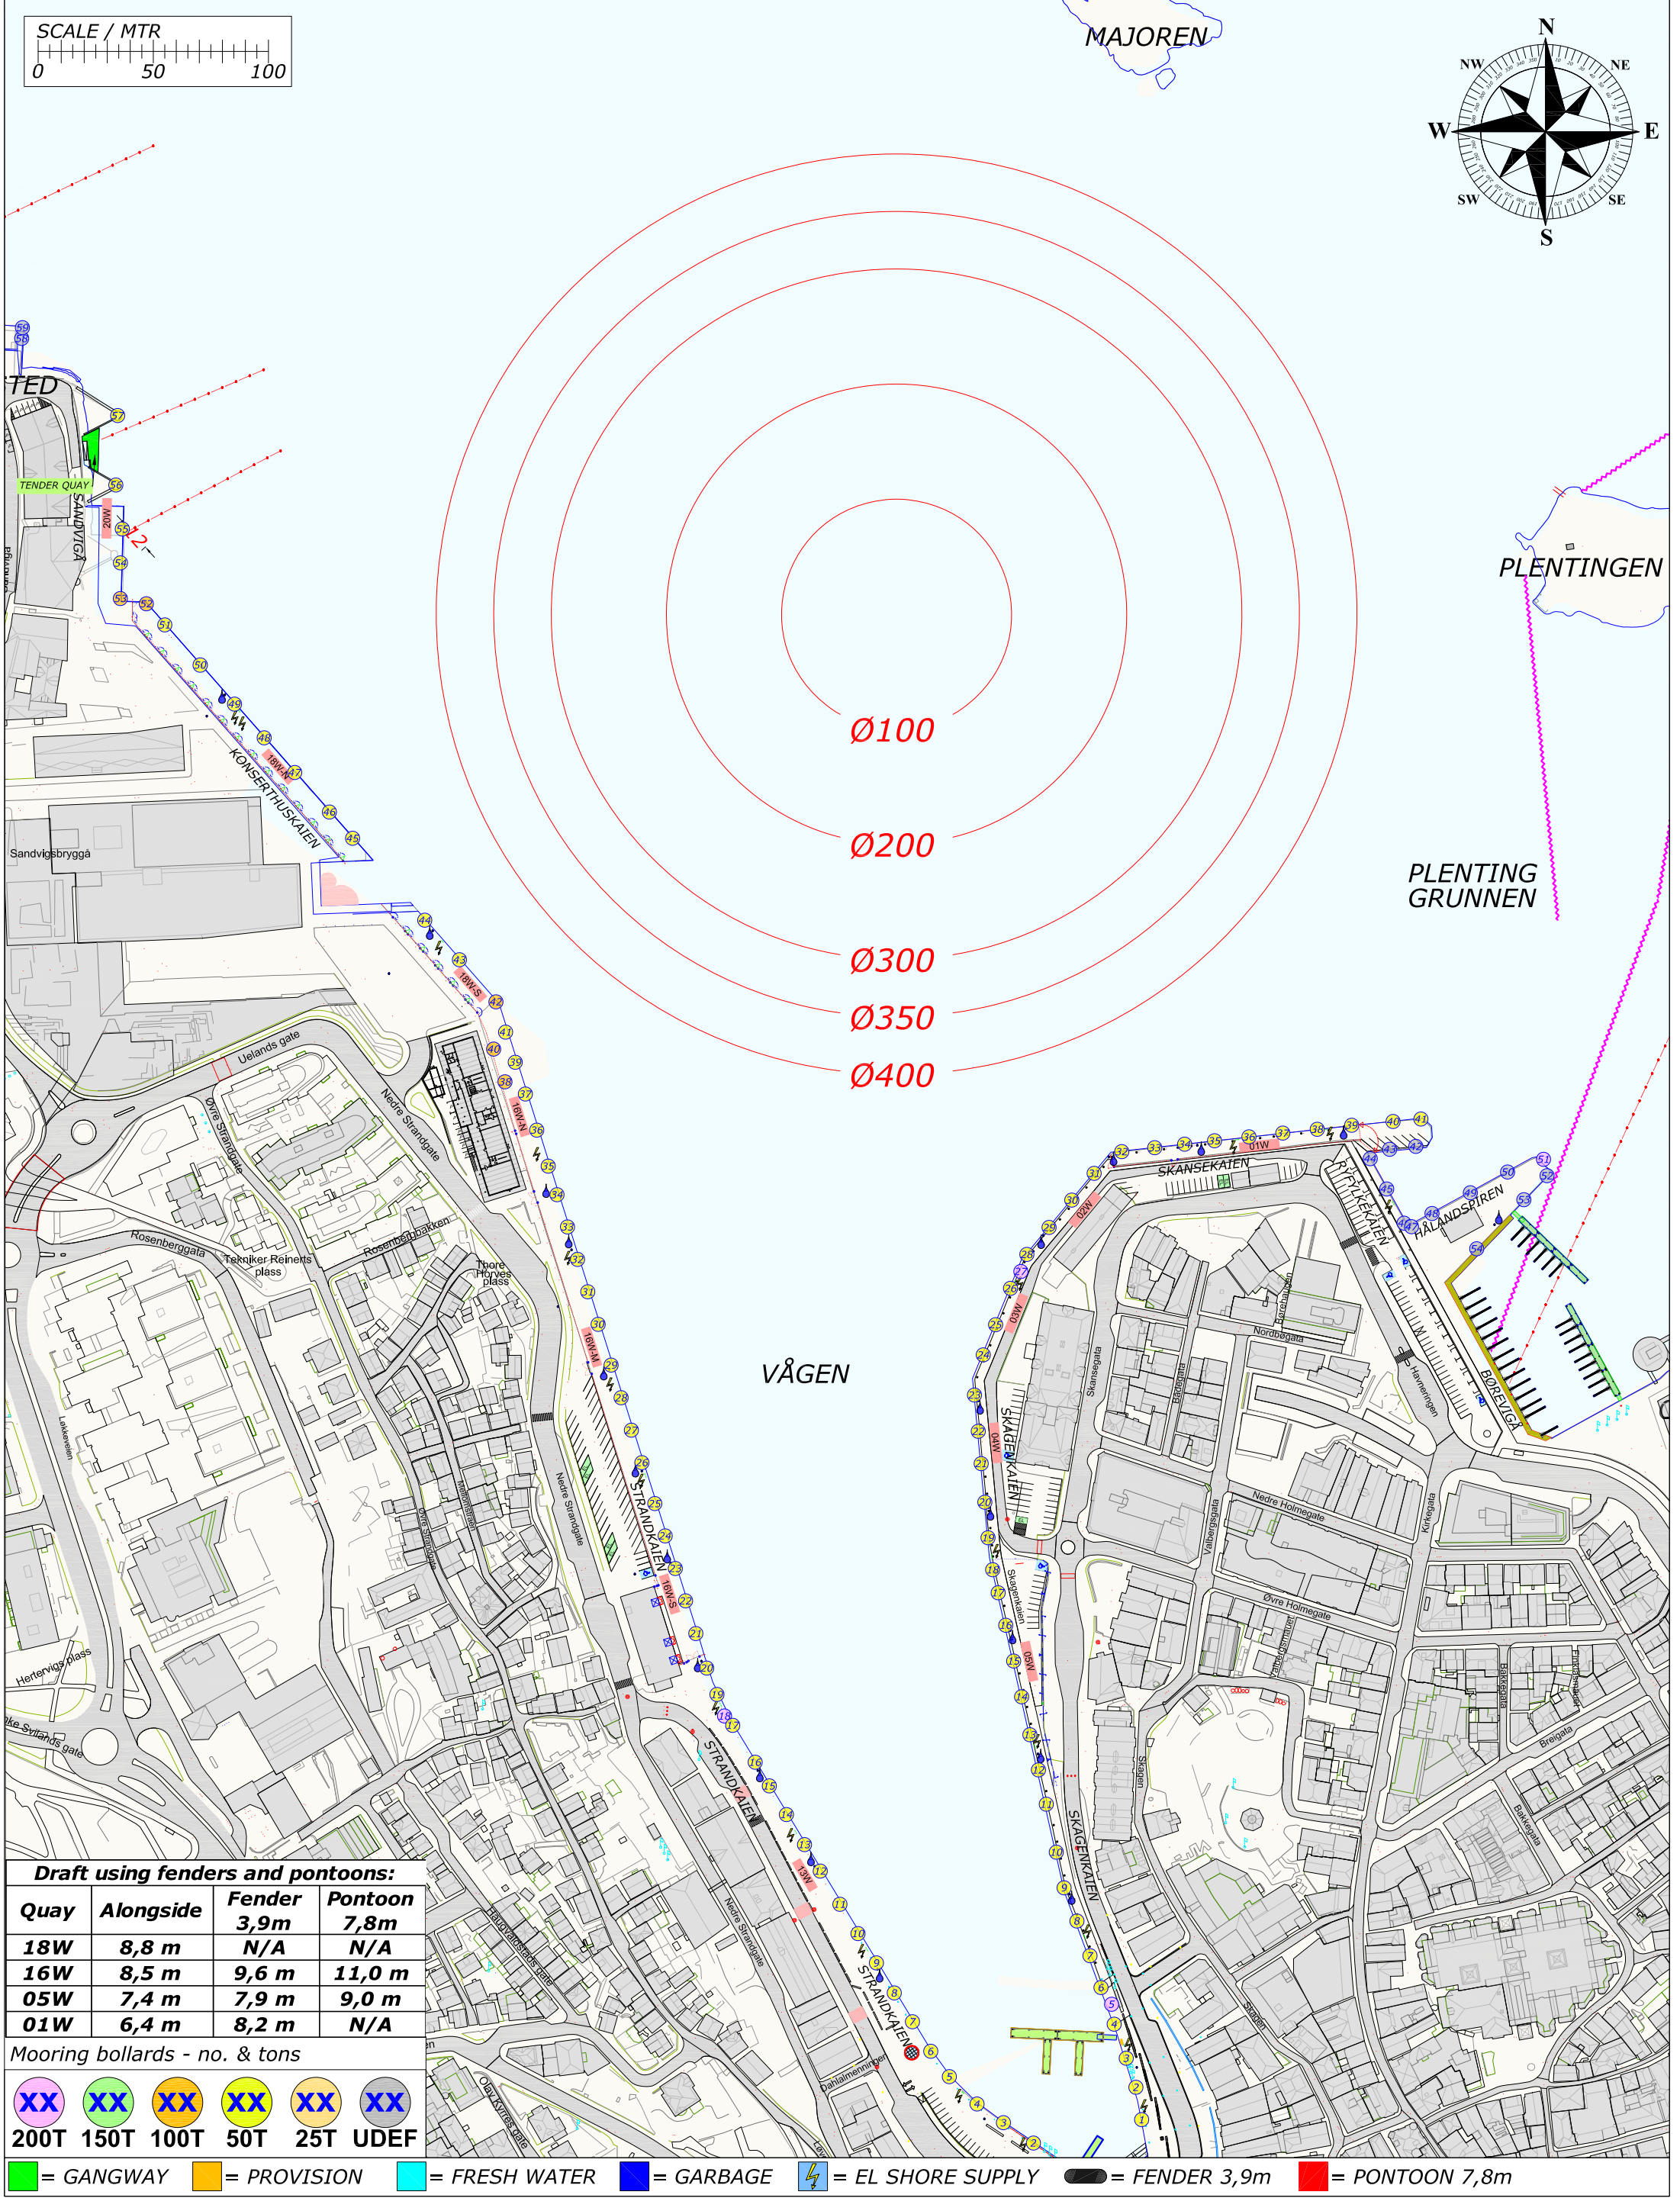

Draft using fenders and pontoons:			
Quay	Alongside	Fender 3,9m	Pontoon 7,8m
18W	8,8 m	N/A	N/A
16W	8,5 m	9,6 m	11,0 m
05W	7,4 m	7,9 m	9,0 m
01W	6,4 m	8,2 m	N/A

Mooring bollards - no. & tons

					
200T	150T	100T	50T	25T	UDEP

 = GANGWAY

 = PROVISION

 = FRESH WATER


 = GARBAGE

 = EL SHORE SUPPLY

 = FENDER 3,9m

 = PONTOON 7,8m

Rev.	Date	Text		Sign	
Drawn by R.KARLSEN		Approved by - date		Filename STAVANGER_HAVN.DWG	Date 0
 Rutek AS - Selaskjervegen 11 - 4055 Sola		Title PORT OF STAVANGER BERTHING SKETCH		Scale 1:2500	
		Customer Stavangerregionen Havnedrift AS		Drawing no. Size A3 1/1	

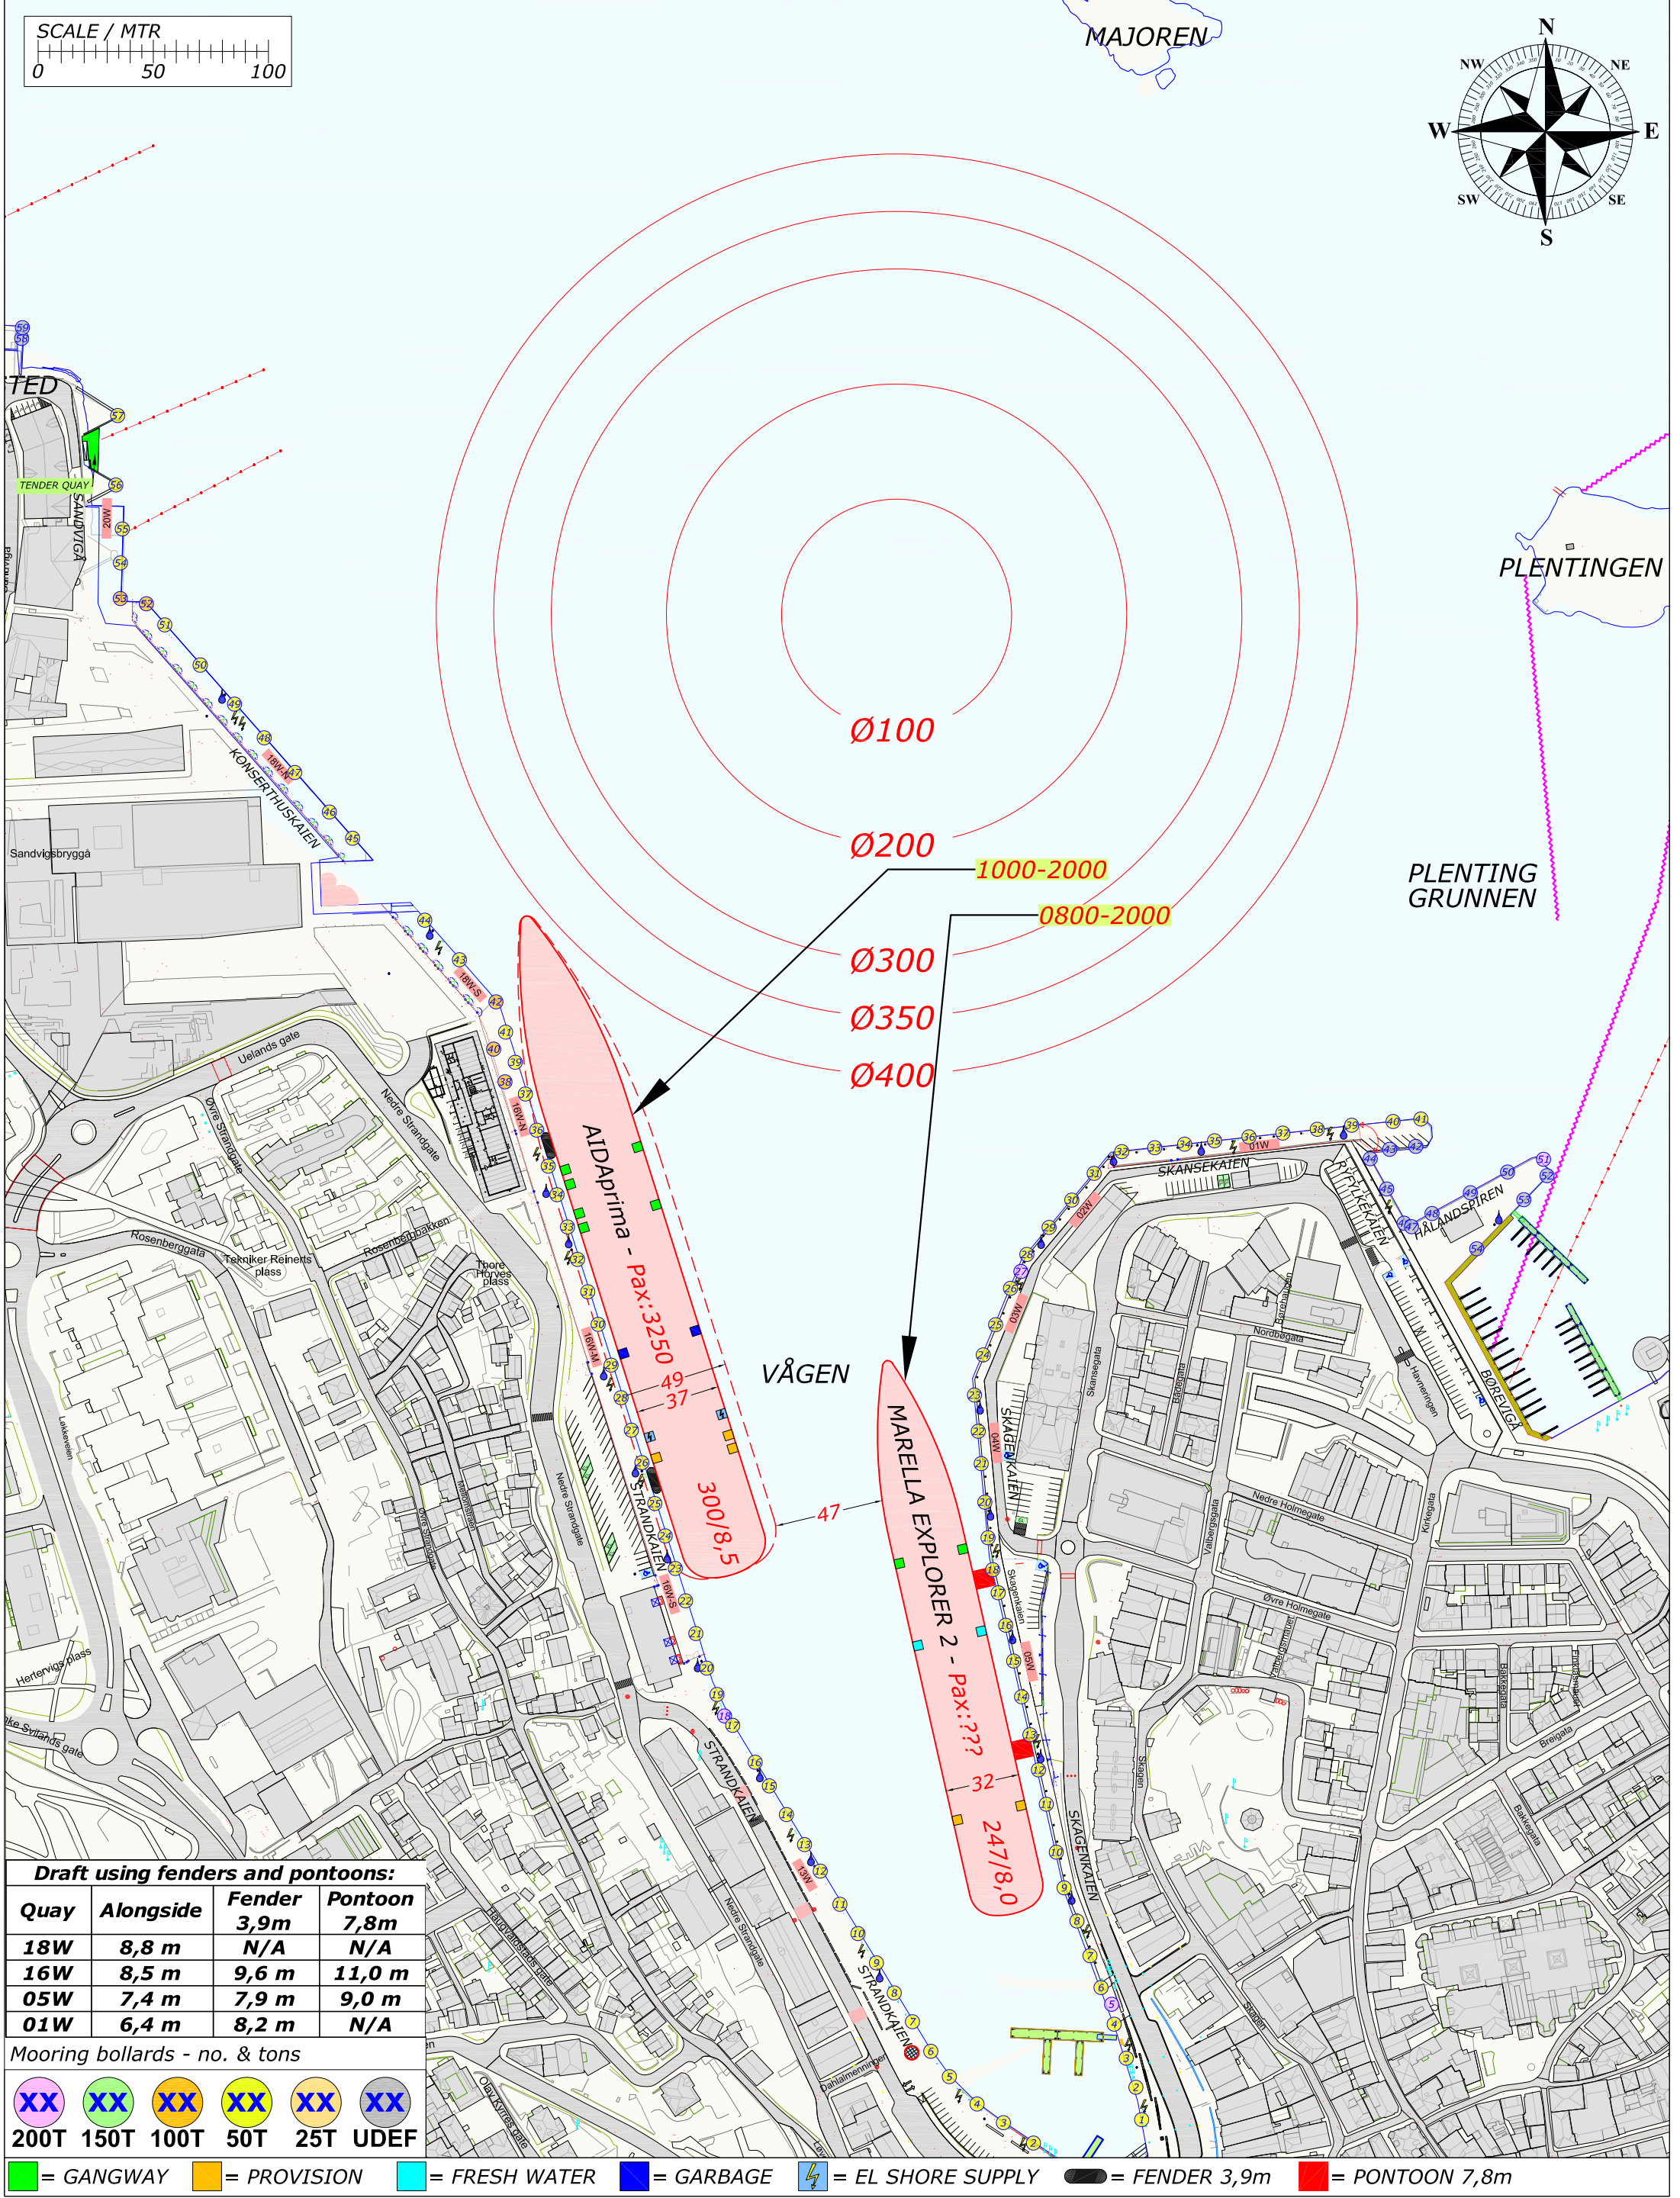

Draft using fenders and pontoons:				
Quay	Alongside	Fender 3,9m	Pontoon 7,8m	
18W	8,8 m	N/A	N/A	
16W	8,5 m	9,6 m	11,0 m	
05W	7,4 m	7,9 m	9,0 m	
01W	6,4 m	8,2 m	N/A	

Mooring bollards - no. & tons

XX	XX	XX	XX	XX	XX
200T	150T	100T	50T	25T	UDEF

Legend:
[Green] = GANGWAY
[Orange] = PROVISION
[Cyan] = FRESH WATER
[Blue] = GARBAGE
[Lightning Bolt] = EL SHORE SUPPLY
[Black] = FENDER 3,9m
[Red] = PONTOON 7,8m

Rev.	Date	Text		Sign	
Drawn by R.KARLSEN		Approved by - date		Filename STAVANGER_HAVN.DWG	Date 0
 Rutek AS - Selaskjervegen 11 - 4055 Sola		Title PORT OF STAVANGER BERTHING SKETCH		Scale 1:2500	
		Customer Stavangerregionen Havnedrift AS		Drawing no. Size A3 Sheet 1/1	




BERTHING SKETCH PORT OF STAVANGER

FRIDAY 13. AUGUST 2021



STAVANGER
REGIONEN
Havnedrift AS

REV.NR. 03 - 08.04.2021

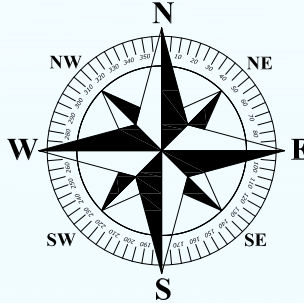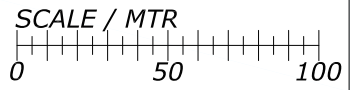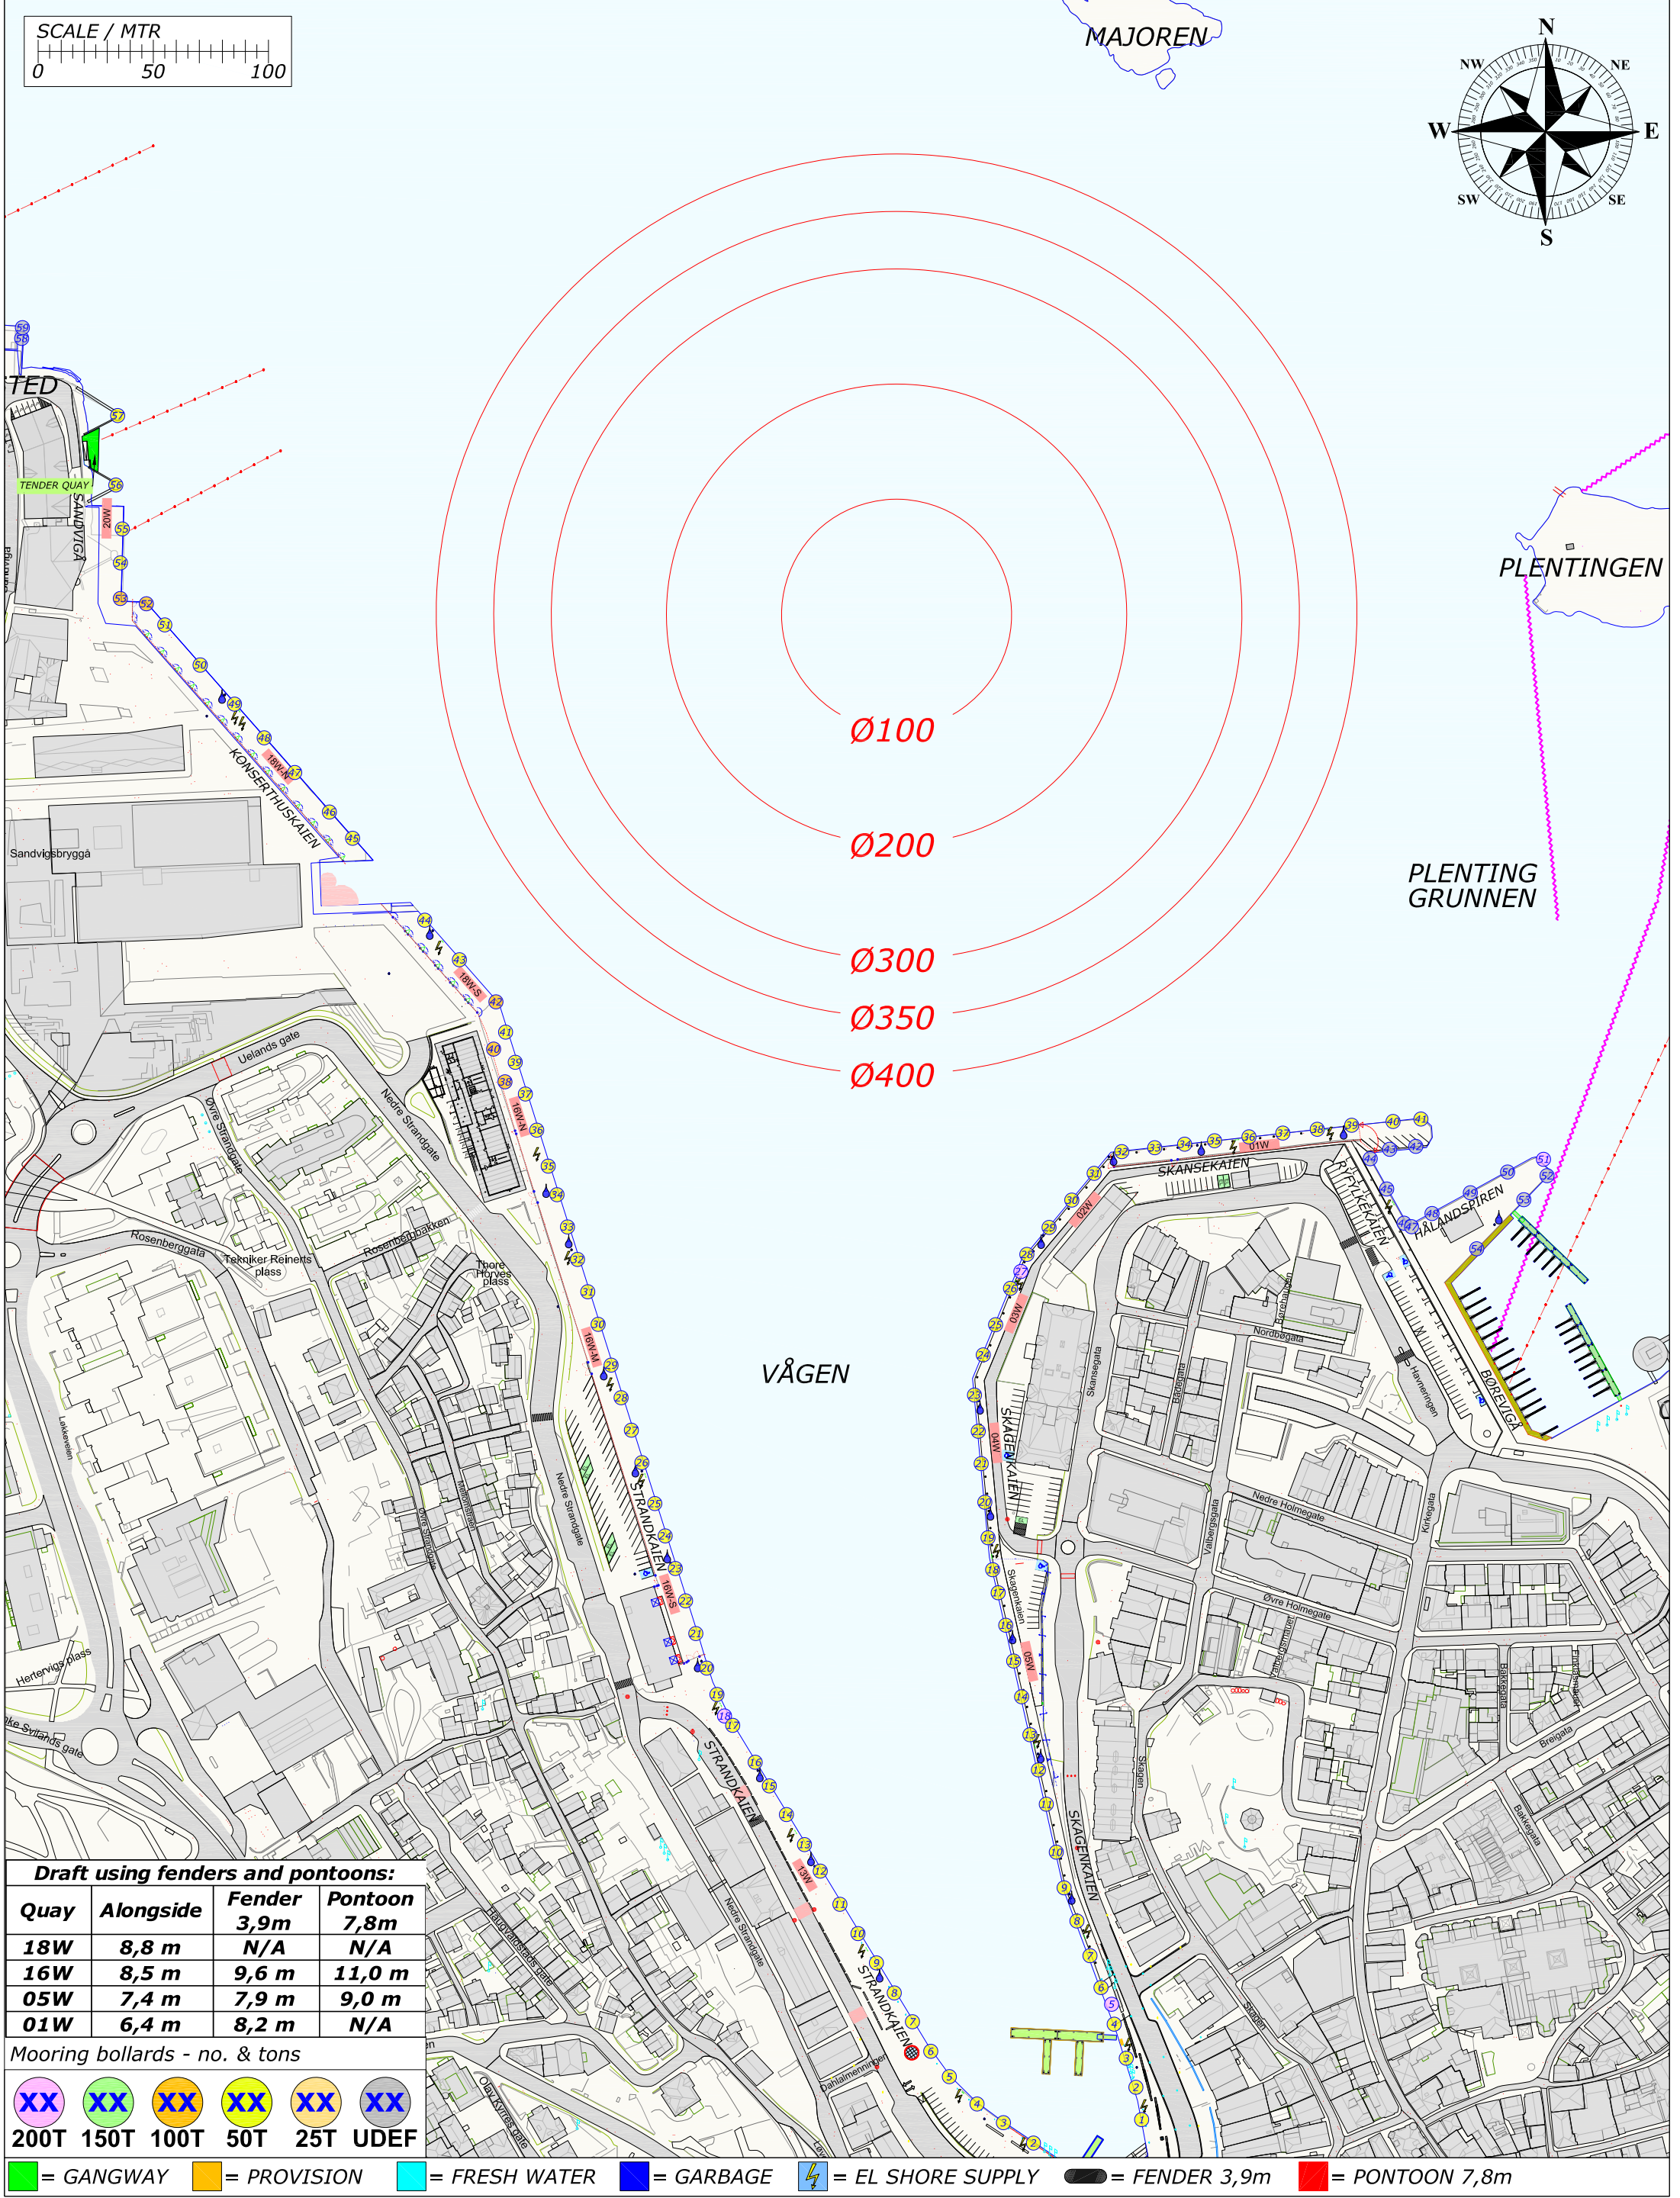

Draft using fenders and pontoons:

Quay	Alongside	Fender 3,9m	Pontoon 7,8m
18W	8,8 m	N/A	N/A
16W	8,5 m	9,6 m	11,0 m
05W	7,4 m	7,9 m	9,0 m
01W	6,4 m	8,2 m	N/A

Mooring bollards - no. & tons

					
200T	150T	100T	50T	25T	UDEF




 = GANGWAY  = PROVISION  = FRESH WATER  = GARBAGE  = EL SHORE SUPPLY  = FENDER 3,9m  = PONTOON 7,8m

Rev.	Date	Text		Sign	
Drawn by R.KARLSEN		Approved by - date		Filename STAVANGER_HAVN.DWG	Date 0
 Rutek AS - Selaskjervegen 11 - 4055 Sola		Title PORT OF STAVANGER BERTHING SKETCH		Scale 1:2500	
		Customer Stavangerregionen Havnedrift AS		Drawing no. Size A3 1/1	

BERTHING SKETCH PORT OF STAVANGER
SATURDAY 14. AUGUST 2021



REV.NR. 01 - 20.10.2020

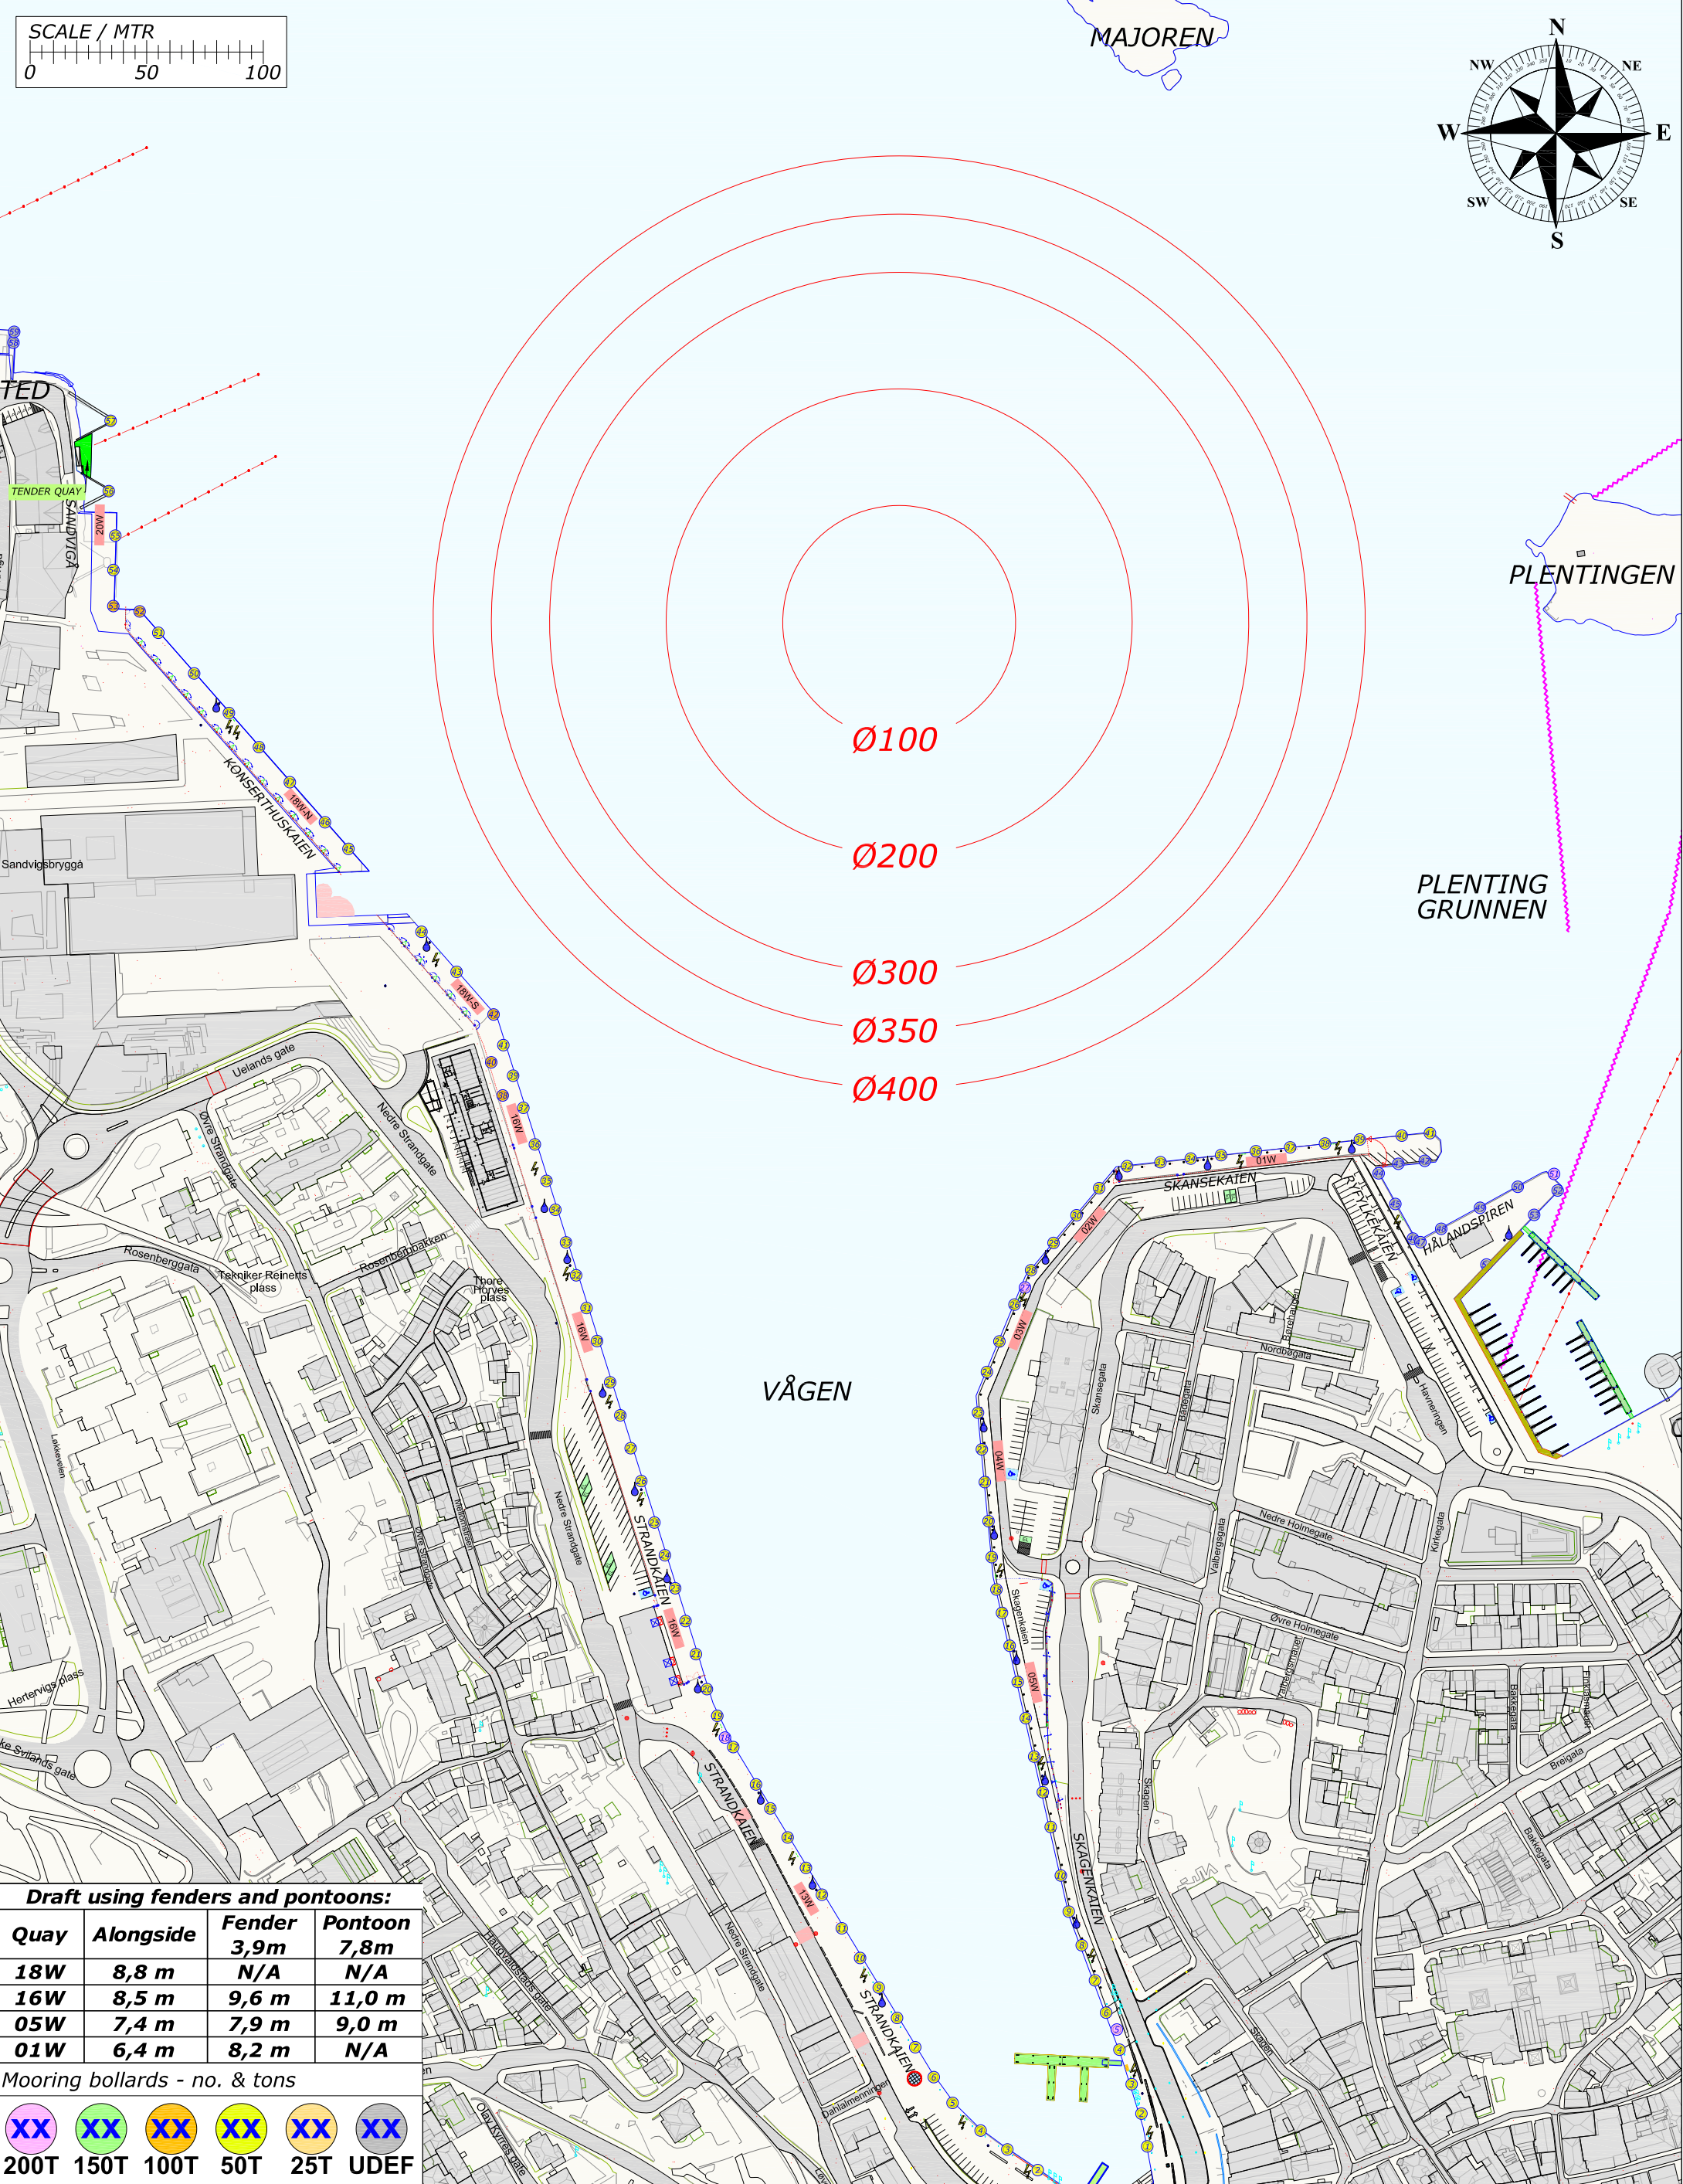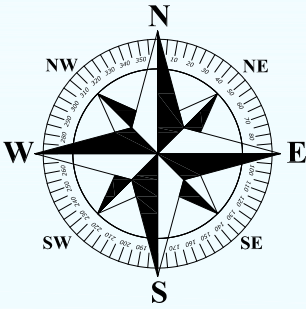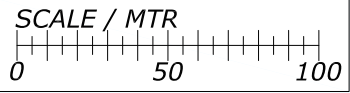

Draft using fenders and pontoons:

Quay	Alongside	Fender 3,9m	Pontoon 7,8m
18W	8,8 m	N/A	N/A
16W	8,5 m	9,6 m	11,0 m
05W	7,4 m	7,9 m	9,0 m
01W	6,4 m	8,2 m	N/A

Mooring bollards - no. & tons

XX	XX	XX	XX	XX	XX
200T	150T	100T	50T	25T	UDEP

Legend:
 = GANGWAY
 = PROVISION
 = FRESH WATER
 = GARBAGE
 = EL SHORE SUPPLY
 = FENDER 3,9m
 = PONTOON 7,8m

Rev.	Date	Text		Sign	
Drawn by R.KARLSEN		Approved by - date		Filename STAVANGER_HAVN.DWG	Date 0
 Rutek AS - Selaskjervegen 11 - 4055 Sola		Title PORT OF STAVANGER BERTHING SKETCH		Scale 1:2500	
		Customer Stavangerregionen Havnedrift AS		Drawing no. Size A3 1/1	




BERTHING SKETCH PORT OF STAVANGER

SUNDAY 15. AUGUST 2021



STAVANGER
REGIONEN
Havnedrift AS

REV.NR. 05 - 24.06.2021

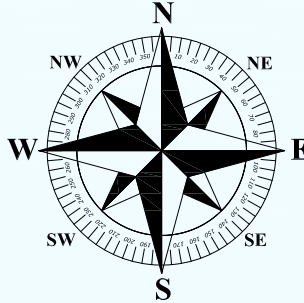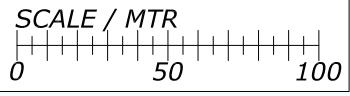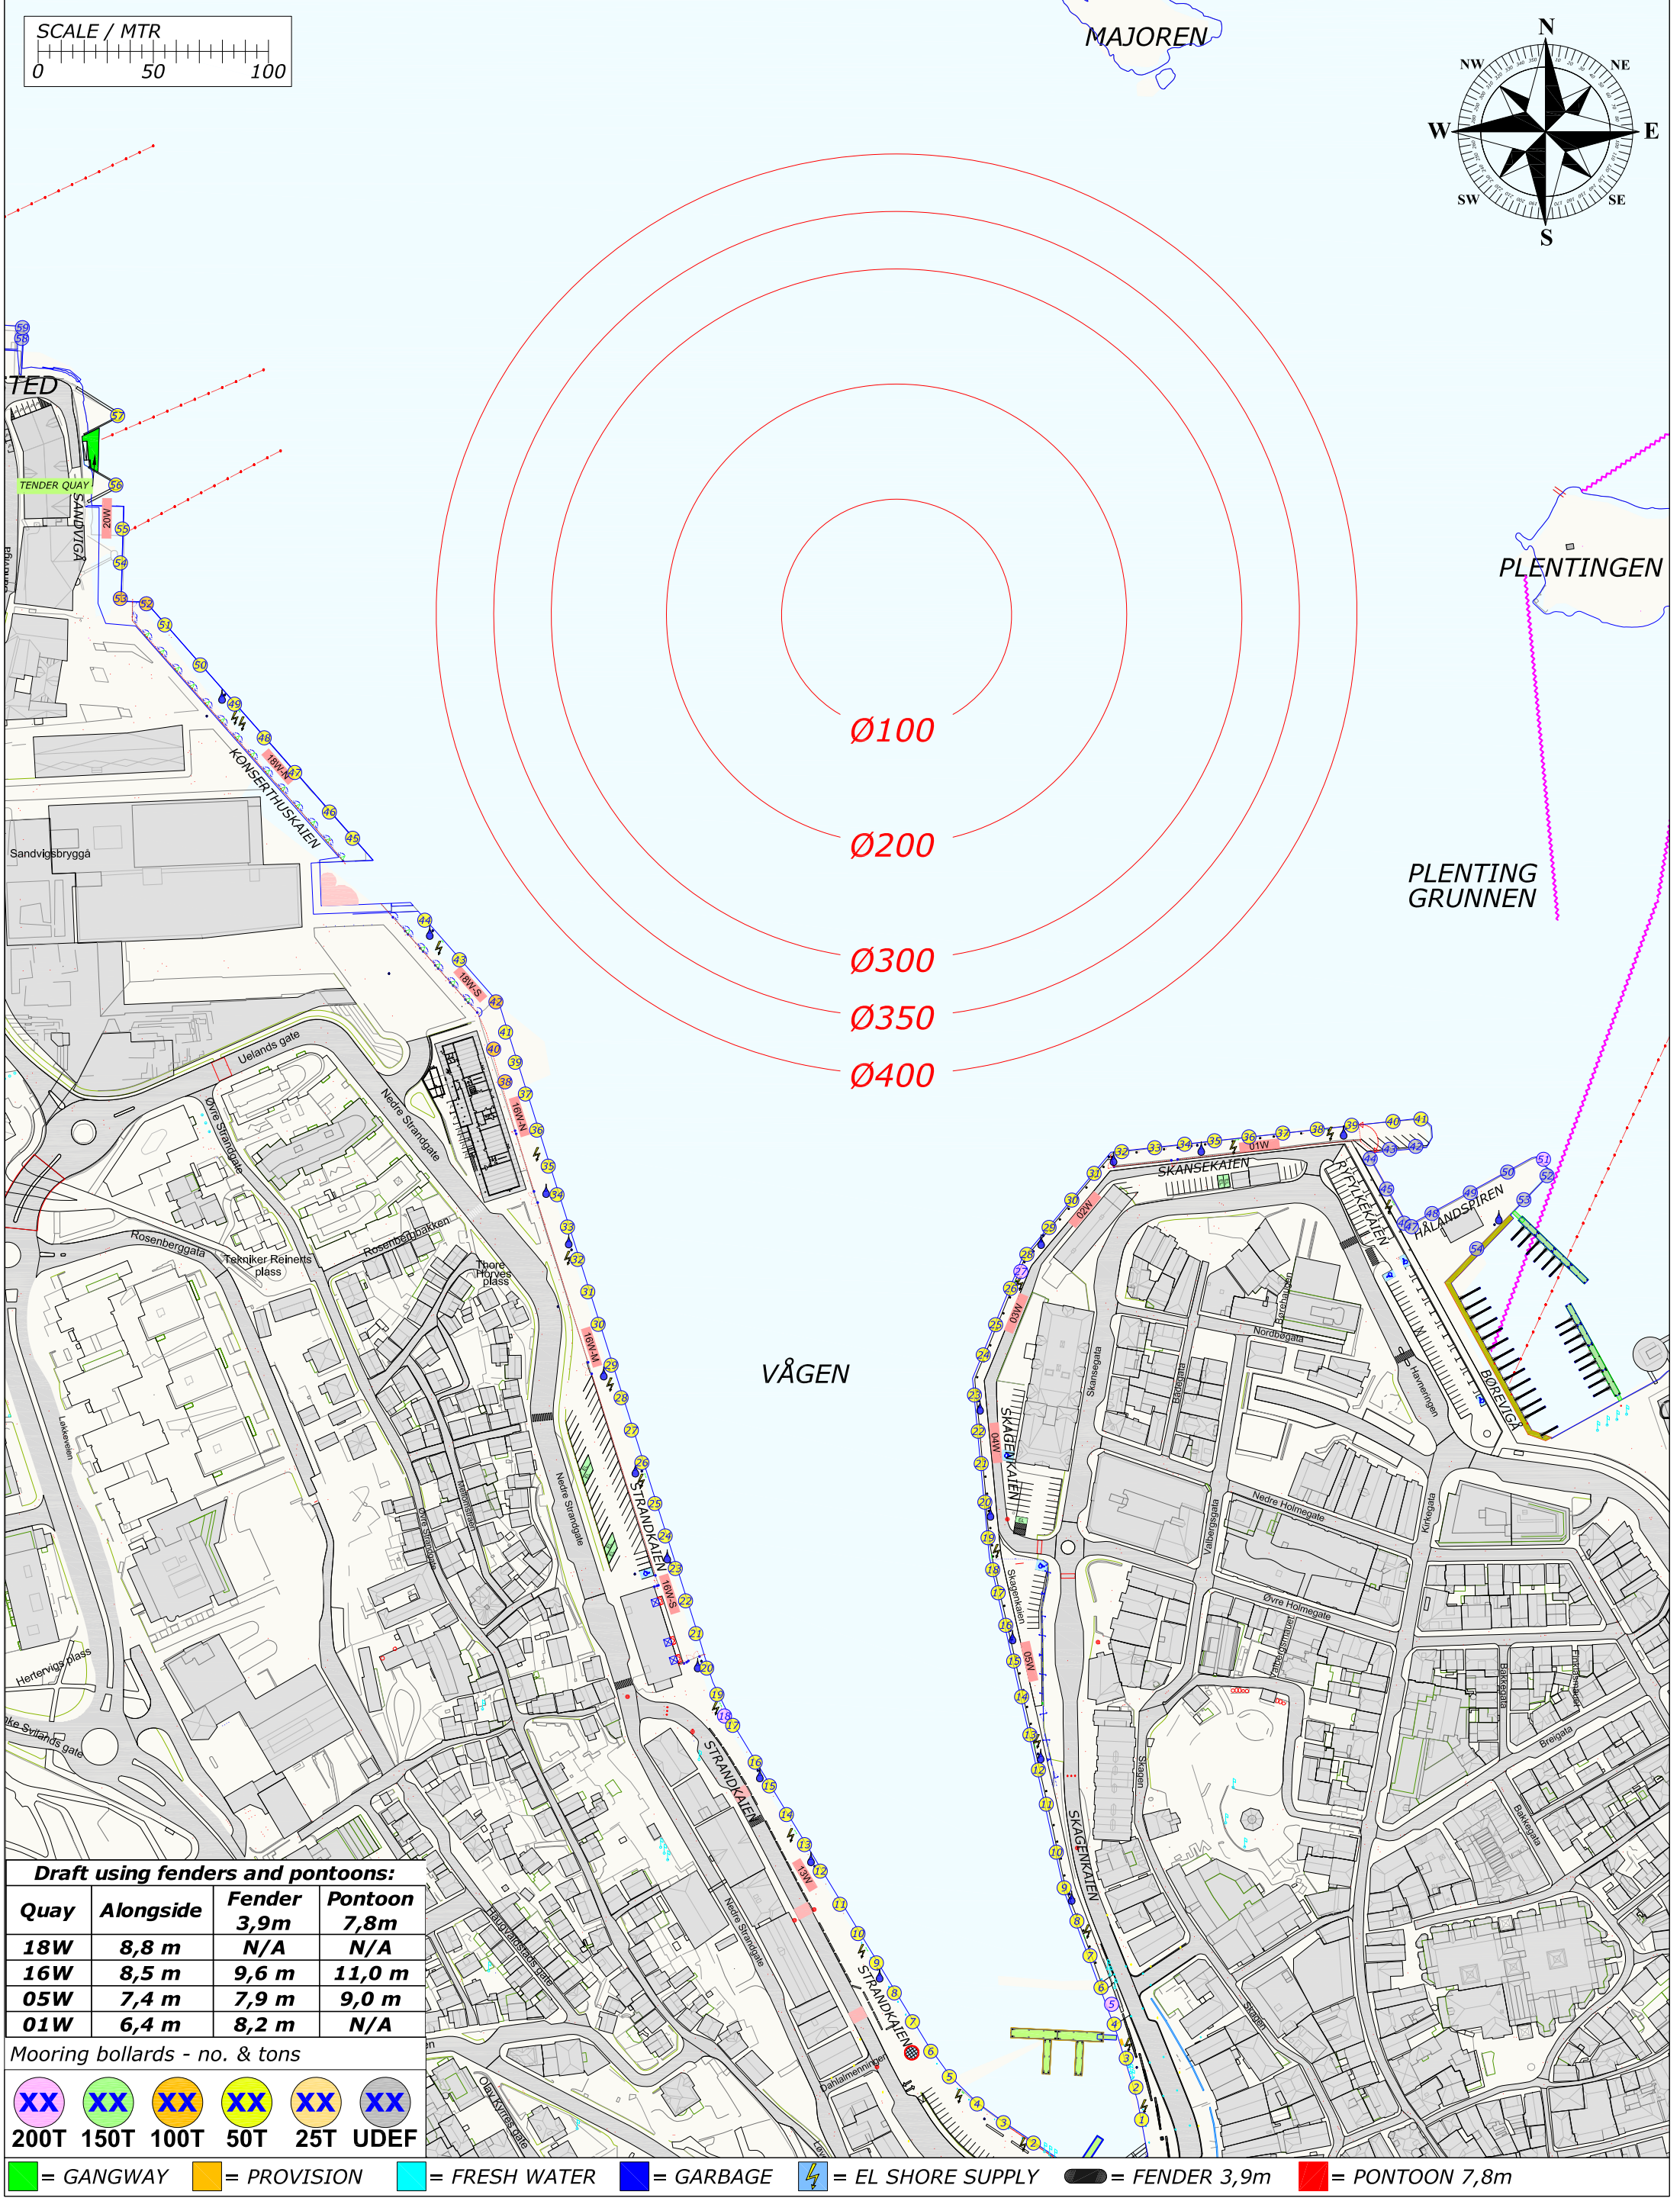

Draft using fenders and pontoons:

Quay	Alongside	Fender 3,9m	Pontoon 7,8m
18W	8,8 m	N/A	N/A
16W	8,5 m	9,6 m	11,0 m
05W	7,4 m	7,9 m	9,0 m
01W	6,4 m	8,2 m	N/A

Mooring bollards - no. & tons

					
200T	150T	100T	50T	25T	UDEF




 = GANGWAY  = PROVISION  = FRESH WATER  = GARBAGE  = EL SHORE SUPPLY  = FENDER 3,9m  = PONTOON 7,8m

Rev.	Date	Text		Sign
Drawn by R.KARLSEN		Approved by - date		Filename STAVANGER_HAVN.DWG
				Date 0
				Scale 1:2500
		Title PORT OF STAVANGER BERTHING SKETCH		Drawing no.
		Customer Stavangerregionen Havnedrift AS		Size A3
				Sheet 1/1

BERTHING SKETCH PORT OF STAVANGER
MONDAY 16. AUGUST 2021



REV.NR. 04 - 24.06.2021

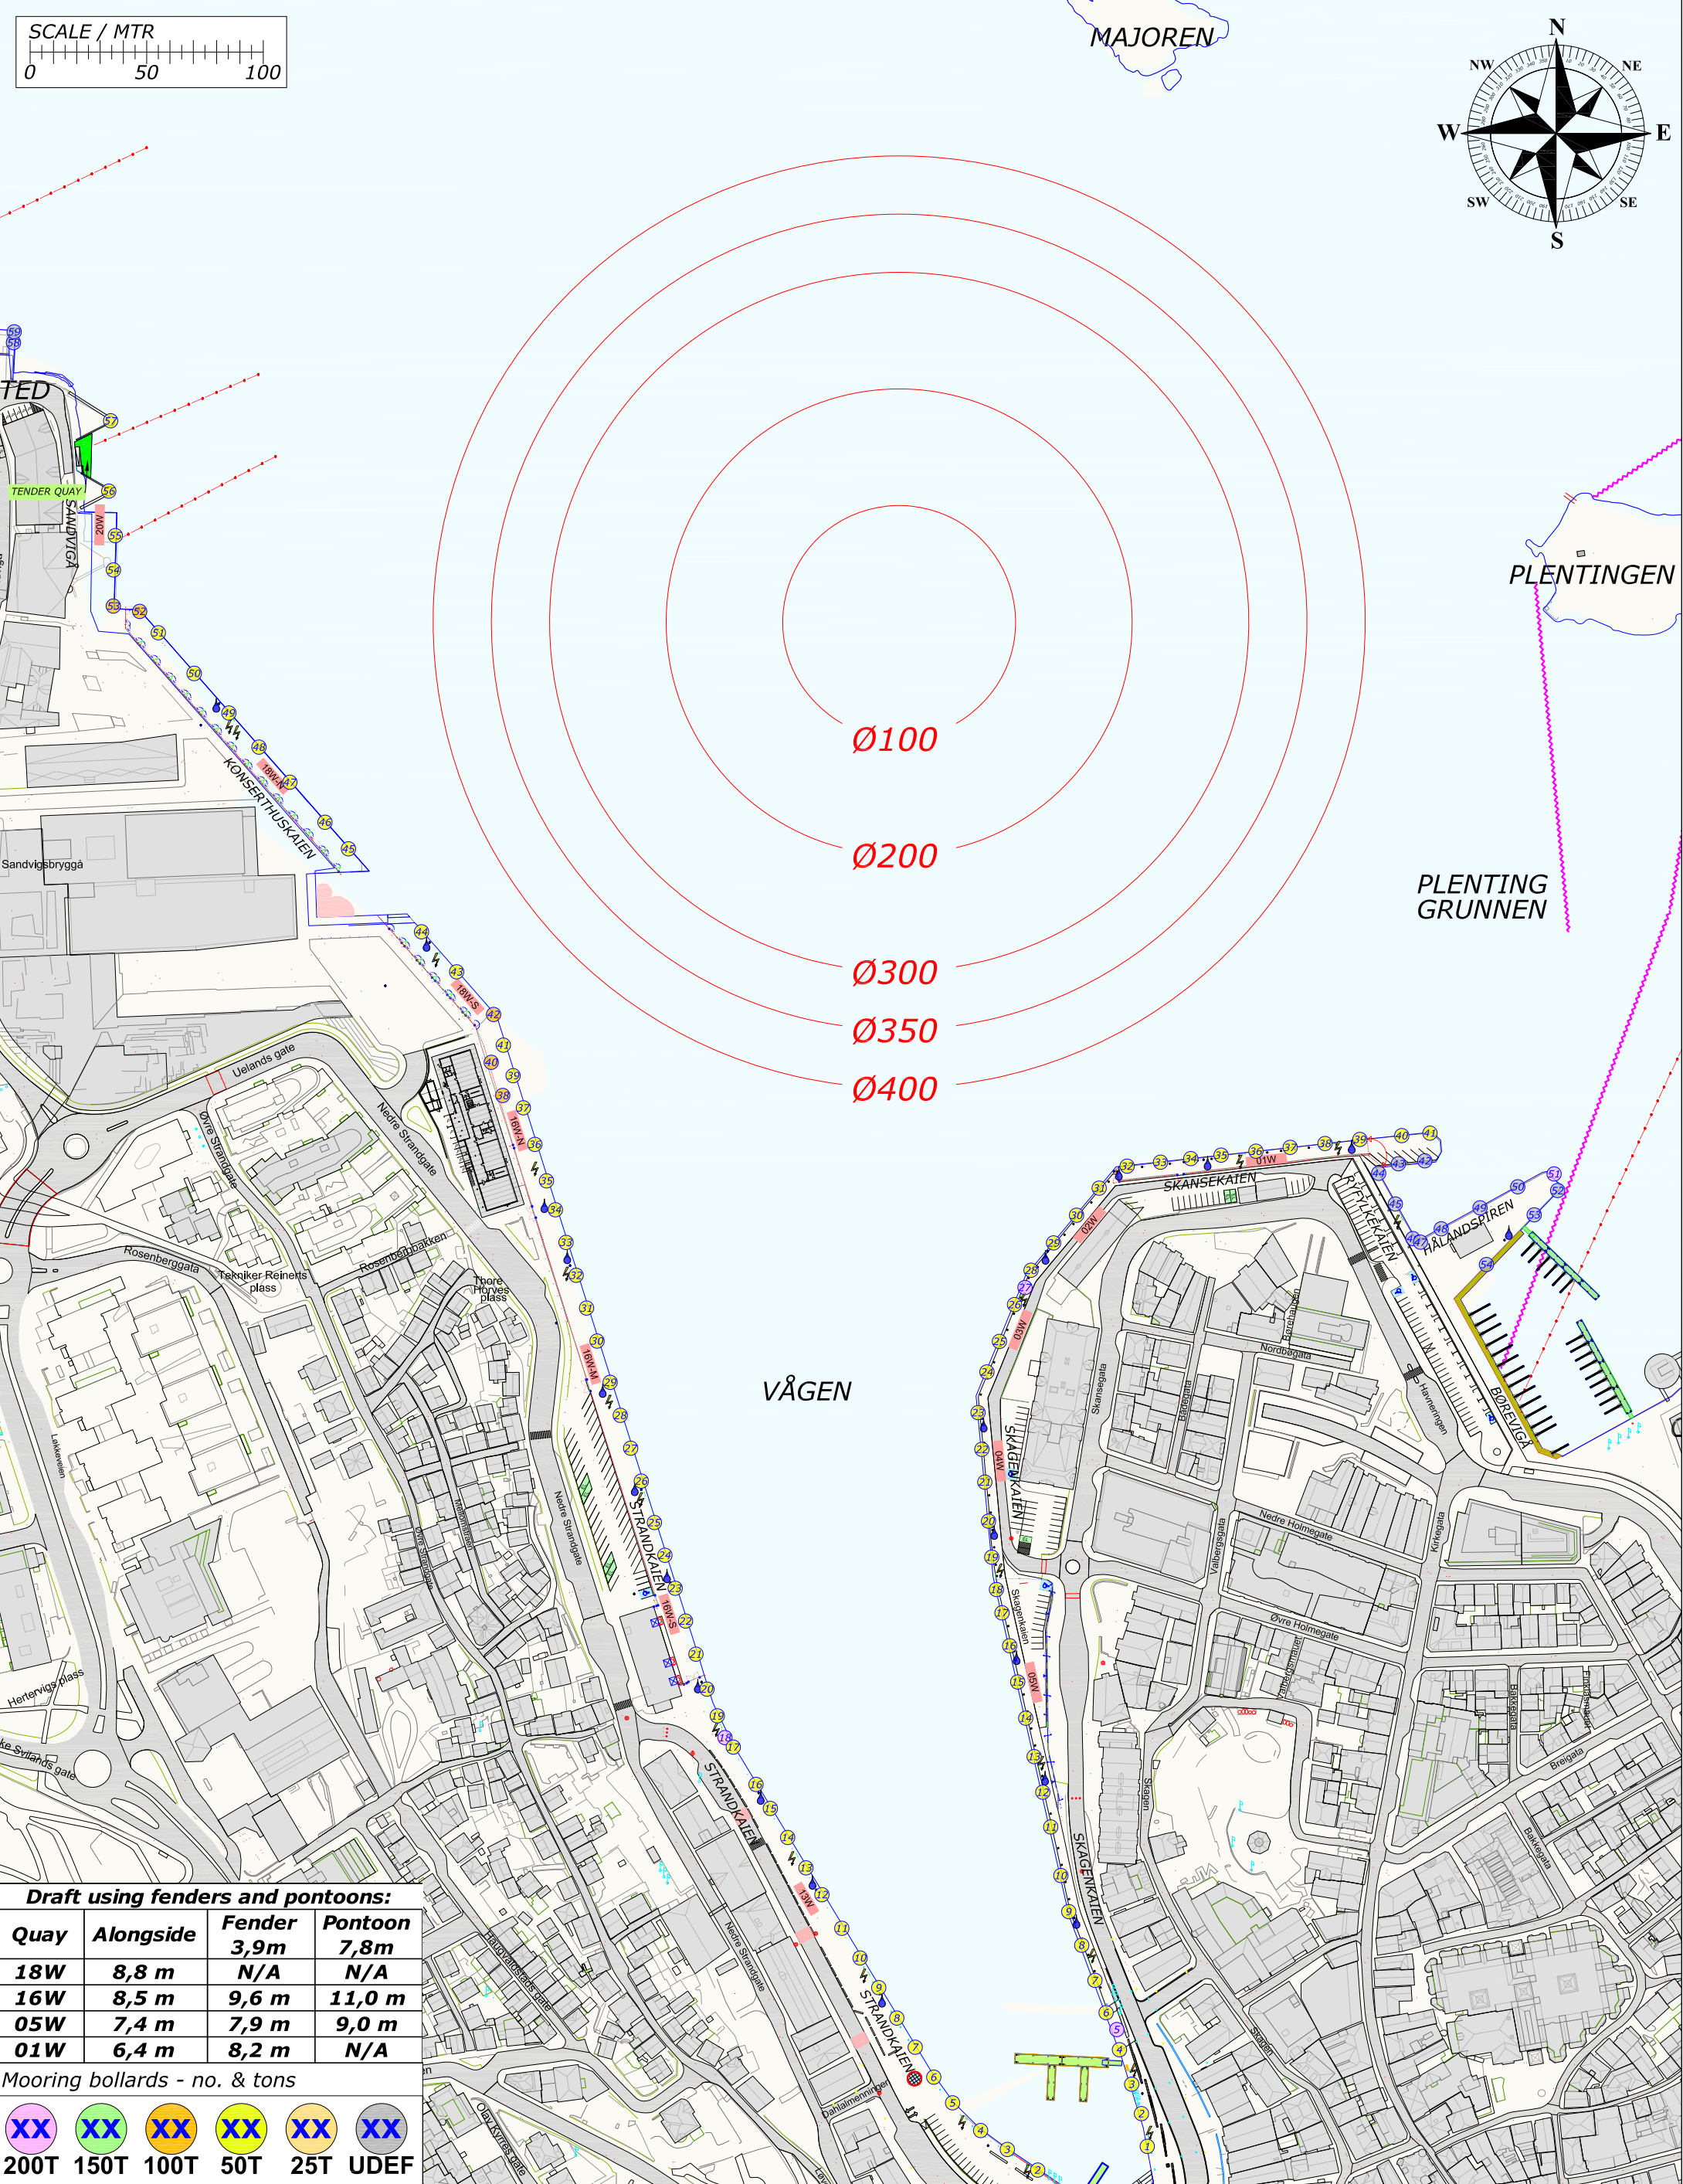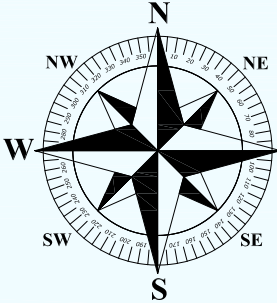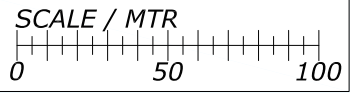

Draft using fenders and pontoons:

Quay	Alongside	Fender 3,9m	Pontoon 7,8m
18W	8,8 m	N/A	N/A
16W	8,5 m	9,6 m	11,0 m
05W	7,4 m	7,9 m	9,0 m
01W	6,4 m	8,2 m	N/A

Mooring bollards - no. & tons




XX	XX	XX	XX	XX	XX
200T	150T	100T	50T	25T	UDEF

= GANGWAY = PROVISION = FRESH WATER = GARBAGE = EL SHORE SUPPLY = FENDER 3,9m = PONTOON 7,8m

Rev.	Date	Text	Sign
Drawn by R.KARLSEN		Approved by - date	Filename STAVANGER_HAVN.DWG
			Date 0
			Scale 1:2500
 Rutek AS - Selaskjervegen 11 - 4055 Sola		Title PORT OF STAVANGER BERTHING SKETCH	
		Customer Stavangerregionen Havnedrift AS	Drawing no. Size A3 Sheet 1/1

BERTHING SKETCH PORT OF STAVANGER
TUESDAY 17. AUGUST 2021

REV.NR. 01 - 20.10.2020

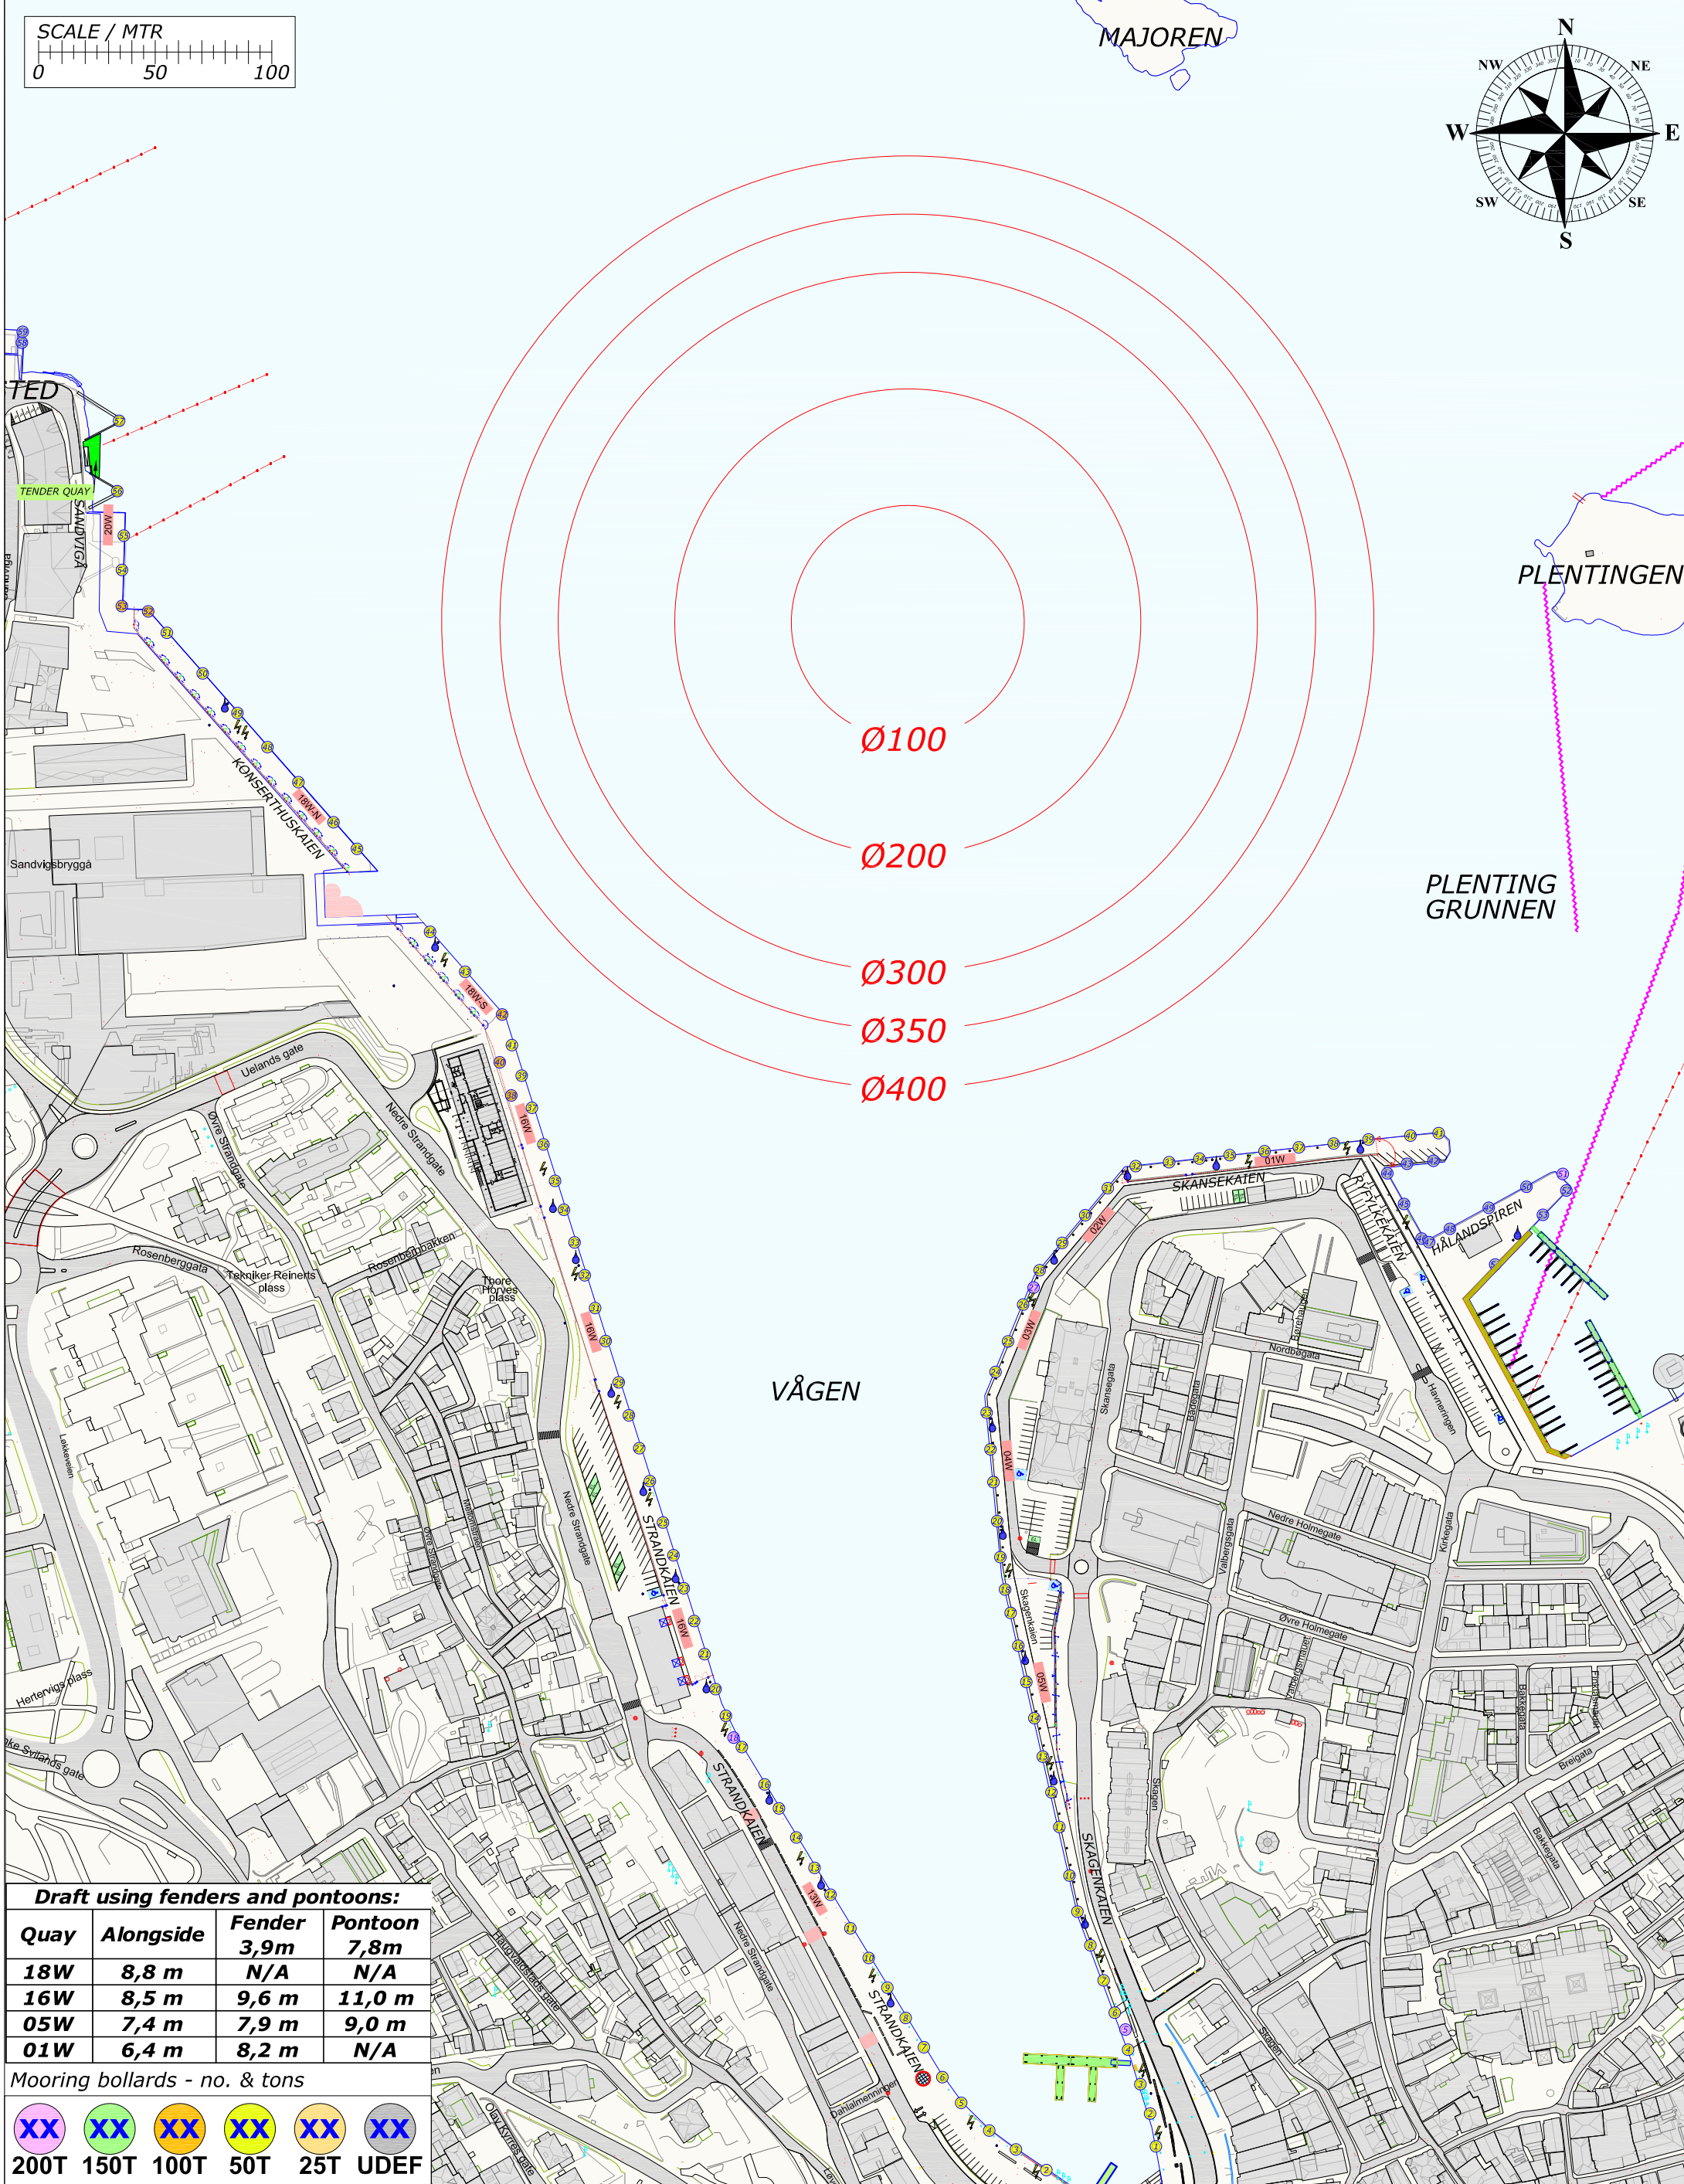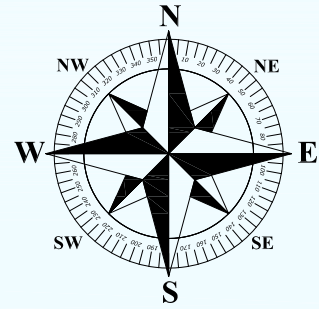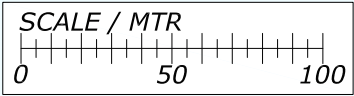

Draft using fenders and pontoons:			
Quay	Alongside	Fender 3,9m	Pontoon 7,8m
18W	8,8 m	N/A	N/A
16W	8,5 m	9,6 m	11,0 m
05W	7,4 m	7,9 m	9,0 m
01W	6,4 m	8,2 m	N/A

Mooring bollards - no. & tons

XX	XX	XX	XX	XX	XX
200T	150T	100T	50T	25T	UDEP

Legend:
[Green] = GANGWAY
[Orange] = PROVISION
[Cyan] = FRESH WATER
[Blue] = GARBAGE
[Lightning Bolt] = EL SHORE SUPPLY
[Black] = FENDER 3,9m
[Red] = PONTOON 7,8m

Rev.	Date	Text		Sign	
Drawn by R.KARLSEN		Approved by - date		Filename STAVANGER_HAVN.DWG	Date 0
 Rutek AS - Selaskjervegen 11 - 4055 Sola		Title PORT OF STAVANGER BERTHING SKETCH		Scale 1:2500	
		Customer Stavangerregionen Havnedrift AS		Drawing no. Size A3 1/1	


BERTHING SKETCH PORT OF STAVANGER

WEDNESDAY 18. AUGUST 2021



STAVANGER
REGIONEN
Havnedrift AS

REV.NR. 04 - 27.04.2021

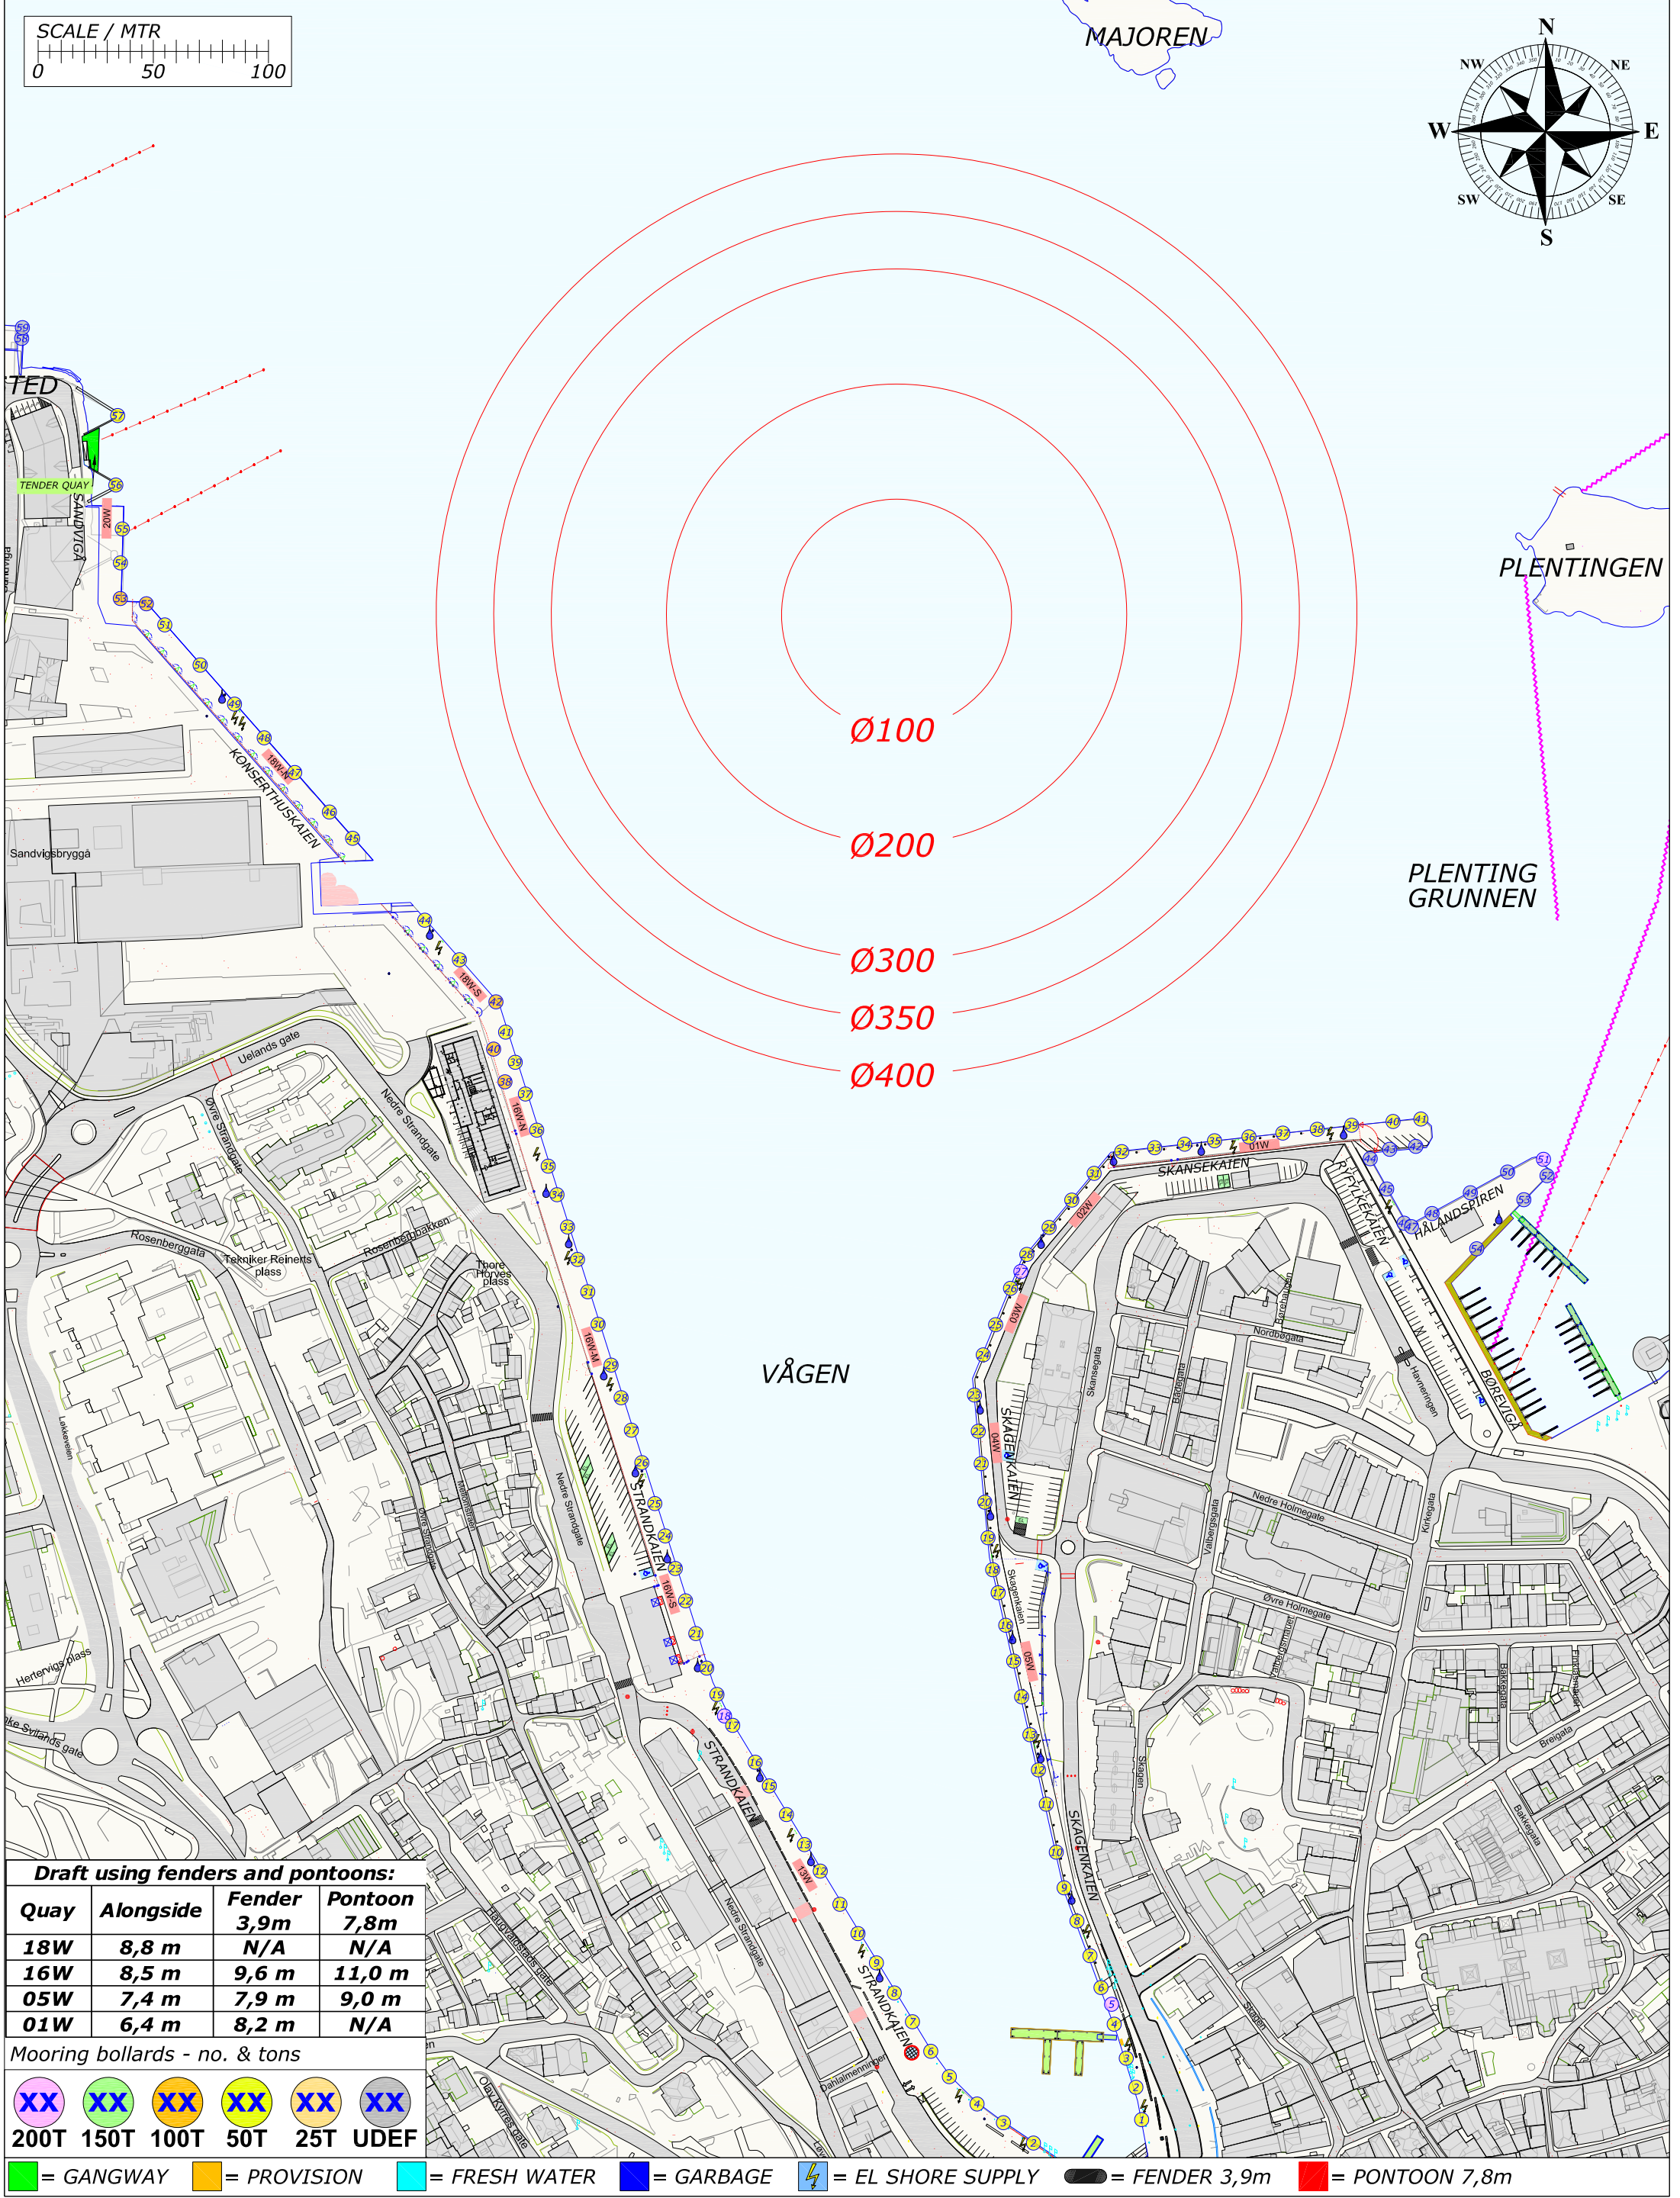

Draft using fenders and pontoons:			
Quay	Alongside	Fender 3,9m	Pontoon 7,8m
18W	8,8 m	N/A	N/A
16W	8,5 m	9,6 m	11,0 m
05W	7,4 m	7,9 m	9,0 m
01W	6,4 m	8,2 m	N/A

Mooring bollards - no. & tons

XX	XX	XX	XX	XX	XX
200T	150T	100T	50T	25T	UDEF

= GANGWAY

= PROVISION

= FRESH WATER

= GARBAGE

= EL SHORE SUPPLY

= FENDER 3,9m

= PONTOON 7,8m

SCALE / MTR

0 50 100

Draft using fenders and pontoons:

Quay	Alongside	Fender 3,9m	Pontoon 7,8m
18W	8,8 m	N/A	N/A
16W	8,5 m	9,6 m	11,0 m
05W	7,4 m	7,9 m	9,0 m
01W	6,4 m	8,2 m	N/A



Mooring bollards - no. & tons

XX	XX	XX	XX	XX	XX
200T	150T	100T	50T	25T	UDEF


Legend:

- = GANGWAY
- = PROVISION
- = FRESH WATER
- = GARBAGE

REV.NR. 03 - 22.12.2020

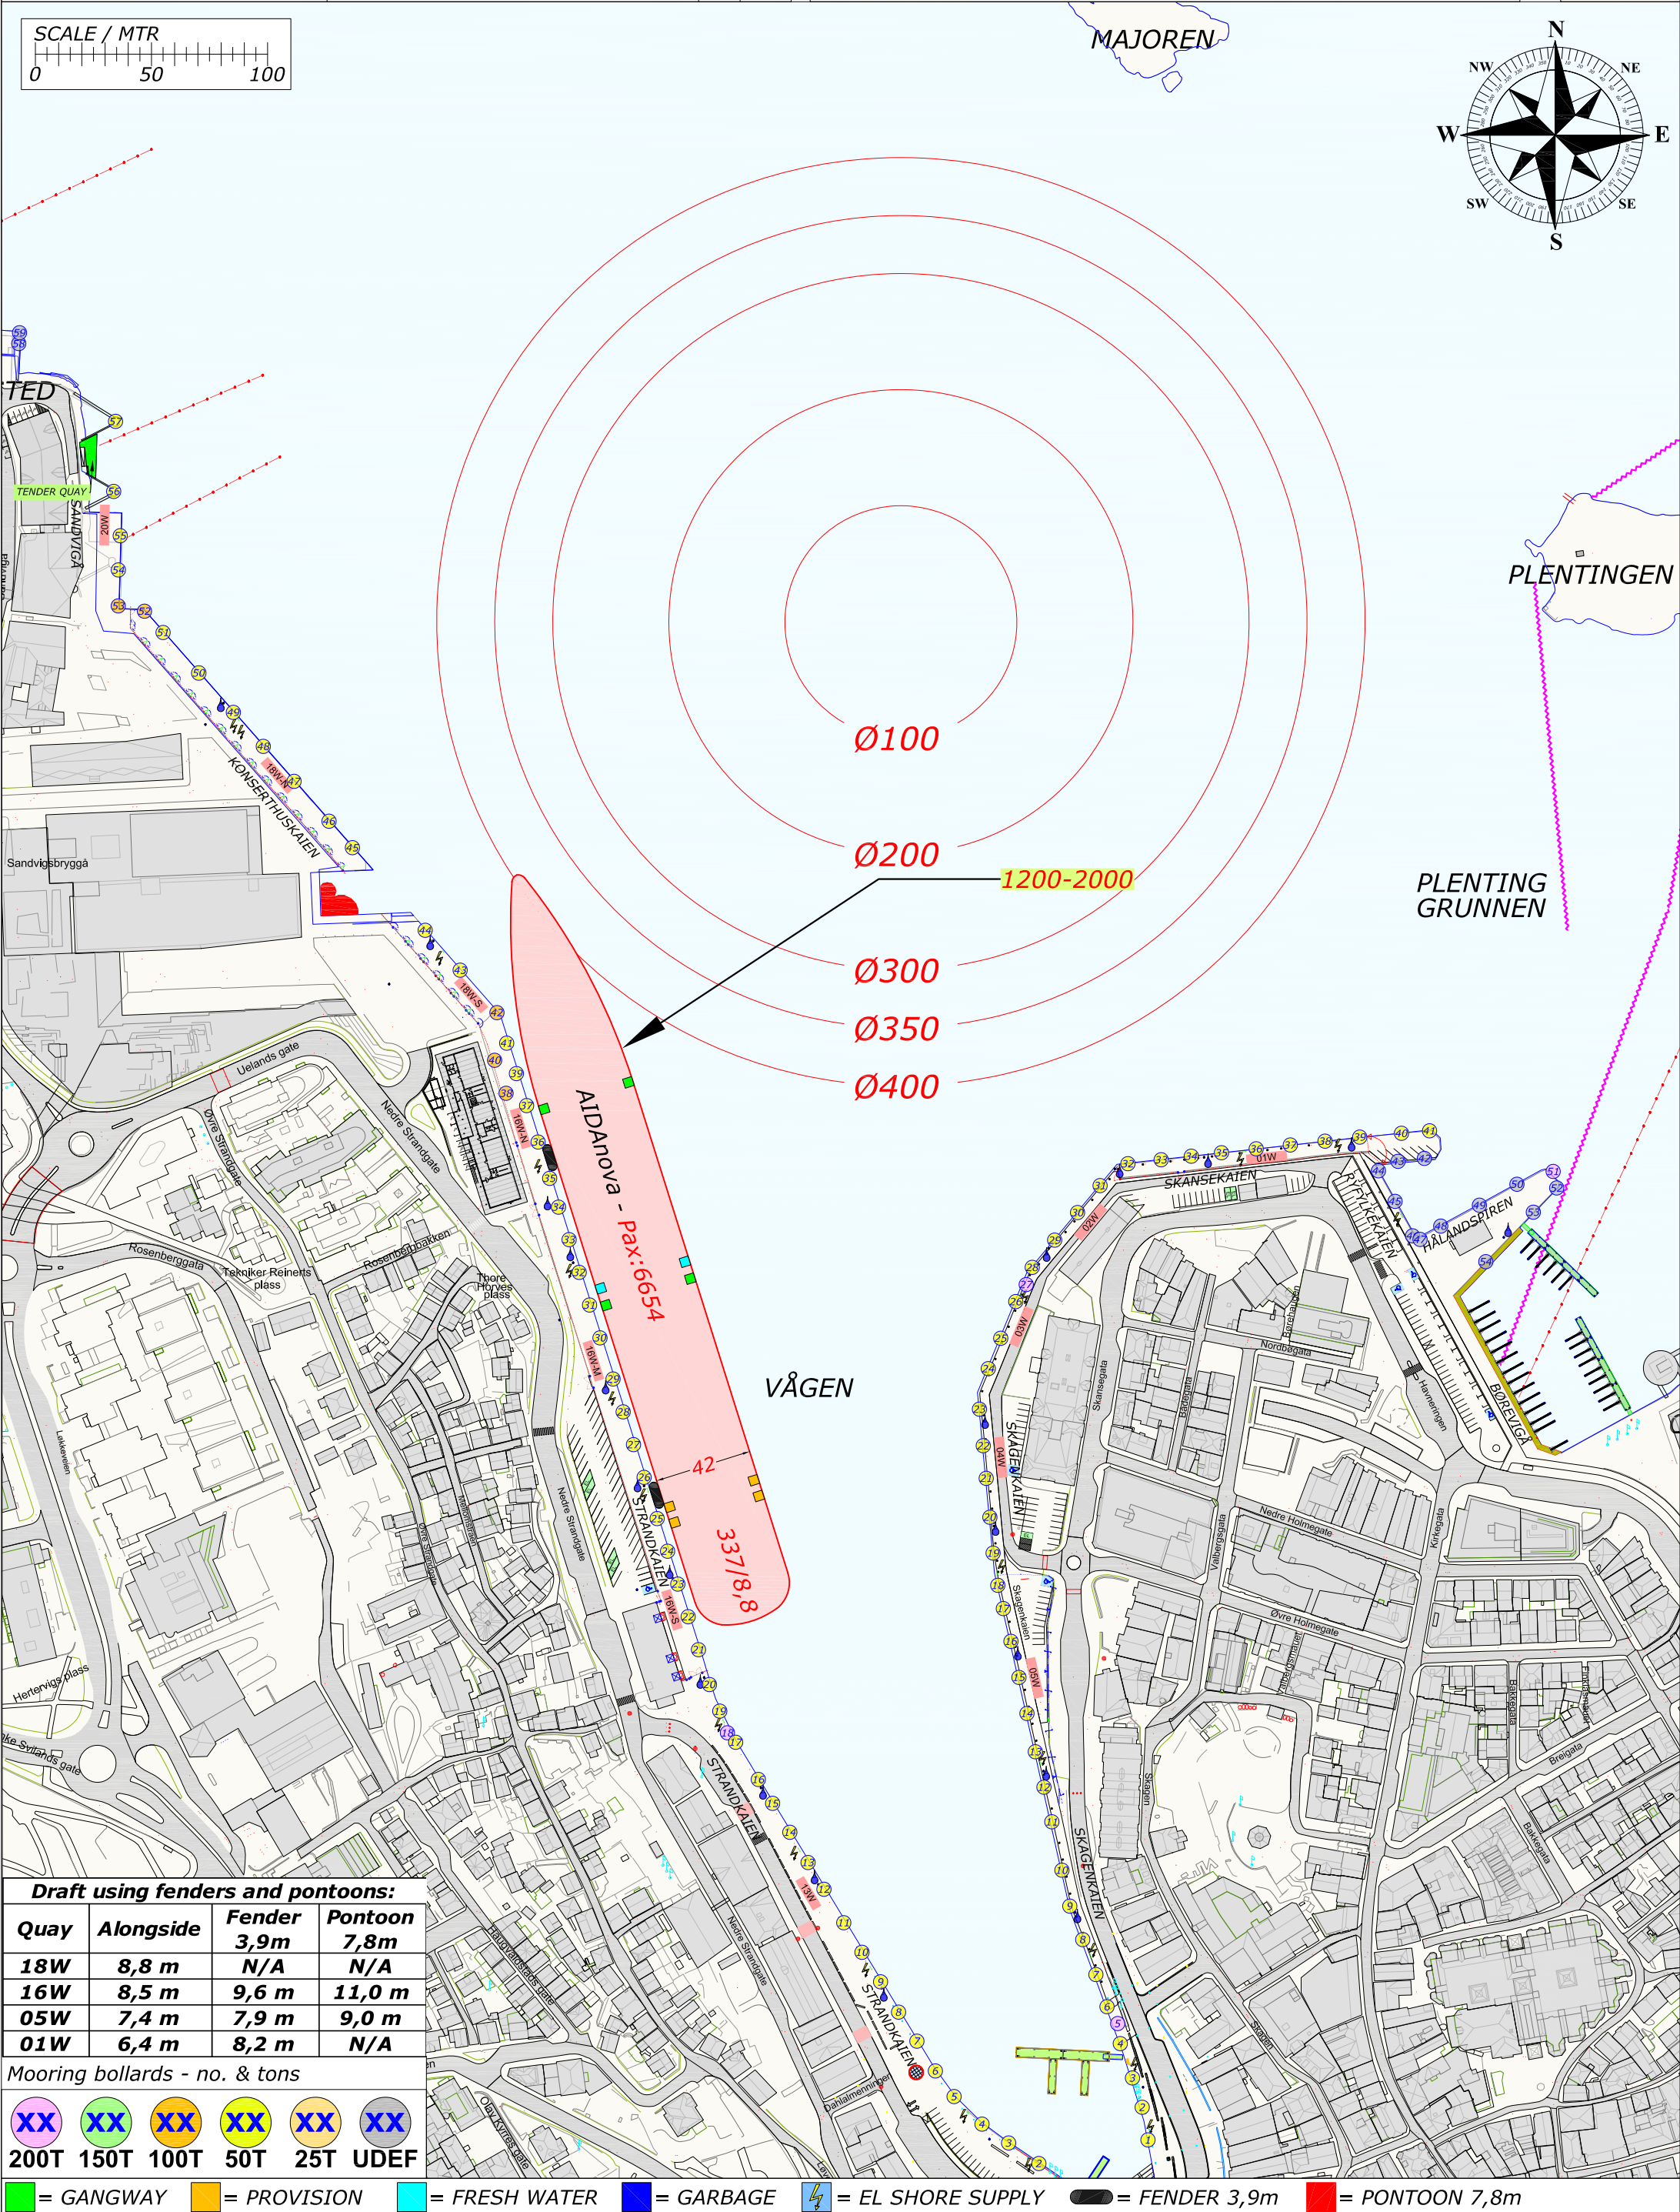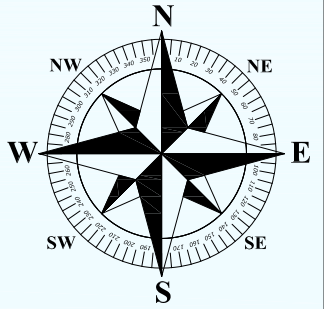

Rev.	Date	Text		Sign	
Drawn by R.KARLSEN		Approved by - date		Filename STAVANGER_HAVN.DWG	Date 0
 Rutek AS - Selaskjervegen 11 - 4055 Sola		Title PORT OF STAVANGER BERTHING SKETCH		Scale 1:2500	
		Customer Stavangerregionen Havnedrift AS		Drawing no. Size A3 1/1	

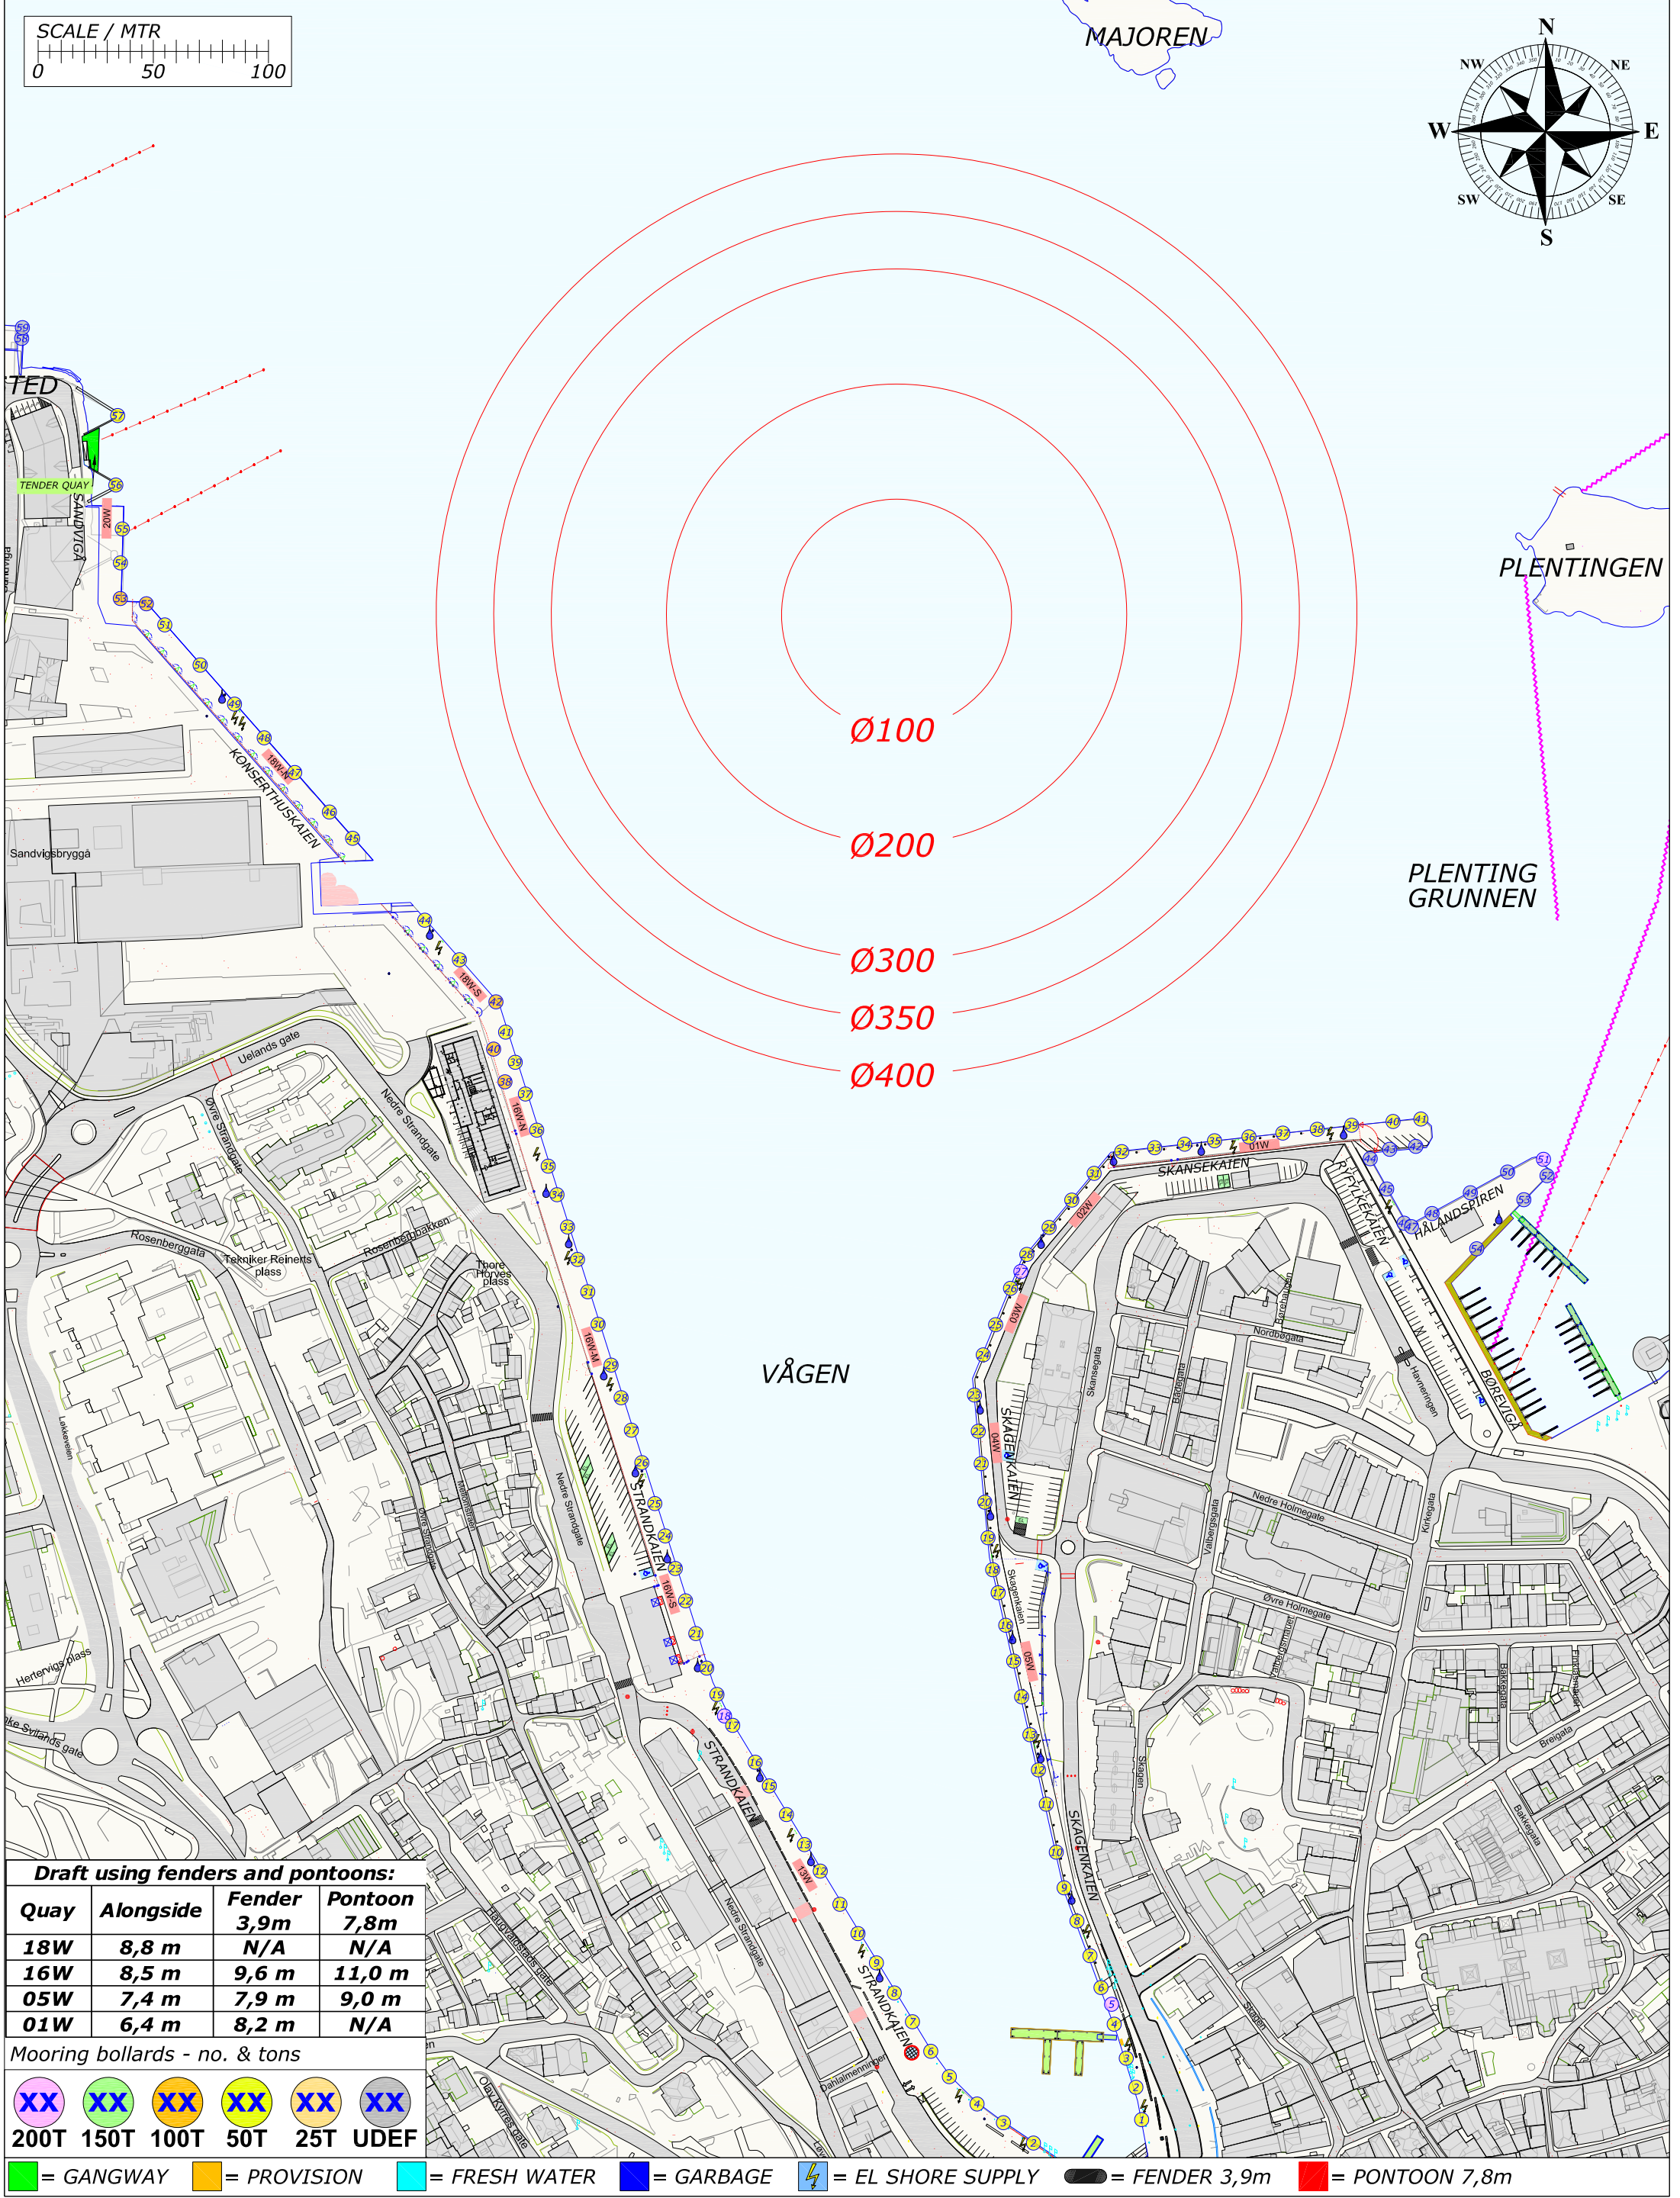

Draft using fenders and pontoons:			
Quay	Alongside	Fender 3,9m	Pontoon 7,8m
18W	8,8 m	N/A	N/A
16W	8,5 m	9,6 m	11,0 m
05W	7,4 m	7,9 m	9,0 m
01W	6,4 m	8,2 m	N/A

Mooring bollards - no. & tons

					
200T	150T	100T	50T	25T	UDEP

 = GANGWAY	 = PROVISION	 = FRESH WATER	 = GARBAGE	 = EL SHORE SUPPLY	 = FENDER 3,9m	 = PONTON 7,8m
---	---	---	---	--	---	---

Rev.	Date	Text		Sign	
Drawn by R.KARLSEN		Approved by - date		Filename STAVANGER_HAVN.DWG	Date 0
 Rutek AS - Selaskjervegen 11 - 4055 Sola		Title PORT OF STAVANGER BERTHING SKETCH		Scale 1:2500	
		Customer Stavangerregionen Havnedrift AS		Drawing no. Size A3 1/1	


BERTHING SKETCH PORT OF STAVANGER

SATURDAY 21. AUGUST 2021



STAVANGER
REGIONEN
Havnedrift AS

REV.NR. 02 - 13.07.2021

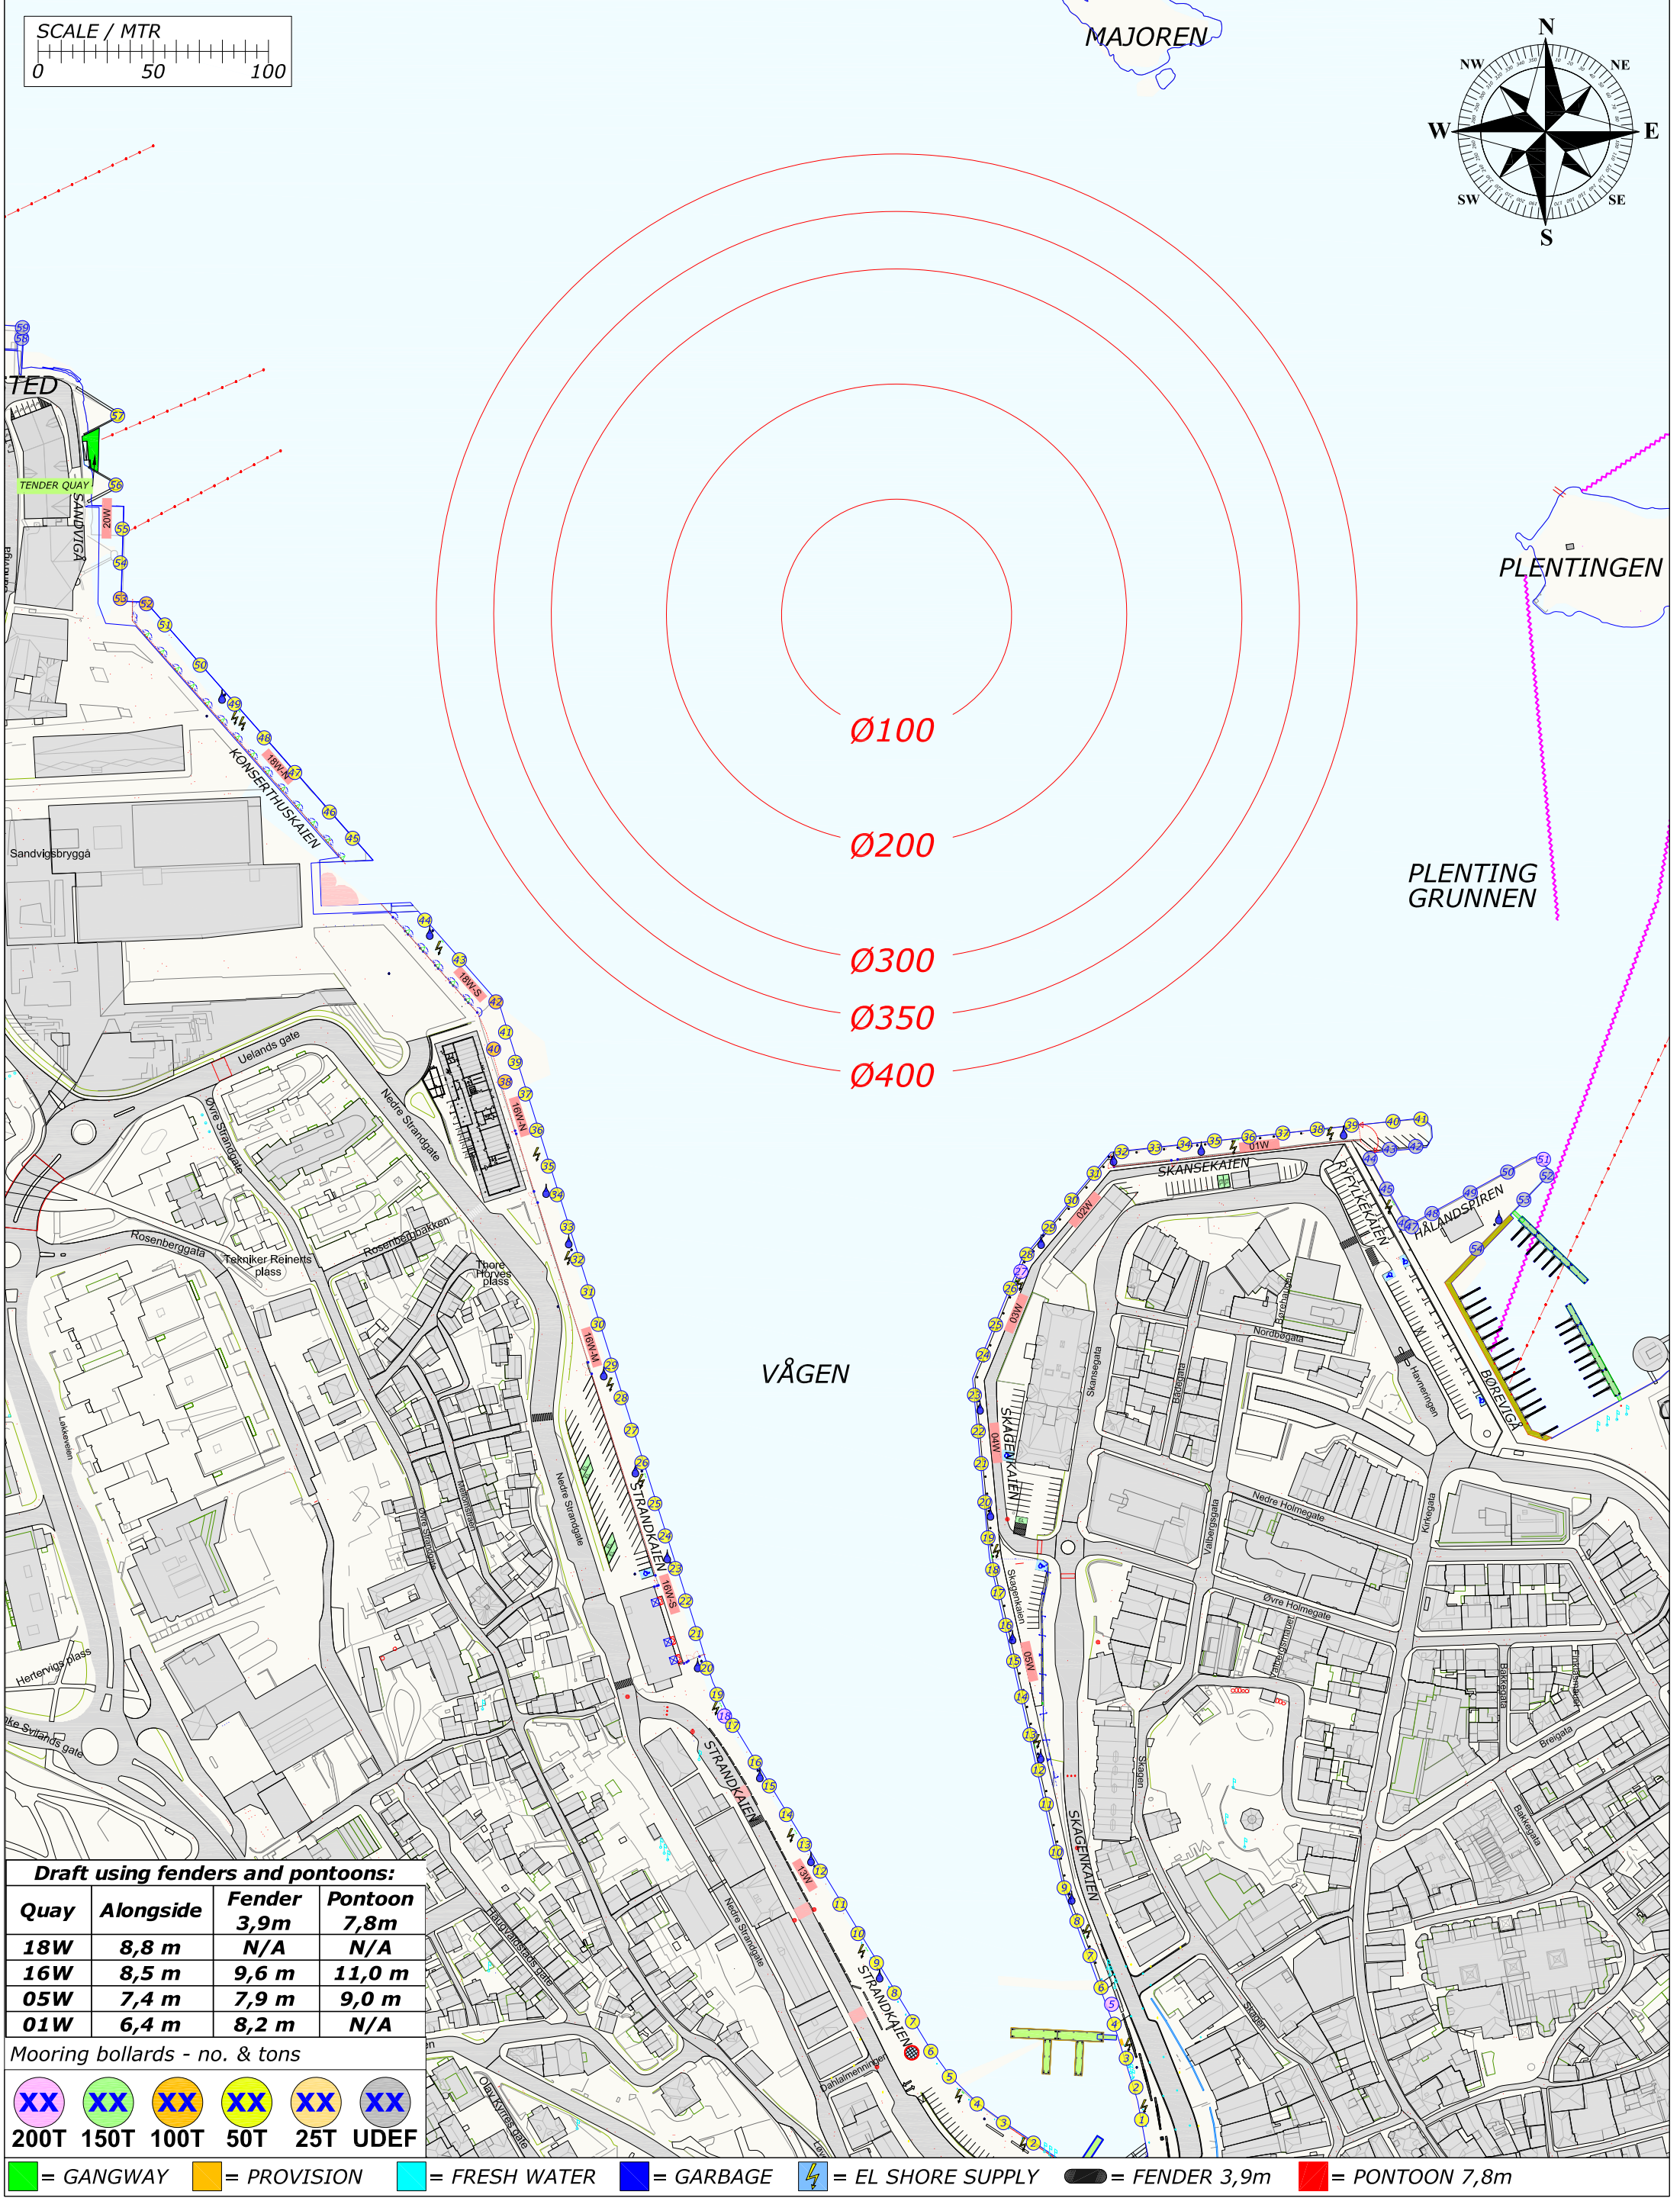

Draft using fenders and pontoons:			
Quay	Alongside	Fender 3,9m	Pontoon 7,8m
18W	8,8 m	N/A	N/A
16W	8,5 m	9,6 m	11,0 m
05W	7,4 m	7,9 m	9,0 m
01W	6,4 m	8,2 m	N/A

Mooring bollards - no. & tons

200T	150T	100T	50T	25T	UDEF




= GANGWAY = PROVISION = FRESH WATER = GARBAGE = EL SHORE SUPPLY = FENDER 3,9m = PONTOON 7,8m

Rev.	Date	Text		Sign	
Drawn by R.KARLSEN		Approved by - date		Filename STAVANGER_HAVN.DWG	Date 0
RUTEK		Title PORT OF STAVANGER BERTHING SKETCH		Scale 1:2500	
Rutek AS - Selaskjervegen 11 - 4055 Sola		Customer Stavangerregionen Havnedrift AS		Size A3	Sheet 1/1

BERTHING SKETCH PORT OF STAVANGER
SUNDAY 22. AUGUST 2021



REV.NR. 04 - 13.07.2021

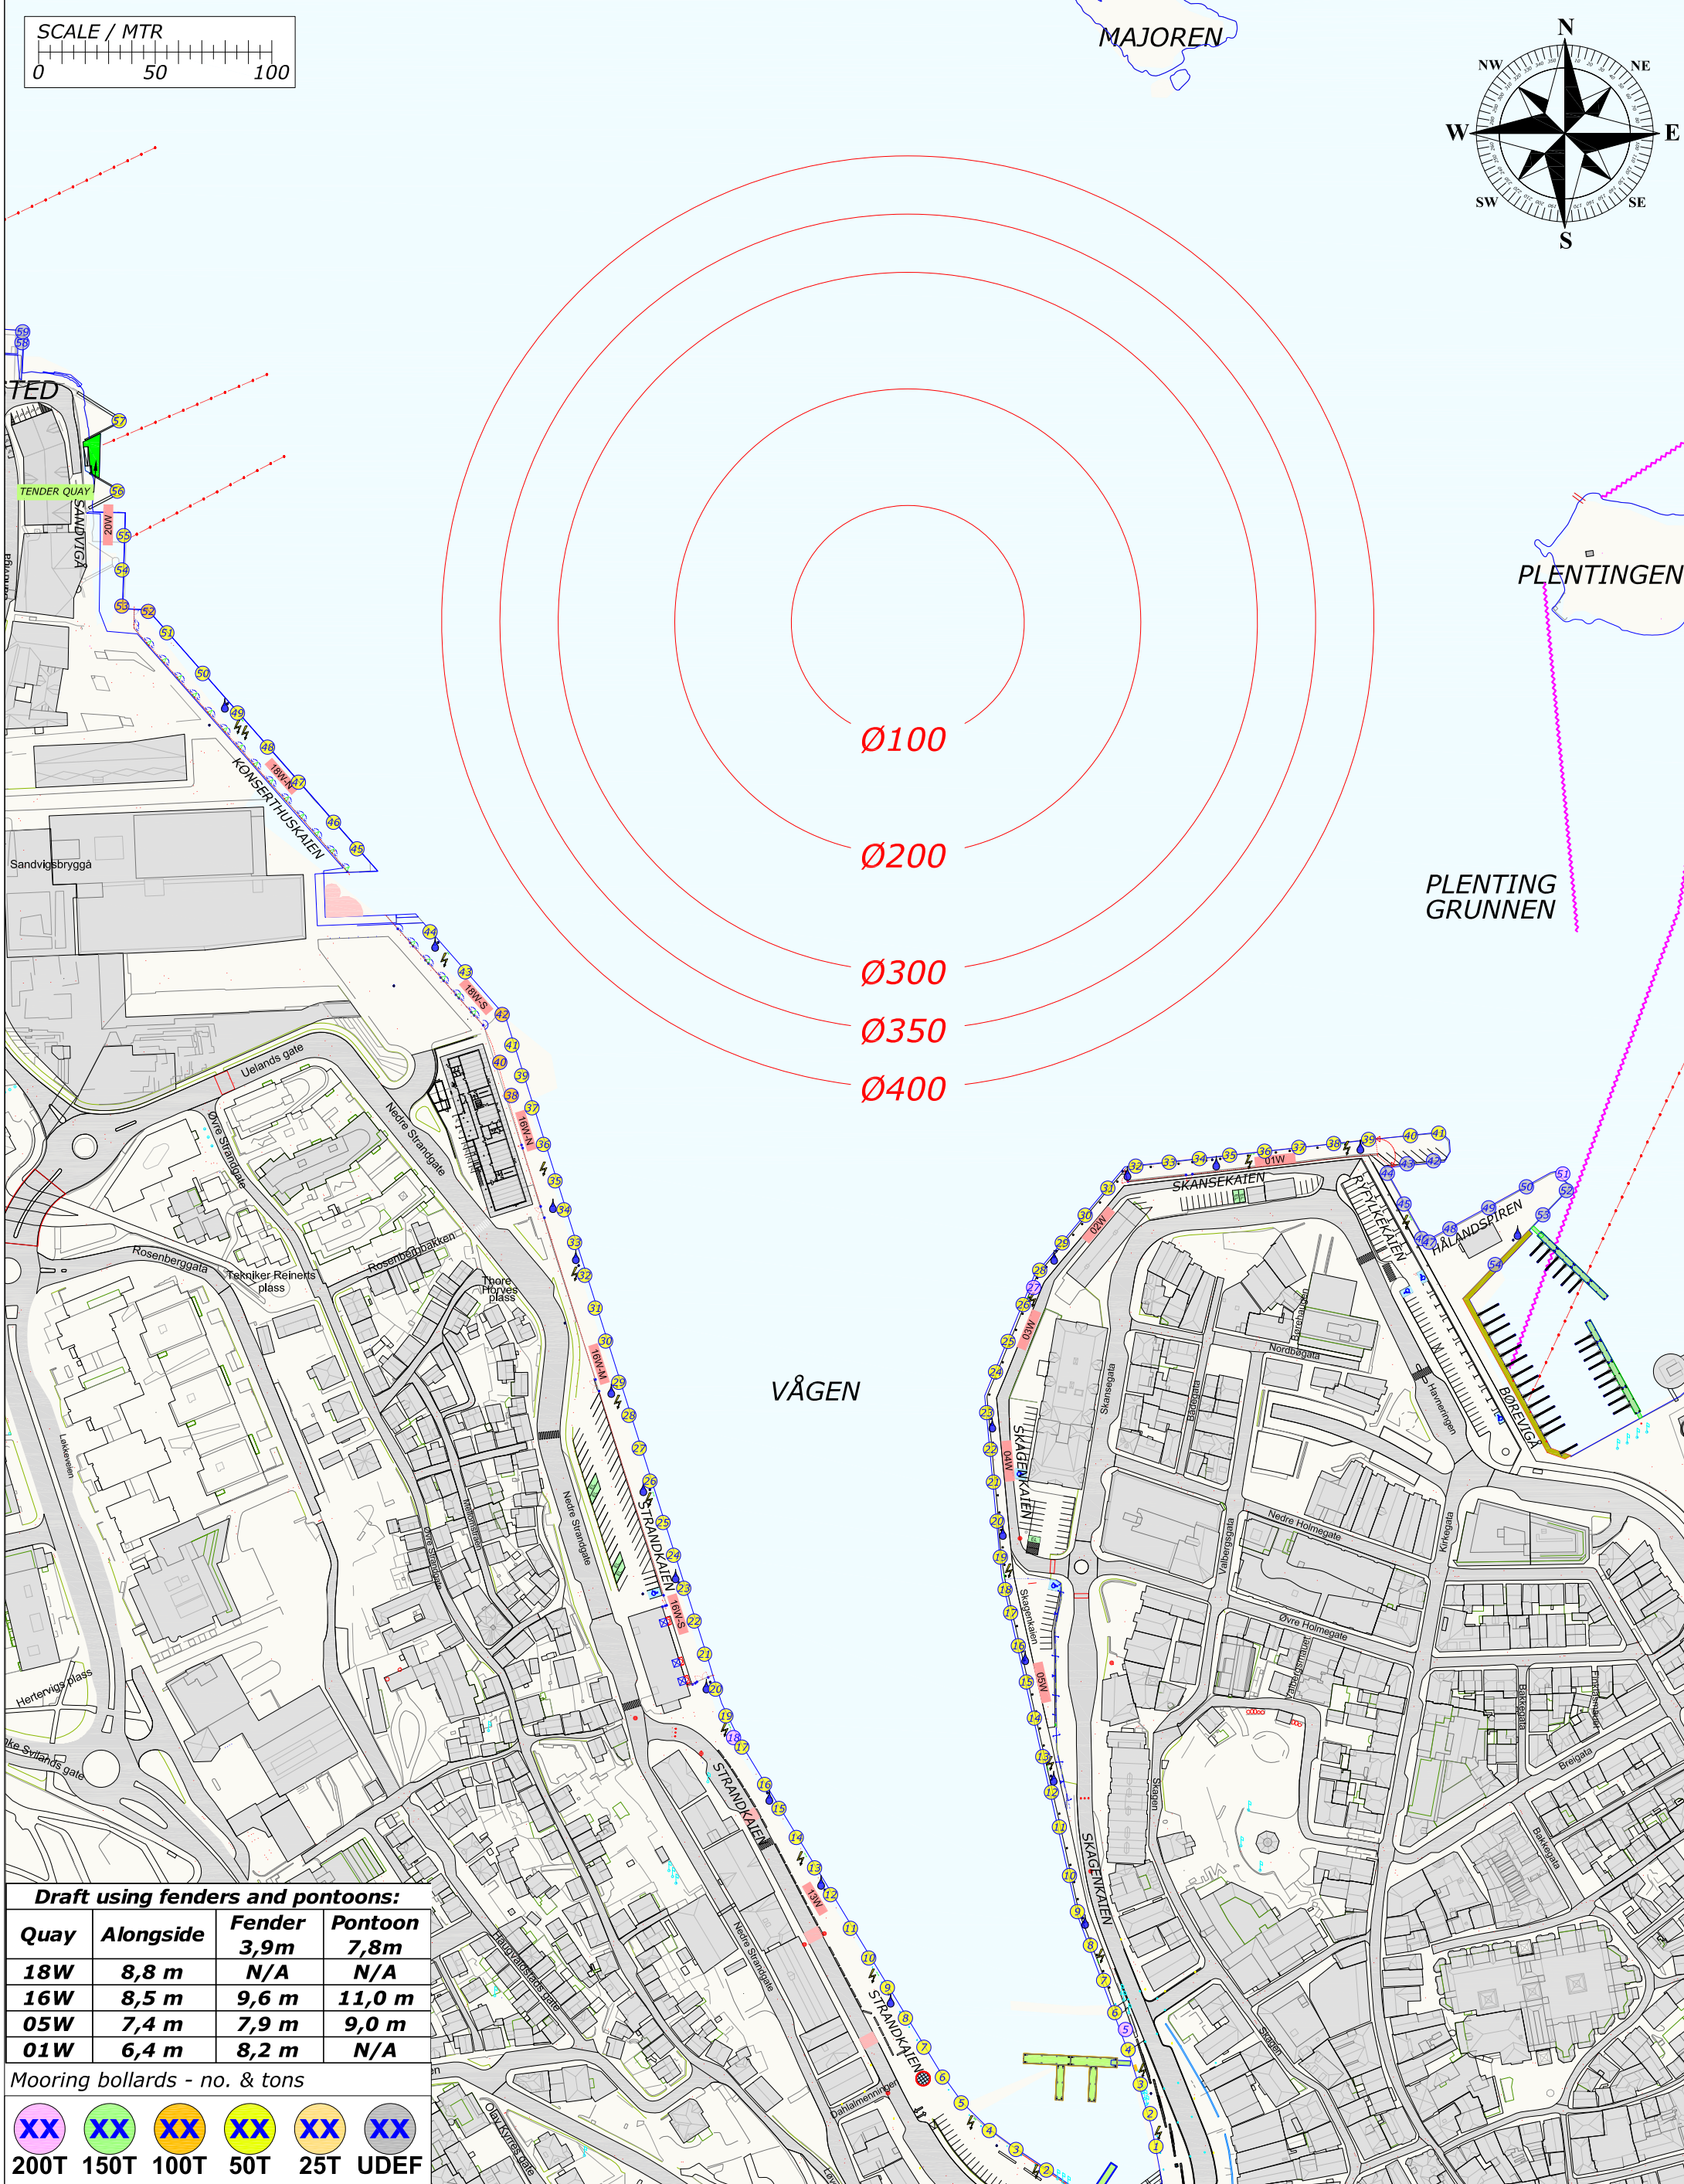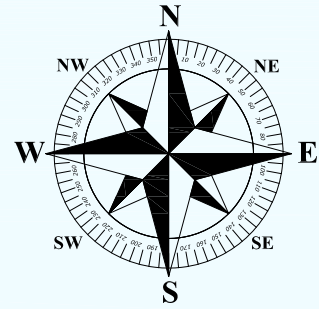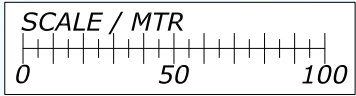

Draft using fenders and pontoons:			
Quay	Alongside	Fender 3,9m	Pontoon 7,8m
18W	8,8 m	N/A	N/A
16W	8,5 m	9,6 m	11,0 m
05W	7,4 m	7,9 m	9,0 m
01W	6,4 m	8,2 m	N/A

Mooring bollards - no. & tons

XX	XX	XX	XX	XX	XX
200T	150T	100T	50T	25T	UDEF




= GANGWAY = PROVISION = FRESH WATER = GARBAGE = EL SHORE SUPPLY = FENDER 3,9m = PONTOON 7,8m

Rev.	Date	Text		Sign	
Drawn by R.KARLSEN		Approved by - date		Filename STAVANGER_HAVN.DWG	Date 0
Title PORT OF STAVANGER BERTHING SKETCH		Drawing no.		Scale 1:2500	
Customer Stavangerregionen Havnedrift AS		Size A3		Sheet 1/1	

BERTHING SKETCH PORT OF STAVANGER
MONDAY 23. AUGUST 2021



REV.NR. 04 - 24.06.2021

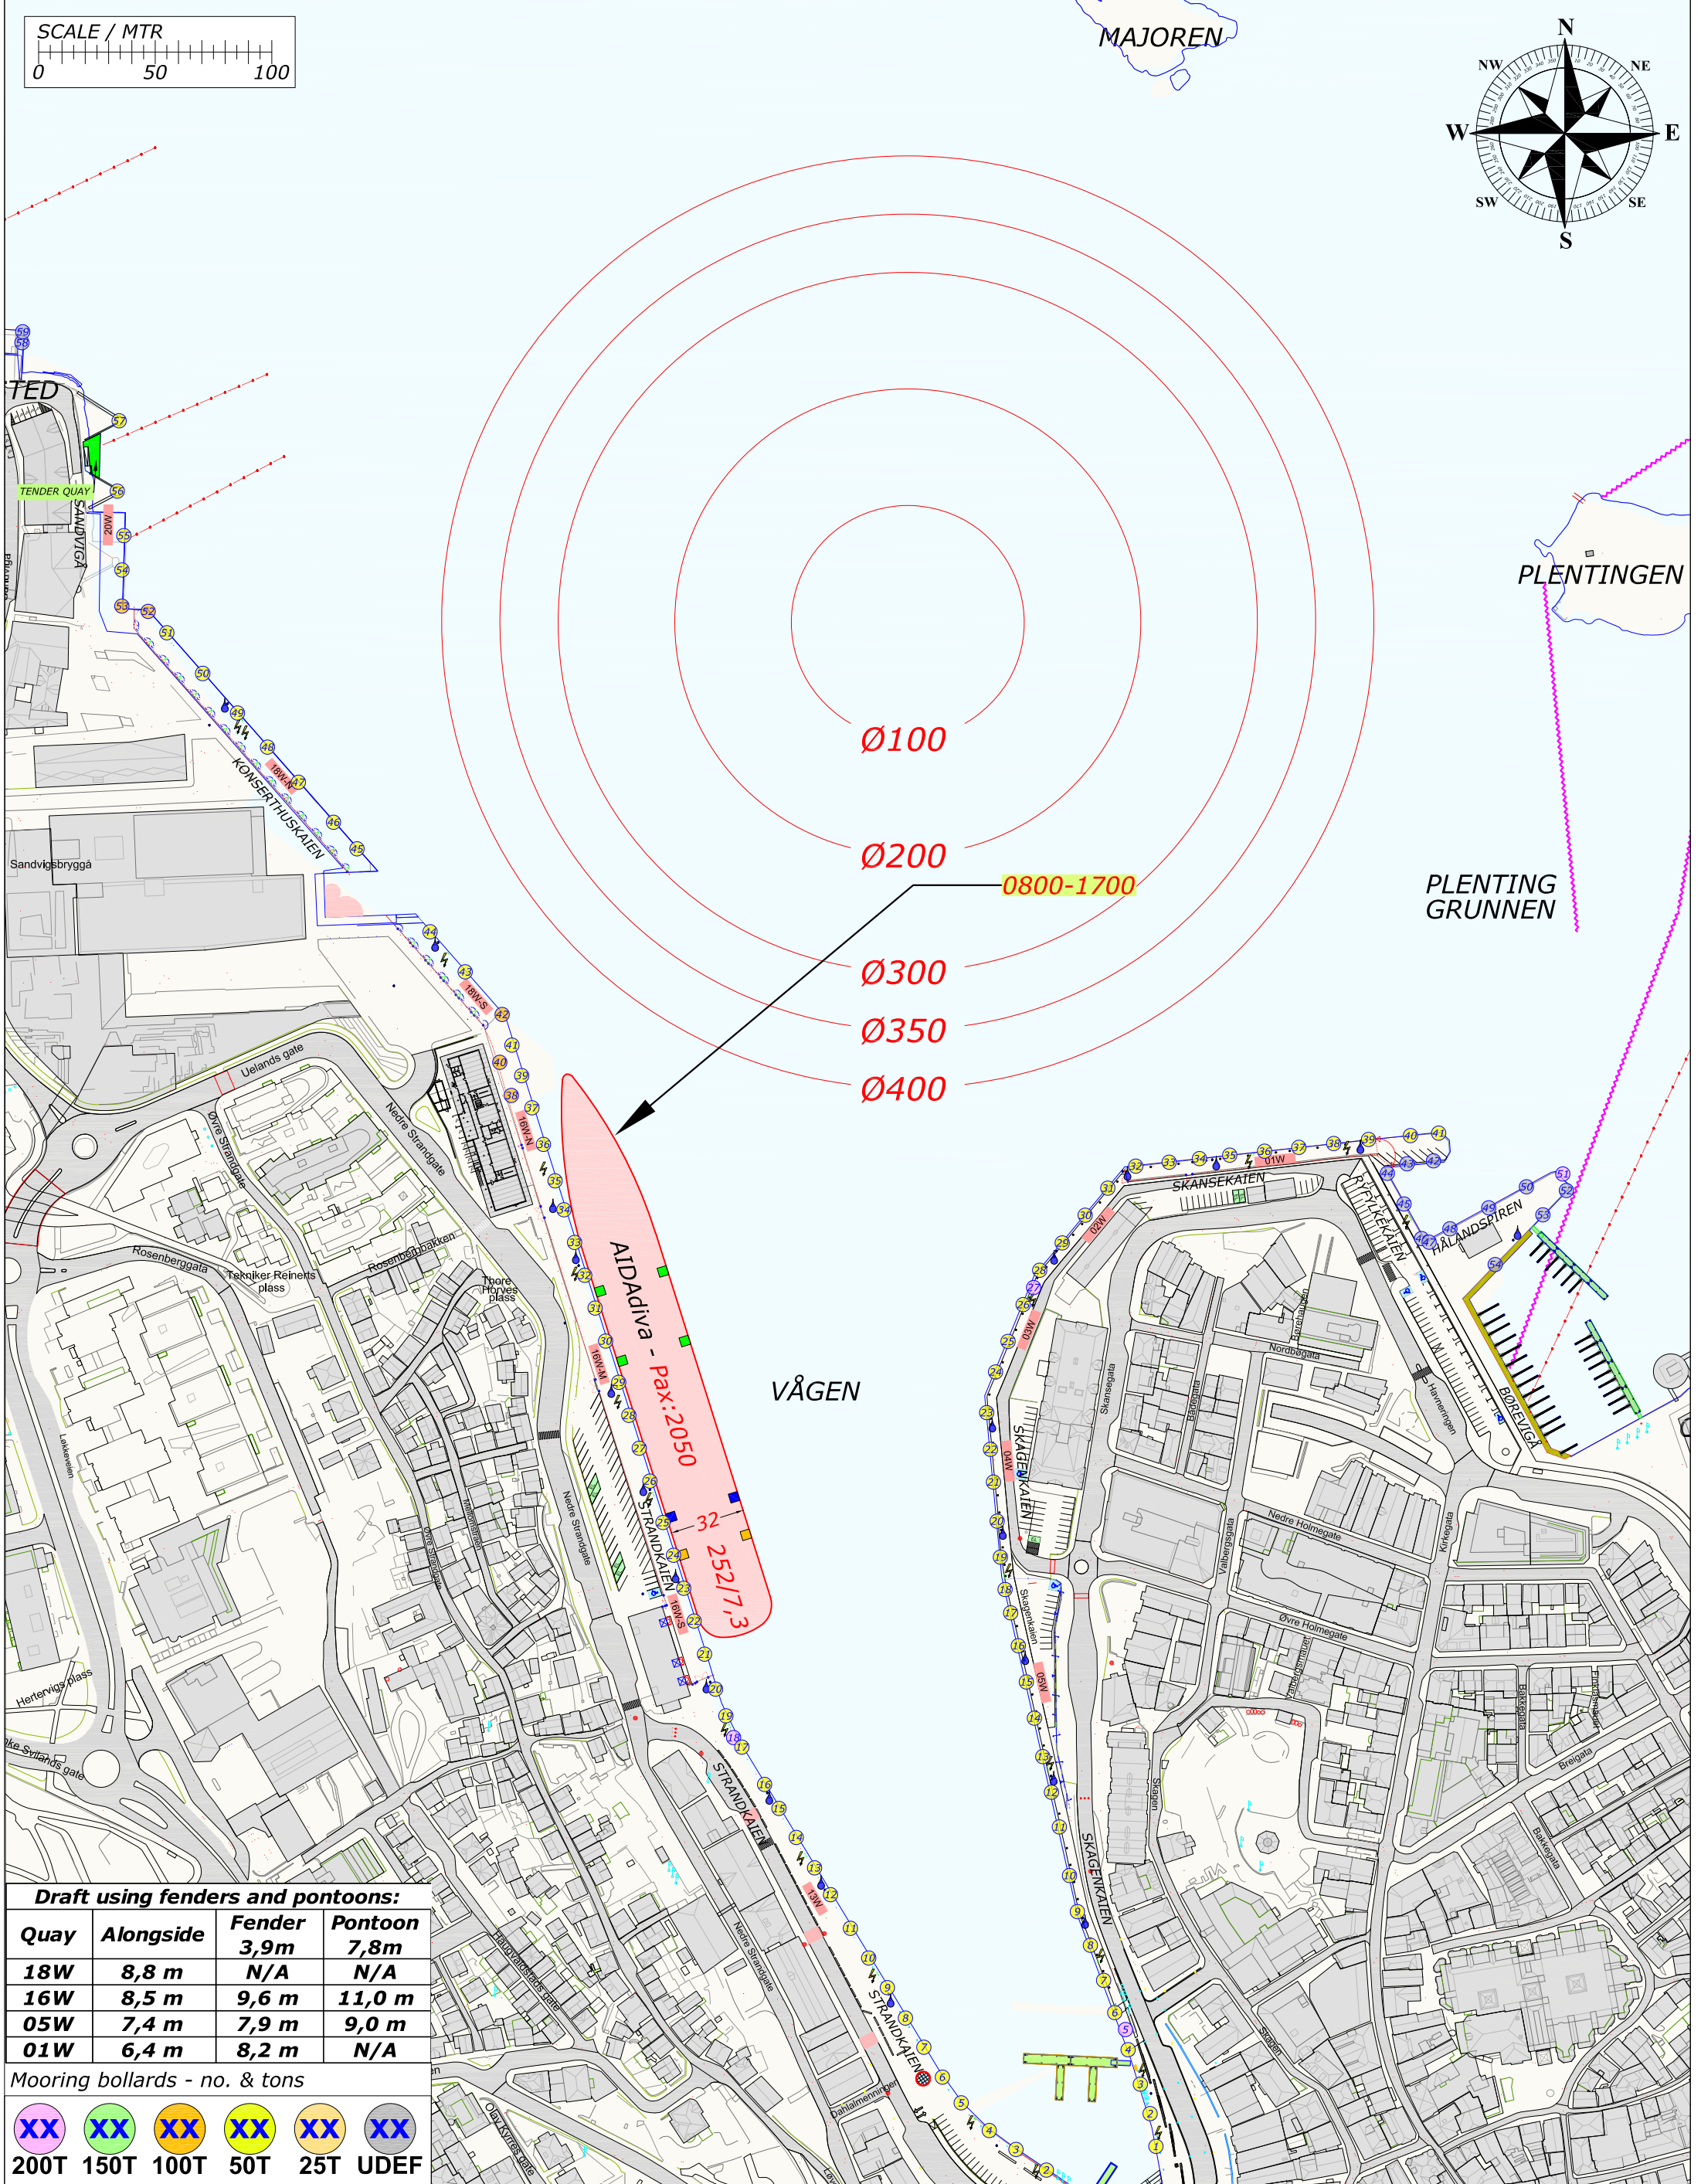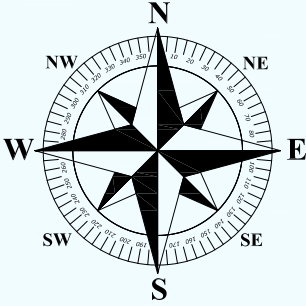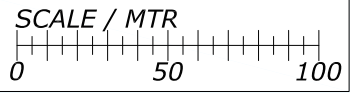

Draft using fenders and pontoons:


Quay	Alongside	Fender 3,9m	Pontoon 7,8m
18W	8,8 m	N/A	N/A
16W	8,5 m	9,6 m	11,0 m
05W	7,4 m	7,9 m	9,0 m
01W	6,4 m	8,2 m	N/A

Mooring bollards - no. & tons

XX	XX	XX	XX	XX	XX
200T	150T	100T	50T	25T	UDEF

Legend:
[Green] = GANGWAY
[Orange] = PROVISION
[Cyan] = FRESH WATER
[Blue] = GARBAGE
[Lightning Bolt] = EL SHORE SUPPLY
[Black] = FENDER 3,9m
[Red] = PONTOON 7,8m

Rev.	Date	Text		Sign	
Drawn by R.KARLSEN		Approved by - date		Filename STAVANGER_HAVN.DWG	Date 0
 Rutek AS - Selaskjervegen 11 - 4055 Sola		Title PORT OF STAVANGER BERTHING SKETCH		Scale 1:2500	
		Customer Stavangerregionen Havnedrift AS		Drawing no. Size A3 1/1	

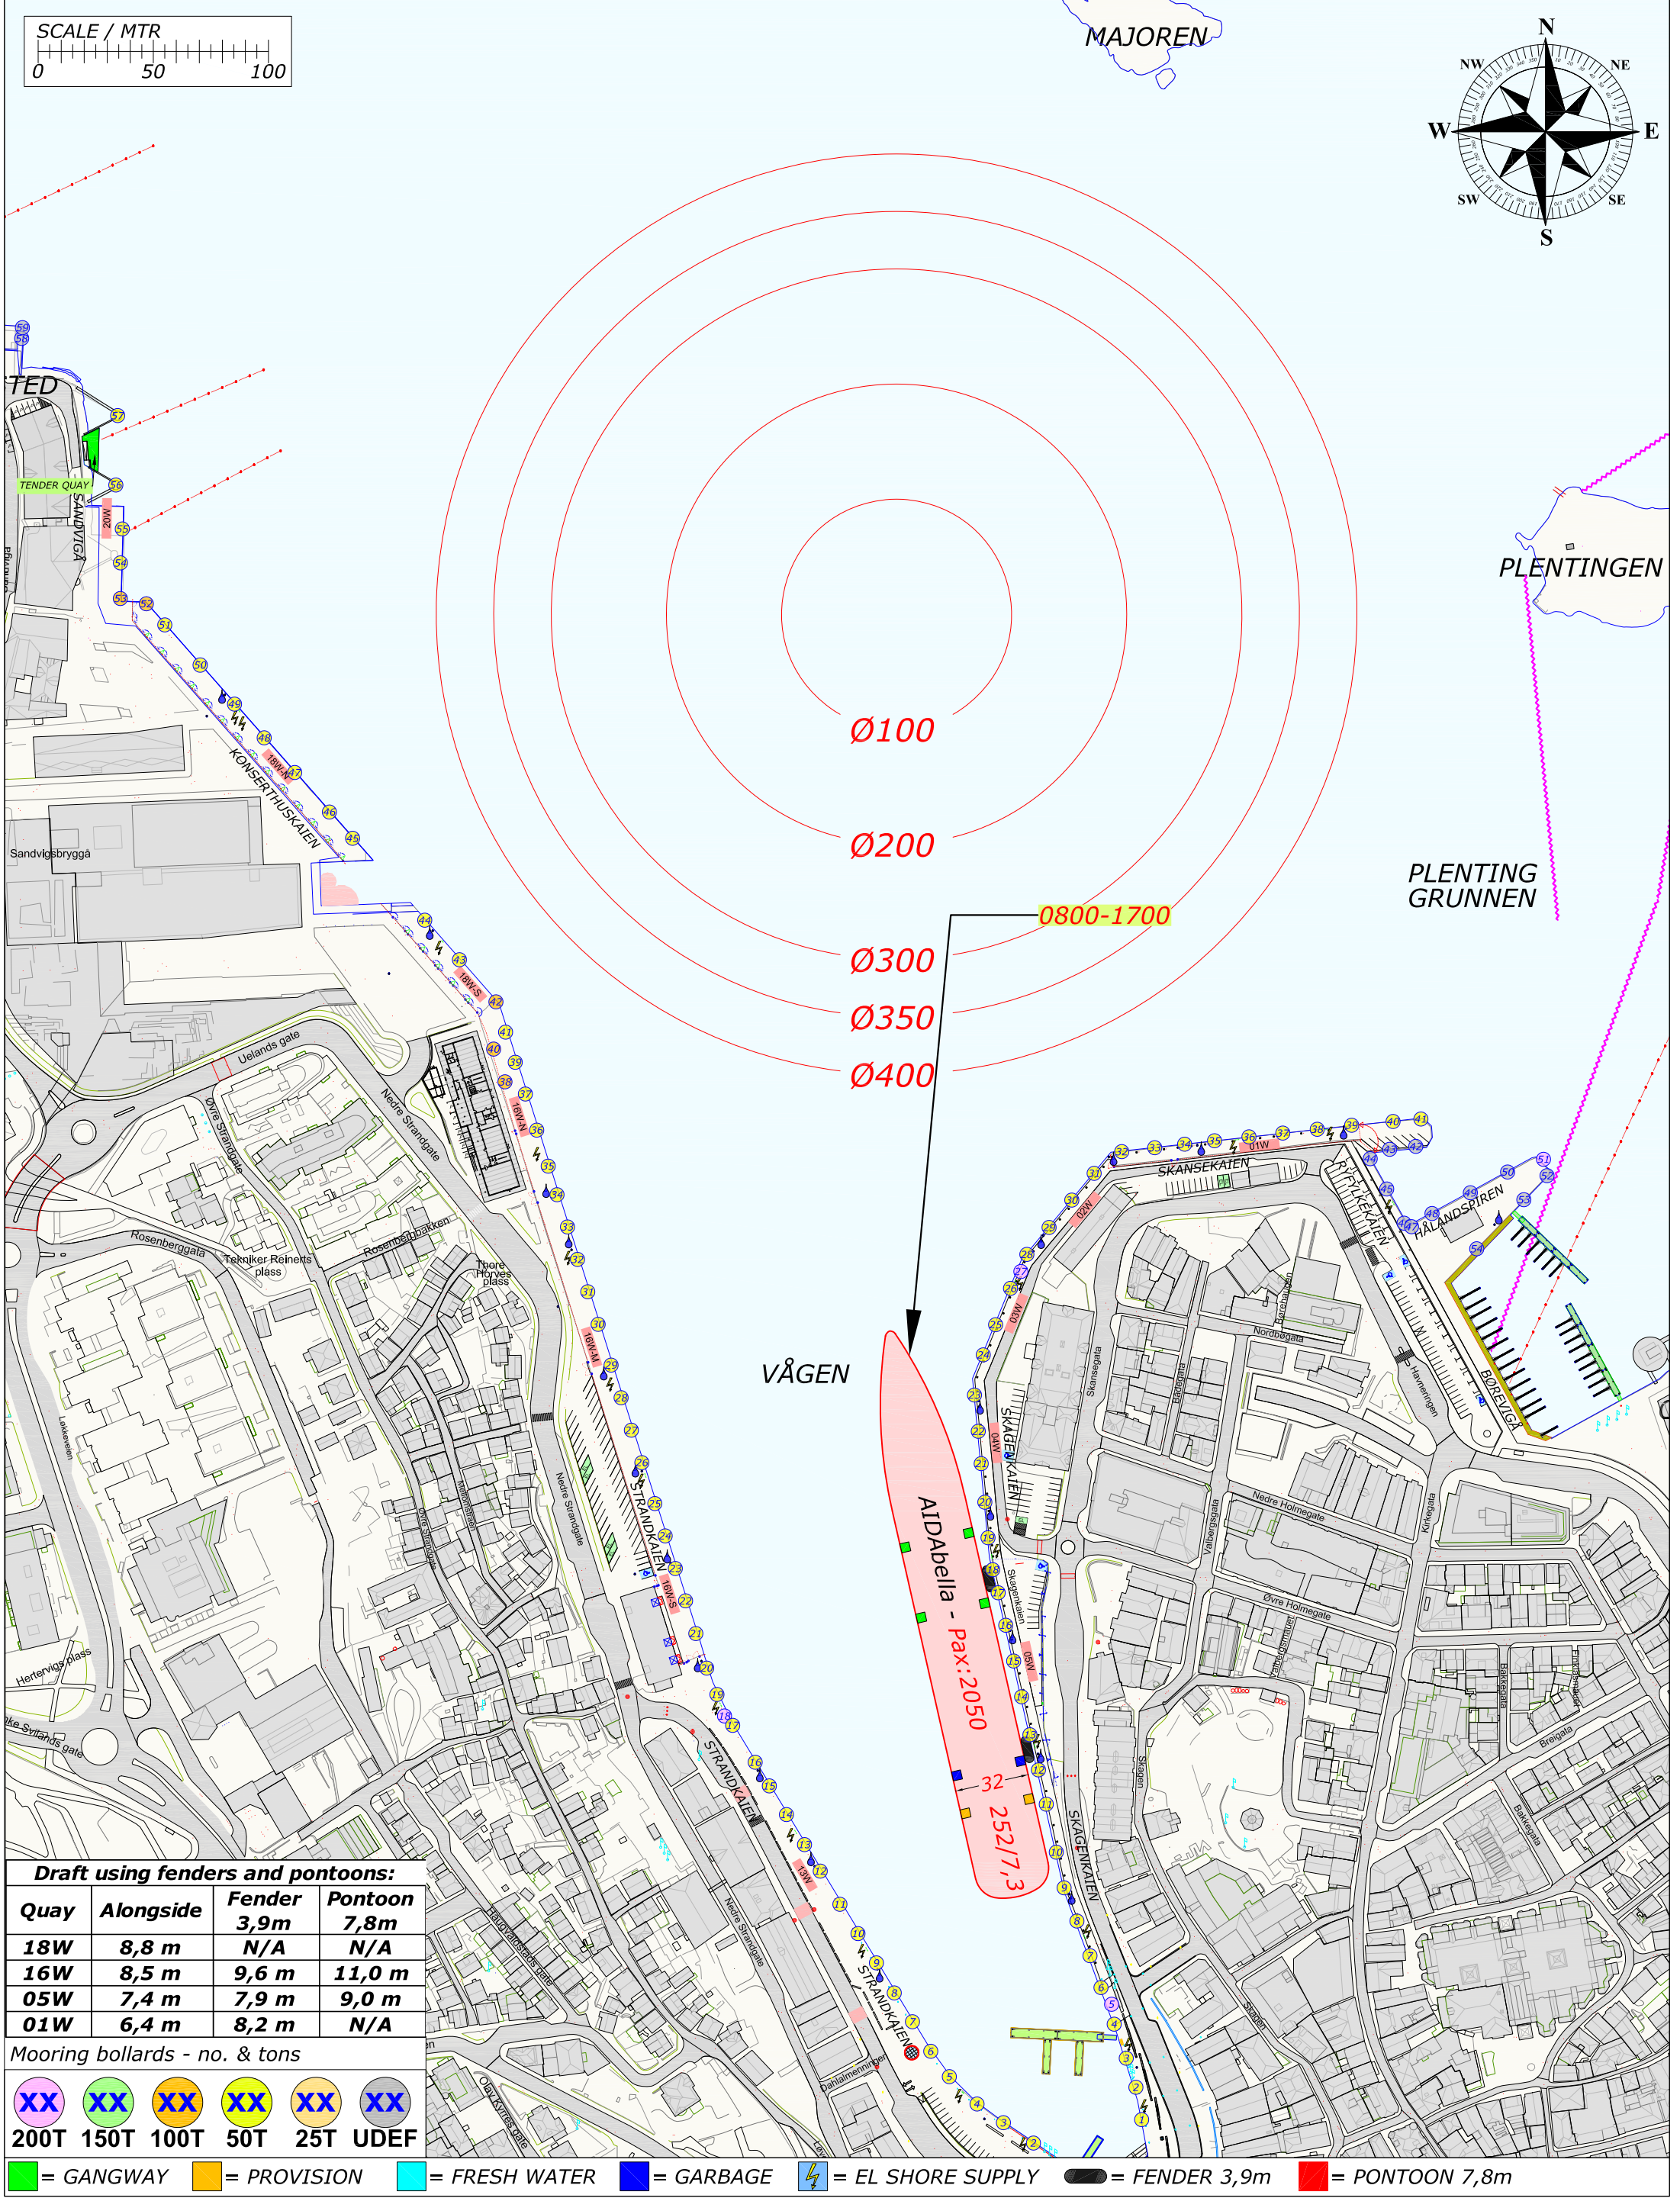

Draft using fenders and pontoons:			
Quay	Alongside	Fender 3,9m	Pontoon 7,8m
18W	8,8 m	N/A	N/A
16W	8,5 m	9,6 m	11,0 m
05W	7,4 m	7,9 m	9,0 m
01W	6,4 m	8,2 m	N/A

Mooring bollards - no. & tons

 **200T**

 **150T**

 **100T**

 **50T**

 **25T**

 **UDEP**

 = GANGWAY

 = PROVISION

 = FRESH WATER

 = GARBAGE

 = EL SHORE SUPPLY

 = FENDER 3,9m

 = PONTOON 7,8m

Rev.	Date	Text		Sign	
Drawn by R.KARLSEN		Approved by - date		Filename STAVANGER_HAVN.DWG	Date 0
 Rutek AS - Selaskjervegen 11 - 4055 Sola		Title PORT OF STAVANGER BERTHING SKETCH		Scale 1:2500	
		Customer Stavangerregionen Havnedrift AS		Drawing no. Size A3 1/1	


BERTHING SKETCH PORT OF STAVANGER

WEDNESDAY 25. AUGUST 2021



STAVANGER REGIONEN
Havnedrift AS

REV.NR. 07 - 30.06.2021

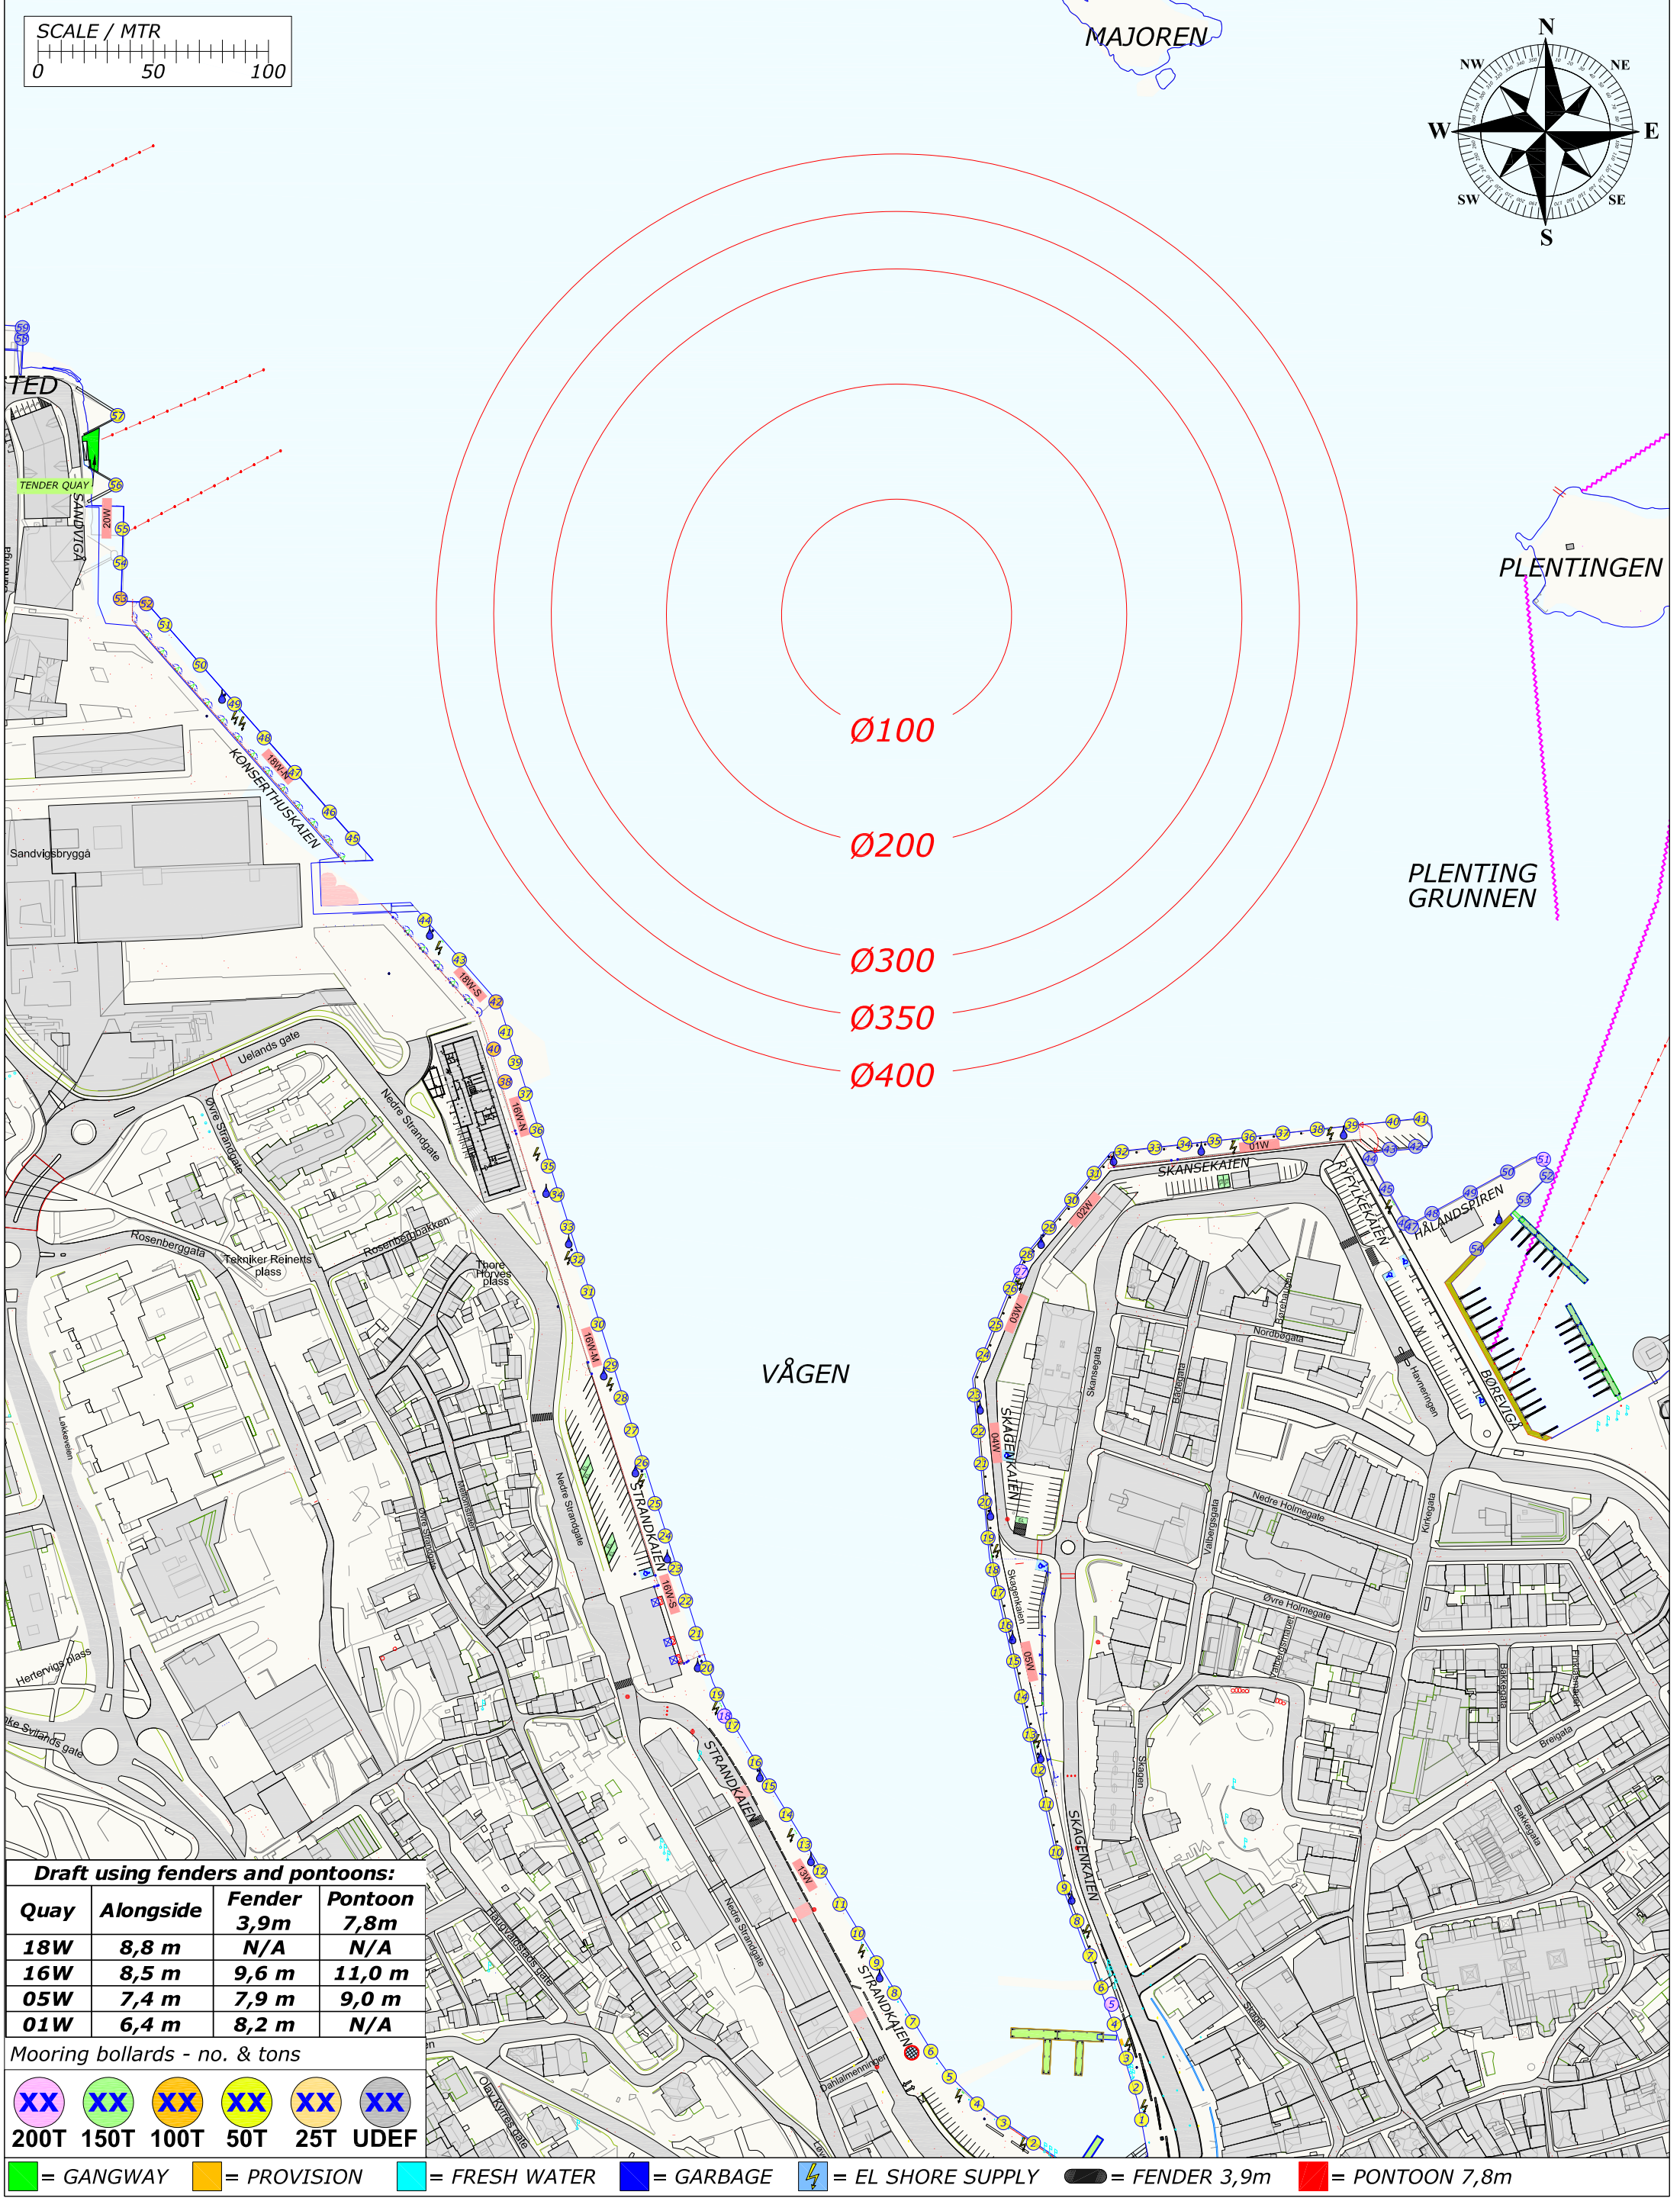

Draft using fenders and pontoons:			
Quay	Alongside	Fender 3,9m	Pontoon 7,8m
18W	8,8 m	N/A	N/A
16W	8,5 m	9,6 m	11,0 m
05W	7,4 m	7,9 m	9,0 m
01W	6,4 m	8,2 m	N/A

Mooring bollards - no. & tons

					
200T	150T	100T	50T	25T	UDEP

 = GANGWAY  = PROVISION  = FRESH WATER  = GARBAGE  = EL SHORE SUPPLY  = FENDER 3,9m  = PONTOON 7,8m

SCALE / MTR

0 50 100

Draft using fenders and pontoons:

Quay	Alongside	Fender 3,9m	Pontoon 7,8m
18W	8,8 m	N/A	N/A
16W	8,5 m	9,6 m	11,0 m
05W	7,4 m	7,9 m	9,0 m
01W	6,4 m	8,2 m	N/A



Mooring bollards - no. & tons

XX	XX	XX	XX	XX	XX
200T	150T	100T	50T	25T	UDEF

Legend:

- = GANGWAY
- = PROVISION
- = FRESH WATER
- = GARBAGE

REV.NR. 09 - 13.07.2021

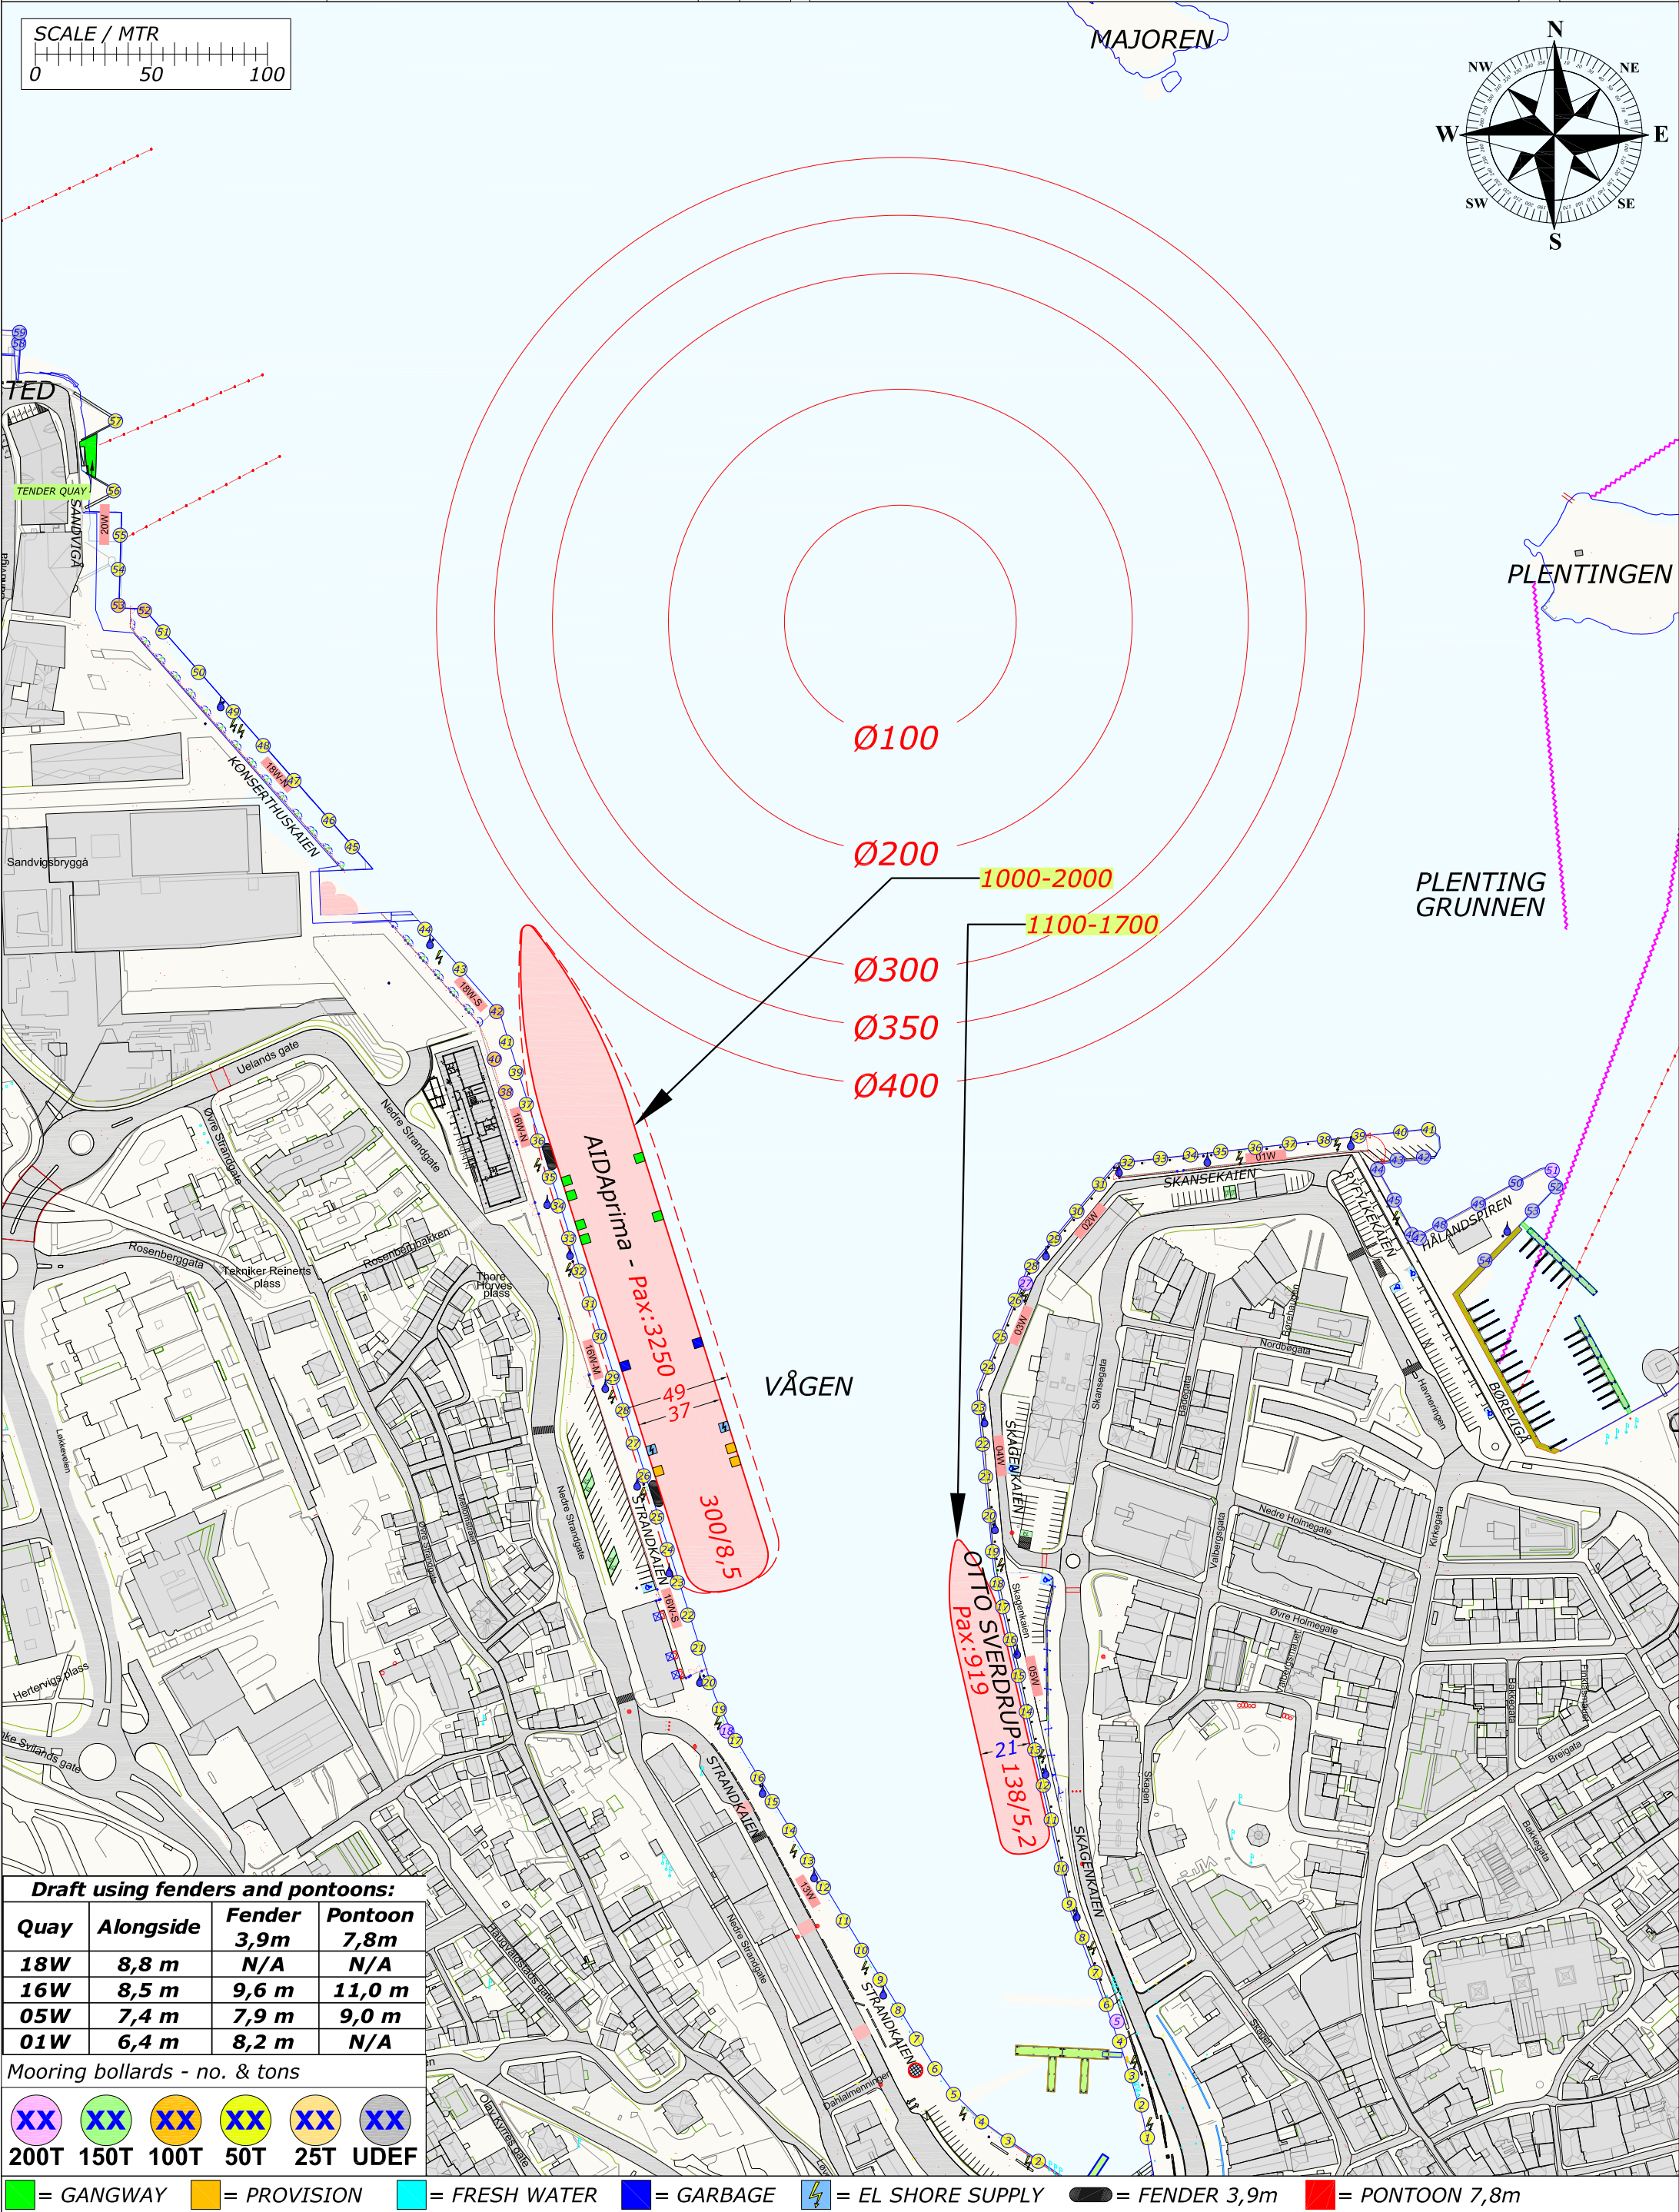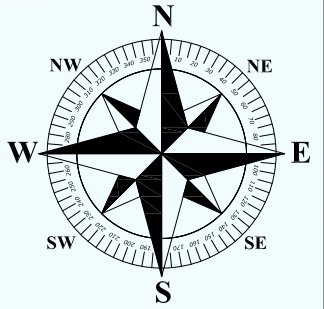

Rev.	Date	Text		Sign	
Drawn by R.KARLSEN		Approved by - date		Filename STAVANGER_HAVN.DWG	Date 0
 Rutek AS - Selaskjervegen 11 - 4055 Sola		Title PORT OF STAVANGER BERTHING SKETCH		Scale 1:2500	
		Customer Stavangerregionen Havnedrift AS		Drawing no. Size A3 1/1	


BERTHING SKETCH PORT OF STAVANGER

FRIDAY 27. AUGUST 2021



STAVANGER
REGIONEN
Havnedrift AS

REV.NR. 04 - 17.06.2021

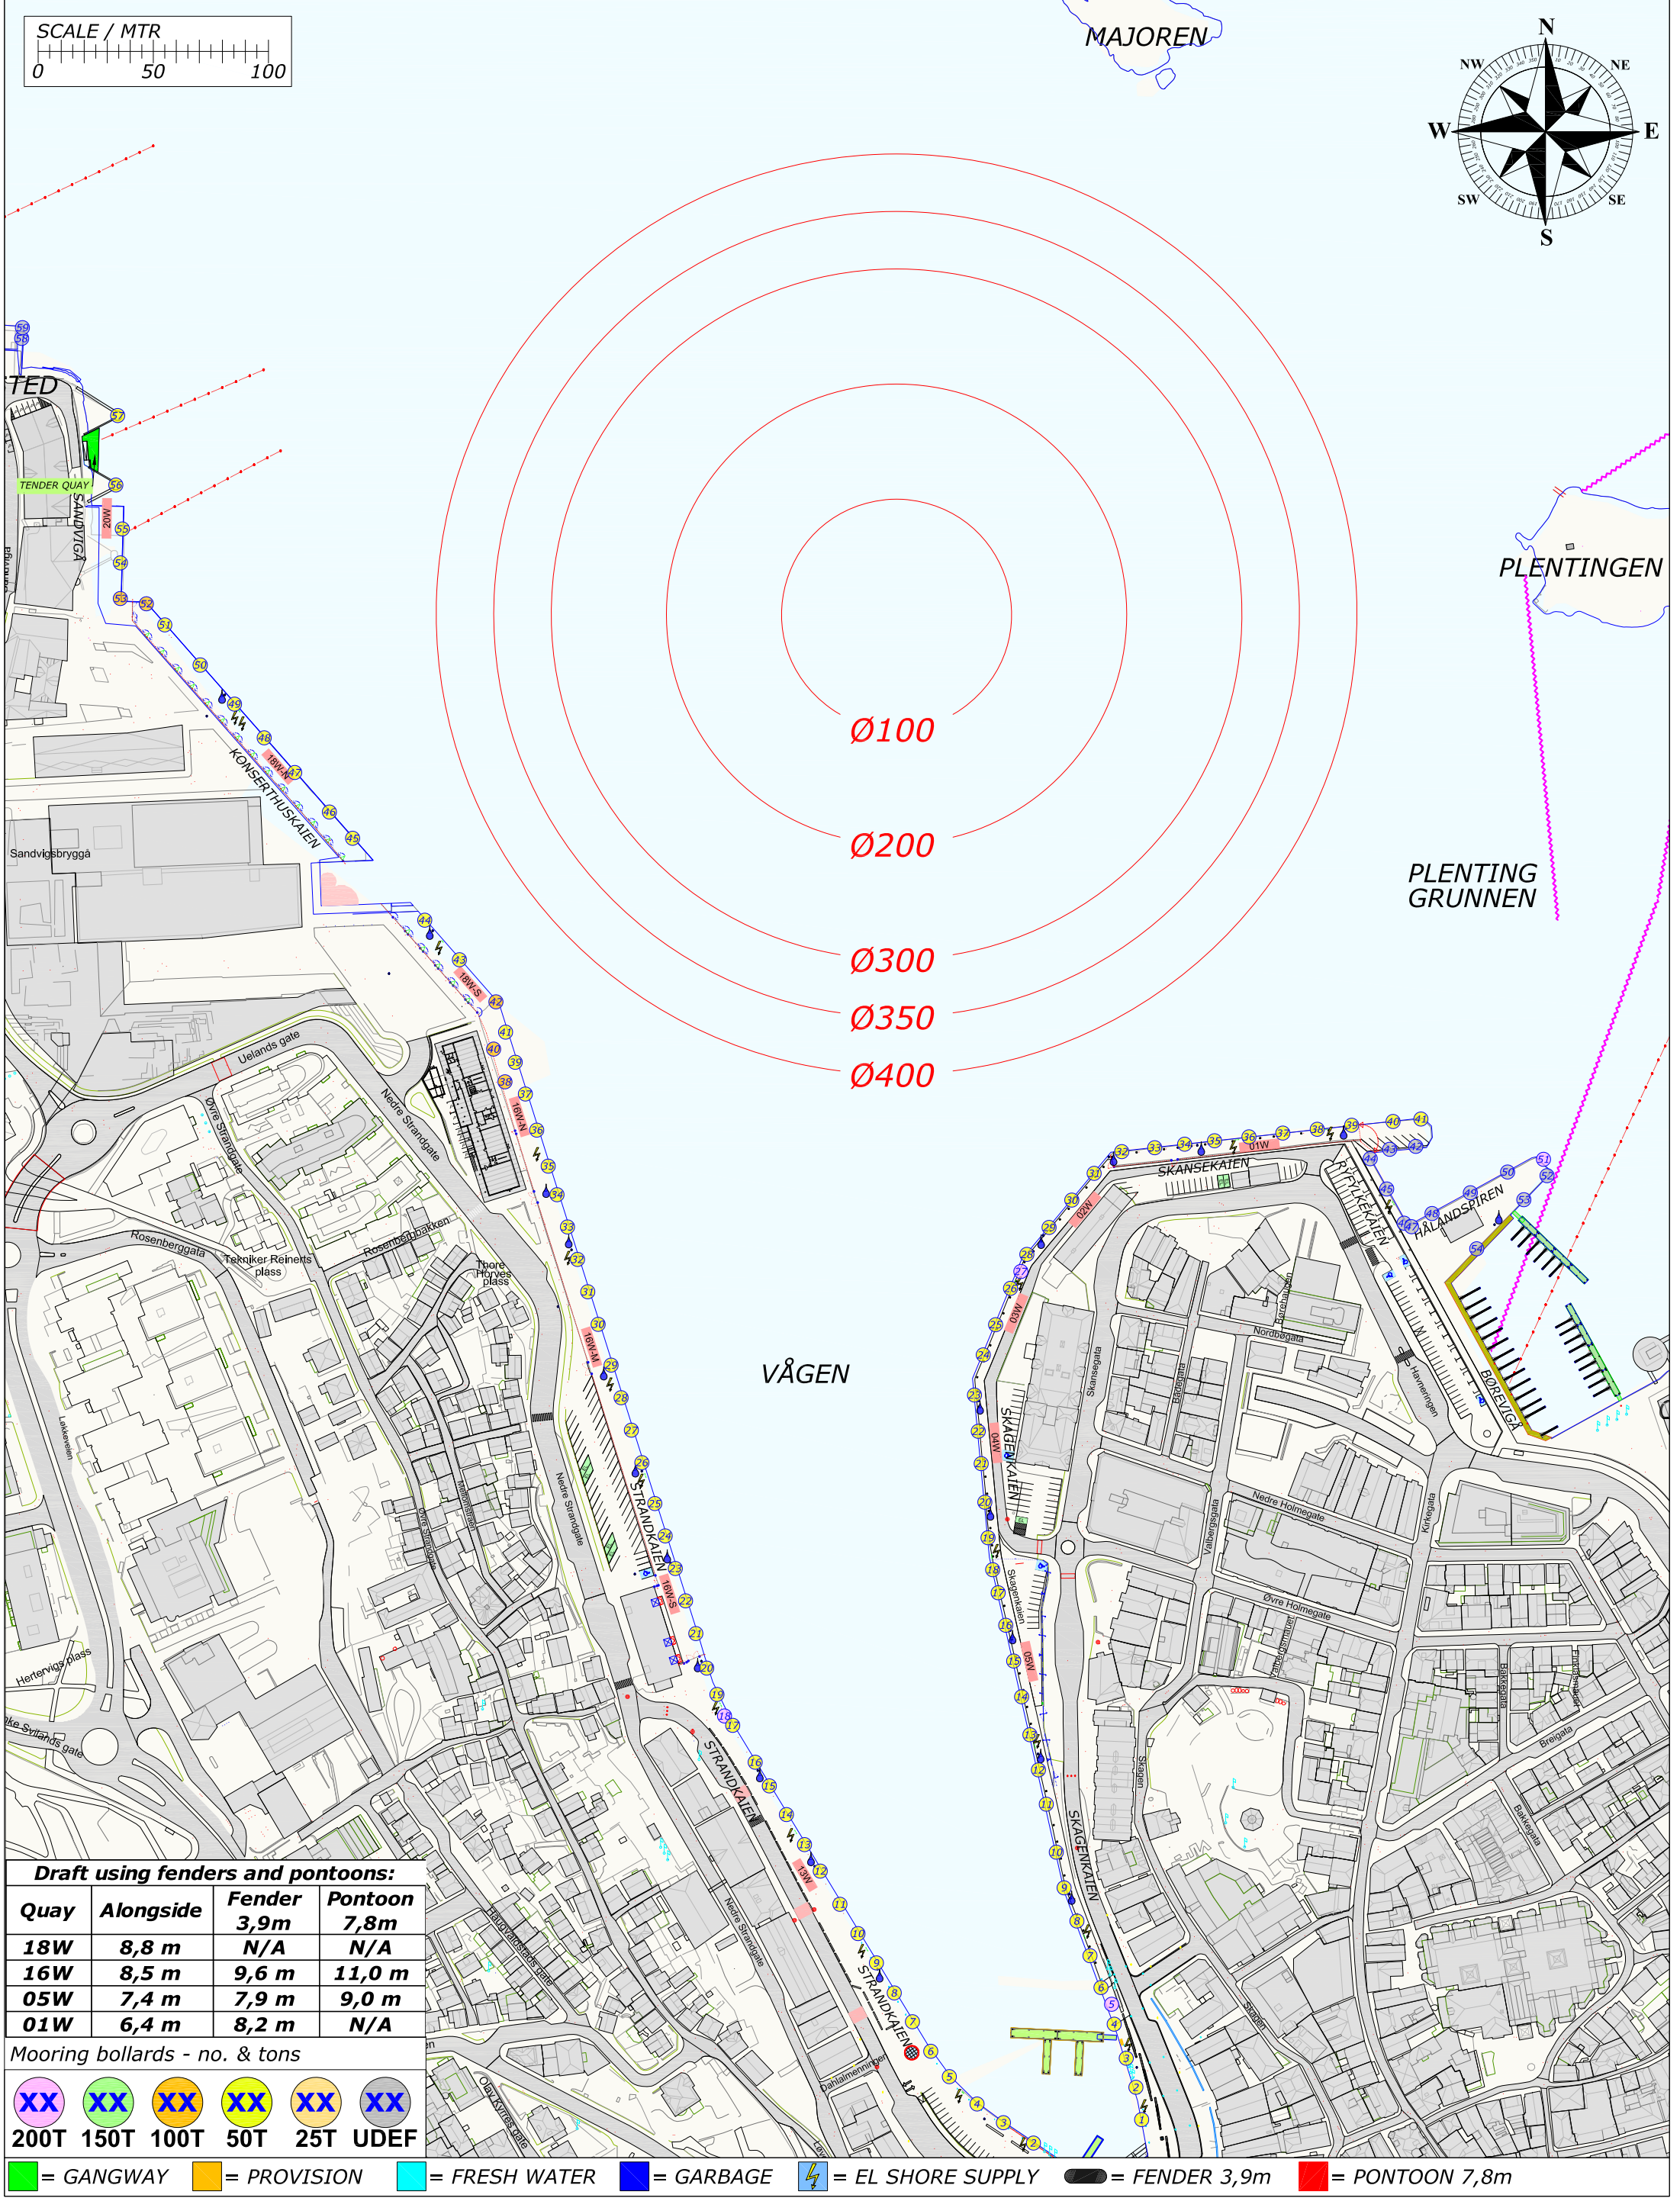

Draft using fenders and pontoons:			
Quay	Alongside	Fender 3,9m	Pontoon 7,8m
18W	8,8 m	N/A	N/A
16W	8,5 m	9,6 m	11,0 m
05W	7,4 m	7,9 m	9,0 m
01W	6,4 m	8,2 m	N/A

Mooring bollards - no. & tons

200T	150T	100T	50T	25T	UDEF

= GANGWAY = PROVISION = FRESH WATER = GARBAGE = EL SHORE SUPPLY = FENDER 3,9m = PONTOON 7,8m

Draft using fenders and pontoons:


Quay	Alongside	Fender 3,9m	Pontoon 7,8m
18W	8,8 m	N/A	N/A
16W	8,5 m	9,6 m	11,0 m
05W	7,4 m	7,9 m	9,0 m
01W	6,4 m	8,2 m	N/A

Mooring bollards - no. & tons

Bollard Type	No.	Tons
XX	200T	150T
XX	100T	50T
XX	25T	UDEP

Legend:

- = GANGWAY
- = PROVISION
- = FRESH WATER
- = GARBAGE



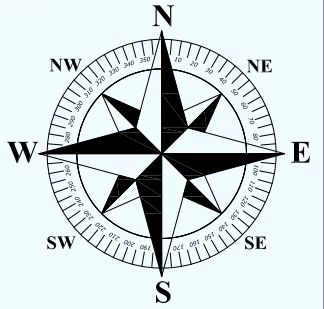


Rev.	Date	Text		Sign	
Drawn by R.KARLSEN		Approved by - date		Filename STAVANGER_HAVN.DWG	Date 0
RUTEK		Title PORT OF STAVANGER BERTHING SKETCH		Scale 1:2500	
Rutek AS - Selaskjervegen 11 - 4055 Sola		Customer Stavangerregionen Havnedrift AS		Size A3	Sheet 1/1

BERTHING SKETCH PORT OF STAVANGER
SUNDAY 29. AUGUST 2021



REV.NR. 05 - 24.06.2021

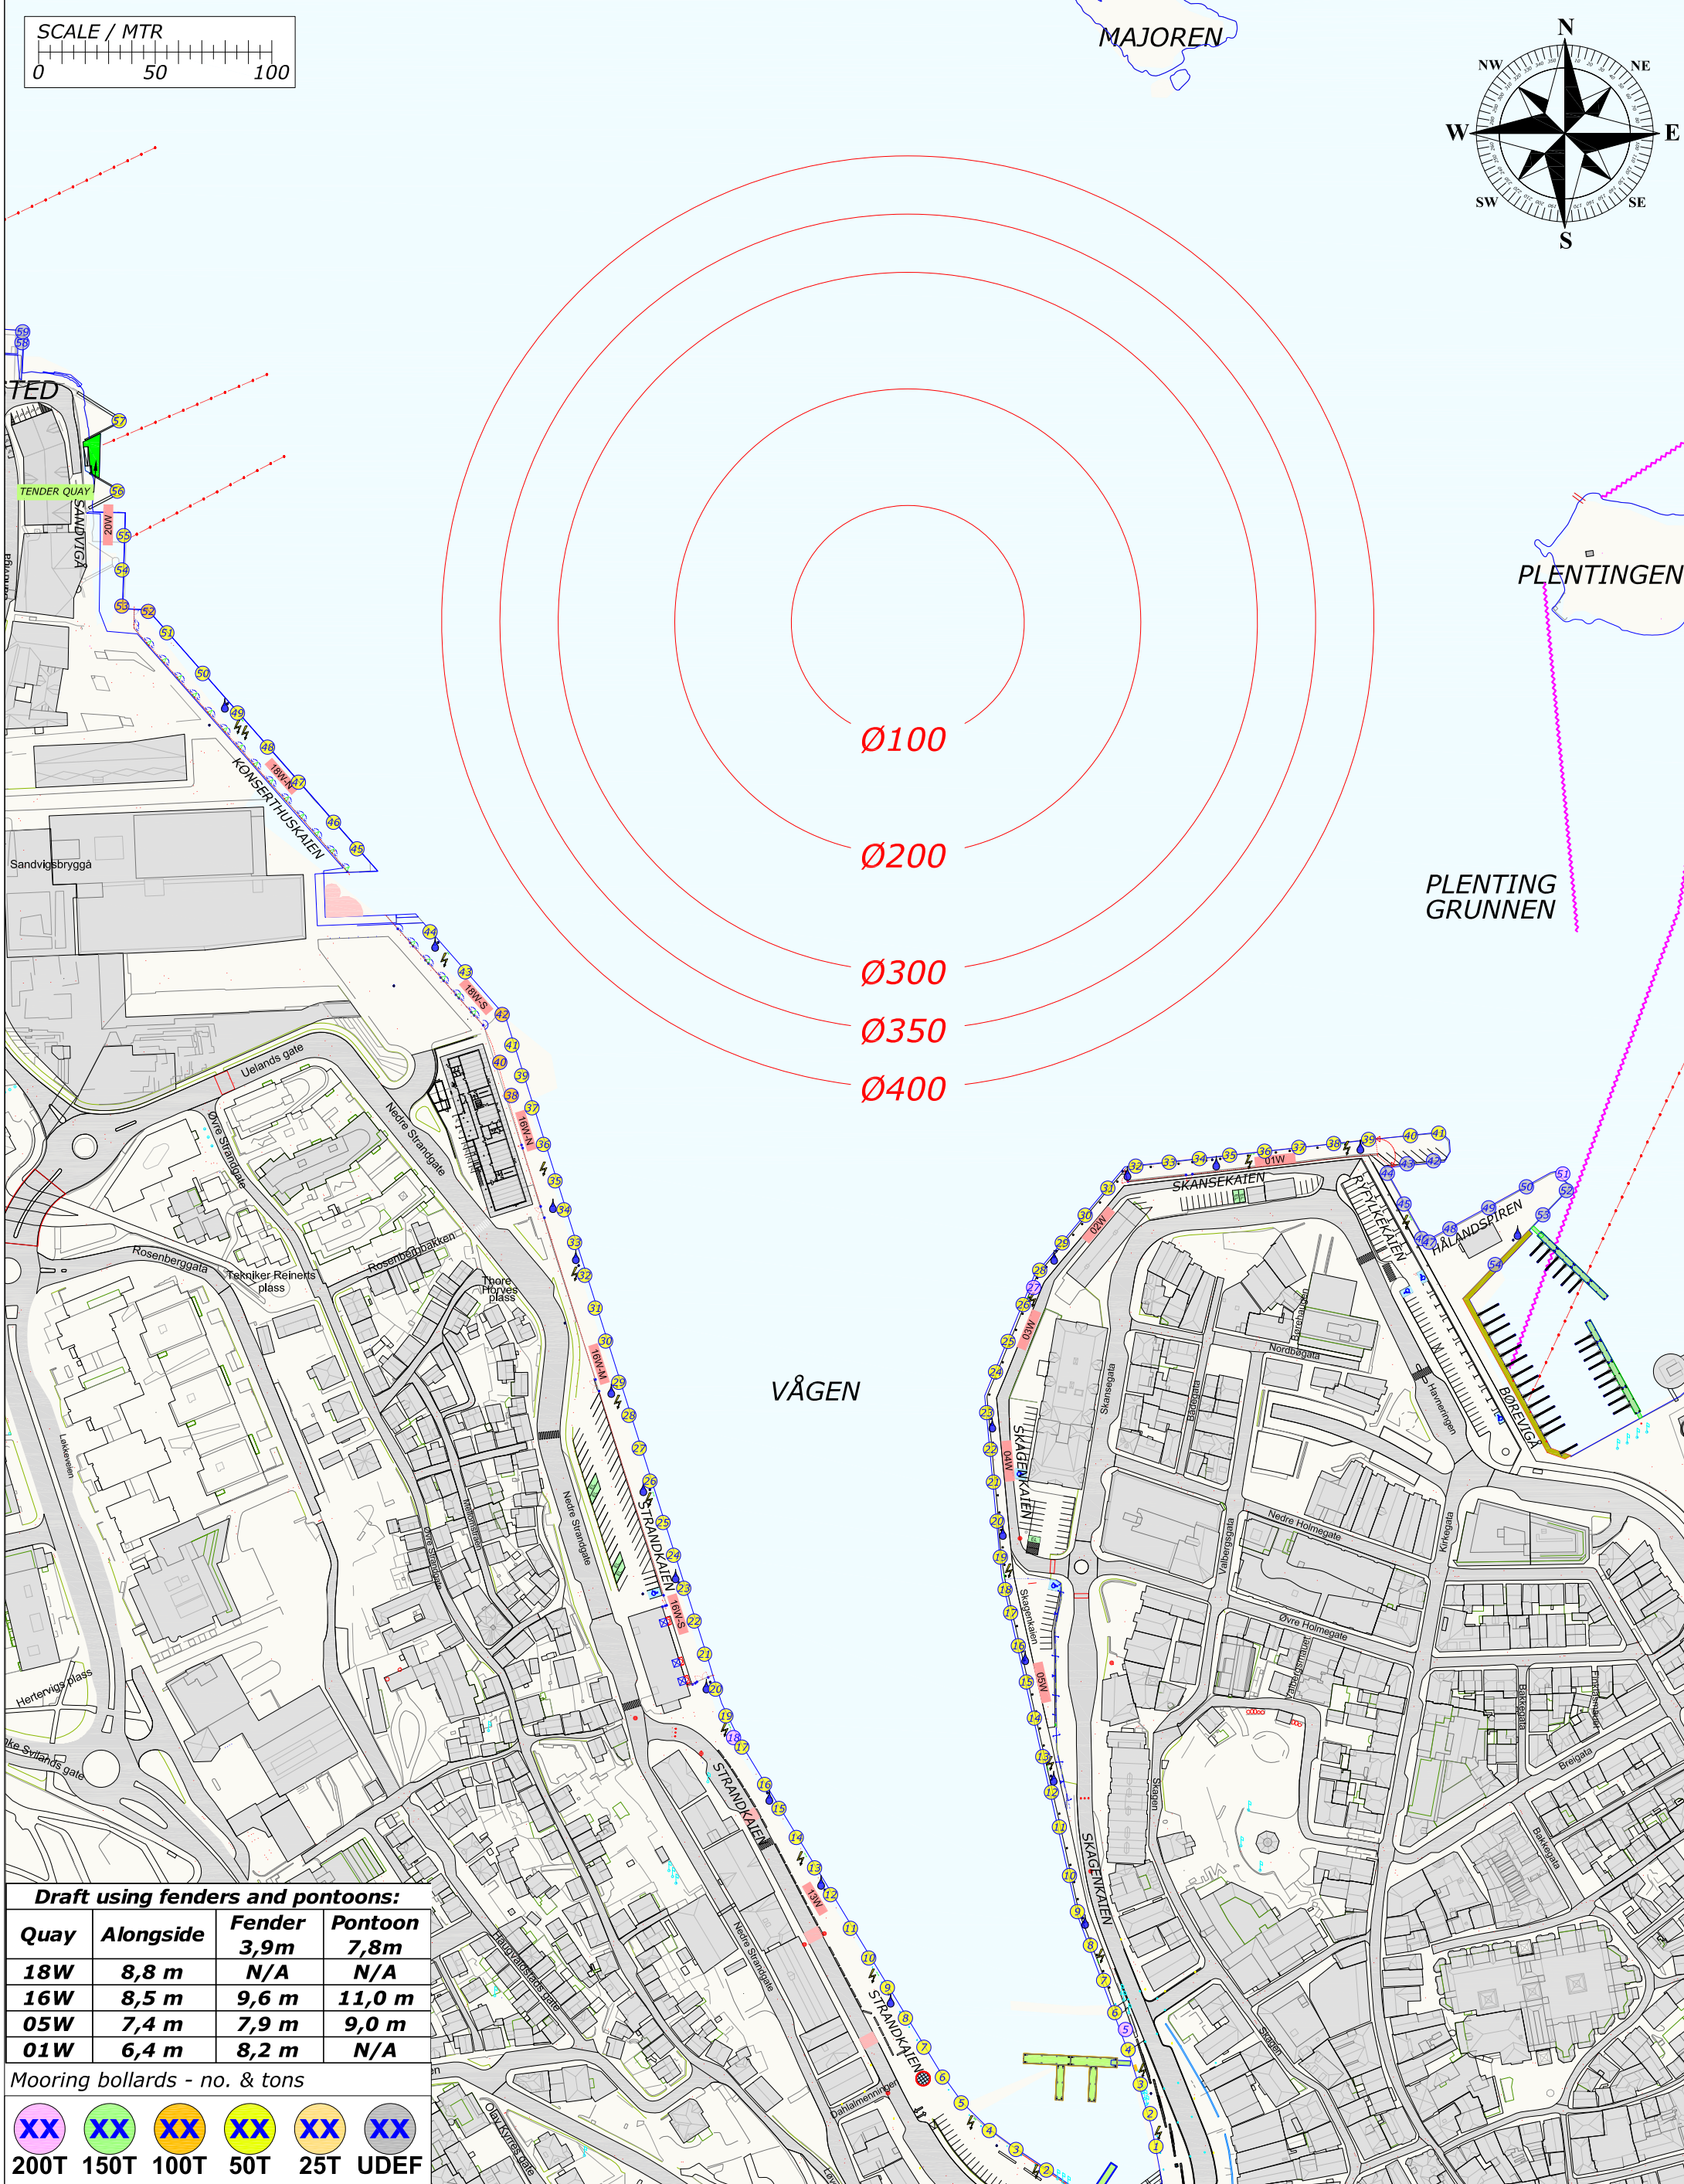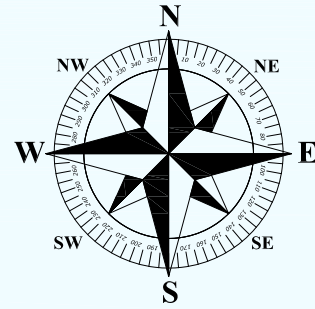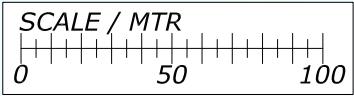

Draft using fenders and pontoons:			
Quay	Alongside	Fender 3,9m	Pontoon 7,8m
18W	8,8 m	N/A	N/A
16W	8,5 m	9,6 m	11,0 m
05W	7,4 m	7,9 m	9,0 m
01W	6,4 m	8,2 m	N/A

Mooring bollards - no. & tons

XX	XX	XX	XX	XX	XX
200T	150T	100T	50T	25T	UDEF




Legend:
[Green] = GANGWAY
[Orange] = PROVISION
[Cyan] = FRESH WATER
[Blue] = GARBAGE
[Lightning Bolt] = EL SHORE SUPPLY
[Black] = FENDER 3,9m
[Red] = PONTOON 7,8m

Rev.	Date	Text		Sign	
Drawn by R.KARLSEN		Approved by - date		Filename STAVANGER_HAVN.DWG	Date 0
 Rutek AS - Selaskjervegen 11 - 4055 Sola		Title PORT OF STAVANGER BERTHING SKETCH		Scale 1:2500	
		Customer Stavangerregionen Havnedrift AS		Drawing no. Size A3 1/1	

BERTHING SKETCH PORT OF STAVANGER
MONDAY 30. AUGUST 2021



REV.NR. 03 - 05.04.2021

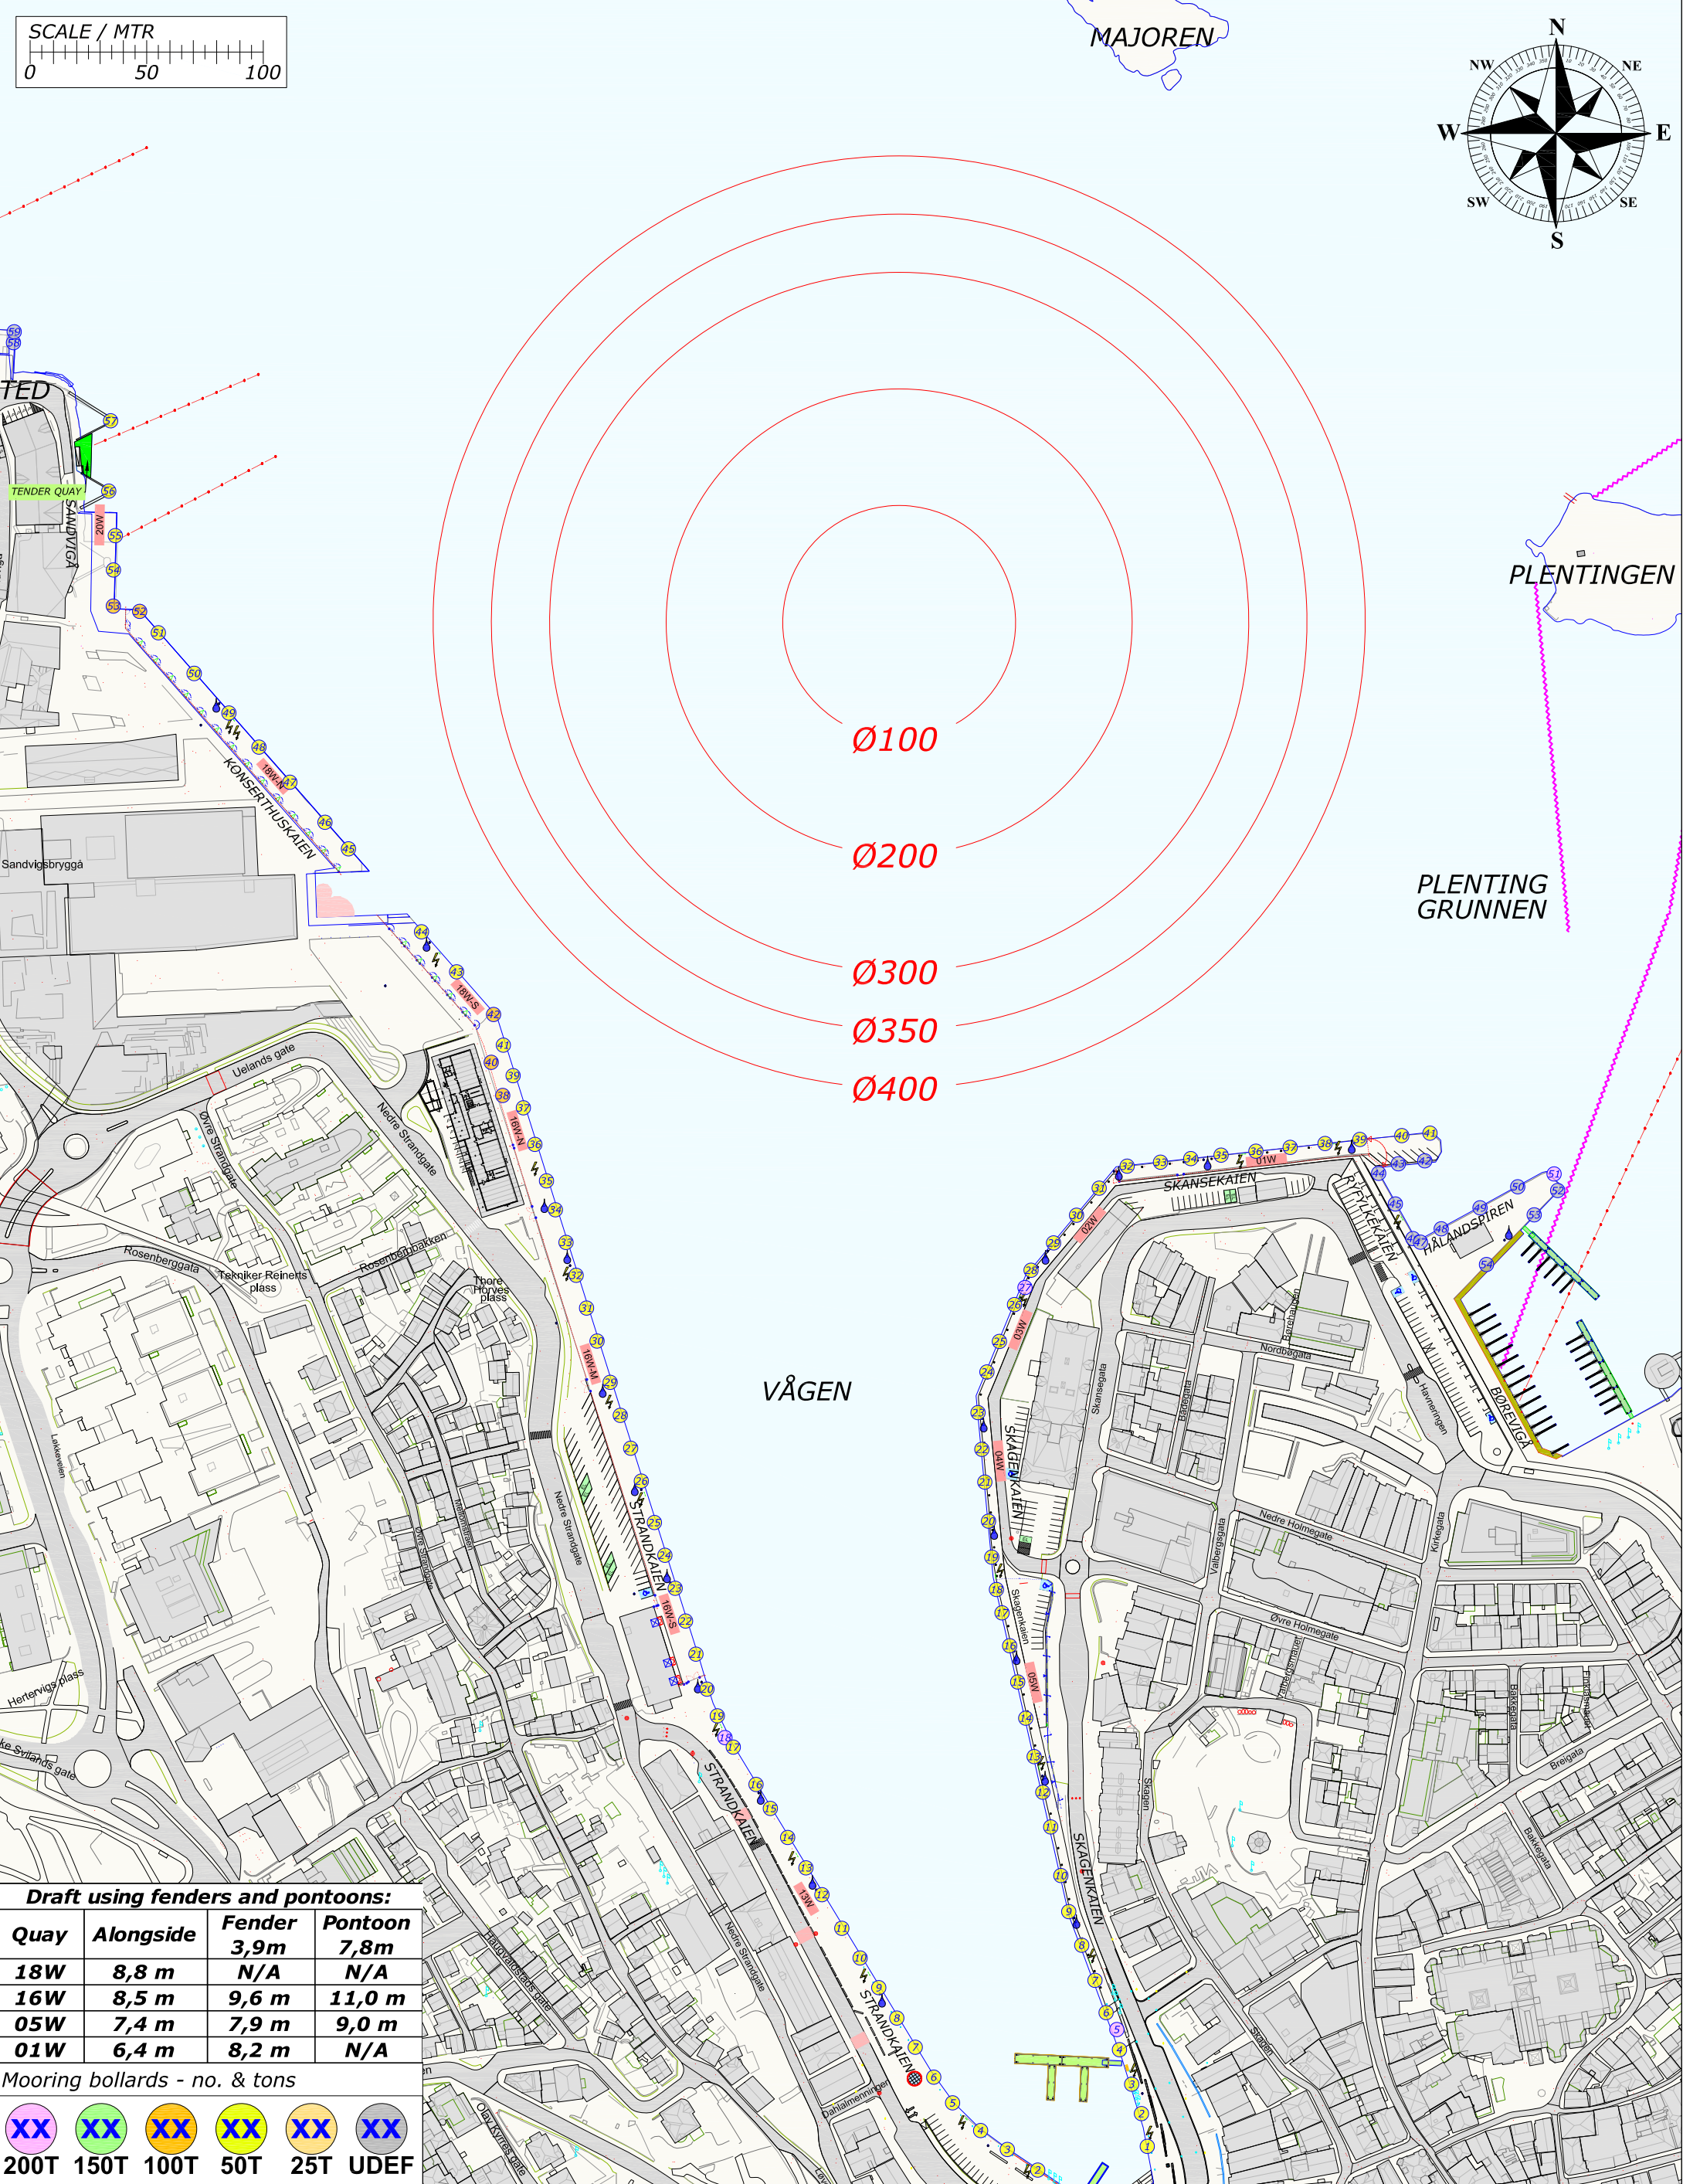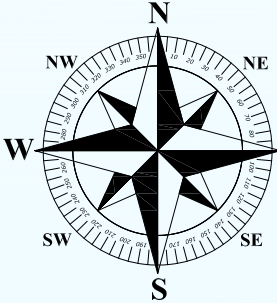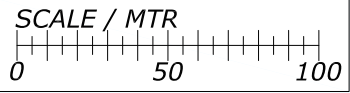

Draft using fenders and pontoons:

Quay	Alongside	Fender 3,9m	Pontoon 7,8m
18W	8,8 m	N/A	N/A
16W	8,5 m	9,6 m	11,0 m
05W	7,4 m	7,9 m	9,0 m
01W	6,4 m	8,2 m	N/A

Mooring bollards - no. & tons

XX	XX	XX	XX	XX	XX
200T	150T	100T	50T	25T	UDEF

Legend:
[Green] = GANGWAY
[Orange] = PROVISION
[Cyan] = FRESH WATER
[Blue] = GARBAGE
[Lightning Bolt] = EL SHORE SUPPLY
[Black] = FENDER 3,9m
[Red] = PONTOON 7,8m

Rev.	Date	Text		Sign	
Drawn by R.KARLSEN		Approved by - date		Filename STAVANGER_HAVN.DWG	Date 0
 Rutek AS - Selaskjervegen 11 - 4055 Sola		Title PORT OF STAVANGER BERTHING SKETCH		Scale 1:2500	
		Customer Stavangerregionen Havnedrift AS		Drawing no. Size A3 Sheet 1/1	

