

SCALE / MTR

0 50 100

TENDER QUAY

SANDVIGA

Sandvigsbryggå

KONSERTHUSKAIEN

Uelands gate

Øvre Strandgate

Rosenberggata

Tekniker Reinerts plass

Rosenbergbakken

There Horvæs plass

Heltonstrøen

Øvre Strandgate

Neдре Strandgate

IONA - Pax: 6509

STRANDKAIEN

344/8,6

Hertervig's plass

Stokkaveien

Bronngata

Haugvaldstads Gate

Olav Kyrras Gate

Mooring bollards - no. & tons

XX	XX	XX	XX	XX	XX
200T	150T	100T	50T	25T	UDEF

= GANGWAY = PROVISION = FRESH WATER = GARBAGE

REV.NR. 03 - 02.05.2022



VÅGEN

 = GANGWAY
  = PROVISION
  = FRESH WATER
  = GARBAGE
  = EL SHORE SUPPLY
  = FENDER 3,9m
  = PONTOON 7,8m

Rev.	Date	Text			Sign
Drawn by R.KARLSEN		Approved by - date		Filename CRUISE-2022.DWG	Date 0
 Rutek AS - Seilaskjervegen 11 - 4055 Sola		Title PORT OF STAVANGER BERTHING SKETCH			Drawing no.
		Customer Stavangerregionen Havnedrift AS			Size A3
				Sheet 1/1	


BERTHING SKETCH PORT OF STAVANGER

TUESDAY 2. AUGUST 2022



STAVANGER REGIONEN
Havnedrift AS




REV.NR. 05 - 01.08.2022

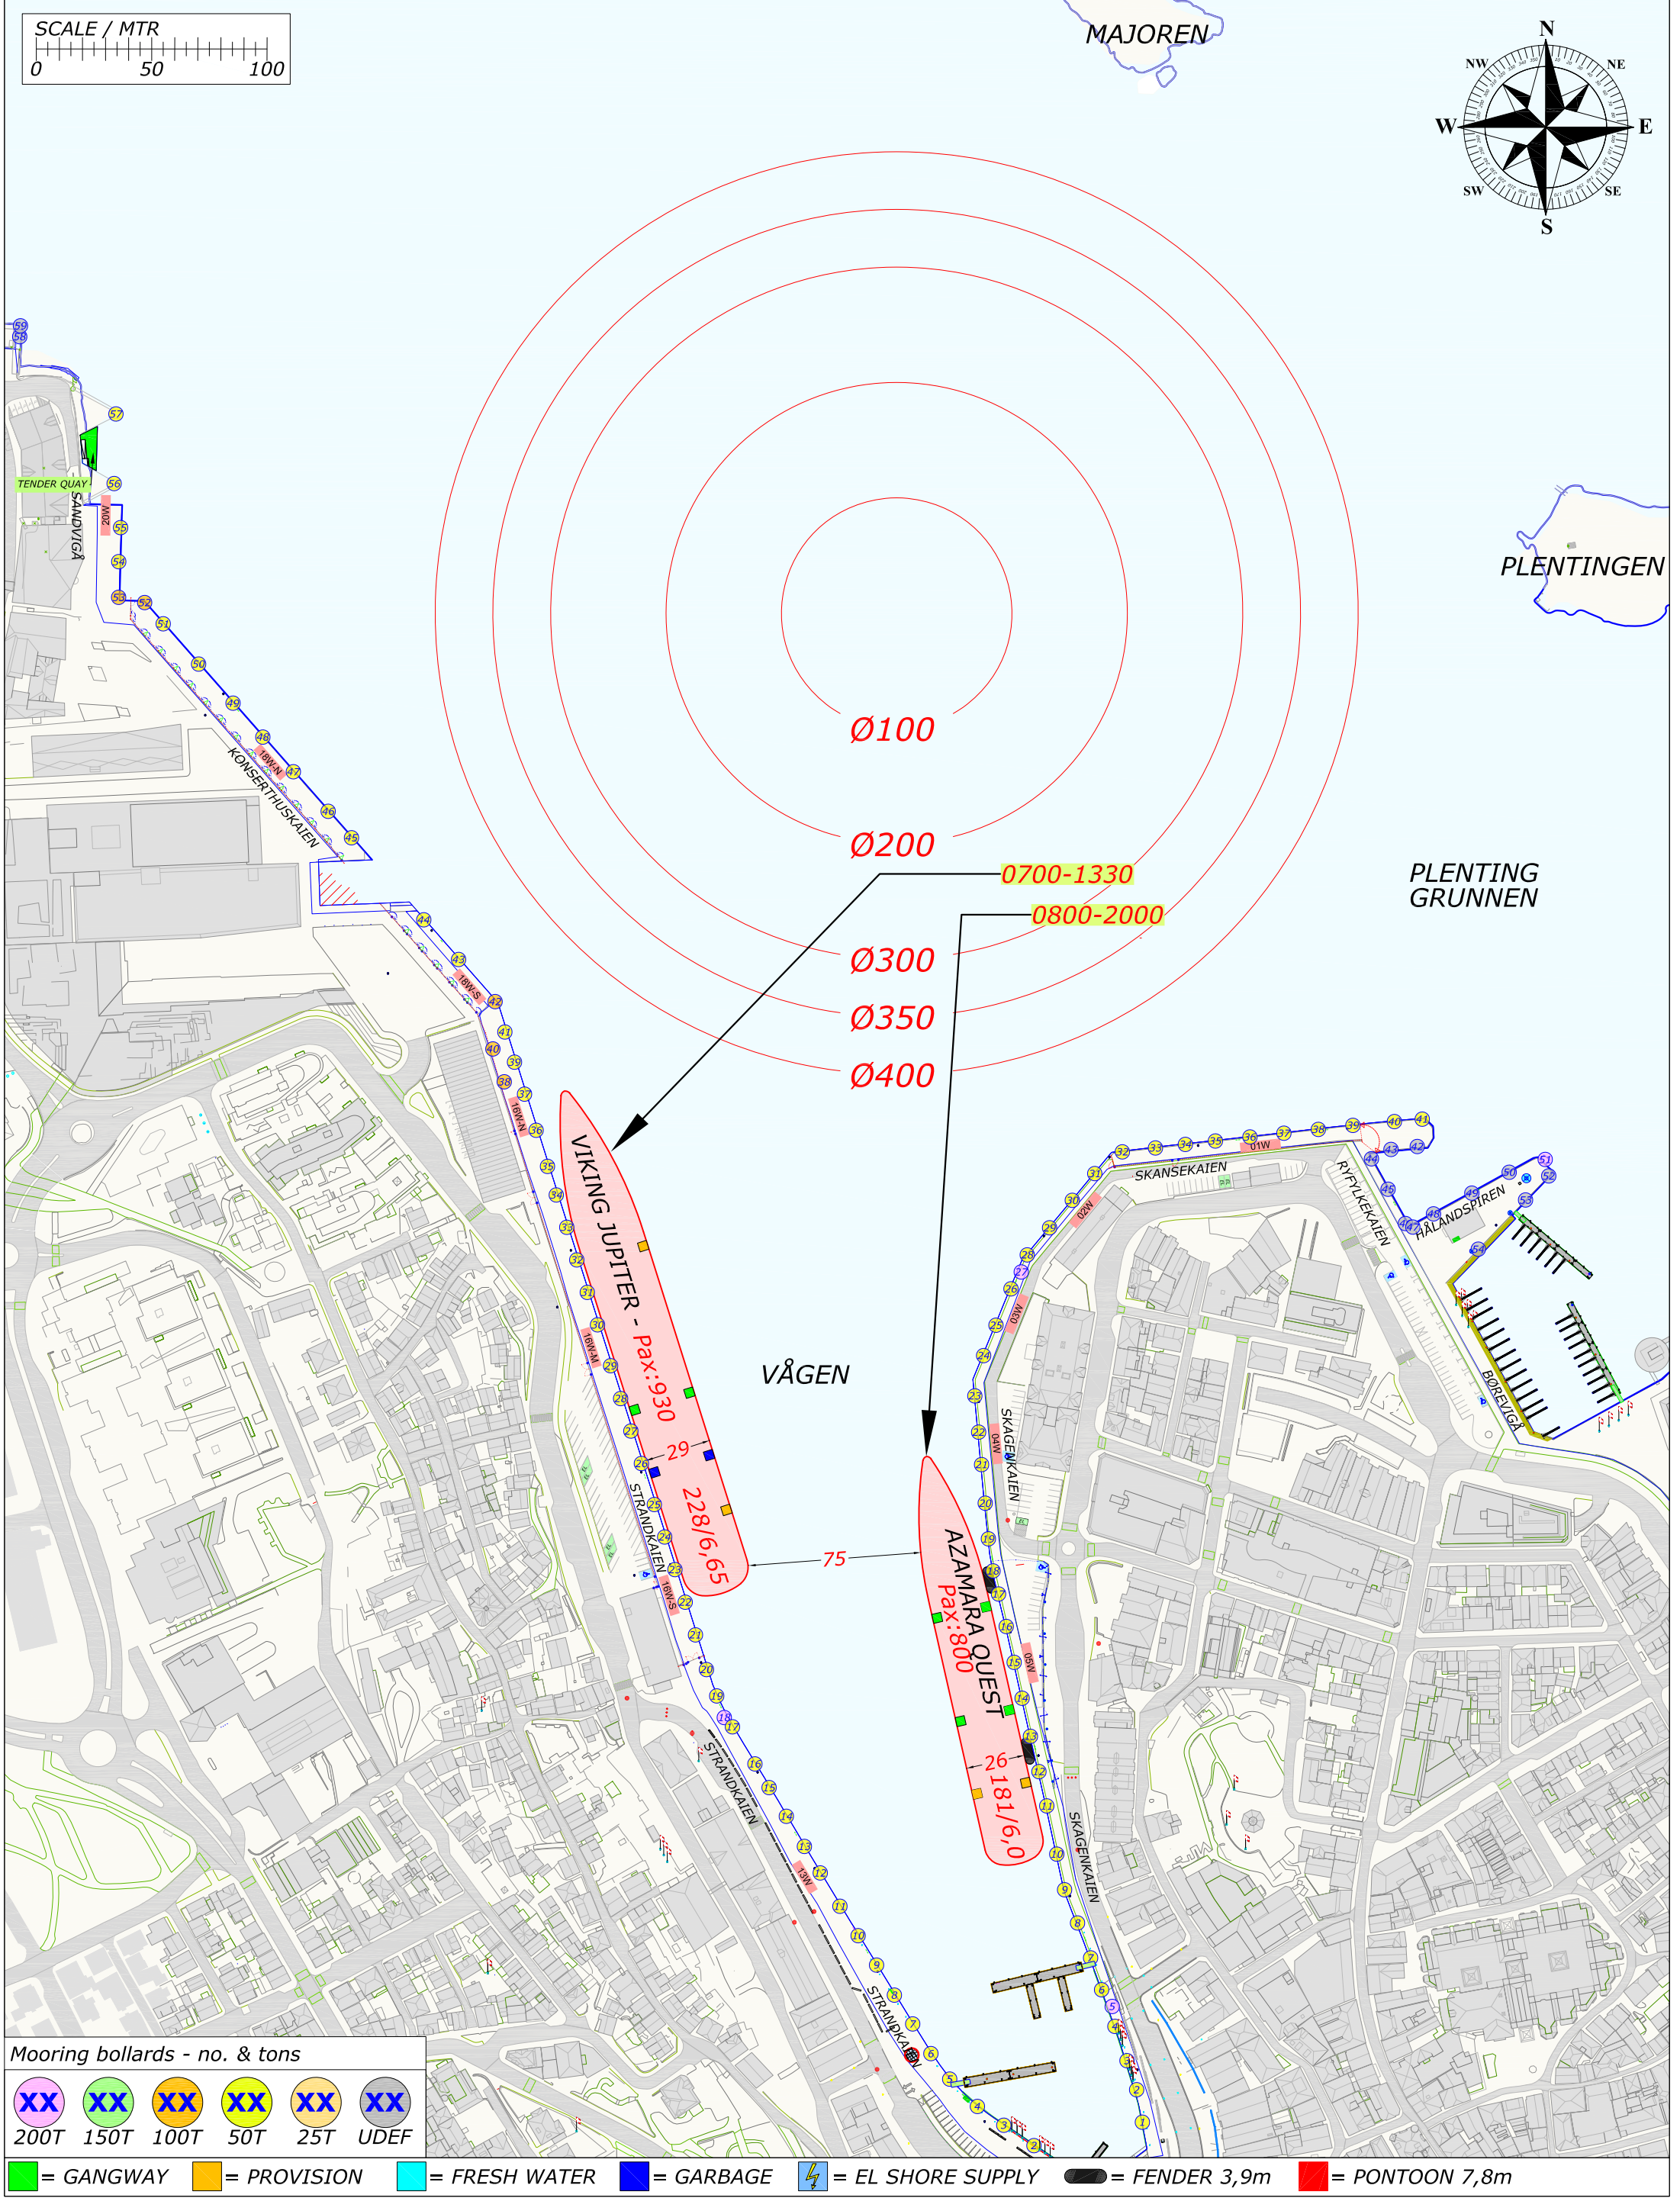

Rev.	Date	Text	Sign
Drawn by R.KARLSEN		Approved by - date	Filename CRUISE-2022.DWG
			Date 0
			Scale 1:2500
RUTEK Rutek AS - Seilaskjervegen 11 - 4055 Sola		Title PORT OF STAVANGER BERTHING SKETCH	
		Customer Stavangerregionen Havnedrift AS	Drawing no. Size A3 Sheet 1/1

BERTHING SKETCH PORT OF STAVANGER
WEDNESDAY 3. AUGUST 2022

REV.NR. 03 - 14.05.2022

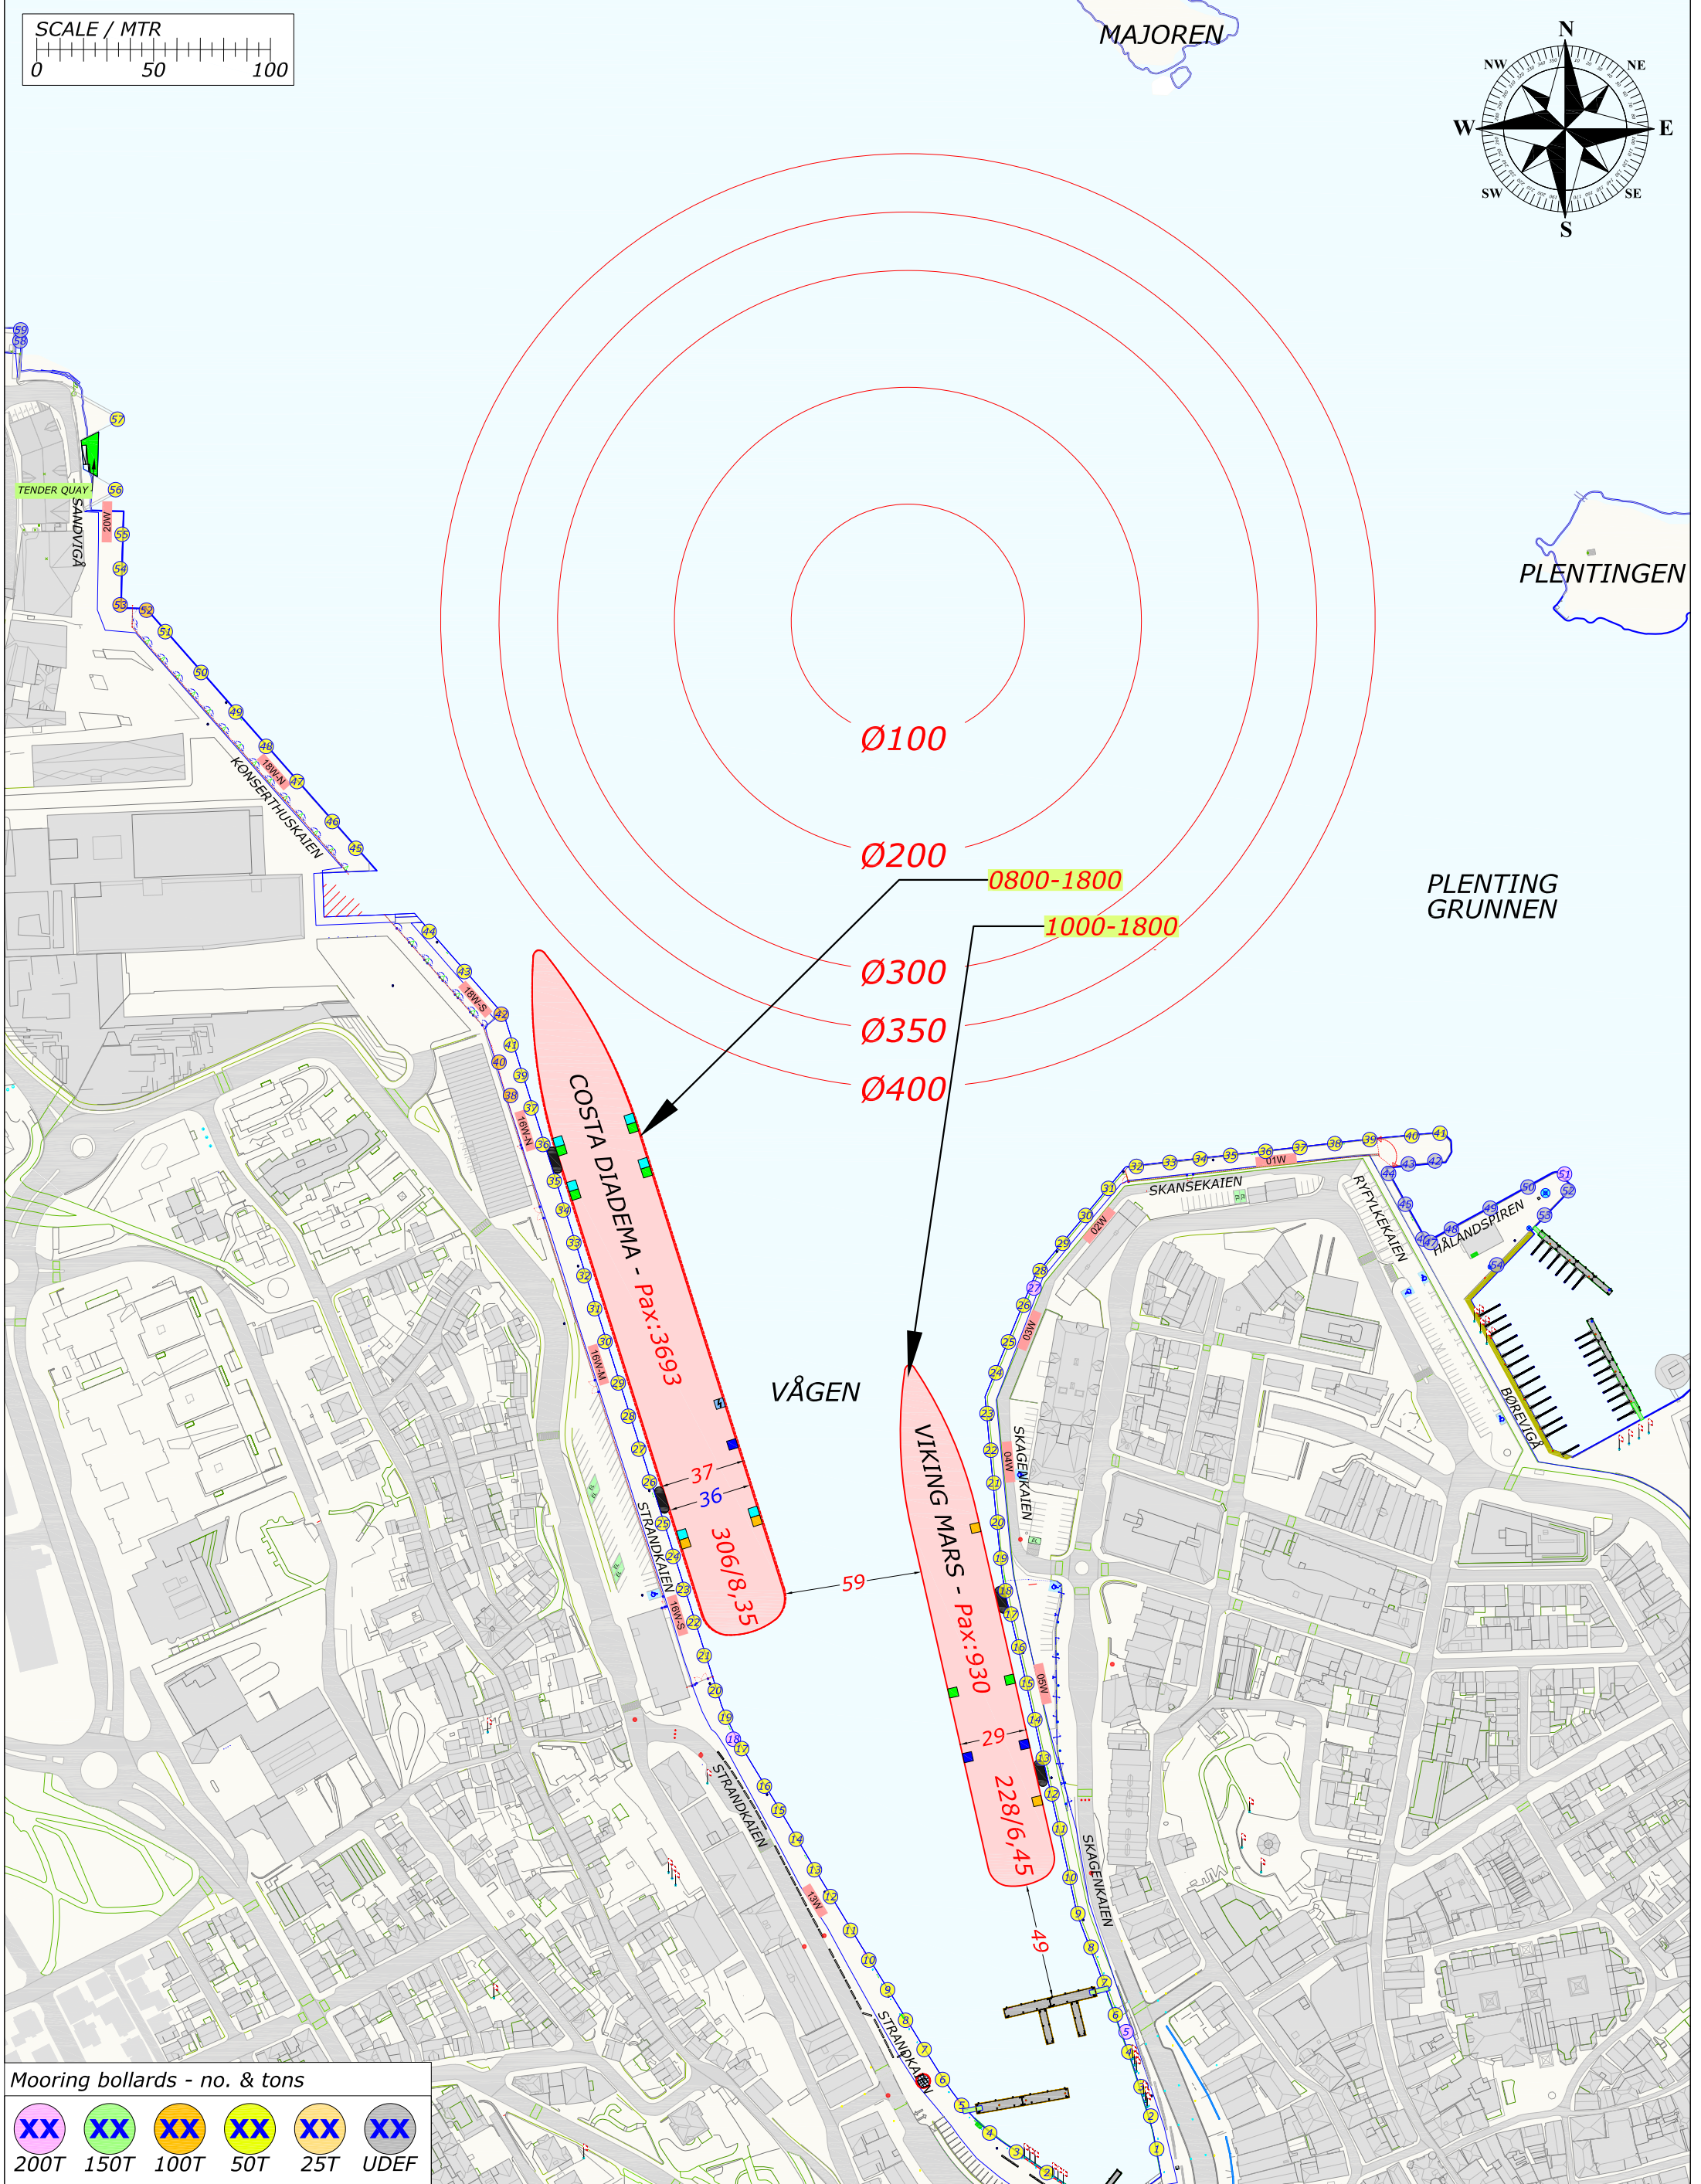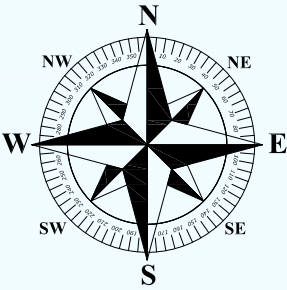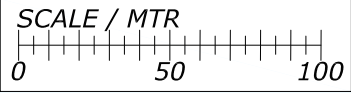

Rev.	Date	Text	Sign
Drawned by R.KARLSEN		Approved by - date	
Filename STAVANGER_HAVN.DWG		Date 0	Scale 1:2500
Title PORT OF STAVANGER BERTHING SKETCH		Drawing no.	
Customer Stavangerregionen Havnedrift AS		Size A3	Sheet 1/1

RUTEK

Rutek AS - Seilaskjervegen 11 - 4055 Sola


BERTHING SKETCH PORT OF STAVANGER

WEDNESDAY 3. AUGUST 2022

PORT OF STAVANGER
NORWAY

STAVANGER
REGIONEN
Havnedrift AS

REV.NR. 03 - 18.03.2022



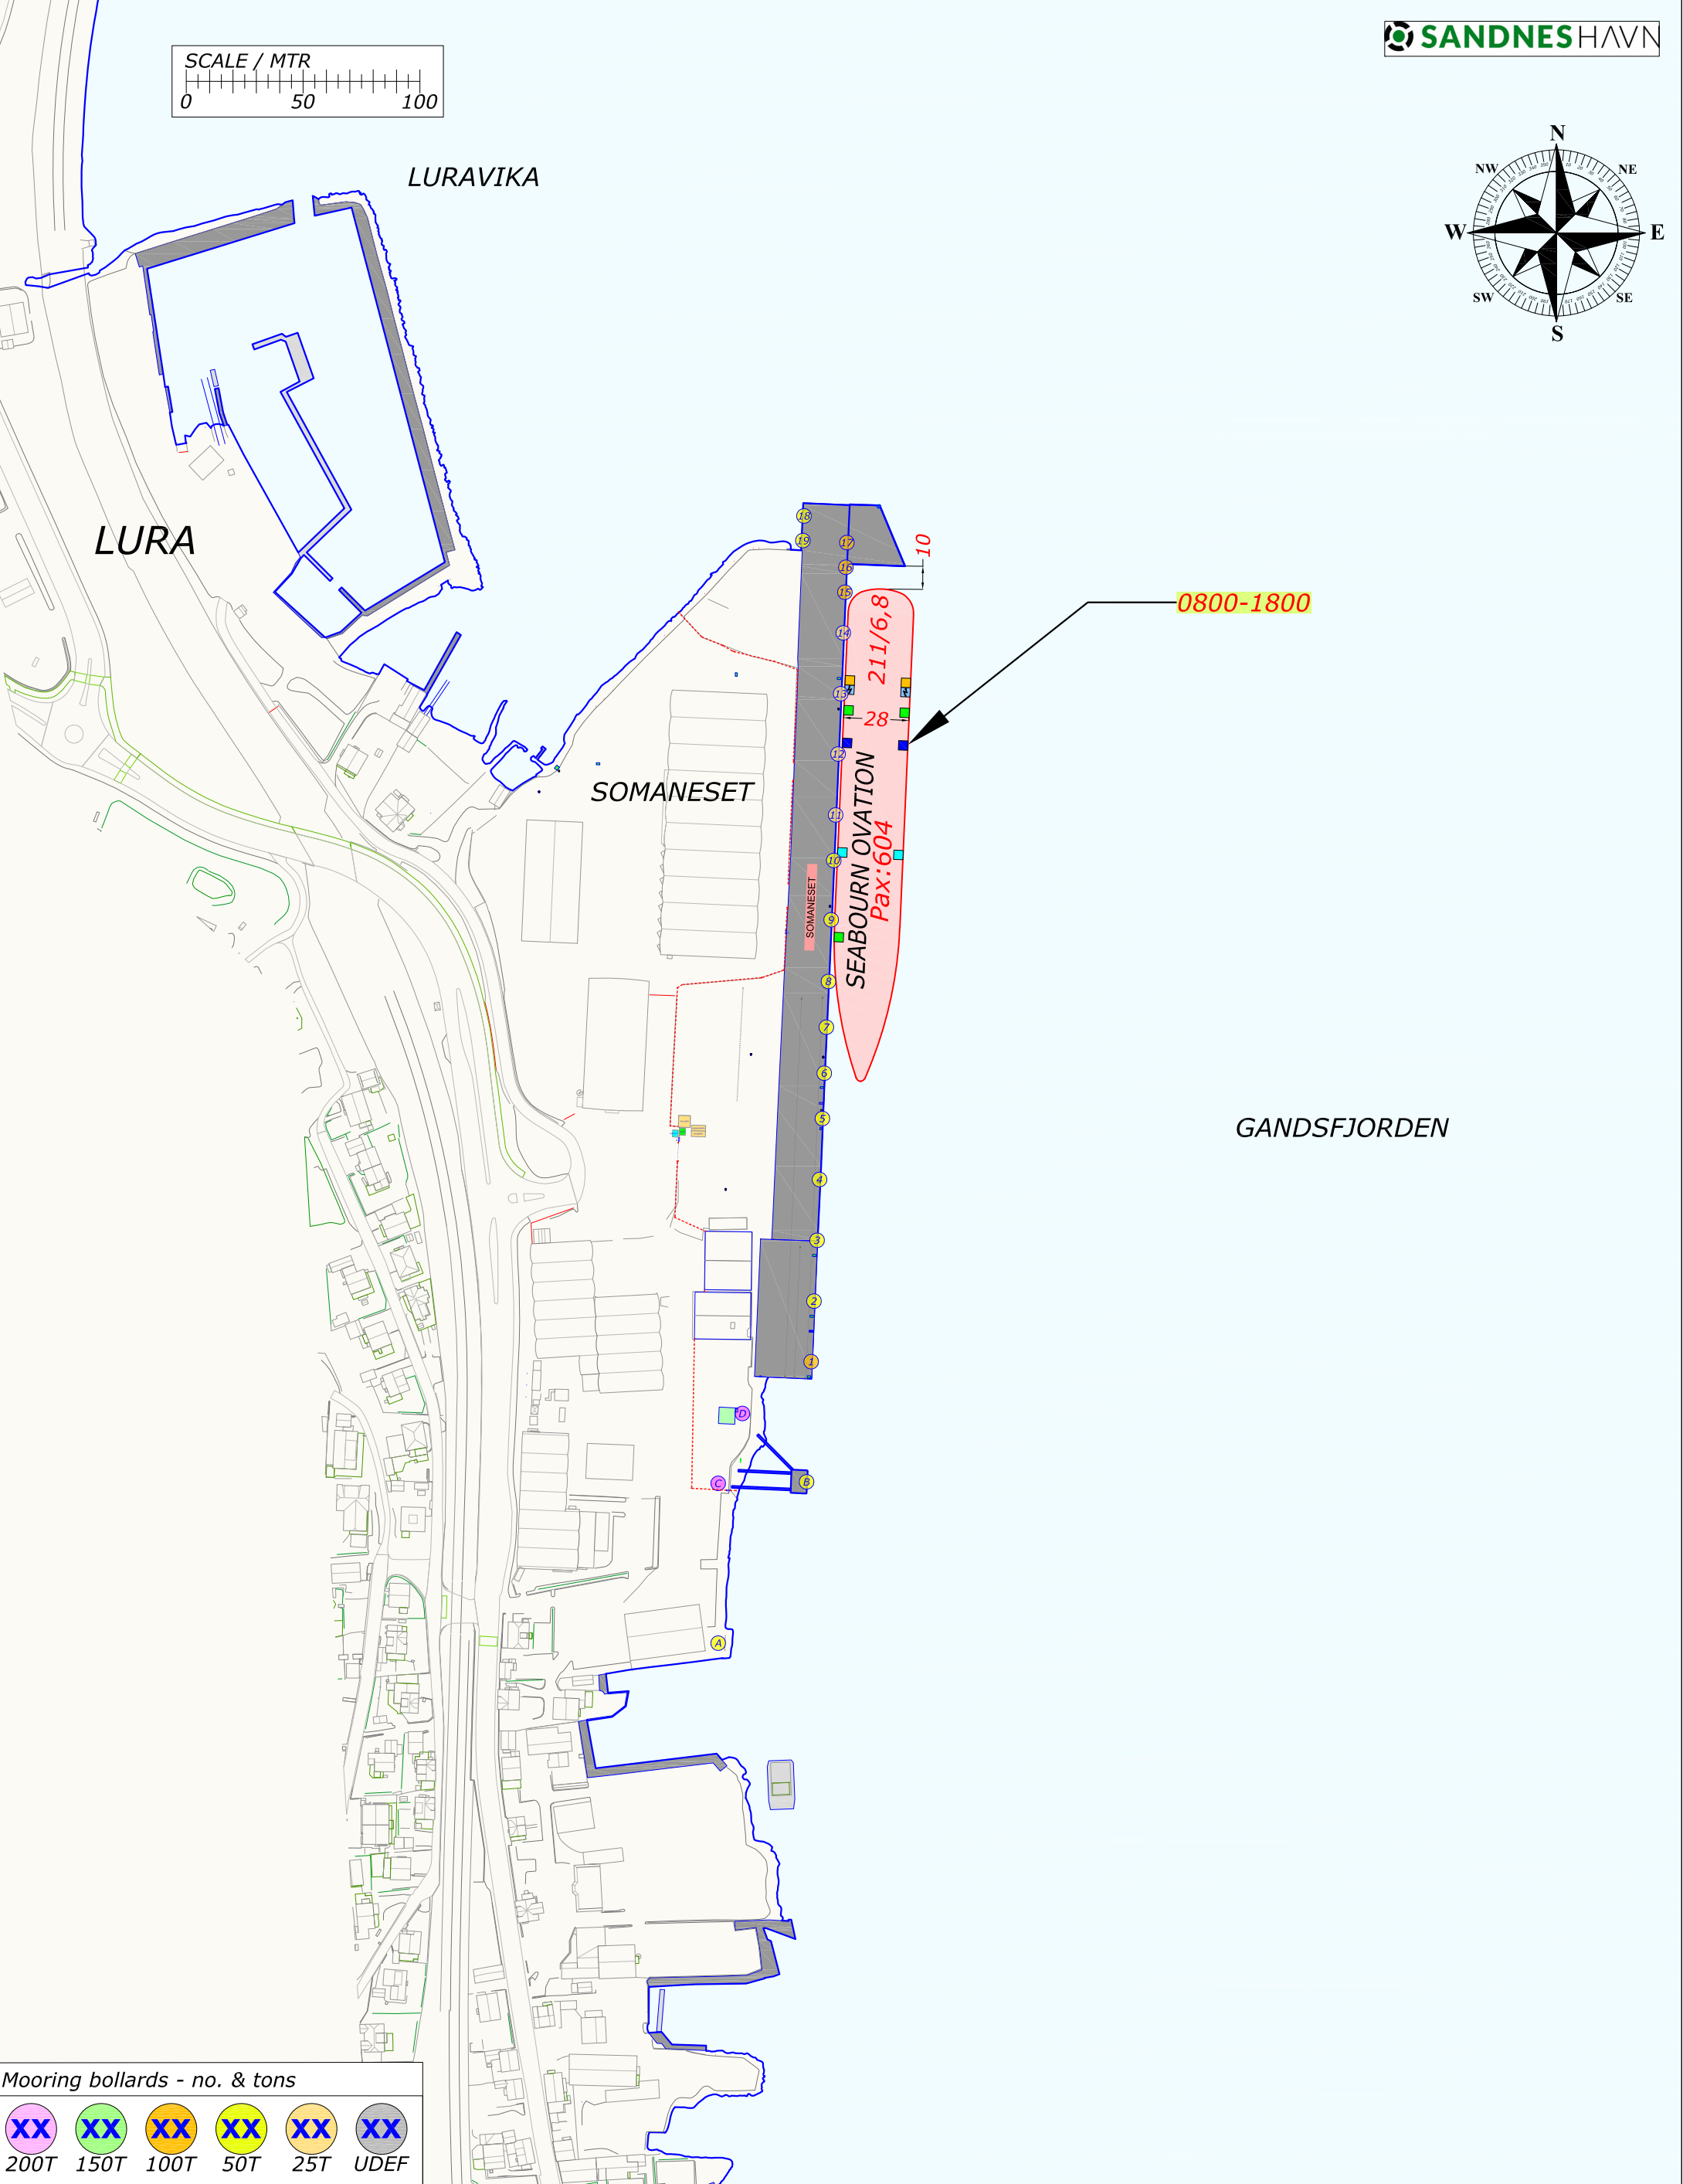


Rev.	Date	Text	Sign
Drawn by R.KARLSEN	Approved by - date	Filename STAVANGER_HAVN.DWG	Date 0
RUTEK		Title PORT OF STAVANGER BERTHING SKETCH	Scale 1:2500
Rutek AS - Seilaskjervegen 11 - 4055 Sola		Customer Stavangerregionen Havnedrift AS	Drawing no. Size A3
			Sheet 1/1

BERTHING SKETCH PORT OF STAVANGER
WEDNESDAY 3. AUGUST 2022



REV.NR. 02 - 01.08.2022

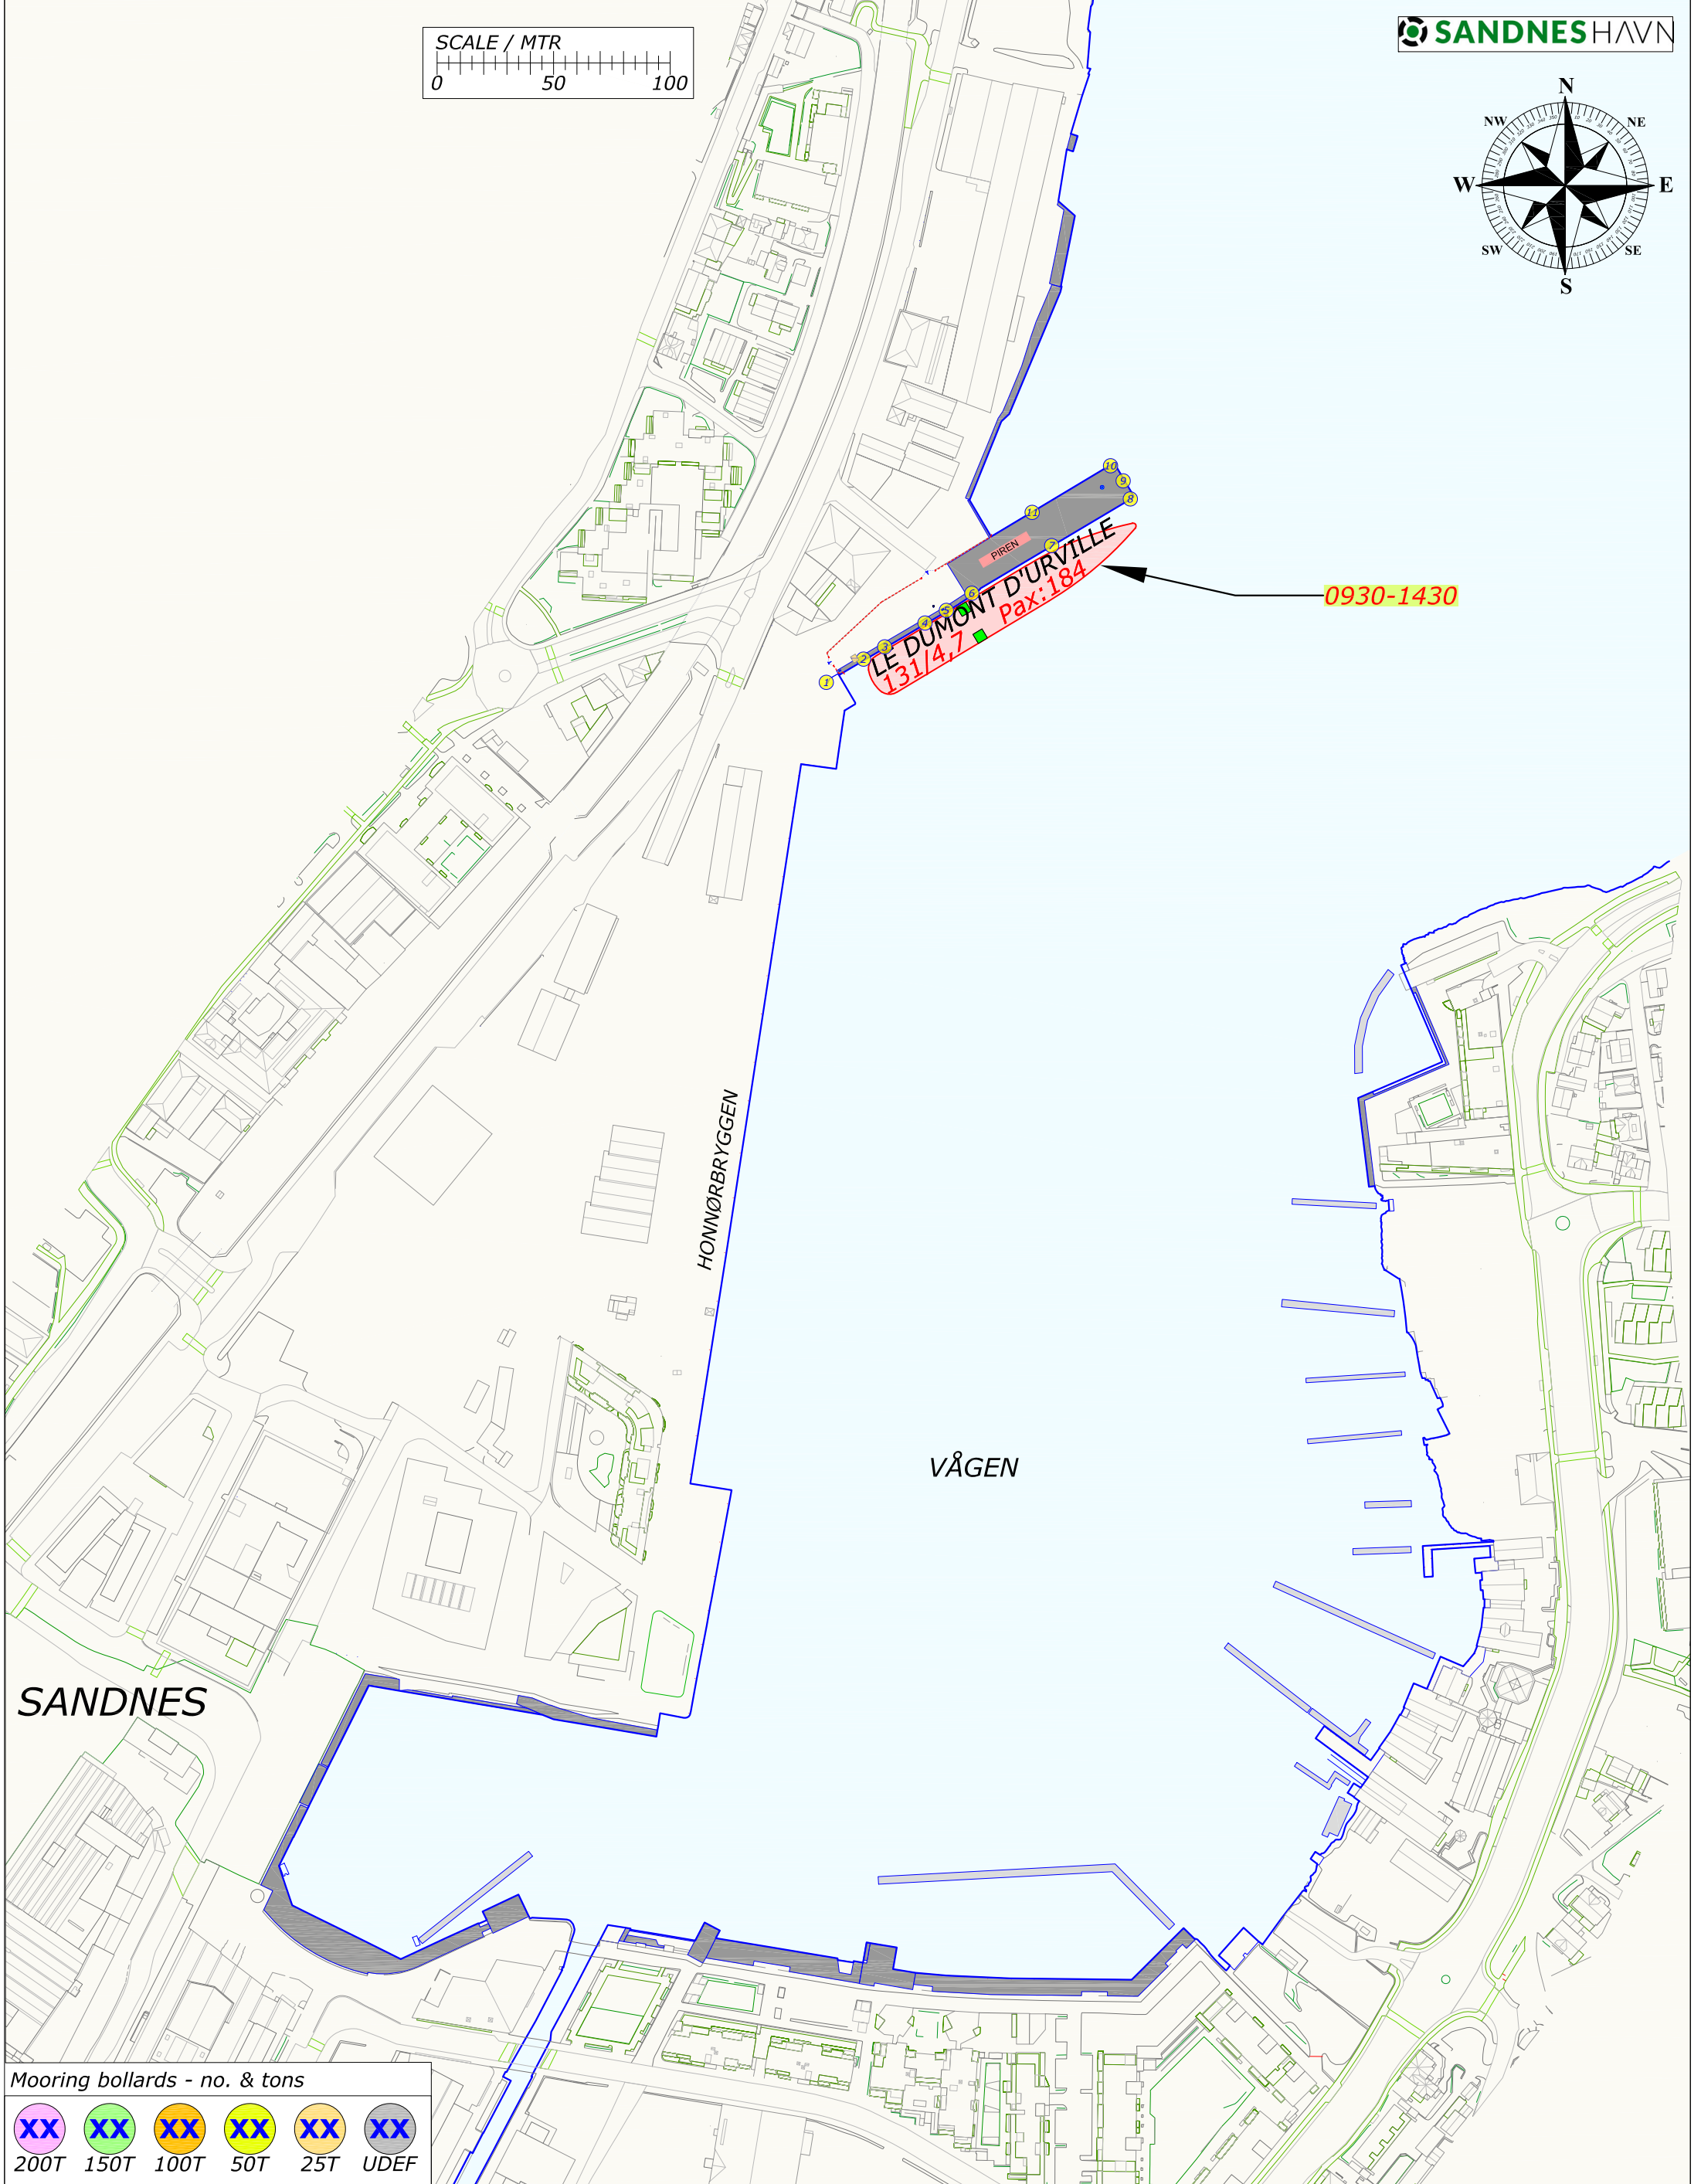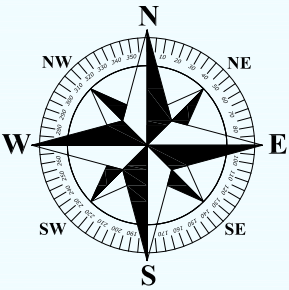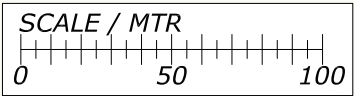

Mooring bollards - no. & tons




XX	XX	XX	XX	XX	XX
200T	150T	100T	50T	25T	UDEF

= GANGWAY = PROVISION = FRESH WATER = GARBAGE = EL SHORE SUPPLY = FENDER 3,9m = PONTOON 7,8m

Rev.	Date	Text	Sign
Drawn by R.KARLSEN		Approved by - date	Filename CRUISE-2022.DWG
			Date 0
			Scale 1:2500
RUTEK Rutek AS - Seilaskjervegen 11 - 4055 Sola		Title PORT OF STAVANGER BERTHING SKETCH	
		Drawing no.	
		Customer Stavangerregionen Havnedrift AS	Size Sheet A3 1/1

BERTHING SKETCH PORT OF STAVANGER
THURSDAY 4. AUGUST 2022

REV.NR. 02 - 03.08.2022

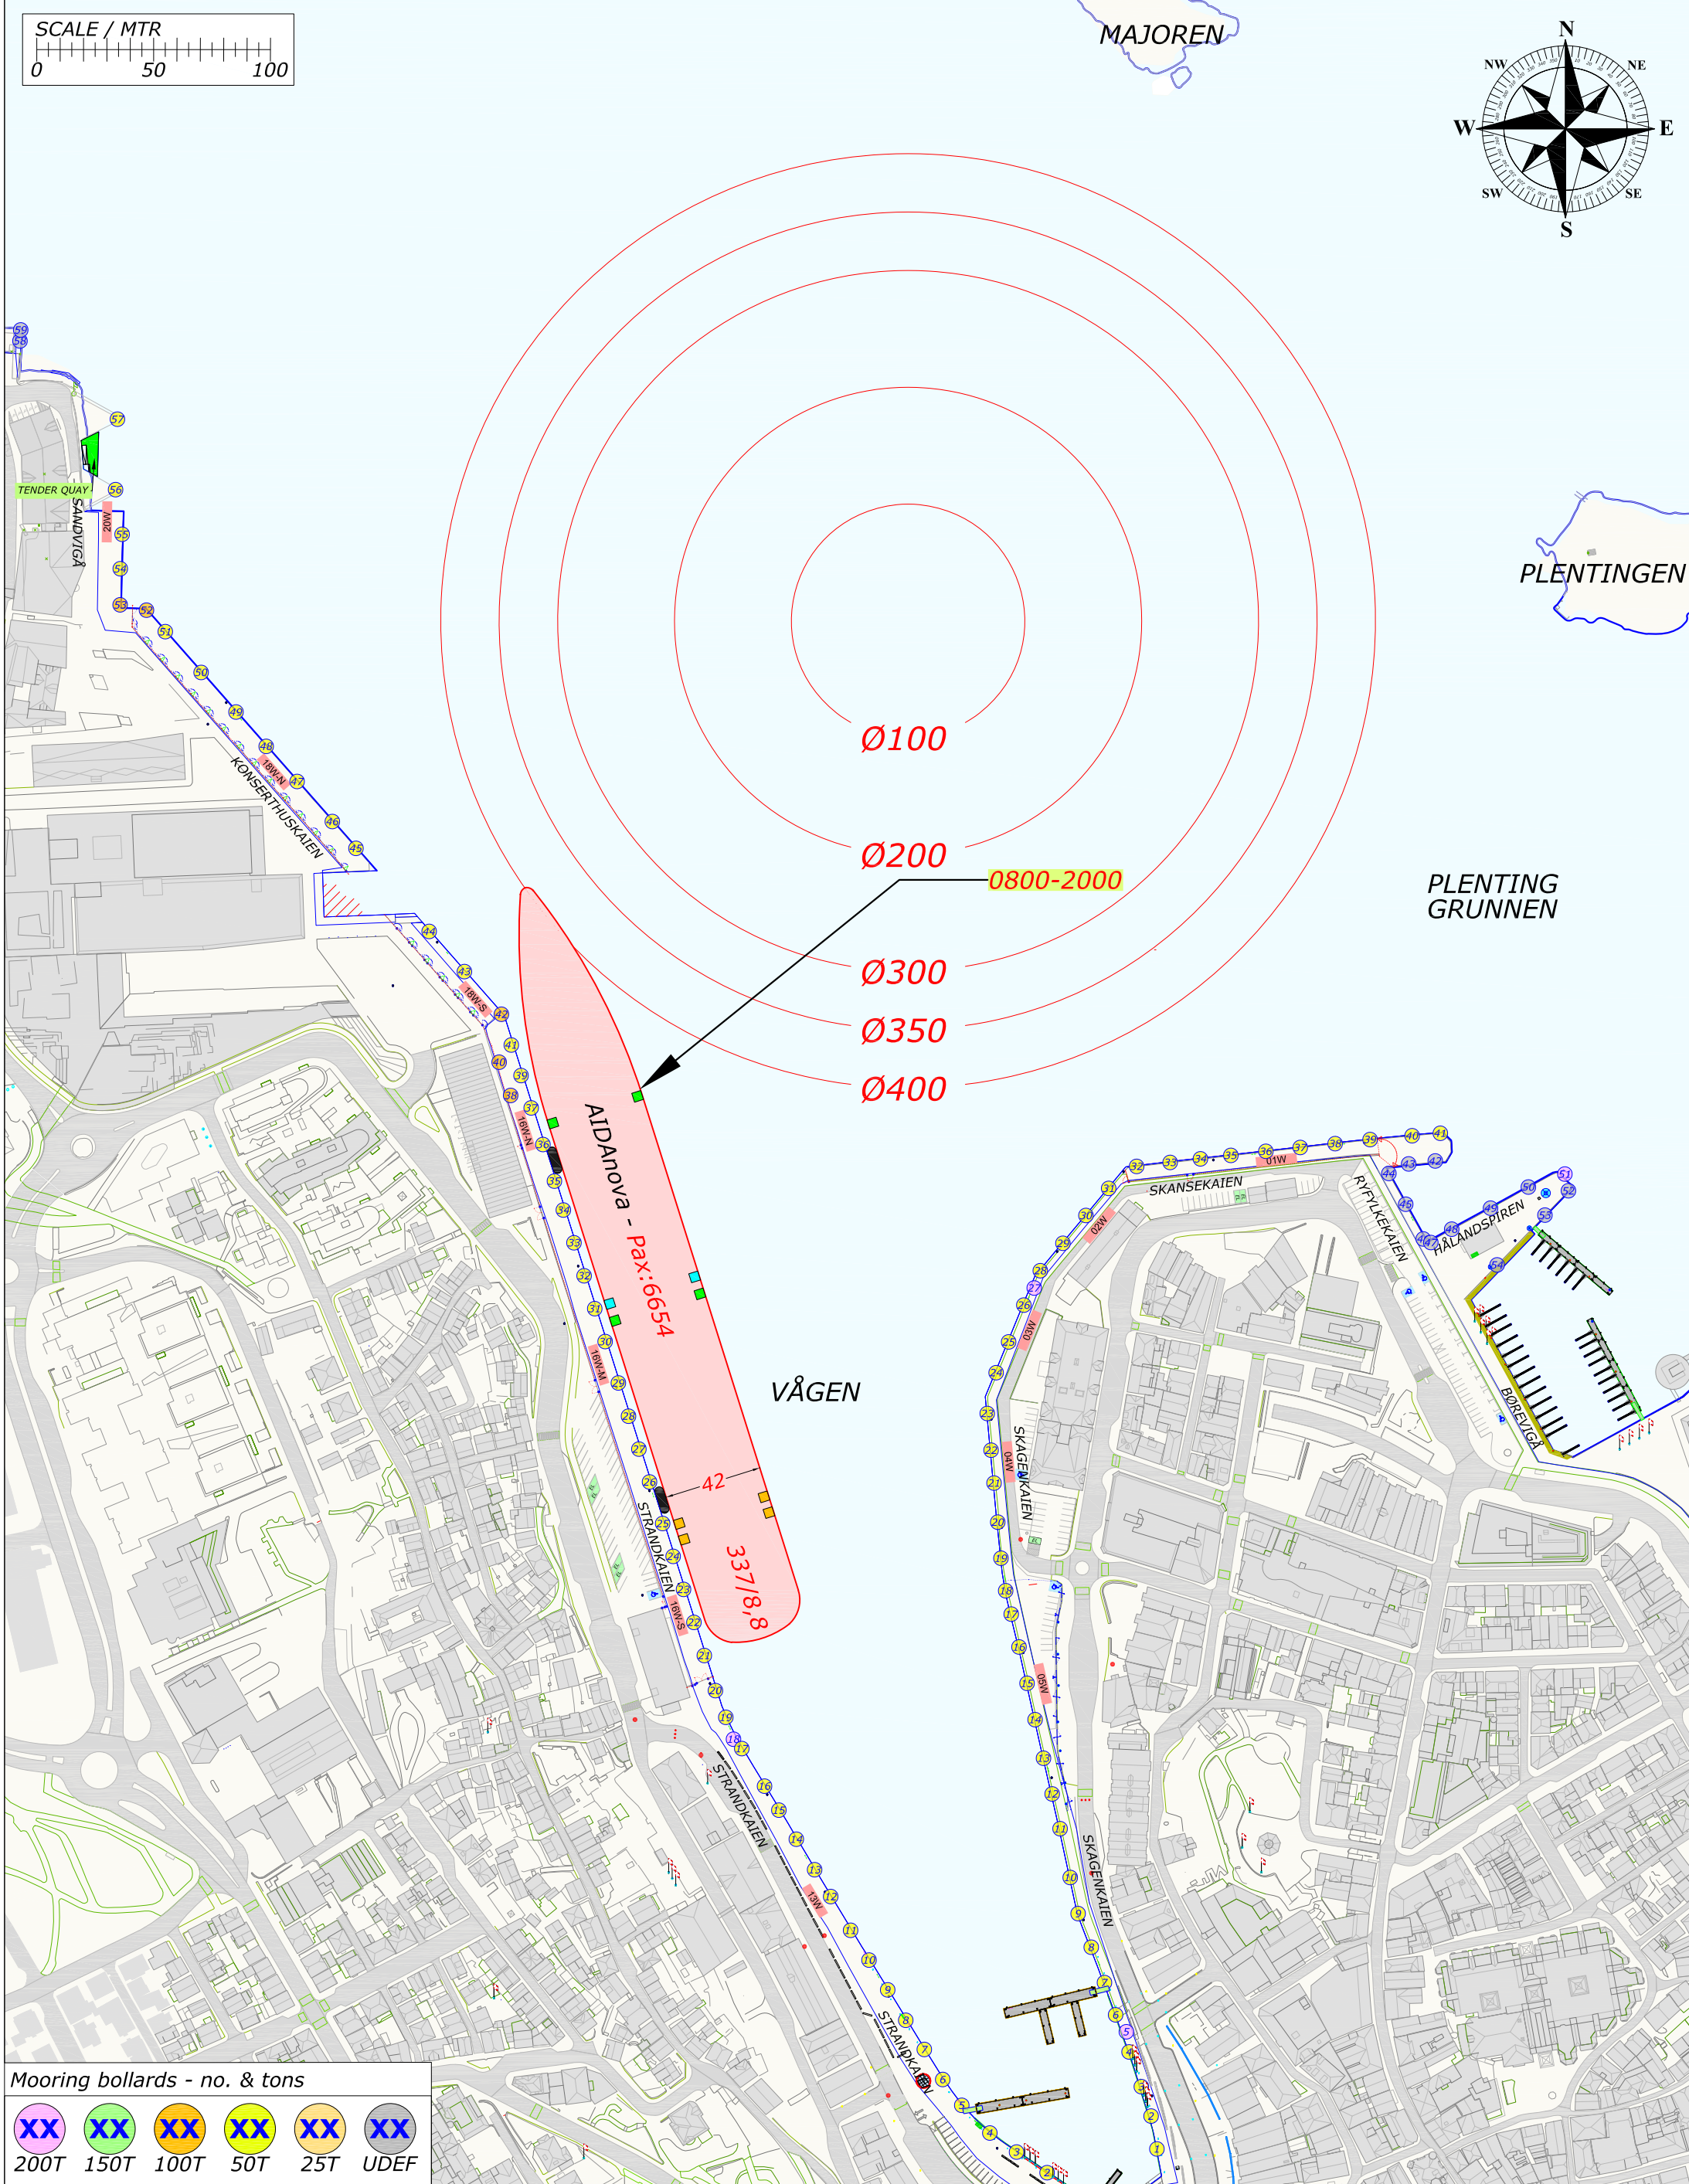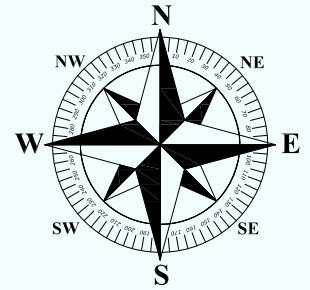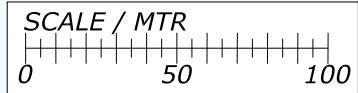

Mooring bollards - no. & tons

XX	XX	XX	XX	XX	XX
200T	150T	100T	50T	25T	UDEF

= GANGWAY = PROVISION = FRESH WATER = GARBAGE = EL SHORE SUPPLY = FENDER 3,9m = PONTON 7,8m

[illegible]

REV.NR. 02 - 30.01.2022






VÅGEN

MAJOREN

$\varnothing 100$

0900-1900


$\varnothing 200$

Ø300

Ø350

~~Ø400~~

Mooring bollards - no. & tons

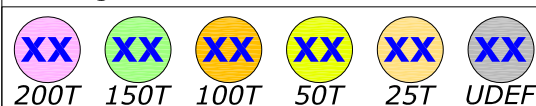

= GANGWAY
 = PROVISION
 = FRESH WATER
 = GARBAGE

⚡

 = EL SHORE SUPPLY
 = FENDER 3,9m
 = PONTOON 7,8m


Rev.	Date	Text	Sign
Drawn by R.KARLSEN		Approved by - date	Filename CRUISE-2022.DWG
			Date 0
			Scale 1:2500
 Rutek AS - Seilaskjervegen 11 - 4055 Sola		Title PORT OF STAVANGER BERTHING SKETCH	
		Drawing no.	
		Customer Stavangerregionen Havnedrift AS	Size A3
			Sheet 1/1

BERTHING SKETCH PORT OF STAVANGER

SATURDAY 6. AUGUST 2022


STAVANGER REGIONEN
Havnedrift AS

REV.NR. 02 - 00.01.2022

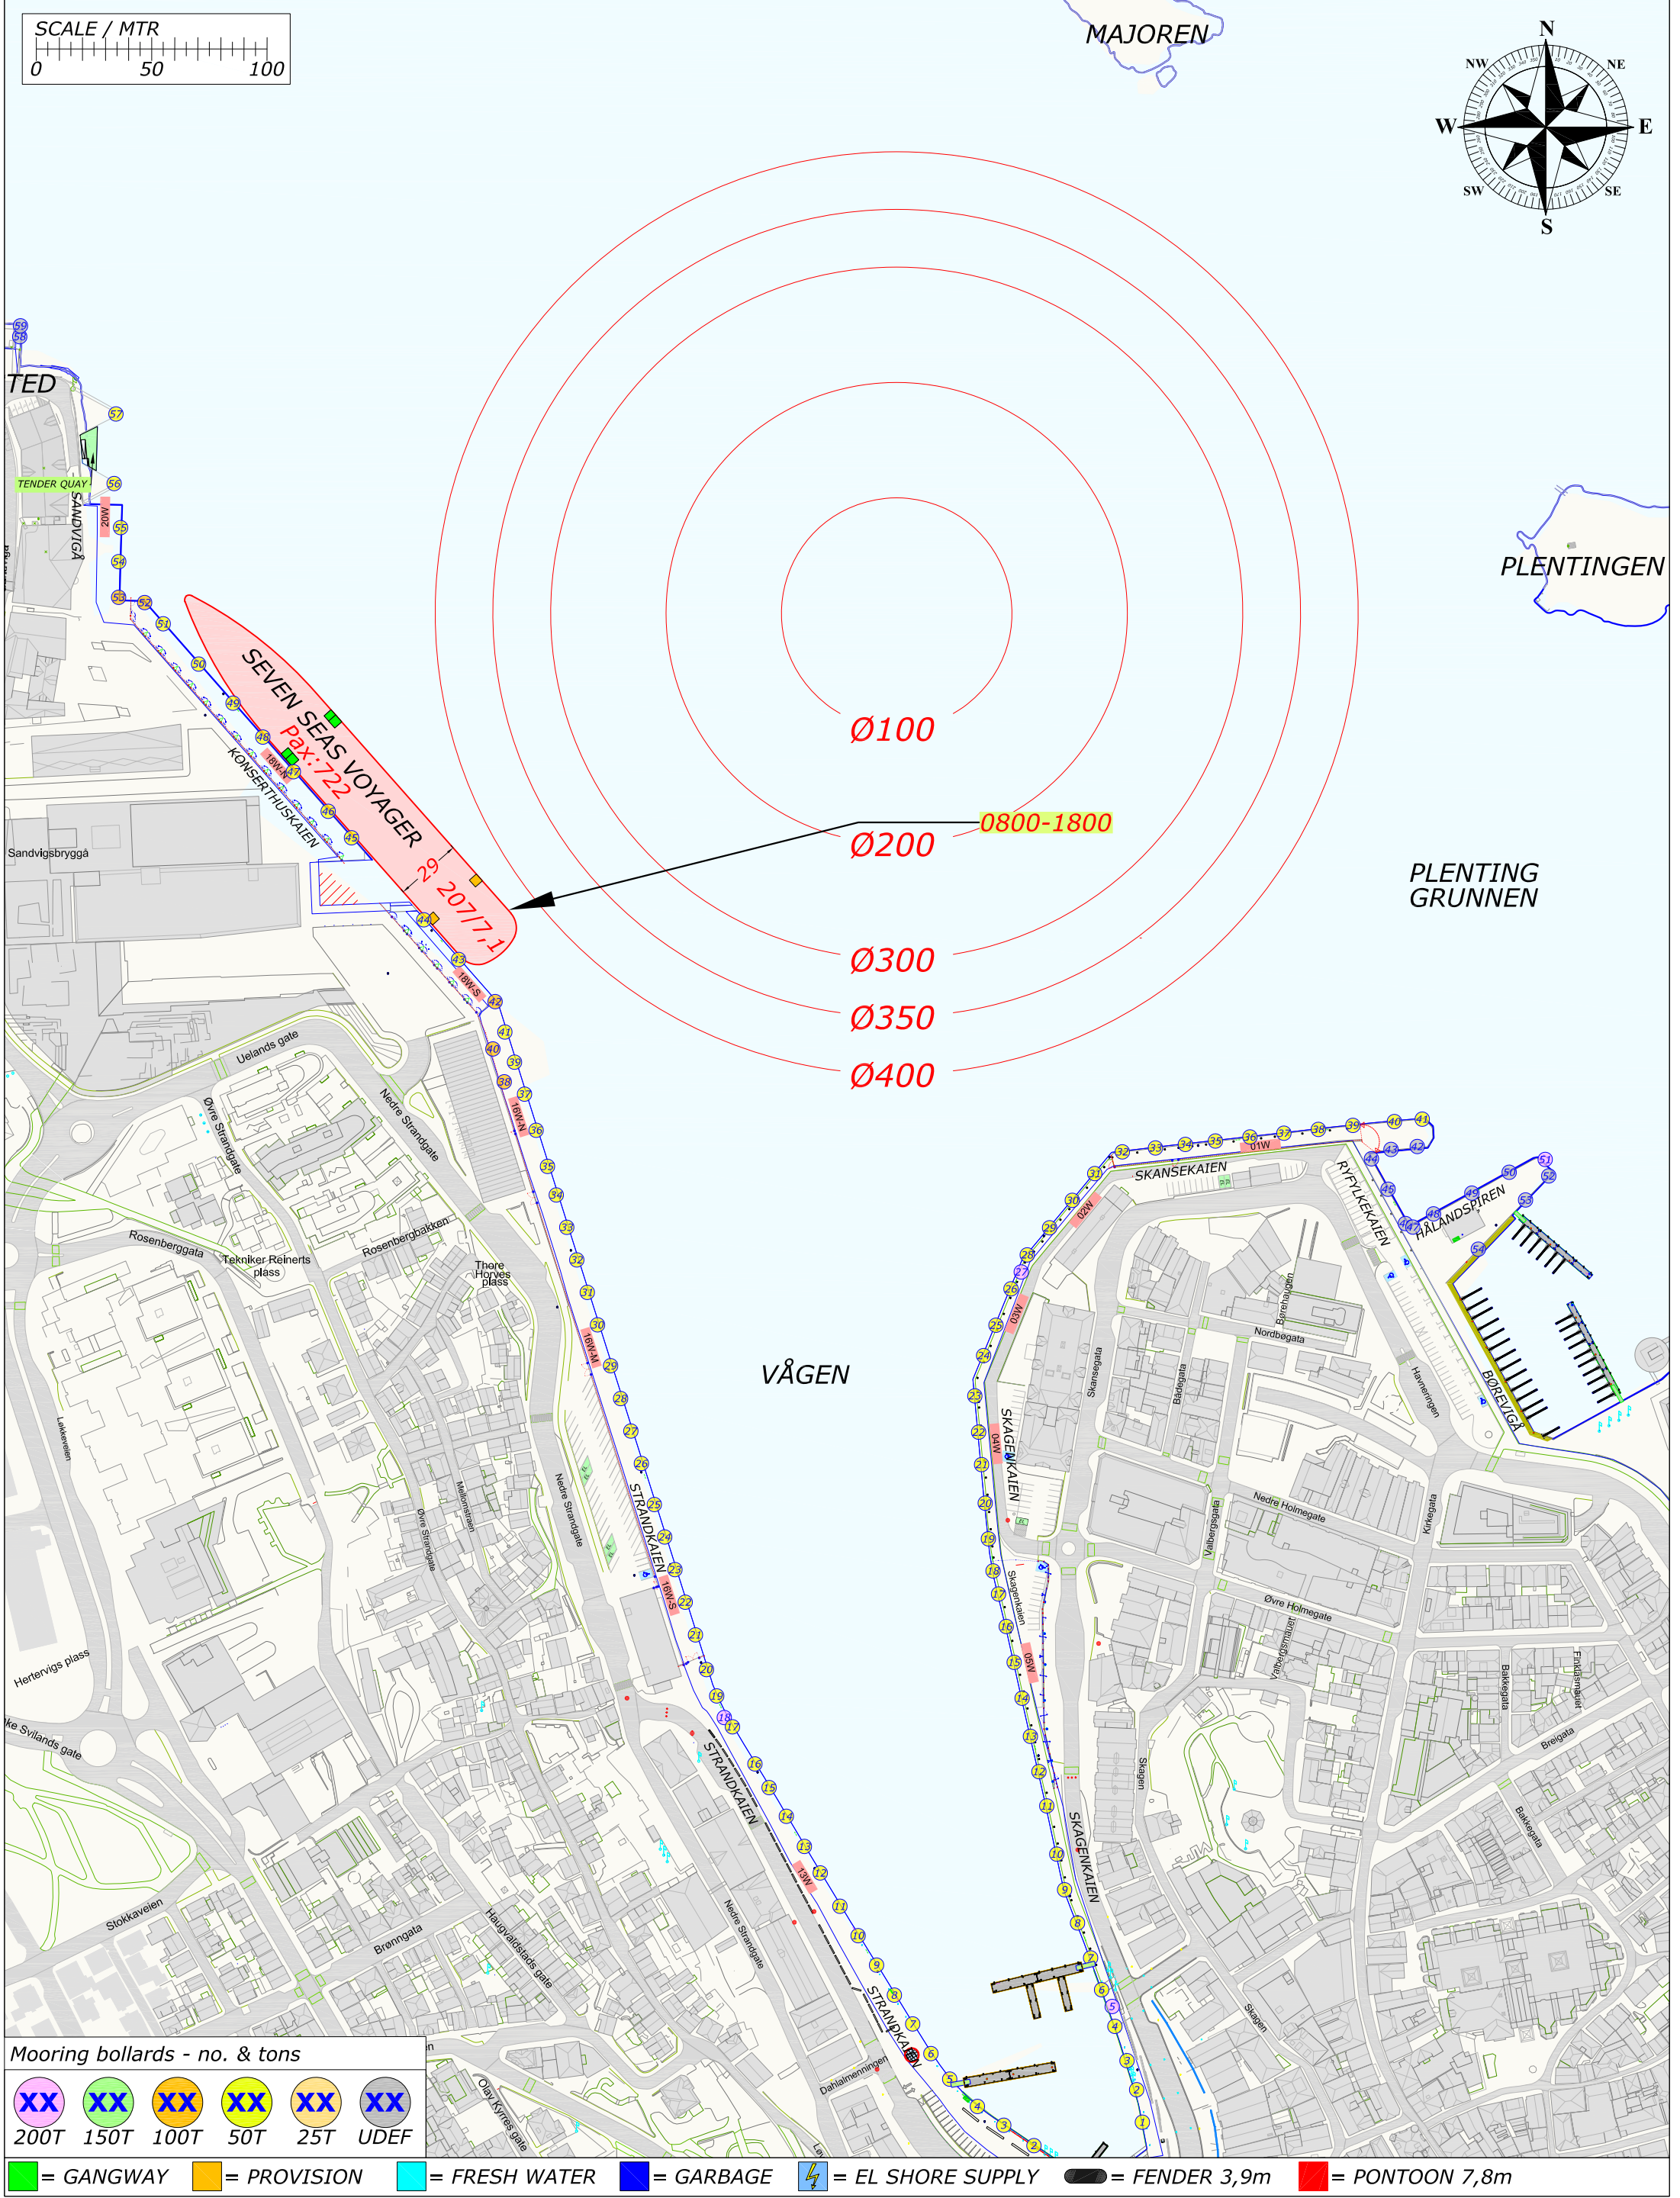

Mooring bollards - no. & tons					
					
200T	150T	100T	50T	25T	UDEP

 = GANGWAY  = PROVISION  = FRESH WATER  = GARBAGE  = EL SHORE SUPPLY  = FENDER 3,9m  = PONTOON 7,8m

Rev.	Date	Text	Sign
Drawn by R.KARLSEN		Approved by - date	Filename CRUISE-2022.DWG
			Date 0
			Scale 1:2500
RUTEK Rutek AS - Seilaskjervegen 11 - 4055 Sola		Title PORT OF STAVANGER BERTHING SKETCH	Drawing no.
		Customer Stavangerregionen Havnedrift AS	Size Sheet A3 1/1


BERTHING SKETCH PORT OF STAVANGER

SUNDAY 7. AUGUST 2022



**STAVANGER
REGIONEN**
Havnedrift AS

REV.NR. 03 - 31.07.2022



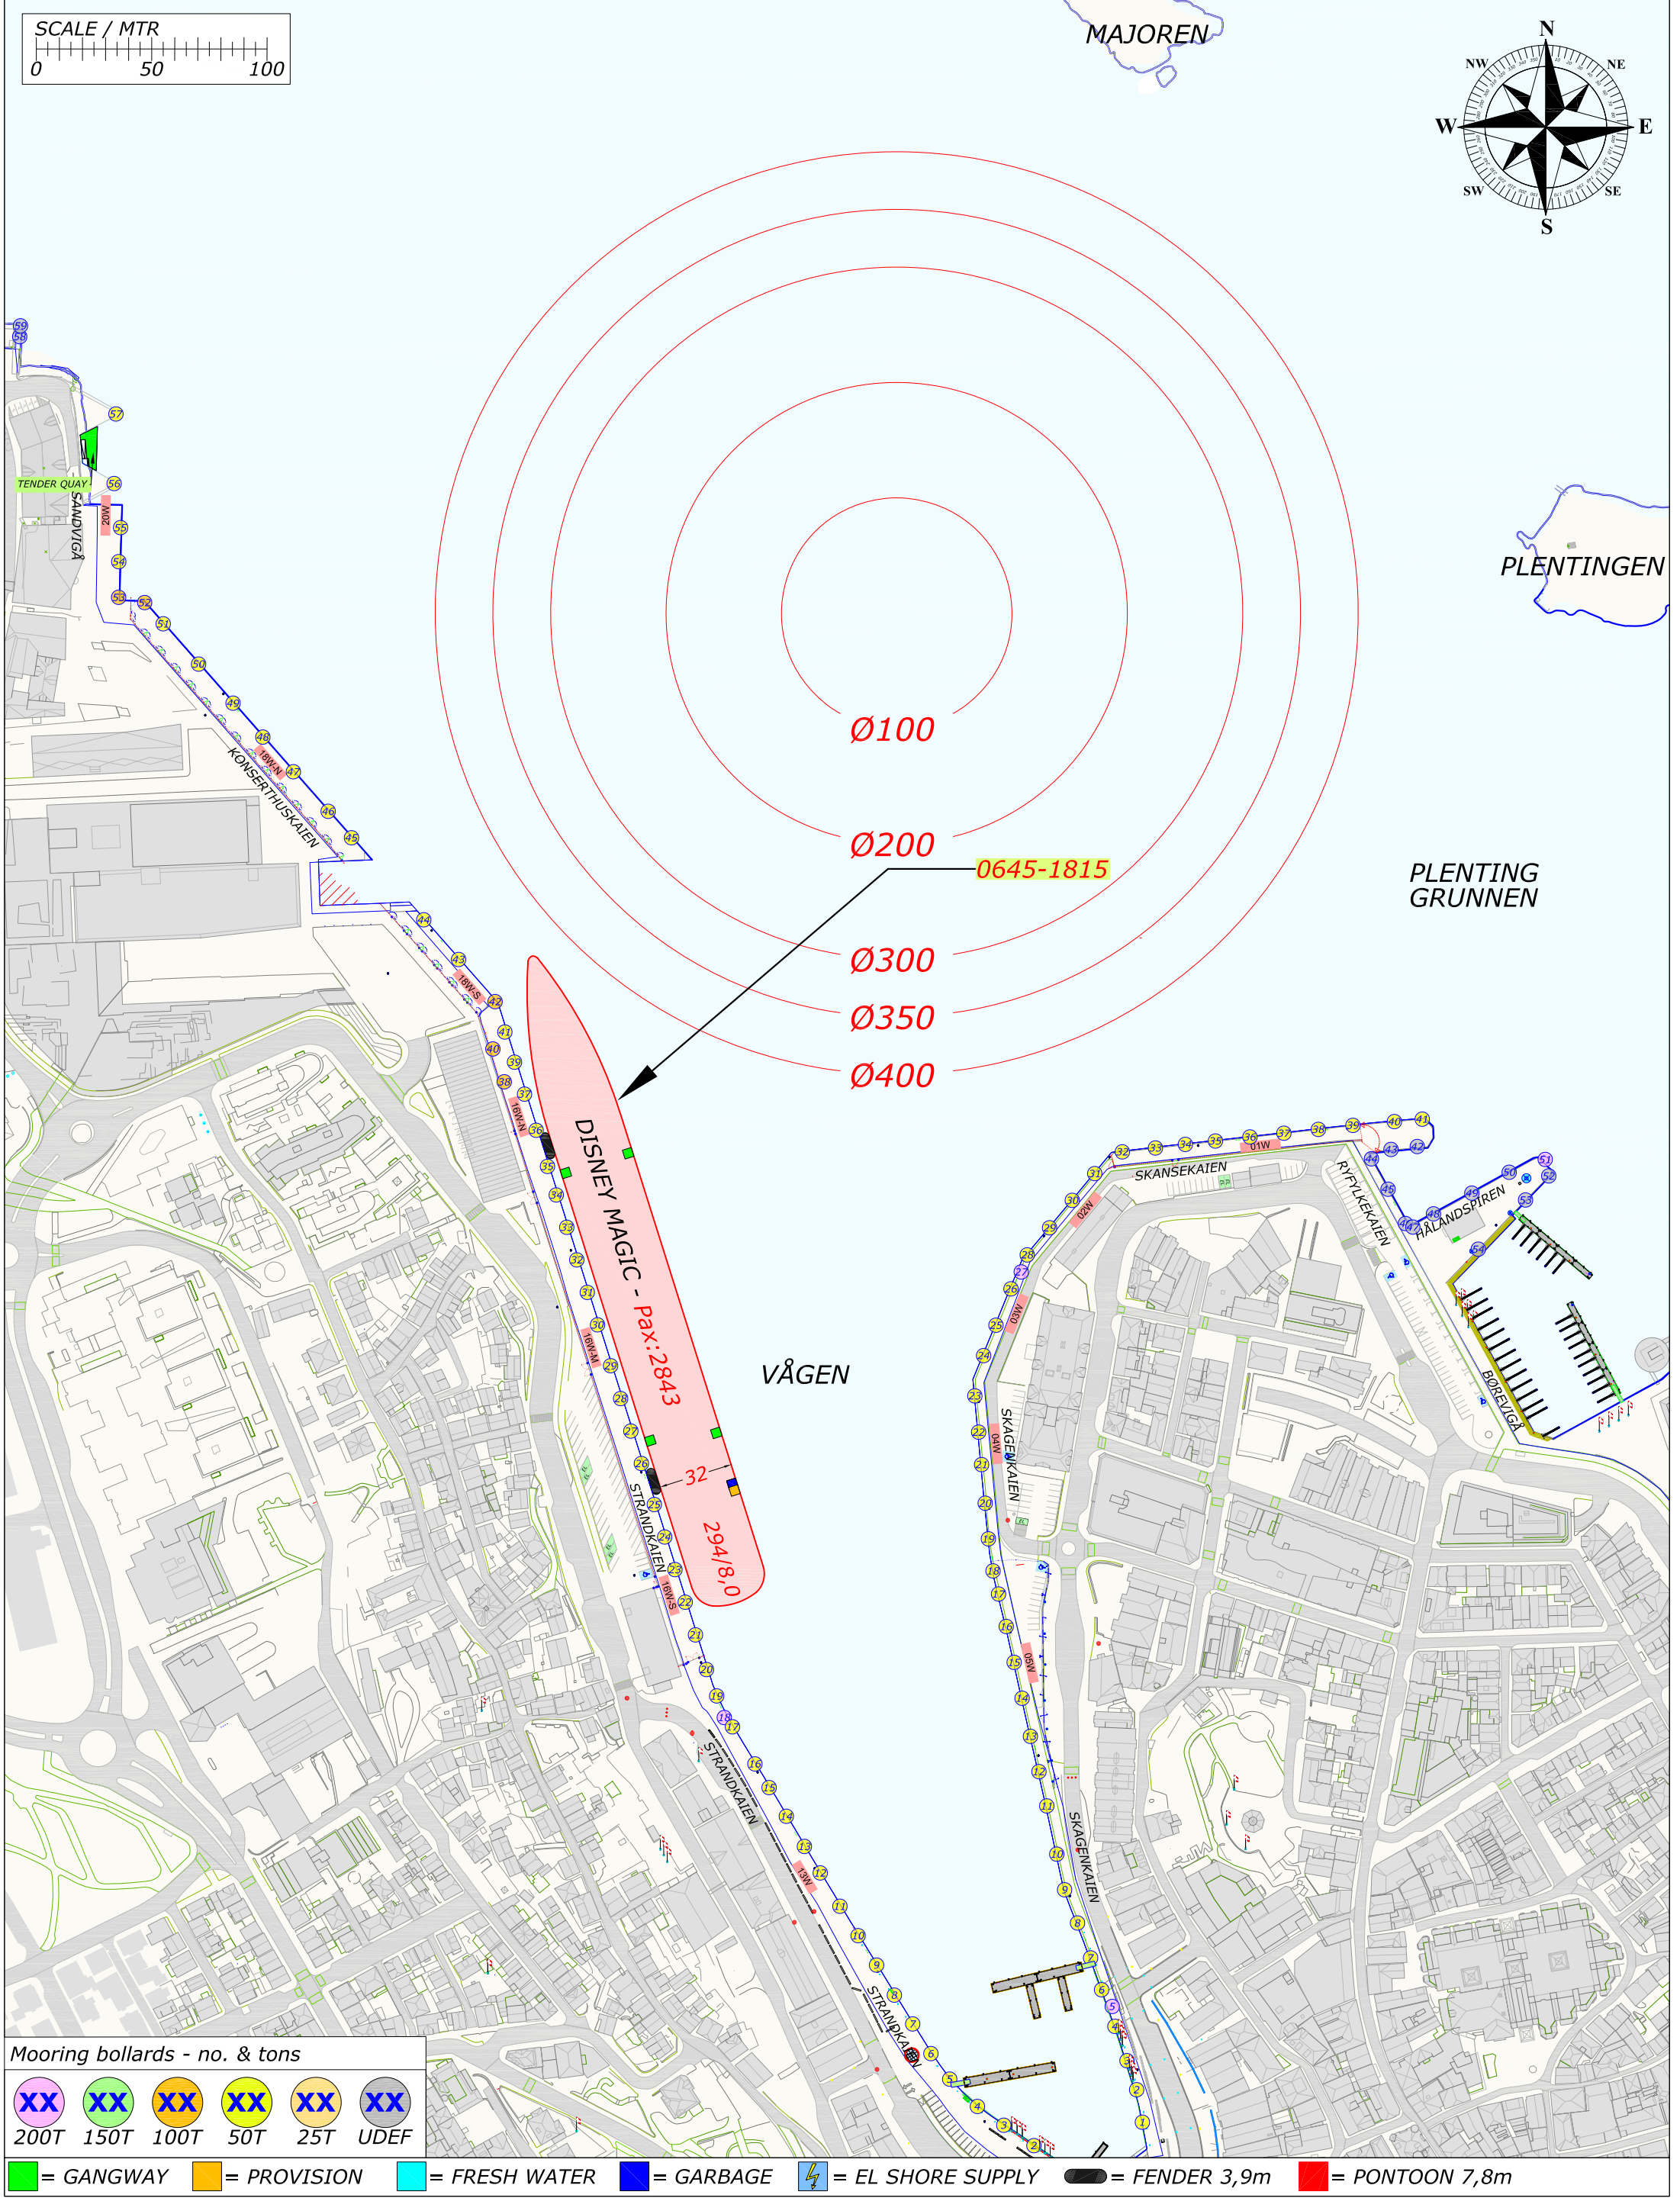


Rev.	Date	Text	Sign
Drawn by R.KARLSEN		Approved by - date	Filename CRUISE-2022.DWG
			Date 0
			Scale 1:2500
RUTEK Rutek AS - Seilaskjervegen 11 - 4055 Sola		Title PORT OF STAVANGER BERTHING SKETCH	
		Drawing no.	
		Customer Stavangerregionen Havnedrift AS	Size A3
			Sheet 1/1

BERTHING SKETCH PORT OF STAVANGER
MONDAY 8. AUGUST 2022



REV.NR. 03 - 02.05.2022

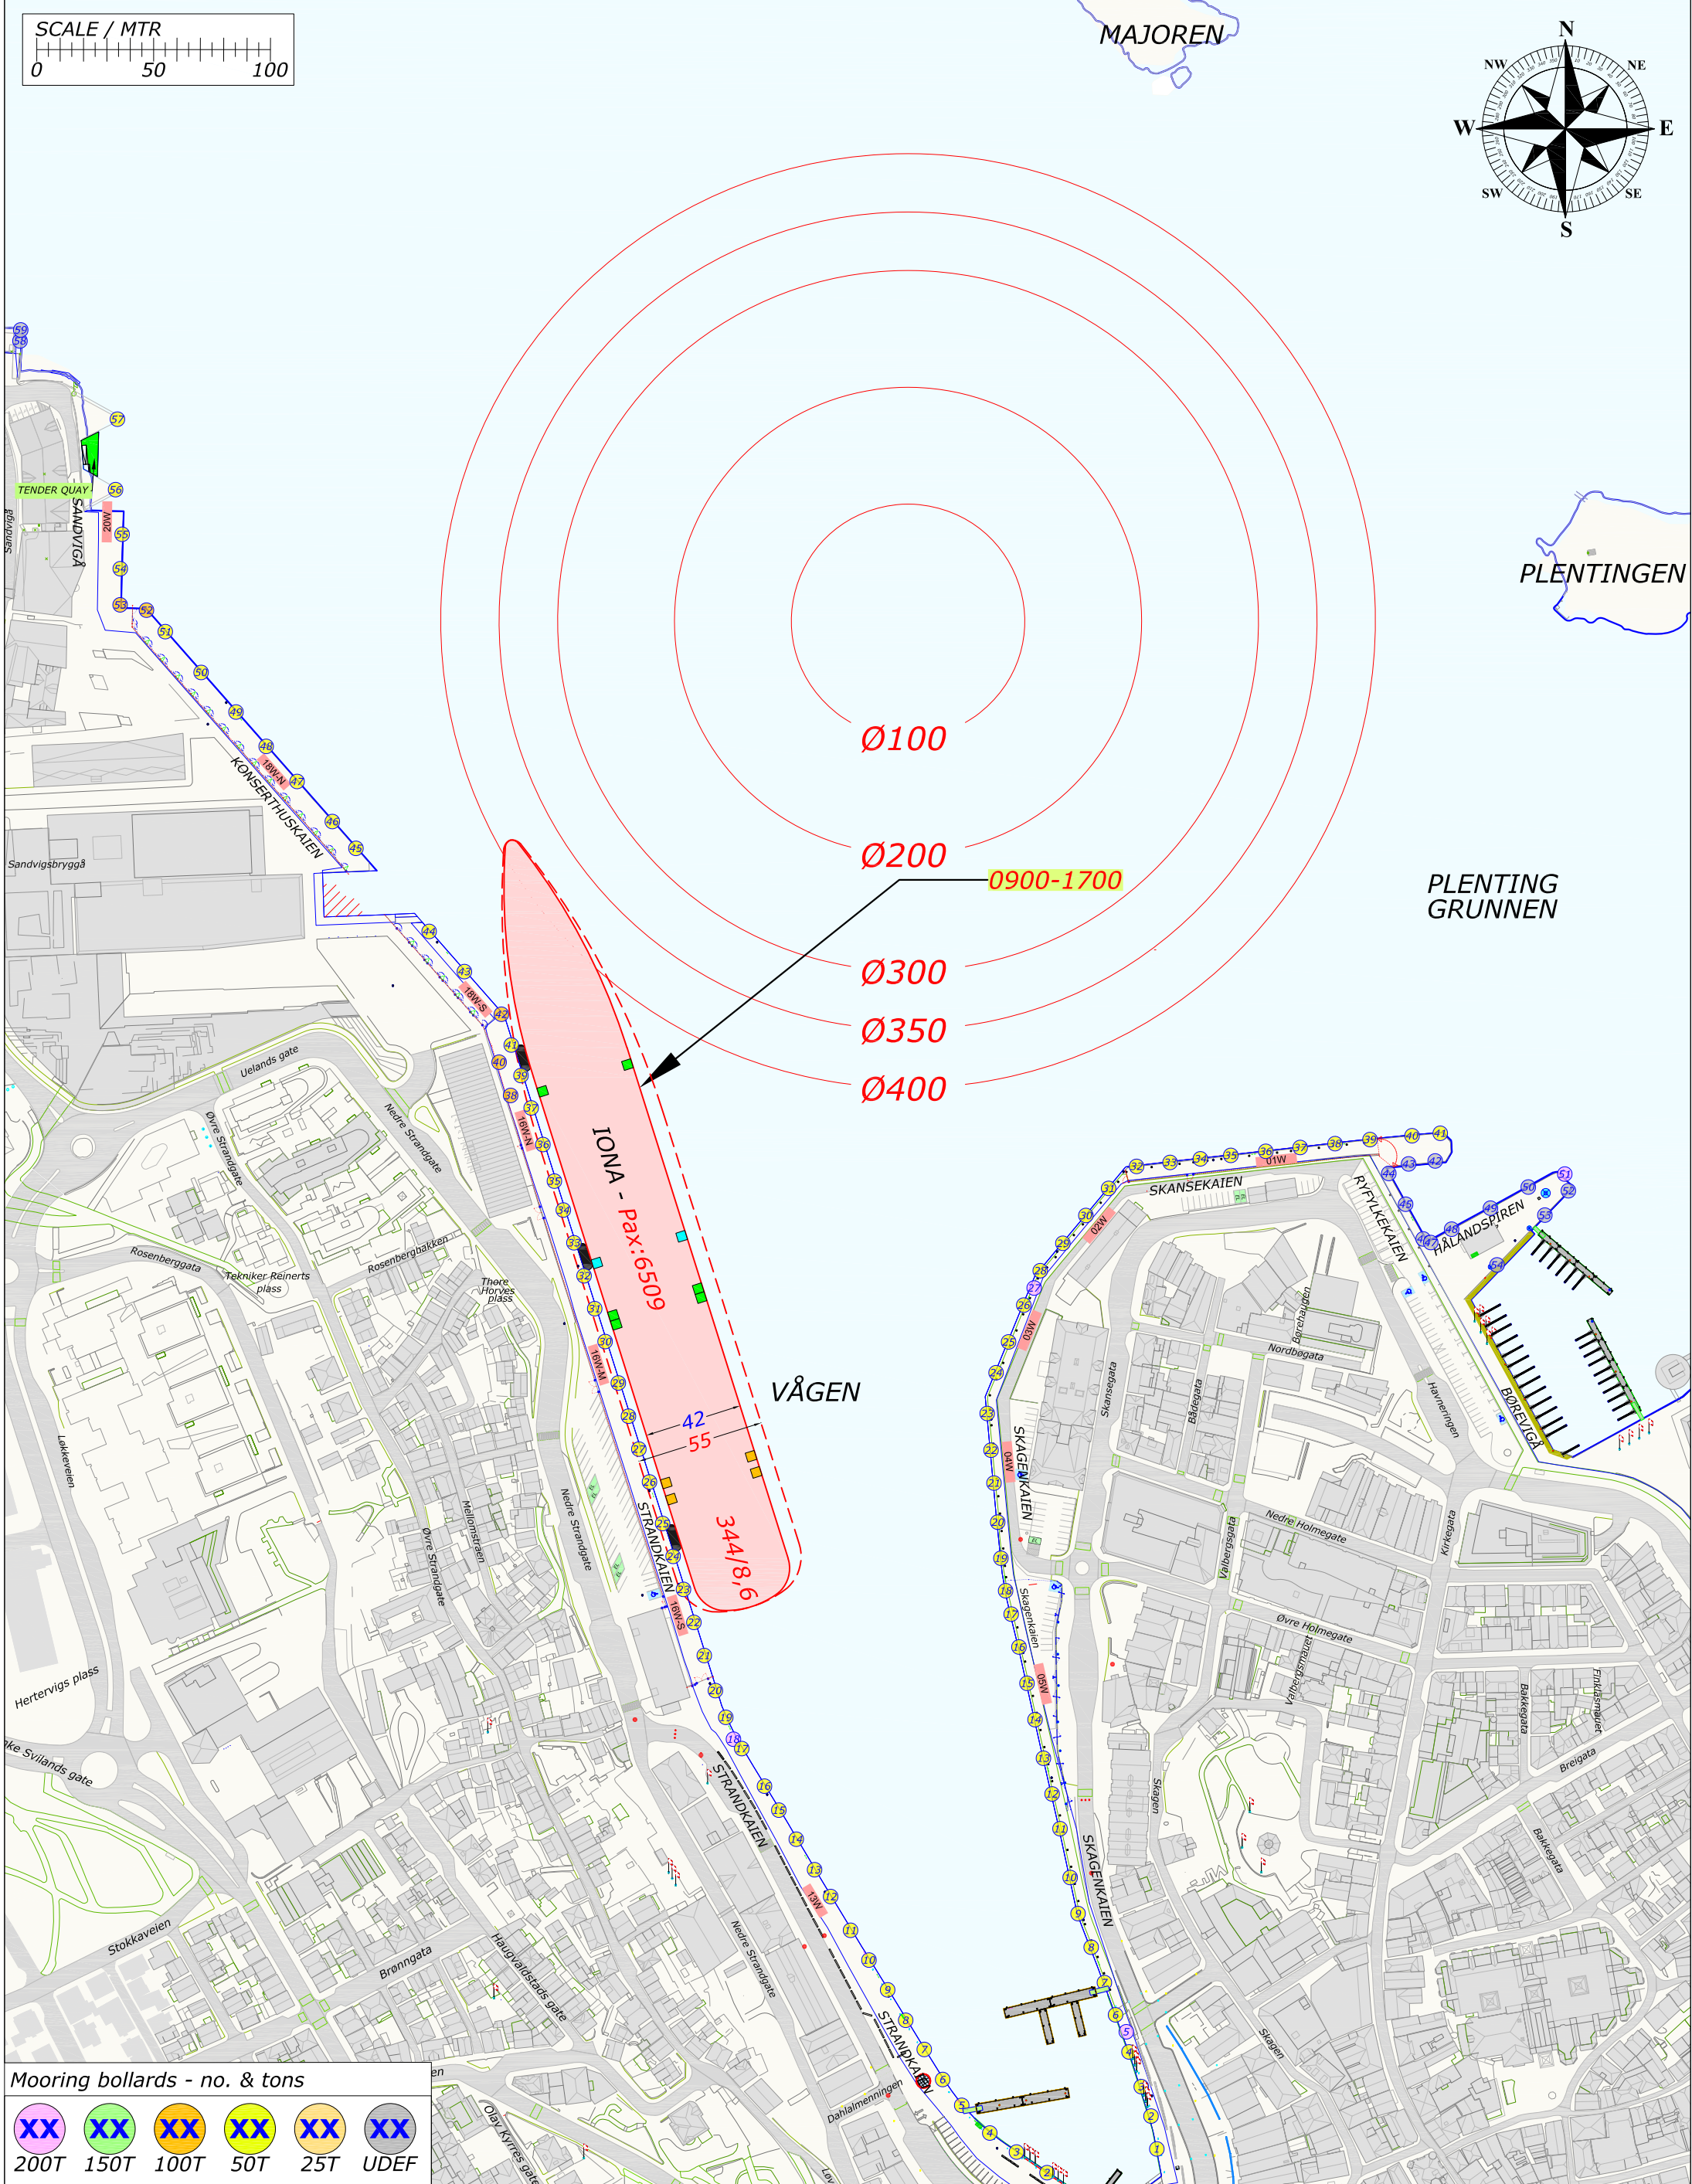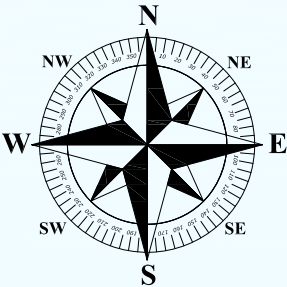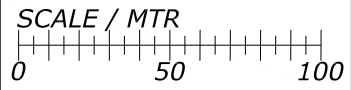

Mooring bollards - no. & tons

XX	XX	XX	XX	XX	XX
200T	150T	100T	50T	25T	UDEF

= GANGWAY = PROVISION = FRESH WATER = GARBAGE = EL SHORE SUPPLY = FENDER 3,9m = PONTOON 7,8m


Rev.	Date	Text	Sign
Drawn by R.KARLSEN		Approved by - date	Filename CRUISE-2022.DWG
			Date 0
			Scale 1:2500
RUTEK Rutek AS - Selaskjervegen 11 - 4055 Sola		Title PORT OF STAVANGER BERTHING SKETCH	
		Customer Stavangerregionen Havnedrift AS	Drawing no. Size A3 Sheet 1/1

BERTHING SKETCH PORT OF STAVANGER

TUESDAY 9. AUGUST 2022

REV.NR. 01 - 01.01.2022

**STAVANGER REGIONEN**
Havnedrift AS

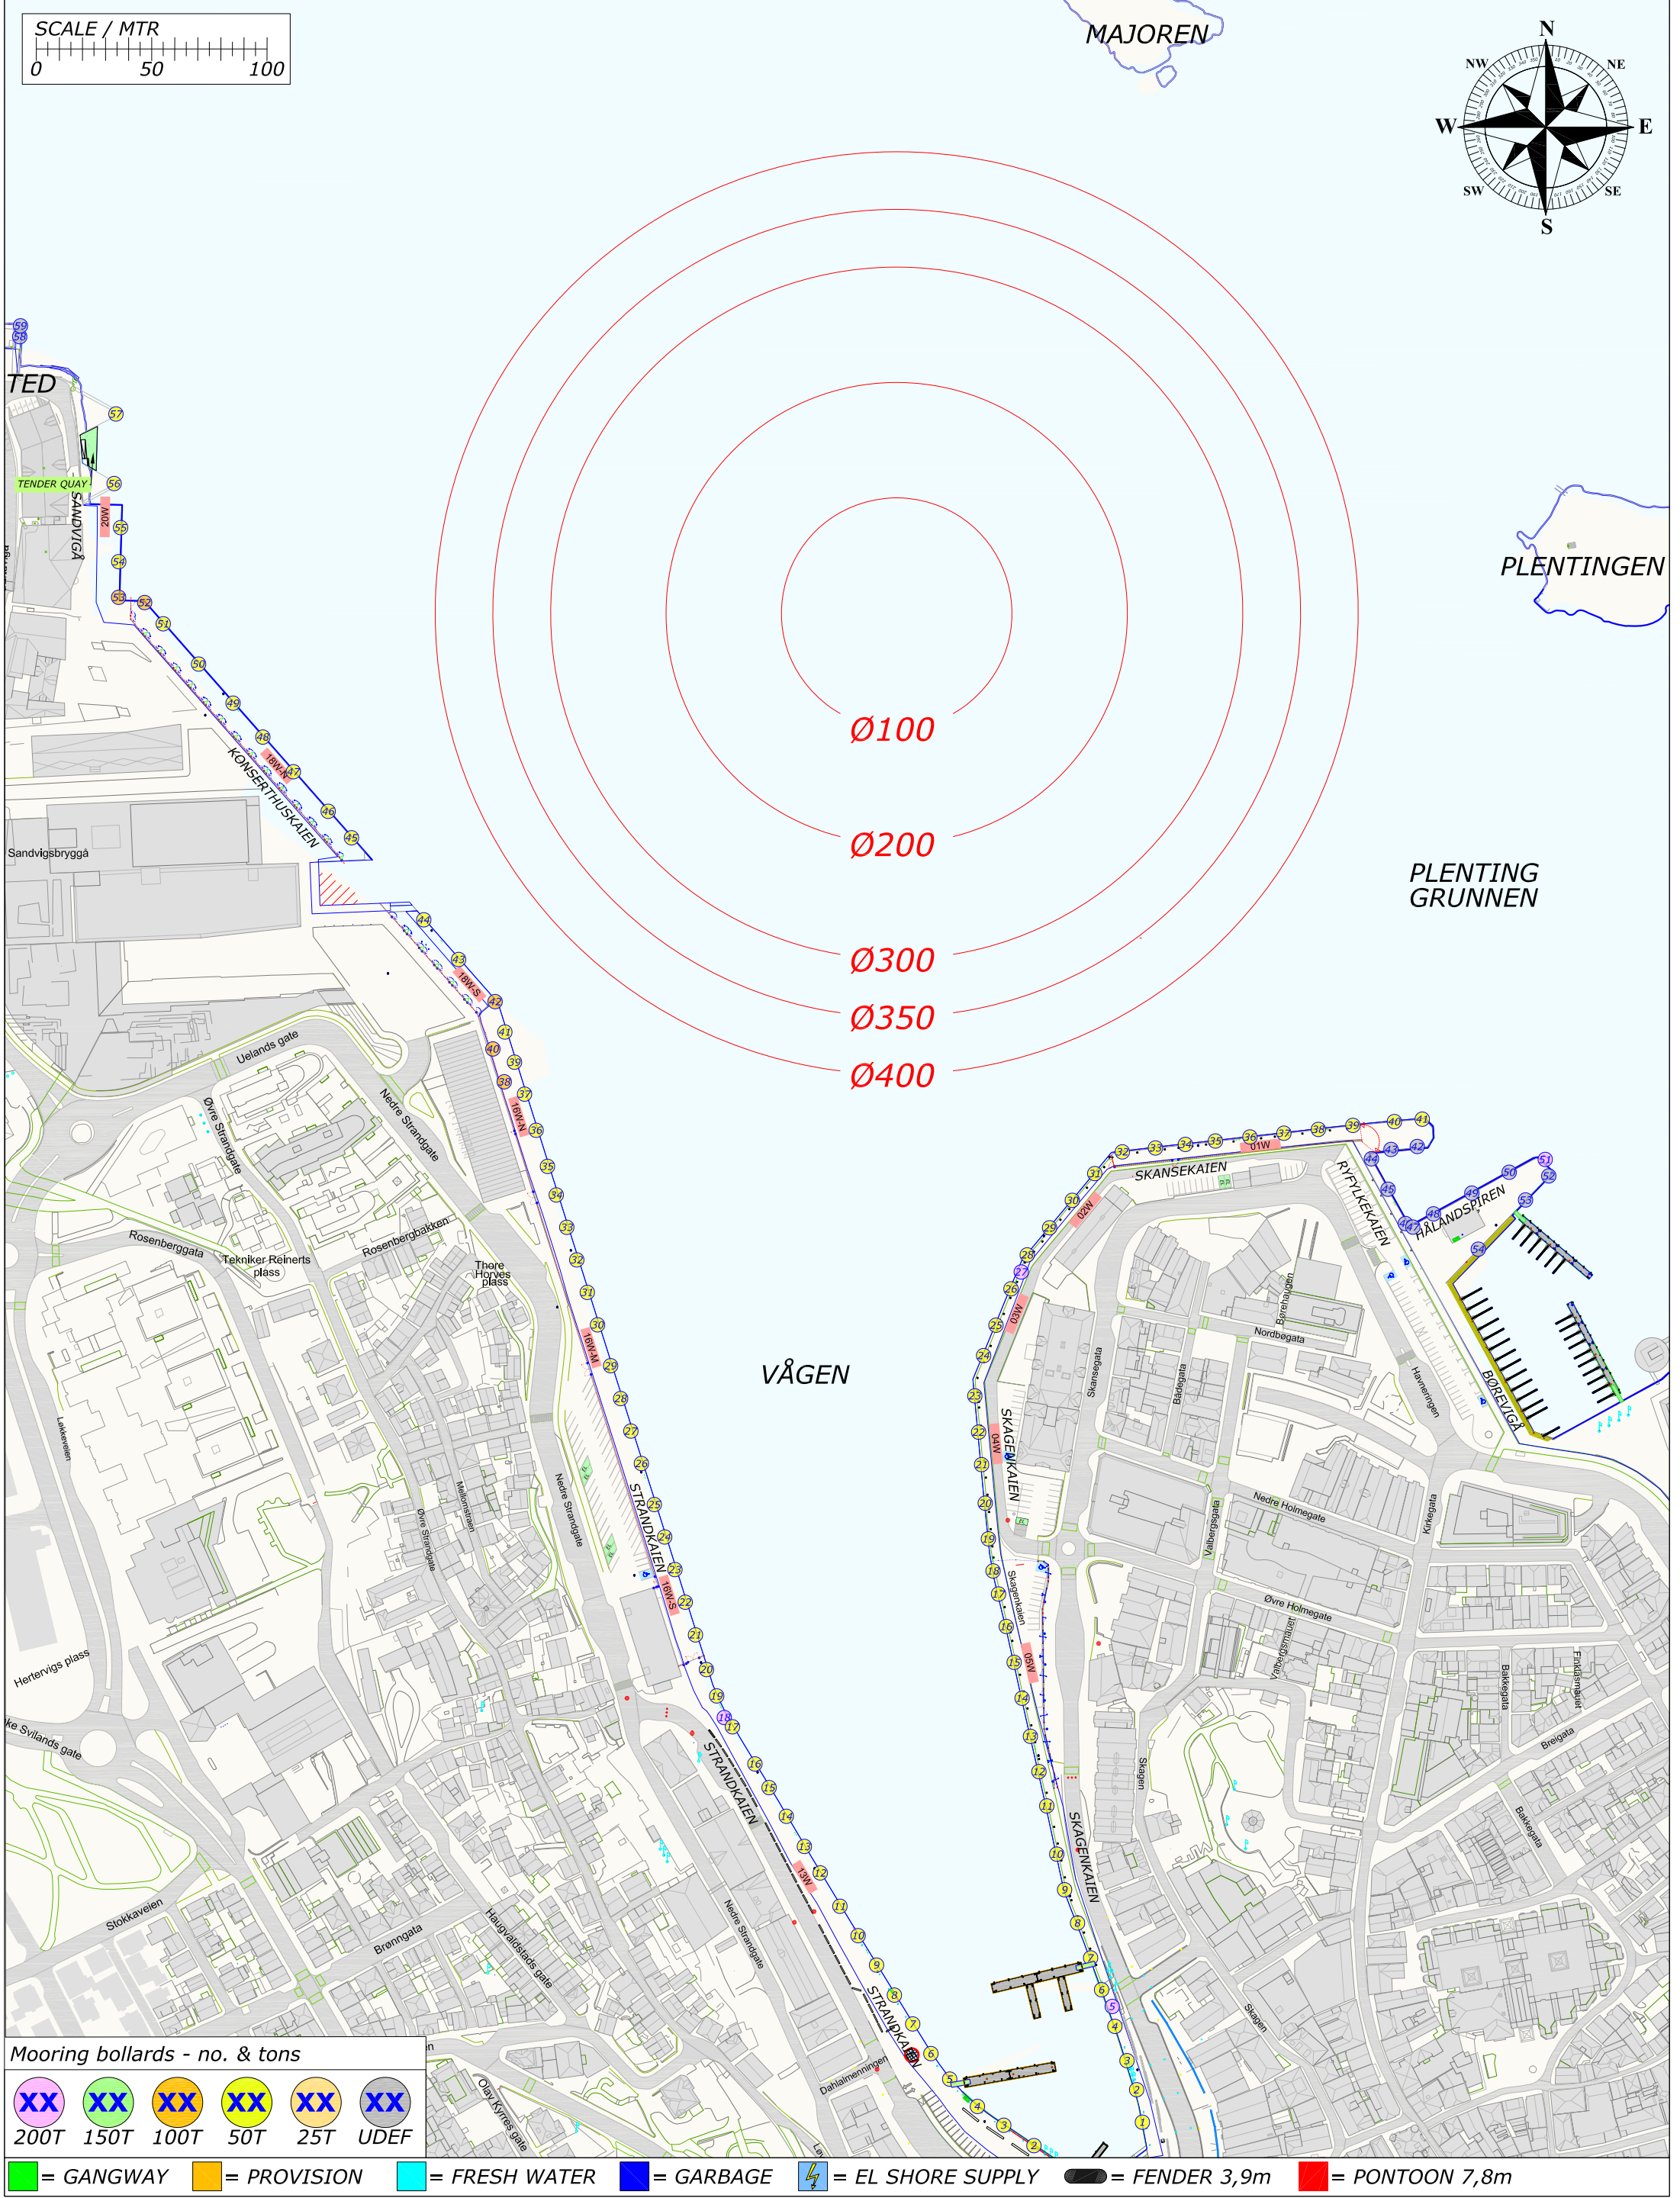

Rev.	Date	Text	Sign
Drawn by R.KARLSEN		Approved by - date	Filename CRUISE-2022.DWG
			Date 0
			Scale 1:2500
RUTEK Rutek AS - Selaskjervegen 11 - 4055 Sola		Title PORT OF STAVANGER BERTHING SKETCH	
		Drawing no.	
		Customer Stavangerregionen Havnedrift AS	Size A3
			Sheet 1/1


BERTHING SKETCH PORT OF STAVANGER

WEDNESDAY 10. AUGUST 2022



**STAVANGER
REGIONEN**
Havnedrift AS

REV.NR. 02 - 02.04.2022

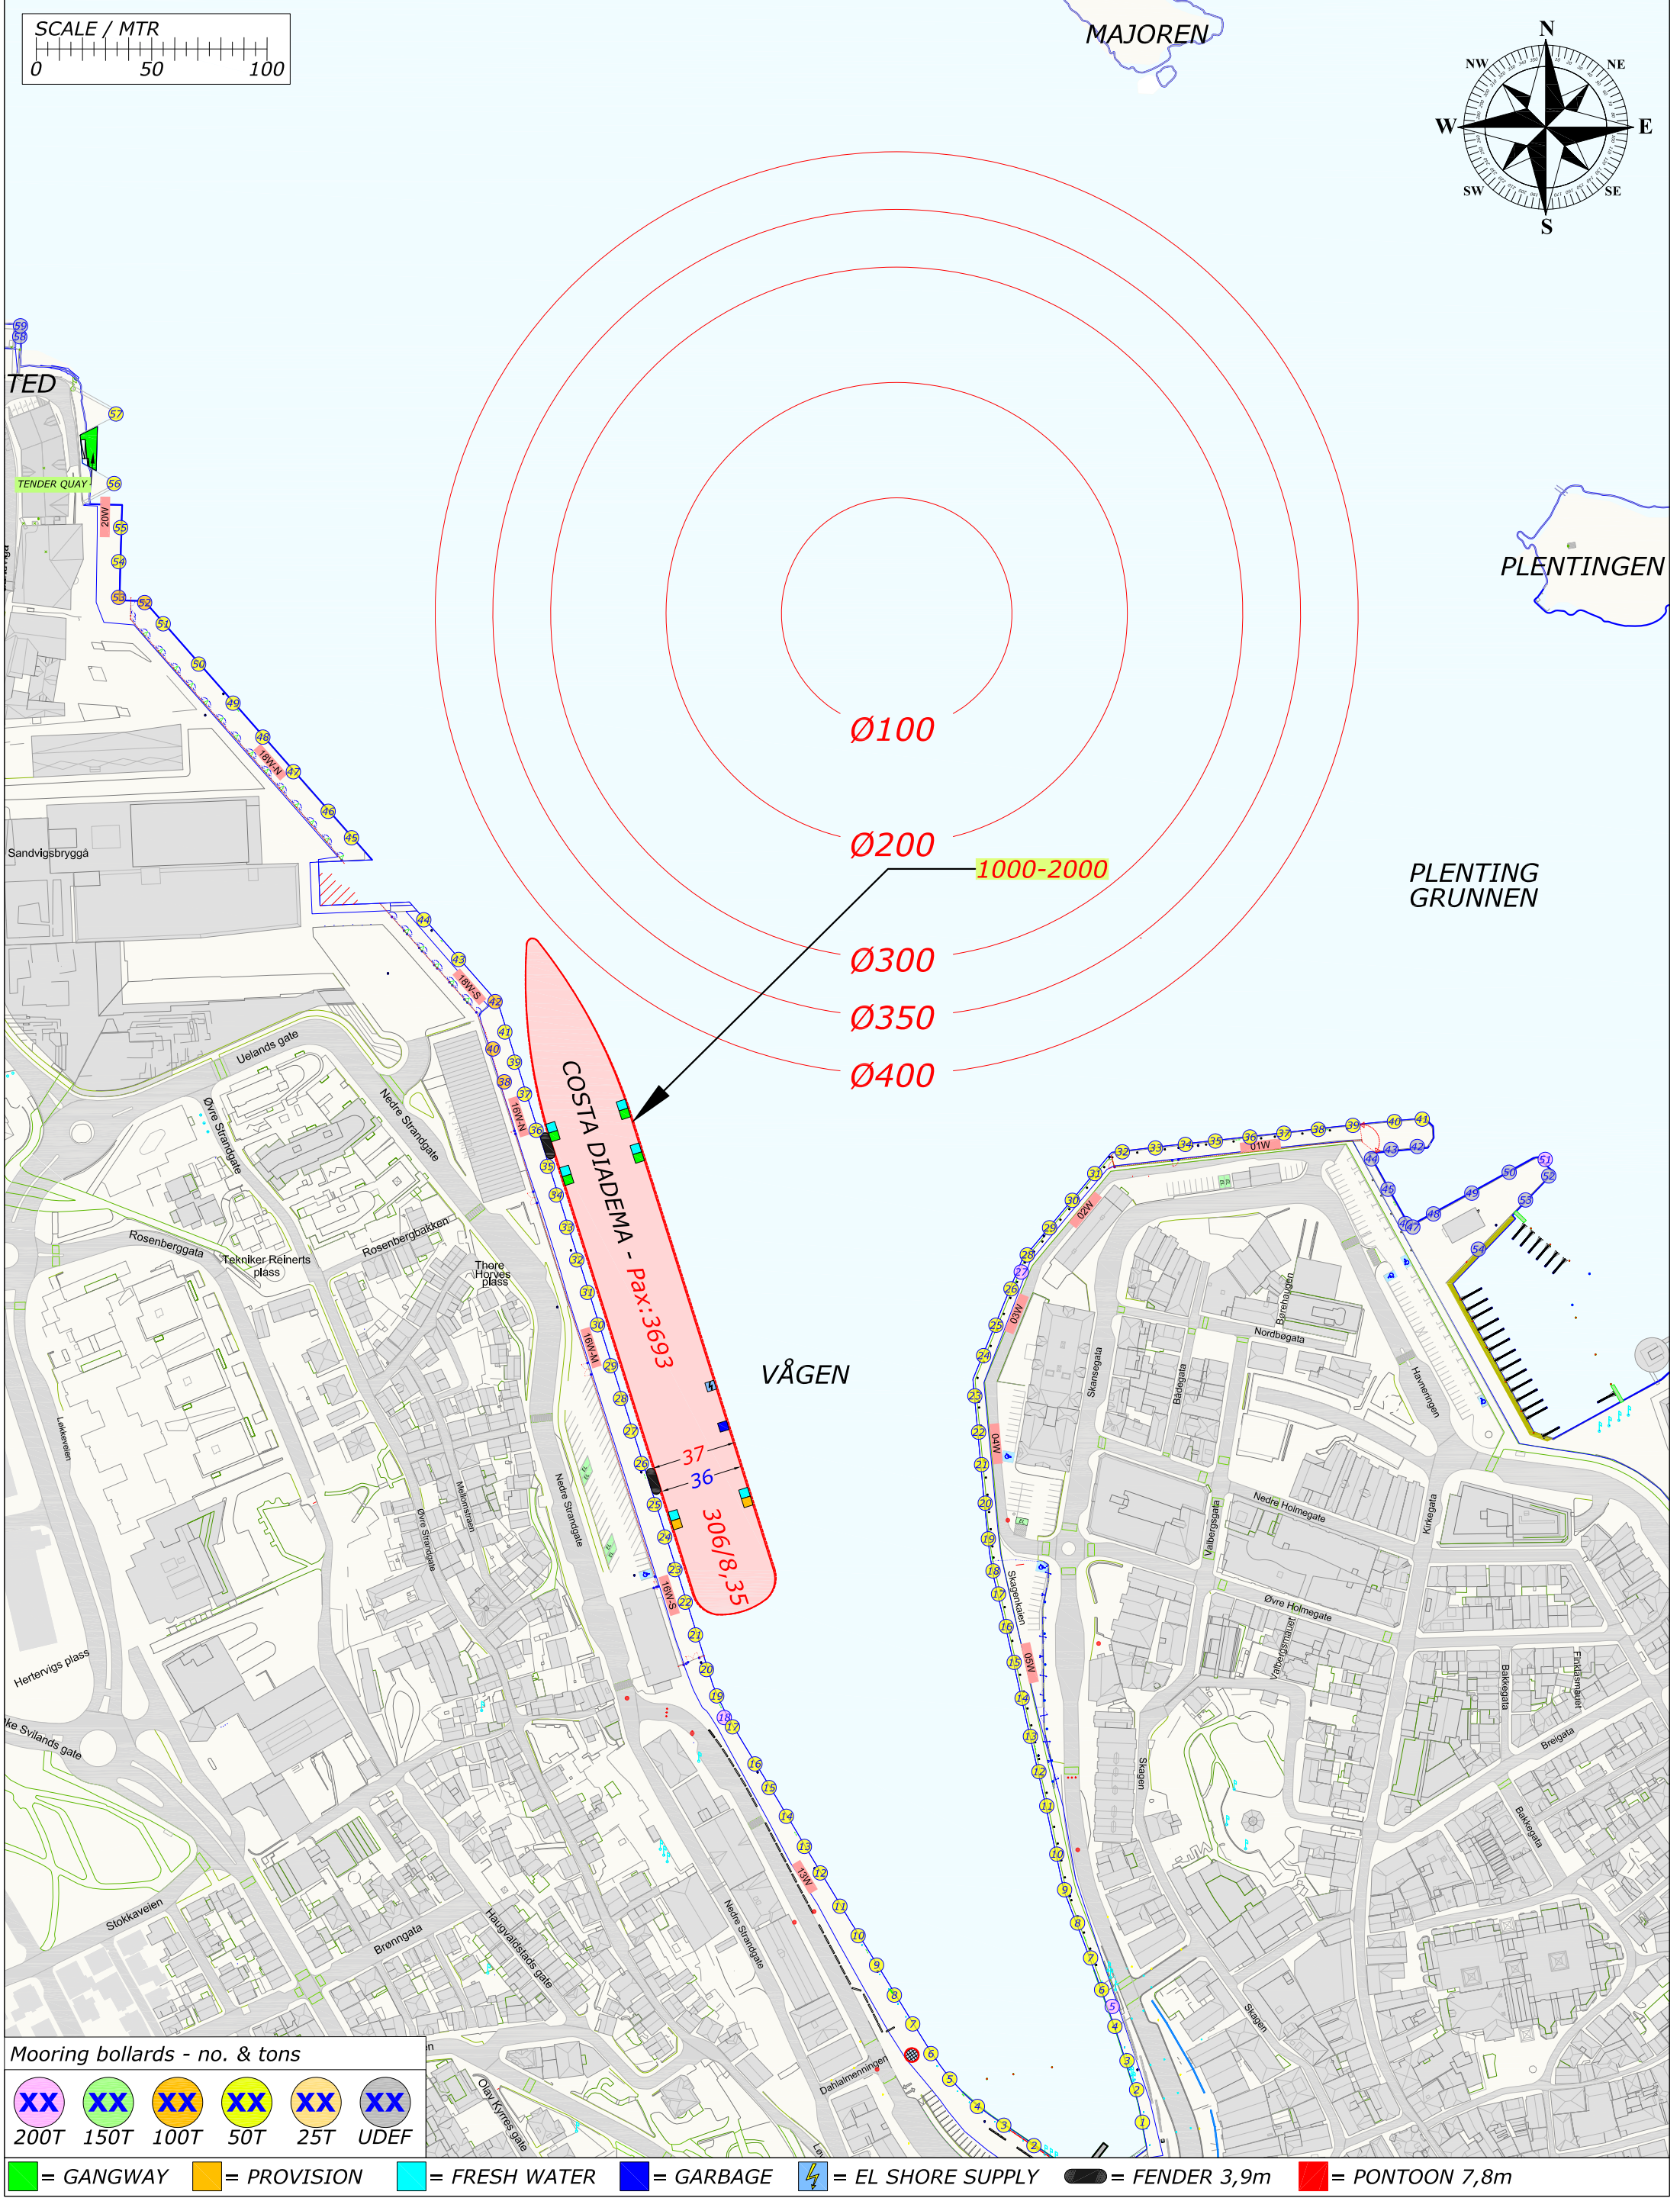

Mooring bollards - no. & tons					
XX	XX	XX	XX	XX	XX
200T	150T	100T	50T	25T	UDEF

 = GANGWAY

 = PROVISION

 = FRESH WATER

 = GARBAGE

 = EL SHORE SUPPLY




 = FENDER 3,9m

 = PONTON 7,8m

Rev.	Date	Text	Sign
Drawn by R.KARLSEN		Approved by - date	Filename CRUISE-2022.DWG
			Date 0
			Scale 1:2500
RUTEK Rutek AS - Seilaskjervegen 11 - 4055 Sola		Title PORT OF STAVANGER BERTHING SKETCH	
		Customer Stavangerregionen Havnedrift AS	Drawing no. Size A3
			Sheet 1/1

BERTHING SKETCH PORT OF STAVANGER
THURSDAY 11. AUGUST 2022

REV.NR. 04 - 10.08.2022

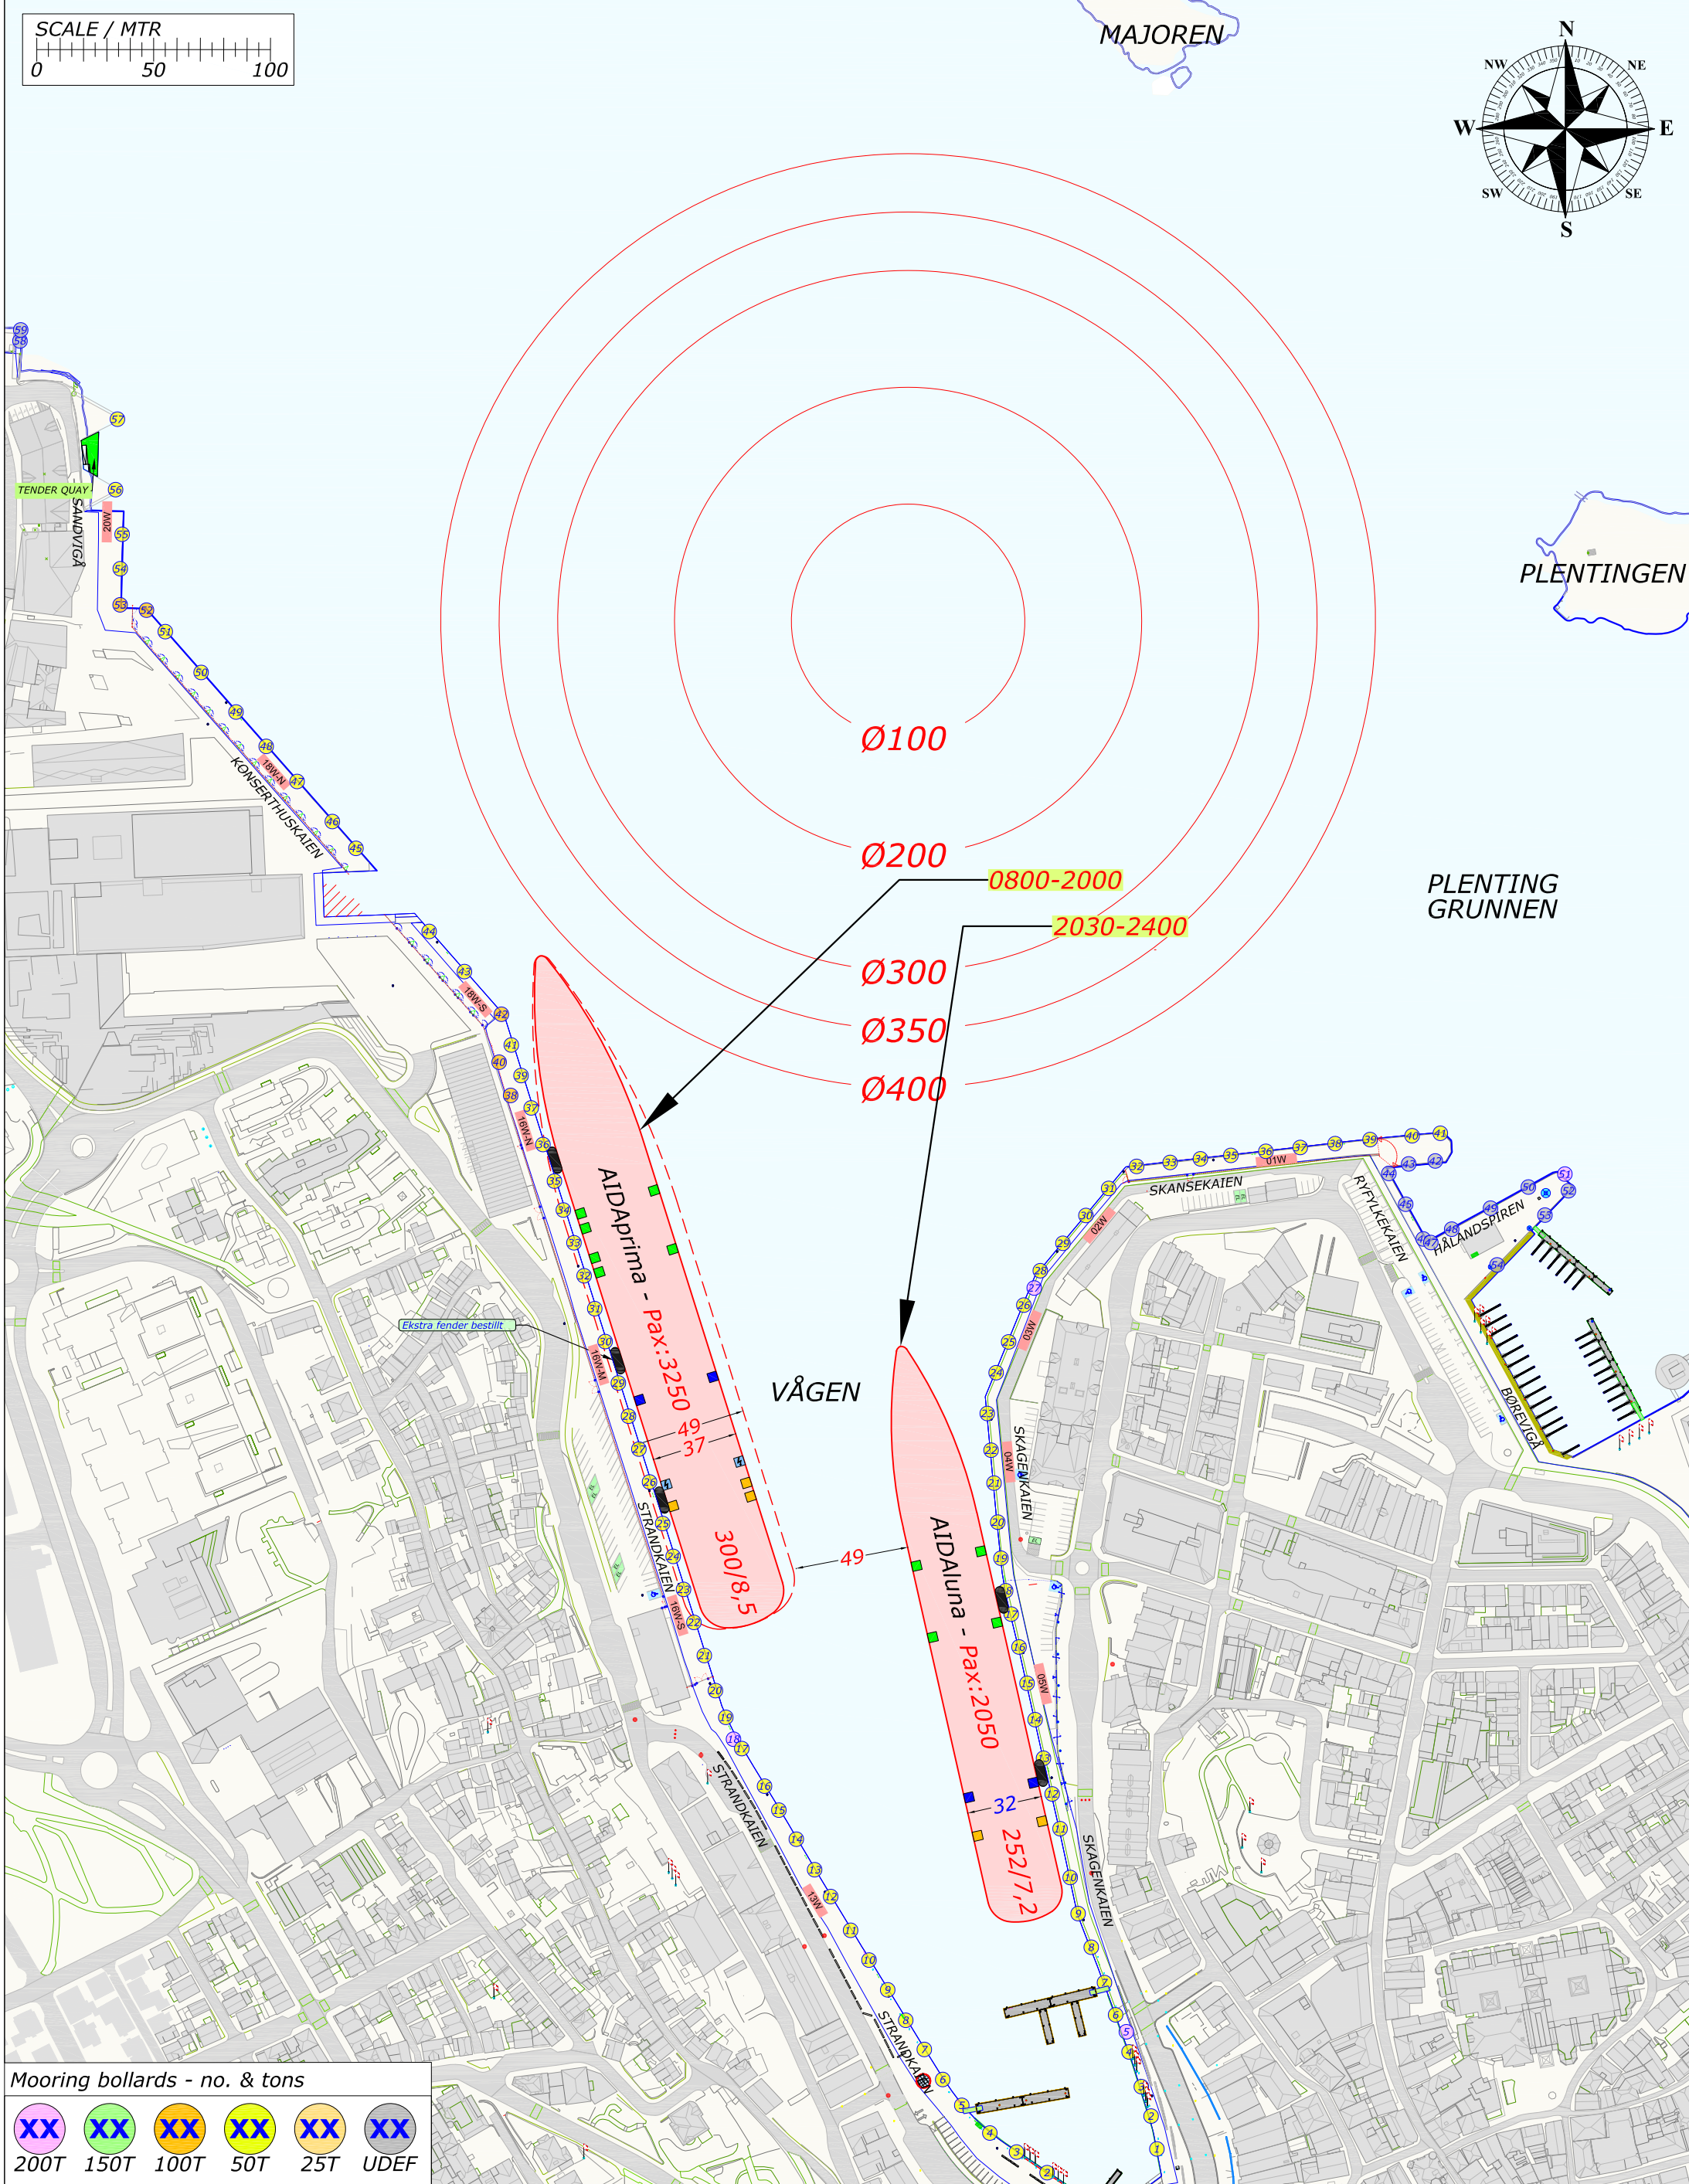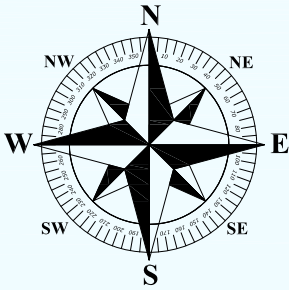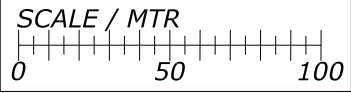

Rev.	Date	Text	Sign
Drawn by R.KARLSEN		Approved by - date	Filename CRUISE-2022.DWG
			Date 0
			Scale 1:2500
RUTEK Rutek AS - Seilaskjervegen 11 - 4055 Sola		Title PORT OF STAVANGER BERTHING SKETCH	
		Drawing no.	
		Customer Stavangerregionen Havnedrift AS	Size A3
			Sheet 1/1


BERTHING SKETCH PORT OF STAVANGER

FRIDAY 12. AUGUST 2022

REV.NR. 05 - 09.08.2022



STAVANGER REGIONEN
Havnedrift AS

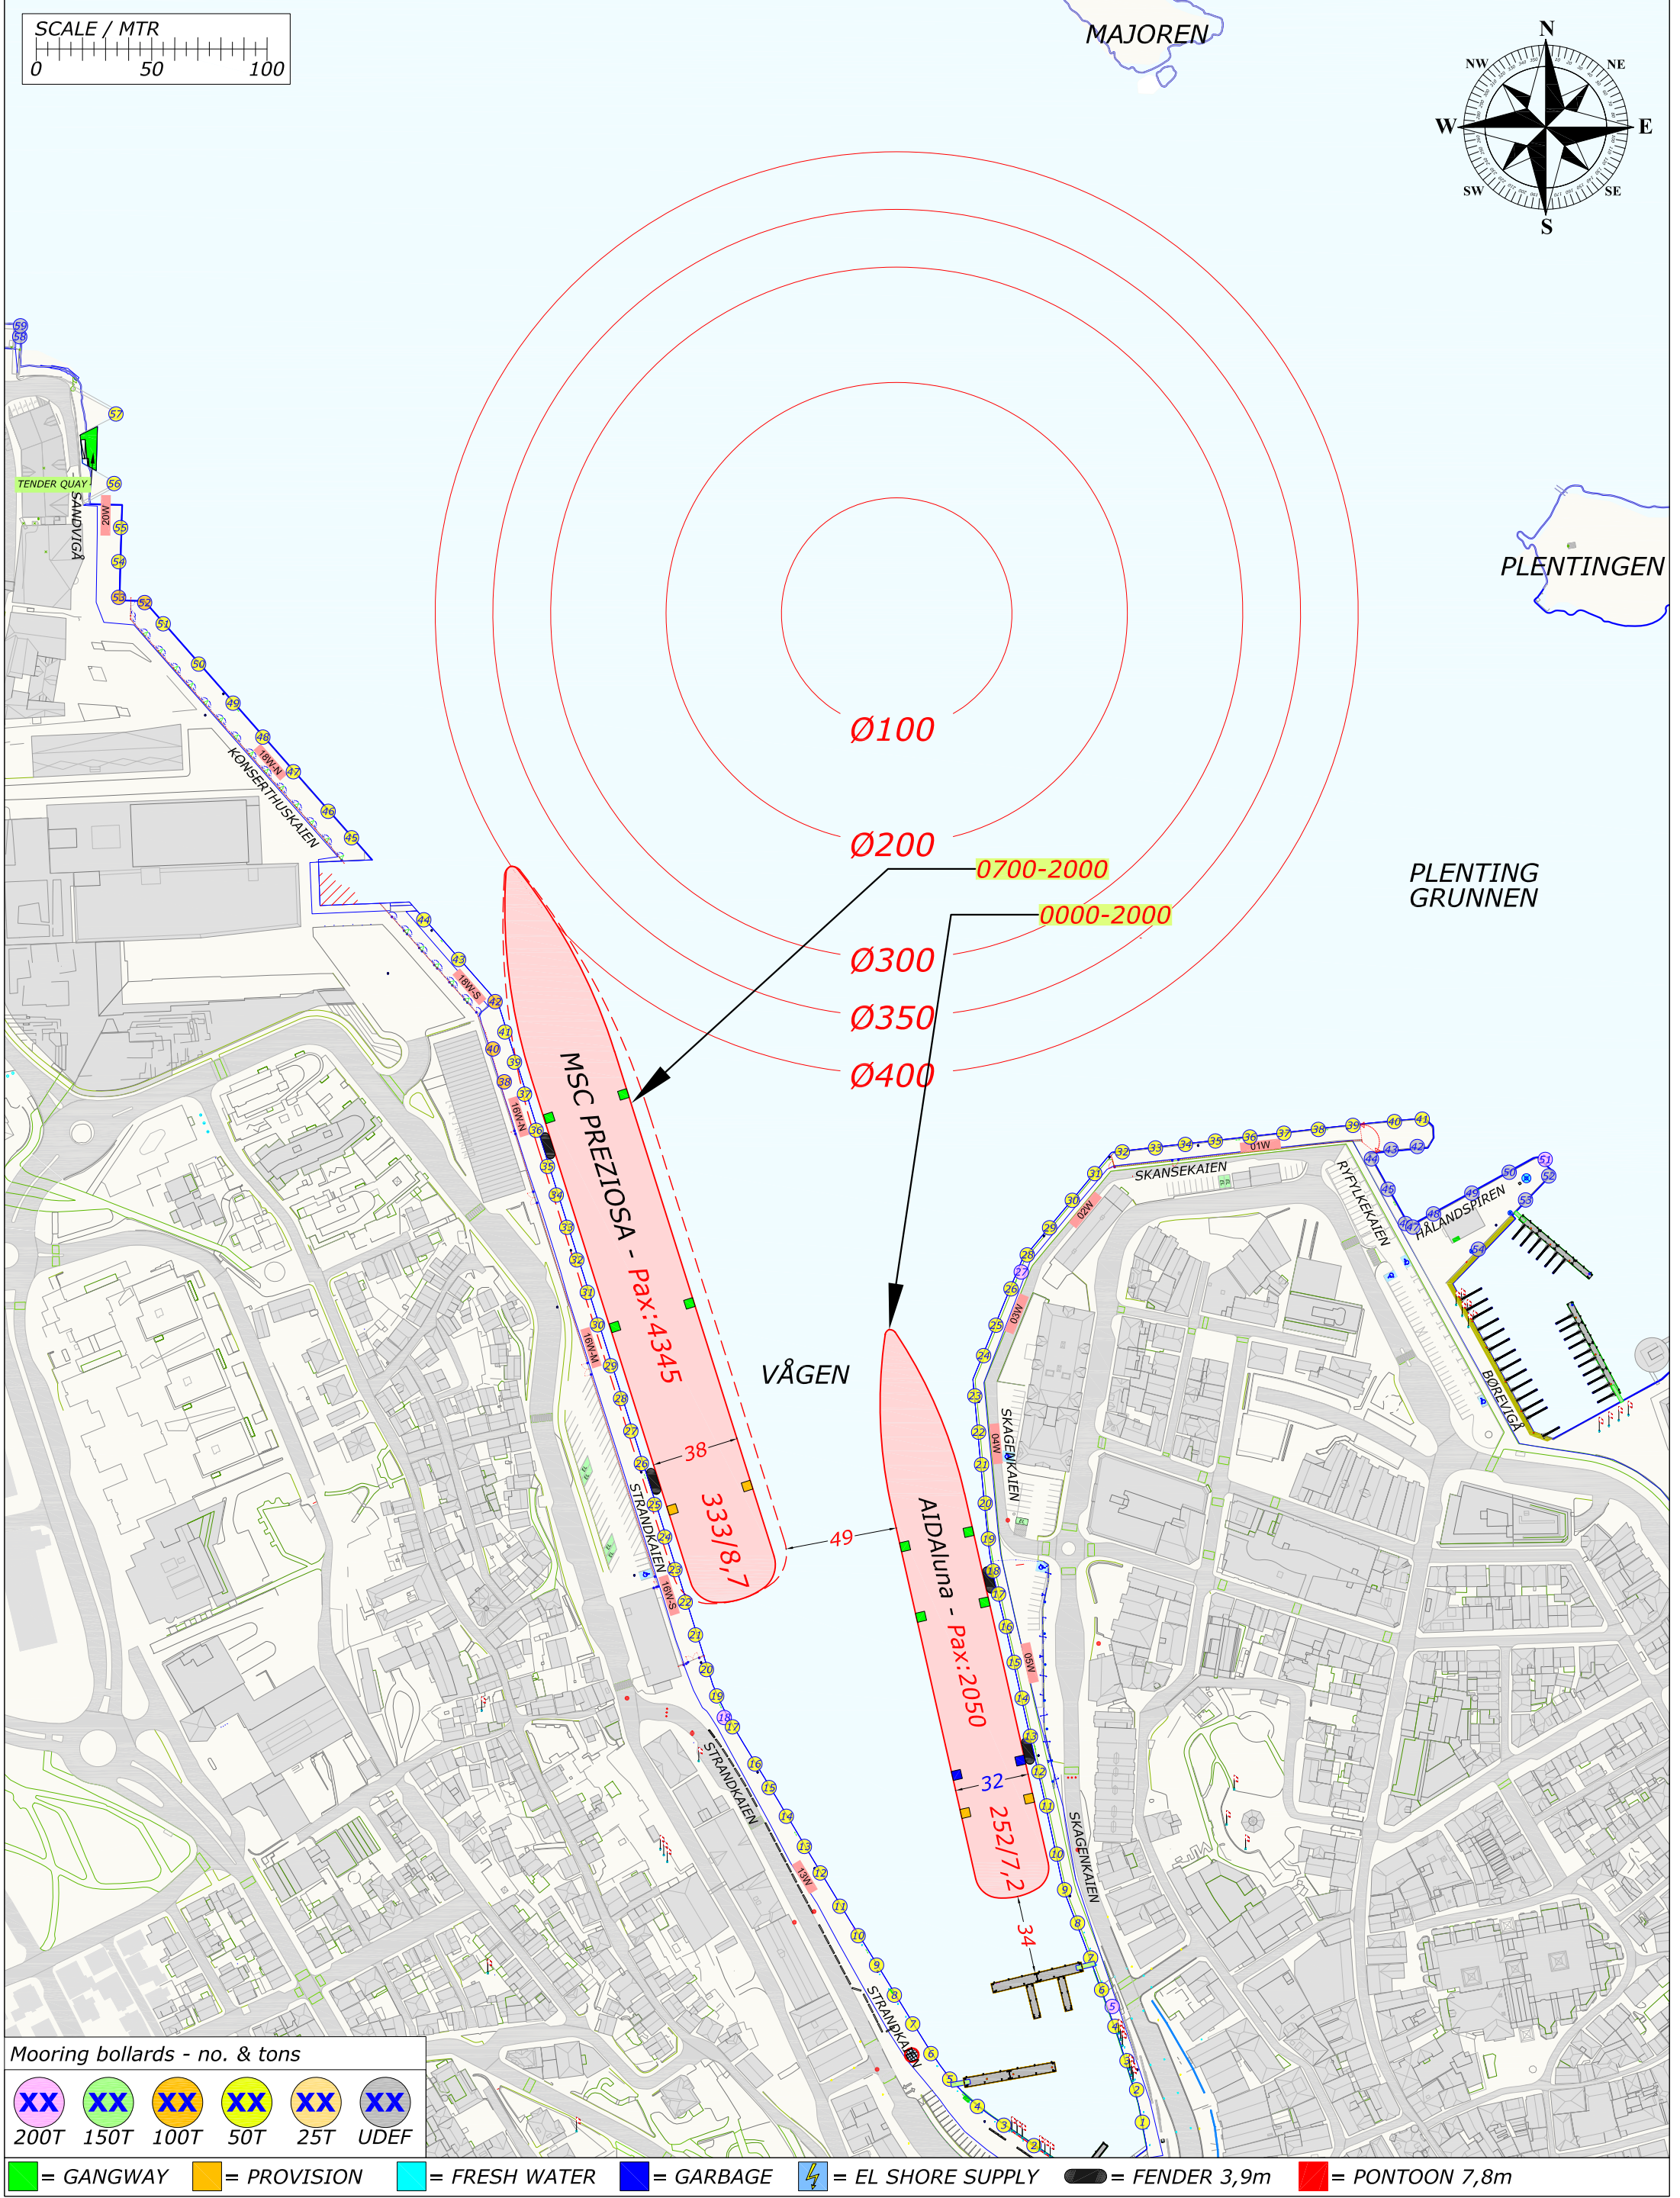

Mooring bollards - no. & tons					
XX	XX	XX	XX	XX	XX
200T	150T	100T	50T	25T	UDEF

 = GANGWAY  = PROVISION  = FRESH WATER  = GARBAGE  = EL SHORE SUPPLY  = FENDER 3,9m  = PONTOON 7,8m

Rev.	Date	Text	Sign
Drawn by R.KARLSEN		Approved by - date	Filename CRUISE-2022.DWG
			Date 0
			Scale 1:2500
 Rutek AS - Seilaskjervegen 11 - 4055 Sola		Title PORT OF STAVANGER BERTHING SKETCH	
		Customer Stavangerregionen Havnedrift AS	Drawing no. Size A3 Sheet 1/1


BERTHING SKETCH PORT OF STAVANGER

SATURDAY 13. AUGUST 2022



**STAVANGER
REGIONEN**
Havnedrift AS

REV.NR. 01 - 01.01.2022

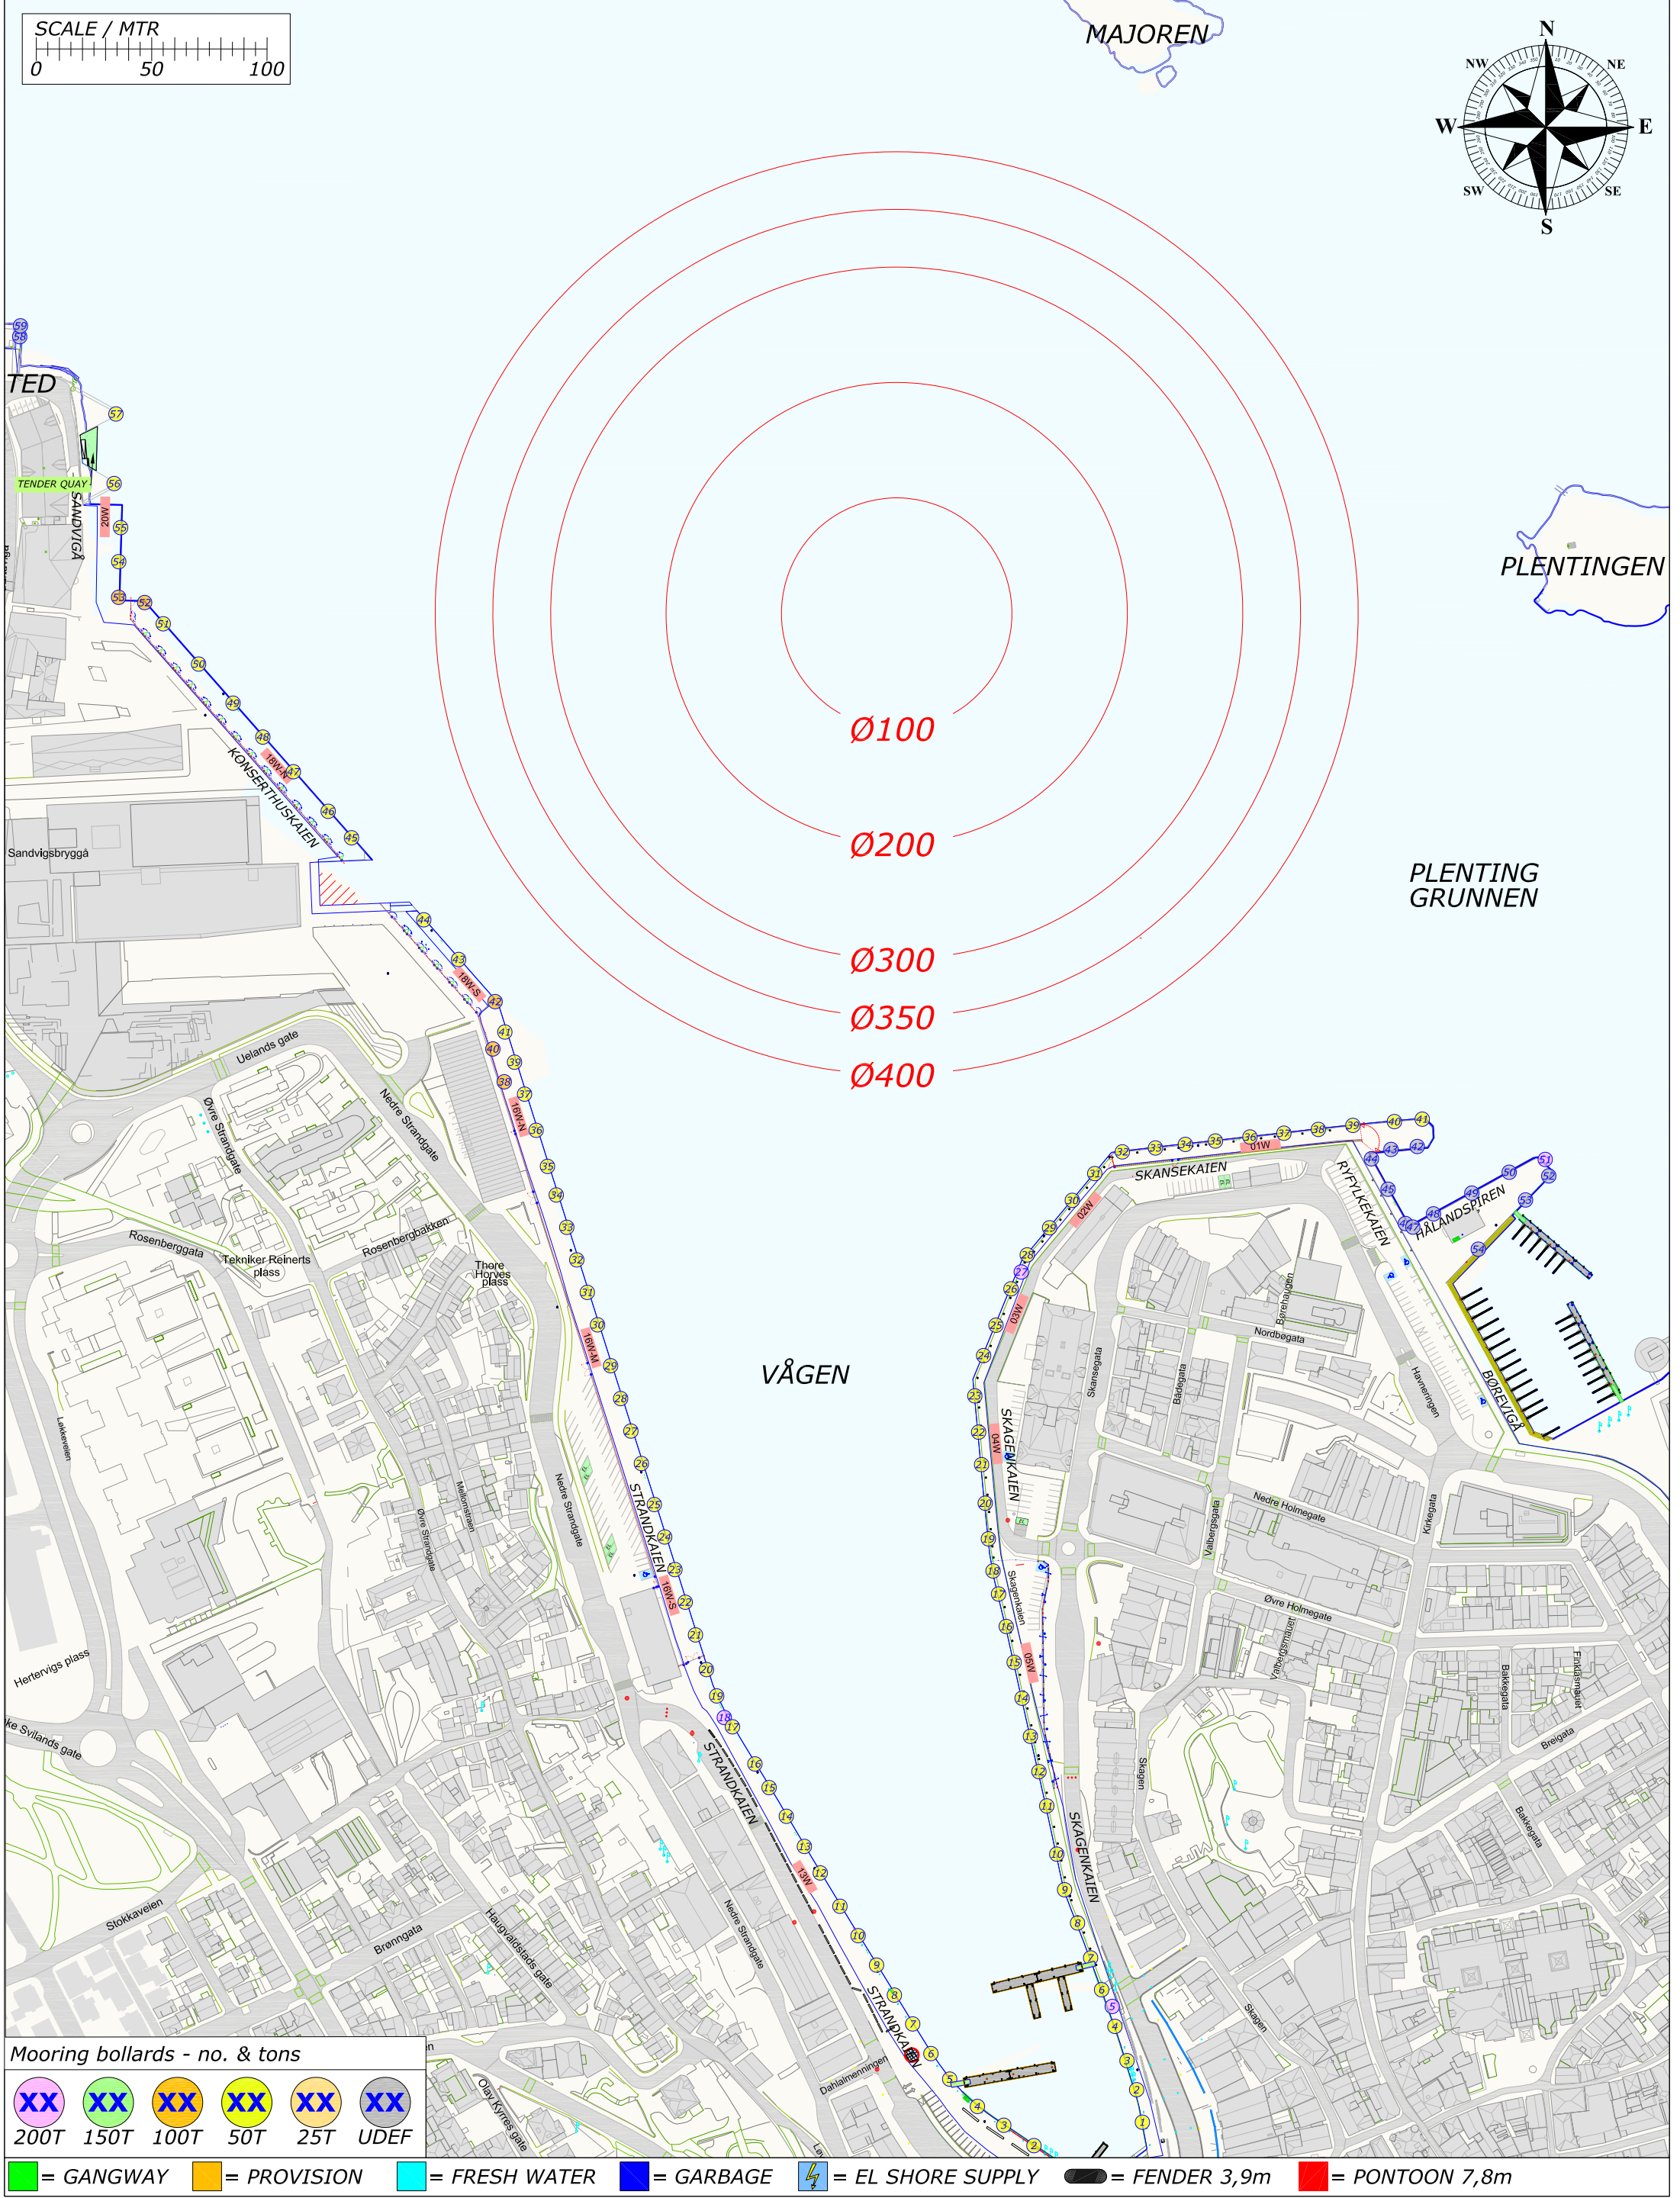

Mooring bollards - no. & tons

200T	150T	100T	50T	25T	UDEP

= GANGWAY	= PROVISION	= FRESH WATER	= GARBAGE	= EL SHORE SUPPLY	= FENDER 3,9m	= PONTOON 7,8m
-----------	-------------	---------------	-----------	-------------------	---------------	----------------

Rev.	Date	Text	Sign
Drawn by R.KARLSEN		Approved by - date	Filename CRUISE-2022.DWG
			Date 0
			Scale 1:2500
RUTEK Rutek AS - Seilaskjervegen 11 - 4055 Sola		Title PORT OF STAVANGER BERTHING SKETCH	
		Drawing no.	
		Customer Stavangerregionen Havnedrift AS	Size A3
			Sheet 1/1


BERTHING SKETCH PORT OF STAVANGER

SUNDAY 14. AUGUST 2022

REV.NR. 03 - 09.08.2022






STAVANGER REGIONEN
Havnedrift AS

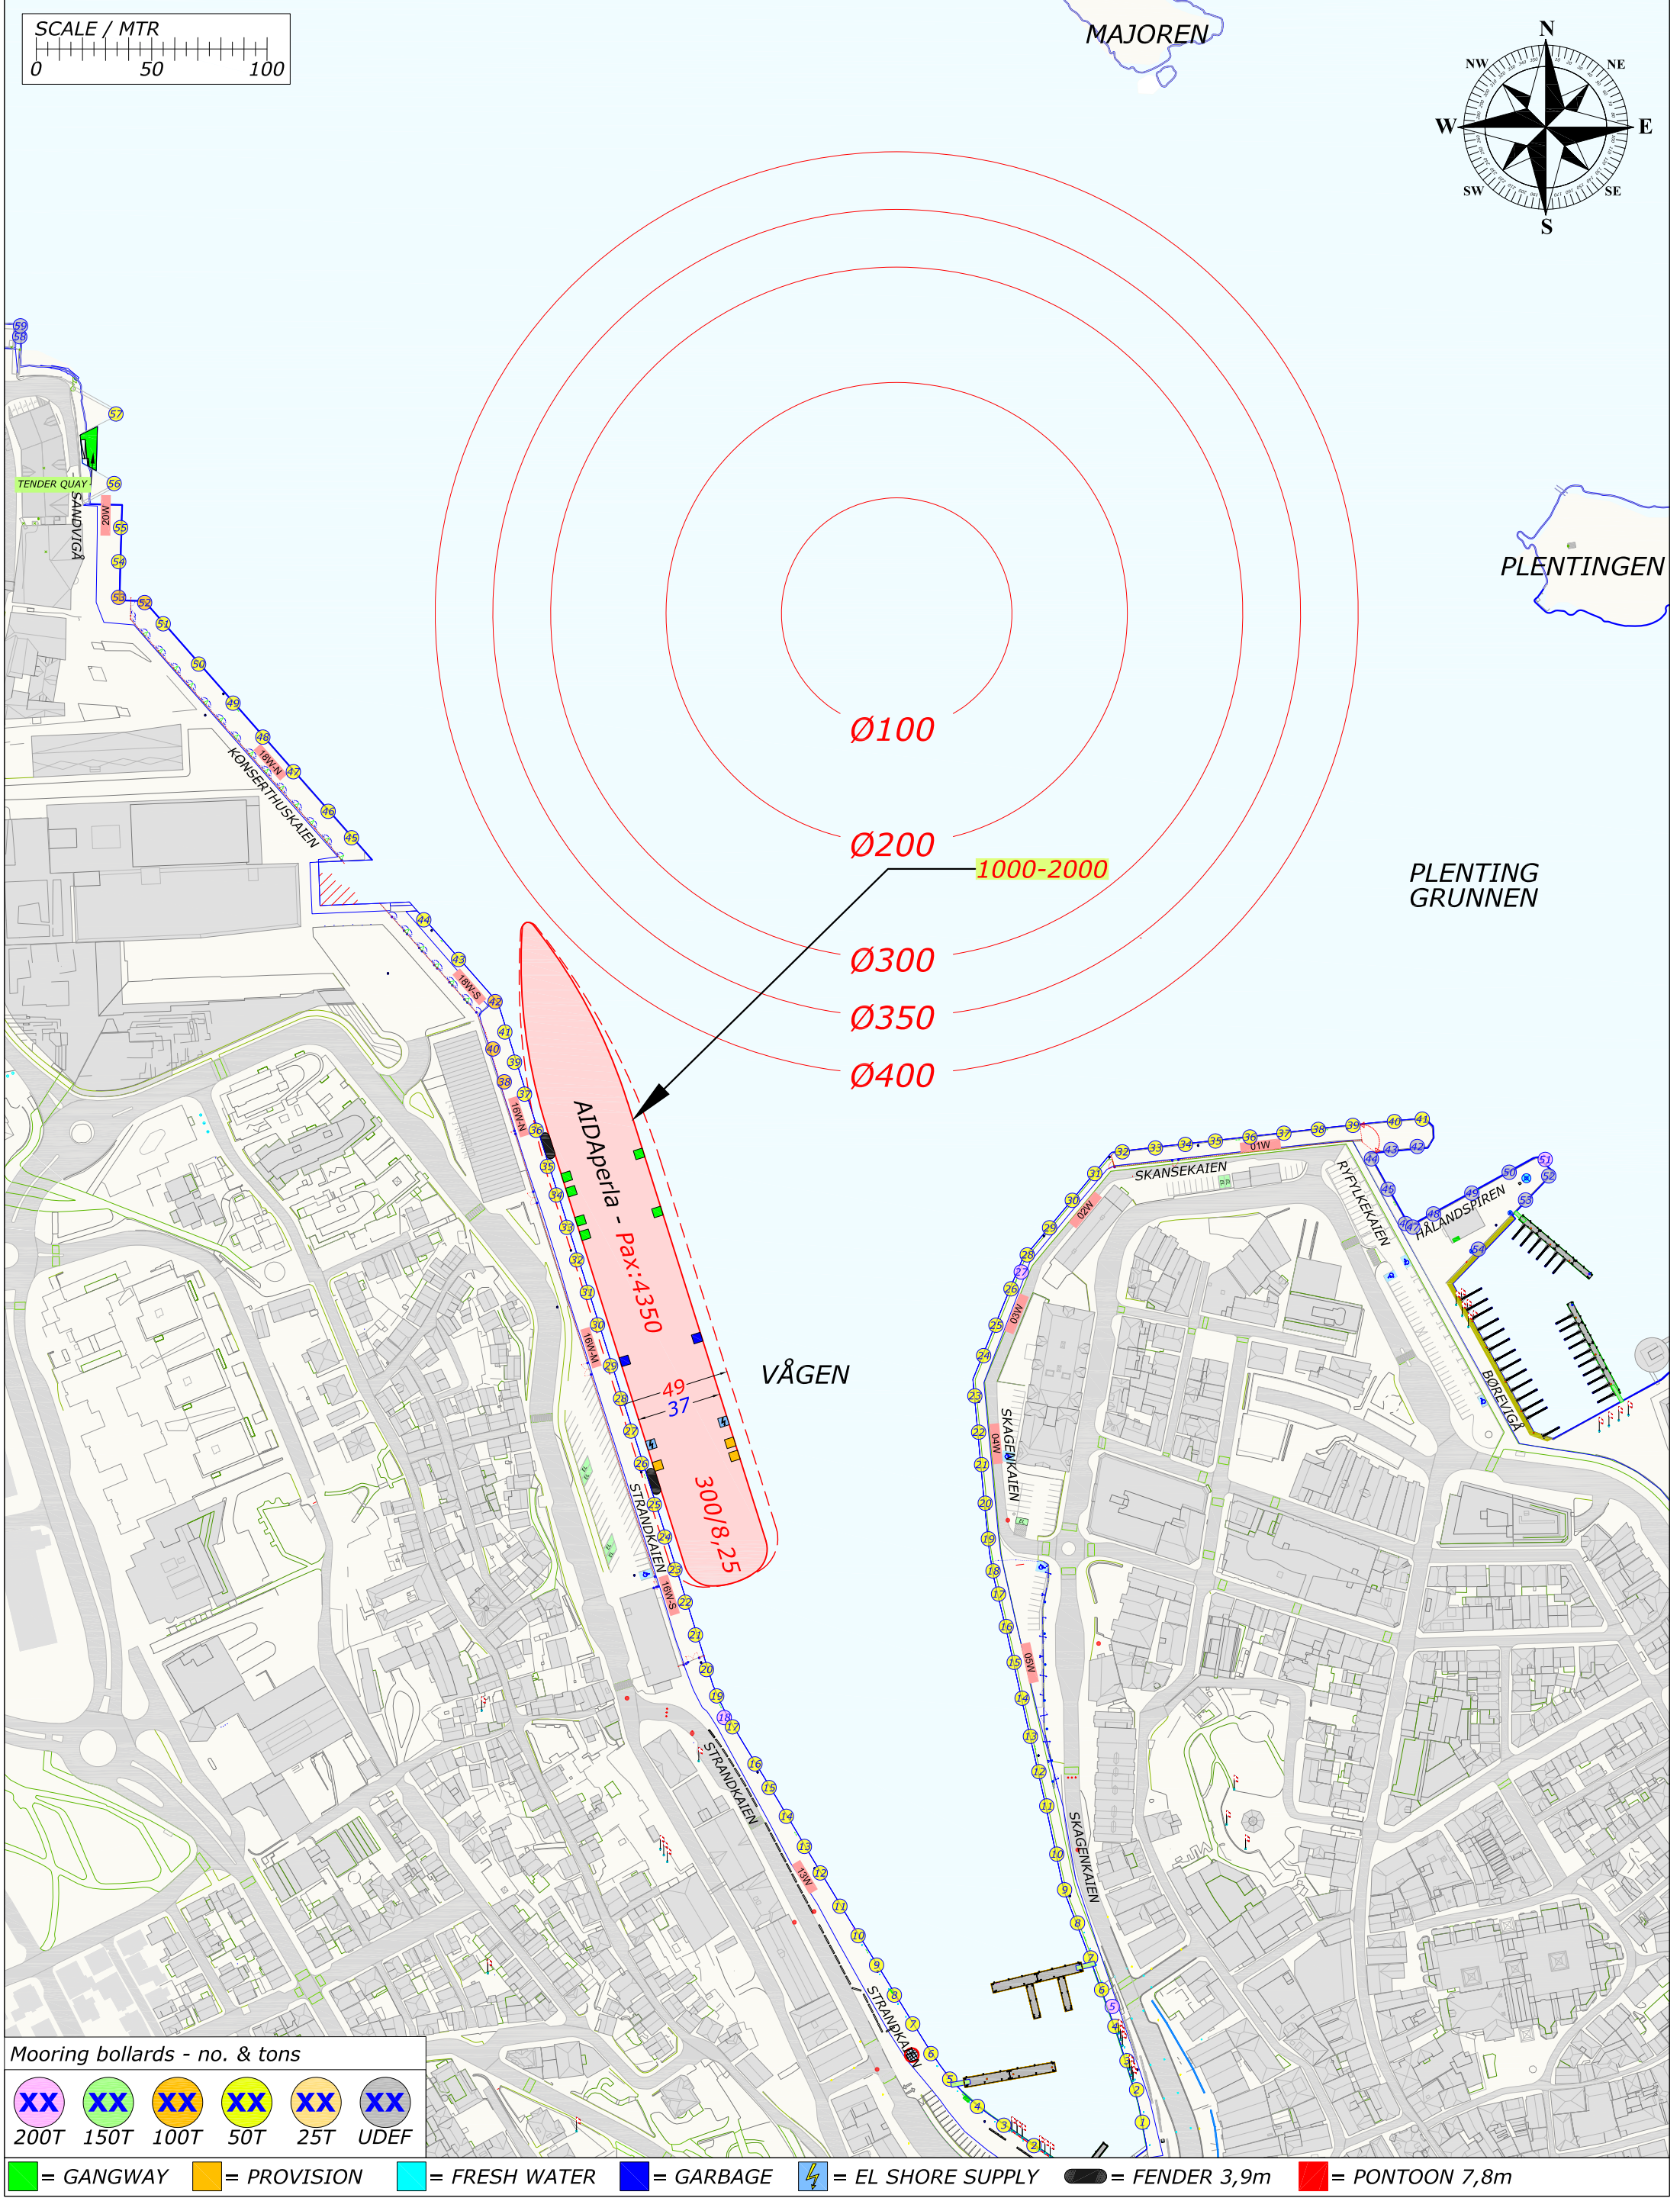

Rev.	Date	Text	Sign
Drawn by R.KARLSEN		Approved by - date	Filename CRUISE-2022.DWG
			Date 0
			Scale 1:2500
RUTEK Rutek AS - Seilaskjervegen 11 - 4055 Sola		Title PORT OF STAVANGER BERTHING SKETCH	
		Drawing no.	
		Customer Stavangerregionen Havnedrift AS	Size A3
			Sheet 1/1

BERTHING SKETCH PORT OF STAVANGER
MONDAY 15. AUGUST 2022

REV.NR. 06 - 04.07.2022

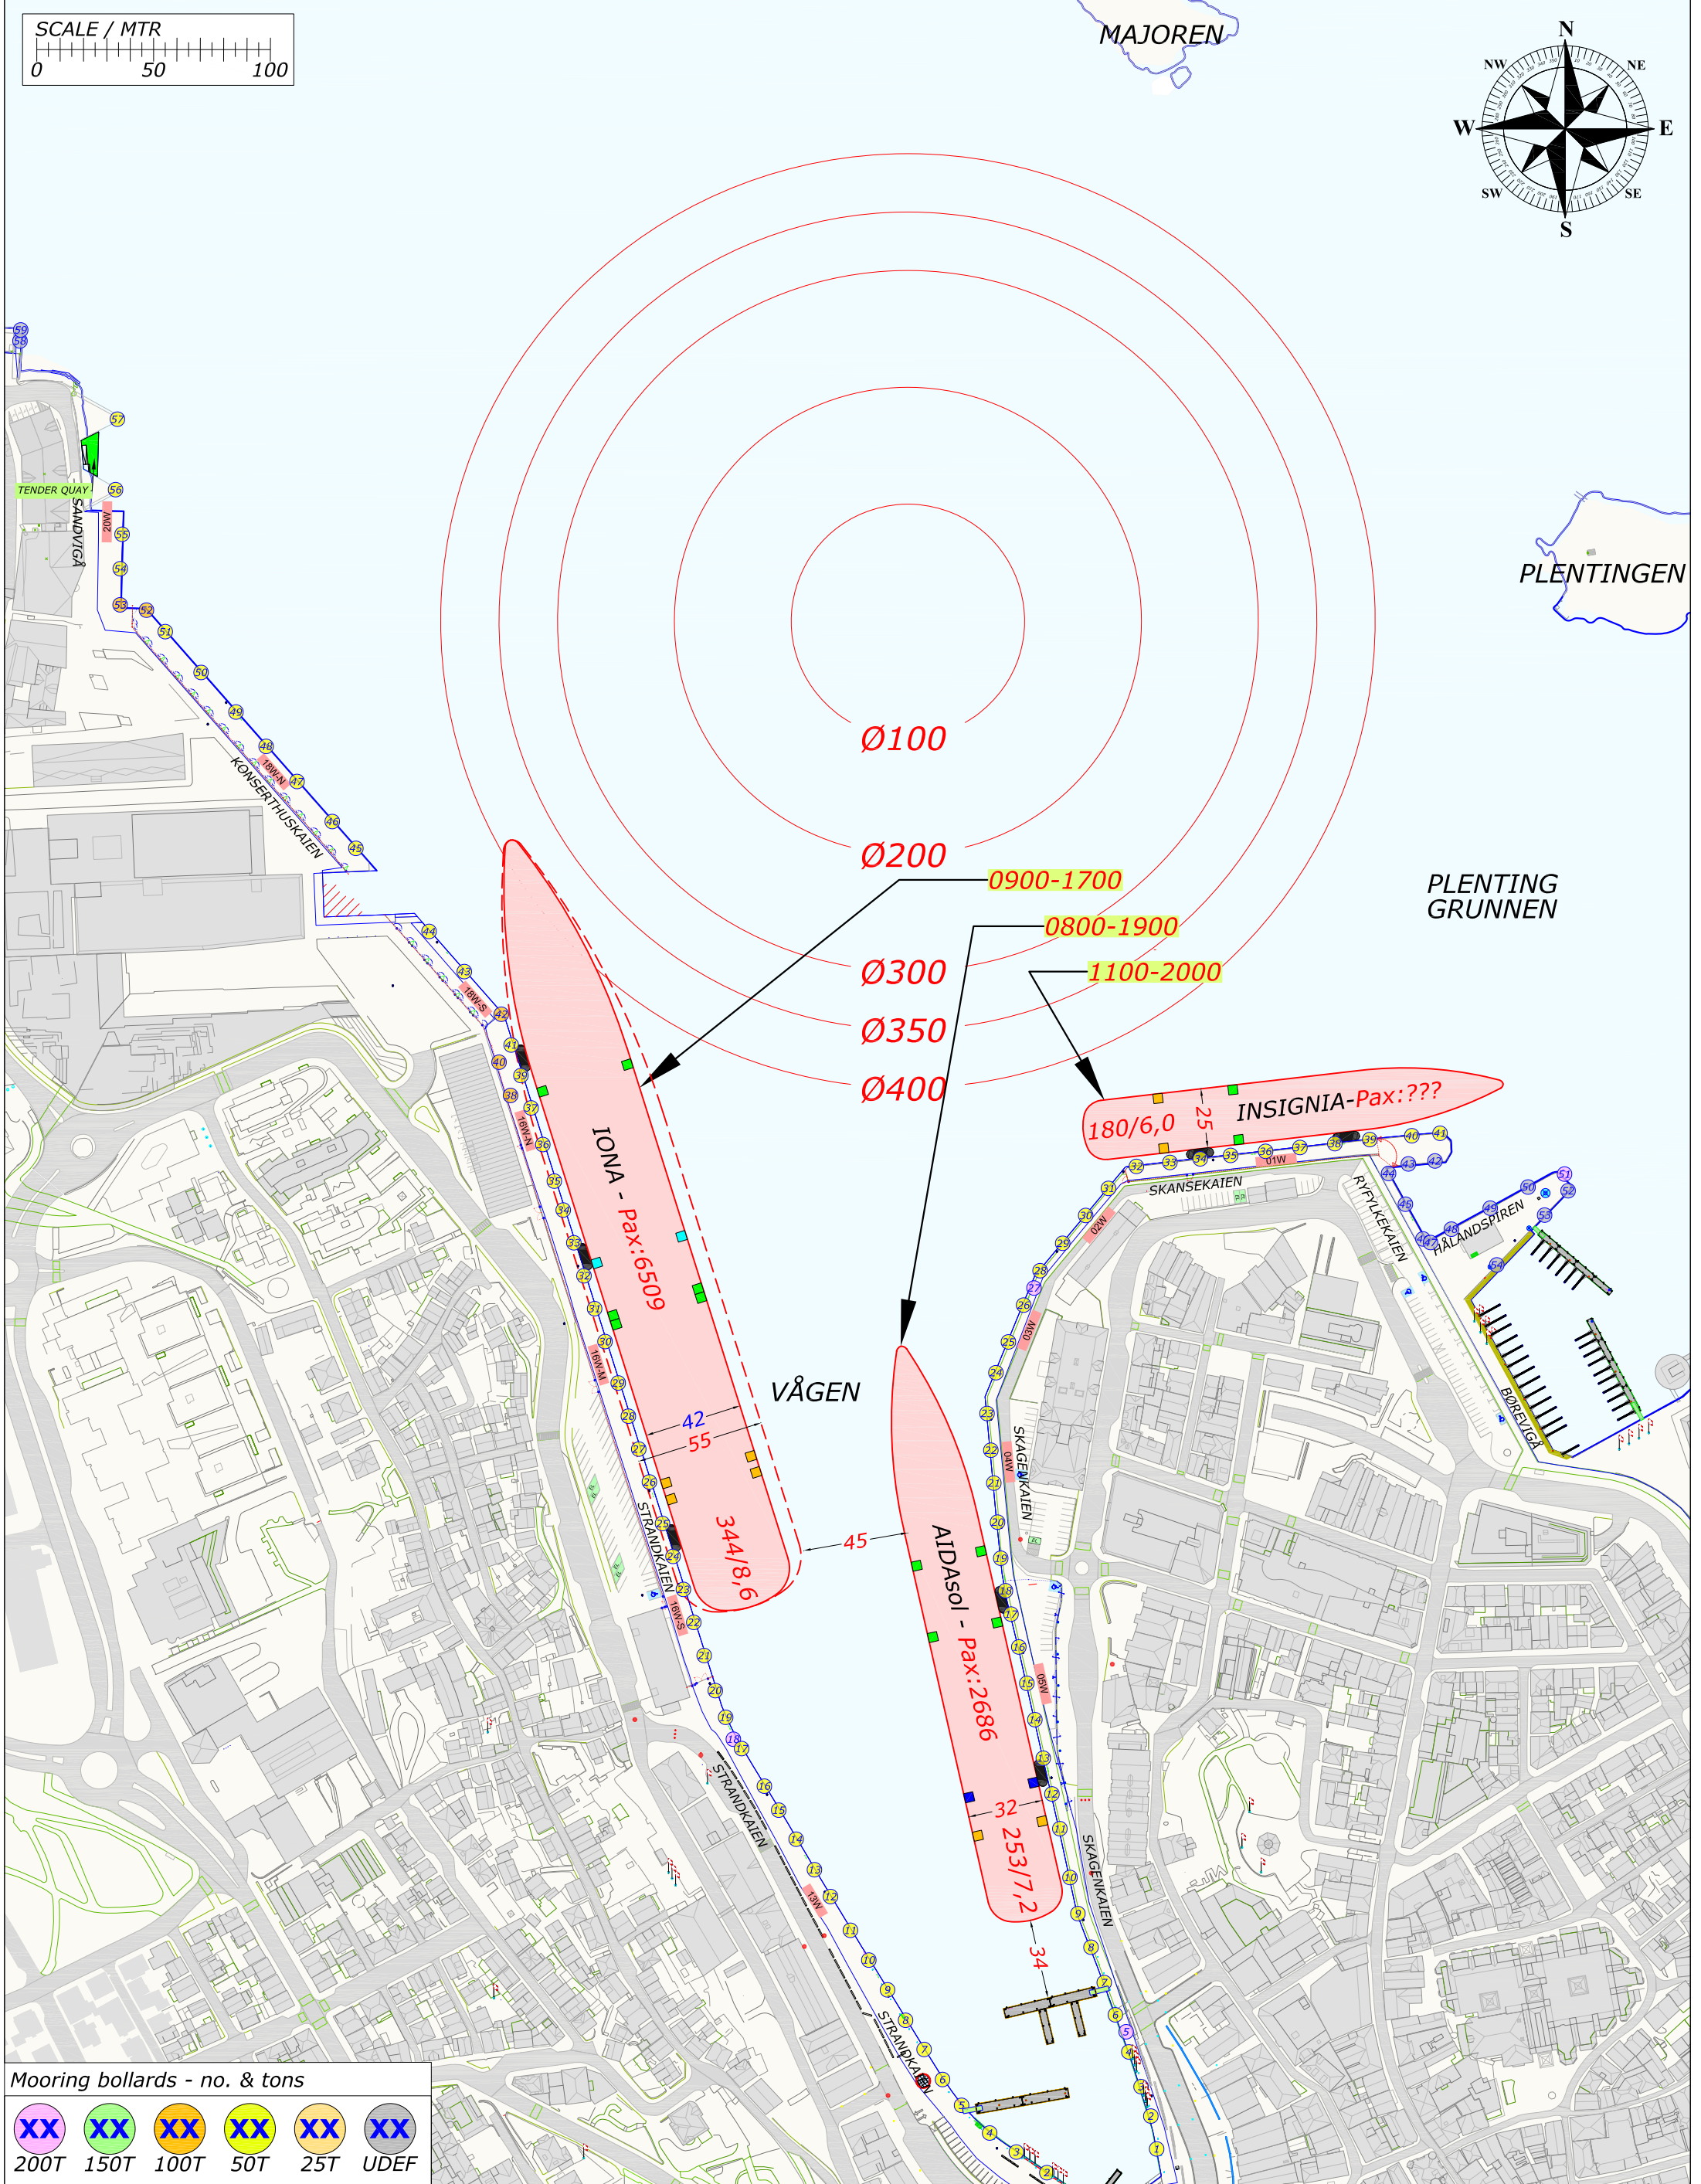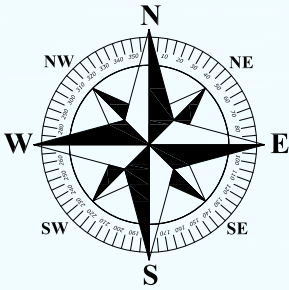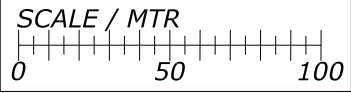


Rev.	Date	Text	Sign
Drawn by R.KARLSEN		Approved by - date	Filename CRUISE-2022.DWG
			Date 0
			Scale 1:2500
RUTEK Rutek AS - Seilaskjervegen 11 - 4055 Sola		Title PORT OF STAVANGER BERTHING SKETCH	
		Drawing no.	
		Customer Stavangerregionen Havnedrift AS	Size A3
			Sheet 1/1

BERTHING SKETCH PORT OF STAVANGER

TUESDAY 16. AUGUST 2022

REV.NR. 01 - 01.01.2022

**STAVANGER REGIONEN**
Havnedrift AS

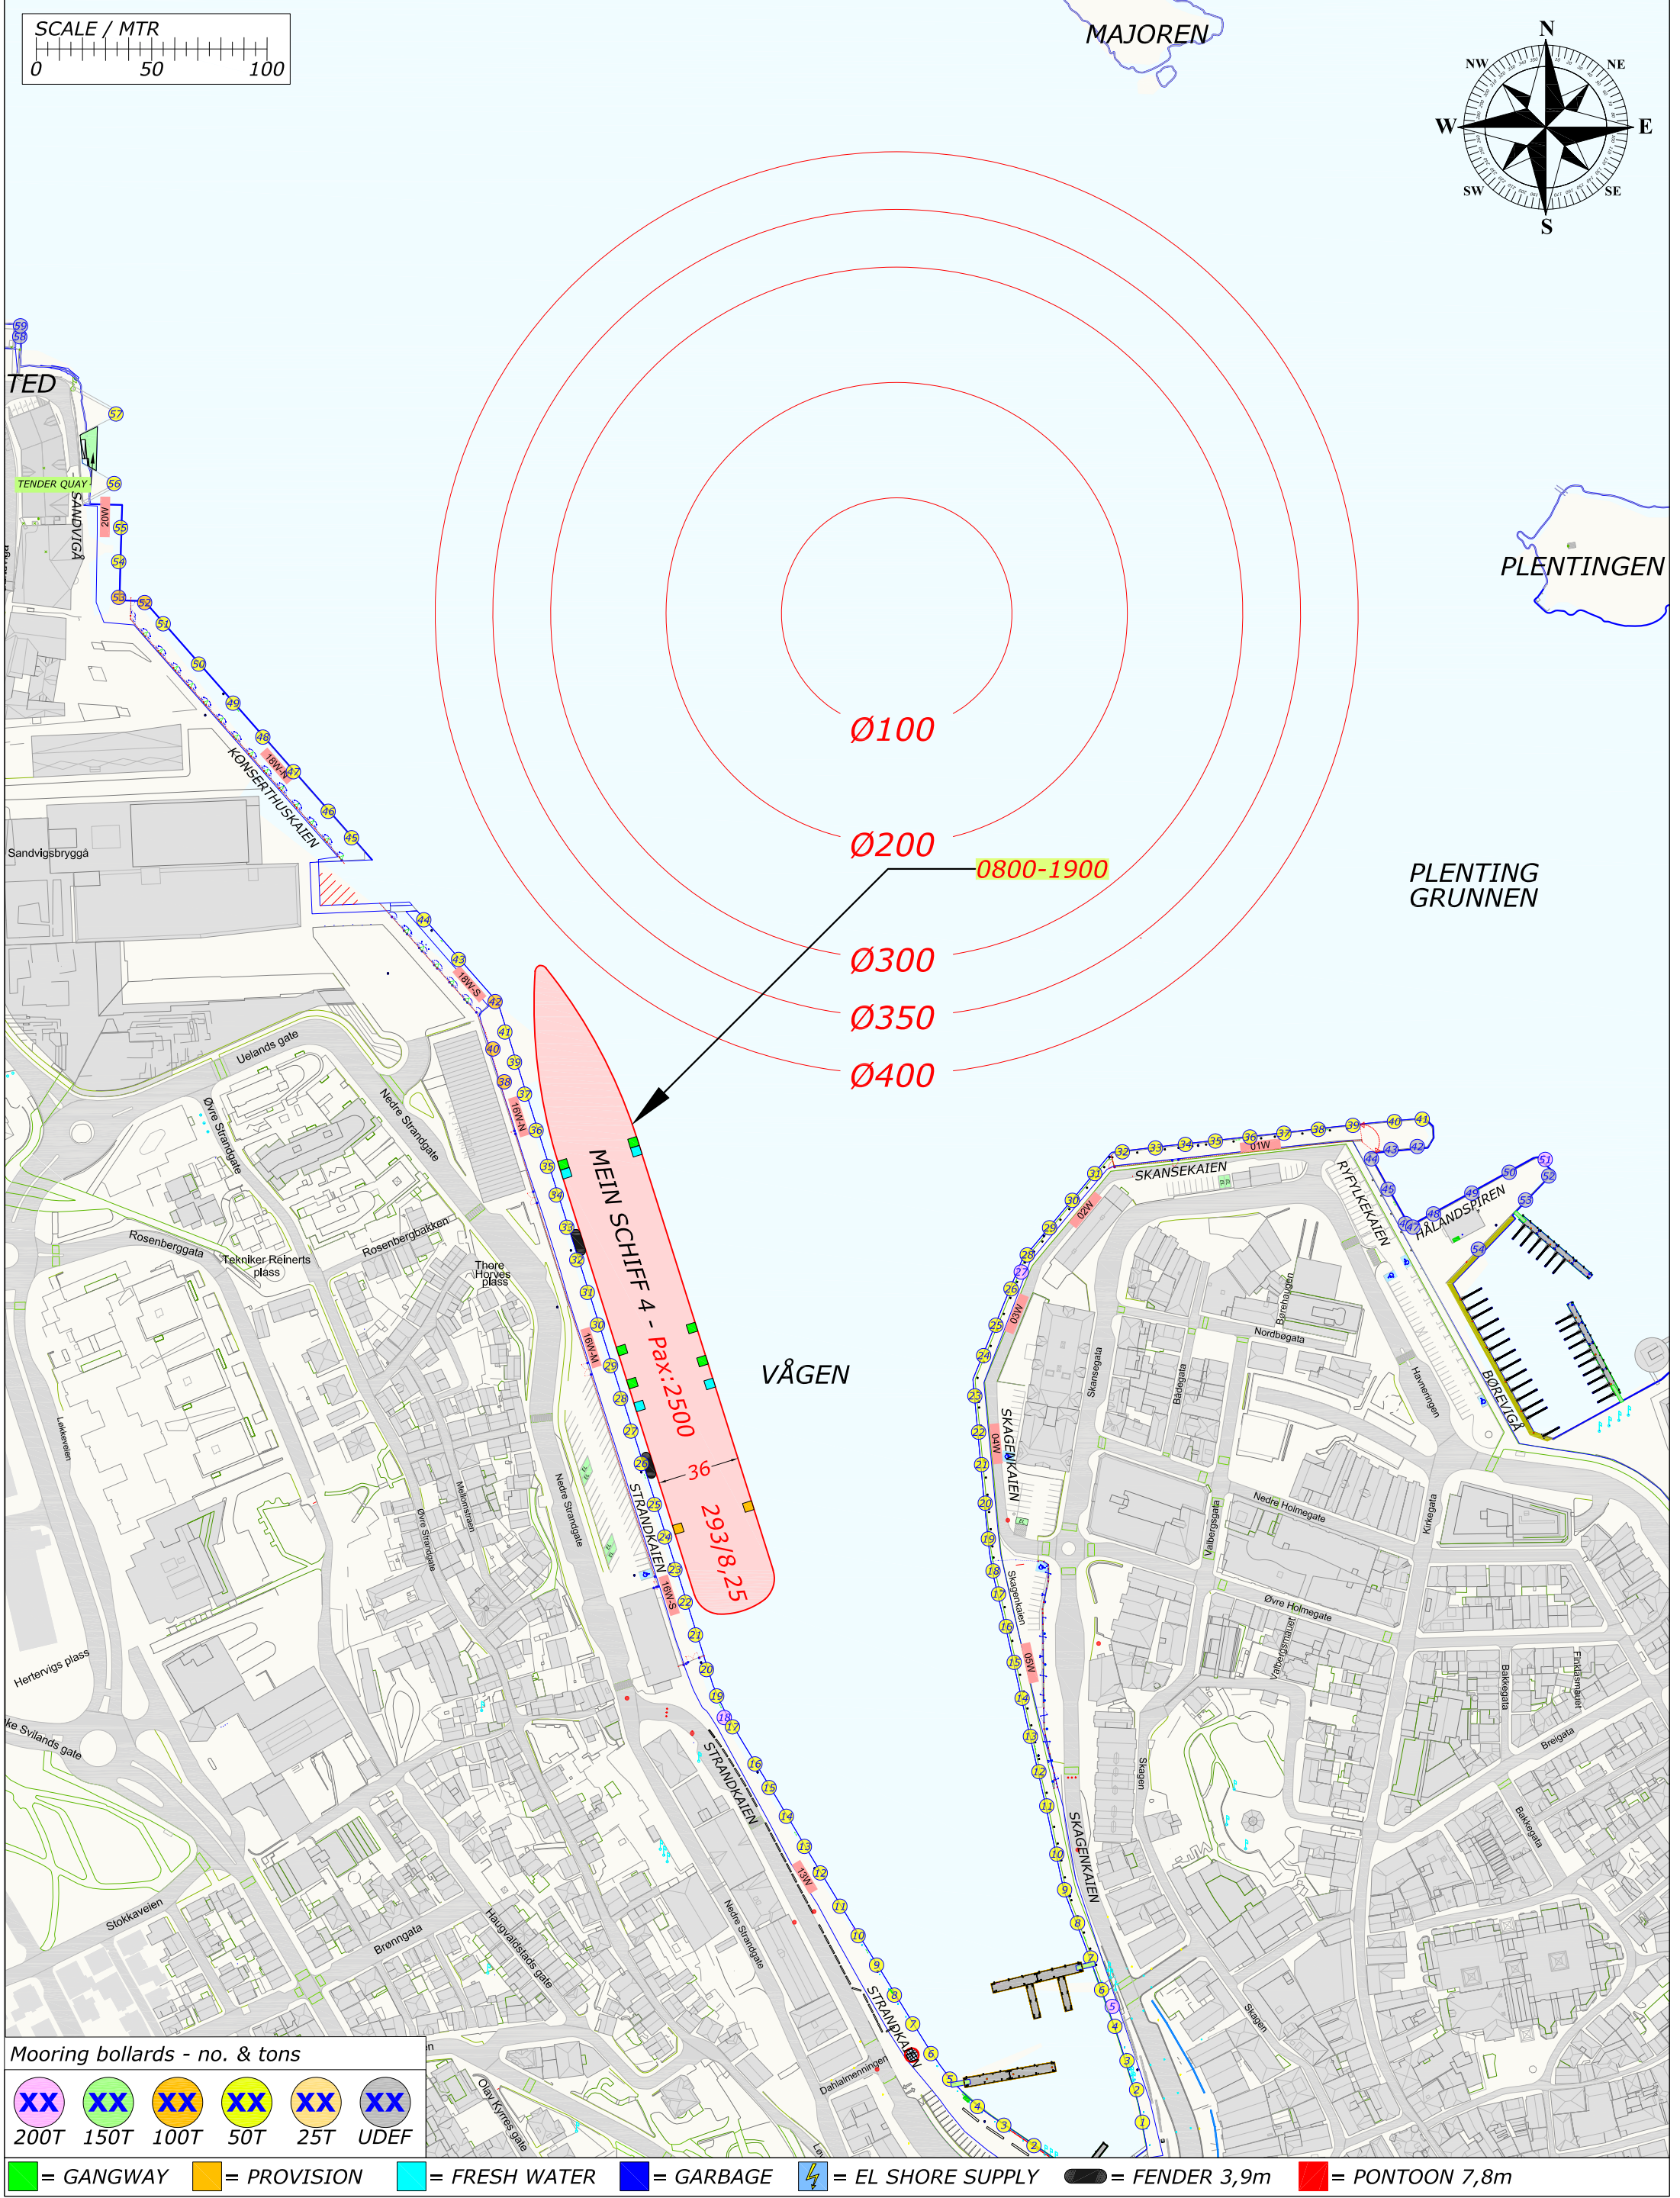

SCALE / MTR

0 50 100

TENDER QUAY

SANDVIGGA

KONSERTHUSKAIEN

Lands gate

Nedre Strandgate

Rosenbergsgata

Tekniker Reinerts plass

Rosenbergbakken

Thore Hovves plass

Strandkaien

COSTA DIADEMA - Pax: 3693

306/8,35

Mooring bollards - no. & tons

XX	XX	XX	XX	XX	XX
200T	150T	100T	50T	25T	UDEF

= GANGWAY = PROVISION = FRESH WATER = GARBAGE

REV.NR. 01 - 01.01.2022






VÅGEN

Ø400

COSTA DIADEMA - Pax: 3693

306/8,35




 = GANGWAY
  = PROVISION
  = FRESH WATER
  = GARBAGE
  = EL SHORE SUPPLY
  = FENDER 3,9m
  = PONTOON 7,8m

Rev.	Date	Text	Sign
Drawn by R.KARLSEN		Approved by - date	
Filename CRUISE-2022.DWG		Date 0	Scale 1:2500
Title PORT OF STAVANGER BERTHING SKETCH		Drawing no.	
Customer Stavangerregionen Havnedrift AS		Size A3	Sheet 1/1

BERTHING SKETCH PORT OF STAVANGER
THURSDAY 18. AUGUST 2022



REV.NR. 03 - 17.08.2022

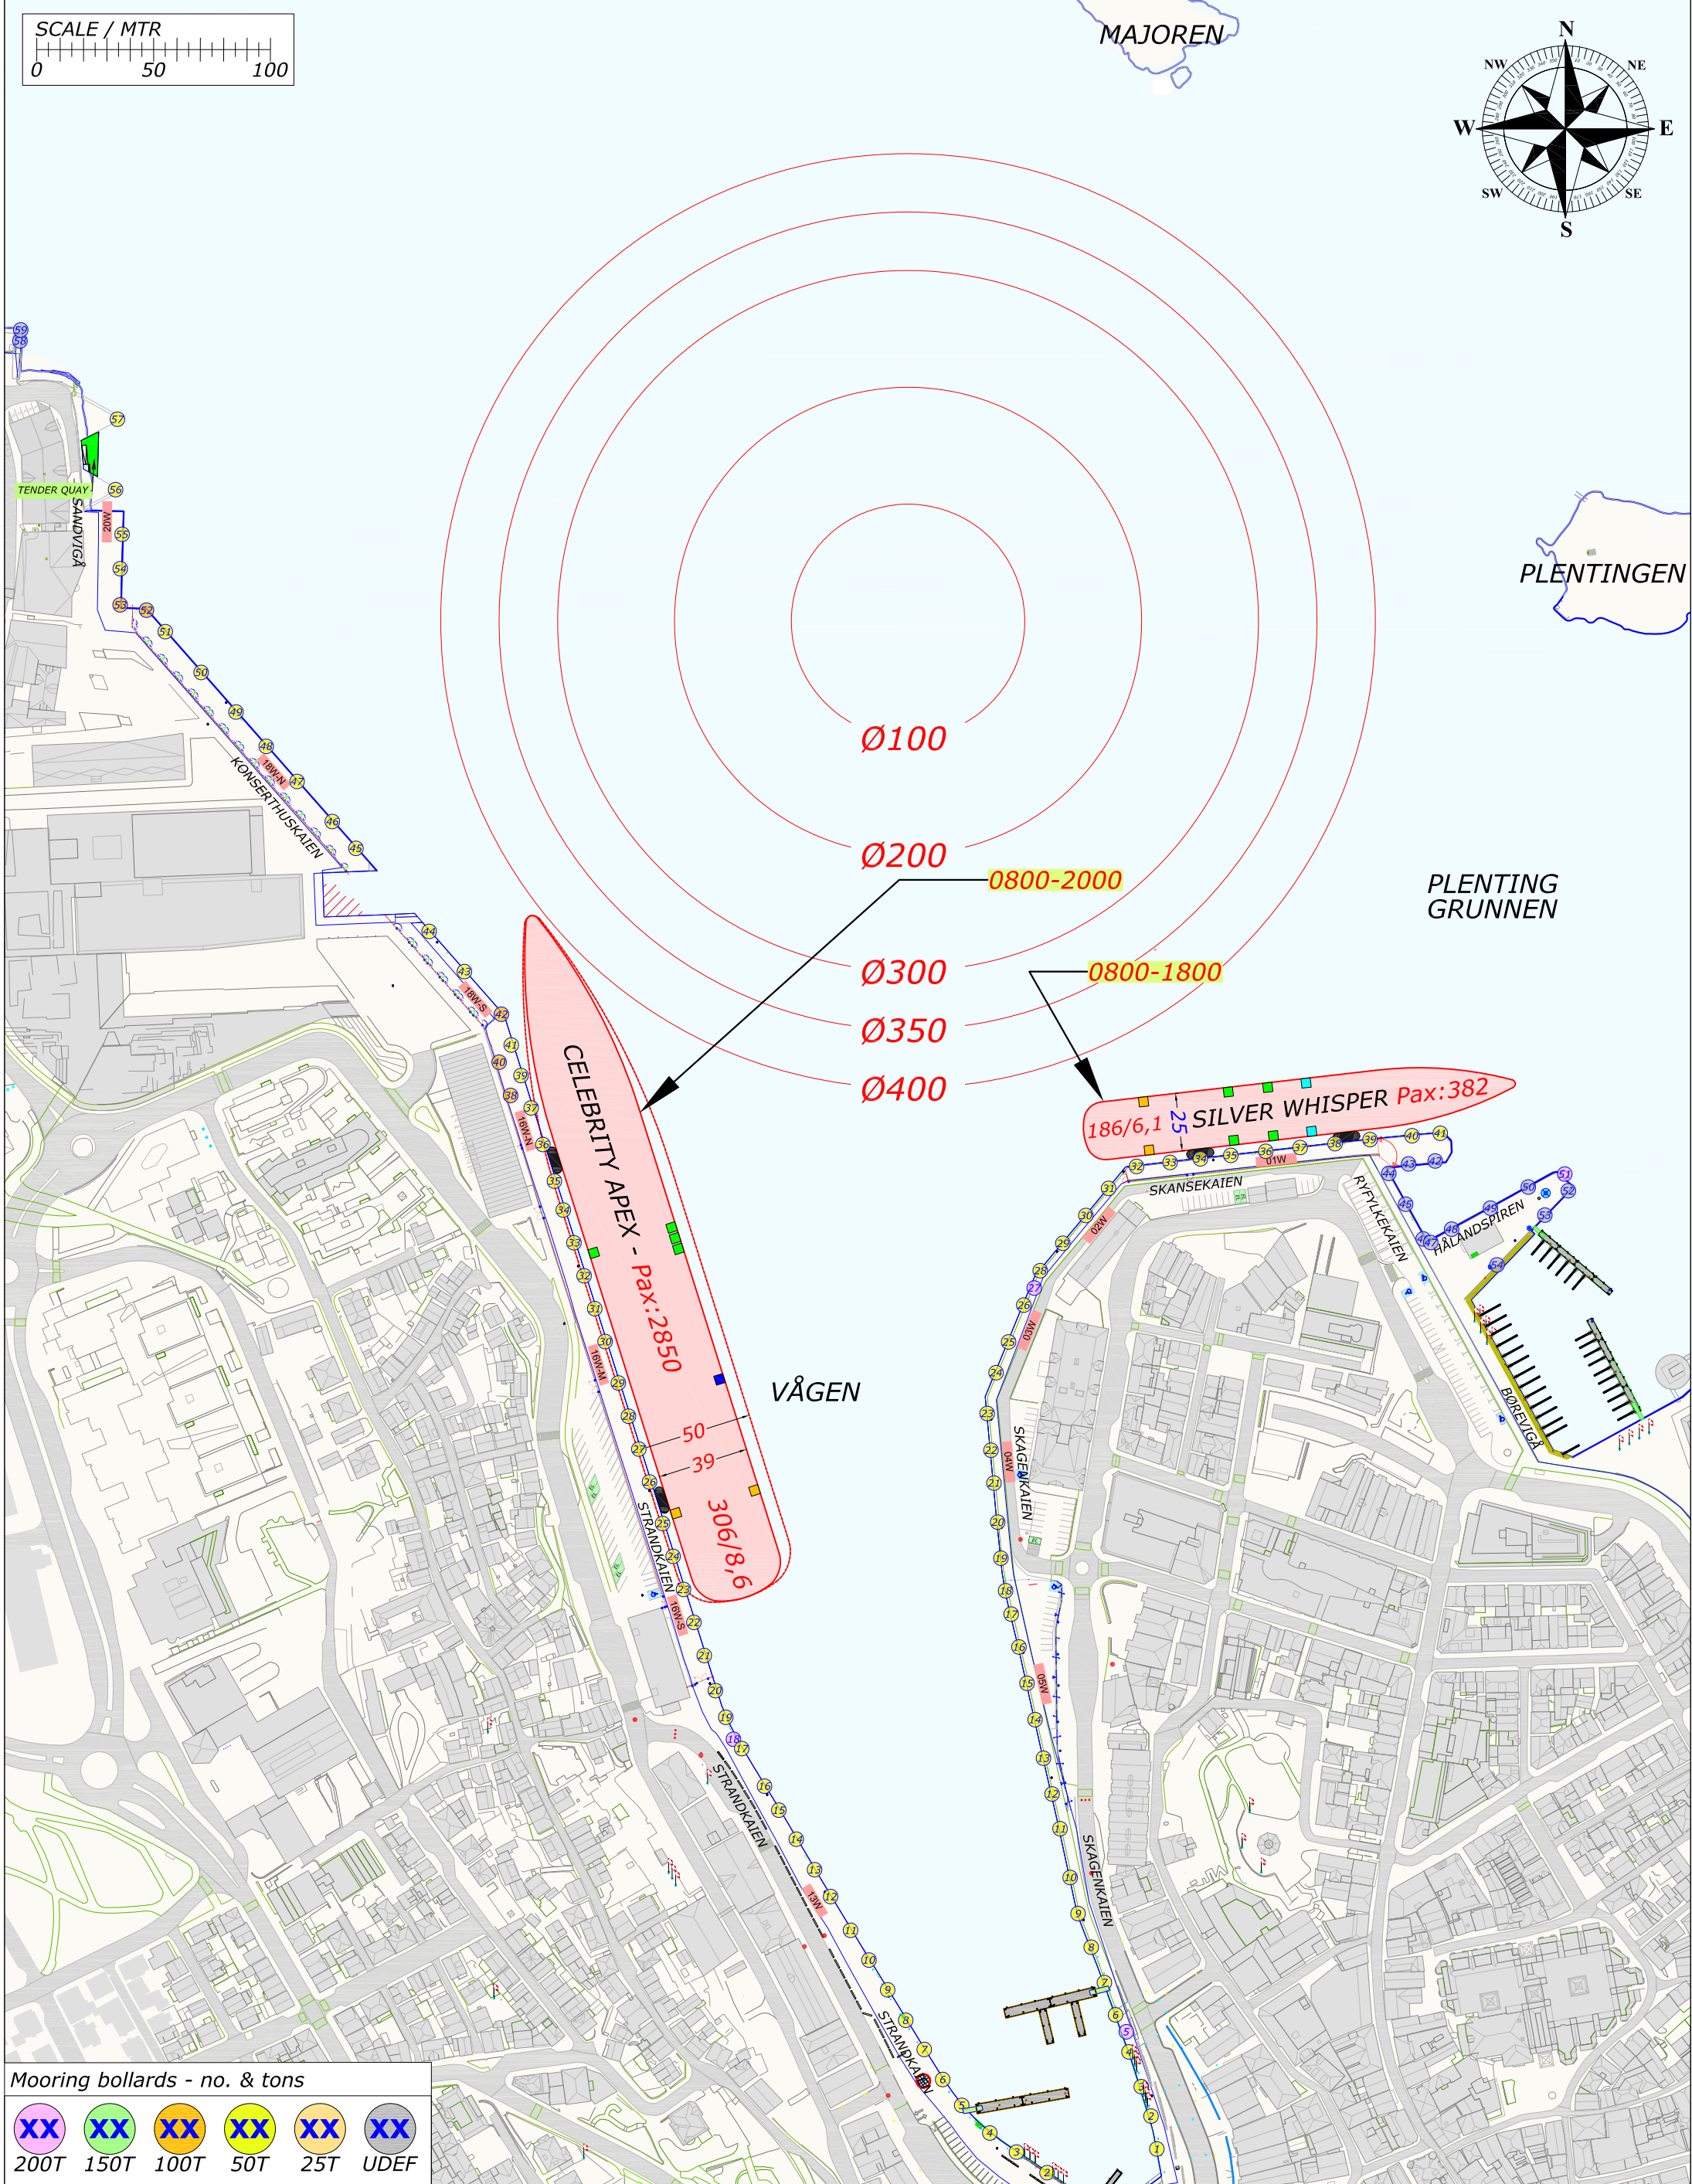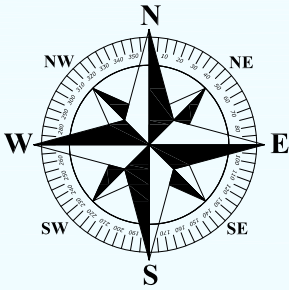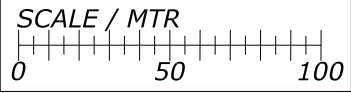

Mooring bollards - no. & tons

XX	XX	XX	XX	XX	XX
200T	150T	100T	50T	25T	UDEF




= GANGWAY = PROVISION = FRESH WATER = GARBAGE = EL SHORE SUPPLY = FENDER 3,9m = PONTON 7,8m

 = GANGWAY  = PROVISION  = FRESH WATER  = GARBAGE  = EL SHORE SUPPLY  = FENDER 3,9m  = PONTOON 7,8m

Rev.	Date	Text	Sign
Drawned by R.KARLSEN		Approved by - date	Filename STAVANGER_HAVN.DWG
			Date 0
			Scale 1:2500
 Rutek AS - Seilaskjervegen 11 - 4055 Sola		Title PORT OF STAVANGER BERTHING SKETCH	
		Drawing no.	
		Customer Stavangerregionen Havnedrift AS	Size A3
			Sheet 1/1

BERTHING SKETCH PORT OF STAVANGER
FRIDAY 19. AUGUST 2022

REV.NR. 02 - 11.08.2022

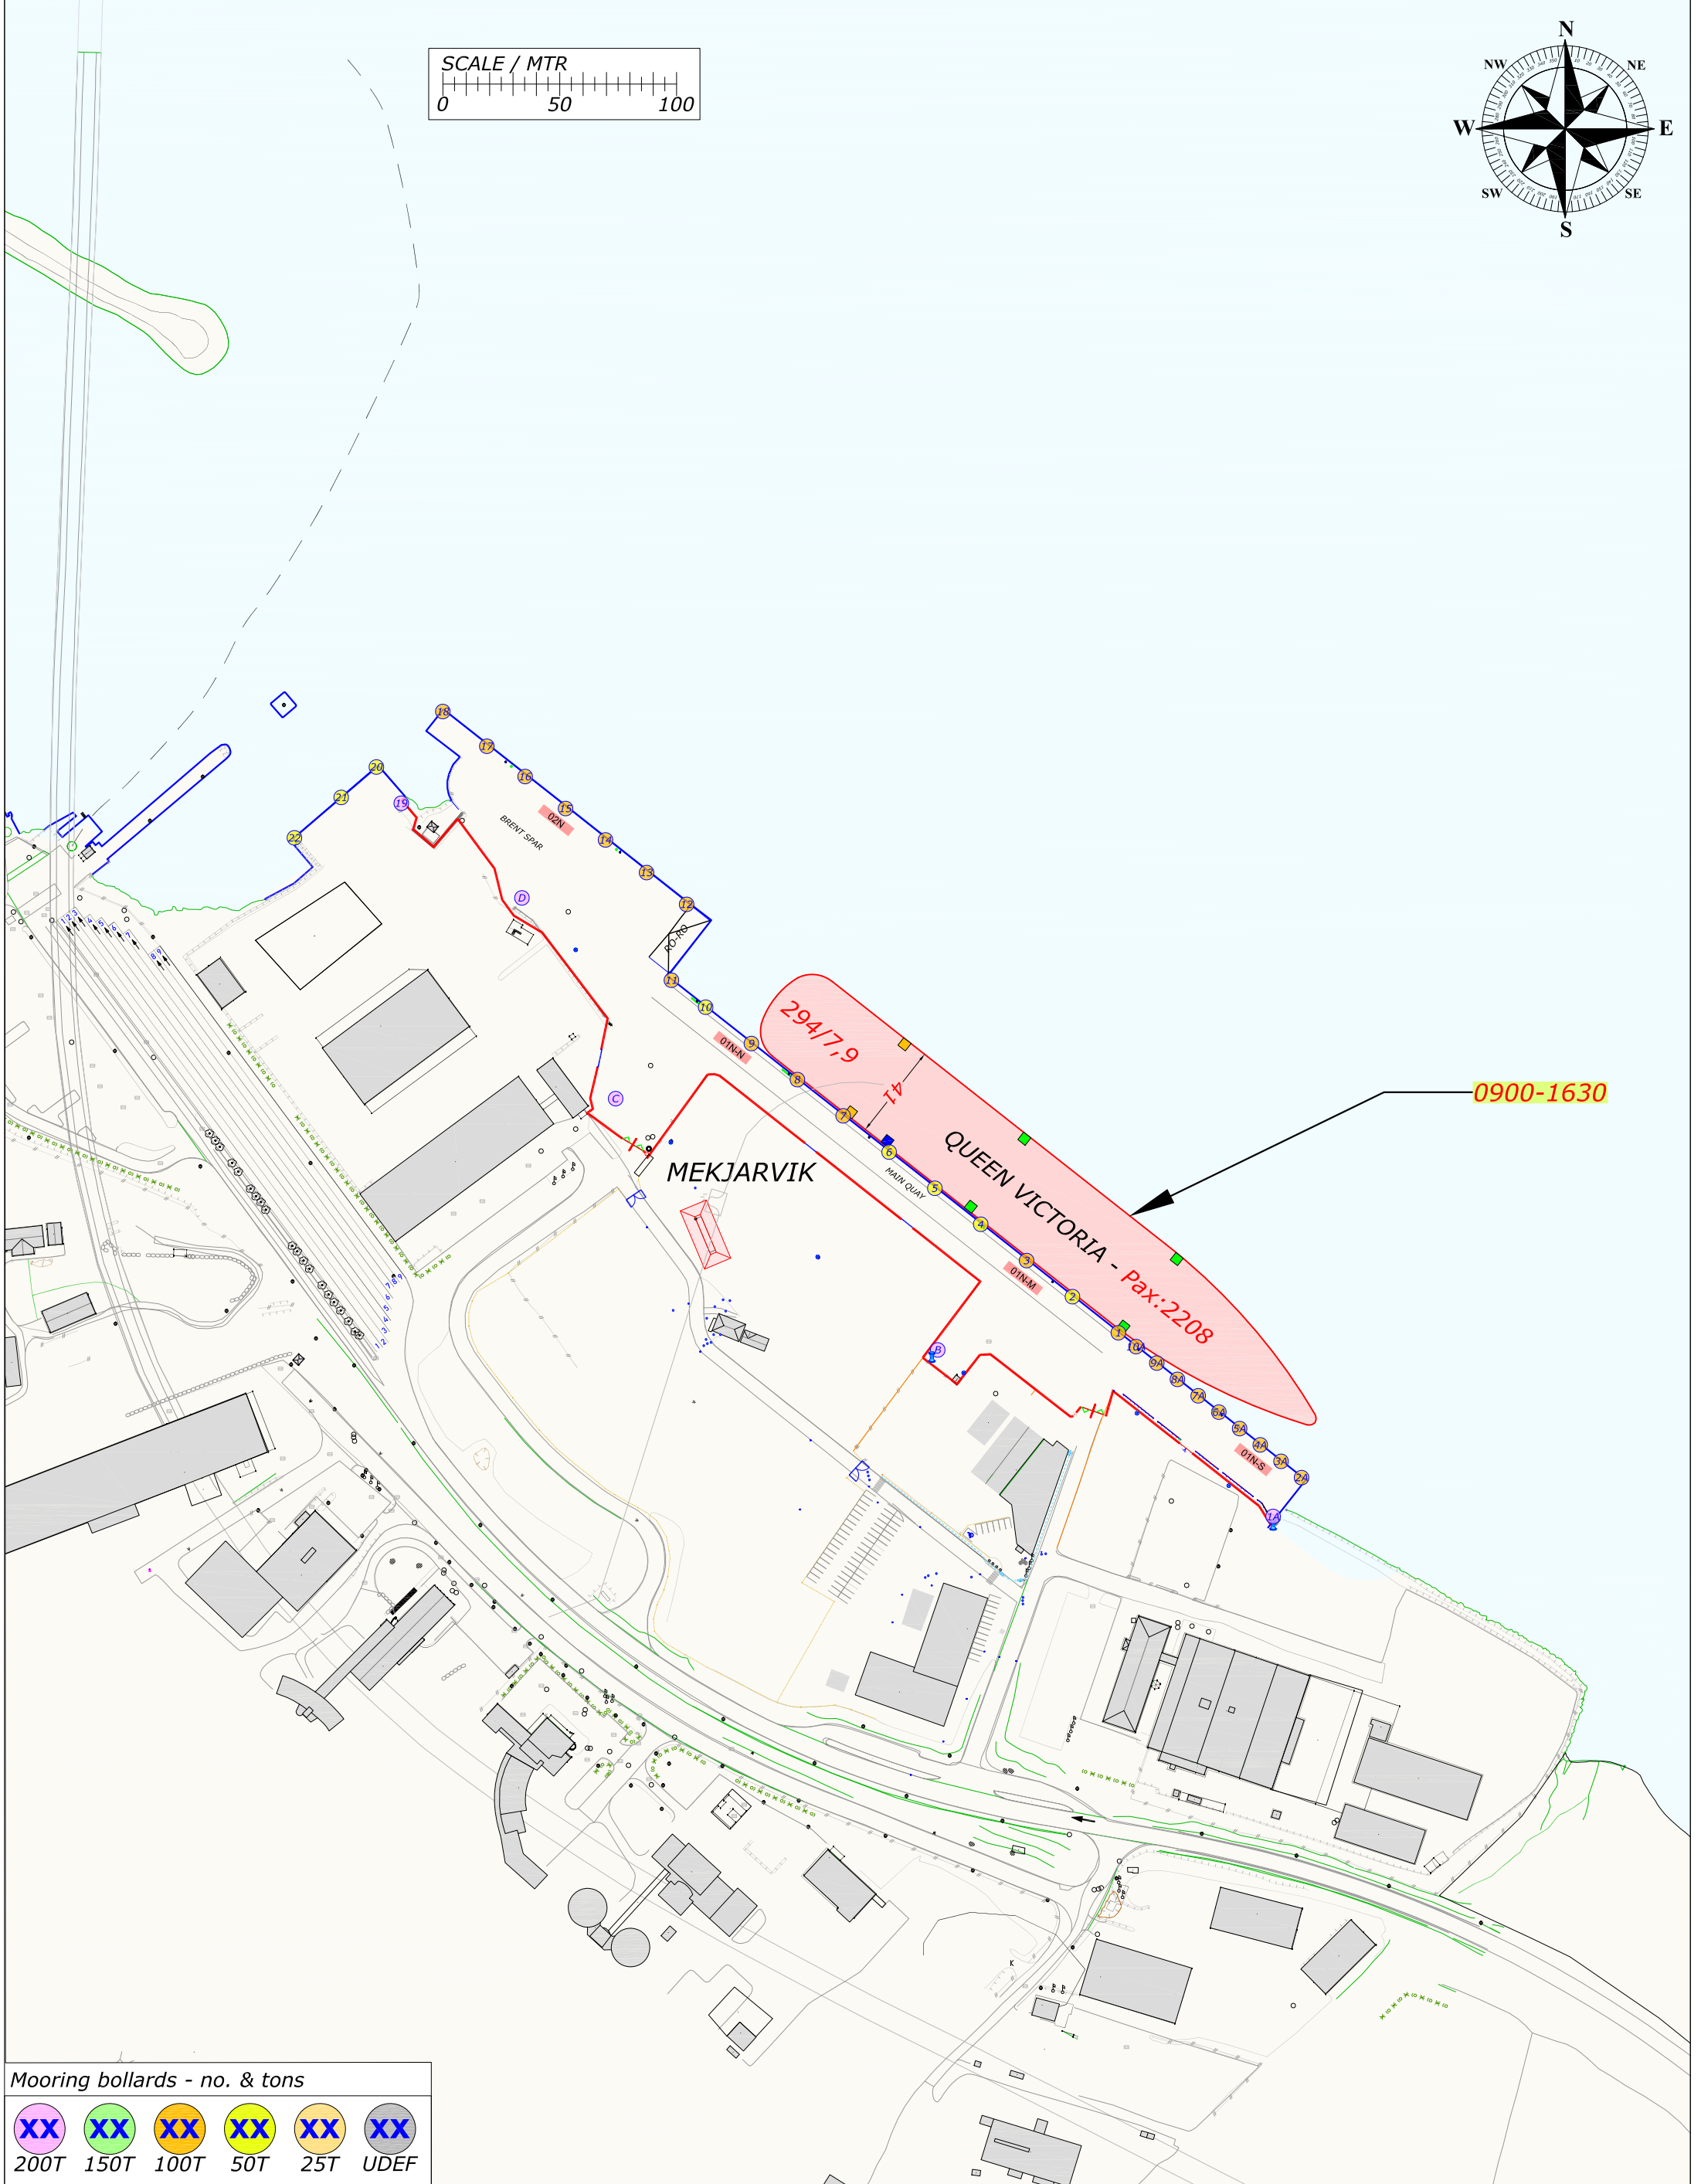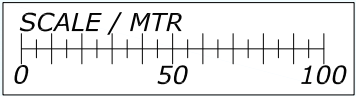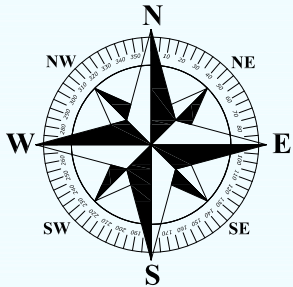

0900-1630

Mooring bollards - no. & tons					
					
200T	150T	100T	50T	25T	UDEP

 = GANGWAY  = PROVISION  = FRESH WATER  = GARBAGE  = EL SHORE SUPPLY  = FENDER 3,9m  = PONTOON 7,8m

SCALE / MTR

0 50 100

MAJOREN

PLENTINGEN

PLENTING GRUNNEN

VÅGEN

TENDER QUAY

SANDVIGA

KONSERTHUSKAIEN

SKANSEKAIEN

RYPILKAIEN

HALANDSPIREN

BORETGA

STRANDKAIEN

SKAGENKAIEN

VIKING STAR - Pax: 954

ARCADIA - Pax: 2388

Ø100

Ø200

Ø300

Ø350

Ø400

0800-1700

1000-1800

63

29

49

32

285/8,0

228/6,65

Mooring bollards - no. & tons

XX	XX	XX	XX	XX	XX
200T	150T	100T	50T	25T	UDEF




= GANGWAY **= PROVISION** **= FRESH WATER** **= GARBAGE** **= EL SHORE SUPPLY** **= FENDER 3,9m** **= PONTON 7,8m**

Rev.	Date	Text		Sign
Drawn by R.KARLSEN		Approved by - date	Filename CRUISE-2022.DWG	Date 0
RUTEK Rutek AS - Seilaskjervegen 11 - 4055 Sola		Title PORT OF STAVANGER BERTHING SKETCH		Drawing no.
		Customer Stavangerregionen Havnedrift AS		Size A3
			Sheet 1/1	

BERTHING SKETCH PORT OF STAVANGER
SUNDAY 21. AUGUST 2022



REV.NR. 01 - 01.01.2022

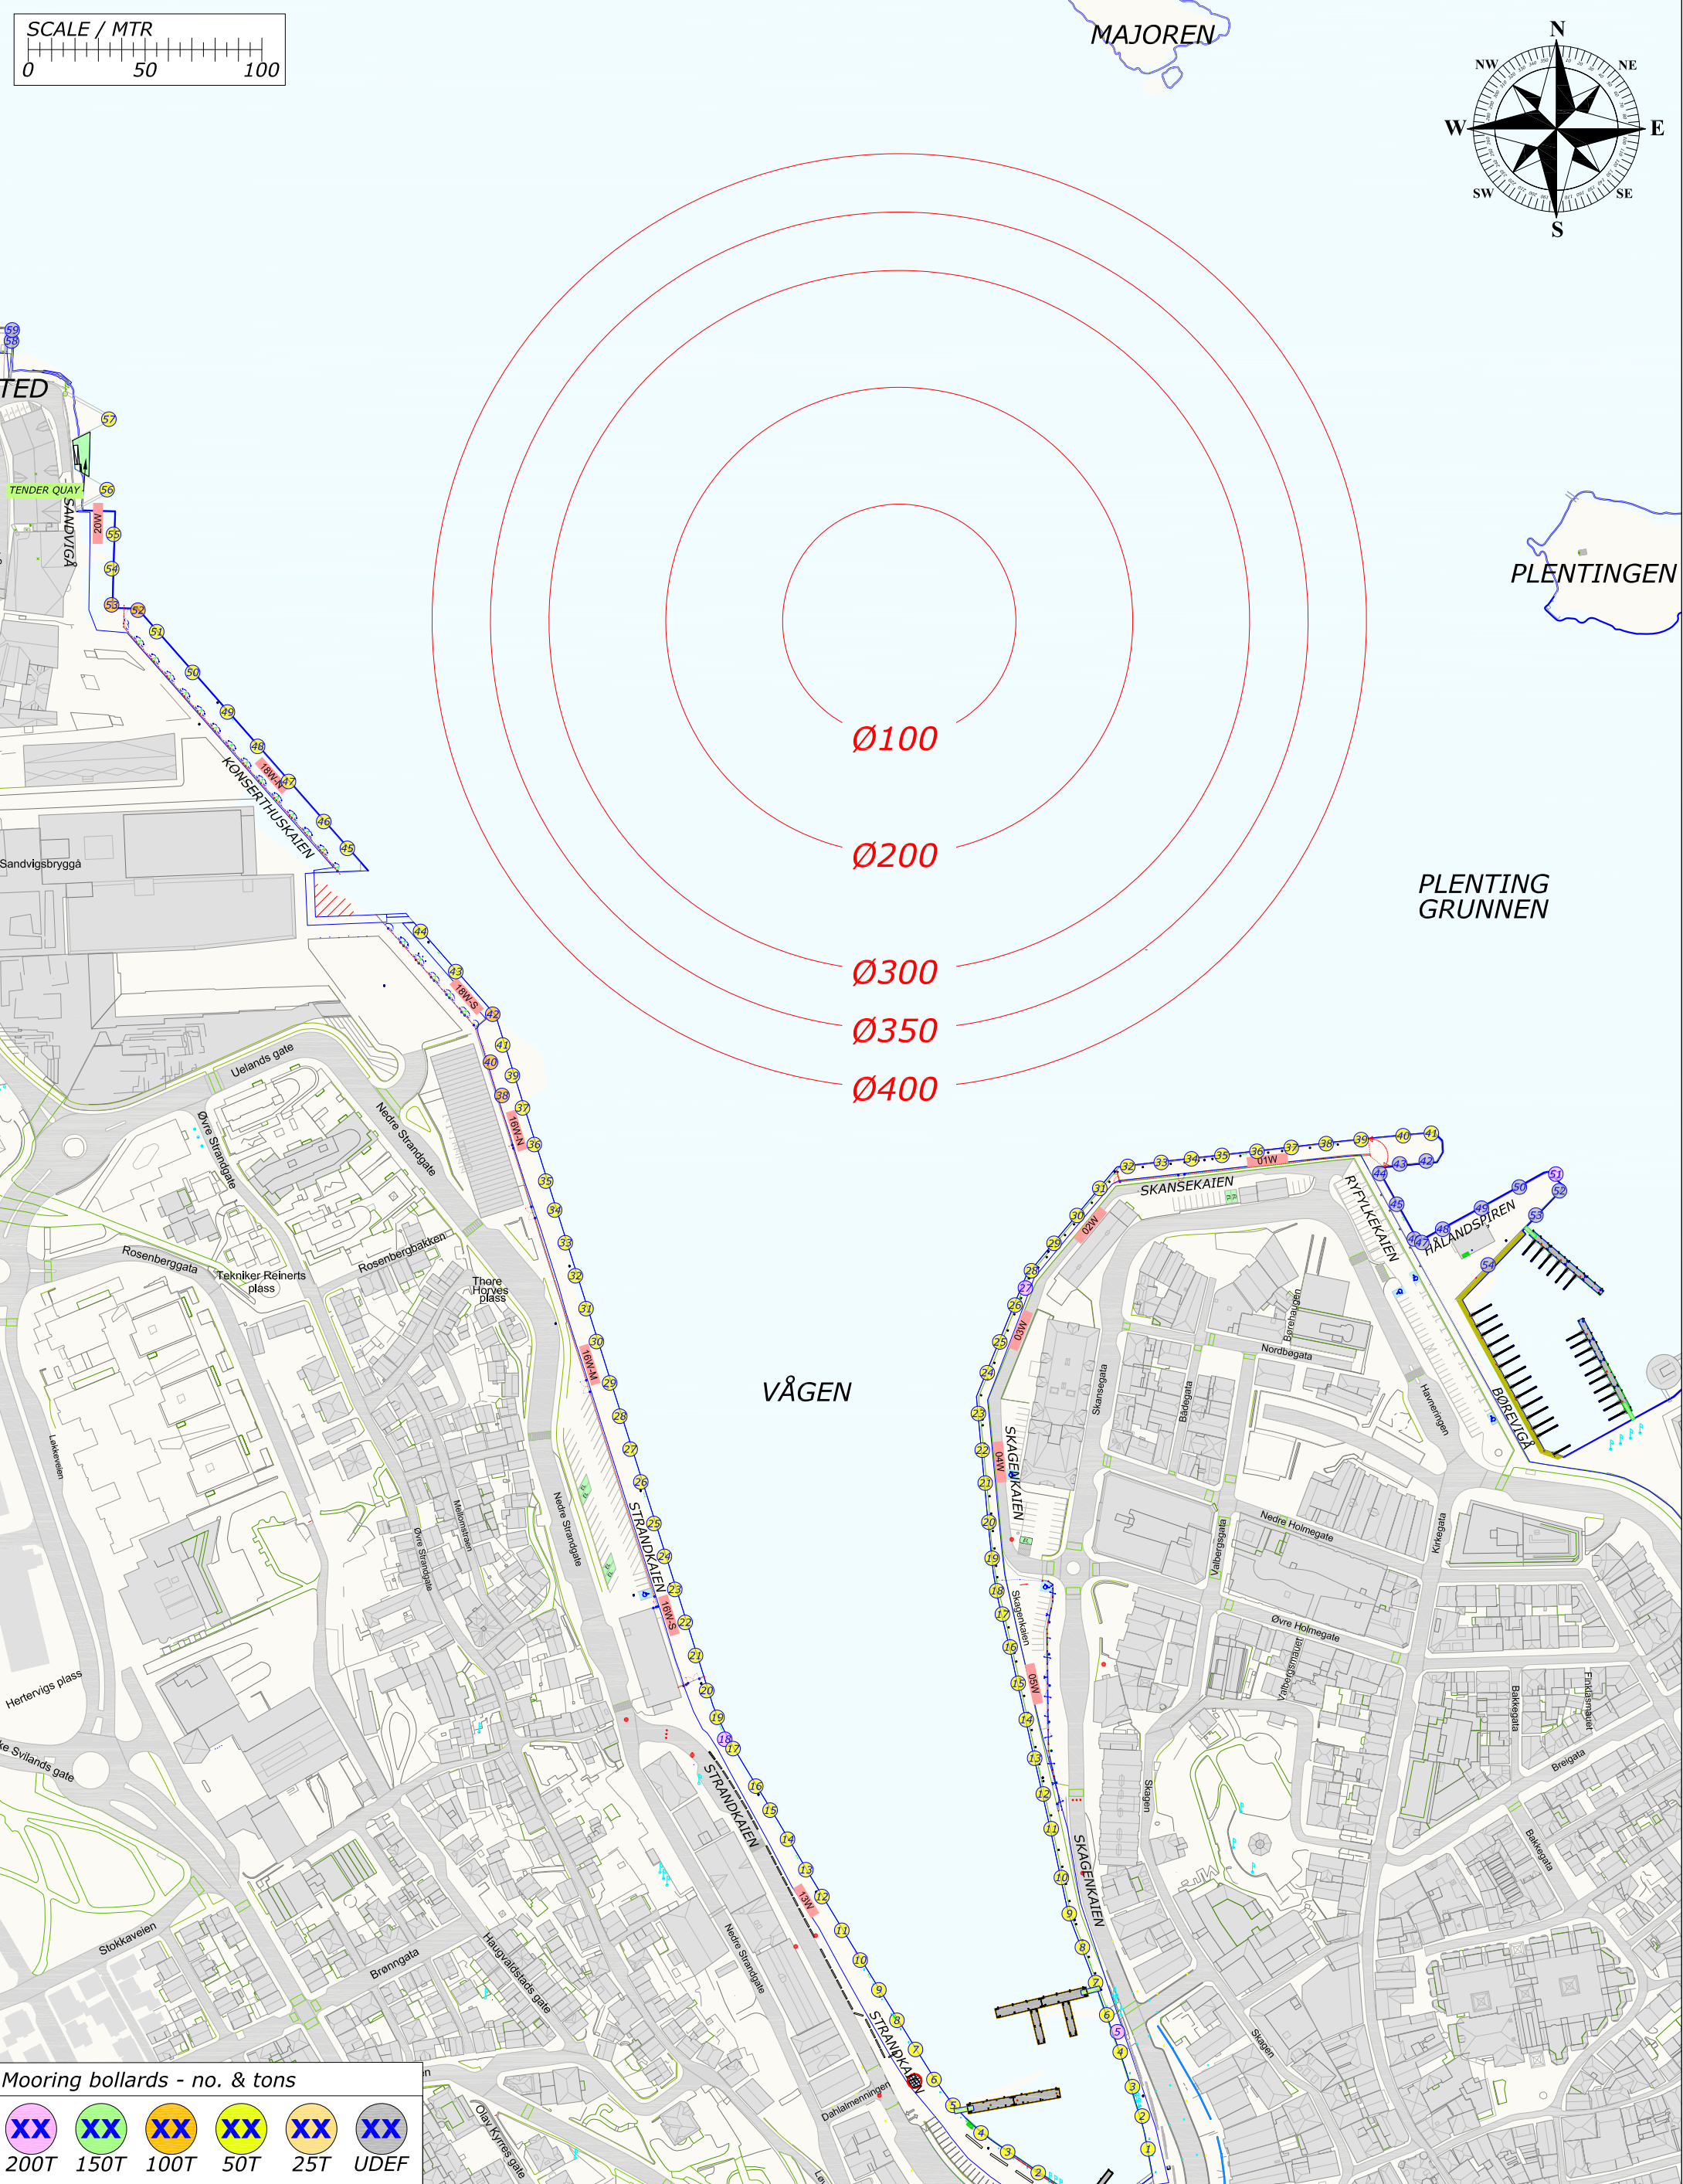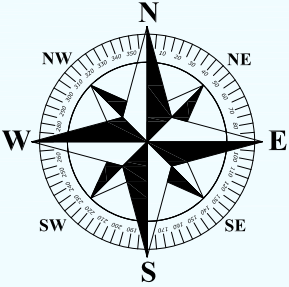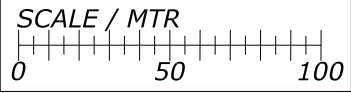

Mooring bollards - no. & tons

XX	XX	XX	XX	XX	XX
200T	150T	100T	50T	25T	UDEF


= GANGWAY = PROVISION = FRESH WATER = GARBAGE = EL SHORE SUPPLY = FENDER 3,9m = PONTON 7,8m

Rev.	Date	Text	Sign
Drawn by R.KARLSEN		Approved by - date	Filename CRUISE-2022.DWG
			Date 0
			Scale 1:2500
RUTEK Rutek AS - Seilaskjervegen 11 - 4055 Sola		Title PORT OF STAVANGER BERTHING SKETCH	
		Drawing no.	
		Customer Stavangerregionen Havnedrift AS	Size A3
			Sheet 1/1

BERTHING SKETCH PORT OF STAVANGER
MONDAY 22. AUGUST 2022




REV.NR. 03 - 02.05.2022

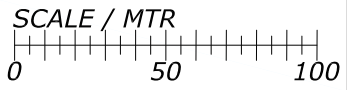

ONS-2022 - OPPRIGG

MAJOREN

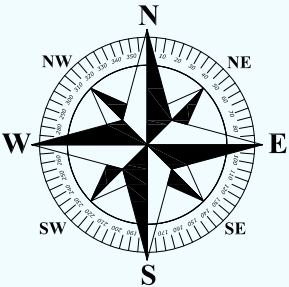

PLENTINGEN

PLENTING GRUNNEN

Ø100

Ø200

0900-1700

Ø300

Ø350

Ø400

IONA - Pax:6509

VÅGEN

42

55

344/8,6

STRANDKAIEN

STRANDKAIEN

Mooring bollards - no. & tons

XX	XX	XX	XX	XX	XX
200T	150T	100T	50T	25T	UDEF

= GANGWAY = PROVISION = FRESH WATER = GARBAGE = EL SHORE SUPPLY = FENDER 3,9m = PONTOON 7,8m

SCALE / MTR

0 50 100

ONS-2022 - OPPRIGG

MAJOREN

PLENTINGEN

PLENTING GRUNNEN

VÅGEN

TED

TENDER QUAY

SANDVIGA

KONSERTHUSKAIEN

Ø100

Ø200

Ø300

Ø350

Ø400

STRANDKAIEN

SKANSEKAIEN

RIFTELKAIEN

HALANDSPIREN

BØREVIKA

SKAGENKAIEN

STRANDPARKEN

Dahlmannenningen

Olav Kyres gate

Nedre Strandgate

Øvre Strandgate

Løvevassgata

Rosenberggata

Tekniker Reinerts plass

Rosenbergbakken

Thore Hovæs plass

Mollenstien

Øvre Strandegate

Skanssegata

Bådegata

Nordbegata

Valbergsgata

Nedre Holmegate

Øvre Holmegate

Finksmatet

Bakkegata

Breigata

Kirkagata

Havneengen

Skagen

Stranden

Hertervig's plass

Løkaveien

Stokkaveien

Brønnegata

Haugvassplads gate

Mooring bollards - no. & tons


Bollard Color	No.	Tons
XX	200T	200
XX	150T	150
XX	100T	100
XX	50T	50
XX	25T	25
XX	UDEF	-

= GANGWAY **= PROVISION** **= FRESH WATER** **= GARBAGE** **= EL SHORE SUPPLY** **= FENDER 3,9m** **= PONTOON 7,8m**



Rev.	Date	Text	Sign
Drawn by R.KARLSEN		Approved by - date	Filename CRUISE-2022.DWG
			Date 0
			Scale 1:2500
RUTEK		Title PORT OF STAVANGER BERTHING SKETCH	
		Drawing no.	
Rutek AS - Seilaskjervegen 11 - 4055 Sola		Customer Stavangerregionen Havnedrift AS	Size Sheet A3 1/1

BERTHING SKETCH PORT OF STAVANGER
WEDNESDAY 24. AUGUST 2022

REV.NR. 03 - 16.08.2022

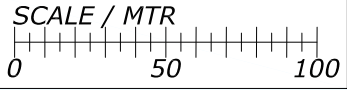

ONS-2022 - OPPRIGG

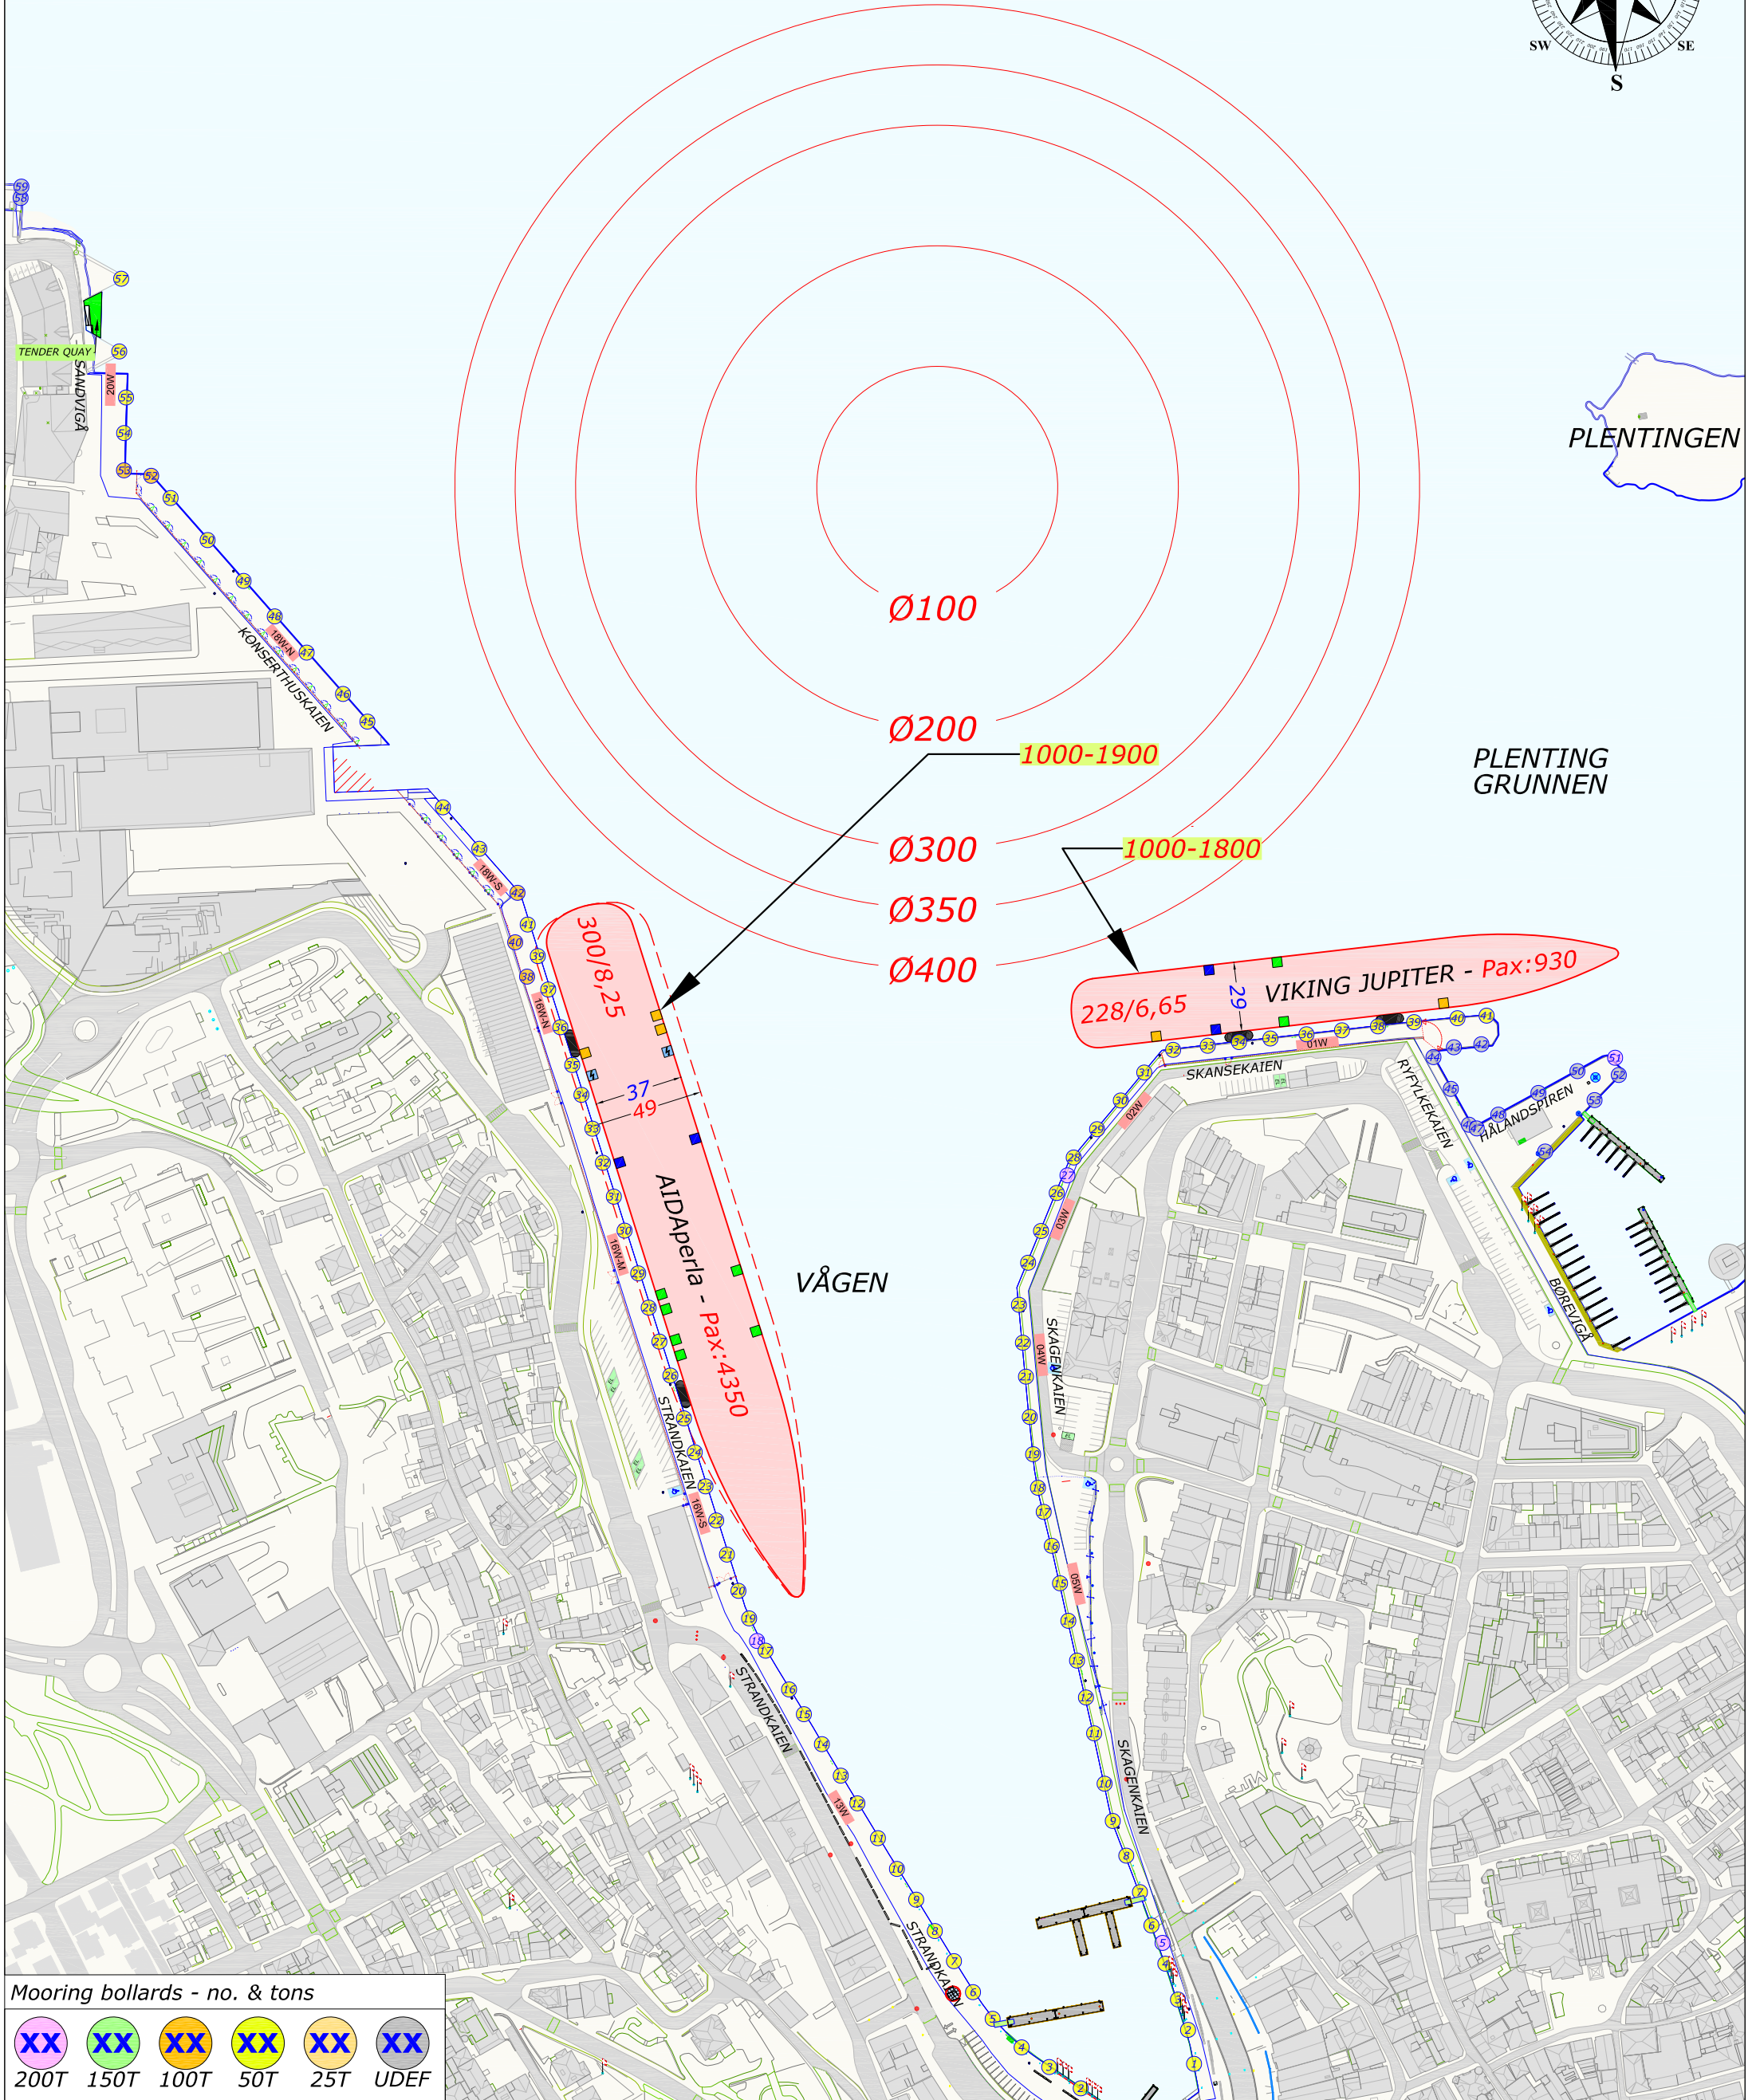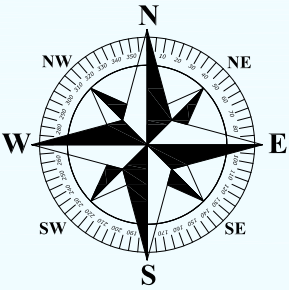

Mooring bollards - no. & tons

XX	XX	XX	XX	XX	XX
200T	150T	100T	50T	25T	UDEF

= GANGWAY = PROVISION = FRESH WATER = GARBAGE = EL SHORE SUPPLY = FENDER 3,9m = PONTOON 7,8m

SCALE / MTR

0 50 100

NW NE E SE S SW W

MEKJARVIK

COSTA DIADEMA - Pax: 3693

306/8,35

BREIT SPAR

0700-1800

Mooring bollards - no. & tons


XX	XX	XX	XX	XX	XX
200T	150T	100T	50T	25T	UDEF

■ = GANGWAY
 ■ = PROVISION
 ■ = FRESH WATER
 ■ = GARBAGE
 ⚡ = EL SHORE SUPPLY
 ■ = FENDER 3,9m
 ■ = PONTOON 7,8m

Rev.	Date	Text	Sign
Drawned by R.KARLSEN		Approved by - date	Filename STAVANGER_HAVN.DWG
			Date 0
			Scale 1:2500
RUTEK Rutek AS - Seilaskjervegen 11 - 4055 Sola		Title PORT OF STAVANGER BERTHING SKETCH	
		Customer Stavangerregionen Havnedrift AS	Drawing no. Size A3 Sheet 1/1

BERTHING SKETCH PORT OF STAVANGER
WEDNESDAY 24. AUGUST 2022

REV.NR. 01 - 18.03.2022

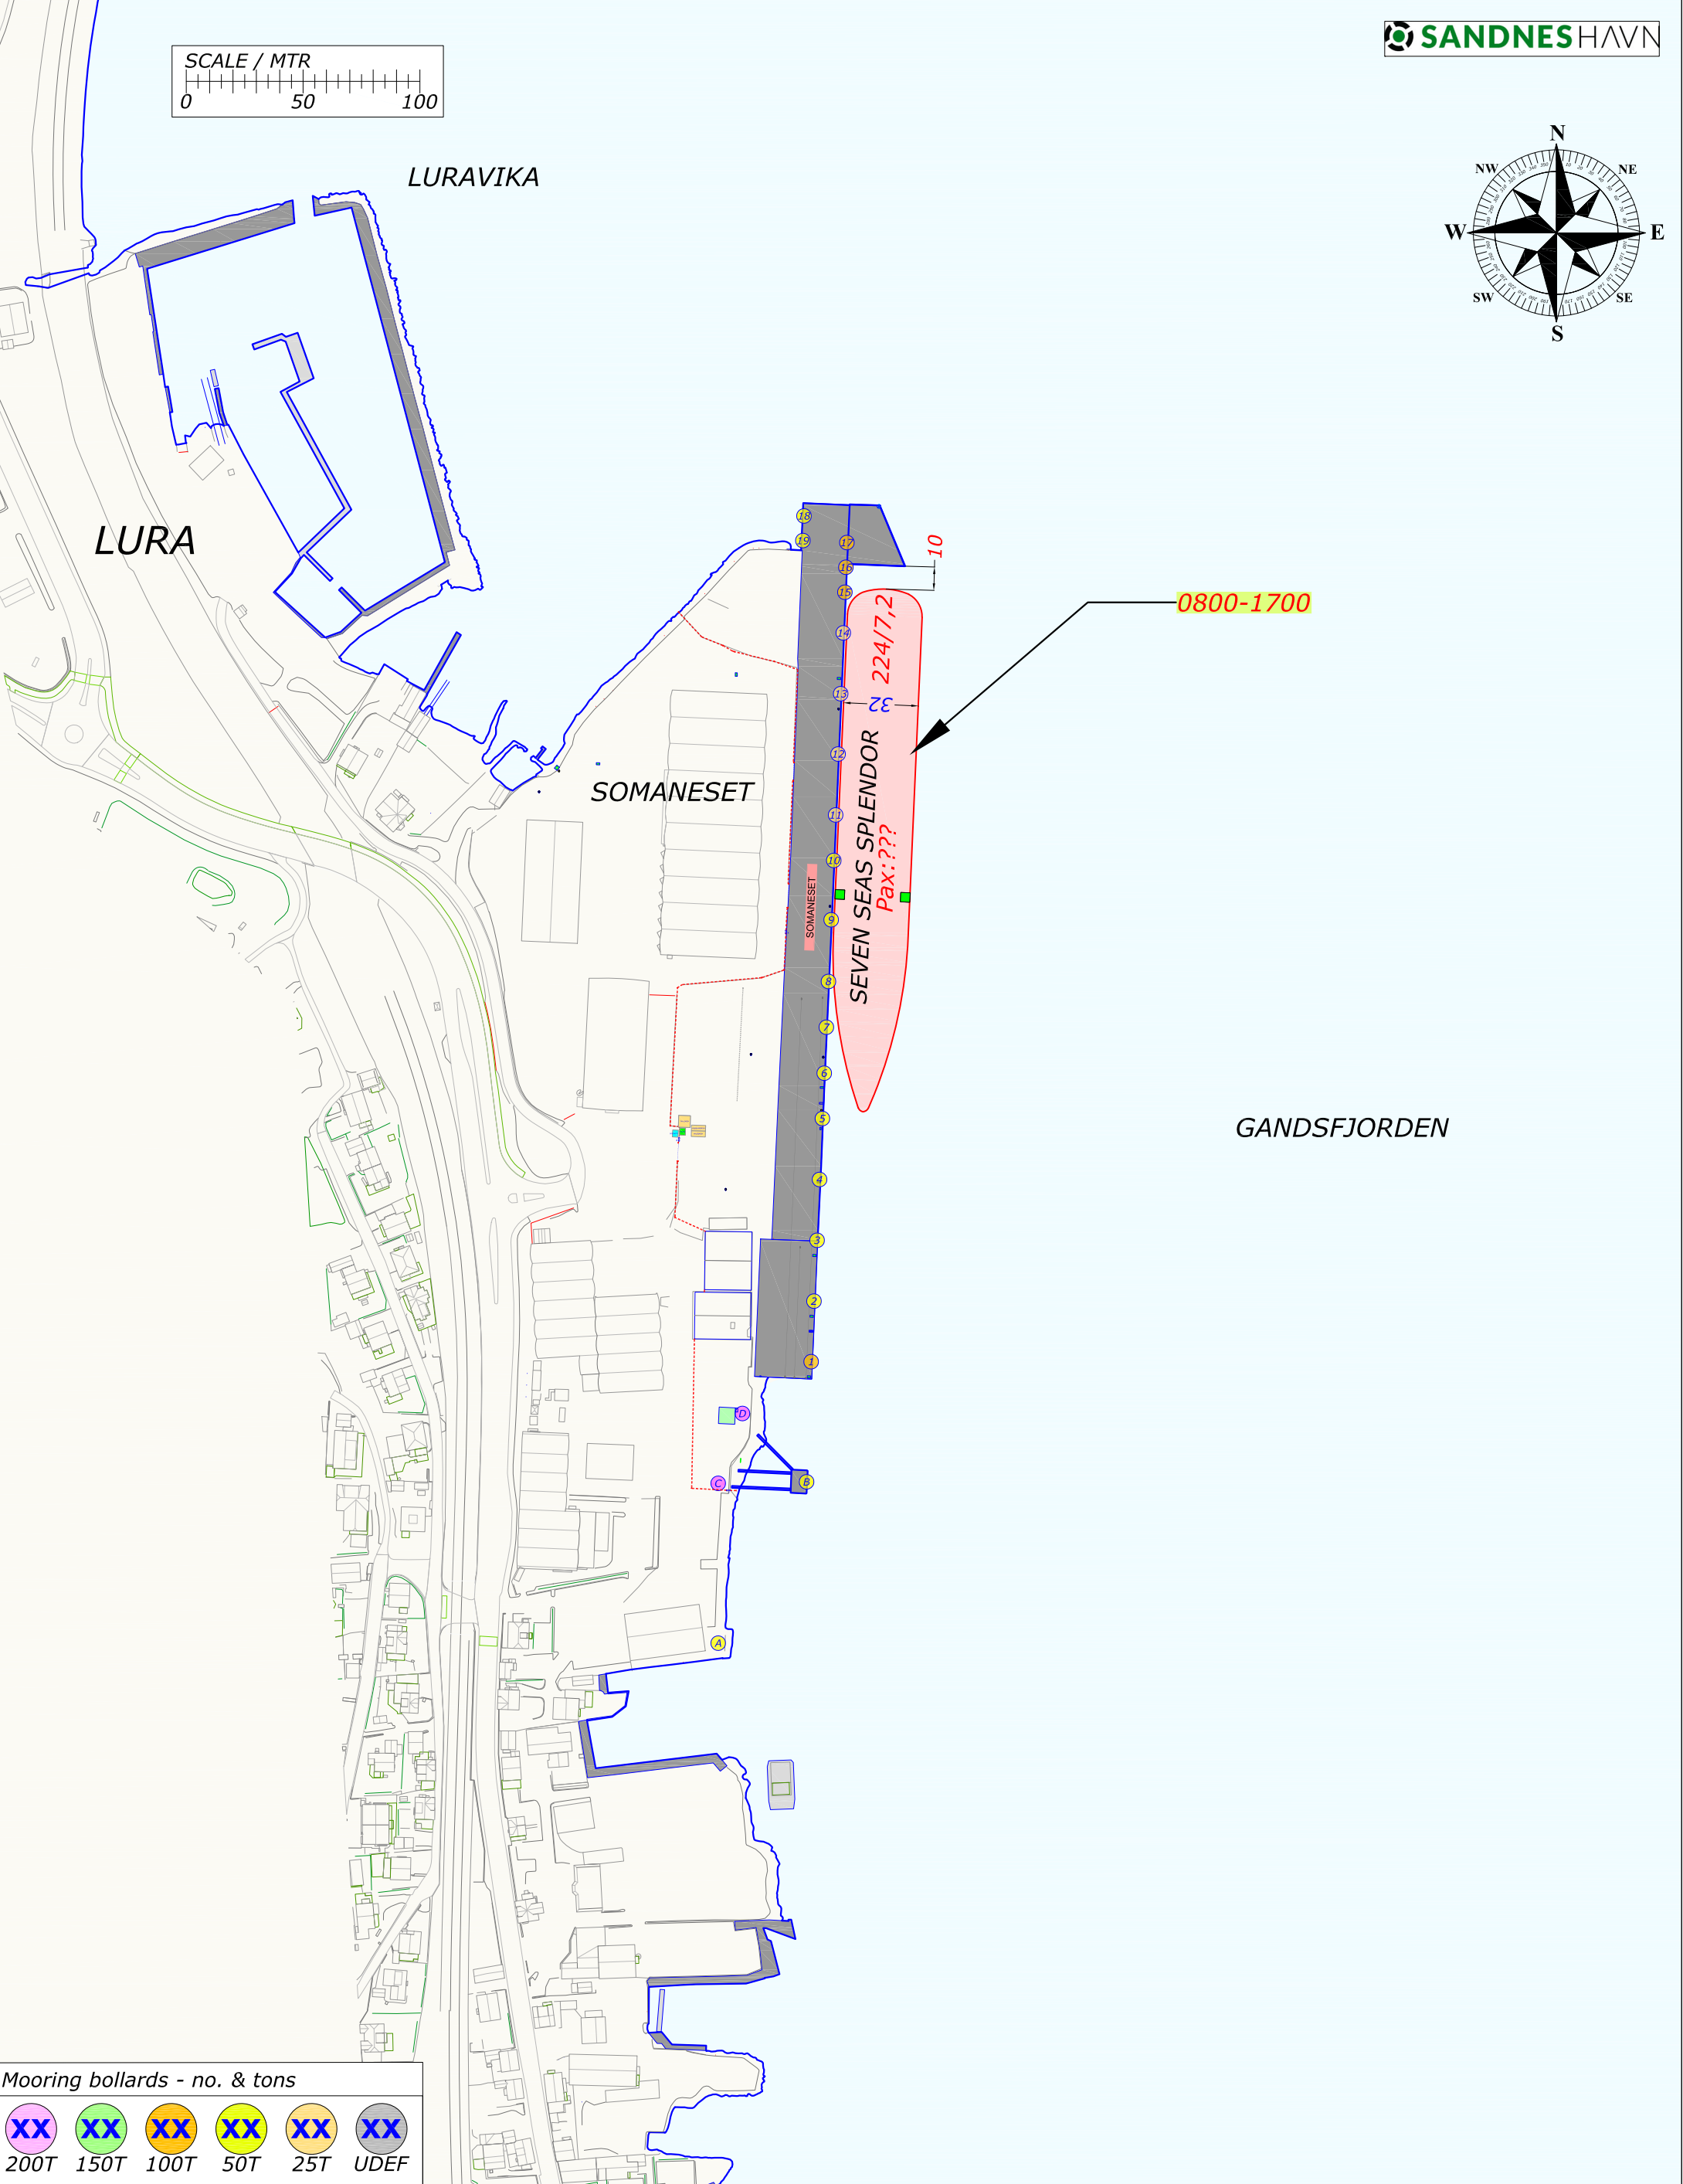

Mooring bollards - no. & tons					
XX	XX	XX	XX	XX	XX
200T	150T	100T	50T	25T	UDEP


= GANGWAY = PROVISION = FRESH WATER = GARBAGE = EL SHORE SUPPLY = FENDER 3,9m = PONTOON 7,8m

Rev.	Date	Text	Sign
Drawn by R.KARLSEN		Approved by - date	
Filename CRUISE-2022.DWG		Date 0	Scale 1:2500
Title PORT OF STAVANGER BERTHING SKETCH		Drawing no.	
Customer Stavangerregionen Havnedrift AS		Size A3	Sheet 1/1


BERTHING SKETCH PORT OF STAVANGER
THURSDAY 25. AUGUST 2022



REV.NR. 02 - 13.07.2022

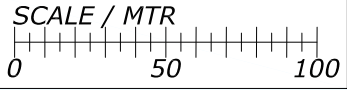

ONS-2022 - OPPRIGG

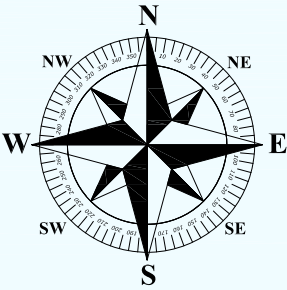

PLENTING GRUNNEN

Ø100

Ø200

1000-2000

Ø300

Ø350

Ø400

AIDAprima - Pax: 3250
300/8,5

VÅGEN


Ekstra fender bestilt

Mooring bollards - no. & tons

XX	XX	XX	XX	XX	XX
200T	150T	100T	50T	25T	UDEP

= GANGWAY = PROVISION = FRESH WATER = GARBAGE = EL SHORE SUPPLY = FENDER 3,9m = PONTOON 7,8m

<i>BERTHING SKETCH PORT OF STAVANGER</i> <i>THURSDAY 25. AUGUST 2022</i>	 STAVANGER REGIONEN Havnedrift AS
REV.NR. 04 - 23.06.2022	

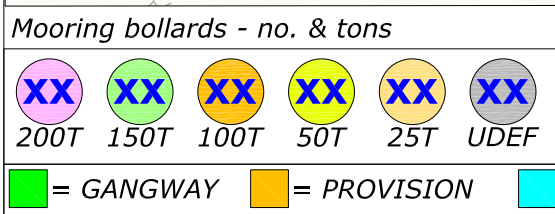


Rev.	Date	Text	Sign
Drawned by R.KARLSEN		Approved by - date	
Filename STAVANGER_HAVN.DWG		Date 0	Scale 1:2500
Title PORT OF STAVANGER BERTHING SKETCH		Drawing no.	
Customer Stavangerregionen Havnedrift AS		Size A3	Sheet 1/1

BERTHING SKETCH PORT OF STAVANGER
THURSDAY 25. AUGUST 2022



REV.NR. 01 - 01.01.2022

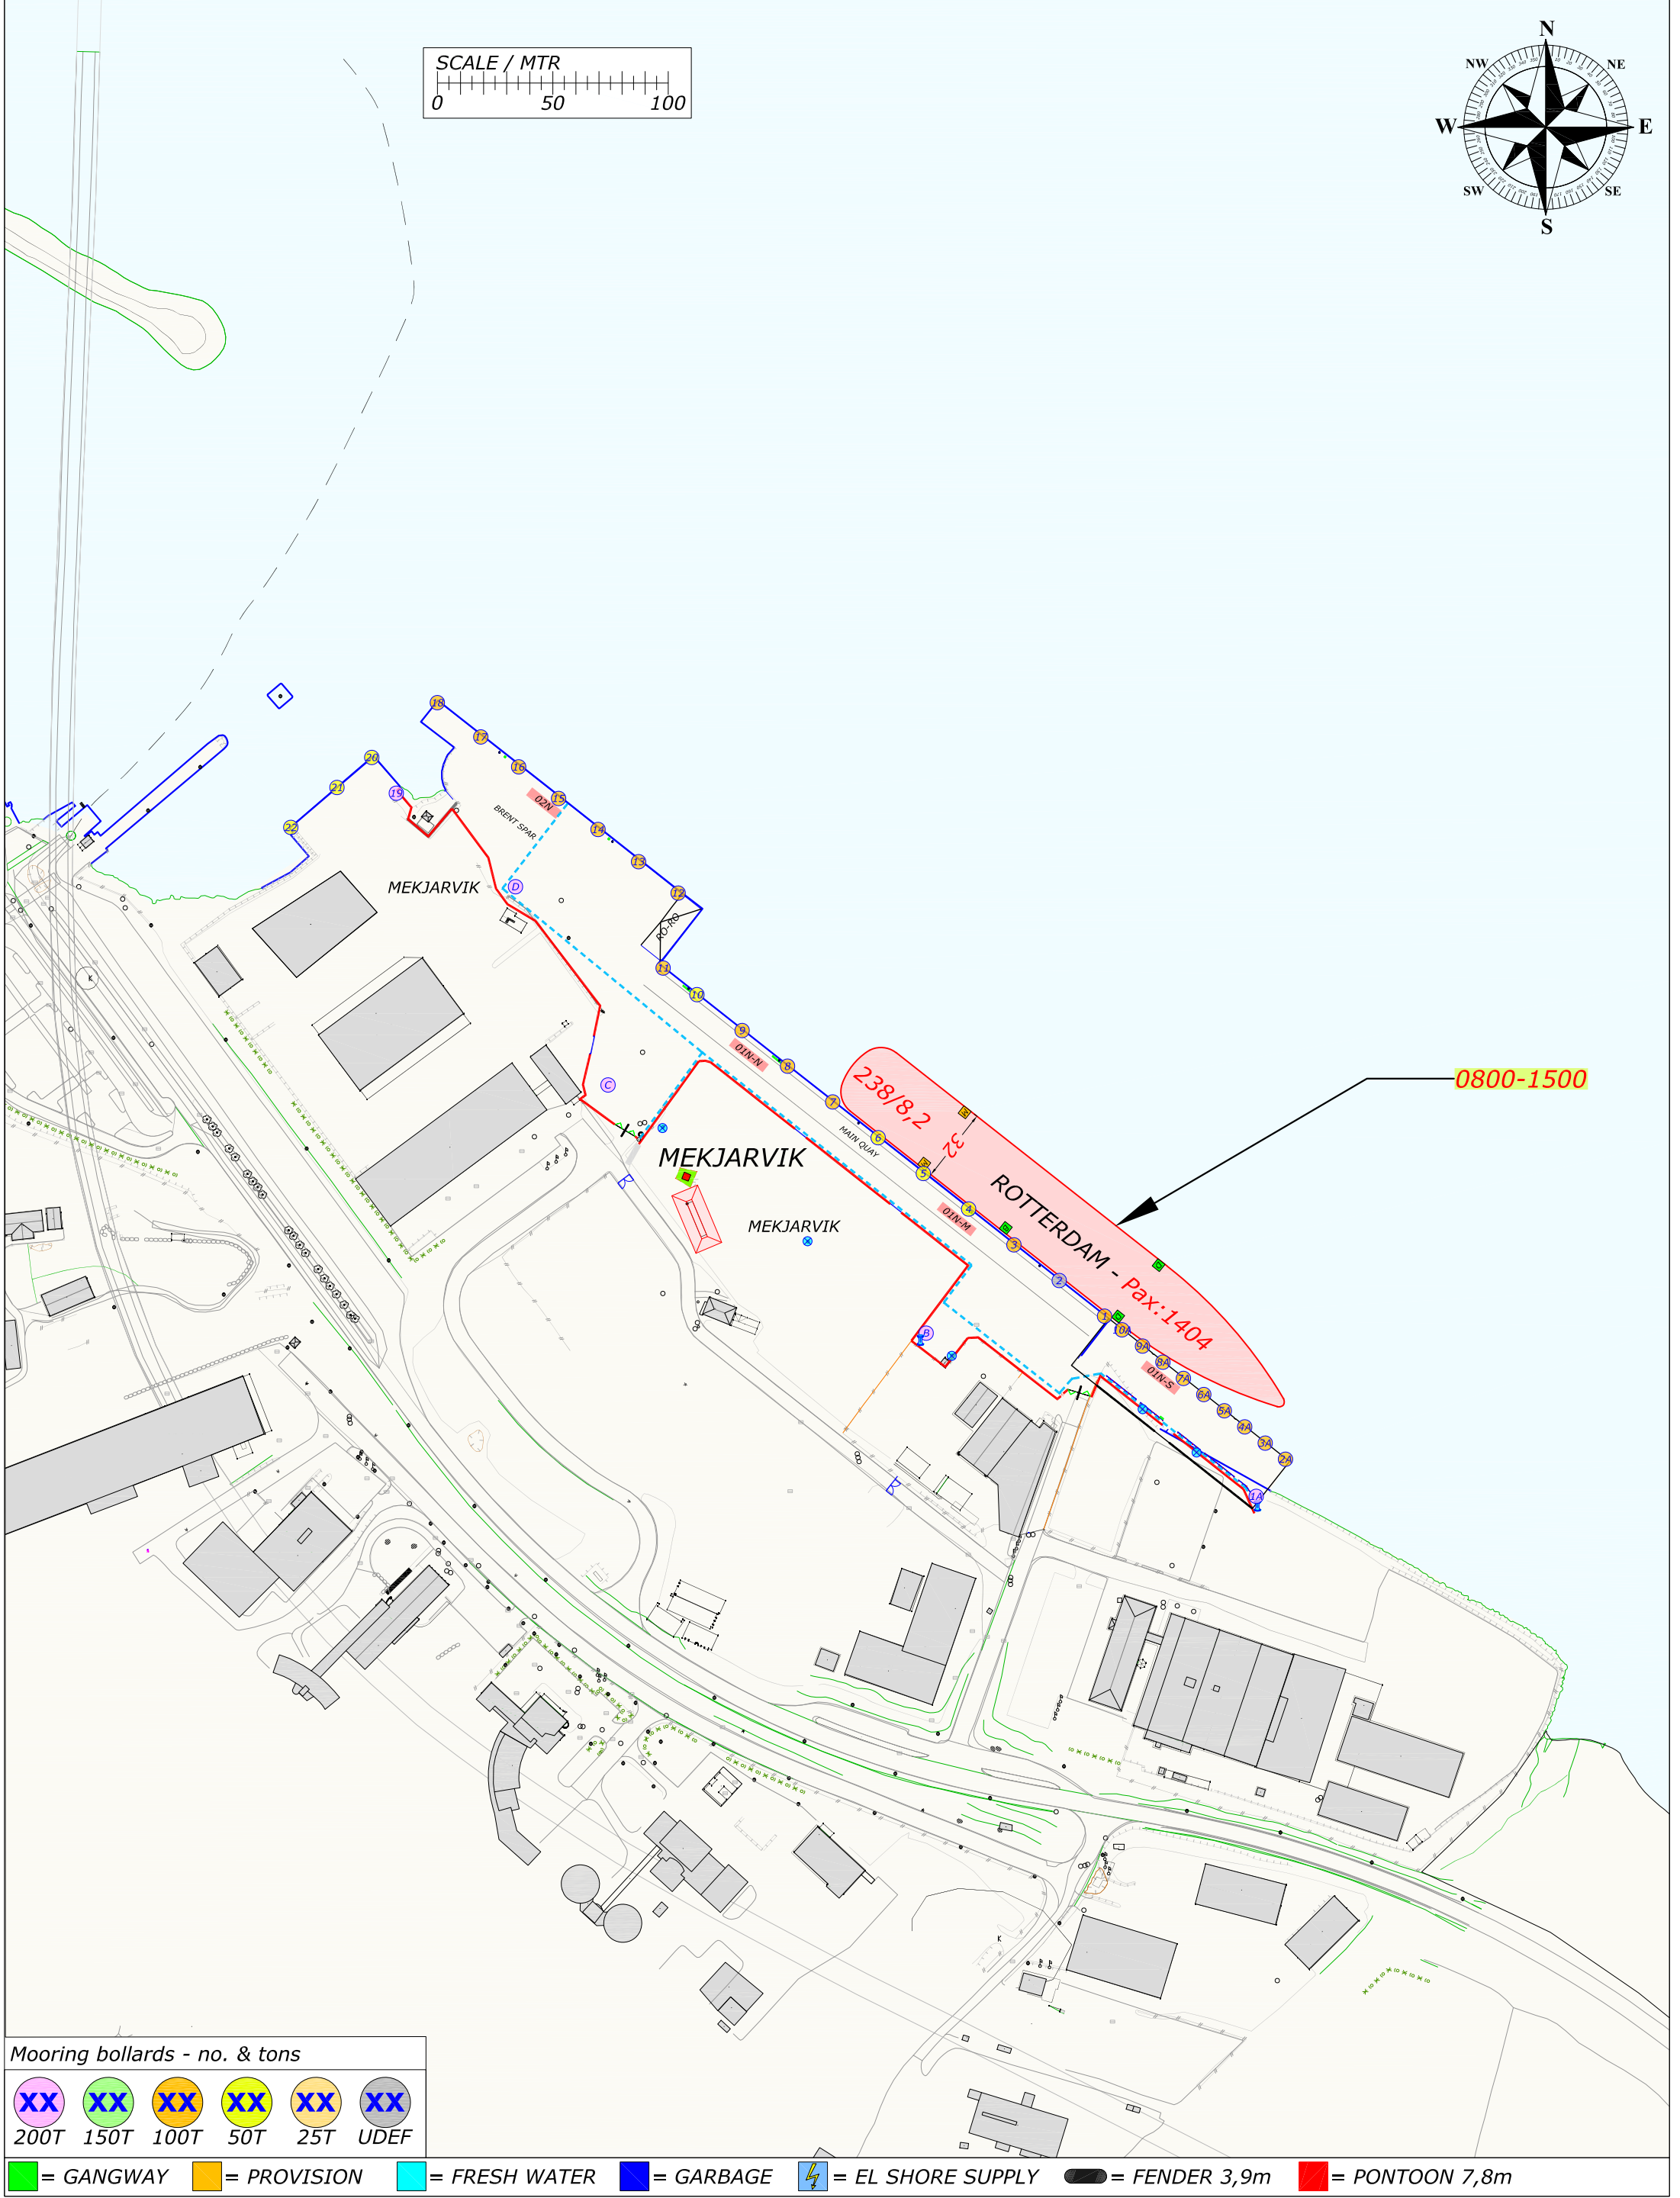

Mooring bollards - no. & tons					
XX	XX	XX	XX	XX	XX
200T	150T	100T	50T	25T	UDEF


■ = GANGWAY ■ = PROVISION ■ = FRESH WATER ■ = GARBAGE ⚡ = EL SHORE SUPPLY ■ = FENDER 3,9m ■ = PONTOON 7,8m

Rev.	Date	Text	Sign
Drawn by R.KARLSEN		Approved by - date	Filename CRUISE-2022.DWG
			Date 0
			Scale 1:2500
RUTEK Rutek AS - Seilaskjervegen 11 - 4055 Sola		Title PORT OF STAVANGER BERTHING SKETCH	
		Customer Stavangerregionen Havnedrift AS	Drawing no. Size A3
			Sheet 1/1

BERTHING SKETCH PORT OF STAVANGER
FRIDAY 26. AUGUST 2022




REV.NR. 01 - 01.01.2022

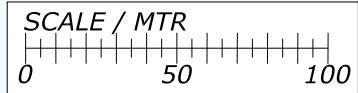

ONS-2022 - OPPRIGG

MAJOREN

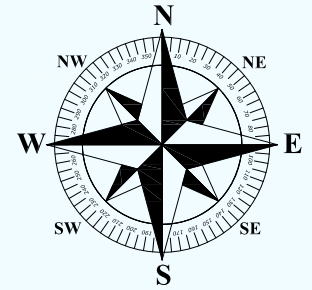

PLENTINGEN

PLENTING GRUNNEN

Ø100

Ø200


Ø300

Ø350

Ø400

VÅGEN

Mooring bollards - no. & tons

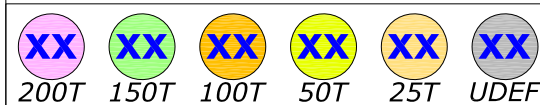


= GANGWAY = PROVISION = FRESH WATER = GARBAGE = EL SHORE SUPPLY = FENDER 3,9m = PONTOON 7,8m

Rev.	Date	Text	Sign
Drawn by R.KARLSEN		Approved by - date	Filename CRUISE-2022.DWG
			Date 0
			Scale 1:2500
RUTEK Rutek AS - Seilaskjervegen 11 - 4055 Sola		Title PORT OF STAVANGER BERTHING SKETCH	
		Customer Stavangerregionen Havnedrift AS	Drawing no. Size A3
			Sheet 1/1



BERTHING SKETCH PORT OF STAVANGER
SATURDAY 27. AUGUST 2022



REV.NR. 01 - 01.01.2022

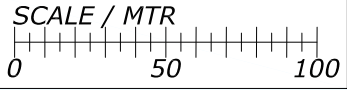

ONS-2022 - OPPRIGG

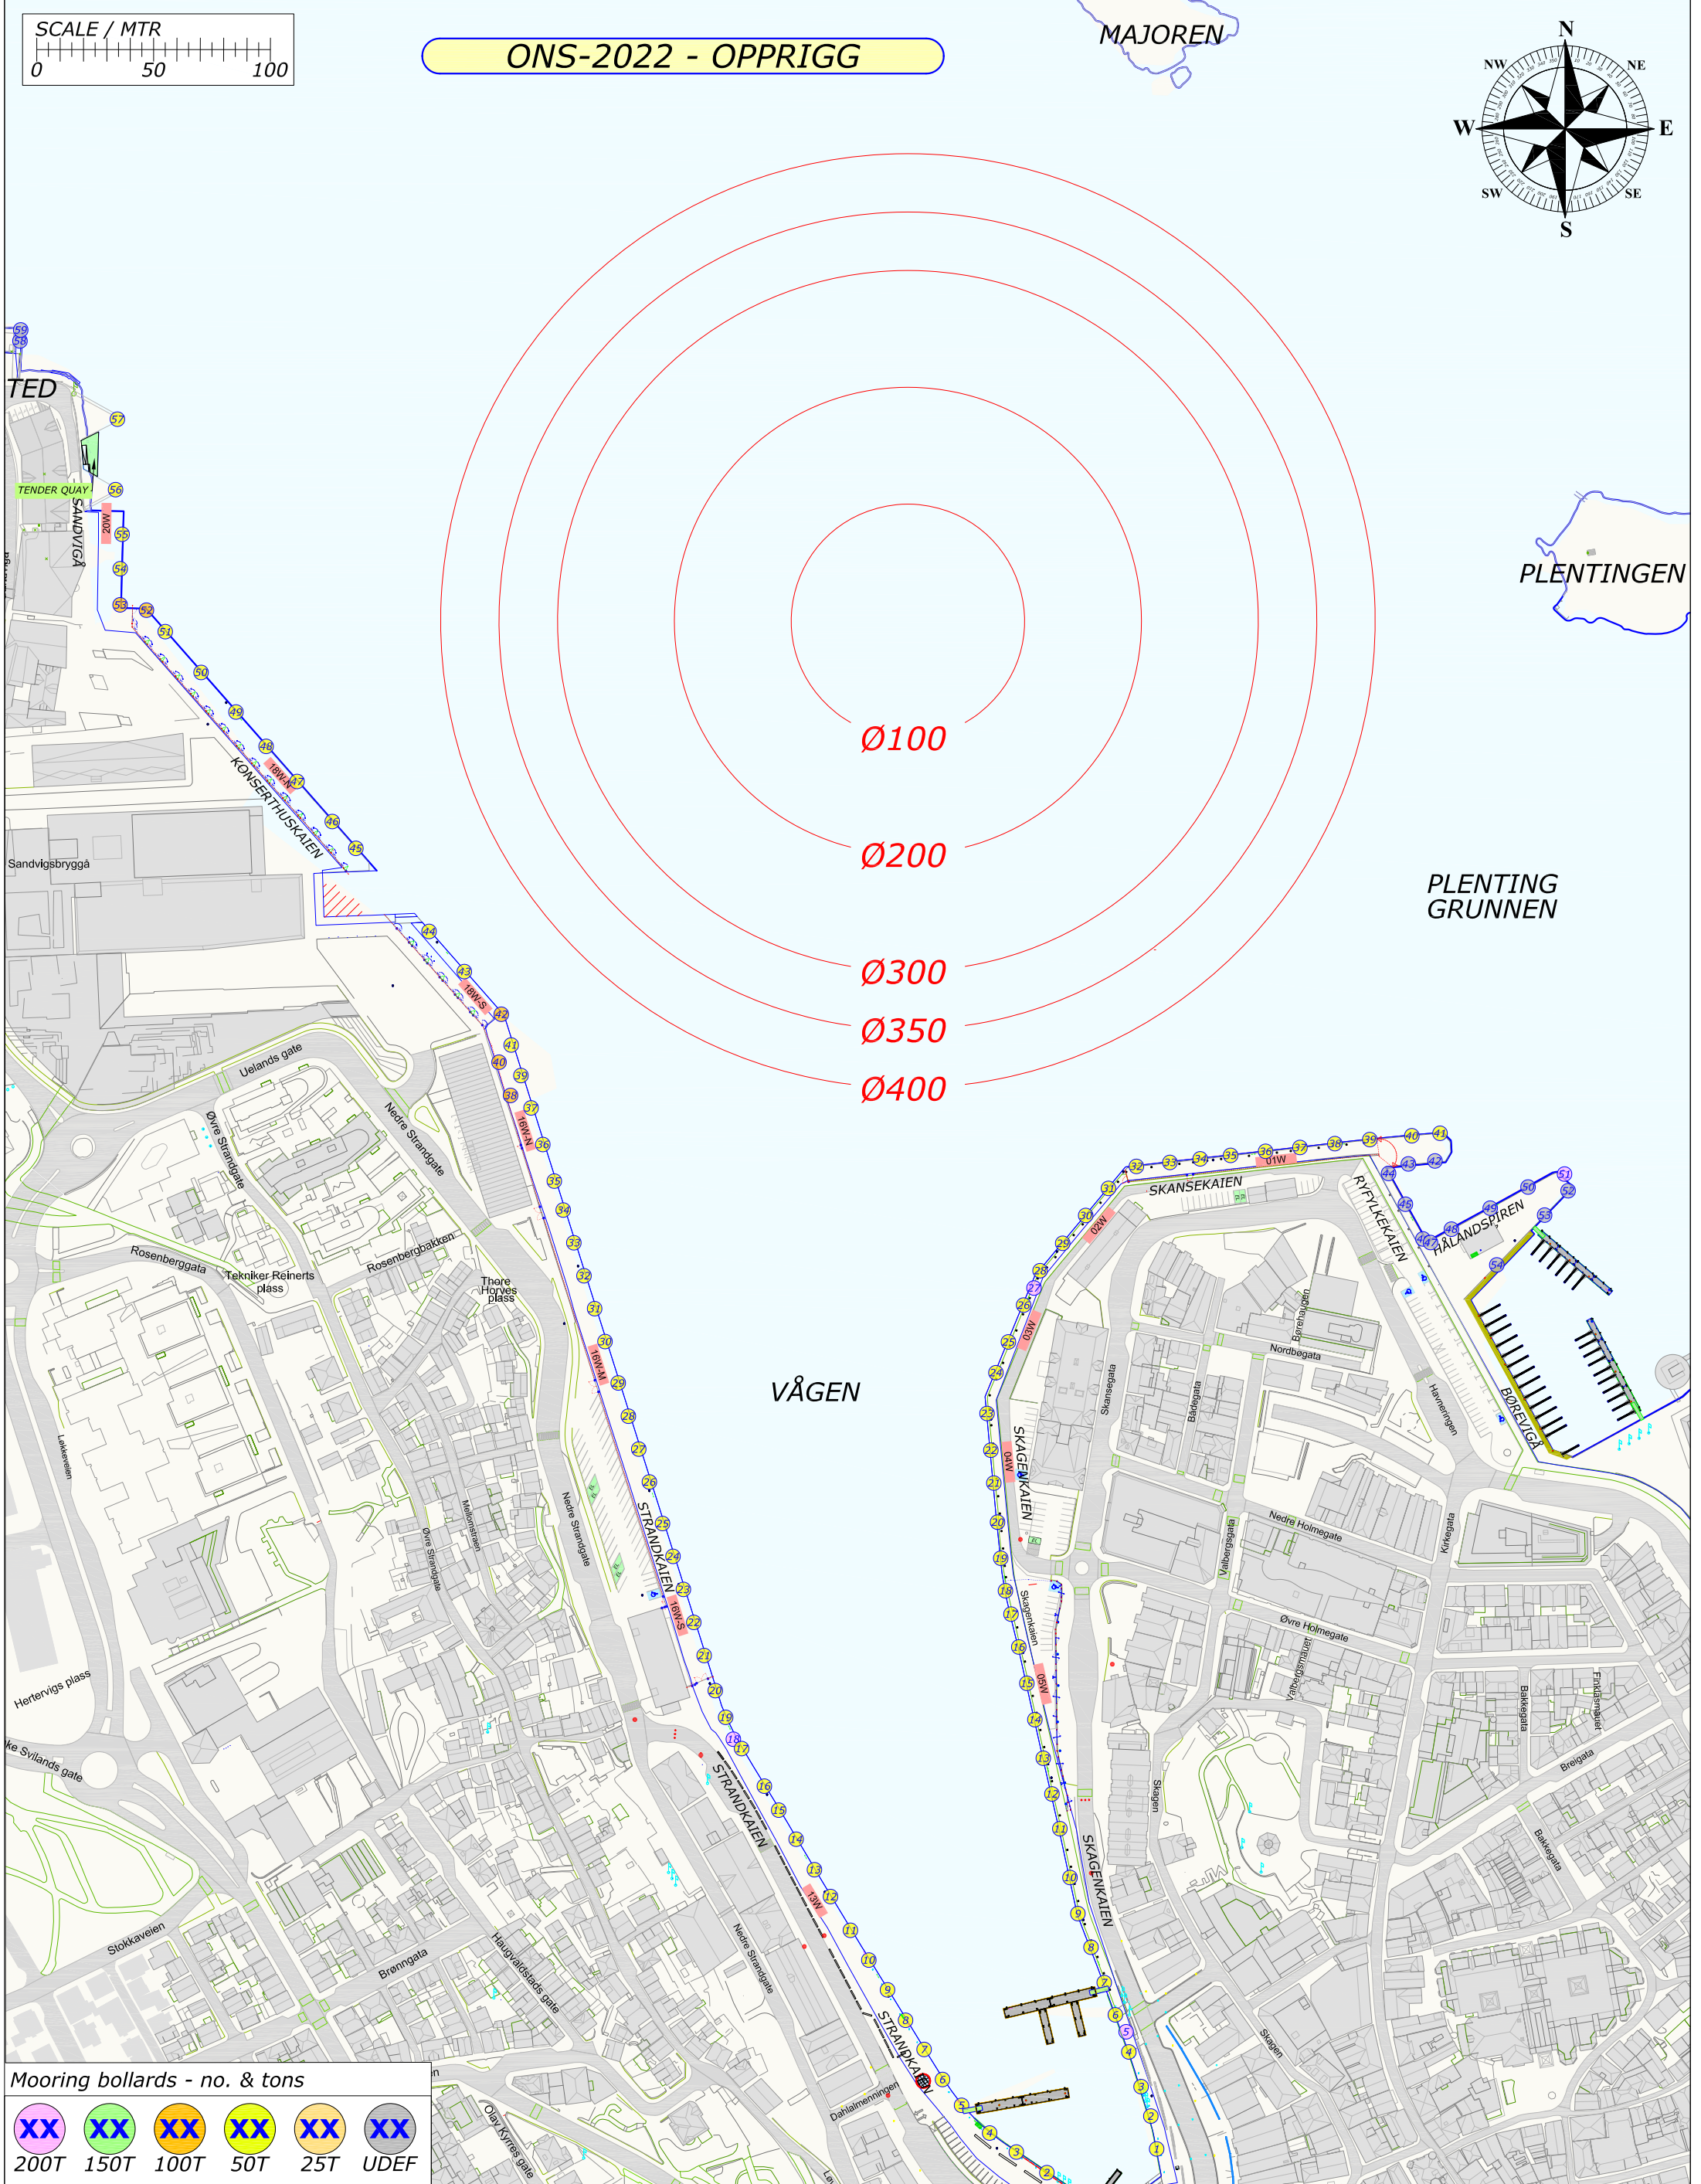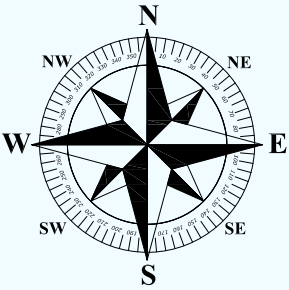

Mooring bollards - no. & tons

XX	XX	XX	XX	XX	XX
200T	150T	100T	50T	25T	UDEF

= GANGWAY = PROVISION = FRESH WATER = GARBAGE = EL SHORE SUPPLY = FENDER 3,9m = PONTON 7,8m

SCALE / MTR

0 50 100

ONS-2022 - OPPR.

TED

TENDER QUAY

SANDVIGGA

20W

15

SIRENA - Pax:684 25 181/6,0

KONSERTHUSKALEN

10WS

Lelands gate

Nedre Strandgate

Rosenberggata

Tekniker Reinerts plass

Rosenbergbakken

Thore Hørvys plass

Mollenstrænen

Øvre Strandgate

Nedre Strandgate

STRANDKALEN

10WS

Hervigs plass

Øvre Svlunds gate

Slokkaveien

Bronngata

Haugvalseis gate

Nedre Strandgate

Olav Kyrres gate

Mooring bollards - no. & tons

XX	XX	XX	XX	XX	XX
200T	150T	100T	50T	25T	UDEF

= GANGWAY = PROVISION = FRESH WATER = GARBAGE

REV.NR. 02 - 30.01.2022



VÅGEN

MAJOREN

ONS-2022 - OPPRIGG

REV.NR. 02 - 30.01.2022

$\varnothing 100$

$\varnothing 200$


0900-1800

$\varnothing 300$

Ø350

Ø400

Mooring bollards - no. & tons

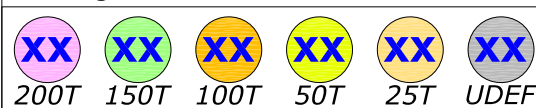


 = GANGWAY
 = PROVISION
 = FRESH WATER
 = GARBAGE
 = EL SHORE SUPPLY
 = FENDER 3,9m
 = PONTOON 7,8m

Rev.	Date	Text	Sign
Drawn by R.KARLSEN		Approved by - date	Filename CRUISE-2022.DWG
			Date 0
			Scale 1:2500
RUTEK Rutek AS - Seilaskjervegen 11 - 4055 Sola		Title PORT OF STAVANGER BERTHING SKETCH	
		Drawing no.	
		Customer Stavangerregionen Havnedrift AS	Size A3
			Sheet 1/1

BERTHING SKETCH PORT OF STAVANGER
MONDAY 29. AUGUST 2022




REV.NR. 04 - 02.05.2022

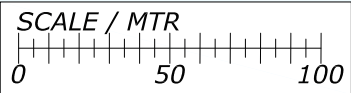

ONS-2022

MAJOREN

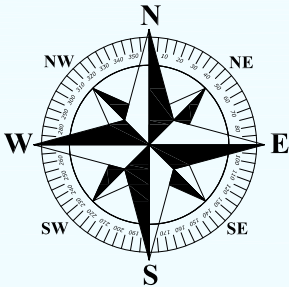

PLENTINGEN

PLENTING GRUNNEN

Ø100

Ø200

Ø300

Ø350

Ø400

0900-1700

0700-1330

228/6,7

VIKING VENUS - Pax:930

IONA - Pax:6509


VÅGEN

42

55

344/8,6

Mooring bollards - no. & tons

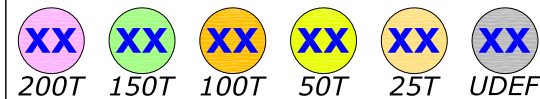


= GANGWAY = PROVISION = FRESH WATER = GARBAGE = EL SHORE SUPPLY = FENDER 3,9m = PONTOON 7,8m

Rev.	Date	Text	Sign
Drawn by R.KARLSEN		Approved by - date	Filename CRUISE-2022.DWG
			Date 0
			Scale 1:2500
RUTEK		Title PORT OF STAVANGER BERTHING SKETCH	
		Drawing no.	
Rutek AS - Seilaskjervegen 11 - 4055 Sola		Customer Stavangerregionen Havnedrift AS	Size Sheet A3 1/1


BERTHING SKETCH PORT OF STAVANGER
TUESDAY 30. AUGUST 2022

REV.NR. 03 - 21.05.2022

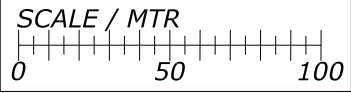

ONS-2022

MAJOREN

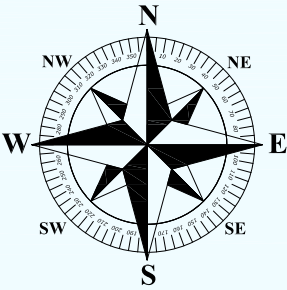

PLENTINGEN

PLENTING GRUNNEN

Ø100

Ø200

0800-1700

Ø300

0700-1330

Ø350

Ø400

ANTHEM OF THE SEAS - Pax:4919

VÅGEN

228/6,65

VIKING JUPITER - Pax:930

Mooring bollards - no. & tons


XX	XX	XX	XX	XX	XX
200T	150T	100T	50T	25T	UDEF

= GANGWAY = PROVISION = FRESH WATER = GARBAGE = EL SHORE SUPPLY = FENDER 3,9m = PONTOON 7,8m


Rev.	Date	Text	Sign
Drawn by R.KARLSEN		Approved by - date	Filename CRUISE-2022.DWG
			Date 0
			Scale 1:2500
RUTEK		Title PORT OF STAVANGER BERTHING SKETCH	
		Drawing no.	
Rutek AS - Seilaskjervegen 11 - 4055 Sola		Customer Stavangerregionen Havnedrift AS	Size Sheet A3 1/1

BERTHING SKETCH PORT OF STAVANGER
WEDNESDAY 31. AUGUST 2022

REV.NR. 02 - 01.07.2022

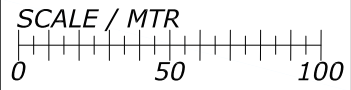

ONS-2022

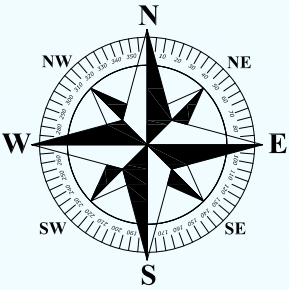

PLENTING GRUNNEN

Ø100

Ø200

1000-2000

Ø300

Ø350

Ø400

COSTA DIADEMA - Pax:3693

VÅGEN

306/8,35

Mooring bollards - no. & tons

XX	XX	XX	XX	XX	XX
200T	150T	100T	50T	25T	UDEF

= GANGWAY = PROVISION = FRESH WATER = GARBAGE = EL SHORE SUPPLY = FENDER 3,9m = PONTOON 7,8m