


Rev.	Date	Text		Sign
Drawn by R.KARLSEN		Approved by - date		
Filename STAVANGER_HAVN.DWG		Date 0	Scale 1:2500	
Title PORT OF STAVANGER BERTHING SKETCH		Drawing no.		
Customer Stavangerregionen Havnedrift AS		Size A3	Sheet 1/1	

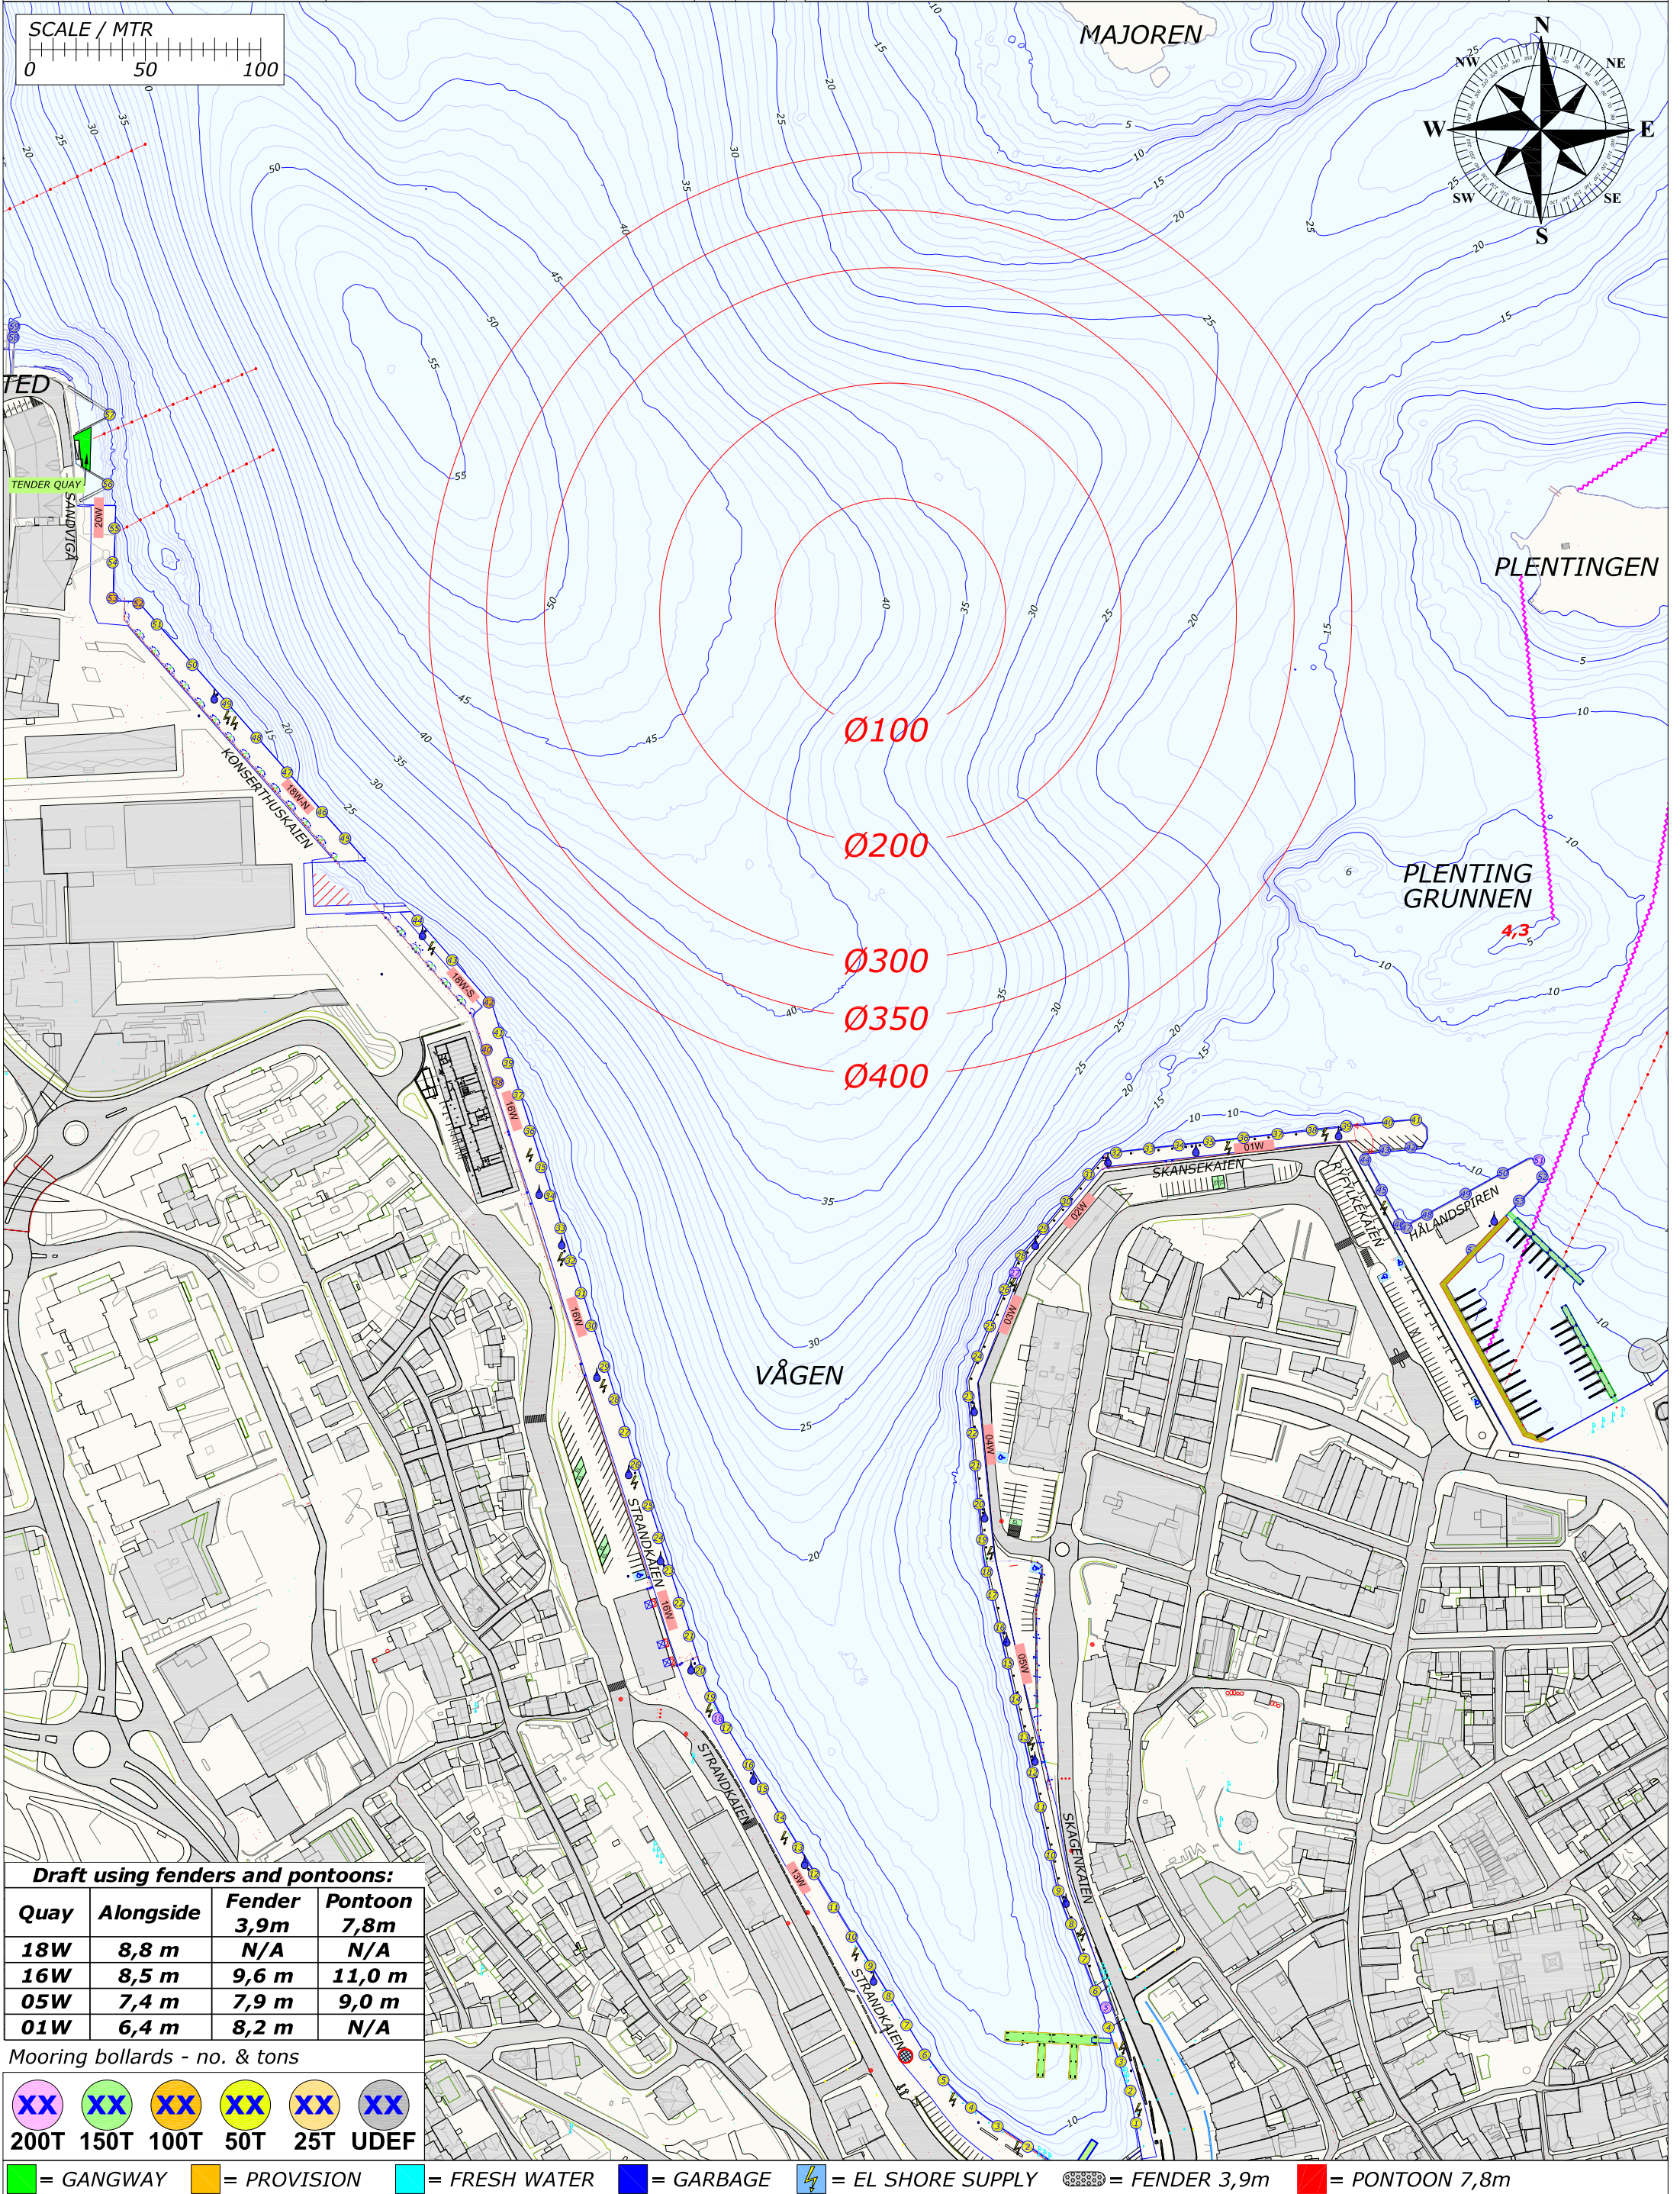


Draft using fenders and pontoons:			
Quay	Alongside	Fender 3,9m	Pontoon 7,8m
18W	8,8 m	N/A	N/A
16W	8,5 m	9,6 m	11,0 m
05W	7,4 m	7,9 m	9,0 m
01W	6,4 m	8,2 m	N/A

Mooring bollards - no. & tons

XX	XX	XX	XX	XX	XX
200T	150T	100T	50T	25T	UDEF

 = GANGWAY  = PROVISION  = FRESH WATER  = GARBAGE  = EL SHORE SUPPLY  = FENDER 3,9m  = PONTOON 7,8m

Rev.	Date	Text		Sign
Drawn by R.KARLSEN		Approved by - date		
Filename STAVANGER_HAVN.DWG		Date 0	Scale 1:2500	
Title PORT OF STAVANGER BERTHING SKETCH		Drawing no.		
Customer Stavangerregionen Havnedrift AS		Size A3	Sheet 1/1	

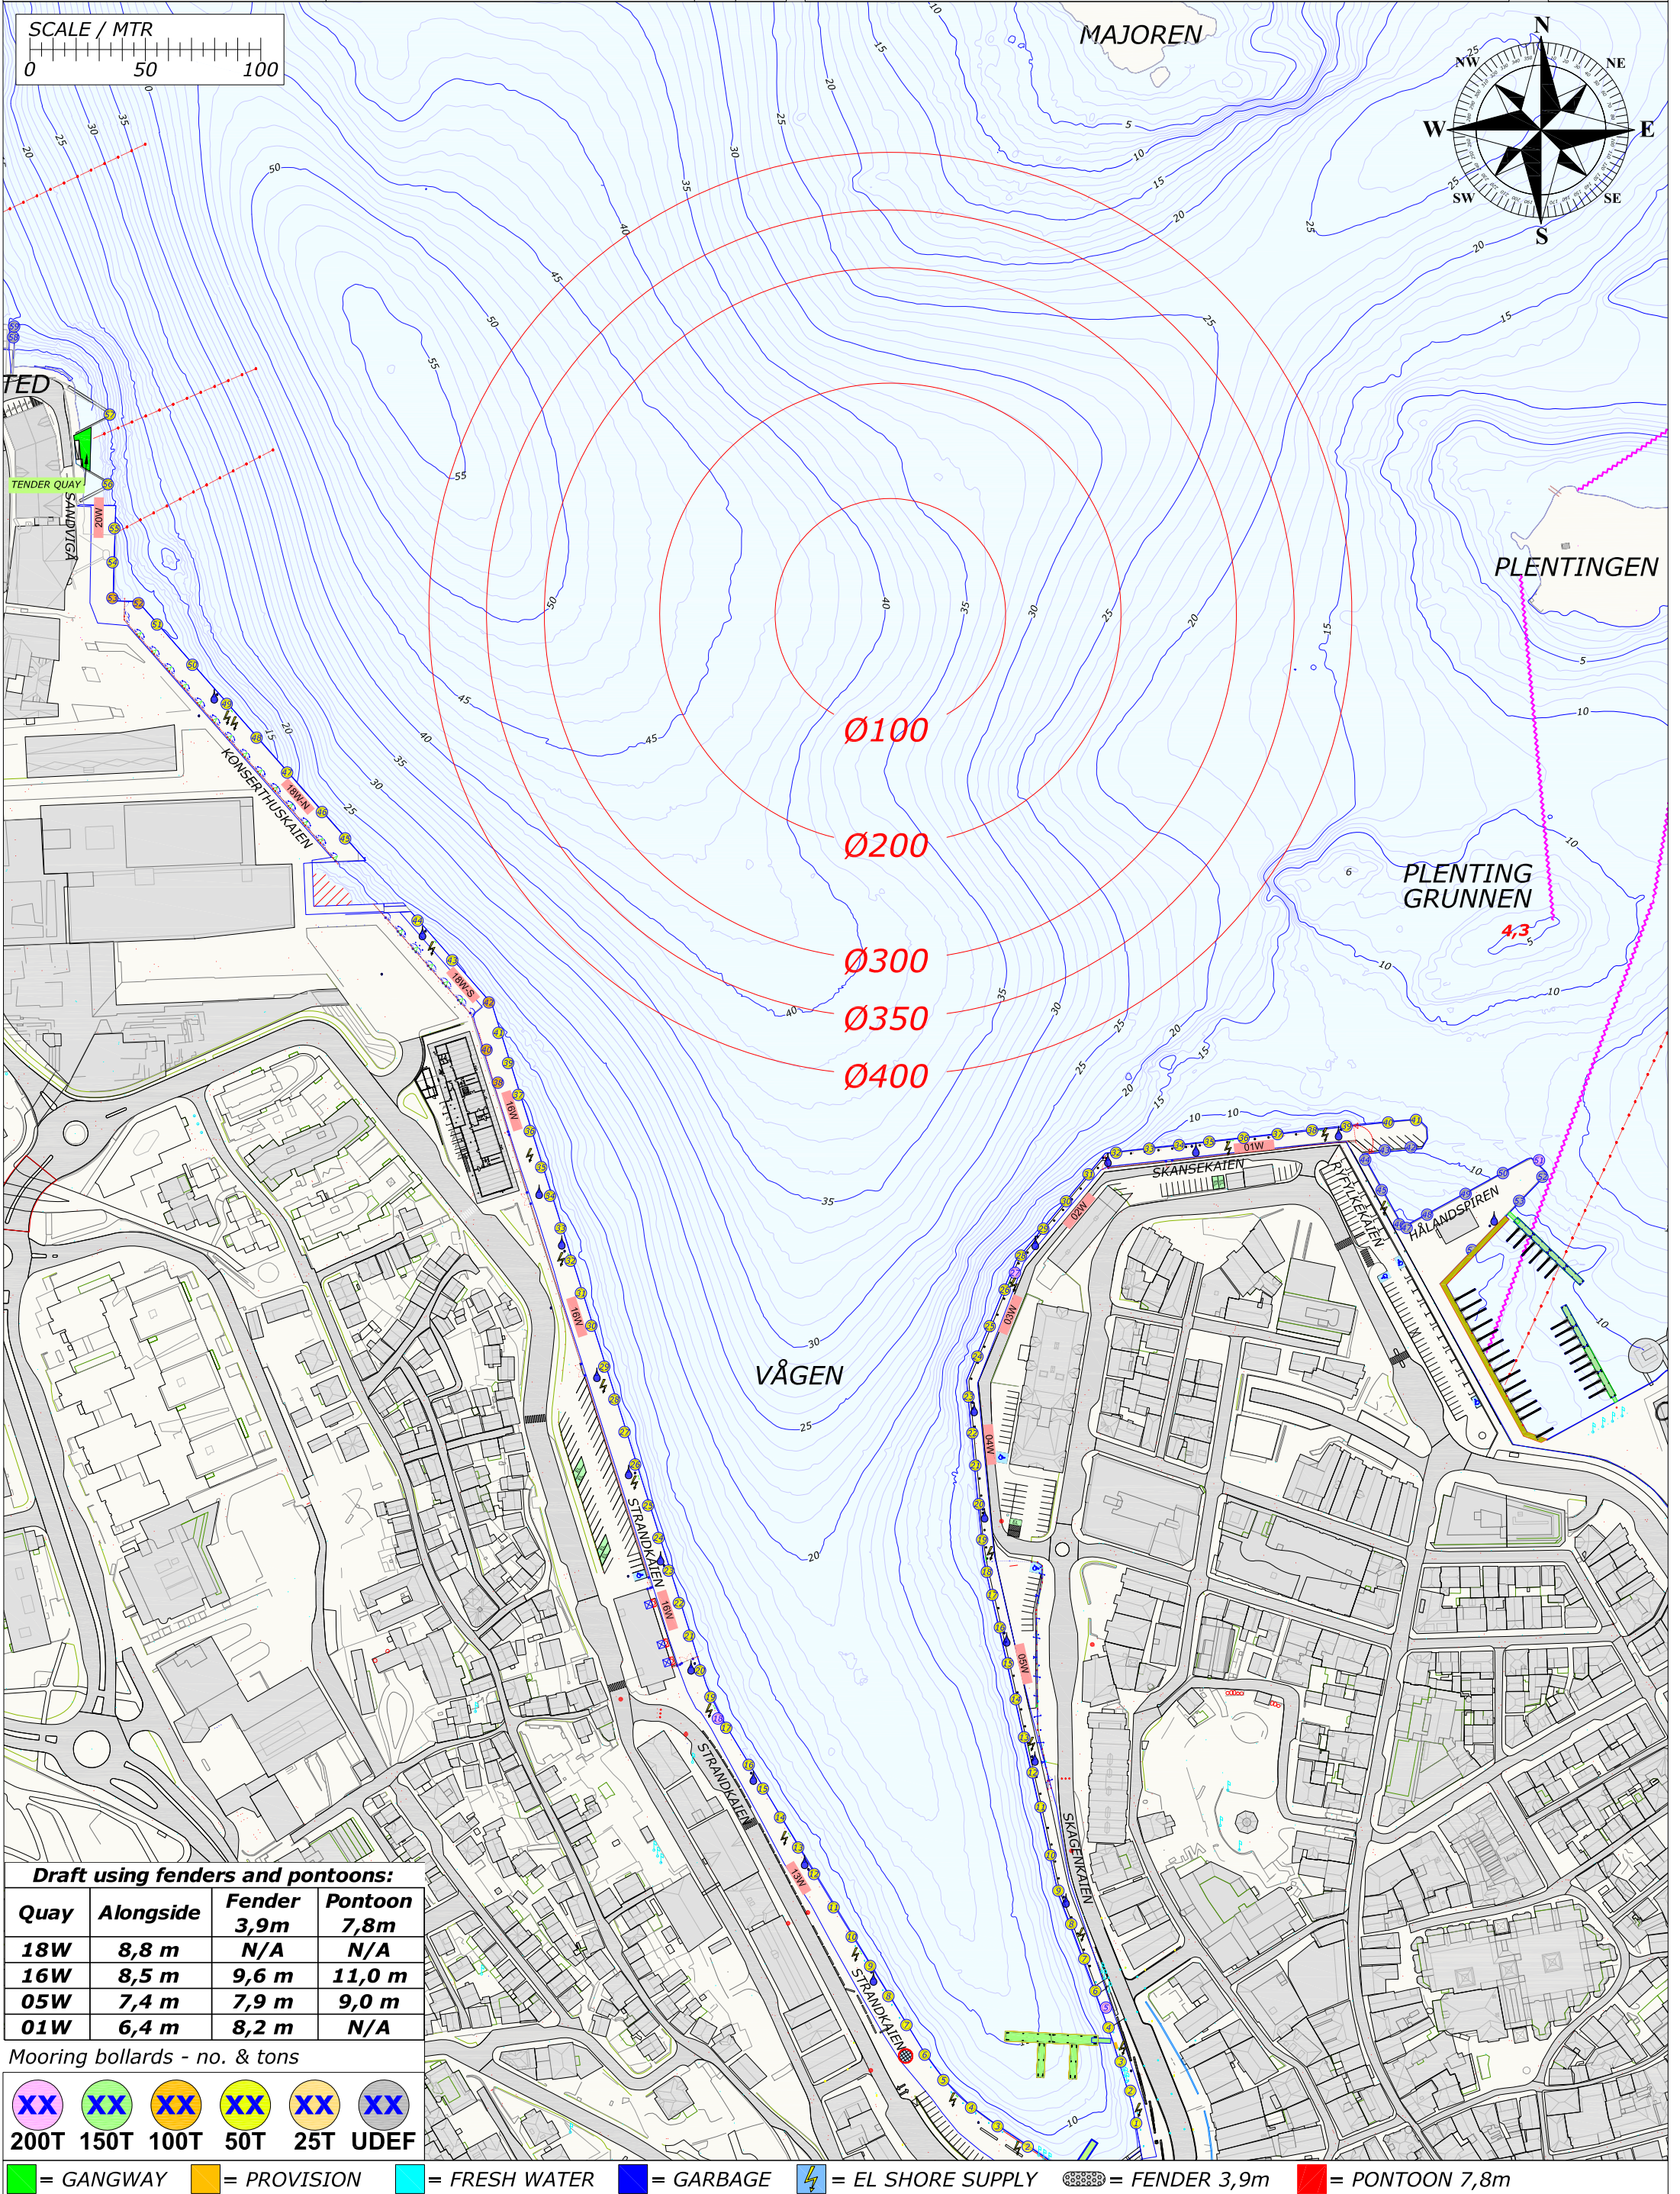

Draft using fenders and pontoons:			
Quay	Alongside	Fender 3,9m	Pontoon 7,8m
18W	8,8 m	N/A	N/A
16W	8,5 m	9,6 m	11,0 m
05W	7,4 m	7,9 m	9,0 m
01W	6,4 m	8,2 m	N/A

Mooring bollards - no. & tons

XX	XX	XX	XX	XX	XX
200T	150T	100T	50T	25T	UDEF

 = GANGWAY  = PROVISION  = FRESH WATER  = GARBAGE  = EL SHORE SUPPLY  = FENDER 3,9m  = PONTOON 7,8m

Rev.

Date

Text

Sign

Drawn by
R.KARLSEN

Approved by - date

Filename
STAVANGER_HAVN.DWG

Date
0

Scale
1:2500

RUTEK

Rutek AS - Seilaskjervegen 11 - 4055 Sola

Title
PORT OF STAVANGER
BERTHING SKETCH

Customer
Stavangerregionen Havnedrift AS

Drawing no.

Size
A3

Sheet
1/1


BERTHING SKETCH PORT OF STAVANGER

FRIDAY 3. JULY 2020

REV.NR. 02 - 05.05.2020

PORT OF STAVANGER
NORWAY

STAVANGER
REGIONEN
Havnedrift AS

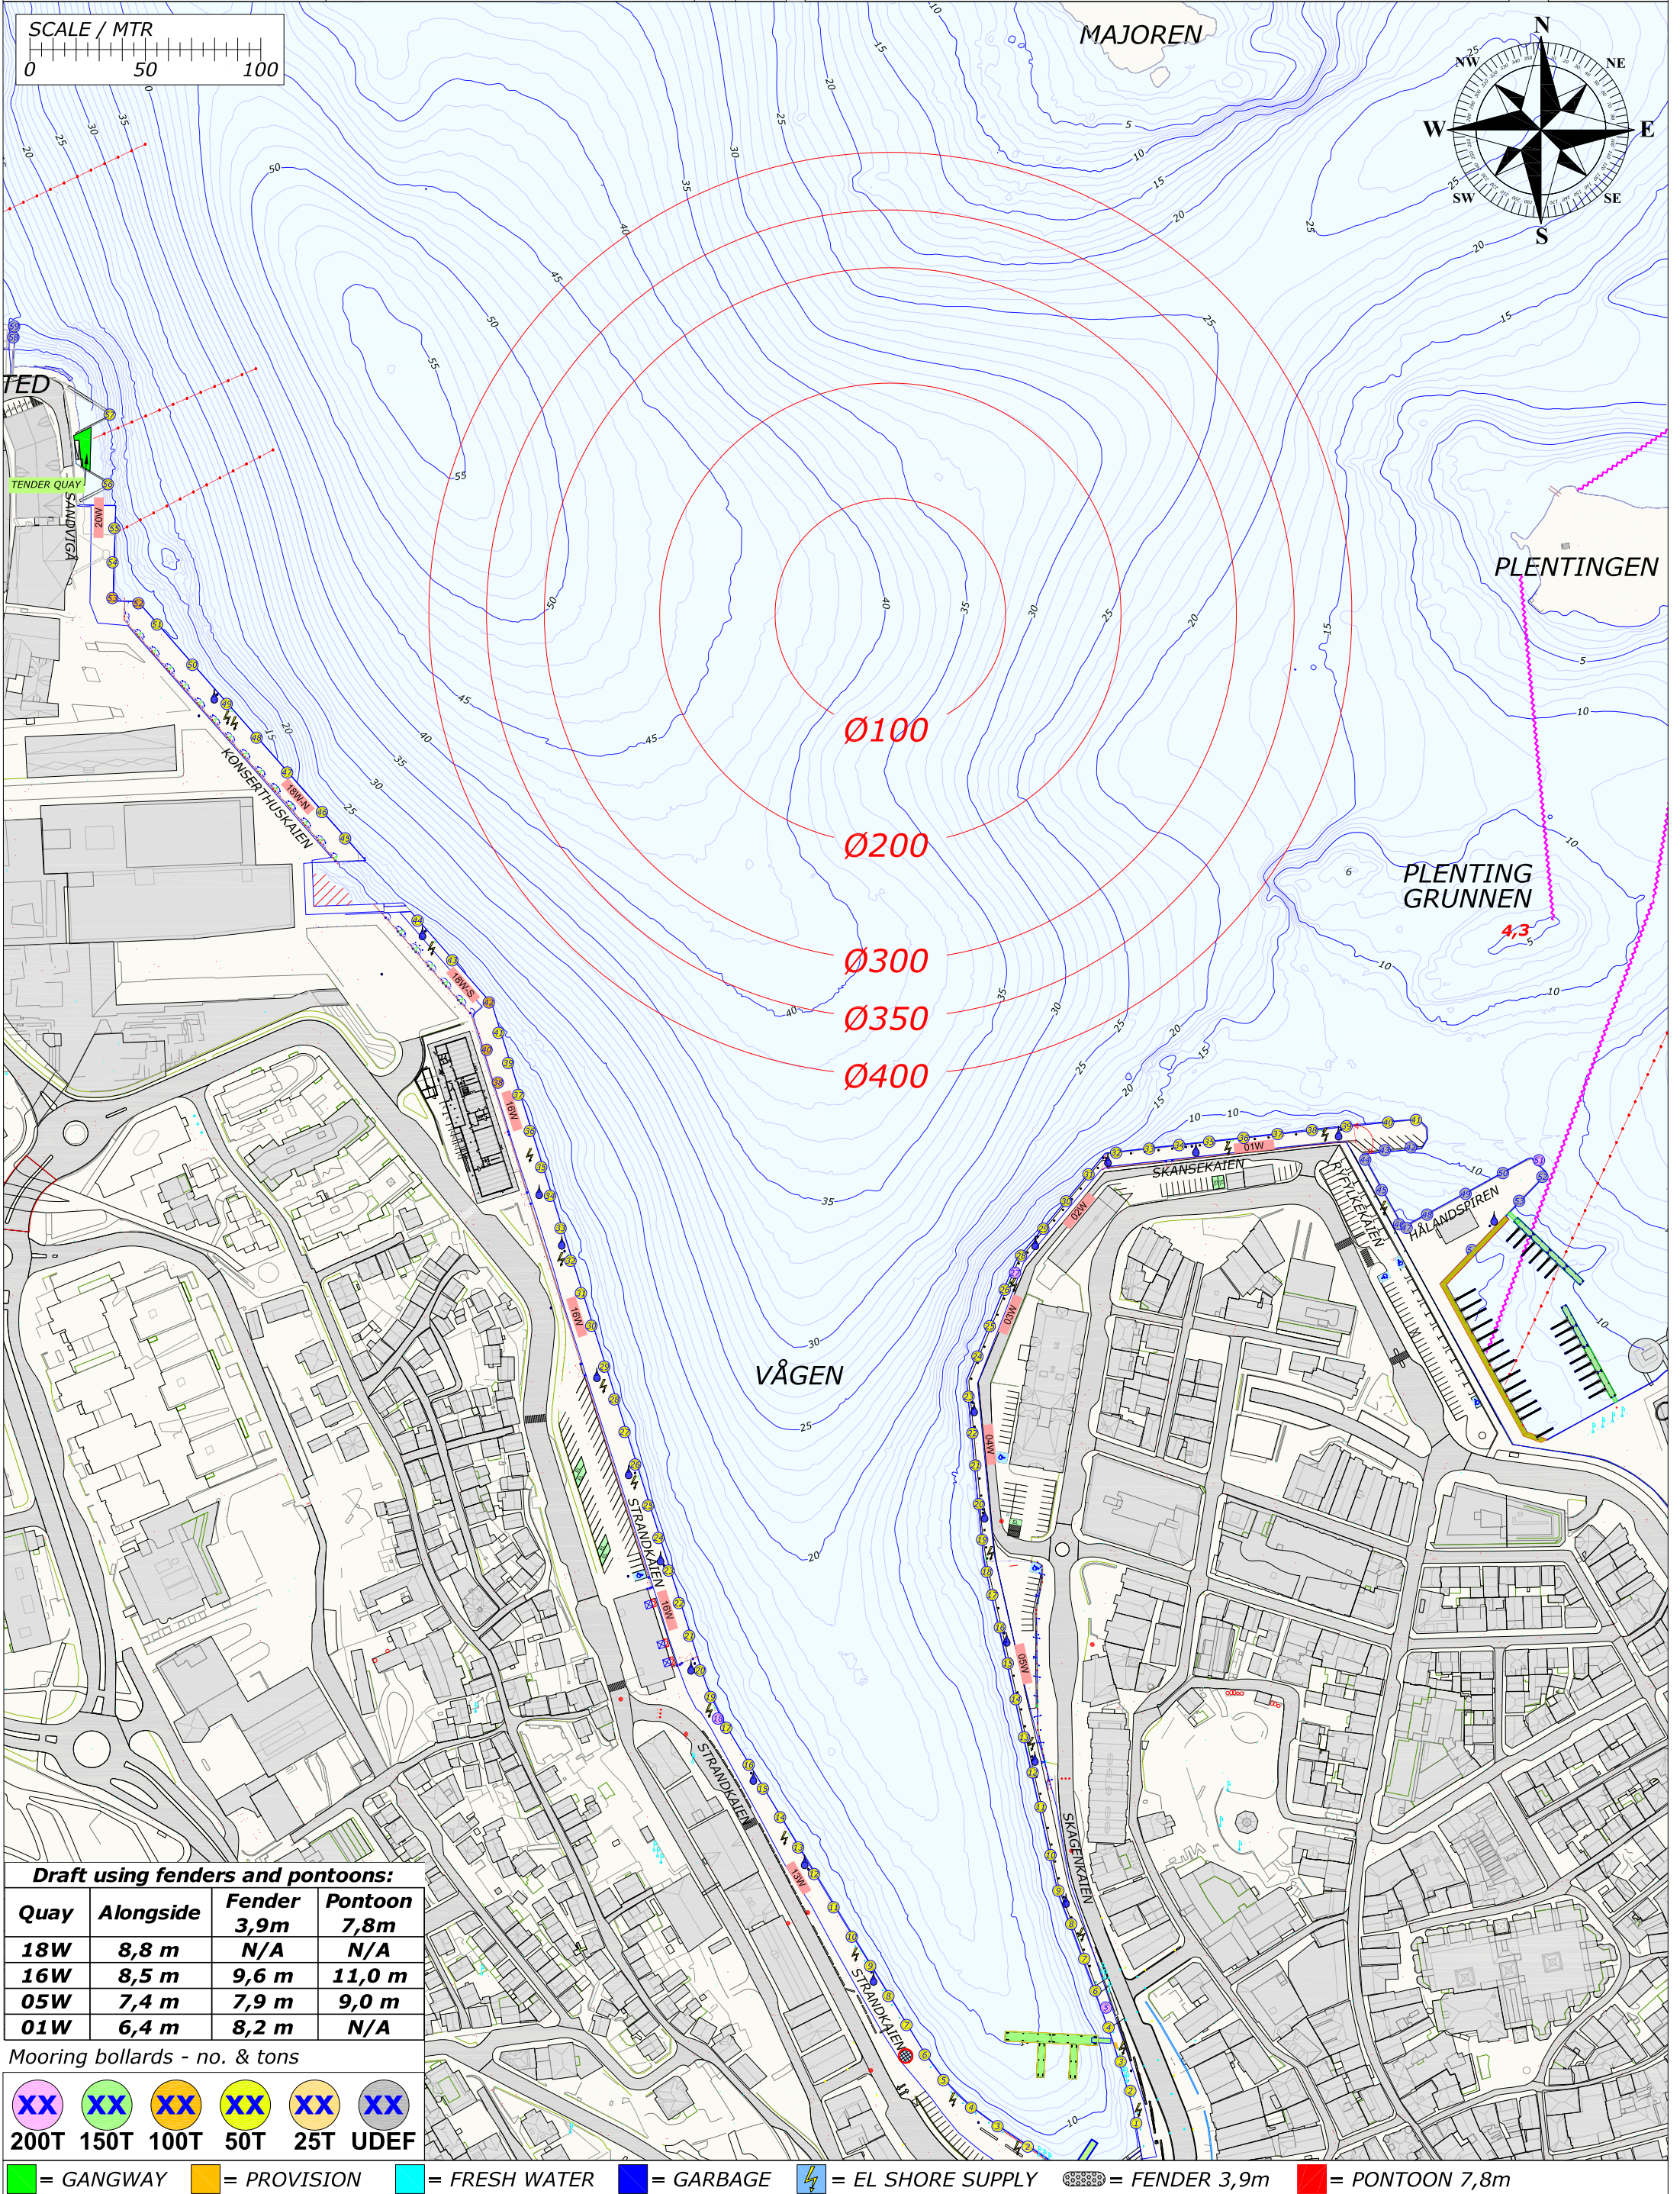

Draft using fenders and pontoons:

Quay	Alongside	Fender 3,9m	Pontoon 7,8m
18W	8,8 m	N/A	N/A
16W	8,5 m	9,6 m	11,0 m
05W	7,4 m	7,9 m	9,0 m
01W	6,4 m	8,2 m	N/A

Mooring bollards - no. & tons

XX	XX	XX	XX	XX	XX
200T	150T	100T	50T	25T	UDEF

= GANGWAY

= PROVISION

= FRESH WATER


= GARBAGE

= EL SHORE SUPPLY

= FENDER 3,9m

= PONTOON 7,8m

Rev.	Date	Text		Sign
Drawn by R.KARLSEN		Approved by - date		
Filename STAVANGER_HAVN.DWG		Date 0	Scale 1:2500	
Title PORT OF STAVANGER BERTHING SKETCH		Drawing no.		
Customer Stavangerregionen Havnedrift AS		Size A3	Sheet 1/1	

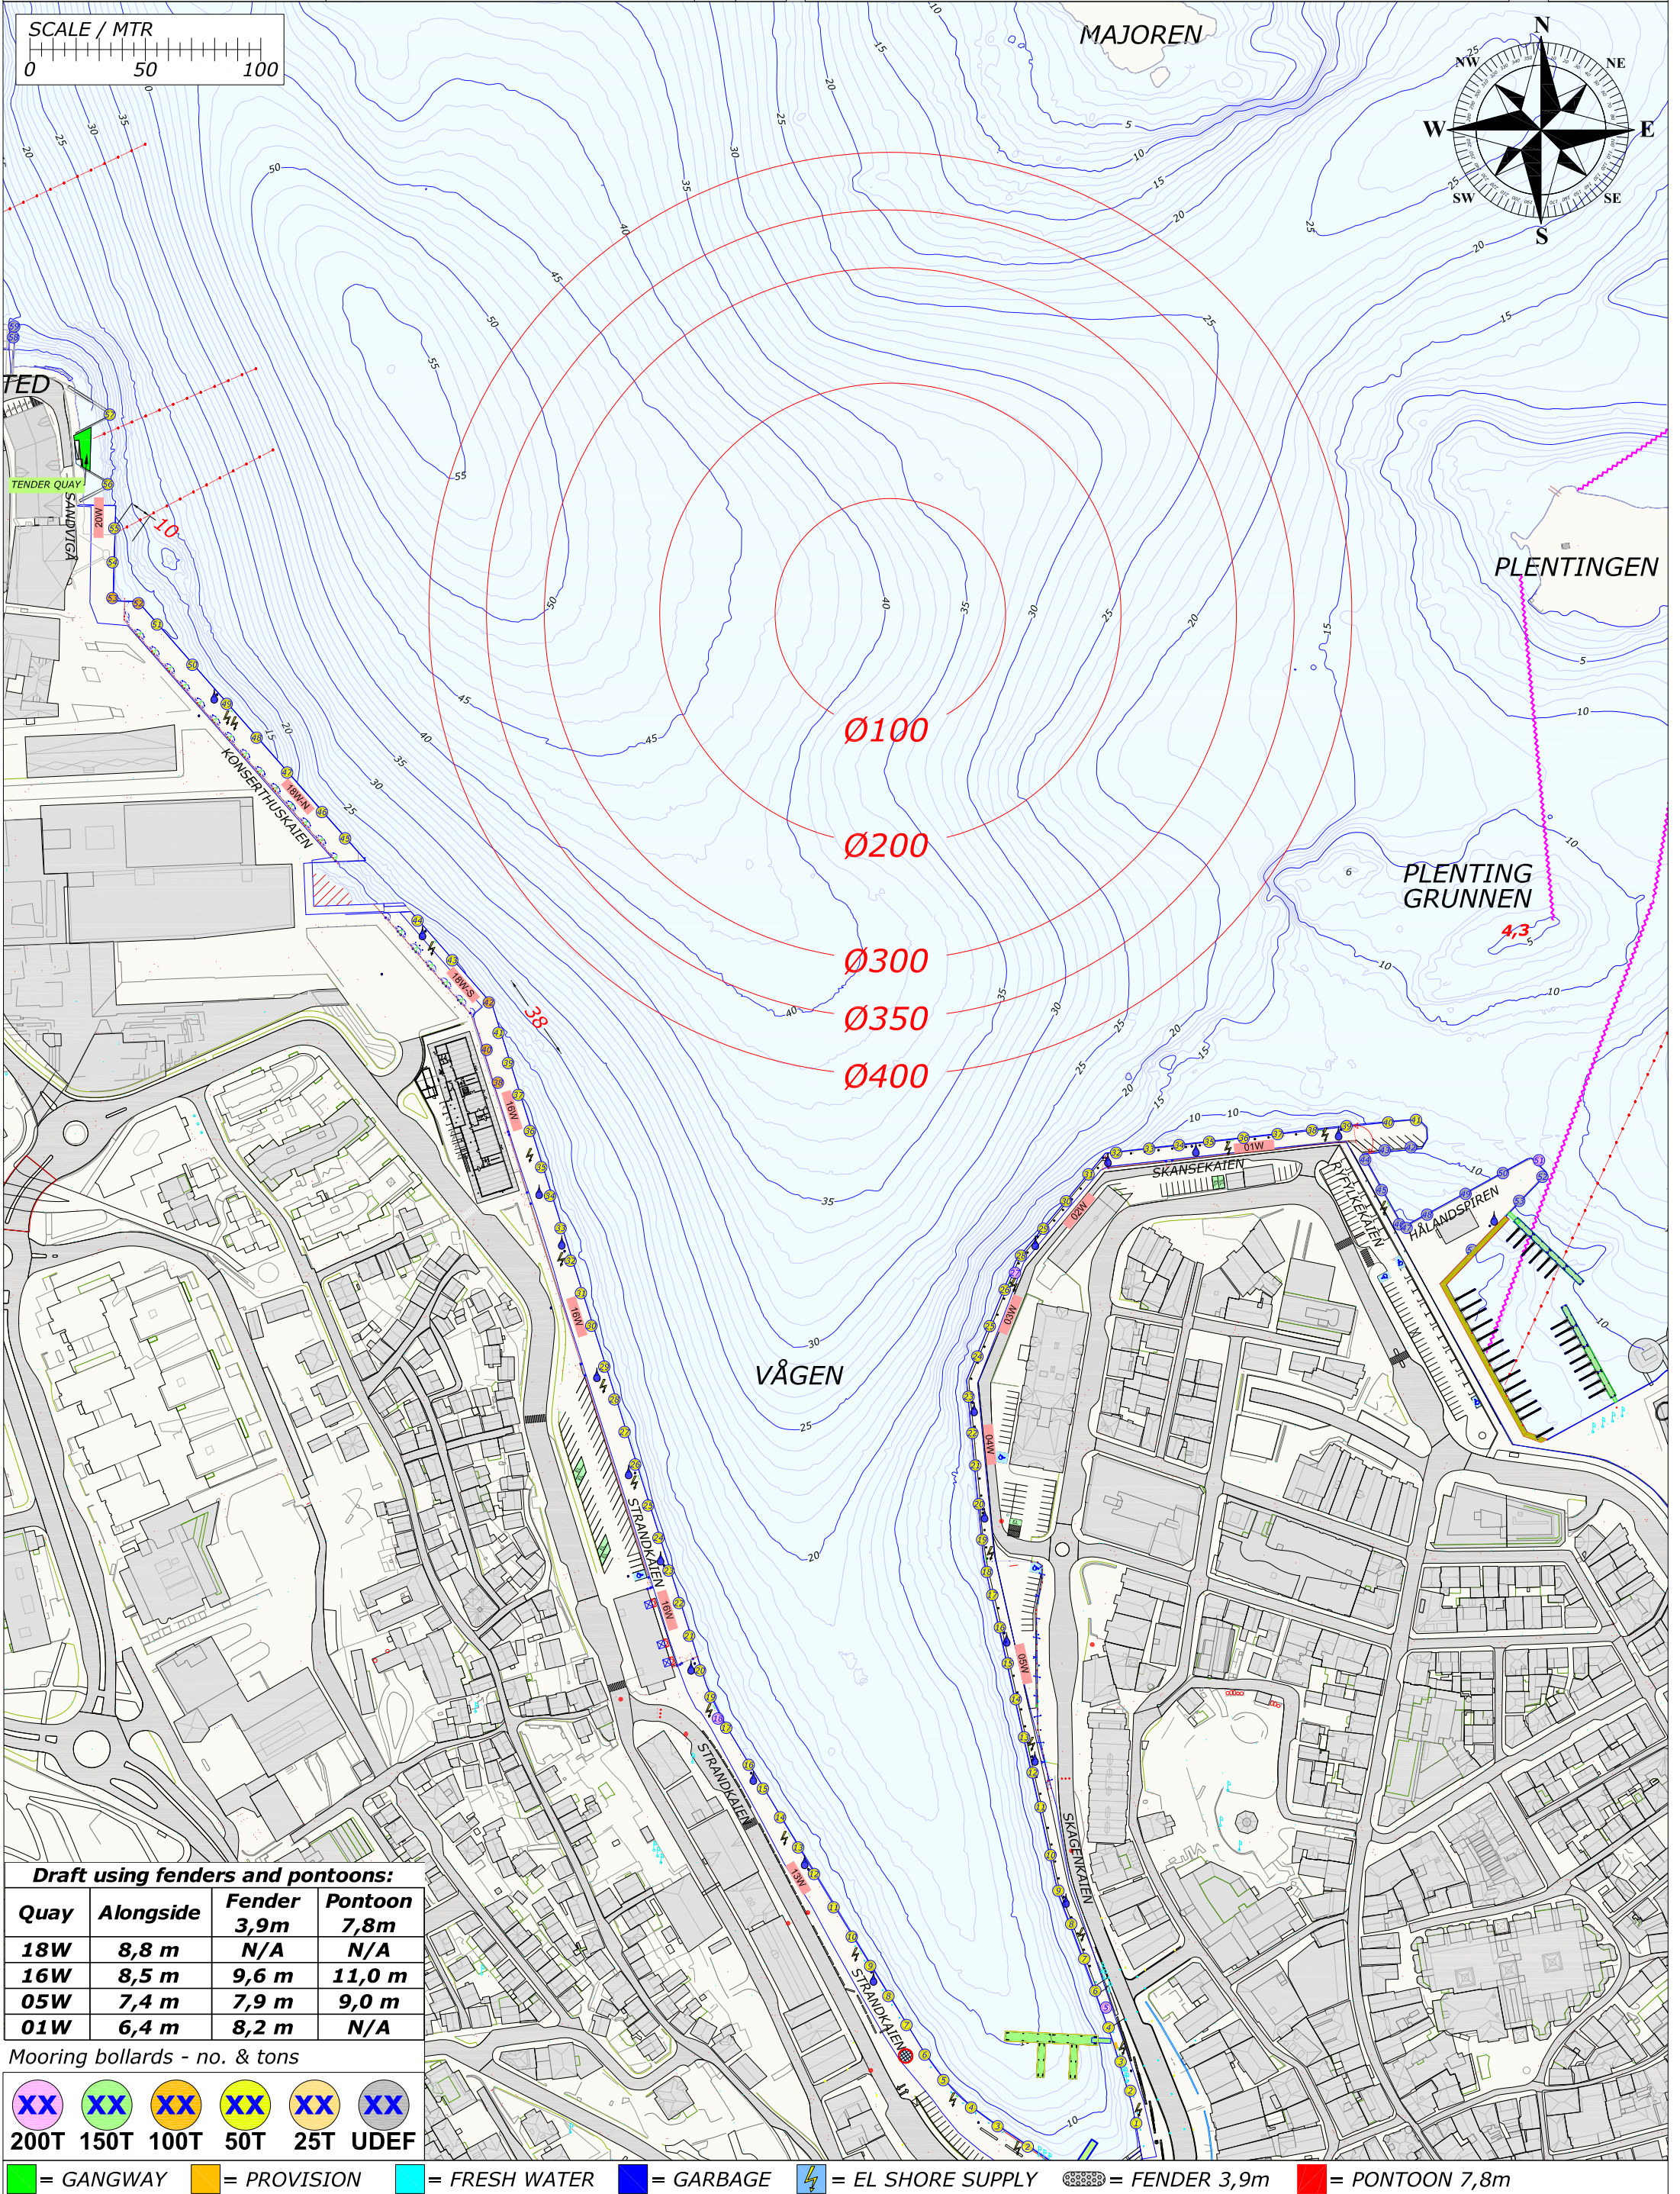

Draft using fenders and pontoons:			
Quay	Alongside	Fender 3,9m	Pontoon 7,8m
18W	8,8 m	N/A	N/A
16W	8,5 m	9,6 m	11,0 m
05W	7,4 m	7,9 m	9,0 m
01W	6,4 m	8,2 m	N/A

Mooring bollards - no. & tons

					
200T	150T	100T	50T	25T	UDEF

 = GANGWAY  = PROVISION  = FRESH WATER  = GARBAGE  = EL SHORE SUPPLY  = FENDER 3,9m  = PONTOON 7,8m

Rev.	Date	Text		Sign
Drawn by R.KARLSEN		Approved by - date		
Filename STAVANGER_HAVN.DWG		Date 0	Scale 1:2500	
Title PORT OF STAVANGER BERTHING SKETCH		Drawing no.		
Customer Stavangerregionen Havnedrift AS		Size A3	Sheet 1/1	

BERTHING SKETCH PORT OF STAVANGER

SUNDAY 5. JULY 2020


REV.NR. 06 - 05.05.2020

PORT OF STAVANGER

NORWAY

STAVANGER REGIONEN

Havnedrift AS

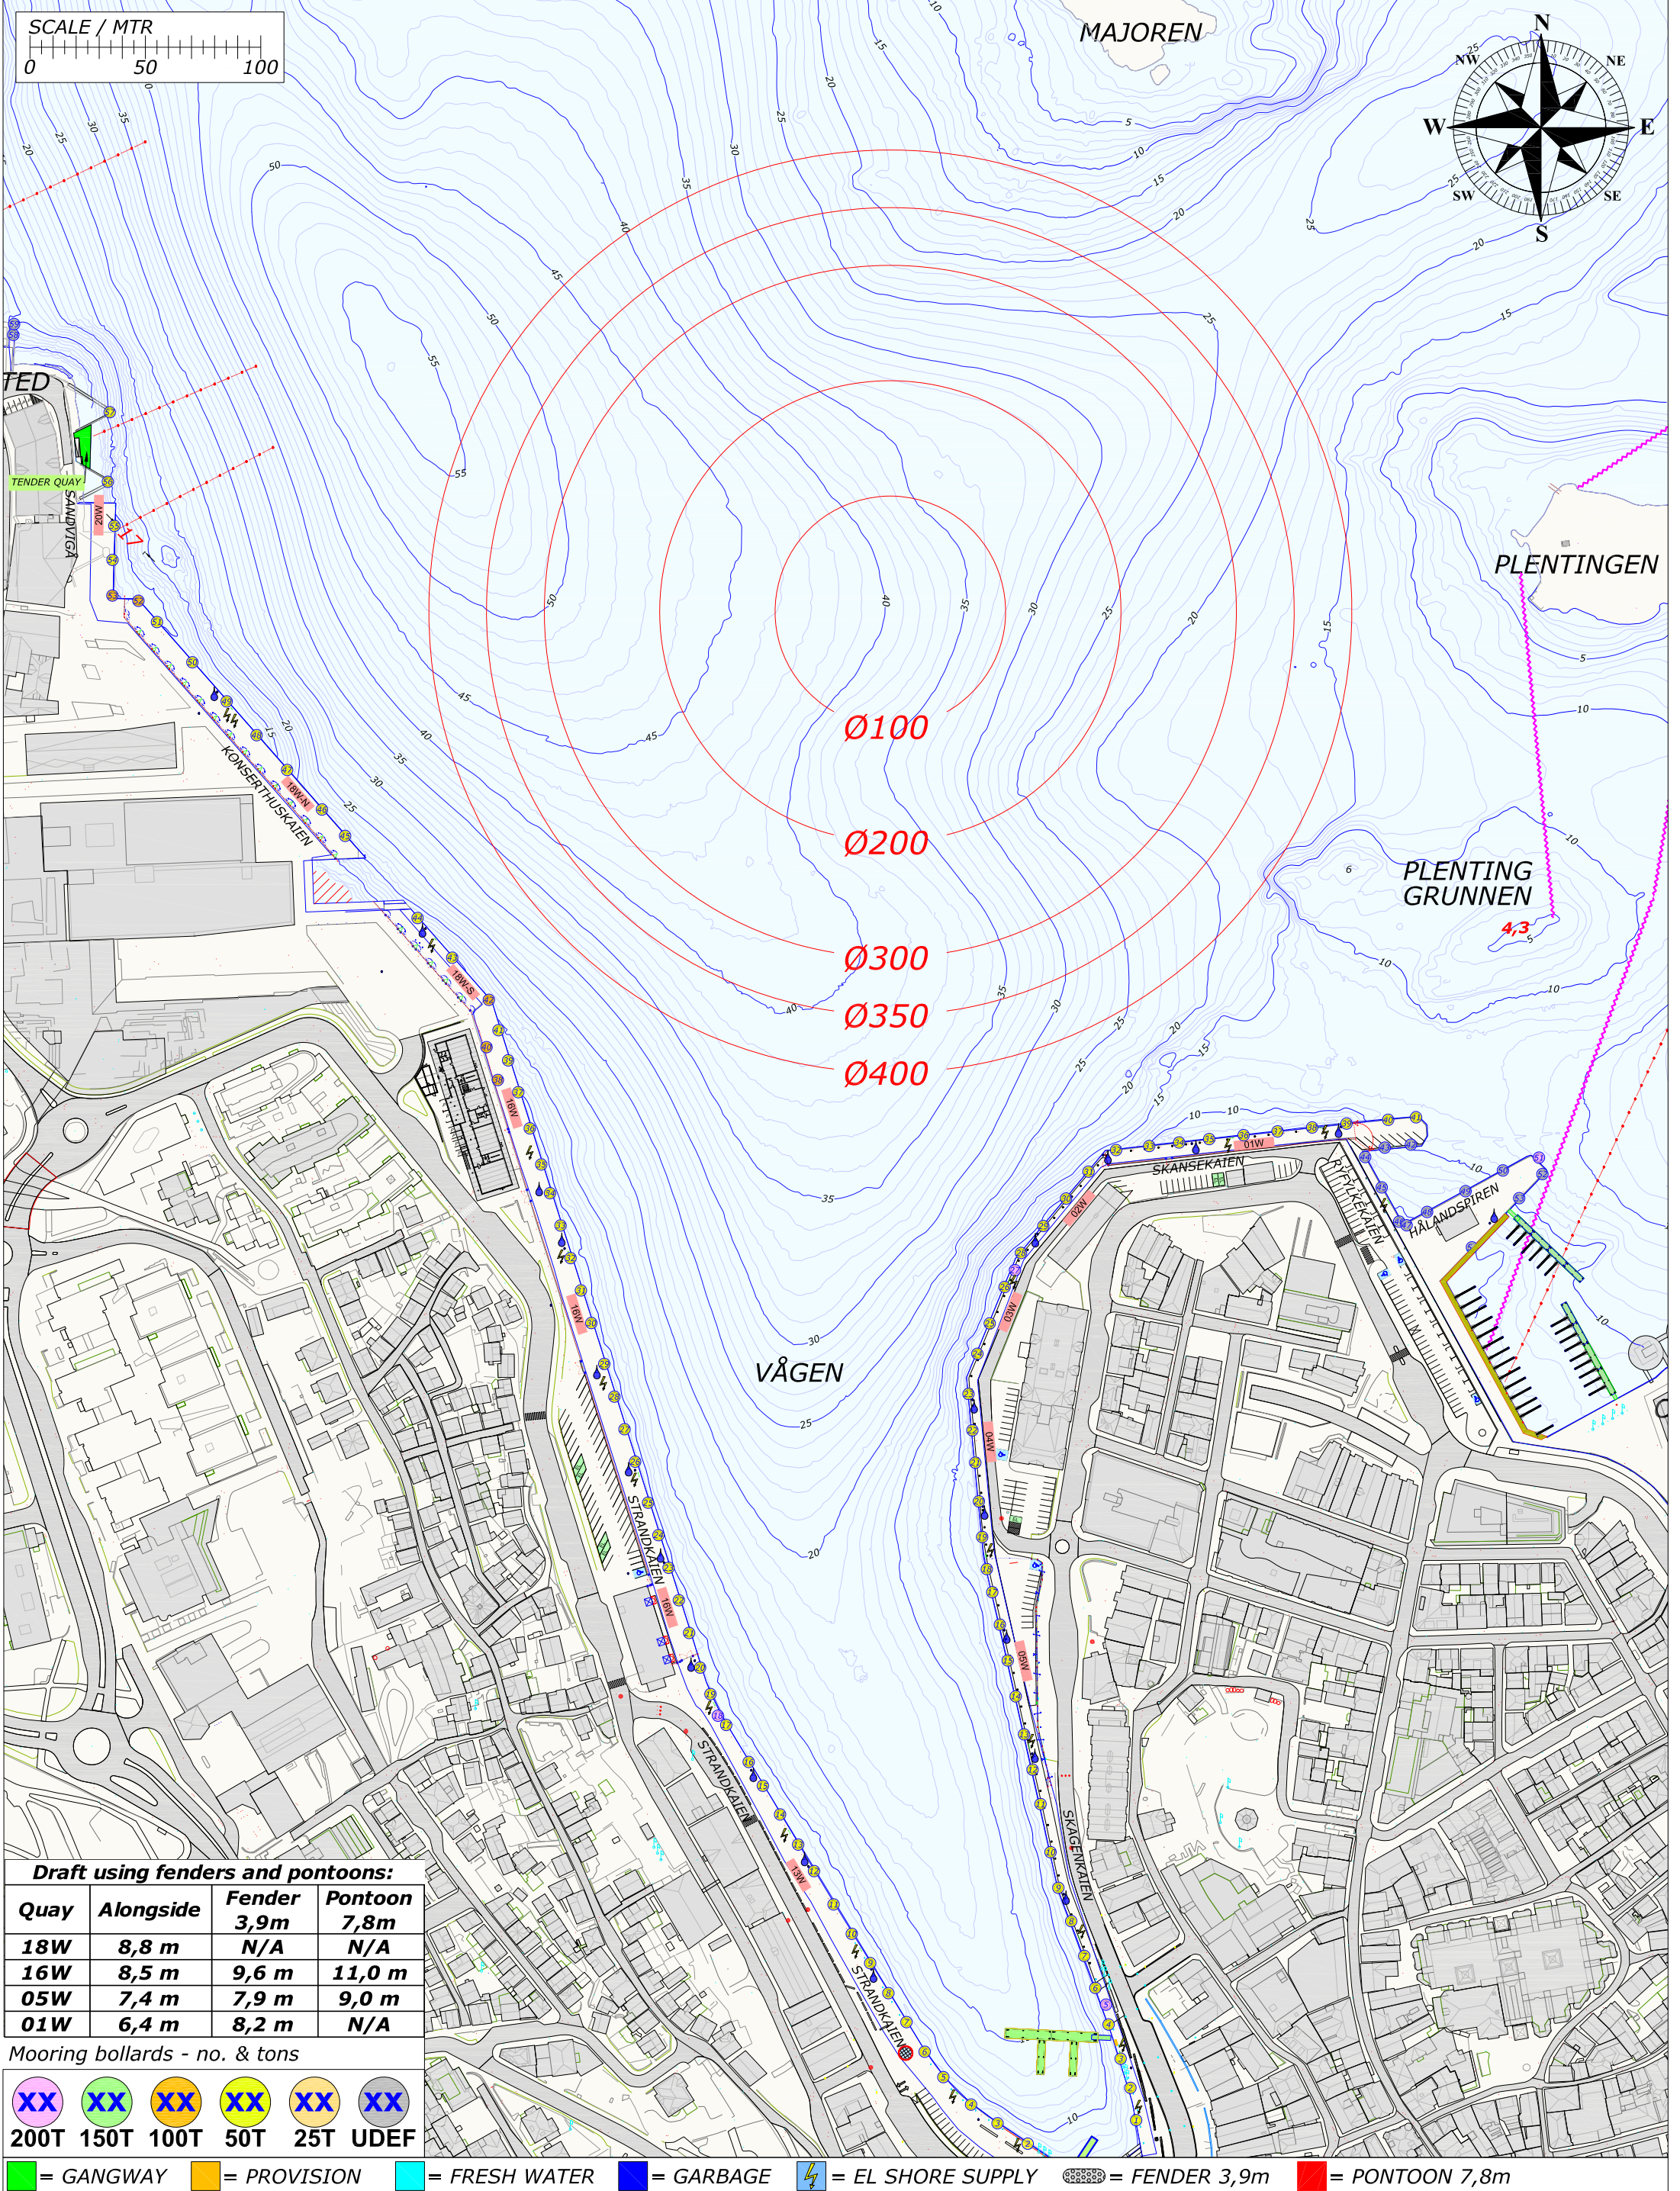


Draft using fenders and pontoons:			
Quay	Alongside	Fender 3,9m	Pontoon 7,8m
18W	8,8 m	N/A	N/A
16W	8,5 m	9,6 m	11,0 m
05W	7,4 m	7,9 m	9,0 m
01W	6,4 m	8,2 m	N/A

Mooring bollards - no. & tons

XX	XX	XX	XX	XX	XX
200T	150T	100T	50T	25T	UDEF

■ = GANGWAY ■ = PROVISION ■ = FRESH WATER ■ = GARBAGE ⚡ = EL SHORE SUPPLY = FENDER 3,9m ■ = PONTOON 7,8m

Rev.	Date	Text		Sign
Drawn by R.KARLSEN		Approved by - date		
Filename STAVANGER_HAVN.DWG		Date 0	Scale 1:2500	
Title PORT OF STAVANGER BERTHING SKETCH		Drawing no.		
Customer Stavangerregionen Havnedrift AS		Size A3	Sheet 1/1	

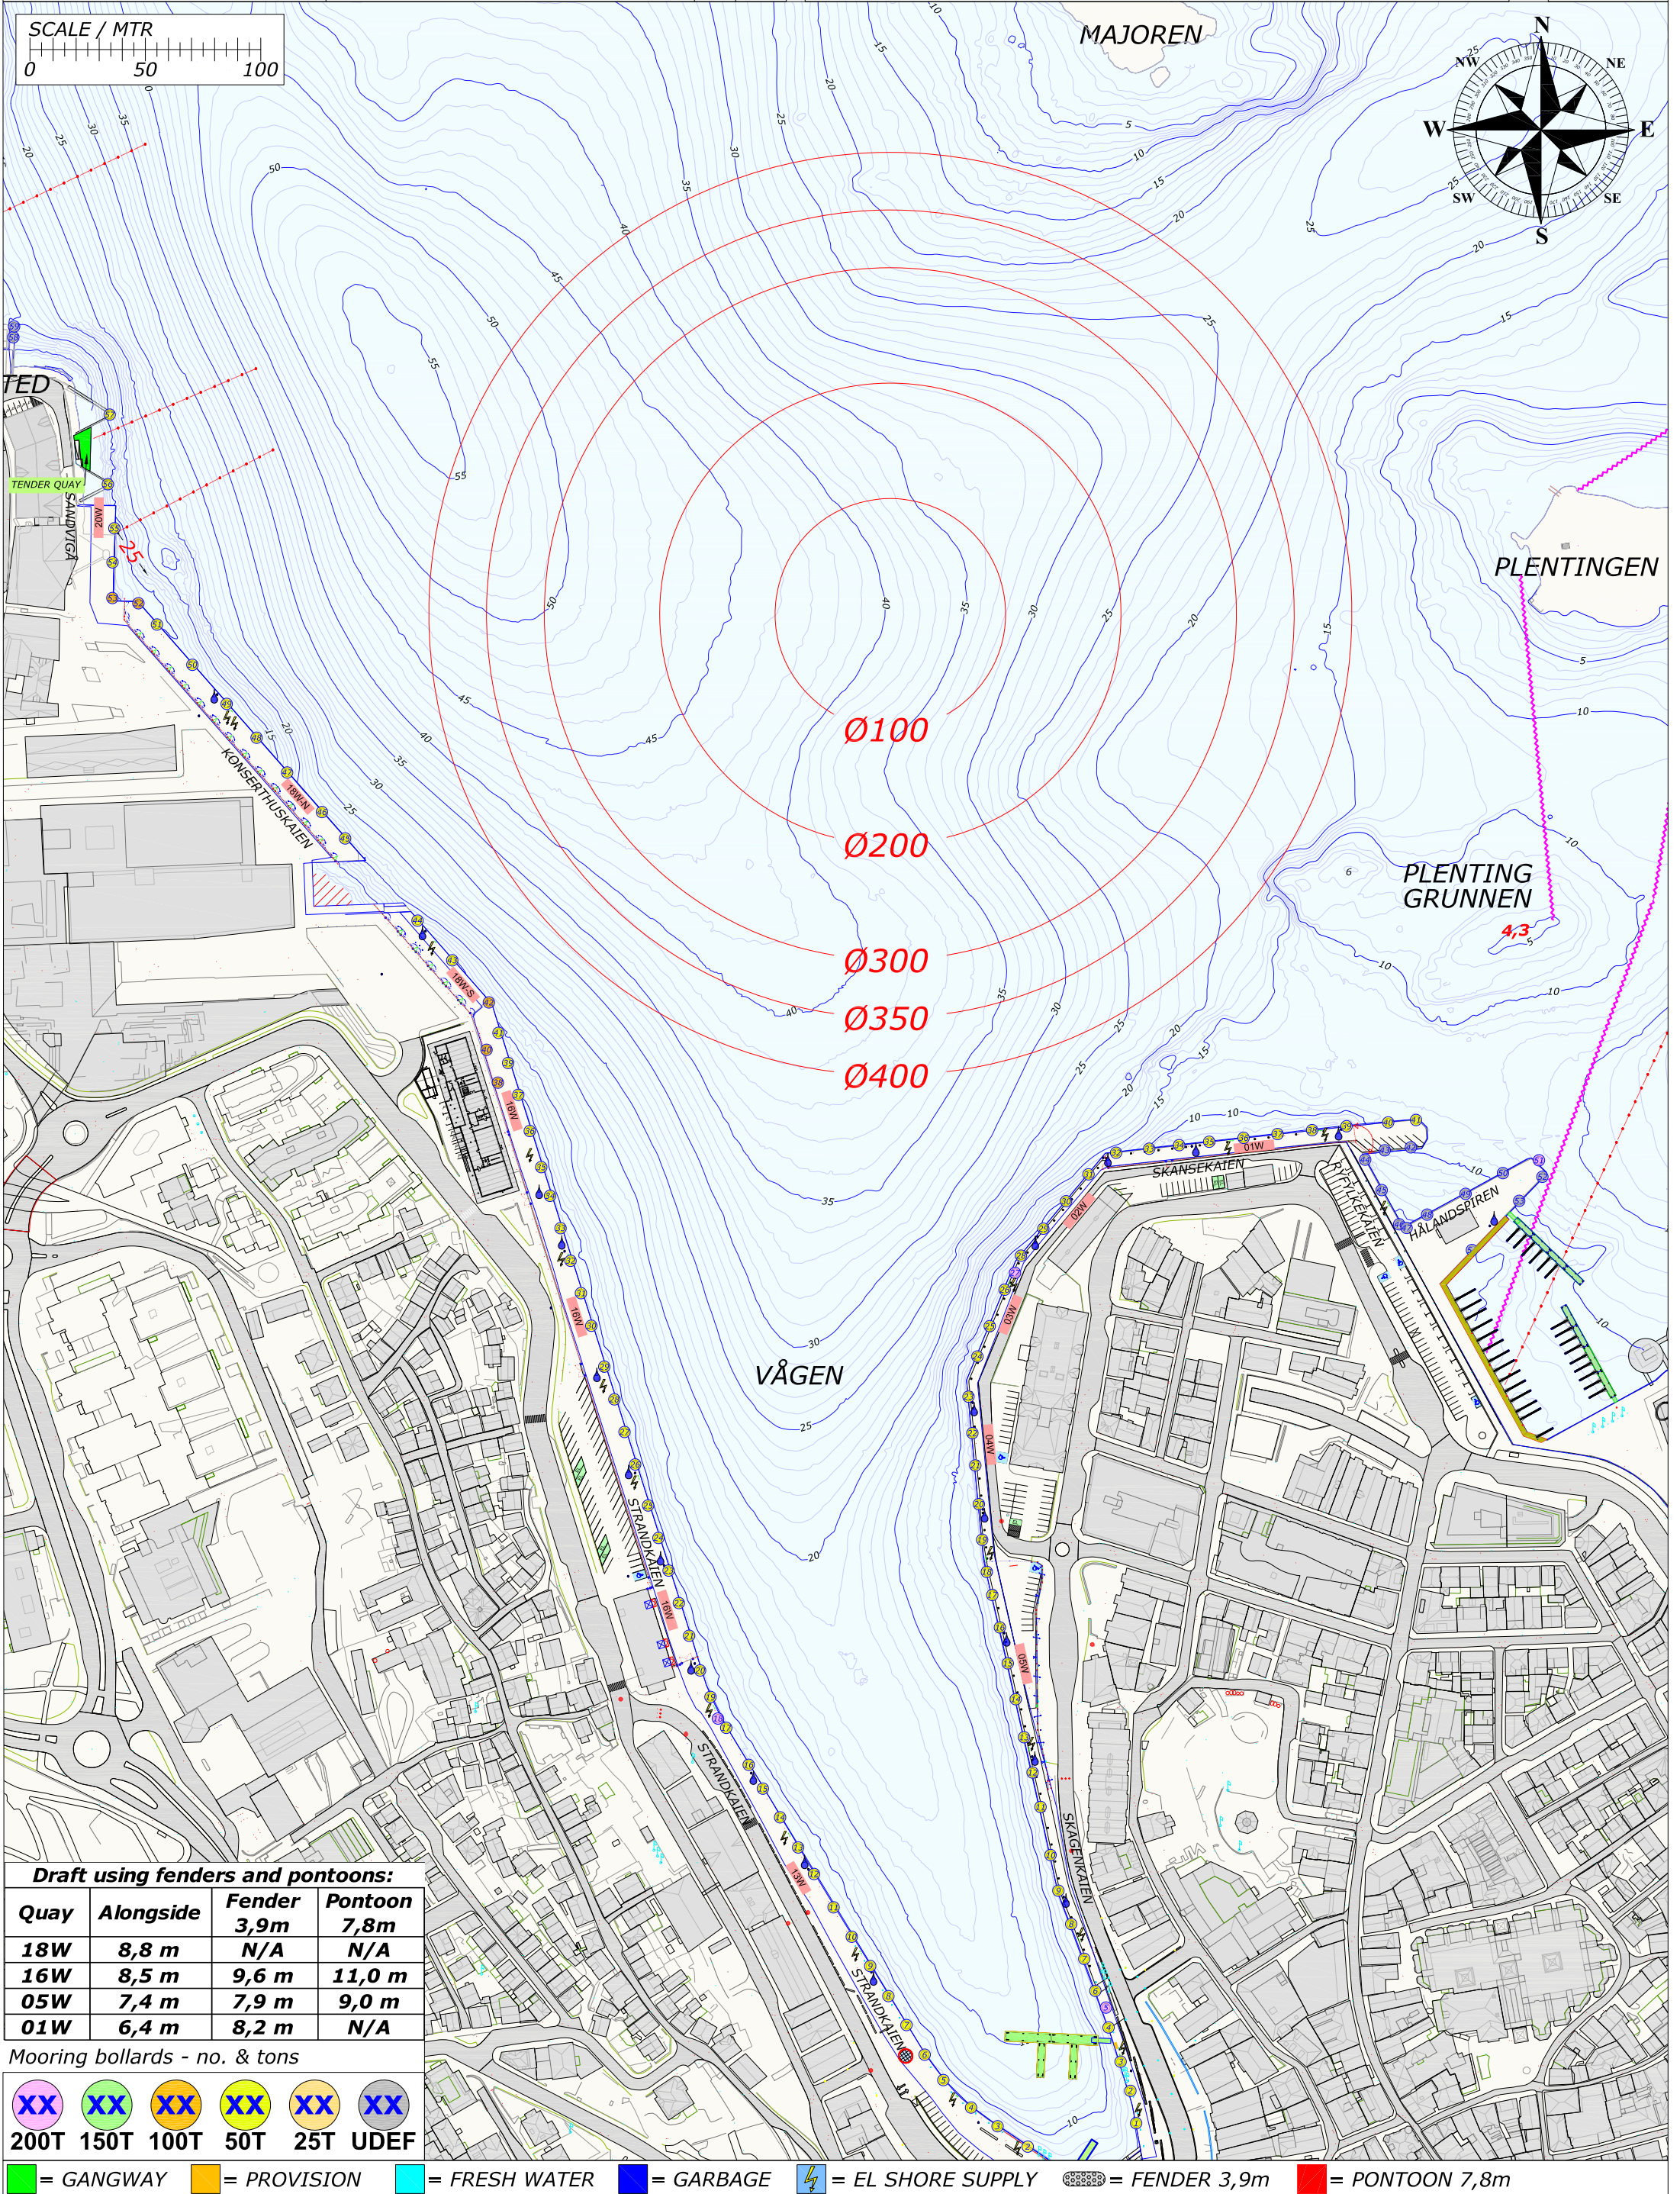


Draft using fenders and pontoons:			
Quay	Alongside	Fender 3,9m	Pontoon 7,8m
18W	8,8 m	N/A	N/A
16W	8,5 m	9,6 m	11,0 m
05W	7,4 m	7,9 m	9,0 m
01W	6,4 m	8,2 m	N/A

Mooring bollards - no. & tons

XX	XX	XX	XX	XX	XX
200T	150T	100T	50T	25T	UDEF

= GANGWAY = PROVISION = FRESH WATER = GARBAGE = EL SHORE SUPPLY = FENDER 3,9m = PONTOON 7,8m

Rev.	Date	Text		Sign
Drawn by R.KARLSEN		Approved by - date		
Filename STAVANGER_HAVN.DWG		Date 0	Scale 1:2500	
Title PORT OF STAVANGER BERTHING SKETCH		Drawing no.		
Customer Stavangerregionen Havnedrift AS		Size A3	Sheet 1/1	

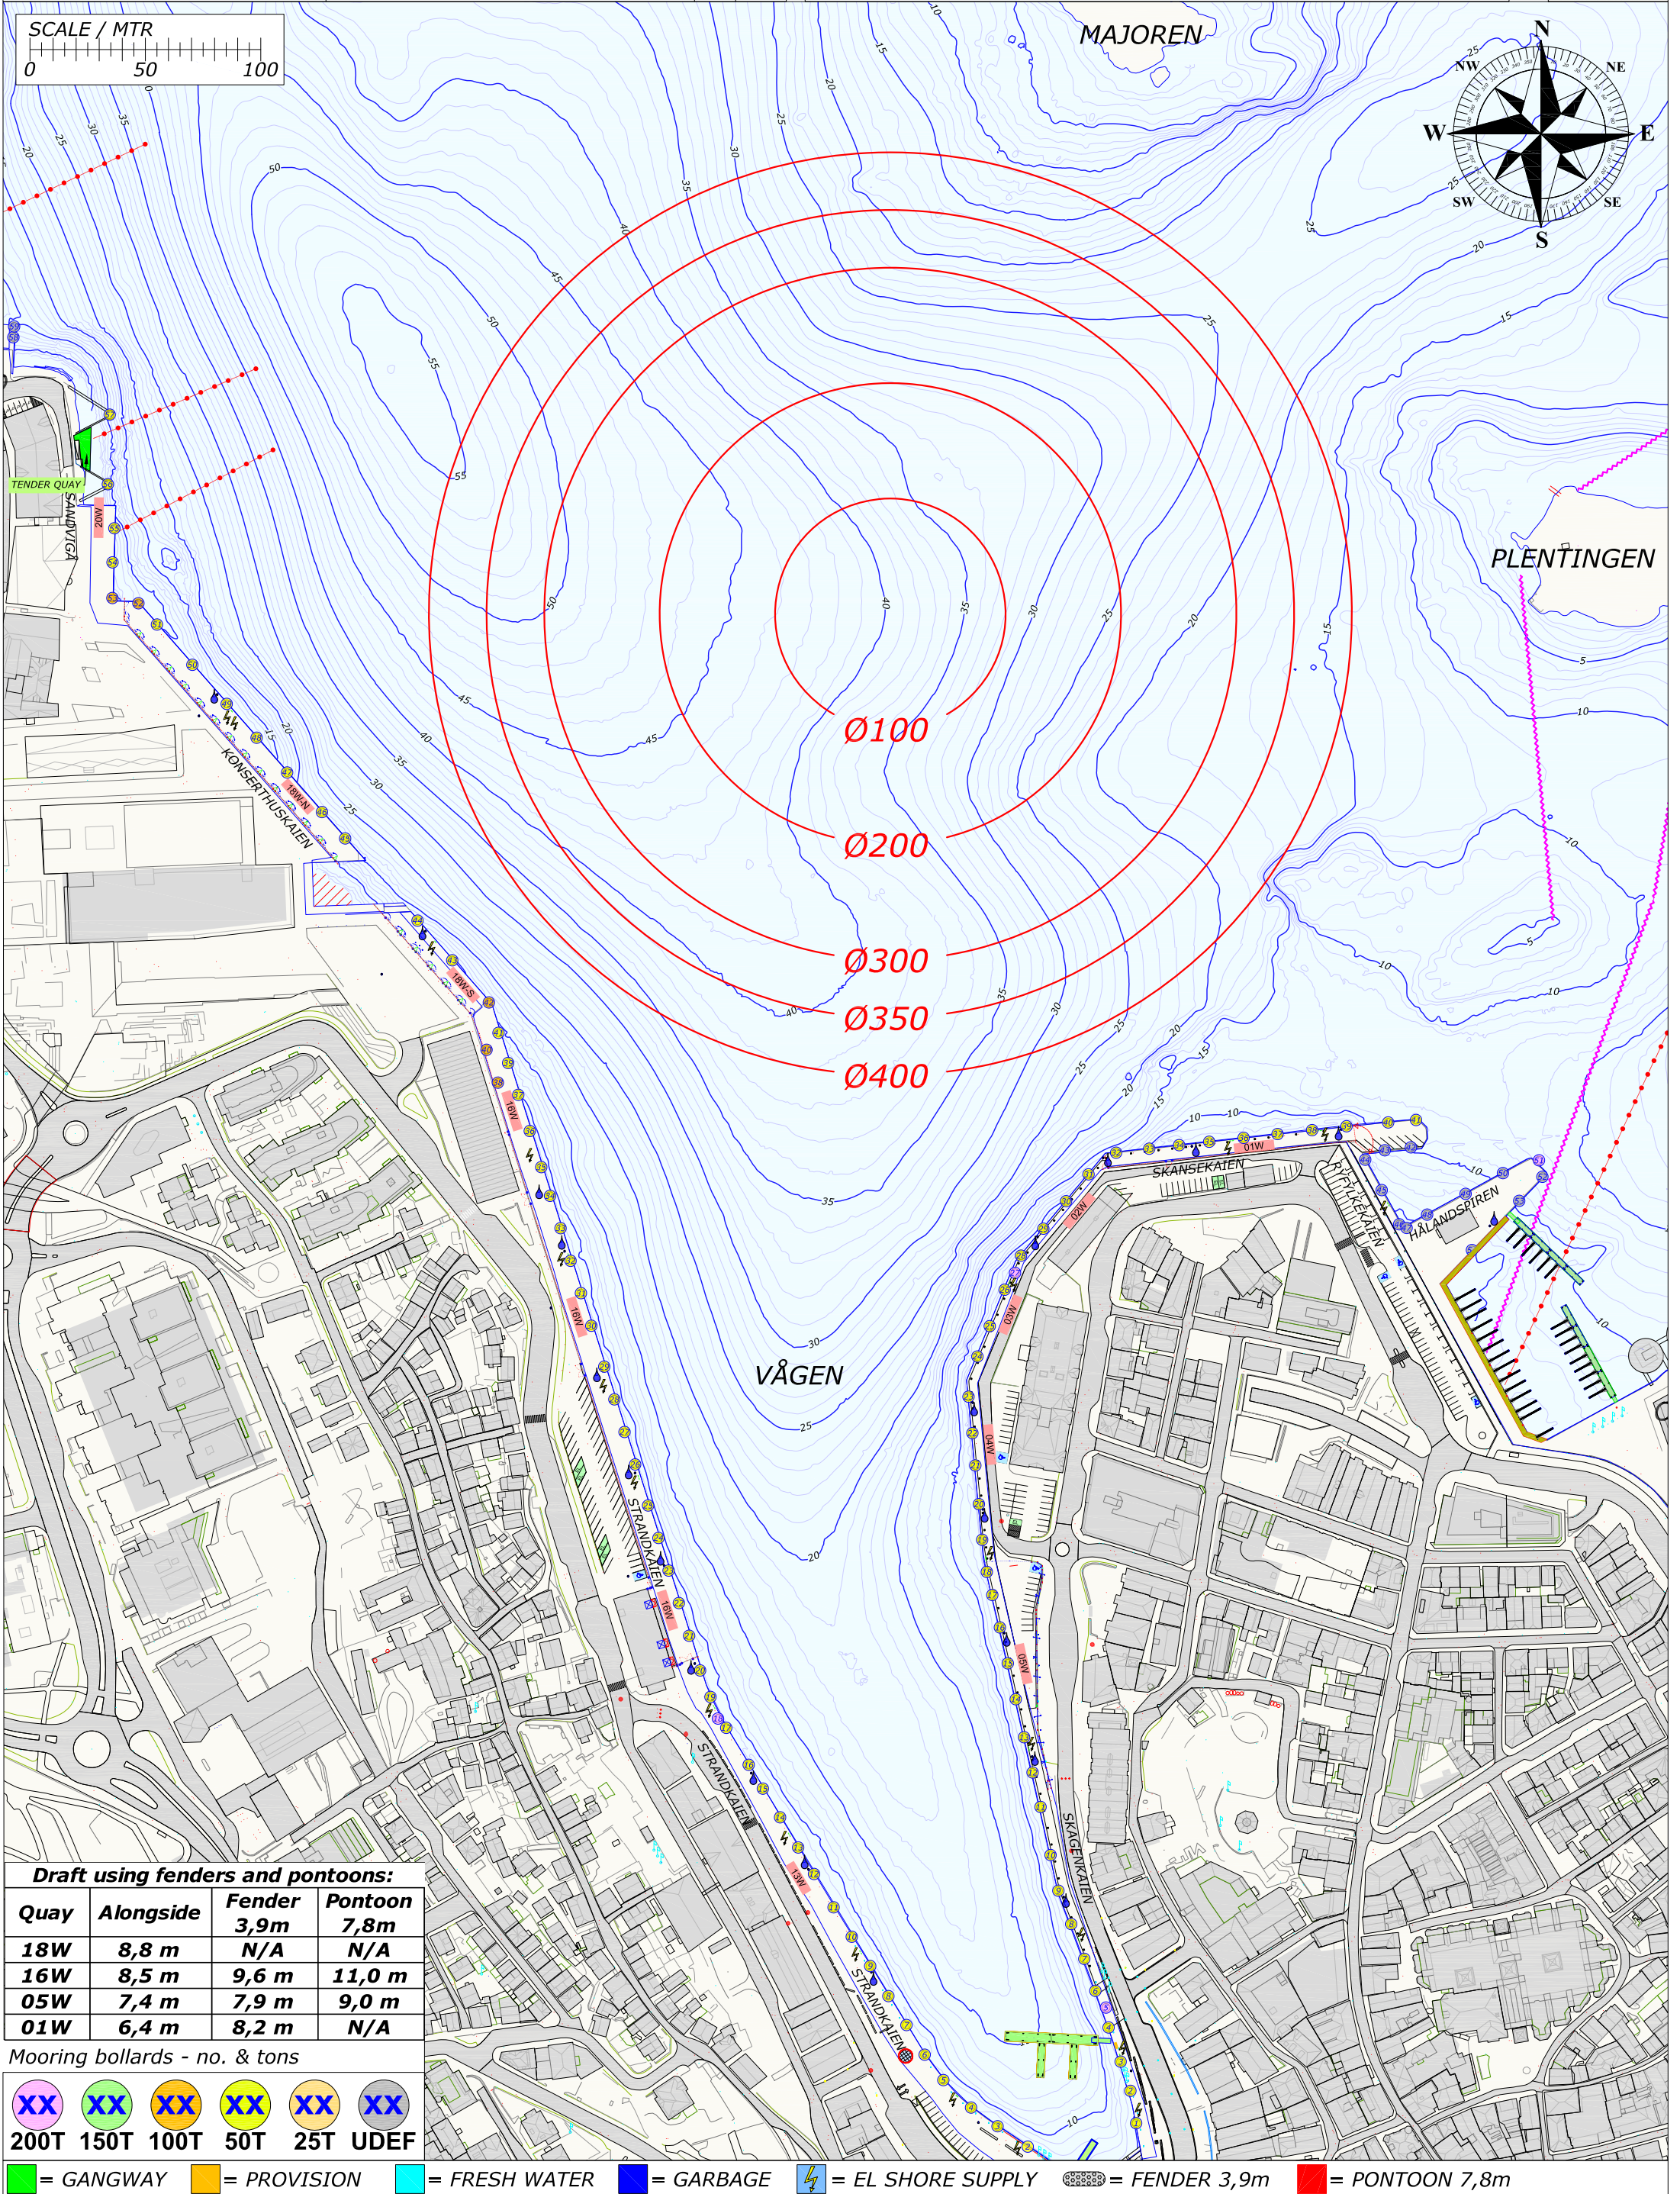


Draft using fenders and pontoons:			
Quay	Alongside	Fender 3,9m	Pontoon 7,8m
18W	8,8 m	N/A	N/A
16W	8,5 m	9,6 m	11,0 m
05W	7,4 m	7,9 m	9,0 m
01W	6,4 m	8,2 m	N/A

Mooring bollards - no. & tons

XX	XX	XX	XX	XX	XX
200T	150T	100T	50T	25T	UDEF

 = GANGWAY  = PROVISION  = FRESH WATER  = GARBAGE  = EL SHORE SUPPLY  = FENDER 3,9m  = PONTOON 7,8m

Rev.	Date	Text		Sign
Drawn by R.KARLSEN		Approved by - date		
Filename STAVANGER_HAVN.DWG		Date 0	Scale 1:2500	
Title PORT OF STAVANGER BERTHING SKETCH		Drawing no.		
Customer Stavangerregionen Havnedrift AS		Size A3	Sheet 1/1	

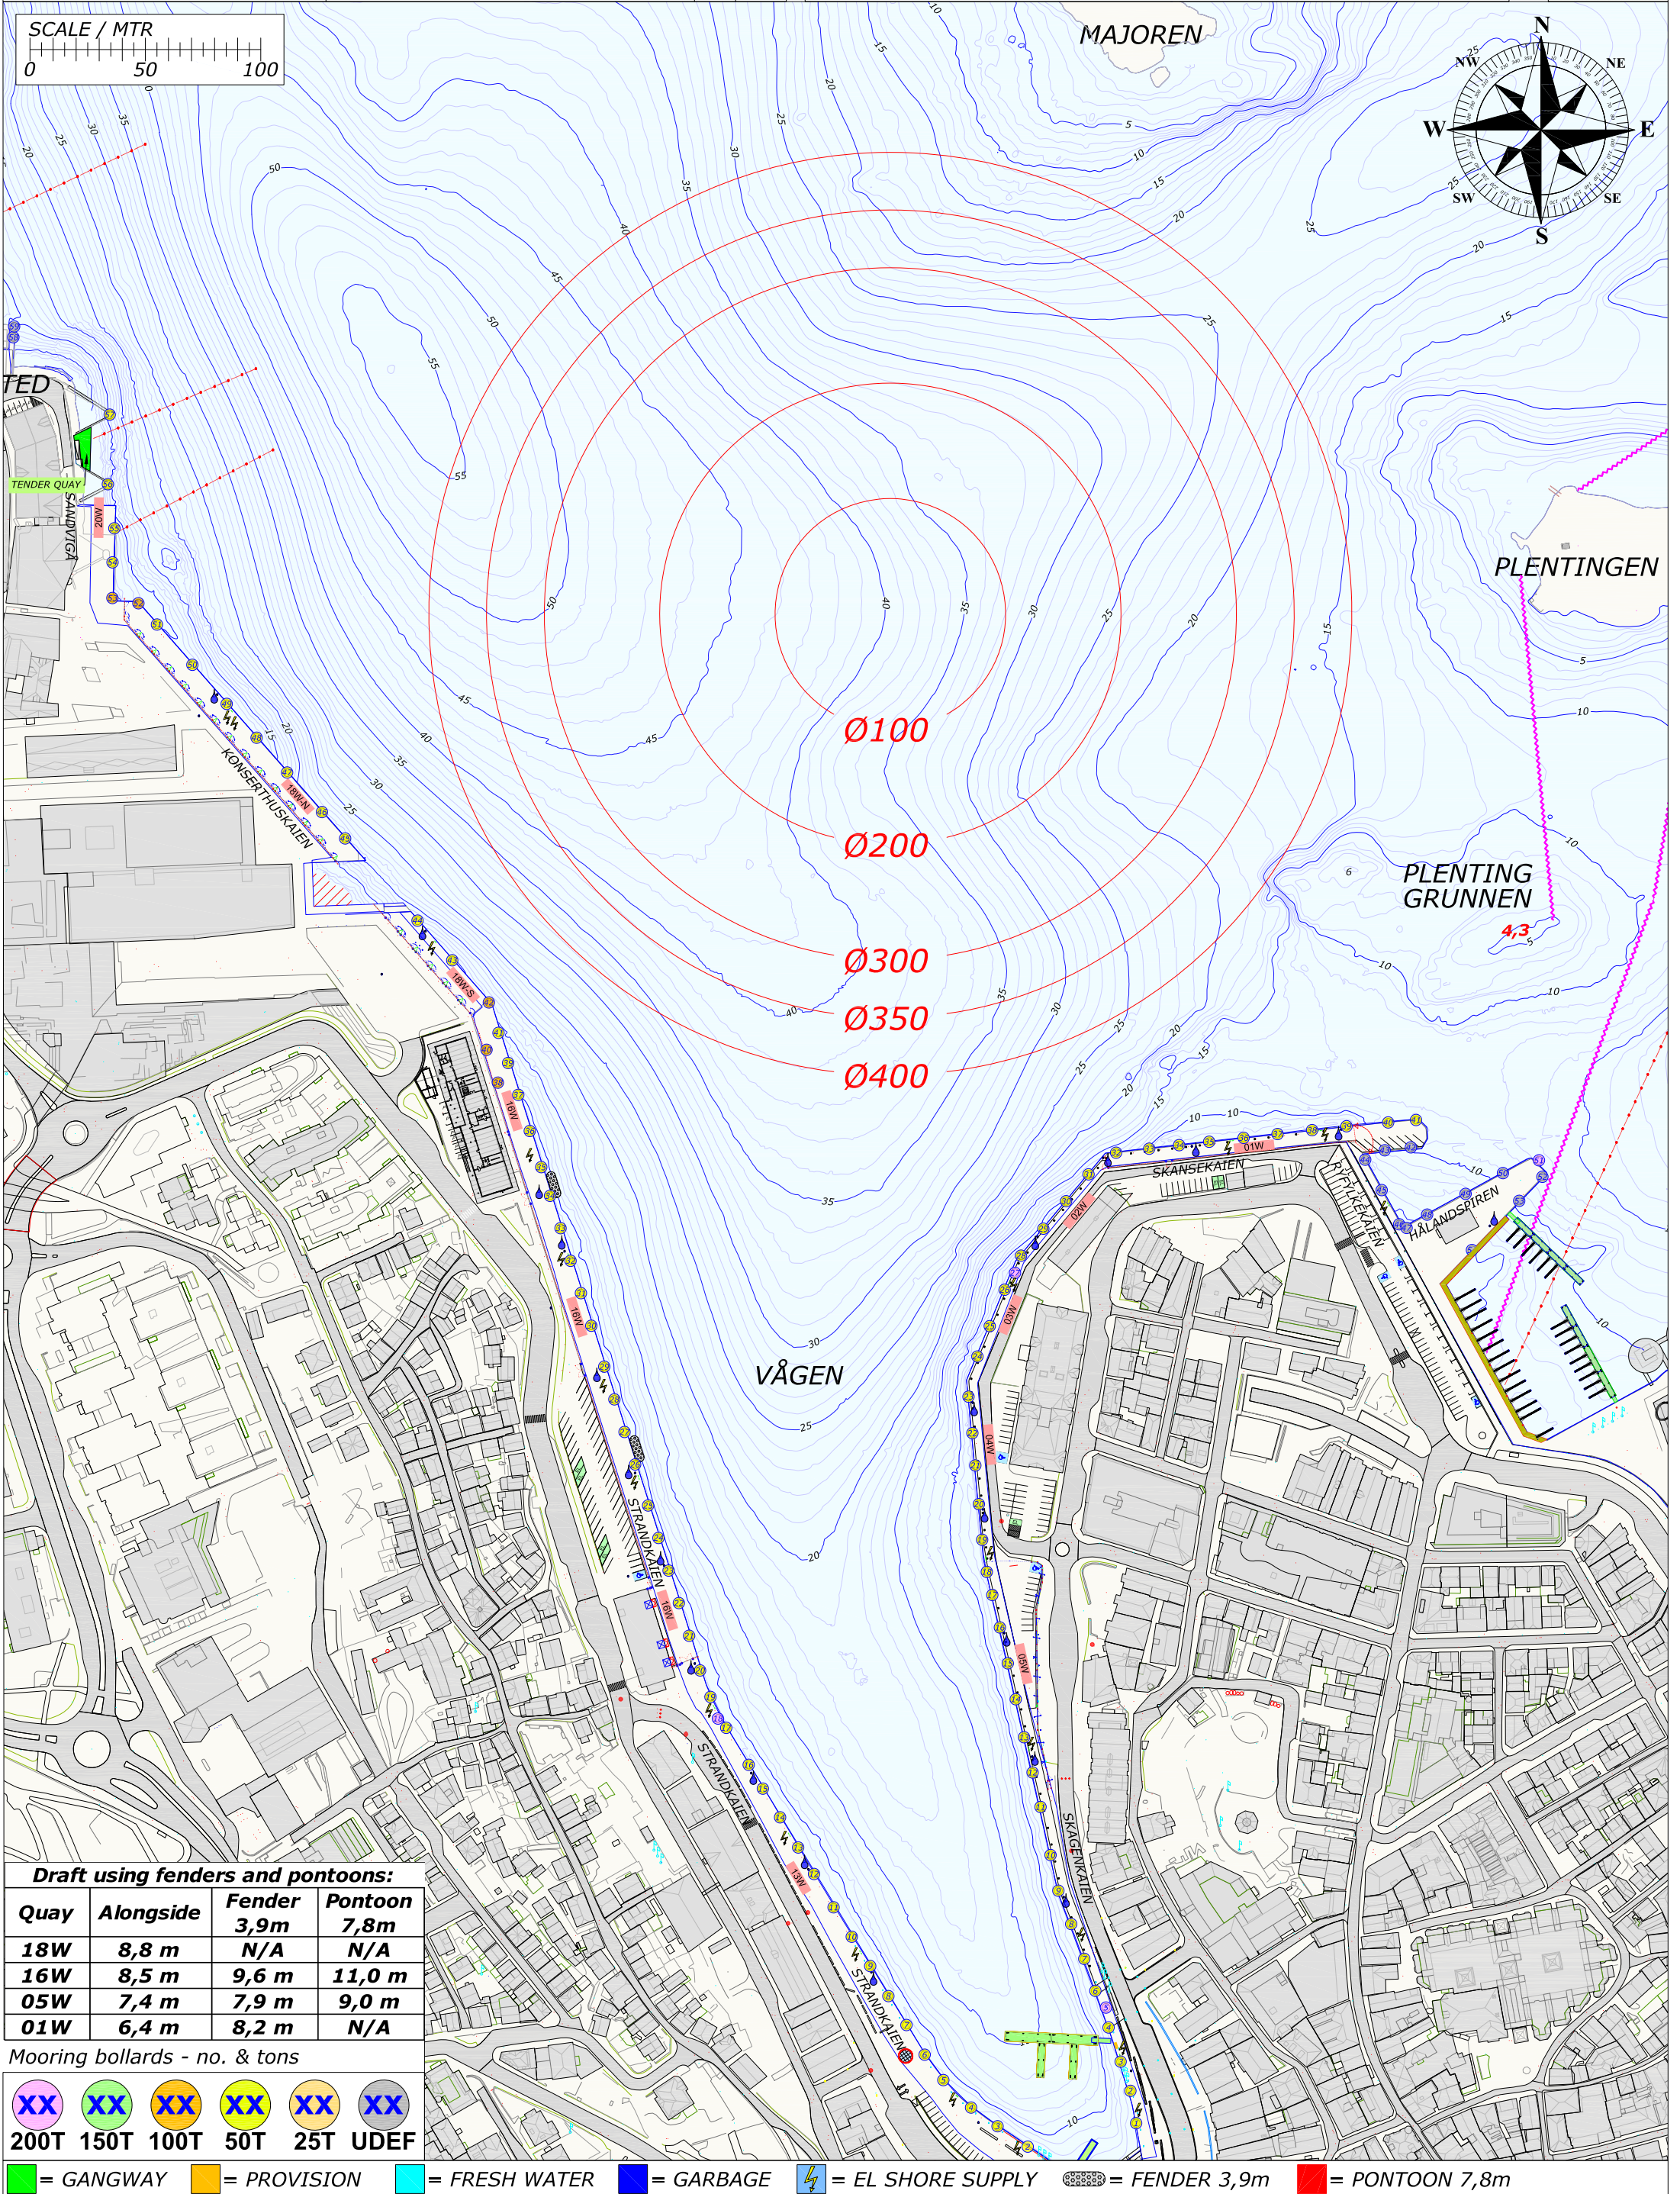


Draft using fenders and pontoons:			
Quay	Alongside	Fender 3,9m	Pontoon 7,8m
18W	8,8 m	N/A	N/A
16W	8,5 m	9,6 m	11,0 m
05W	7,4 m	7,9 m	9,0 m
01W	6,4 m	8,2 m	N/A

Mooring bollards - no. & tons

XX	XX	XX	XX	XX	XX
200T	150T	100T	50T	25T	UDEF

= GANGWAY = PROVISION = FRESH WATER = GARBAGE = EL SHORE SUPPLY = FENDER 3,9m = PONTOON 7,8m

Rev.	Date	Text		Sign
Drawn by R.KARLSEN		Approved by - date		
Filename STAVANGER_HAVN.DWG		Date 0	Scale 1:2500	
Title PORT OF STAVANGER BERTHING SKETCH		Drawing no.		
Customer Stavangerregionen Havnedrift AS		Size A3	Sheet 1/1	

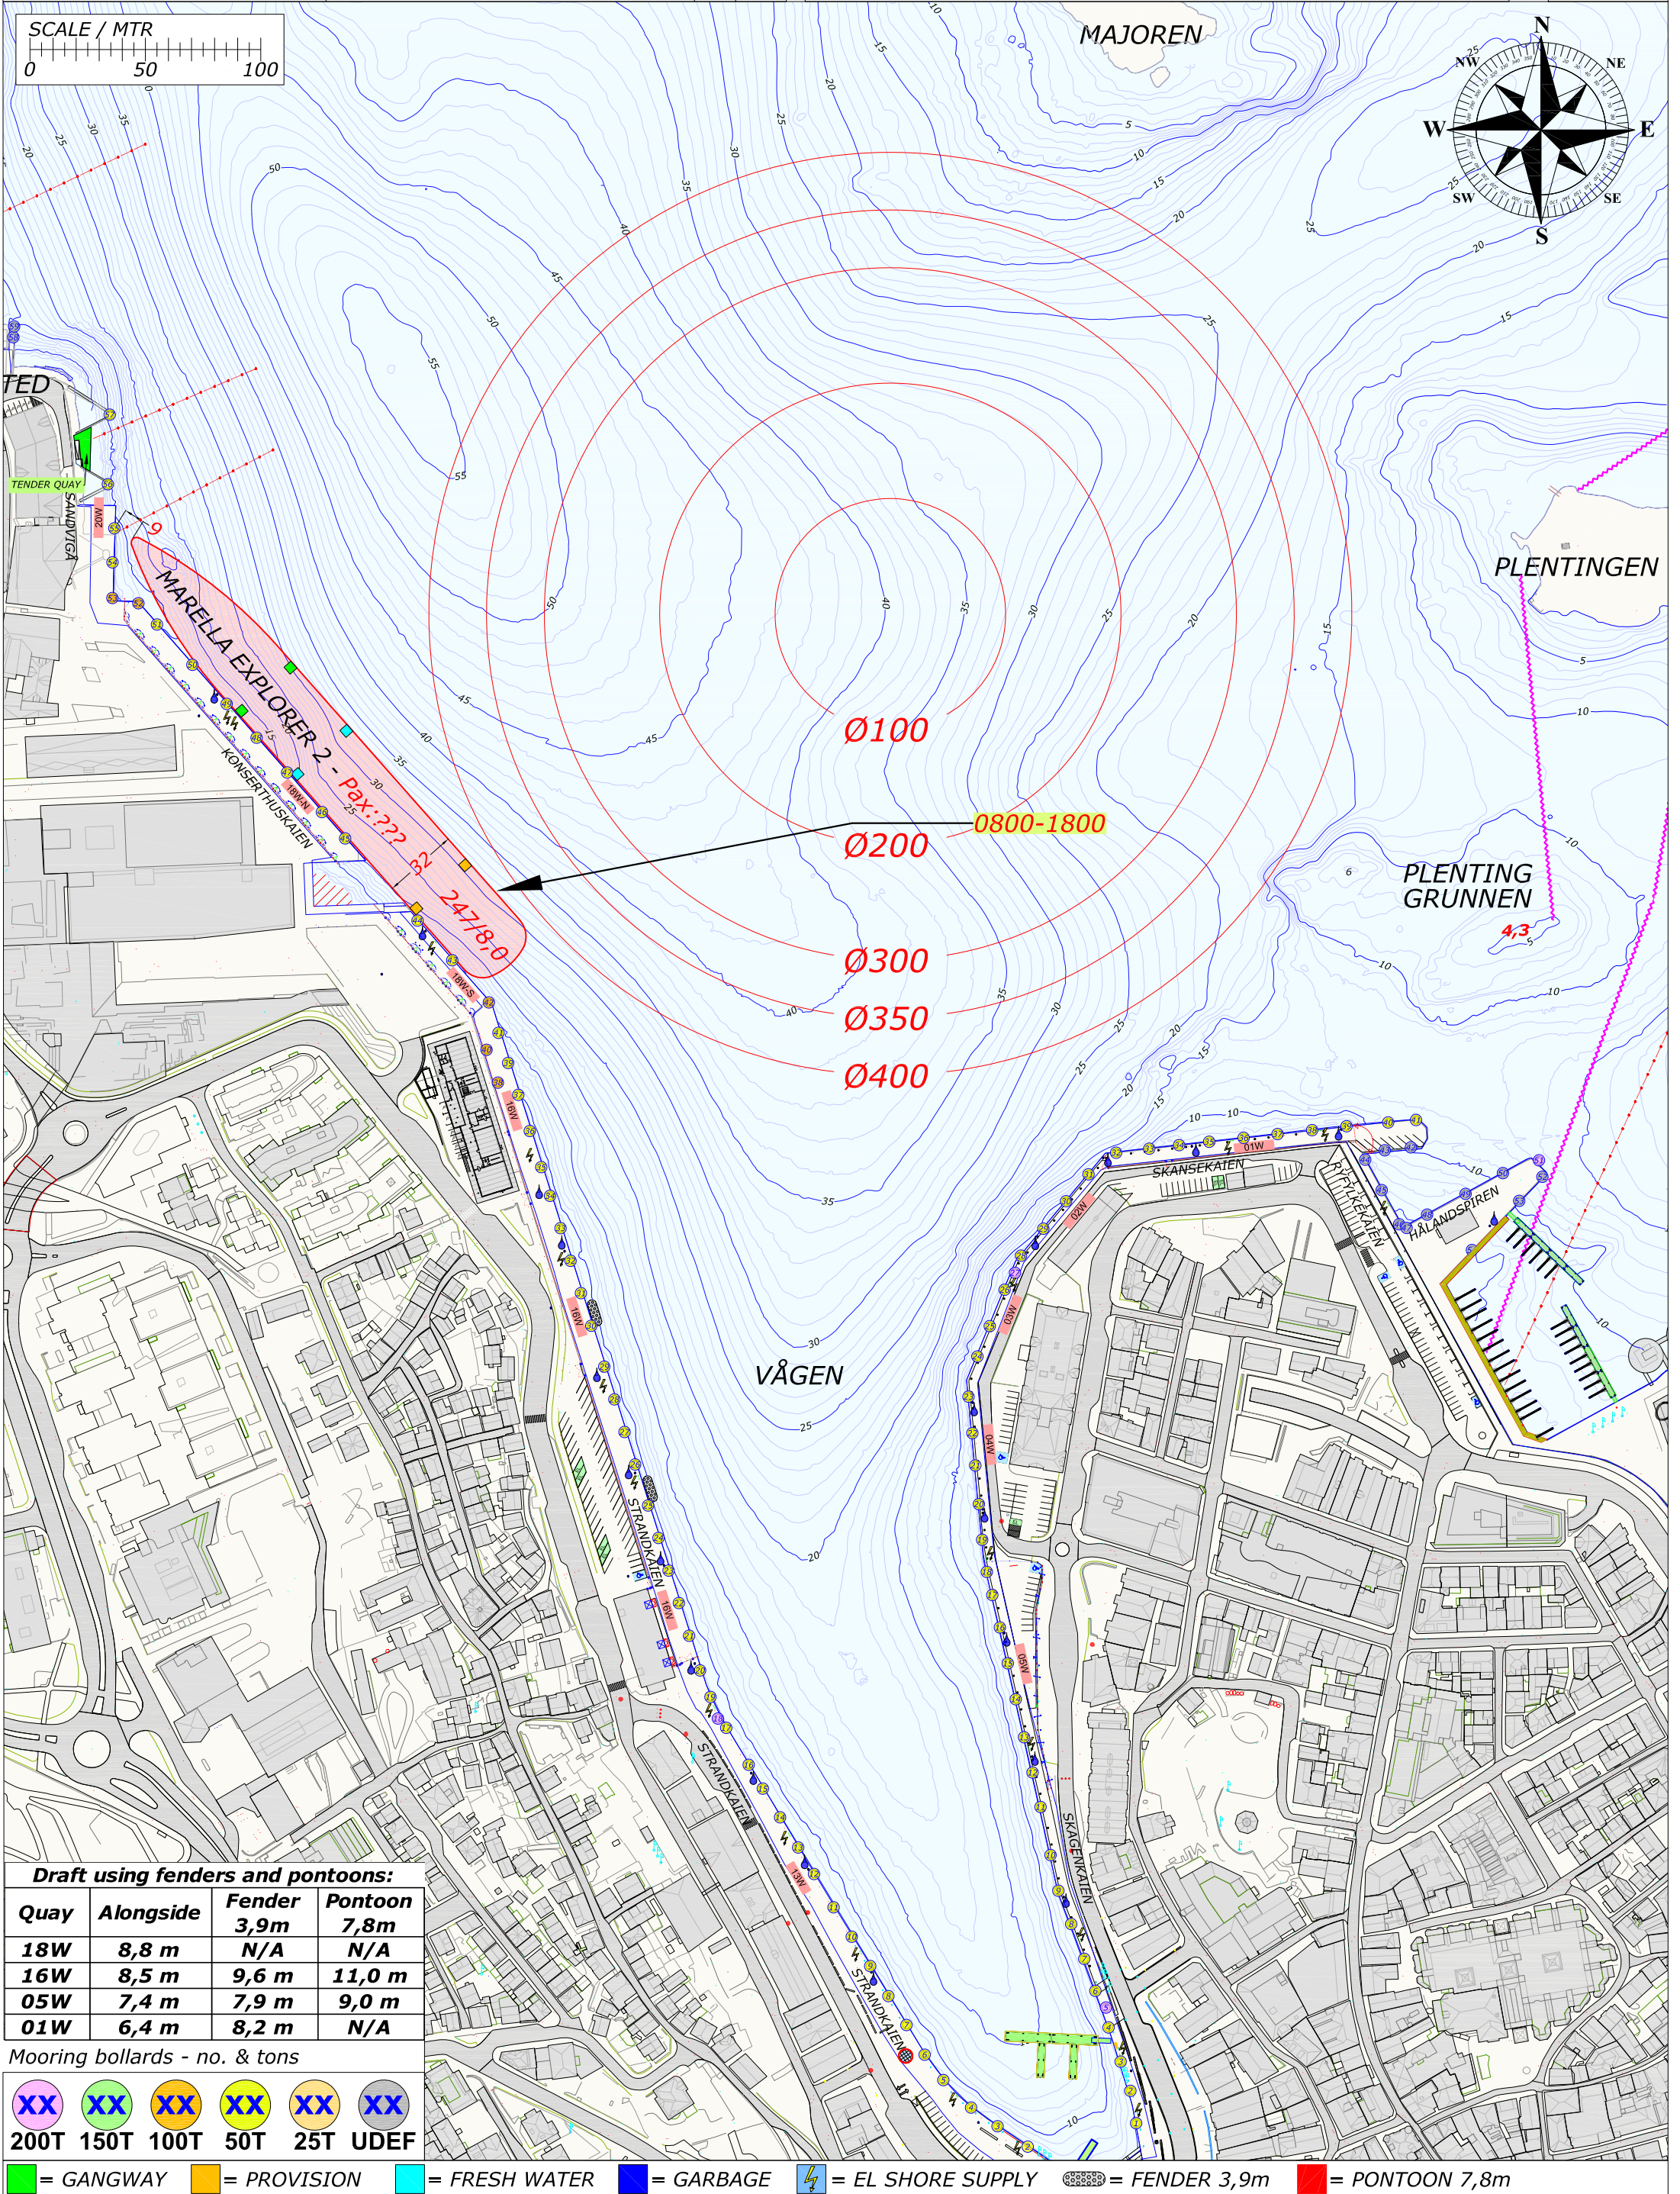

Draft using fenders and pontoons:			
Quay	Alongside	Fender 3,9m	Pontoon 7,8m
18W	8,8 m	N/A	N/A
16W	8,5 m	9,6 m	11,0 m
05W	7,4 m	7,9 m	9,0 m
01W	6,4 m	8,2 m	N/A


Mooring bollards - no. & tons

XX	XX	XX	XX	XX	XX
200T	150T	100T	50T	25T	UDEF

Legend:

- = GANGWAY
- = PROVISION
- = FRESH WATER
- = GARBAGE
- ⚡ = EL SHORE SUPPLY
- = FENDER 3,9m
- = PONTOON 7,8m

Rev.	Date	Text		Sign
Drawn by R.KARLSEN		Approved by - date		
Filename STAVANGER_HAVN.DWG		Date 0	Scale 1:2500	
Title PORT OF STAVANGER BERTHING SKETCH		Drawing no.		
Customer Stavangerregionen Havnedrift AS		Size A3	Sheet 1/1	

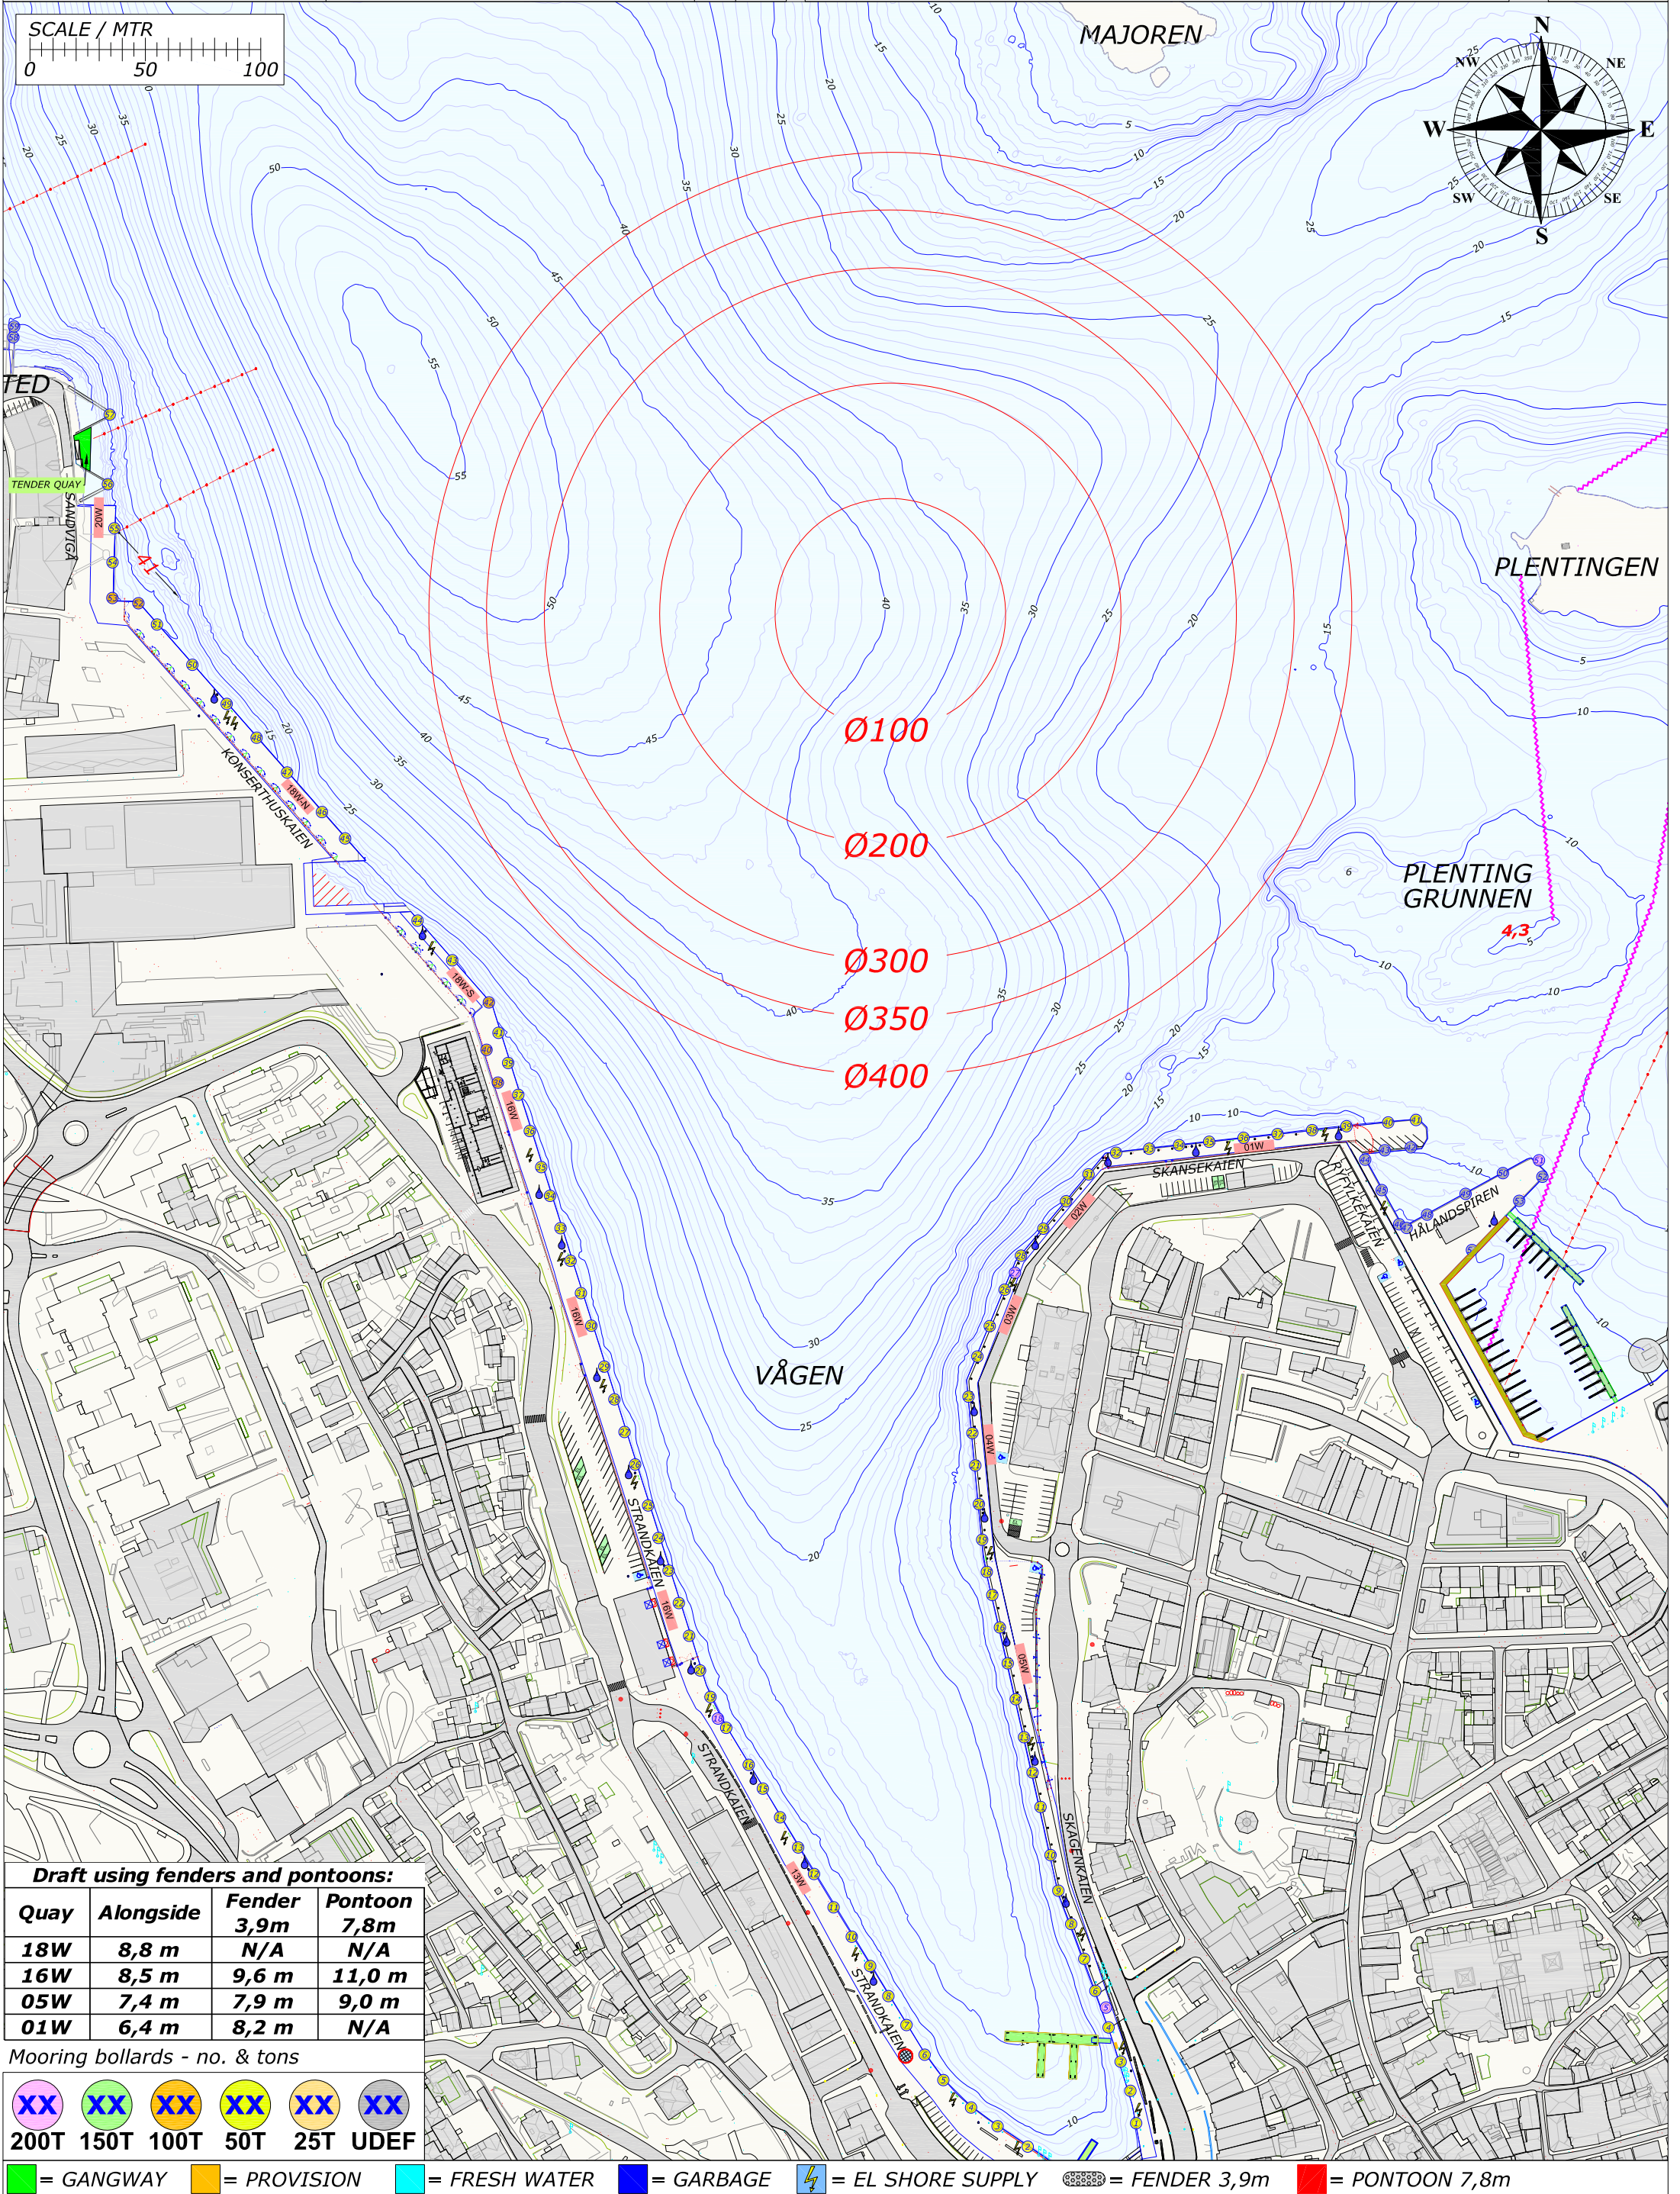


Draft using fenders and pontoons:			
Quay	Alongside	Fender 3,9m	Pontoon 7,8m
18W	8,8 m	N/A	N/A
16W	8,5 m	9,6 m	11,0 m
05W	7,4 m	7,9 m	9,0 m
01W	6,4 m	8,2 m	N/A

Mooring bollards - no. & tons

200T	150T	100T	50T	25T	UDEF

= GANGWAY = PROVISION = FRESH WATER = GARBAGE = EL SHORE SUPPLY = FENDER 3,9m = PONTOON 7,8m

Rev.	Date	Text		Sign
Drawn by R.KARLSEN		Approved by - date		
Filename STAVANGER_HAVN.DWG		Date 0	Scale 1:2500	
Title PORT OF STAVANGER BERTHING SKETCH		Drawing no.		
Customer Stavangerregionen Havnedrift AS		Size A3	Sheet 1/1	

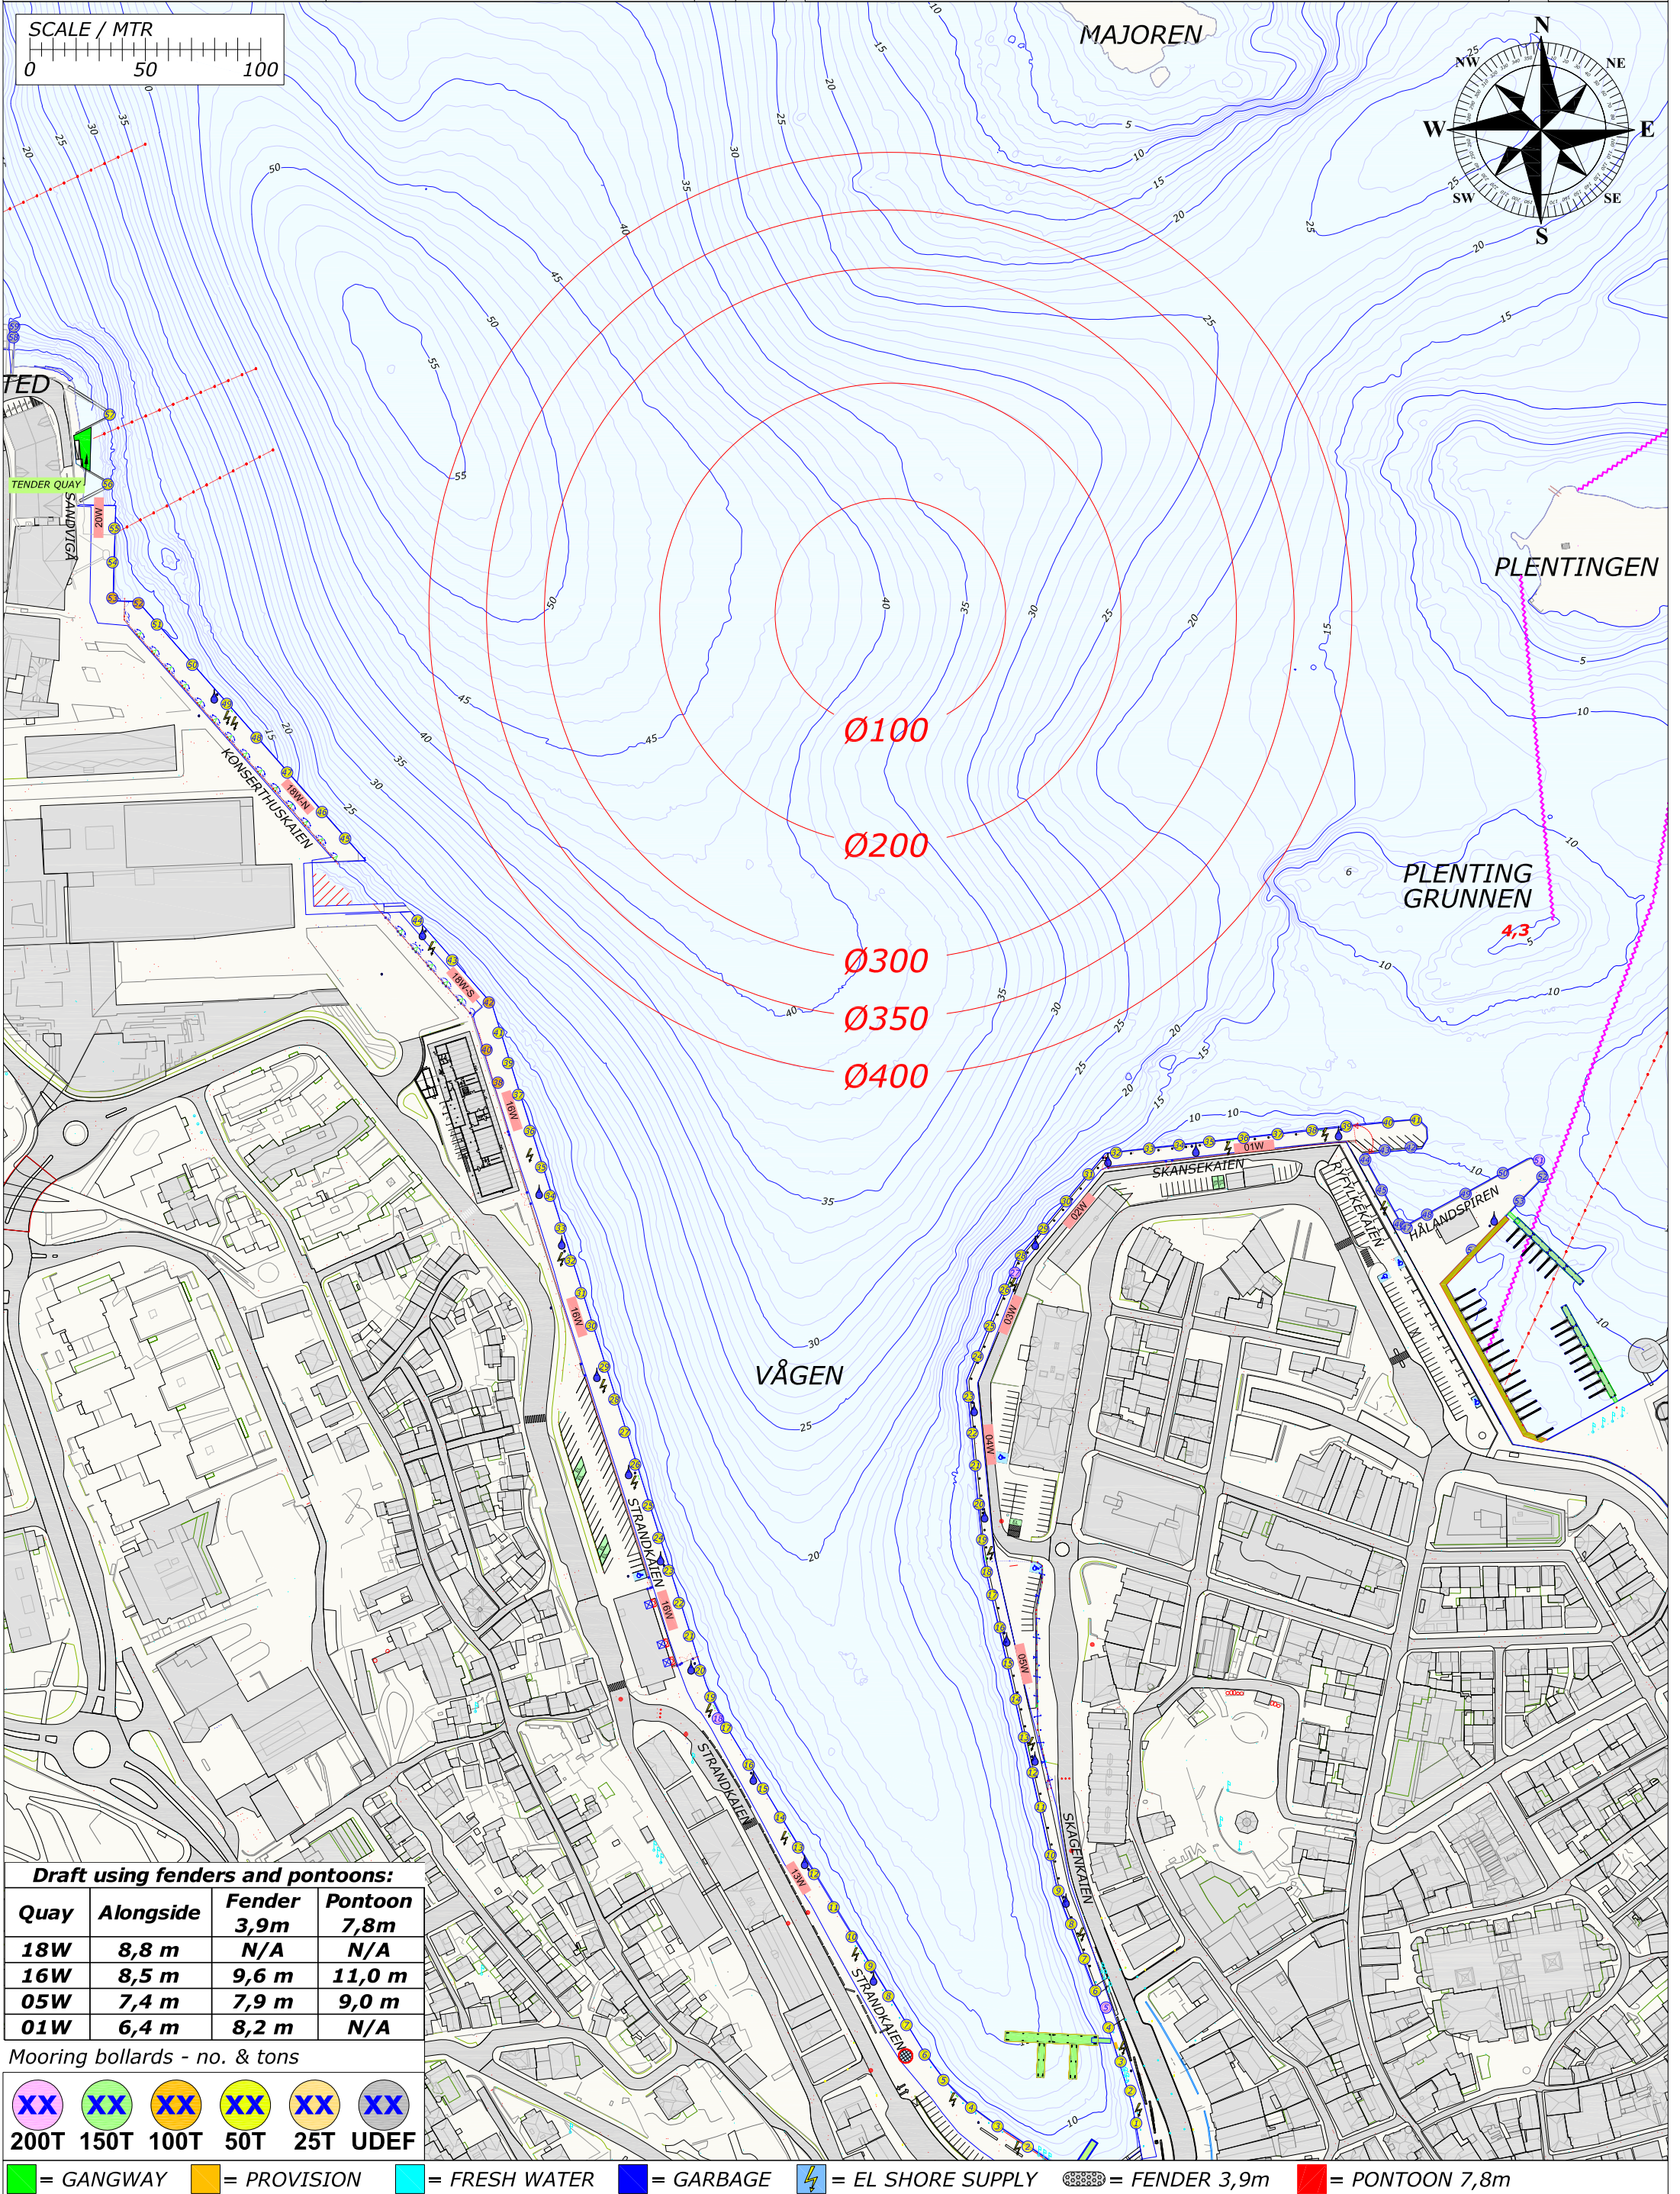

Draft using fenders and pontoons:

Quay	Alongside	Fender 3,9m	Pontoon 7,8m
18W	8,8 m	N/A	N/A
16W	8,5 m	9,6 m	11,0 m
05W	7,4 m	7,9 m	9,0 m
01W	6,4 m	8,2 m	N/A


Mooring bollards - no. & tons

XX	XX	XX	XX	XX	XX
200T	150T	100T	50T	25T	UDEF

Legend:

	= GANGWAY		= PROVISION		= FRESH WATER		= GARBAGE		= EL SHORE SUPPLY		= FENDER 3,9m		= PONTOON 7,8m
--	-----------	--	-------------	--	---------------	--	-----------	--	-------------------	--	---------------	--	----------------

Rev.	Date	Text		Sign
Drawn by R.KARLSEN		Approved by - date		Scale 1:2500
Filename STAVANGER_HAVN.DWG		Date 0		Drawing no.
Title PORT OF STAVANGER BERTHING SKETCH		Customer Stavangerregionen Havnedrift AS		
Size A3		Sheet 1/1		

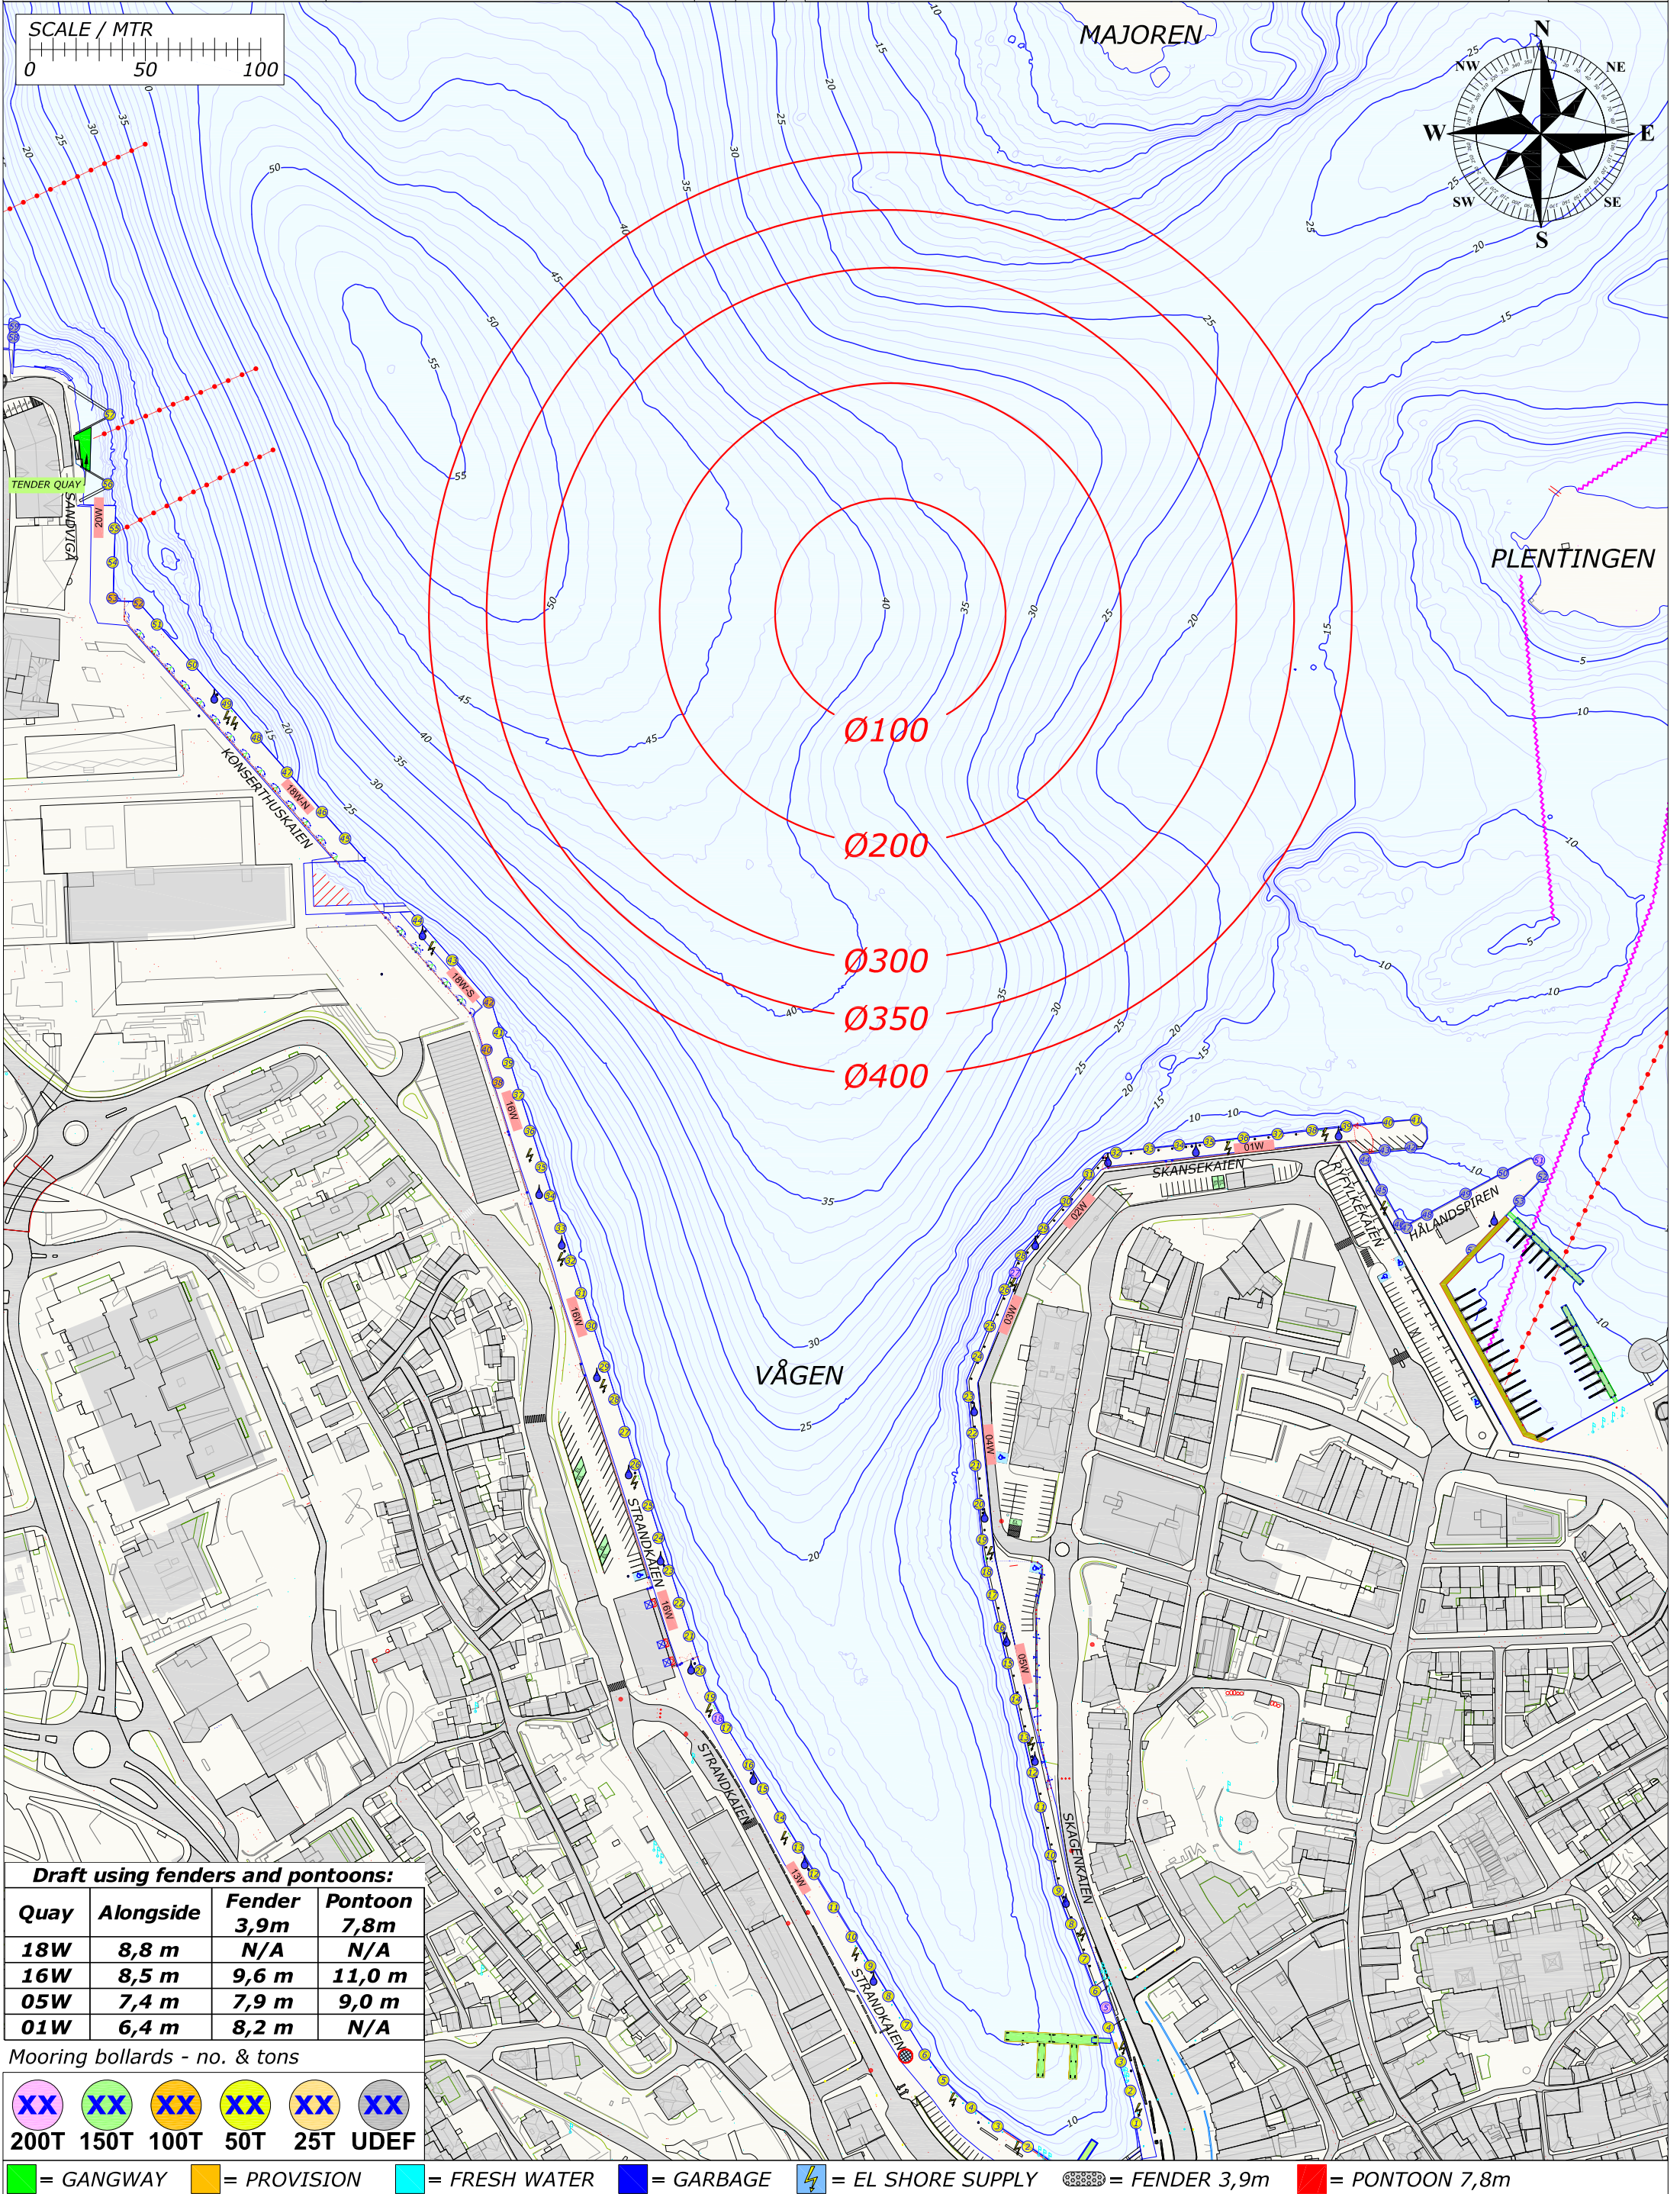

Draft using fenders and pontoons:			
Quay	Alongside	Fender 3,9m	Pontoon 7,8m
18W	8,8 m	N/A	N/A
16W	8,5 m	9,6 m	11,0 m
05W	7,4 m	7,9 m	9,0 m
01W	6,4 m	8,2 m	N/A

Mooring bollards - no. & tons

XX	XX	XX	XX	XX	XX
200T	150T	100T	50T	25T	UDEF

= GANGWAY

= PROVISION

= FRESH WATER


= GARBAGE

= EL SHORE SUPPLY

= FENDER 3,9m

= PONTOON 7,8m

Rev.	Date	Text		Sign
Drawn by R.KARLSEN		Approved by - date		
Filename STAVANGER_HAVN.DWG		Date 0	Scale 1:2500	
Title PORT OF STAVANGER BERTHING SKETCH		Drawing no.		
Customer Stavangerregionen Havnedrift AS		Size A3	Sheet 1/1	

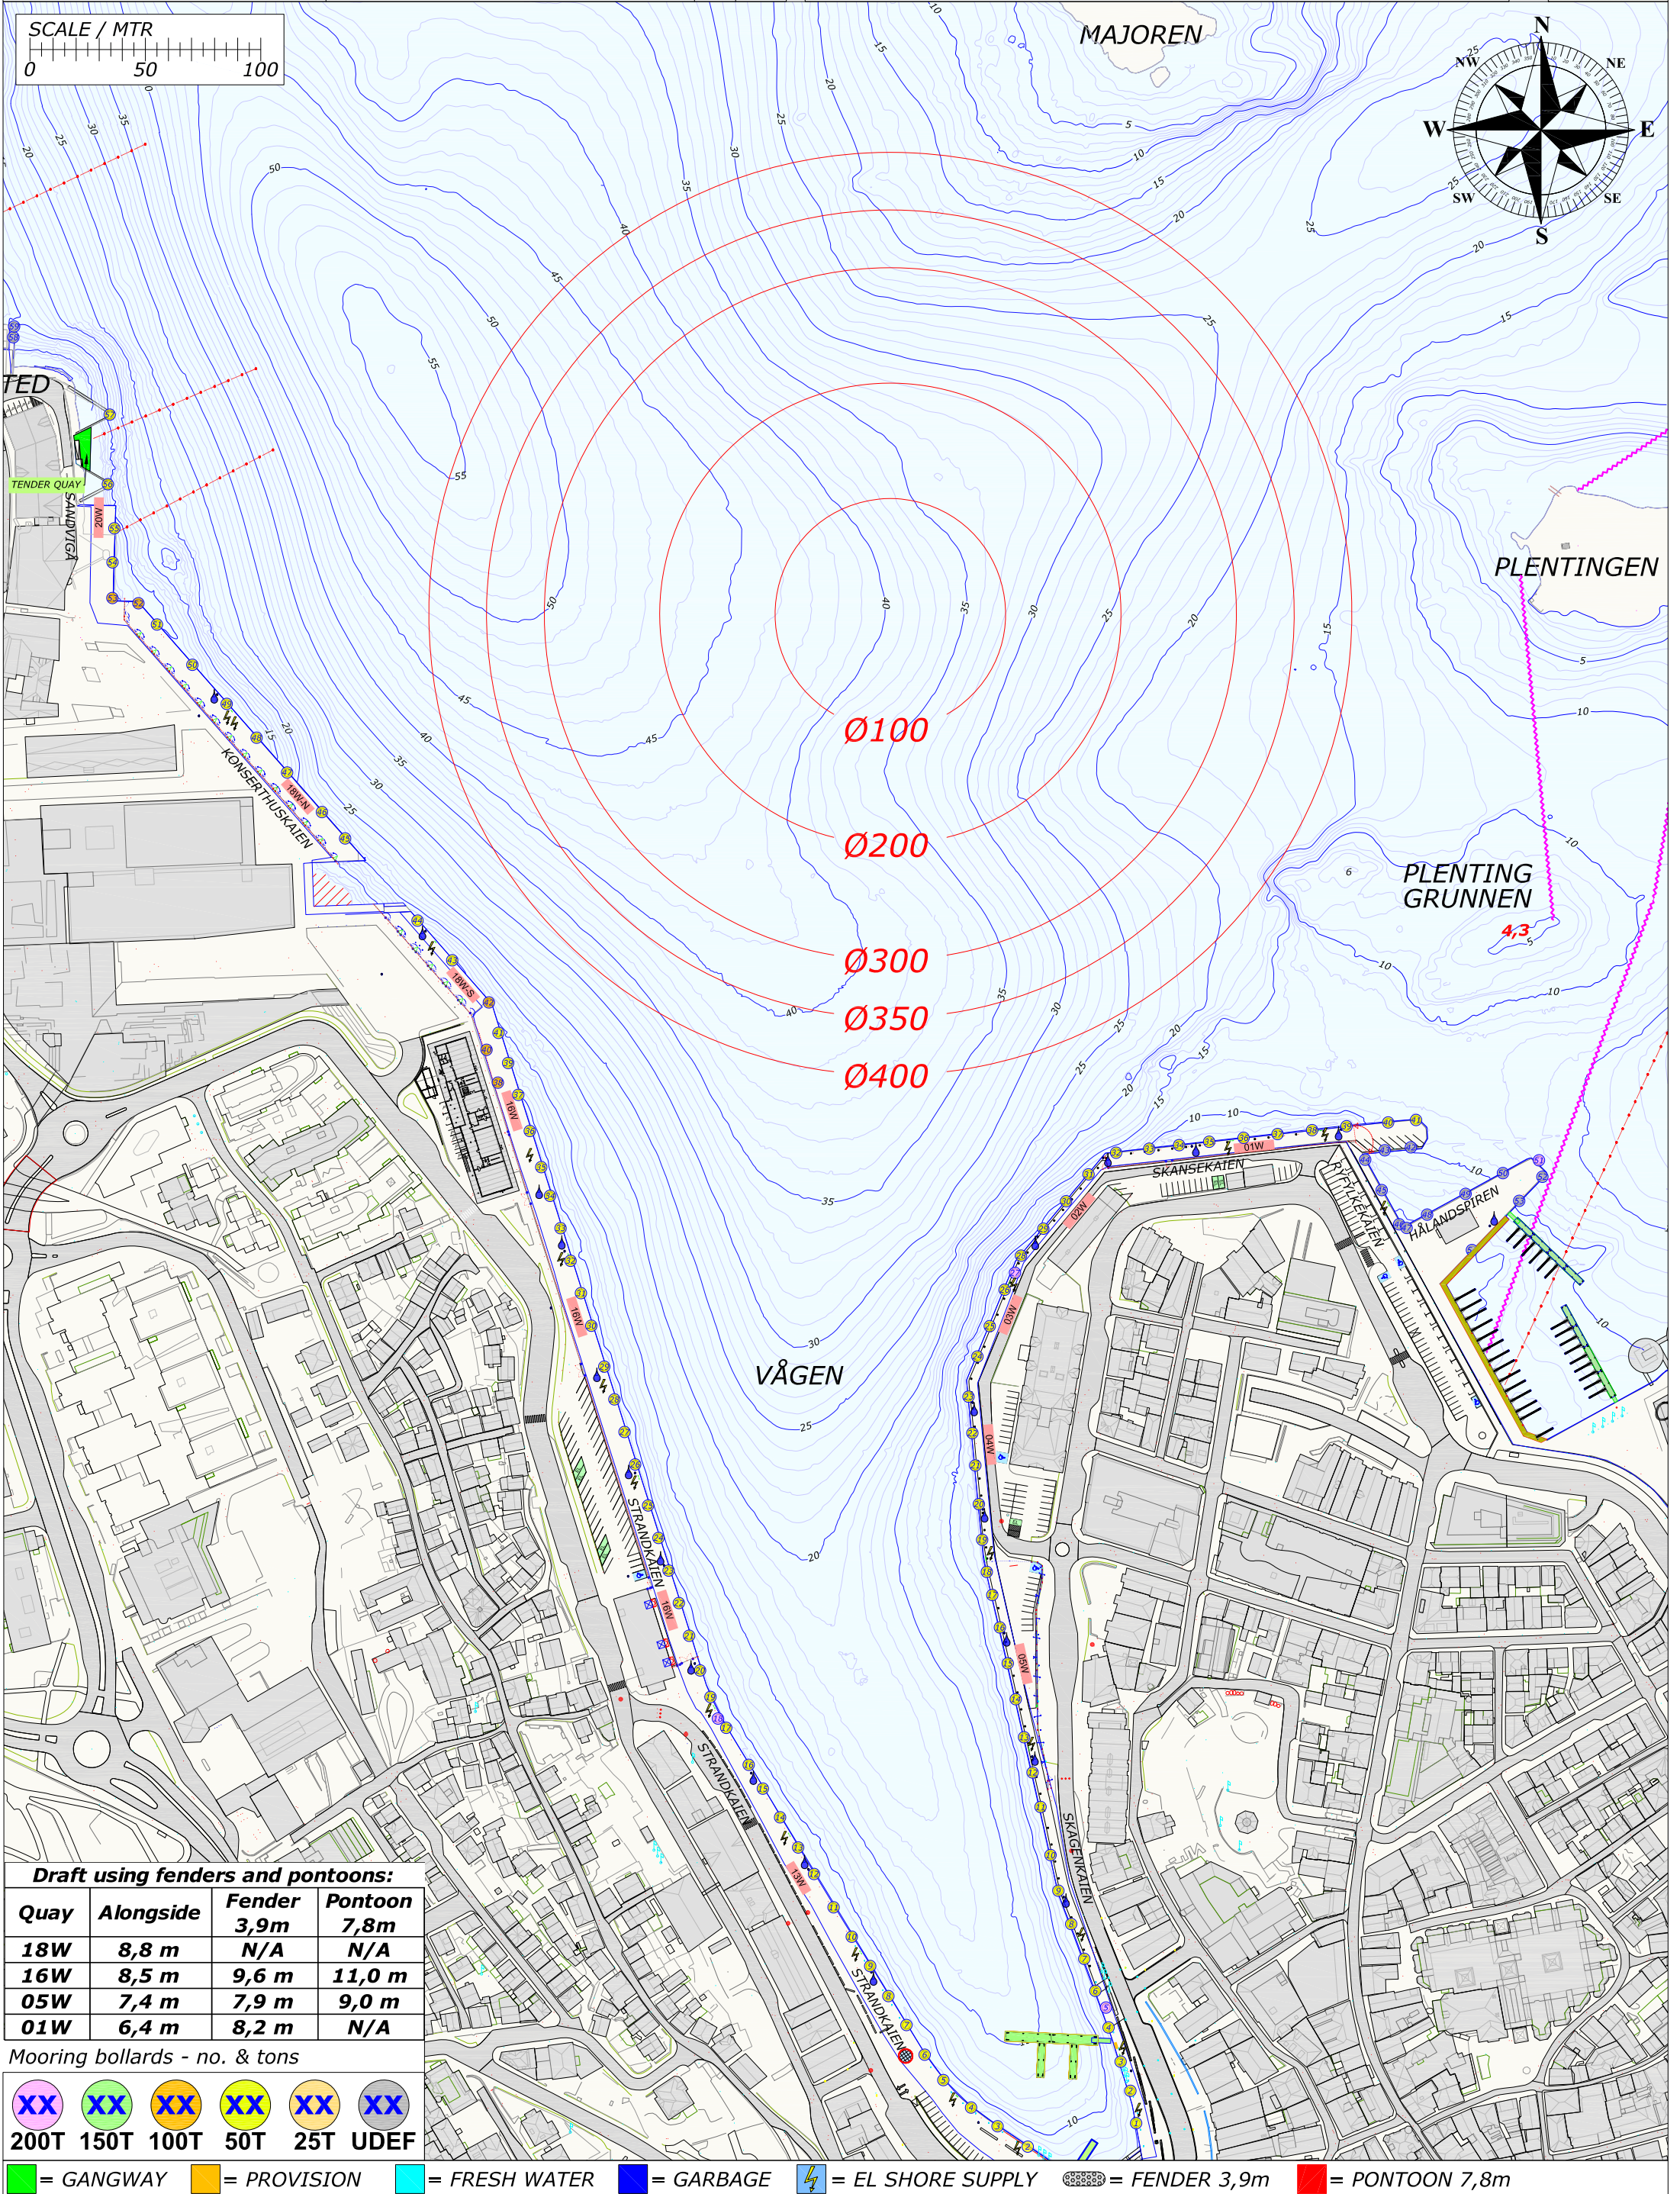

Draft using fenders and pontoons:			
Quay	Alongside	Fender 3,9m	Pontoon 7,8m
18W	8,8 m	N/A	N/A
16W	8,5 m	9,6 m	11,0 m
05W	7,4 m	7,9 m	9,0 m
01W	6,4 m	8,2 m	N/A

Mooring bollards - no. & tons

XX	XX	XX	XX	XX	XX
200T	150T	100T	50T	25T	UDEF

 = GANGWAY  = PROVISION  = FRESH WATER  = GARBAGE  = EL SHORE SUPPLY  = FENDER 3,9m  = PONTOON 7,8m

Rev.

Date

Text

Sign

Drawn by
R.KARLSEN

Approved by - date

Filename
STAVANGER_HAVN.DWG

Date
0

Scale
1:2500

RUTEK

Rutek AS - Seilaskjervegen 11 - 4055 Sola

Title
PORT OF STAVANGER
BERTHING SKETCH

Customer
Stavangerregionen Havnedrift AS

Drawing no.

Size
A3

Sheet
1/1


BERTHING SKETCH PORT OF STAVANGER

TUESDAY 14. JULY 2020

REV.NR. 03 - 10.06.2020

PORT OF STAVANGER
NORWAY

STAVANGER
REGIONEN
Havnedrift AS

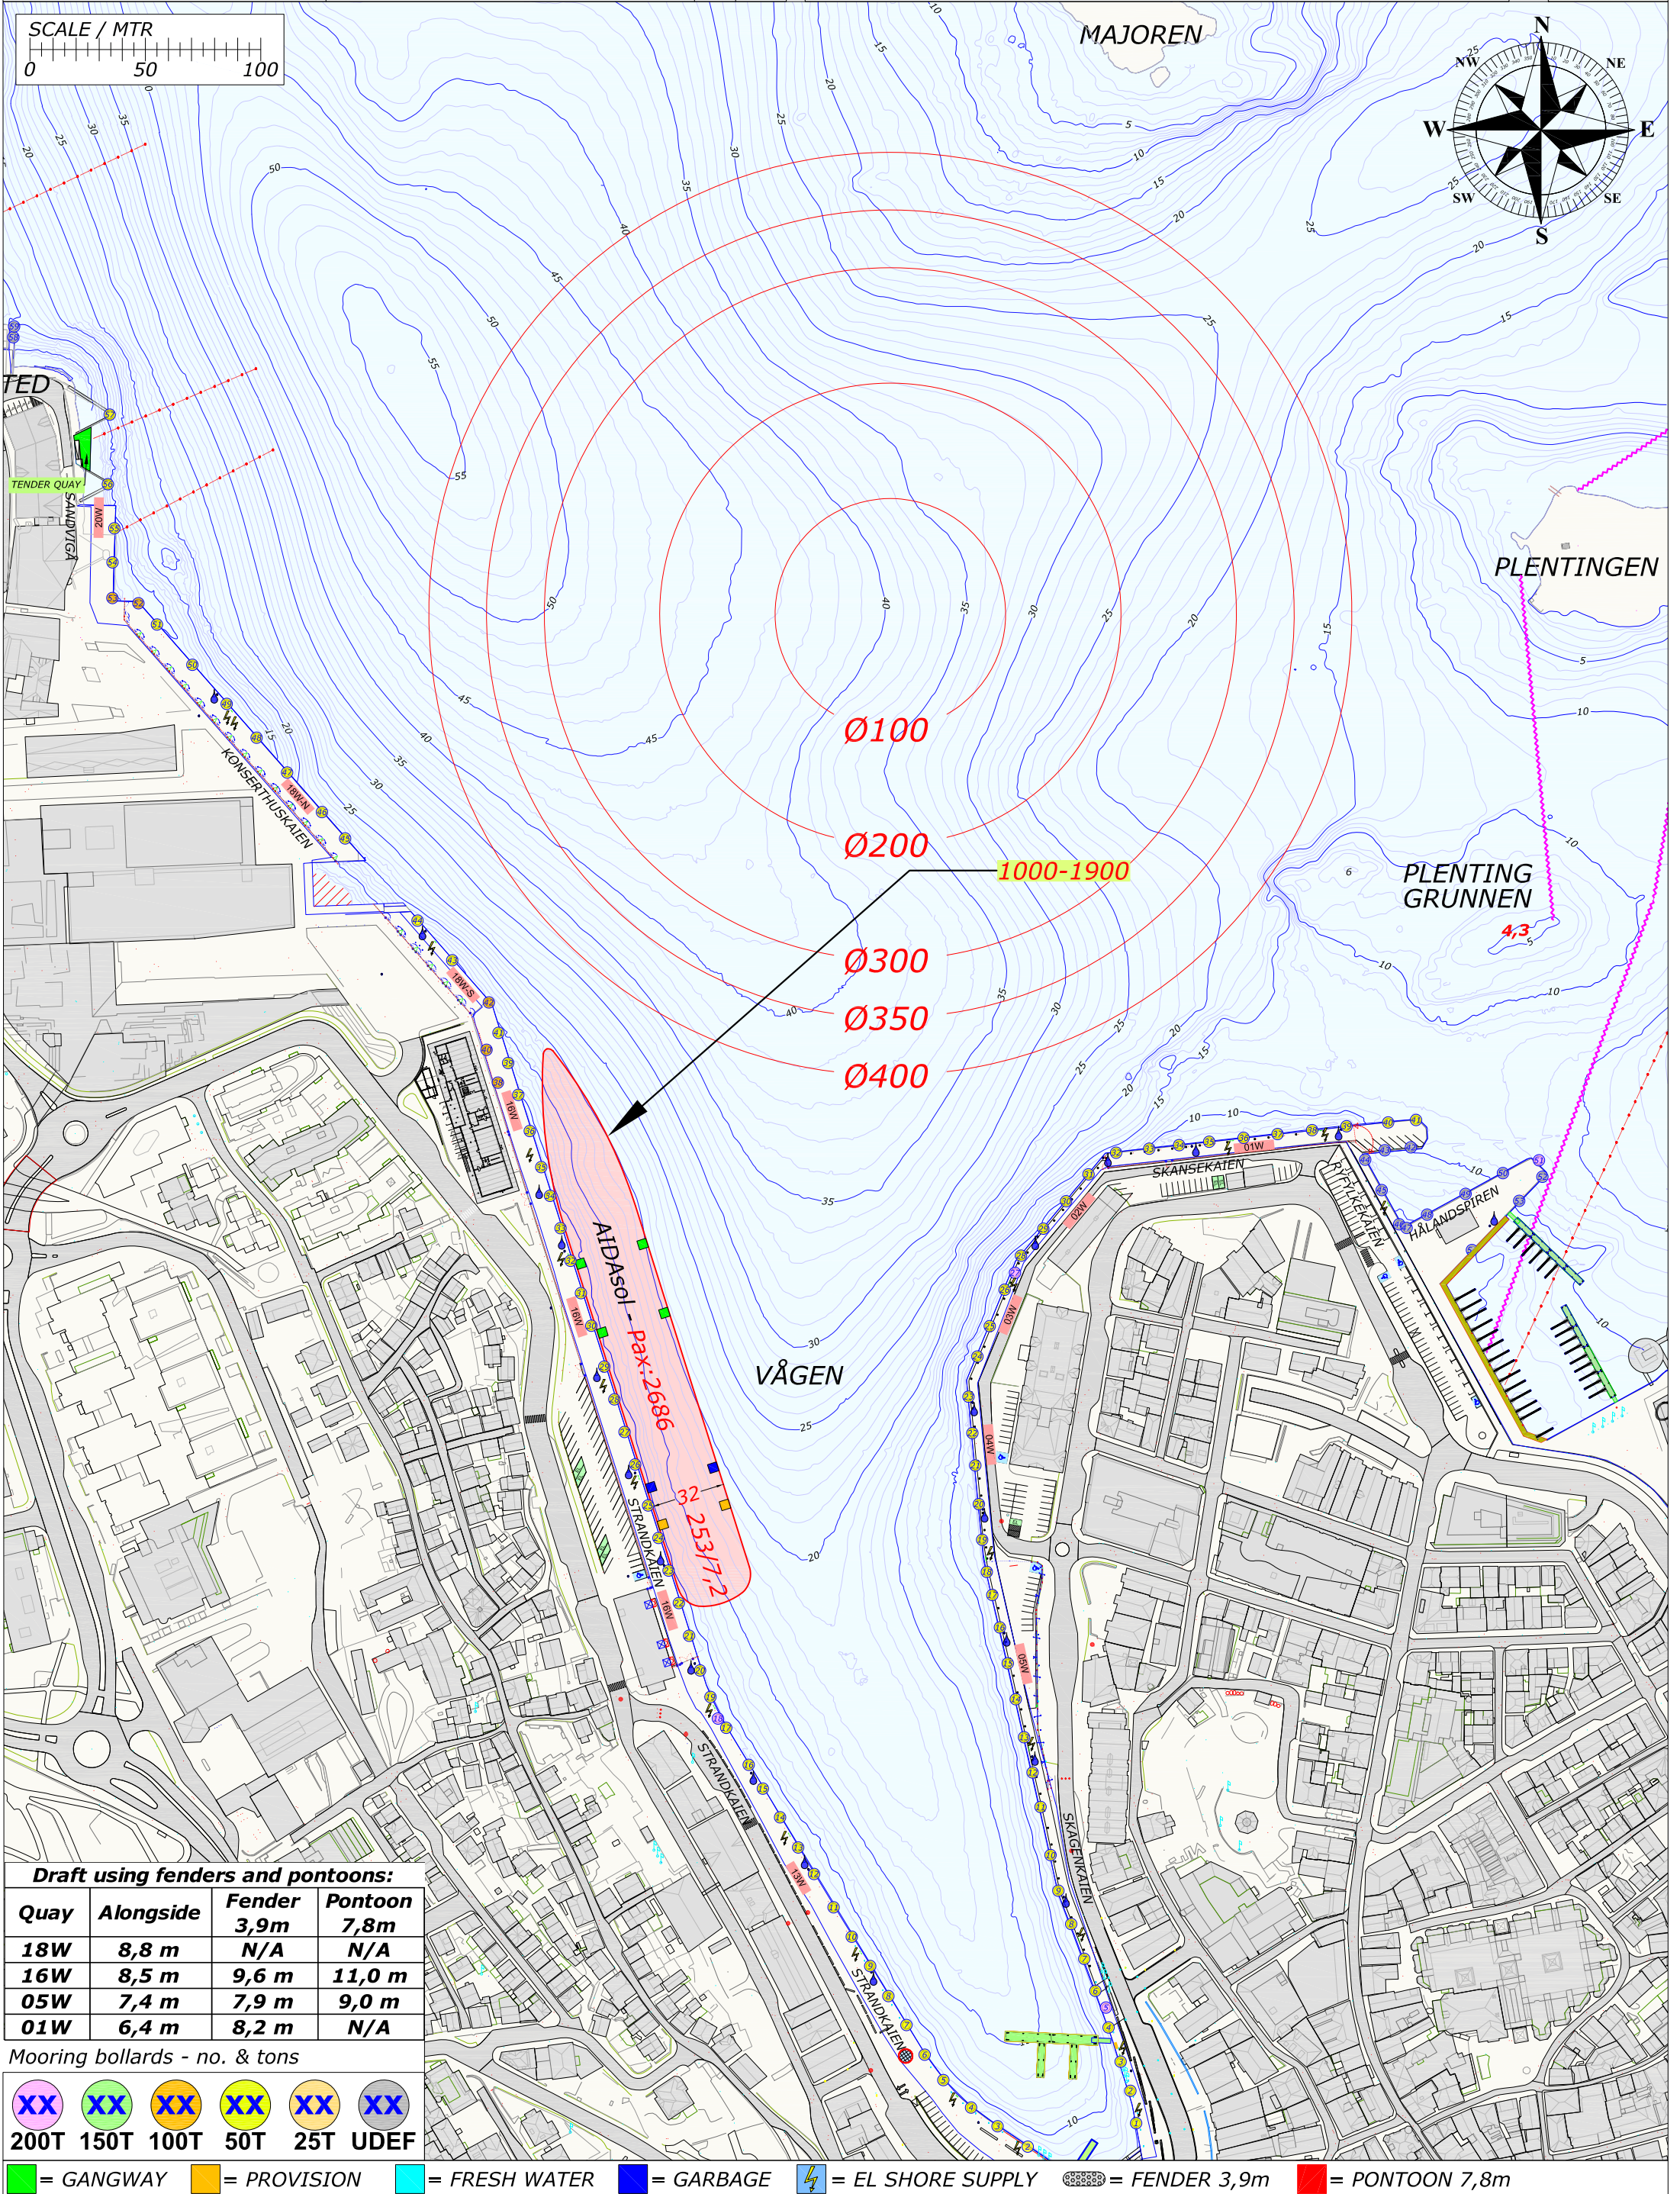

Draft using fenders and pontoons:			
Quay	Alongside	Fender 3,9m	Pontoon 7,8m
18W	8,8 m	N/A	N/A
16W	8,5 m	9,6 m	11,0 m
05W	7,4 m	7,9 m	9,0 m
01W	6,4 m	8,2 m	N/A

Mooring bollards - no. & tons

XX	XX	XX	XX	XX	XX
200T	150T	100T	50T	25T	UDEF

Legend:

- = GANGWAY
- = PROVISION
- = FRESH WATER
- = GARBAGE
- ⚡ = EL SHORE SUPPLY
- = FENDER 3,9m
- = PONTOON 7,8m

Rev.

Date

Text

Sign

Drawn by
R.KARLSEN

Approved by - date

Filename
STAVANGER_HAVN.DWG

Date
0

Scale
1:2500

RUTEK

Rutek AS - Seilaskjervegen 11 - 4055 Sola

Title
PORT OF STAVANGER
BERTHING SKETCH

Customer
Stavangerregionen Havnedrift AS

Drawing no.


Size
A3

Sheet
1/1

BERTHING SKETCH PORT OF STAVANGER

WEDNESDAY 15. JULY 2020

REV.NR. 03 - 10.06.2020

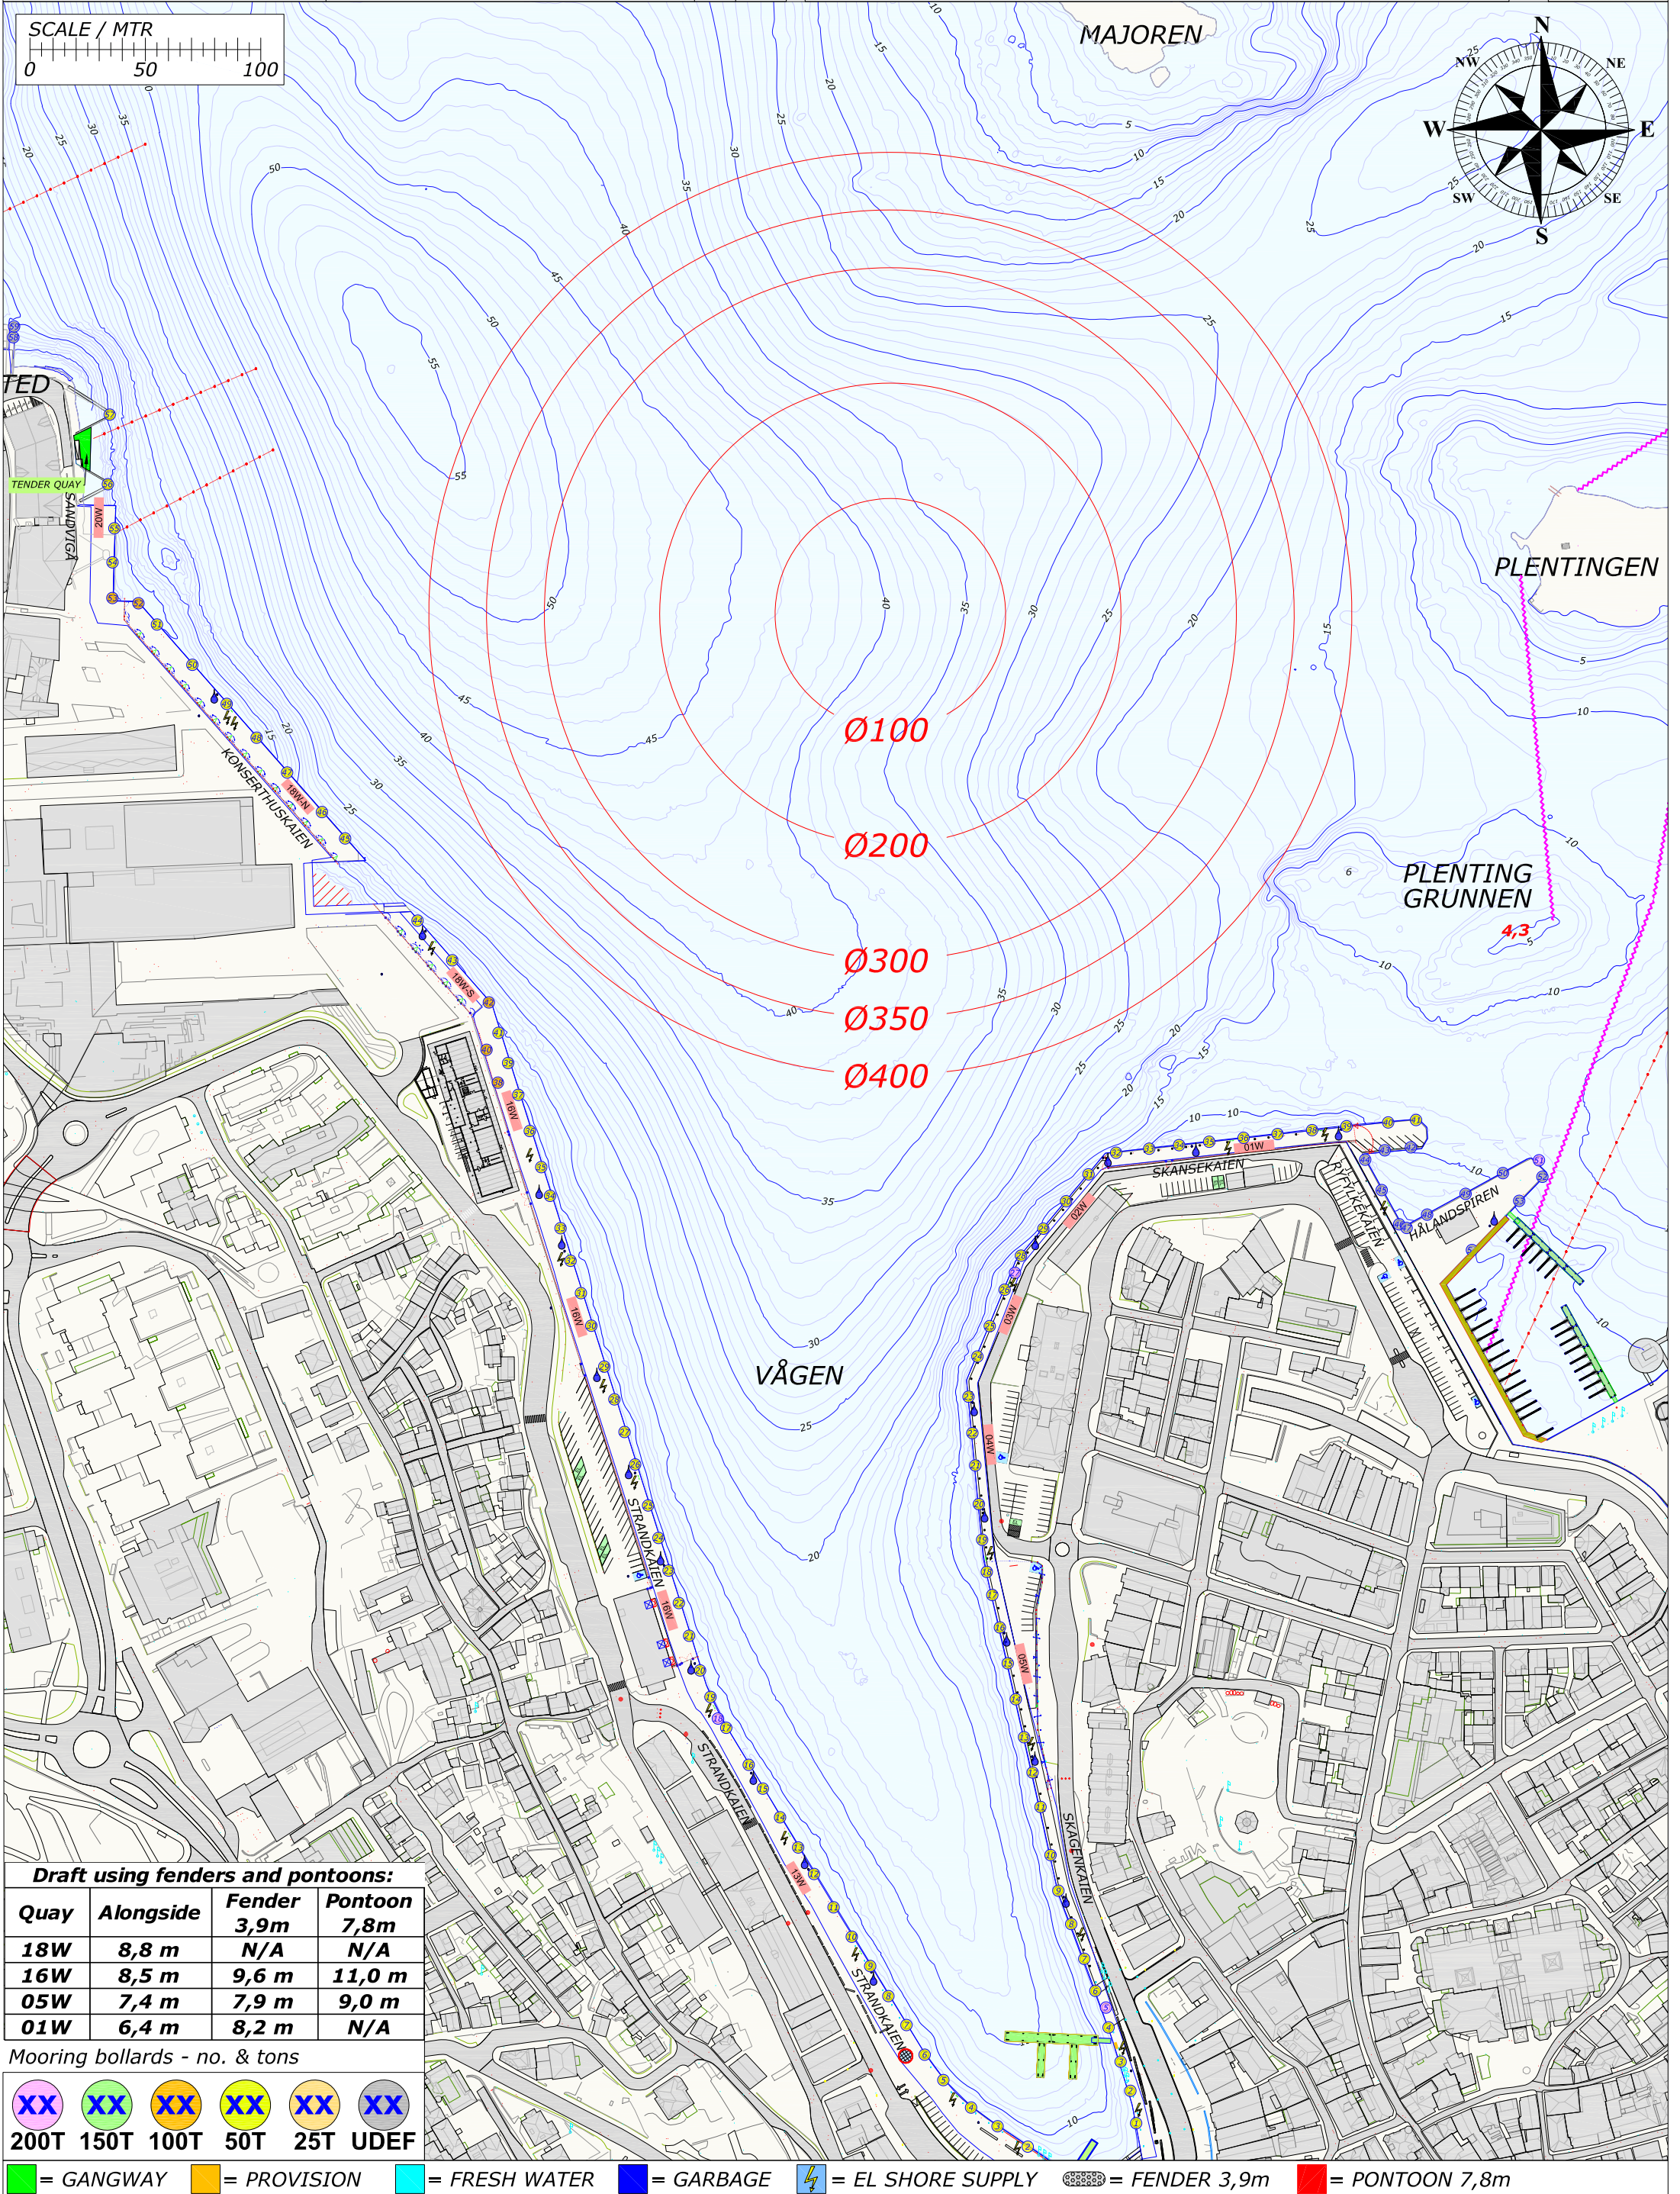

Draft using fenders and pontoons:

Quay	Alongside	Fender 3,9m	Pontoon 7,8m
18W	8,8 m	N/A	N/A
16W	8,5 m	9,6 m	11,0 m
05W	7,4 m	7,9 m	9,0 m
01W	6,4 m	8,2 m	N/A

Mooring bollards - no. & tons

XX	XX	XX	XX	XX	XX
200T	150T	100T	50T	25T	UDEF

= GANGWAY

= PROVISION

= FRESH WATER


= GARBAGE

= EL SHORE SUPPLY

= FENDER 3,9m

= PONTOON 7,8m

Rev.	Date	Text		Sign
Drawn by R.KARLSEN		Approved by - date		
Filename STAVANGER_HAVN.DWG		Date 0	Scale 1:2500	
Title PORT OF STAVANGER BERTHING SKETCH		Drawing no.		
Customer Stavangerregionen Havnedrift AS		Size A3	Sheet 1/1	

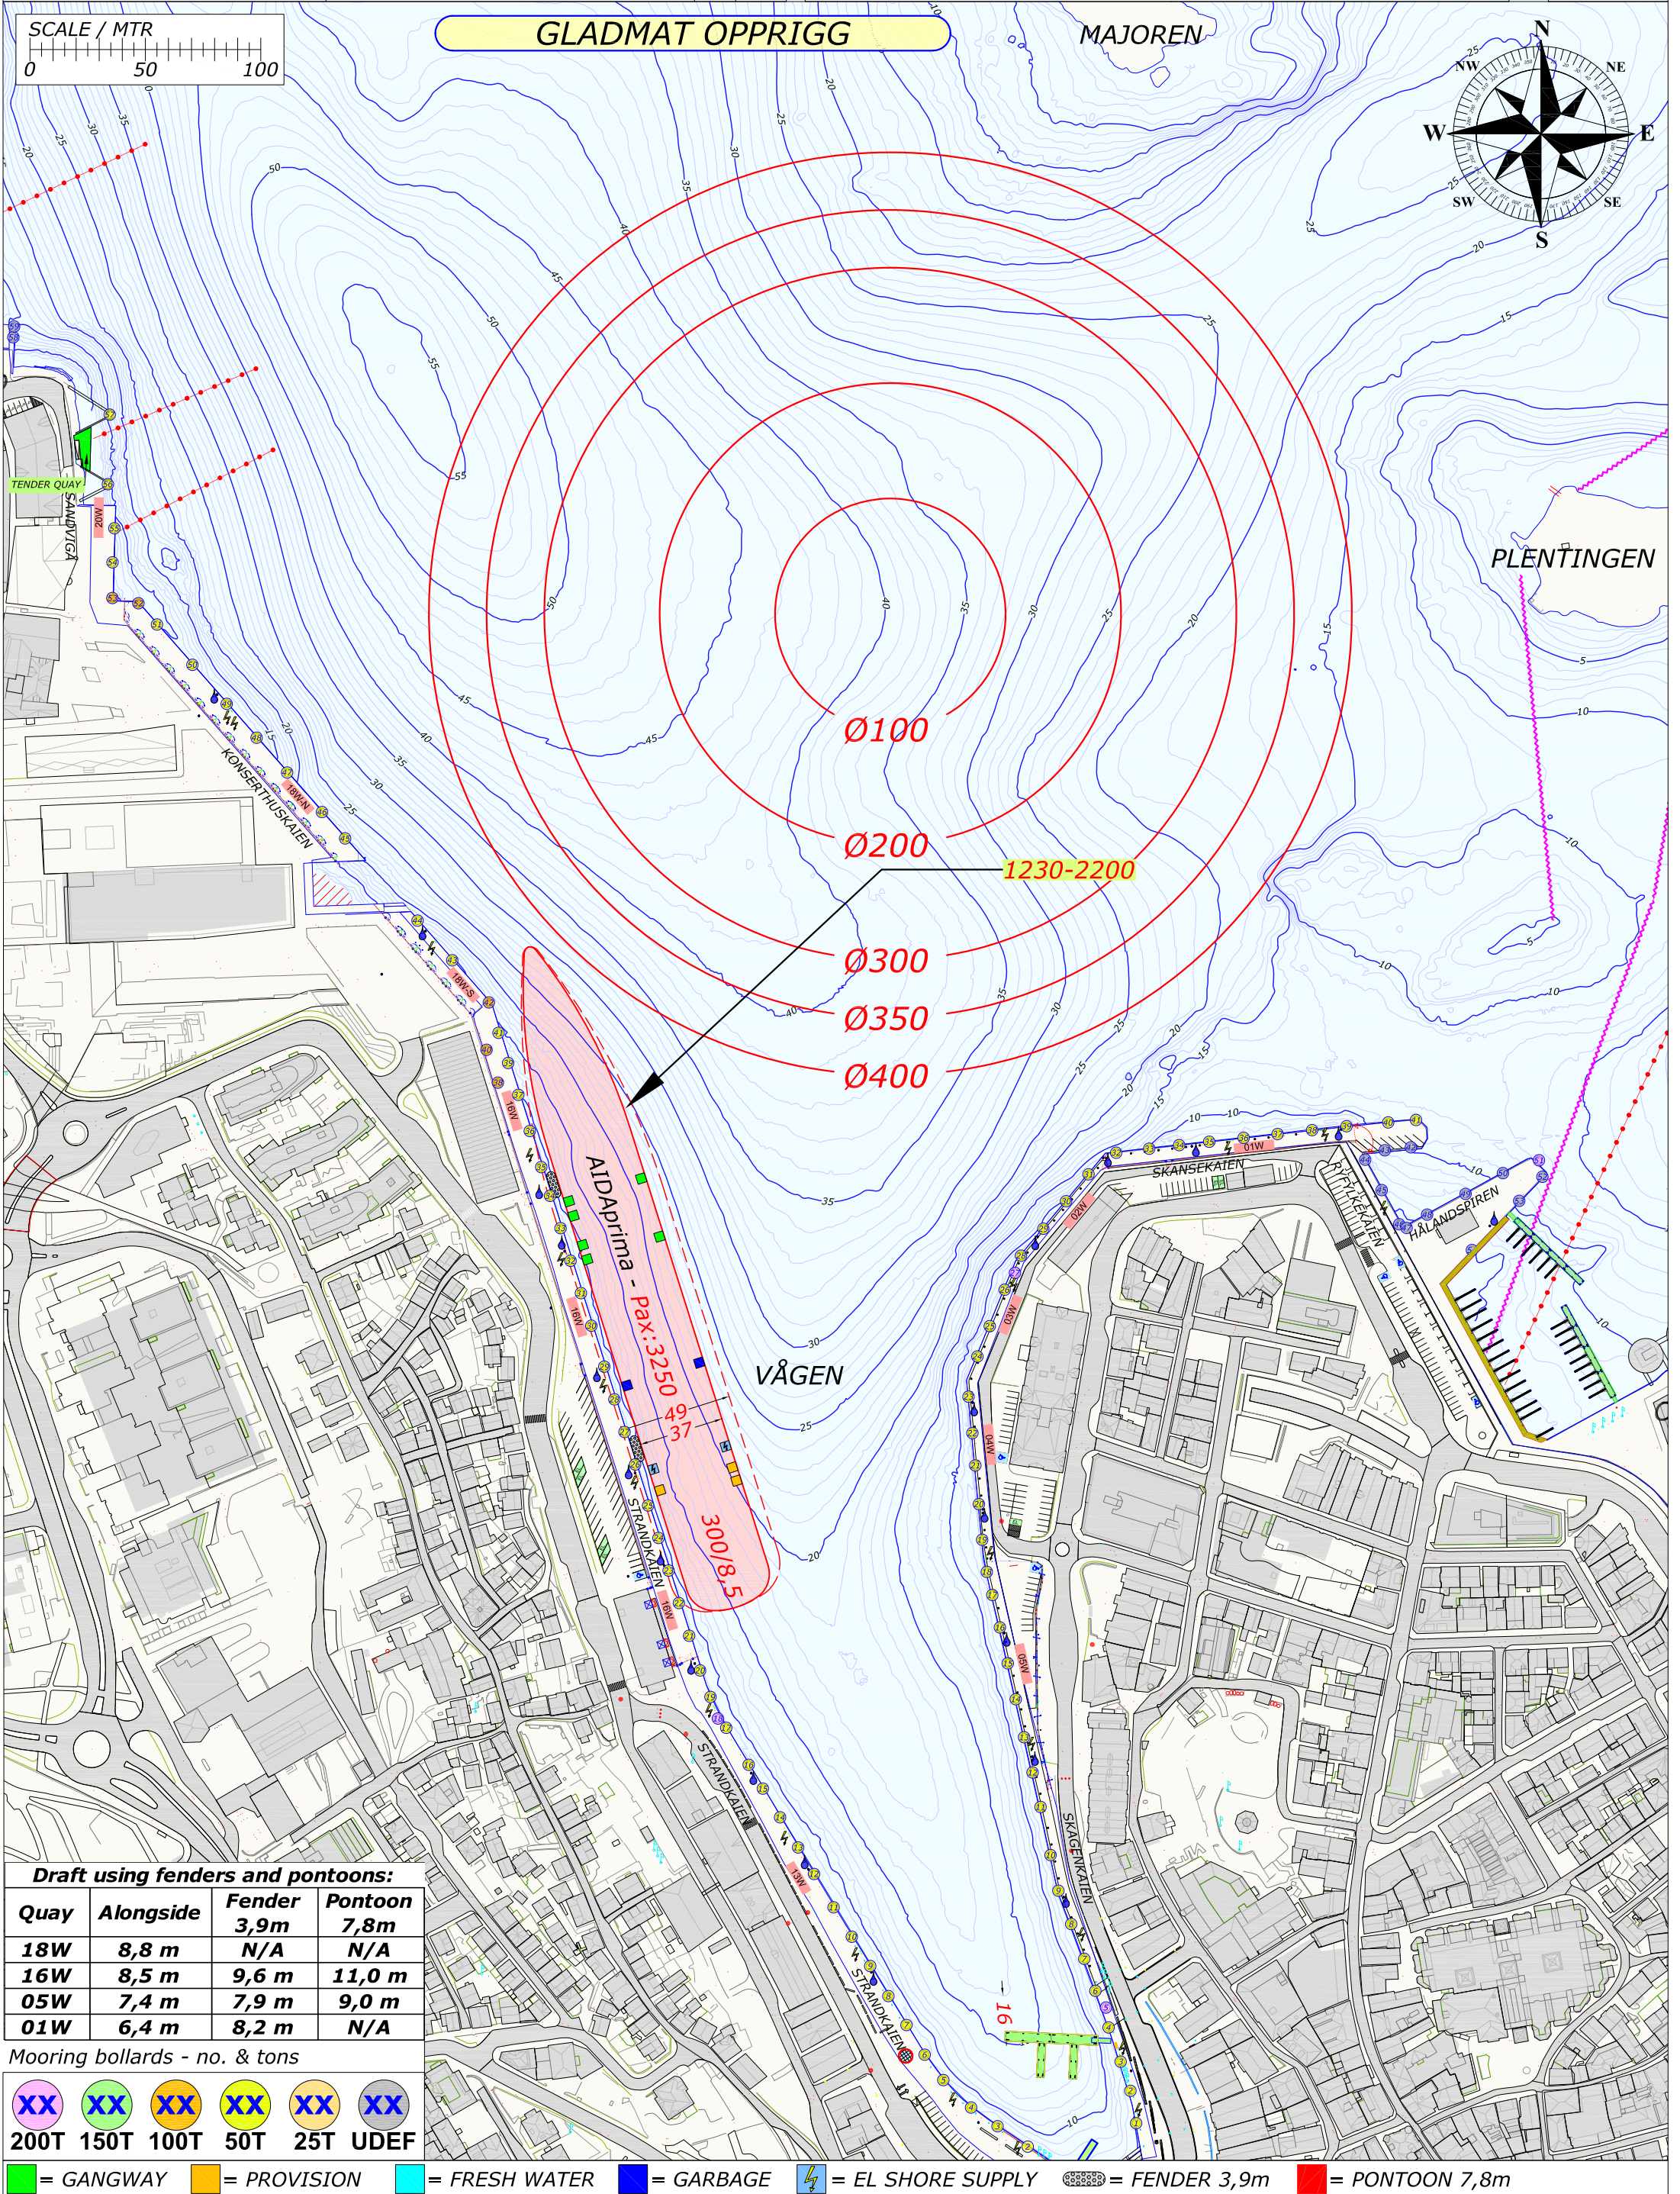


Draft using fenders and pontoons:			
Quay	Alongside	Fender 3,9m	Pontoon 7,8m
18W	8,8 m	N/A	N/A
16W	8,5 m	9,6 m	11,0 m
05W	7,4 m	7,9 m	9,0 m
01W	6,4 m	8,2 m	N/A

Mooring bollards - no. & tons

XX	XX	XX	XX	XX	XX
200T	150T	100T	50T	25T	UDEF

 = GANGWAY  = PROVISION  = FRESH WATER  = GARBAGE  = EL SHORE SUPPLY  = FENDER 3,9m  = PONTOON 7,8m

Rev.	Date	Text		Sign
Drawn by R.KARLSEN		Approved by - date		
Filename STAVANGER_HAVN.DWG		Date 0	Scale 1:2500	
Title PORT OF STAVANGER BERTHING SKETCH		Drawing no.		
Customer Stavangerregionen Havnedrift AS		Size A3	Sheet 1/1	

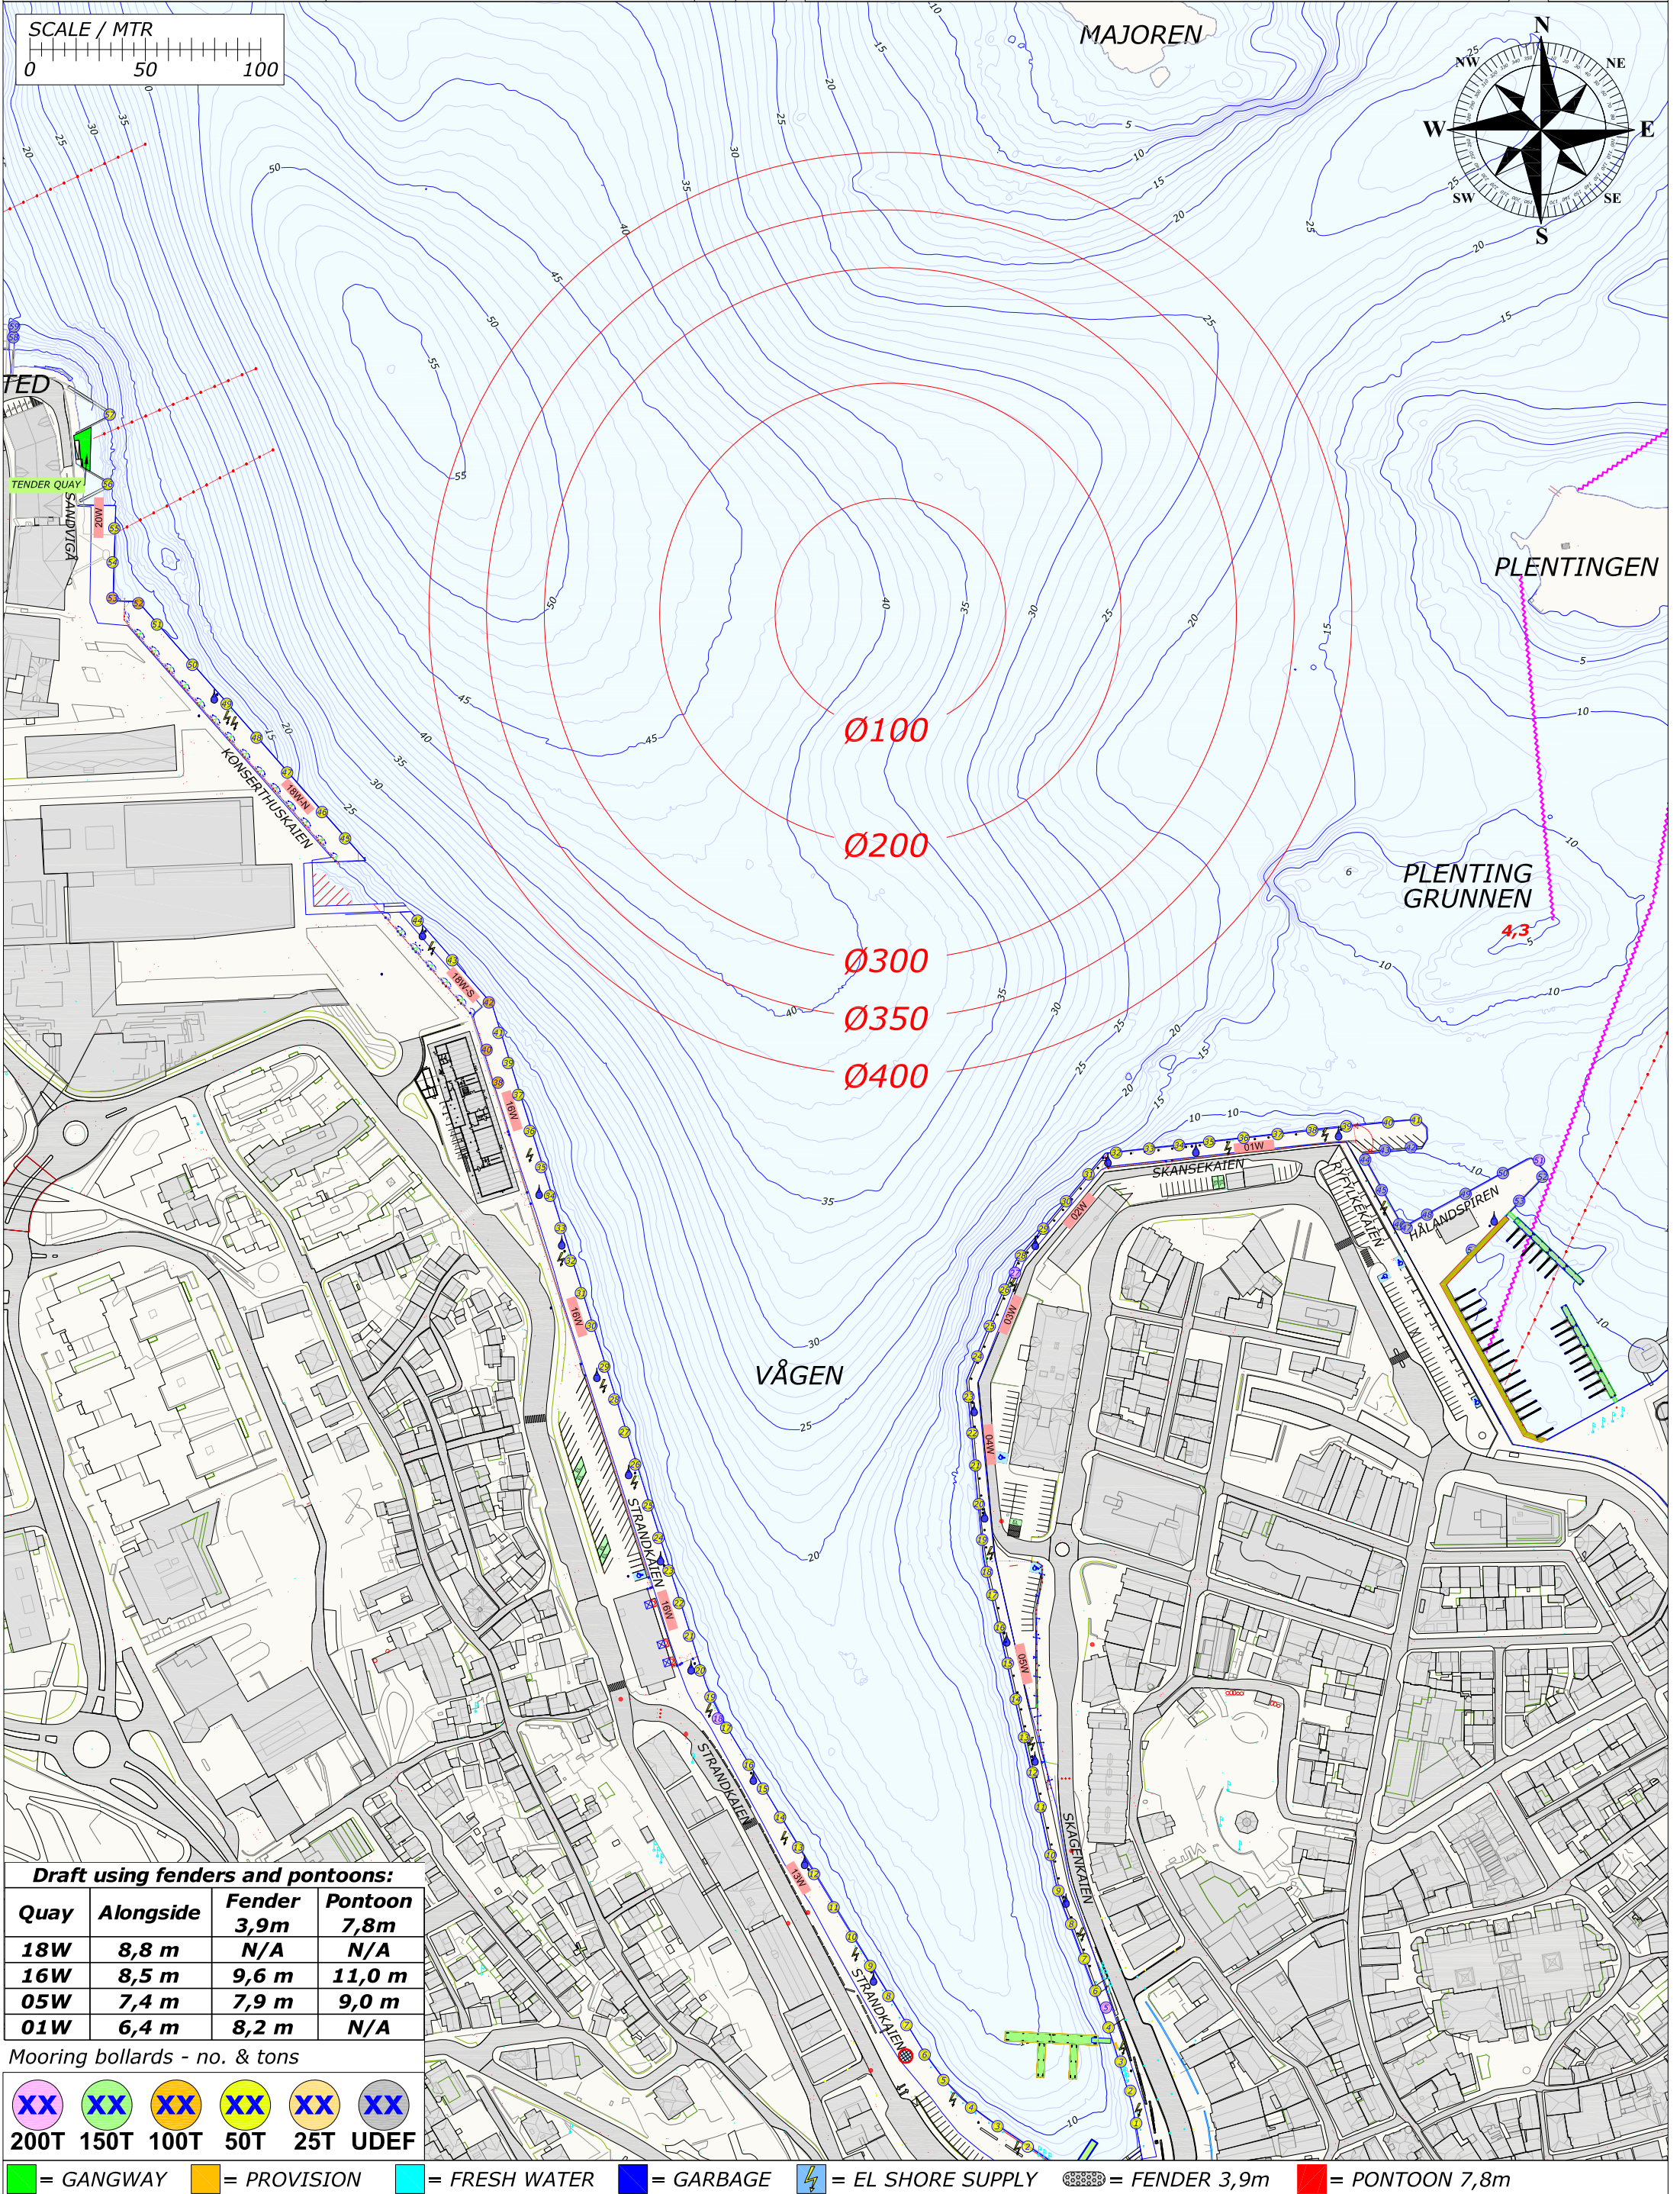


Draft using fenders and pontoons:			
Quay	Alongside	Fender 3,9m	Pontoon 7,8m
18W	8,8 m	N/A	N/A
16W	8,5 m	9,6 m	11,0 m
05W	7,4 m	7,9 m	9,0 m
01W	6,4 m	8,2 m	N/A

Mooring bollards - no. & tons

200T	150T	100T	50T	25T	UDEF

= GANGWAY = PROVISION = FRESH WATER = GARBAGE = EL SHORE SUPPLY = FENDER 3,9m = PONTOON 7,8m

Rev.	Date	Text		Sign
Drawn by R.KARLSEN		Approved by - date		
Filename STAVANGER_HAVN.DWG		Date 0	Scale 1:2500	
Title PORT OF STAVANGER BERTHING SKETCH		Drawing no.		
Customer Stavangerregionen Havnedrift AS		Size A3	Sheet 1/1	

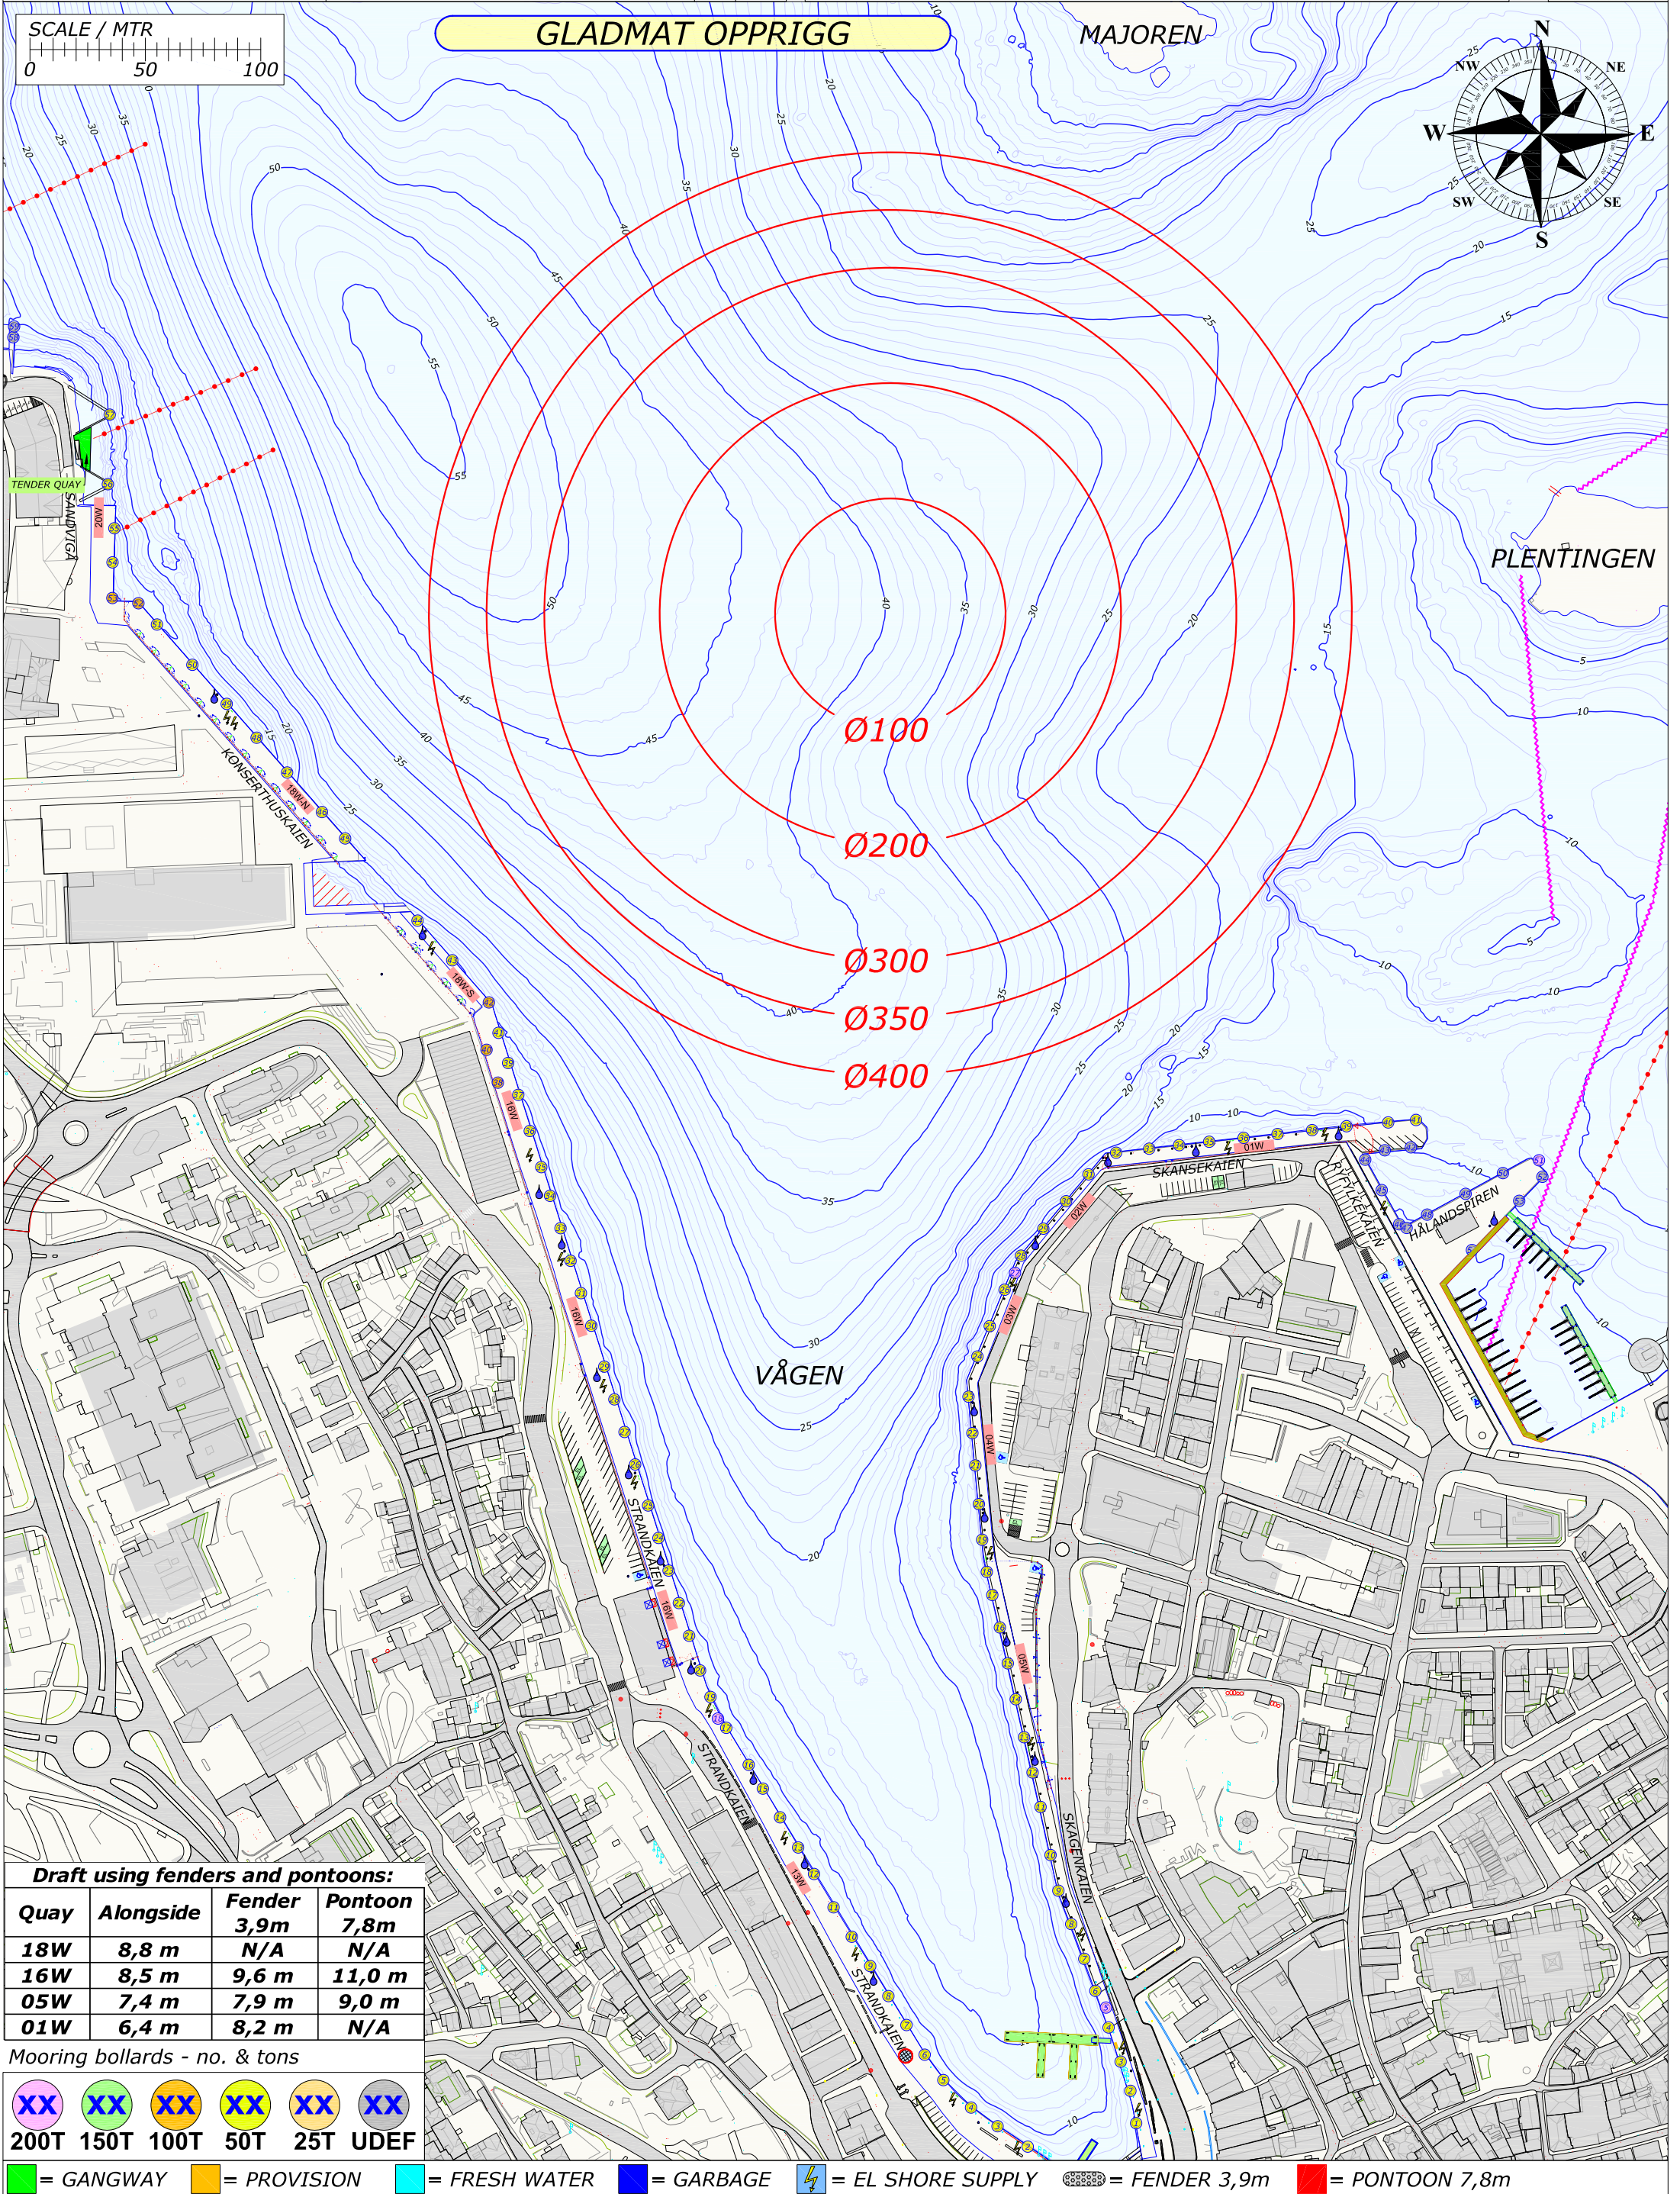

Draft using fenders and pontoons:			
Quay	Alongside	Fender 3,9m	Pontoon 7,8m
18W	8,8 m	N/A	N/A
16W	8,5 m	9,6 m	11,0 m
05W	7,4 m	7,9 m	9,0 m
01W	6,4 m	8,2 m	N/A

Mooring bollards - no. & tons

XX	XX	XX	XX	XX	XX
200T	150T	100T	50T	25T	UDEF

= GANGWAY = PROVISION = FRESH WATER = GARBAGE = EL SHORE SUPPLY = FENDER 3,9m = PONTOON 7,8m


Rev.	Date	Text				Sign
Drawn by R.KARLSEN		Approved by - date		Filename STAVANGER_HAVN.DWG	Date 0	Scale 1:2500
 RUTEK Rutek AS - Seiskjervegen 11 - 4055 Sola			Title PORT OF STAVANGER BERTHING SKETCH			Drawing no.
			Customer Stavangerregionen Havnedrift AS			Size A3

BERTHING SKETCH PORT OF STAVANGER
SUNDAY 19. JULY 2020




**STAVANGER
REGIONEN**
Havnedrift AS

REV.NR. 01 - 31.10.2019

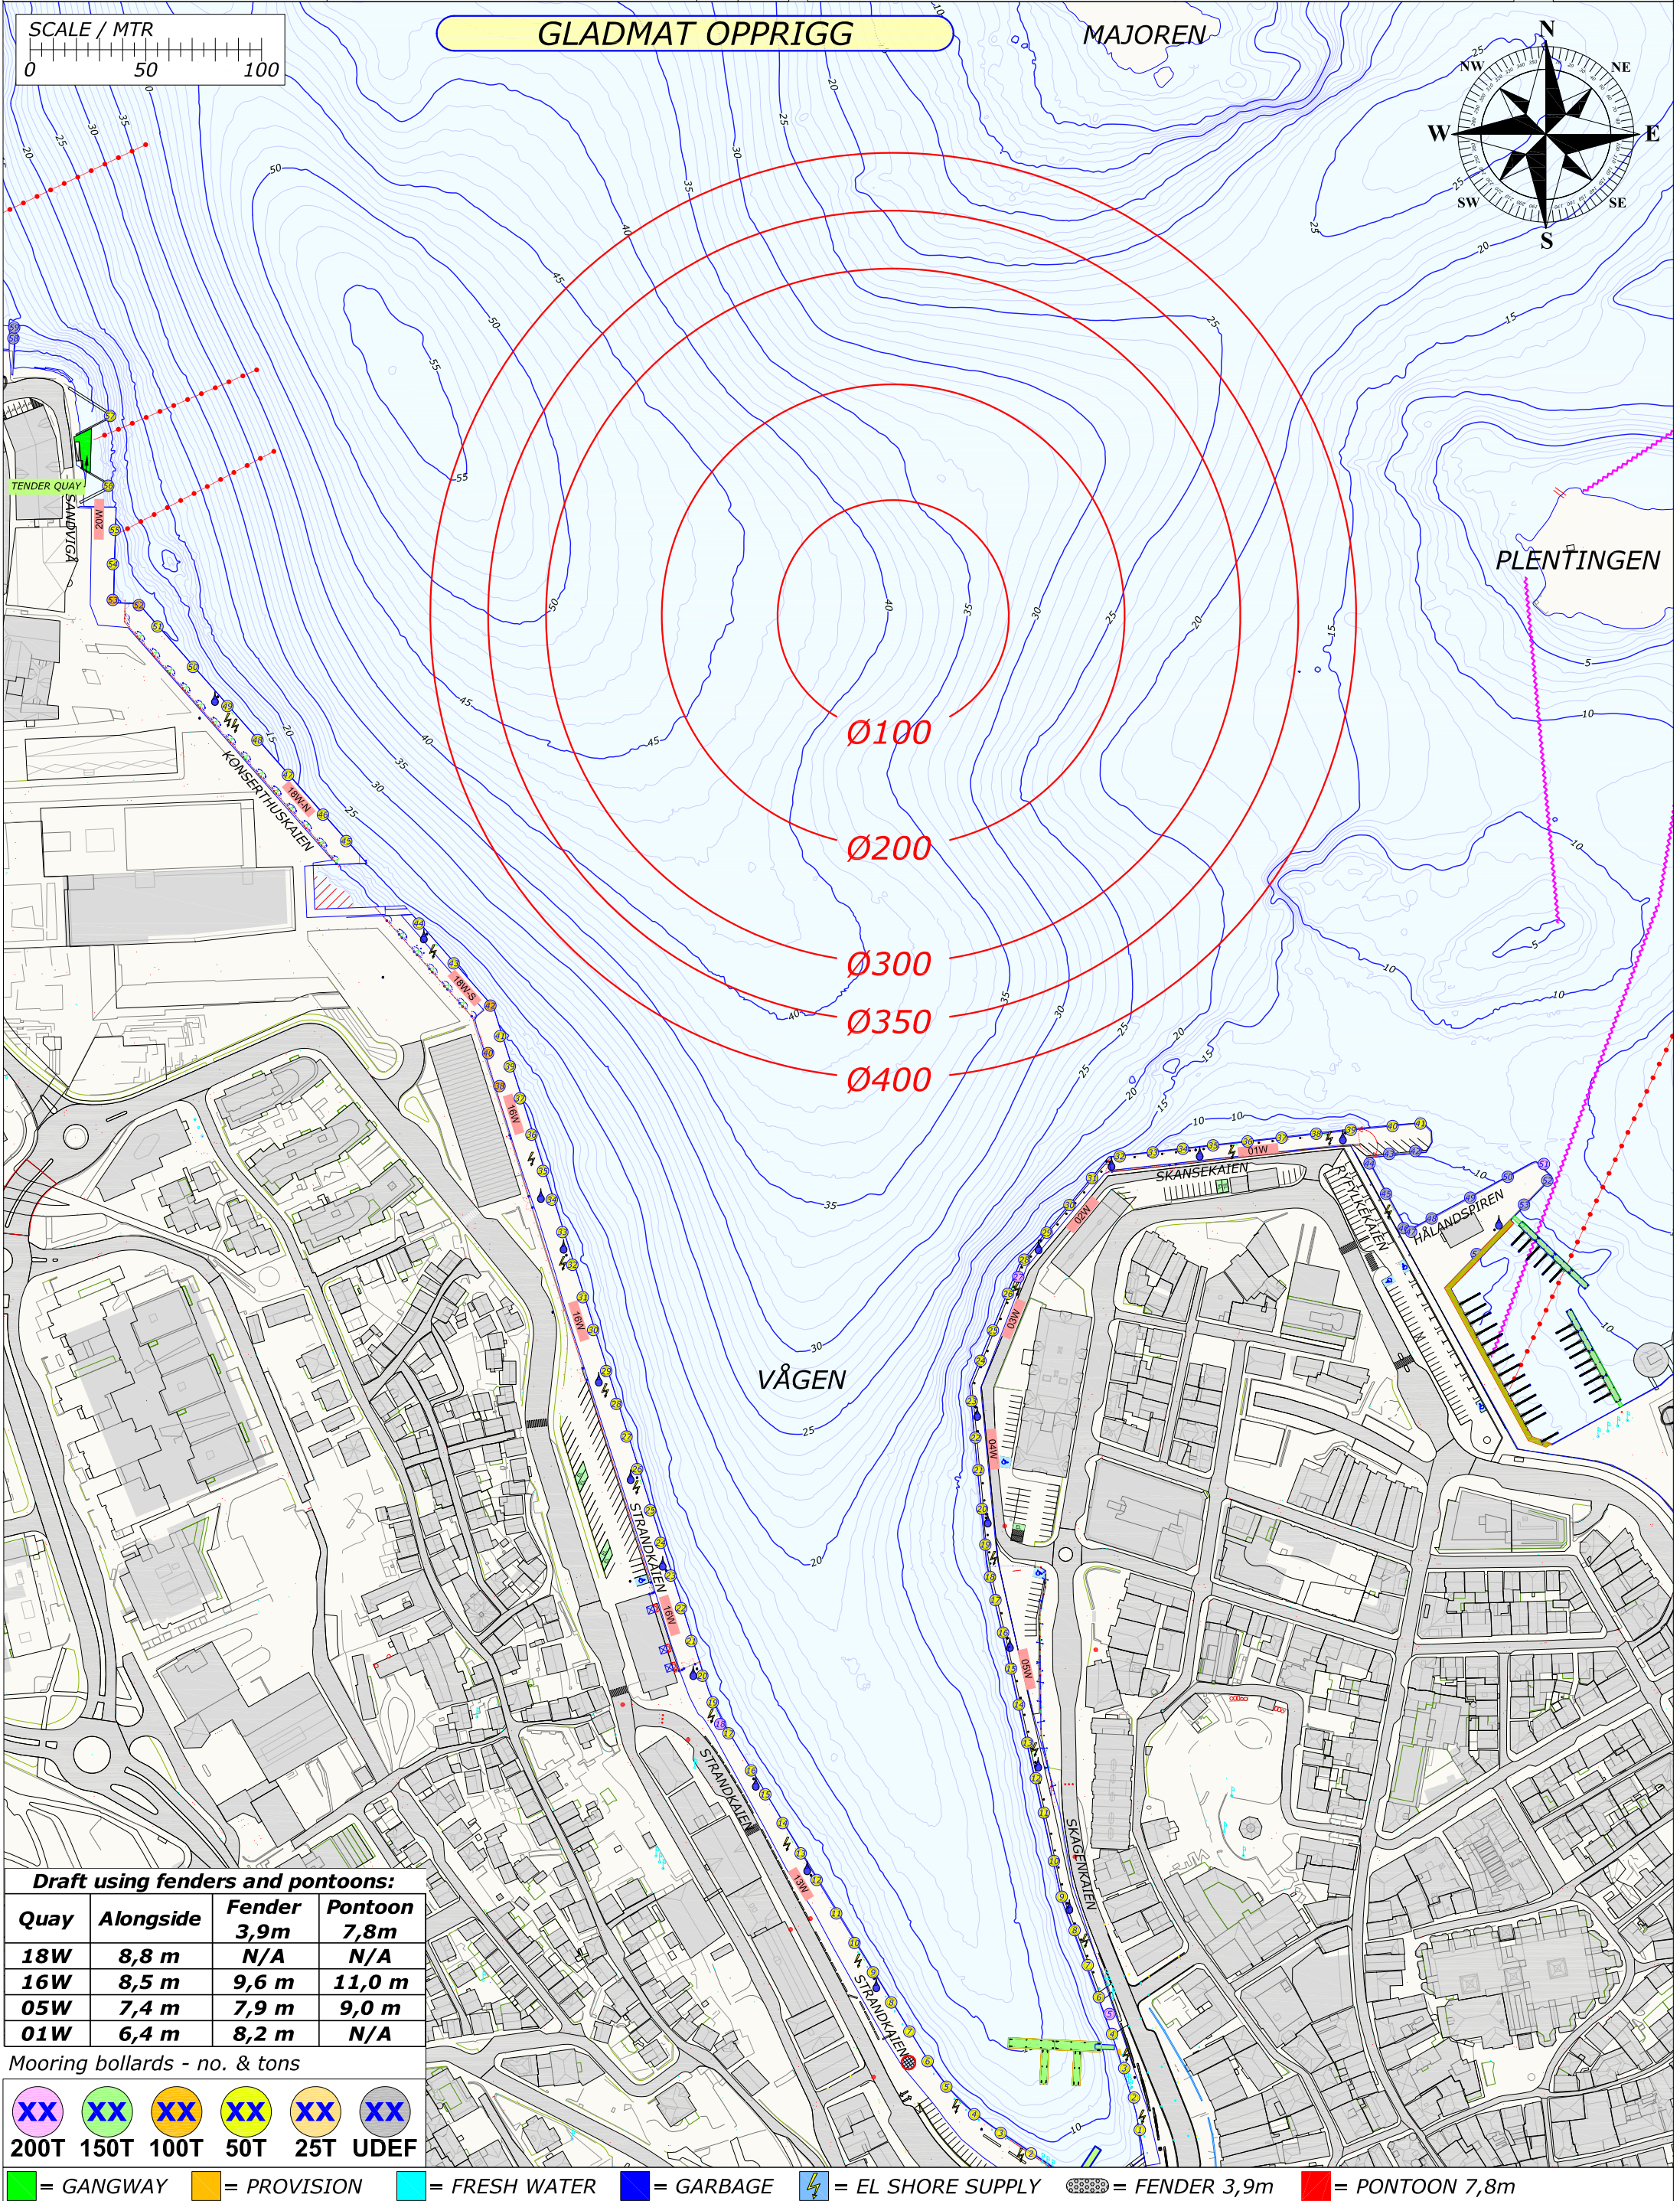

Rev.	Date	Text		Sign
Drawn by R.KARLSEN		Approved by - date		
Filename STAVANGER_HAVN.DWG		Date 0	Scale 1:2500	
Title PORT OF STAVANGER BERTHING SKETCH		Drawing no.		
Customer Stavangerregionen Havnedrift AS		Size A3	Sheet 1/1	

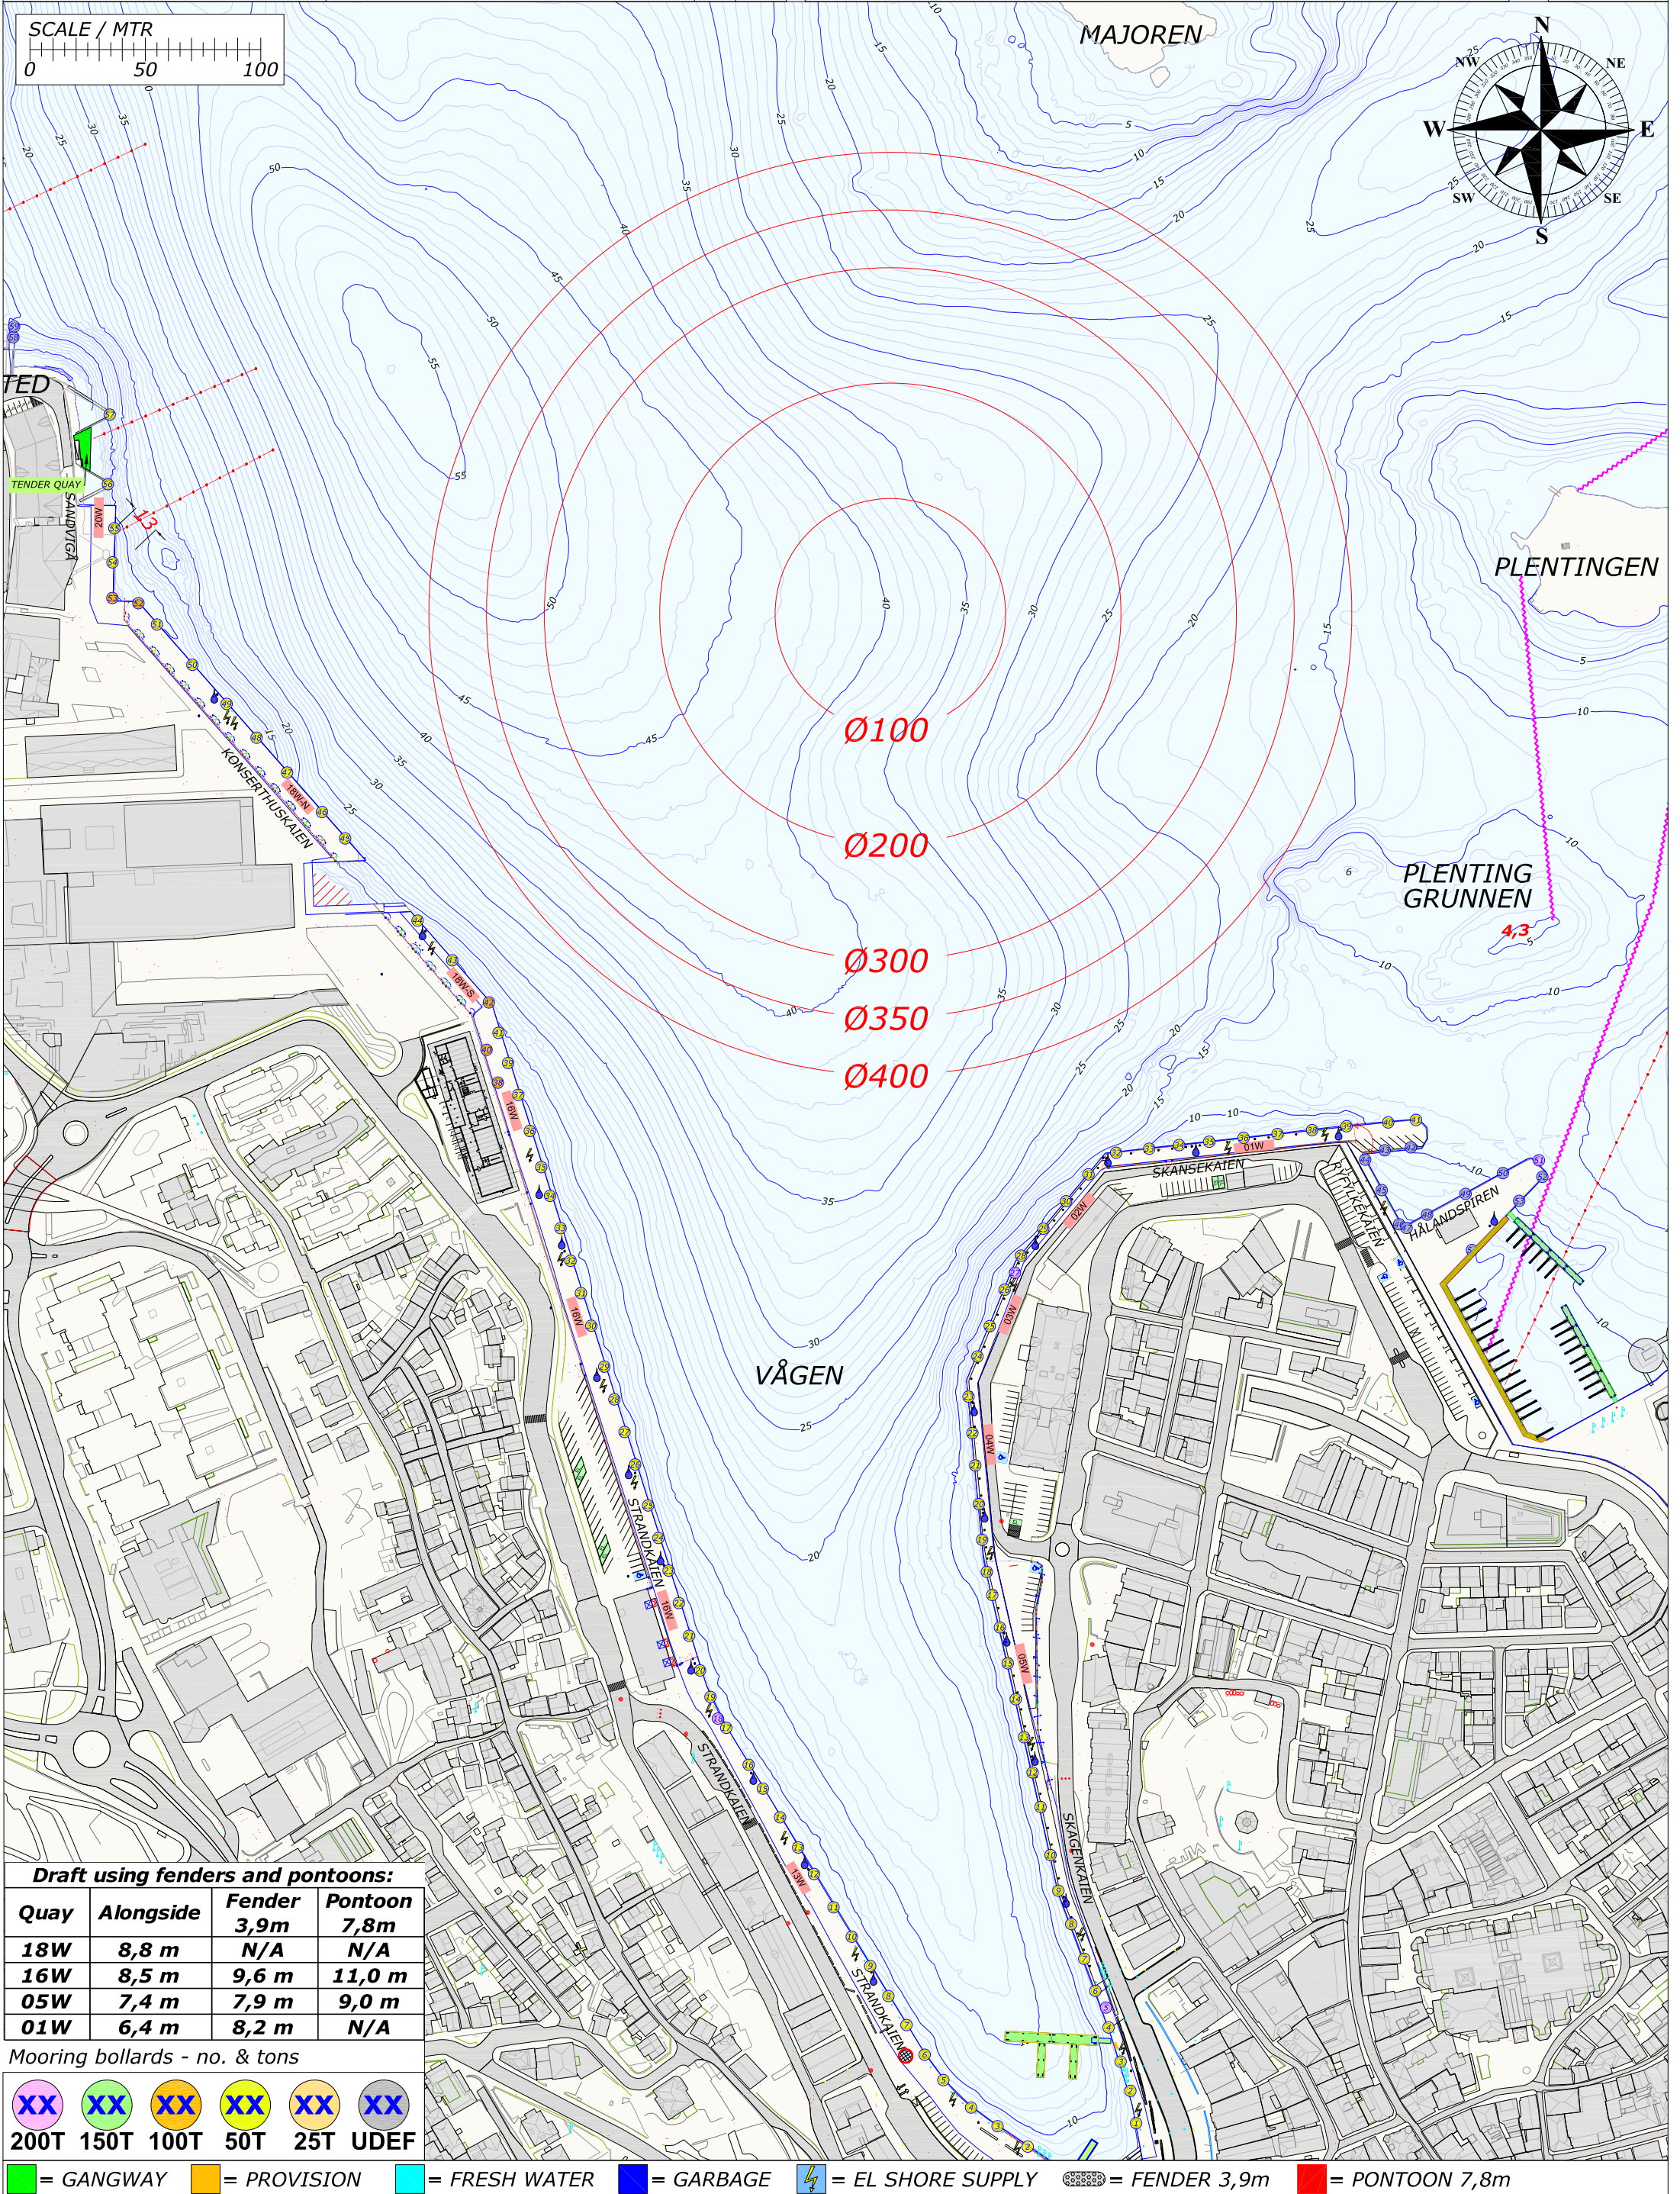


Draft using fenders and pontoons:			
Quay	Alongside	Fender 3,9m	Pontoon 7,8m
18W	8,8 m	N/A	N/A
16W	8,5 m	9,6 m	11,0 m
05W	7,4 m	7,9 m	9,0 m
01W	6,4 m	8,2 m	N/A

Mooring bollards - no. & tons

200T	150T	100T	50T	25T	UDEF

= GANGWAY = PROVISION = FRESH WATER = GARBAGE = EL SHORE SUPPLY = FENDER 3,9m = PONTOON 7,8m

Rev.	Date	Text		Sign
Drawn by R.KARLSEN		Approved by - date		
Filename STAVANGER_HAVN.DWG		Date 0	Scale 1:2500	
Title PORT OF STAVANGER BERTHING SKETCH		Drawing no.		
Customer Stavangerregionen Havnedrift AS		Size A3	Sheet 1/1	

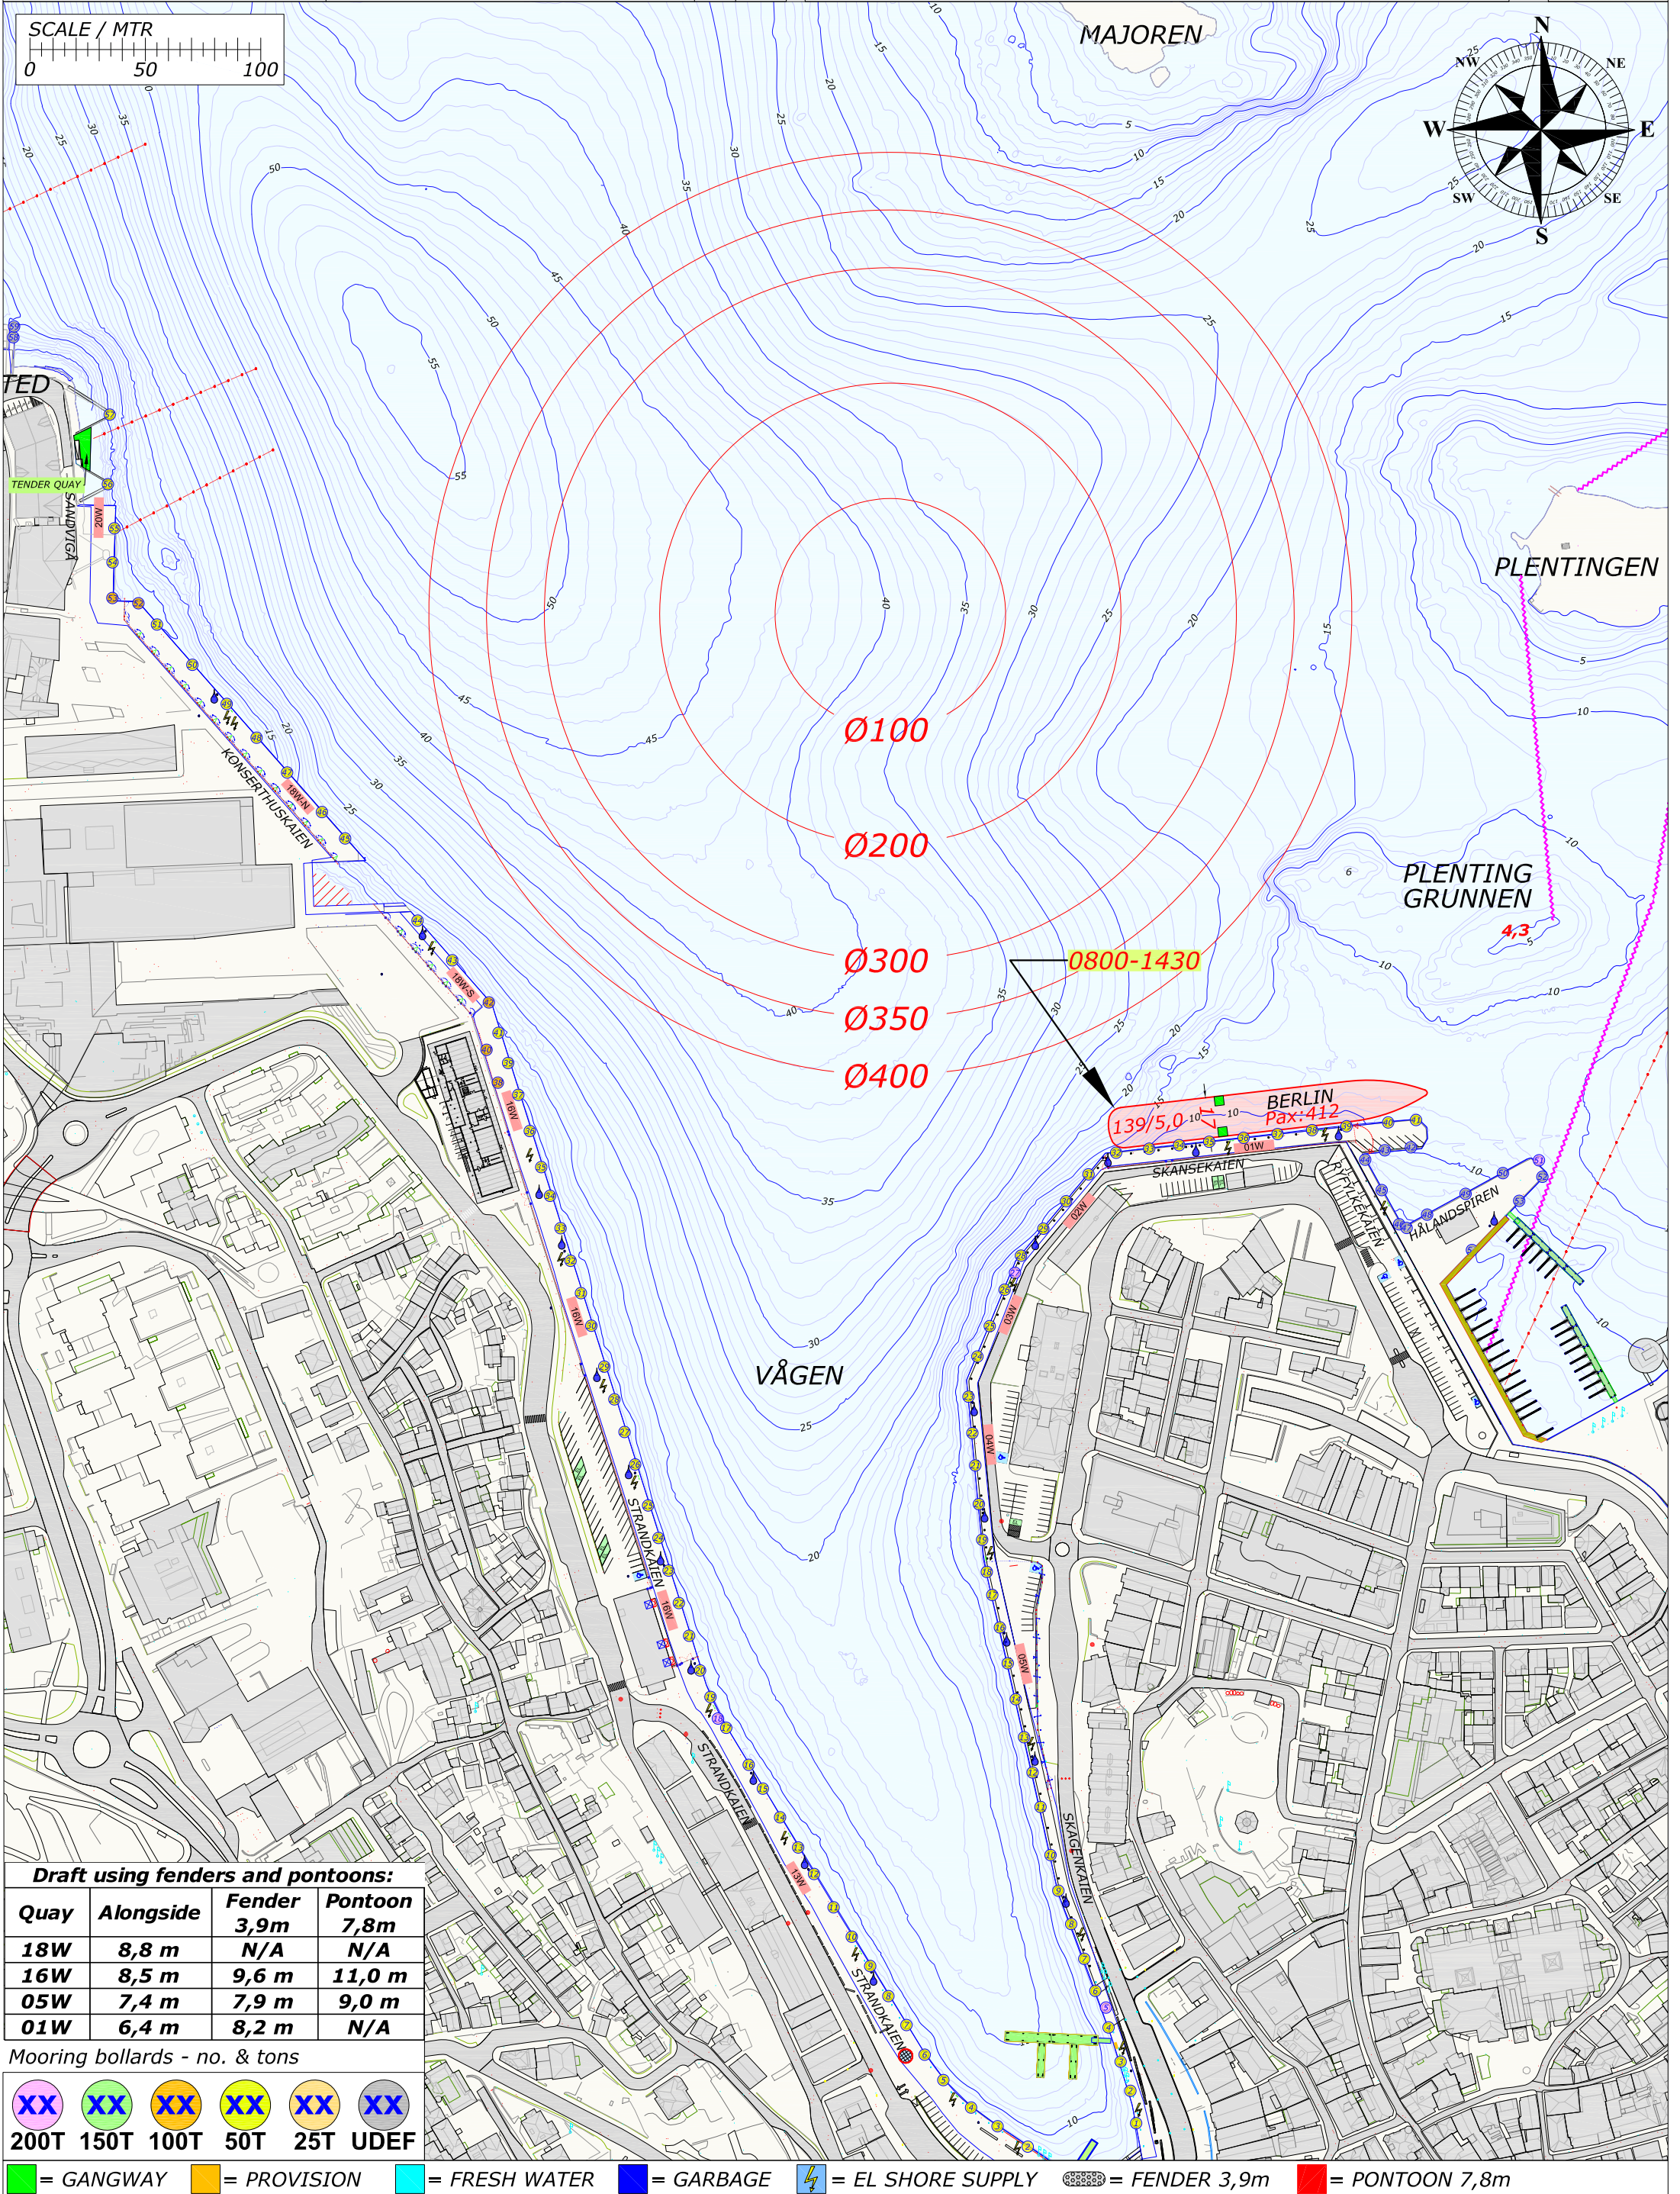

Draft using fenders and pontoons:			
Quay	Alongside	Fender 3,9m	Pontoon 7,8m
18W	8,8 m	N/A	N/A
16W	8,5 m	9,6 m	11,0 m
05W	7,4 m	7,9 m	9,0 m
01W	6,4 m	8,2 m	N/A

Mooring bollards - no. & tons

XX	XX	XX	XX	XX	XX
200T	150T	100T	50T	25T	UDEF

 = GANGWAY  = PROVISION  = FRESH WATER  = GARBAGE  = EL SHORE SUPPLY  = FENDER 3,9m  = PONTOON 7,8m

Rev.

Date

Text

Sign

Drawn by
R.KARLSEN

Approved by - date

Filename
STAVANGER_HAVN.DWG

Date
0

Scale
1:2500

RUTEK

Rutek AS - Seilaskjervegen 11 - 4055 Sola

Title
PORT OF STAVANGER
BERTHING SKETCH

Customer
Stavangerregionen Havnedrift AS

Drawing no.


Size
A3

Sheet
1/1

BERTHING SKETCH PORT OF STAVANGER

WEDNESDAY 22. JULY 2020

REV.NR. 03 - 21.06.2020

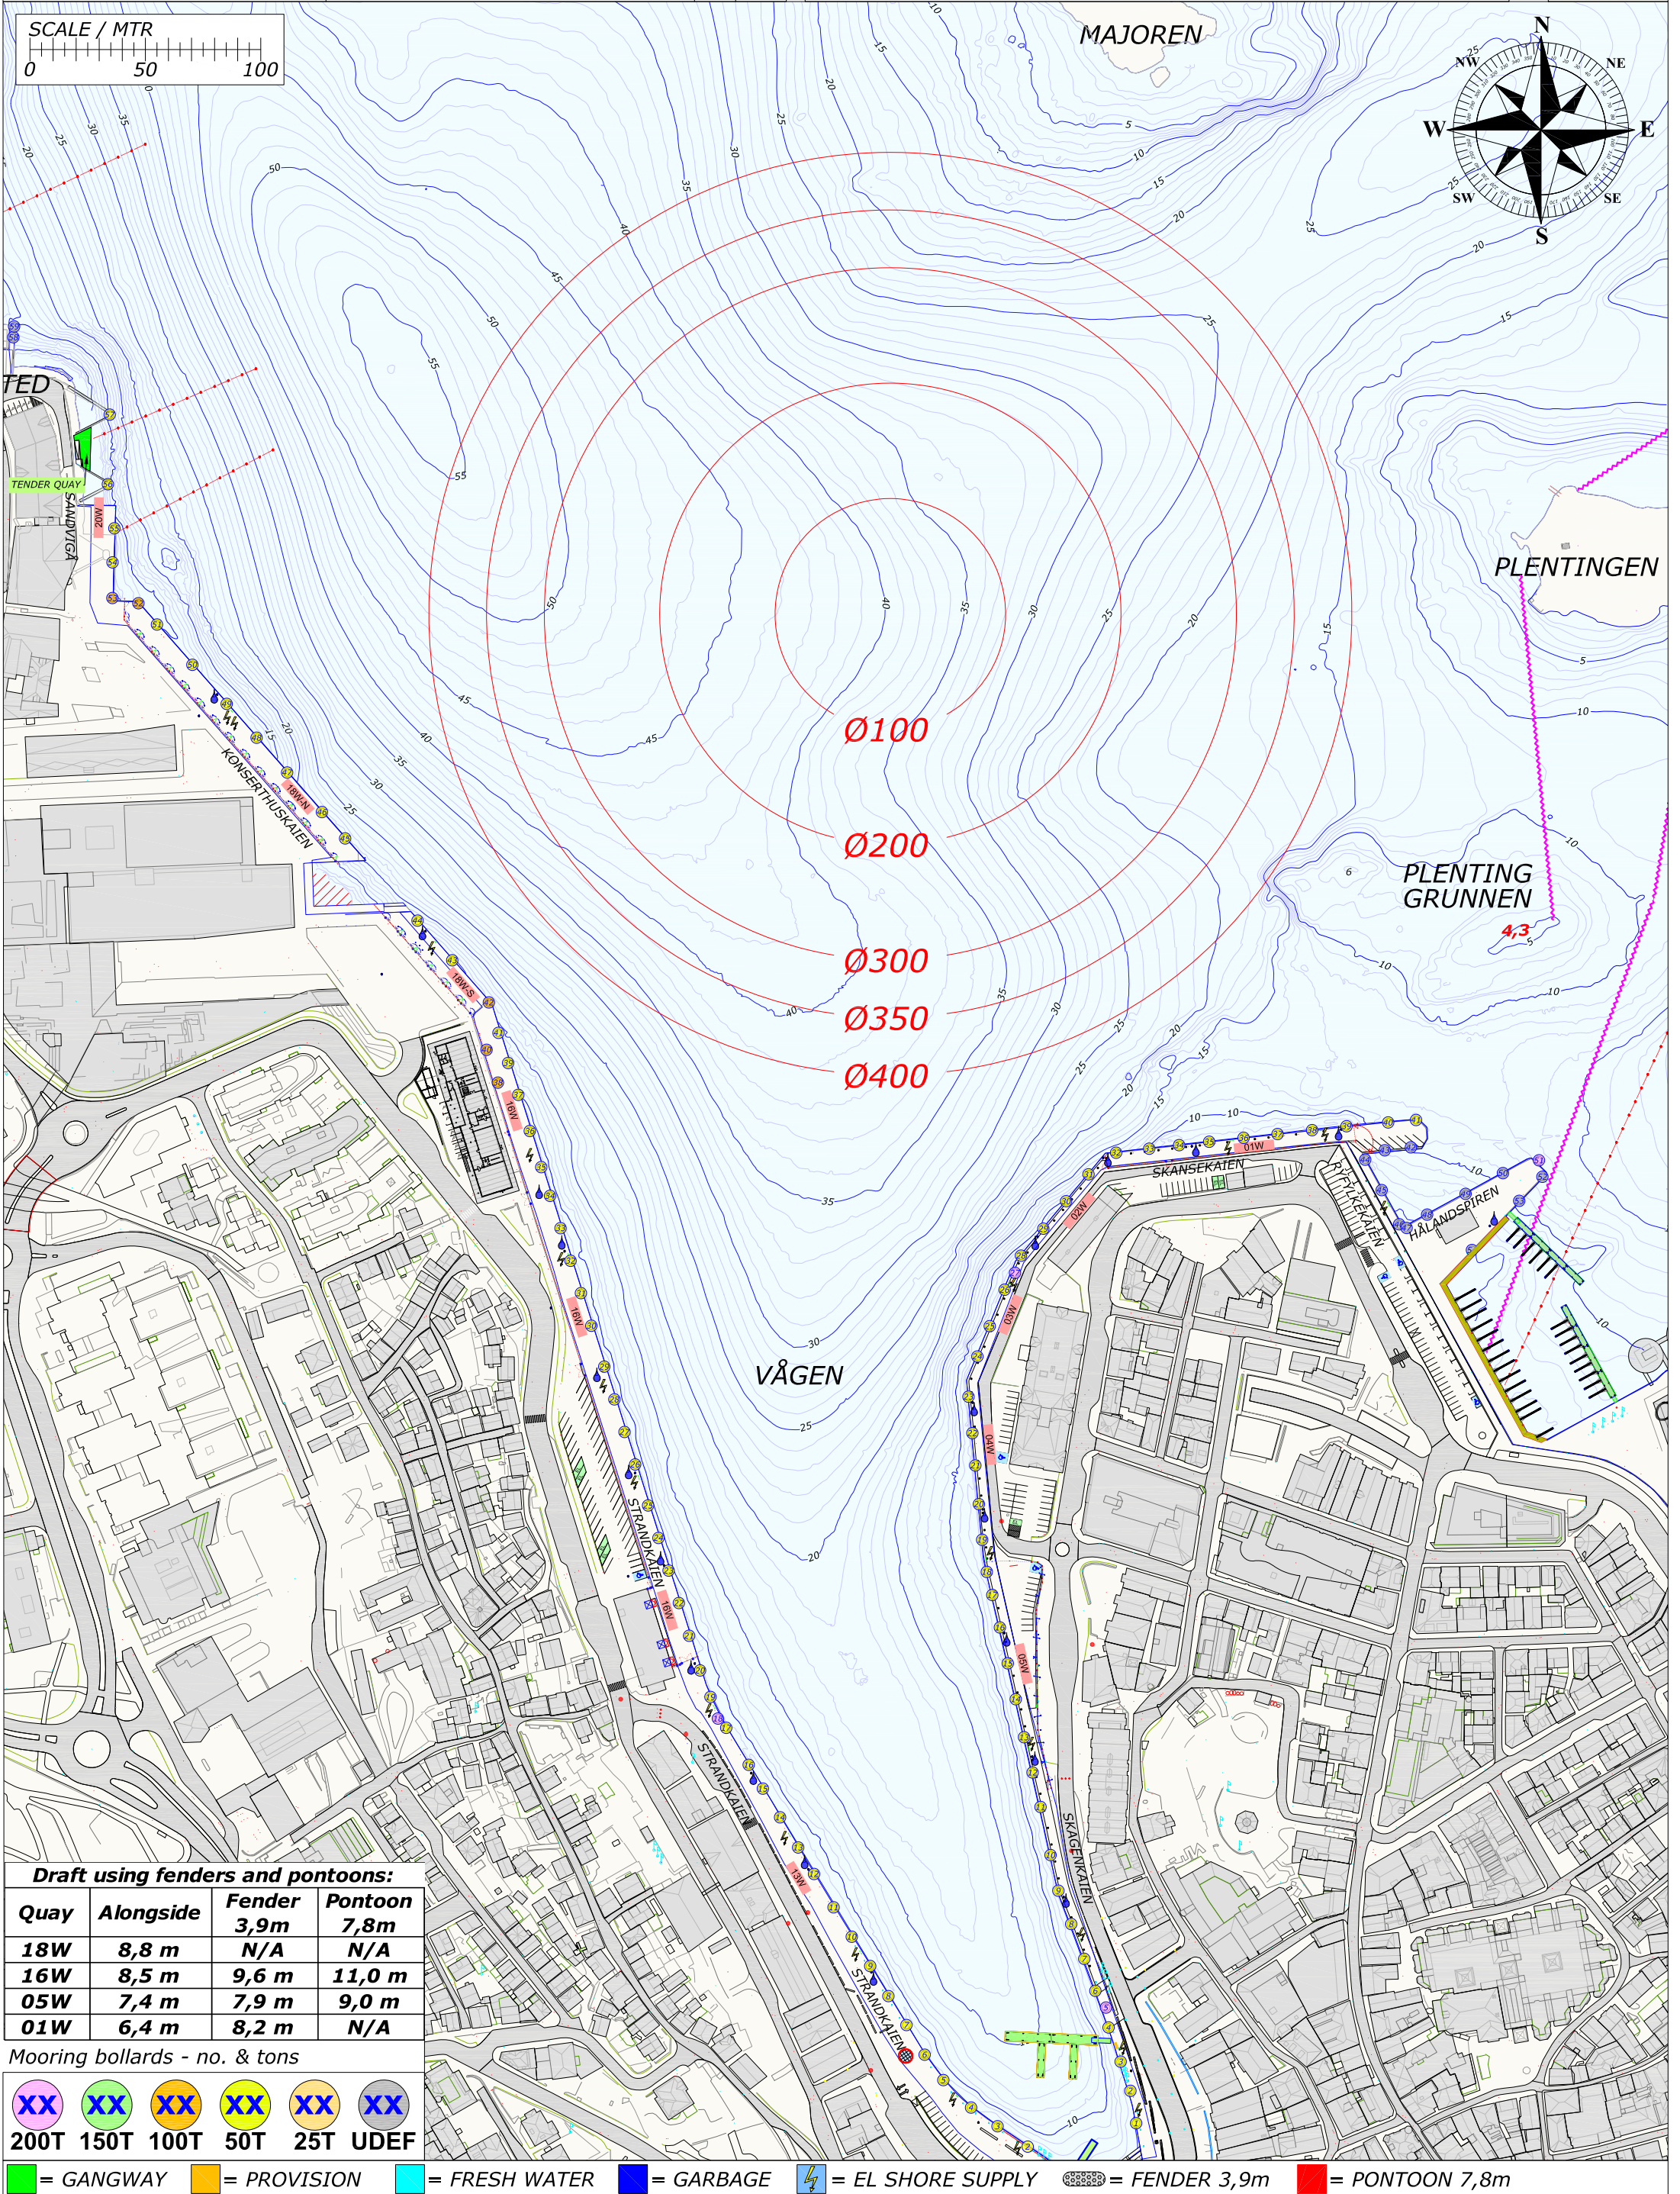

Draft using fenders and pontoons:

Quay	Alongside	Fender 3,9m	Pontoon 7,8m
18W	8,8 m	N/A	N/A
16W	8,5 m	9,6 m	11,0 m
05W	7,4 m	7,9 m	9,0 m
01W	6,4 m	8,2 m	N/A

Mooring bollards - no. & tons

XX	XX	XX	XX	XX	XX
200T	150T	100T	50T	25T	UDEF

= GANGWAY

= PROVISION

= FRESH WATER

= GARBAGE

= EL SHORE SUPPLY

= FENDER 3,9m

= PONTOON 7,8m

Rev.

Date

Text

Sign

Drawn by
R.KARLSEN

Approved by - date

Filename
STAVANGER_HAVN.DWG

Date
0

Scale
1:2500

RUTEK

Rutek AS - Seilaskjervegen 11 - 4055 Sola


Title
PORT OF STAVANGER
BERTHING SKETCH

Customer
Stavangerregionen Havnedrift AS

Drawing no.

Size
A3

Sheet
1/1

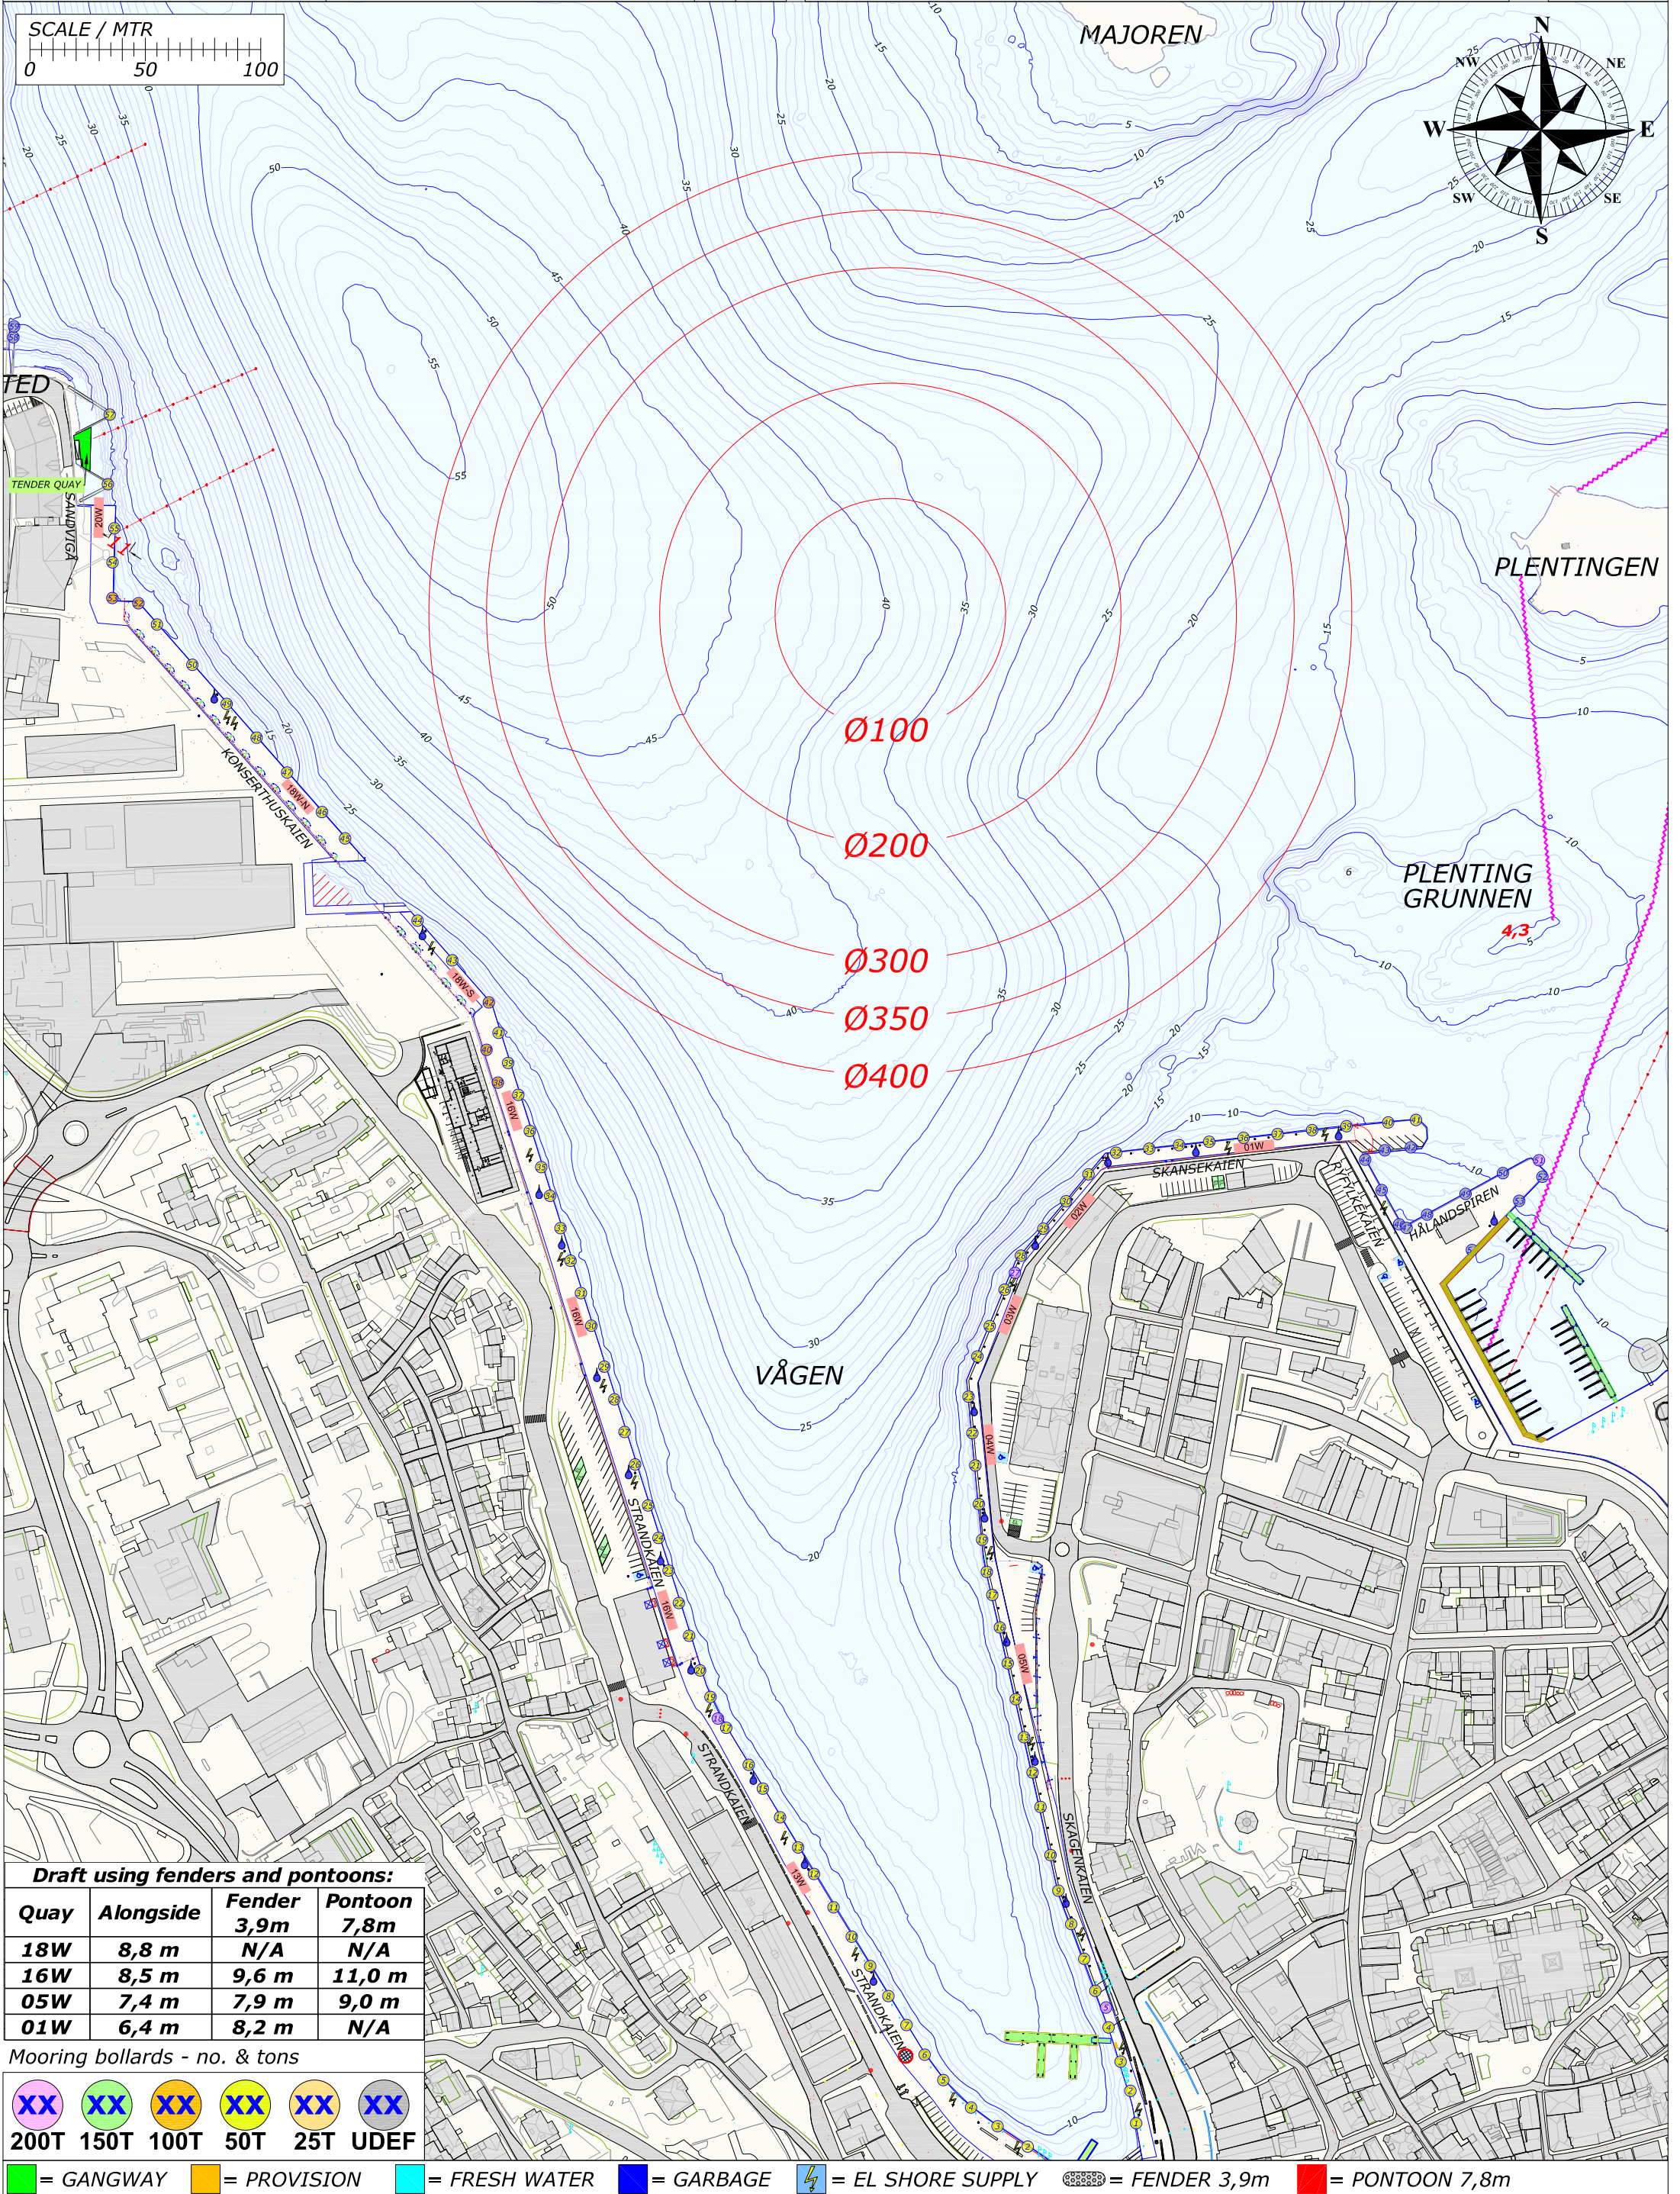


Draft using fenders and pontoons:

Quay	Alongside	Fender 3,9m	Pontoon 7,8m
18W	8,8 m	N/A	N/A
16W	8,5 m	9,6 m	11,0 m
05W	7,4 m	7,9 m	9,0 m
01W	6,4 m	8,2 m	N/A

Mooring bollards - no. & tons

BERTHING SKETCH PORT OF STAVANGER
FRIDAY 24. JULY 2020

REV.NR. 02 - 21.06.2020

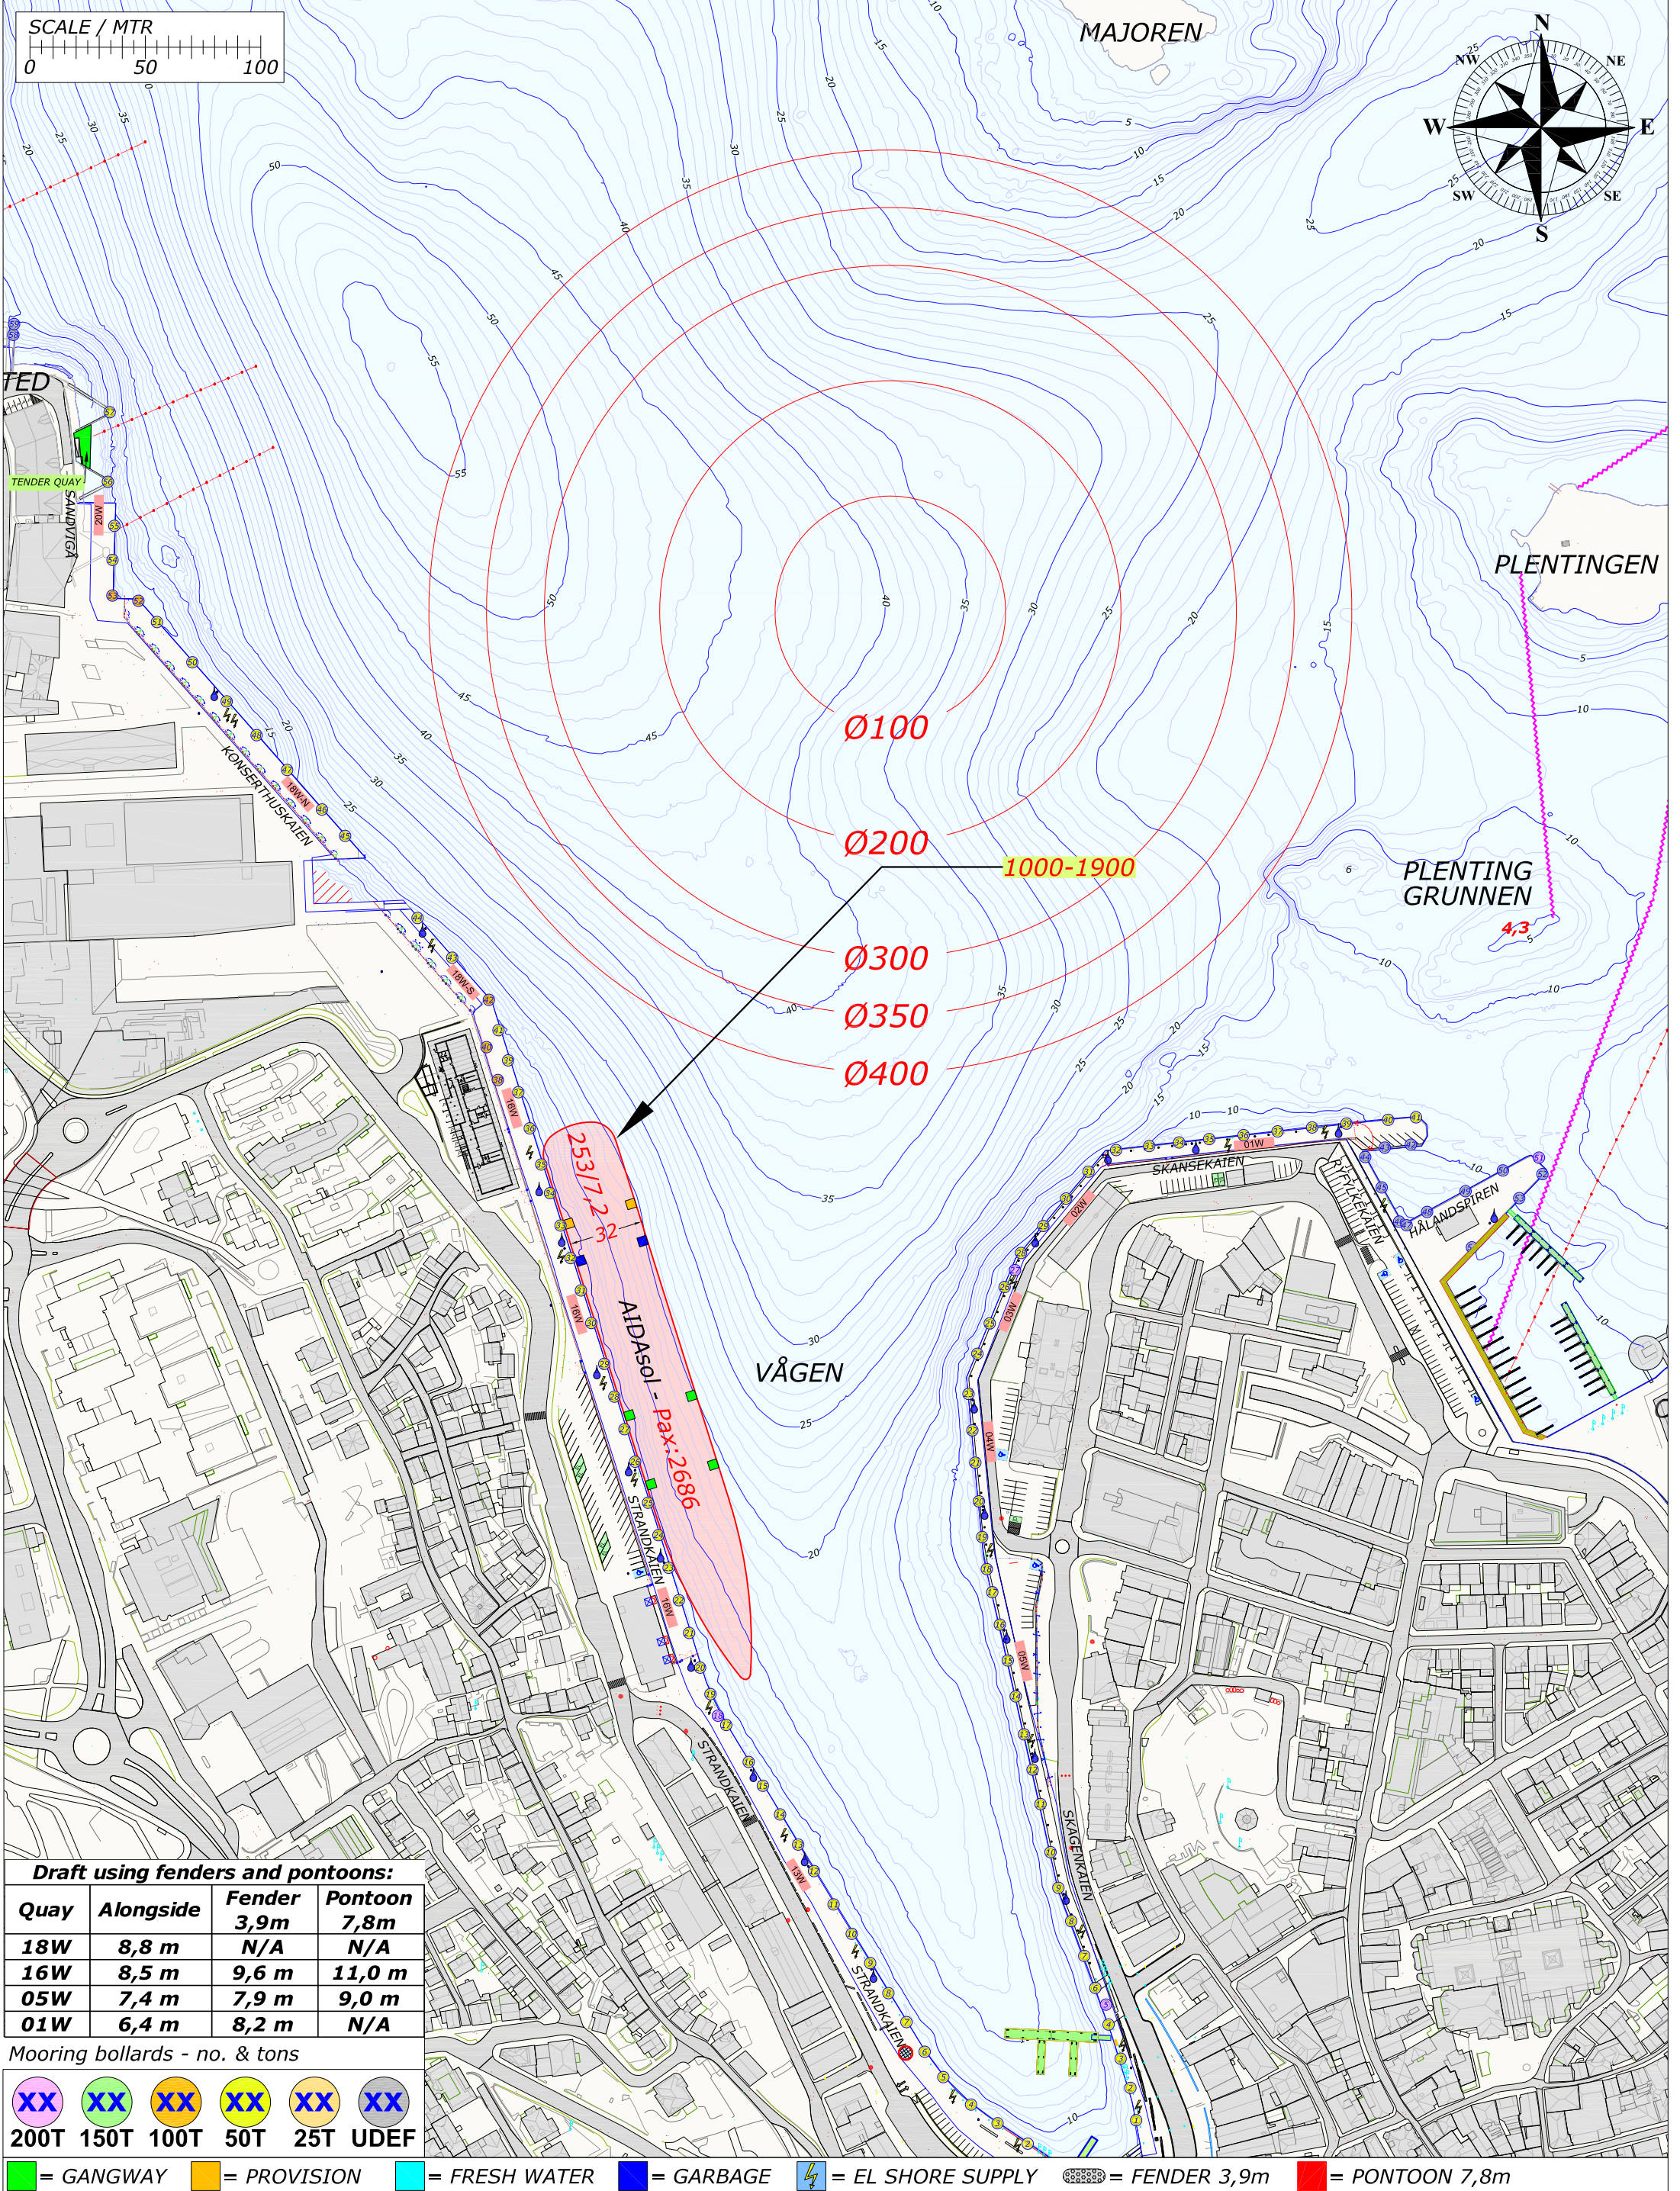


Rev.	Date	Text		Sign
Drawn by R.KARLSEN		Approved by - date		Filename STAVANGER_HAVN.DWG
		Title PORT OF STAVANGER BERTHING SKETCH		Date 0
		Customer Stavangerregionen Havnedrift AS		Scale 1:2500
		Size A3		Sheet 1/1

PORT OF STAVANGER
NORWAY

STAVANGER
REGIONEN
Havnedrift AS

REV.NR. 01 - 31.10.2019

BERTHING SKETCH PORT OF STAVANGER
SATURDAY 25. JULY 2020

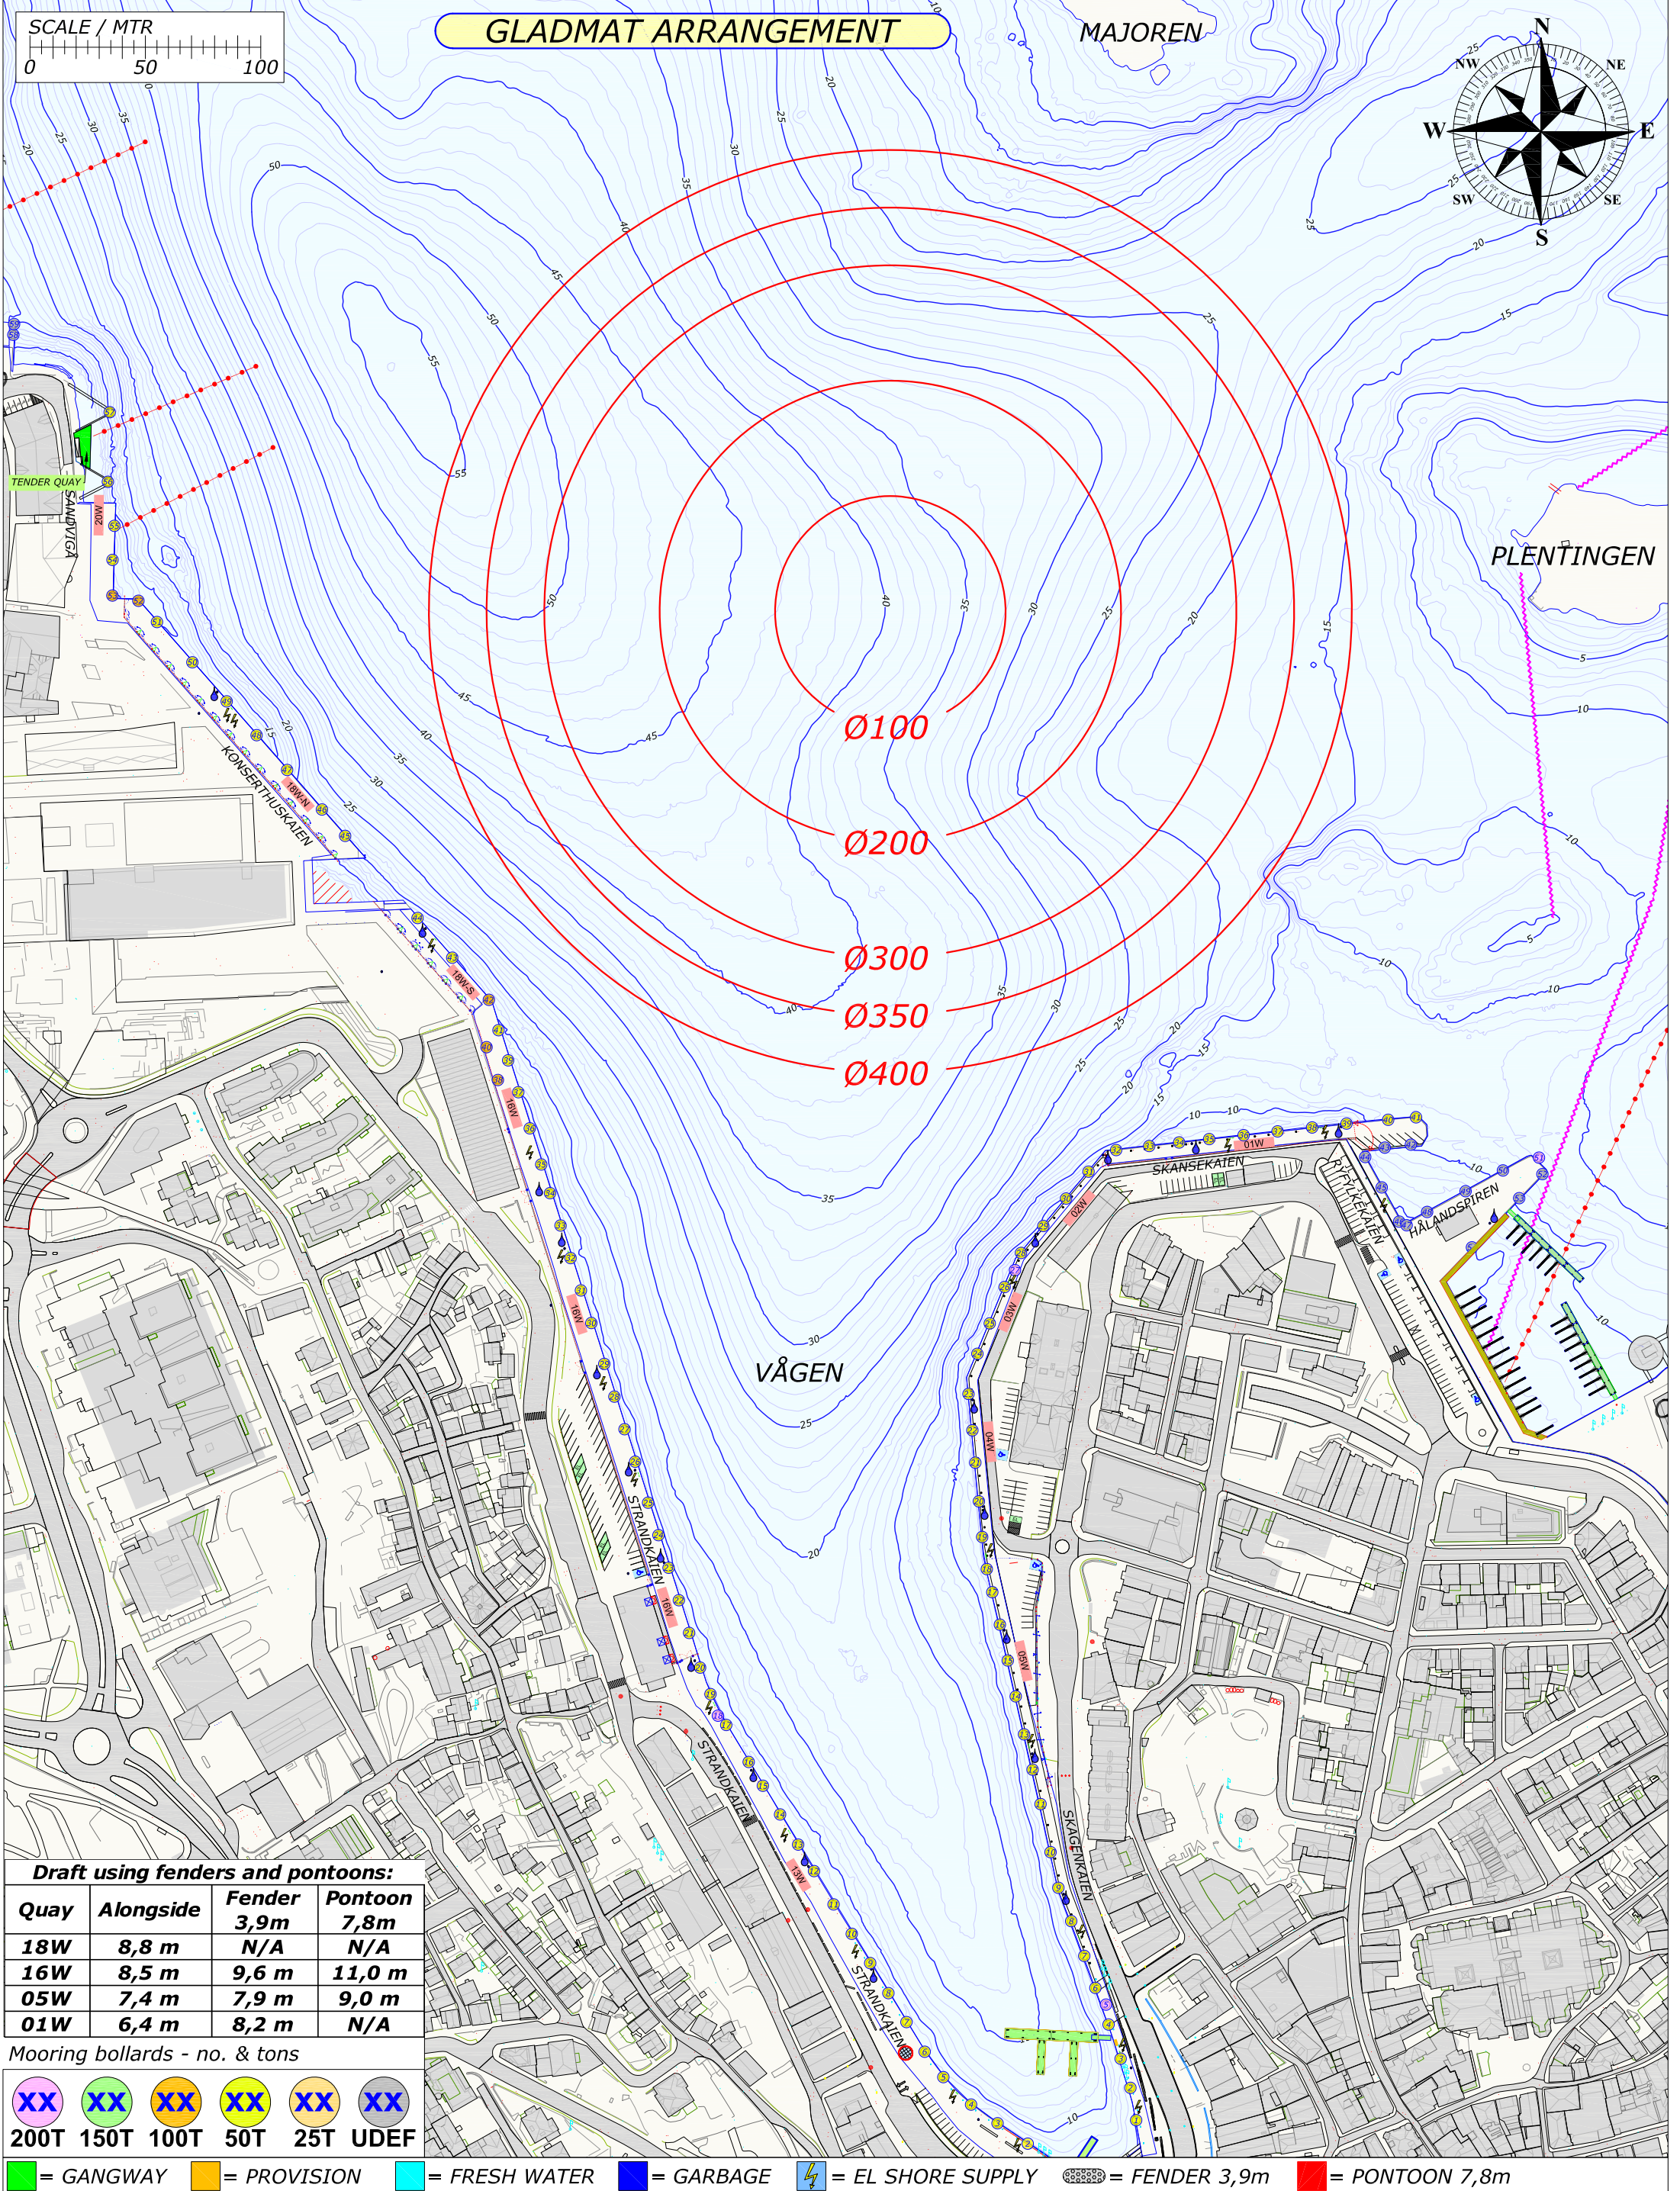

Draft using fenders and pontoons:			
Quay	Alongside	Fender 3,9m	Pontoon 7,8m
18W	8,8 m	N/A	N/A
16W	8,5 m	9,6 m	11,0 m
05W	7,4 m	7,9 m	9,0 m
01W	6,4 m	8,2 m	N/A

Mooring bollards - no. & tons

XX	XX	XX	XX	XX	XX
200T	150T	100T	50T	25T	UDEF


= GANGWAY = PROVISION = FRESH WATER = GARBAGE = EL SHORE SUPPLY = FENDER 3,9m = PONTOON 7,8m

Rev.	Date	Text			Sign	
Drawn by R.KARLSEN		Approved by - date		Filename STAVANGER_HAVN.DWG	Date 0	Scale 1:2500
 Rutek AS - Seiasjkervegen 11 - 4055 Sola		Title PORT OF STAVANGER BERTHING SKETCH			Drawing no.	
		Customer Stavangerregionen Havnedrift AS			Size A3	Sheet 1/1

BERTHING SKETCH PORT OF STAVANGER
SUNDAY 26. JULY 2020



REV.NR. 05 - 21.06.2020

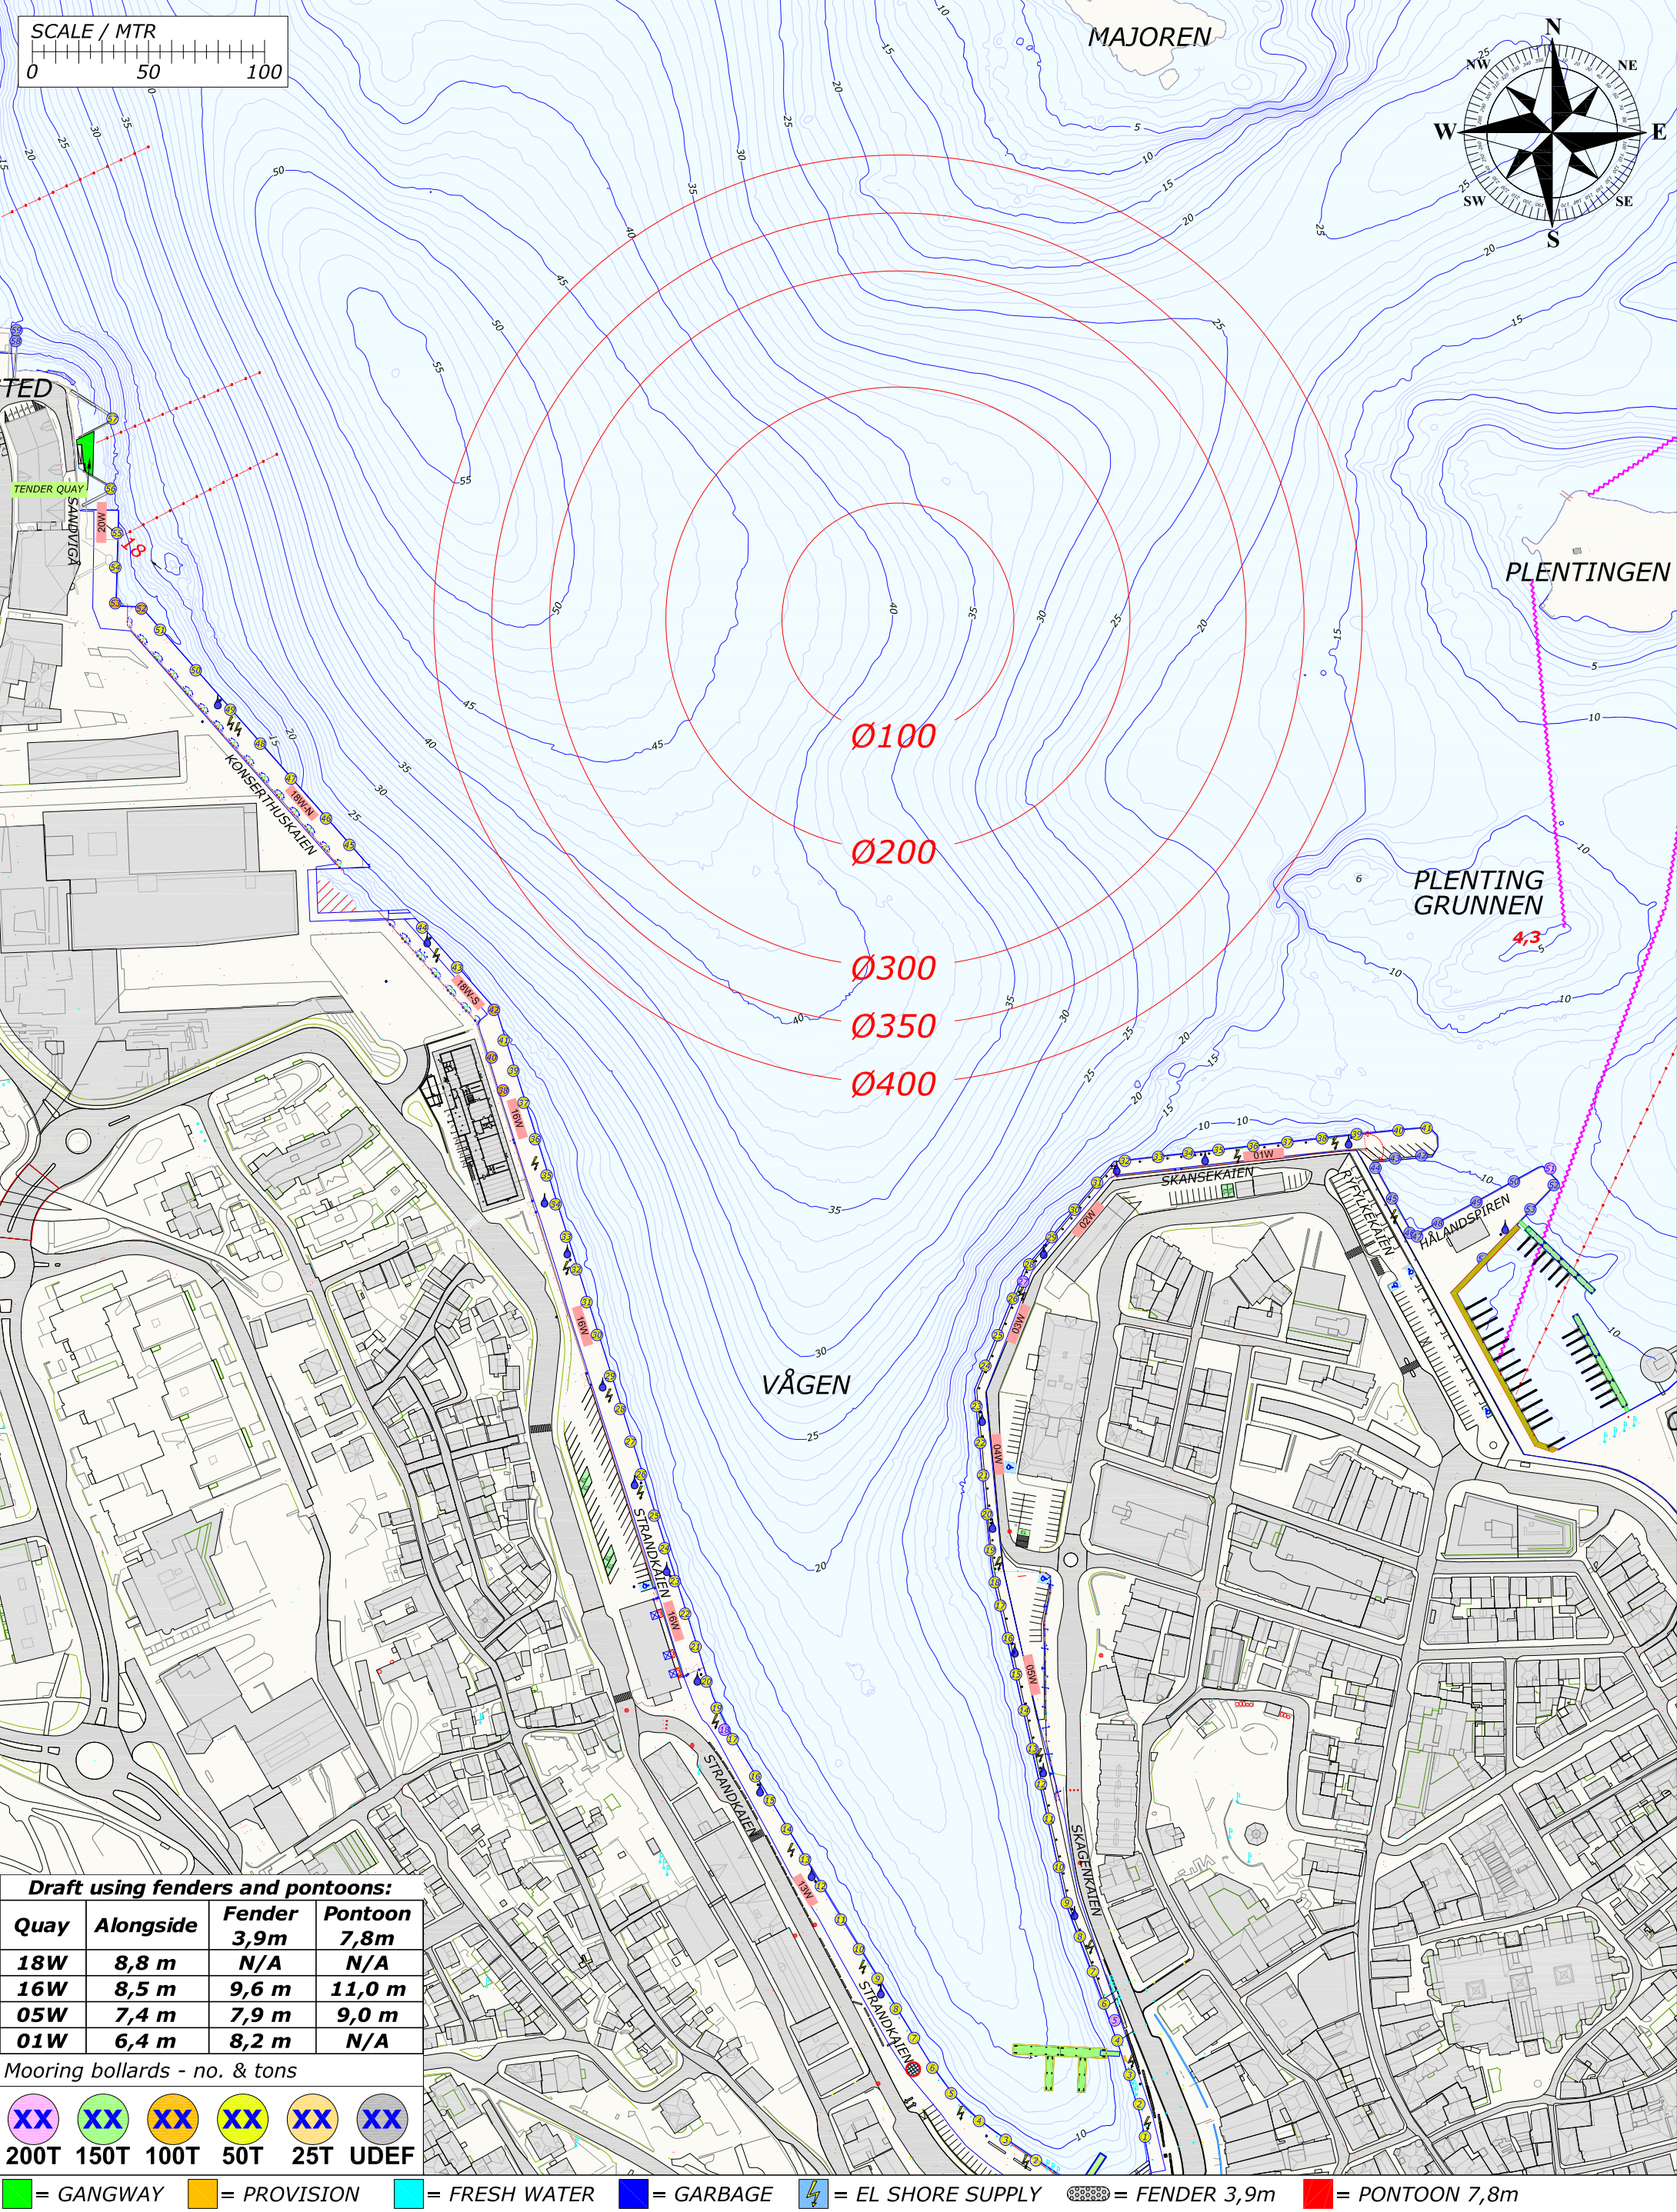

Draft using fenders and pontoons:			
Quay	Alongside	Fender 3,9m	Pontoon 7,8m
18W	8,8 m	N/A	N/A
16W	8,5 m	9,6 m	11,0 m
05W	7,4 m	7,9 m	9,0 m
01W	6,4 m	8,2 m	N/A

Mooring bollards - no. & tons

XX	XX	XX	XX	XX	XX
200T	150T	100T	50T	25T	UDEF

■ = GANGWAY ■ = PROVISION ■ = FRESH WATER ■ = GARBAGE ⚡ = EL SHORE SUPPLY ■ = FENDER 3,9m ■ = PONTOON 7,8m

SCALE / MTR

0 50 100

Draft using fenders and pontoons:


Quay	Alongside	Fender 3,9m	Pontoon 7,8m
18W	8,8 m	N/A	N/A
16W	8,5 m	9,6 m	11,0 m
05W	7,4 m	7,9 m	9,0 m
01W	6,4 m	8,2 m	N/A

Mooring bollards - no. & tons

XX	XX	XX	XX	XX	XX
200T	150T	100T	50T	25T	UDEF

Legend:

- = GANGWAY
- = PROVISION
- = FRESH WATER
- = GARBAGE

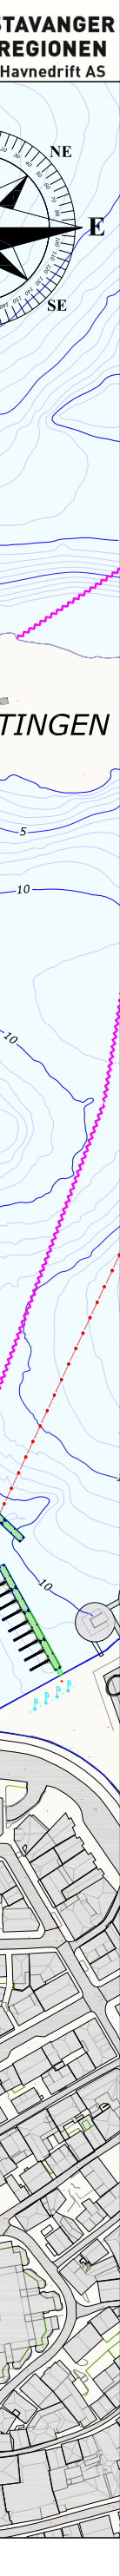

Rev.

Date

Text

Sign

Drawn by
R.KARLSEN

Approved by - date

Filename
STAVANGER_HAVN.DWG

Date
0

Scale
1:2500

RUTEK

Rutek AS - Seilaskjervegen 11 - 4055 Sola

Title
PORT OF STAVANGER
BERTHING SKETCH

Customer
Stavangerregionen Havnedrift AS

Drawing no.

Size
A3


Sheet
1/1

BERTHING SKETCH PORT OF STAVANGER
TUESDAY 28. JULY 2020


REV.NR. 04 - 10.06.2020

PORT OF STAVANGER
NORWAY

STAVANGER
REGIONEN
Havnedrift AS

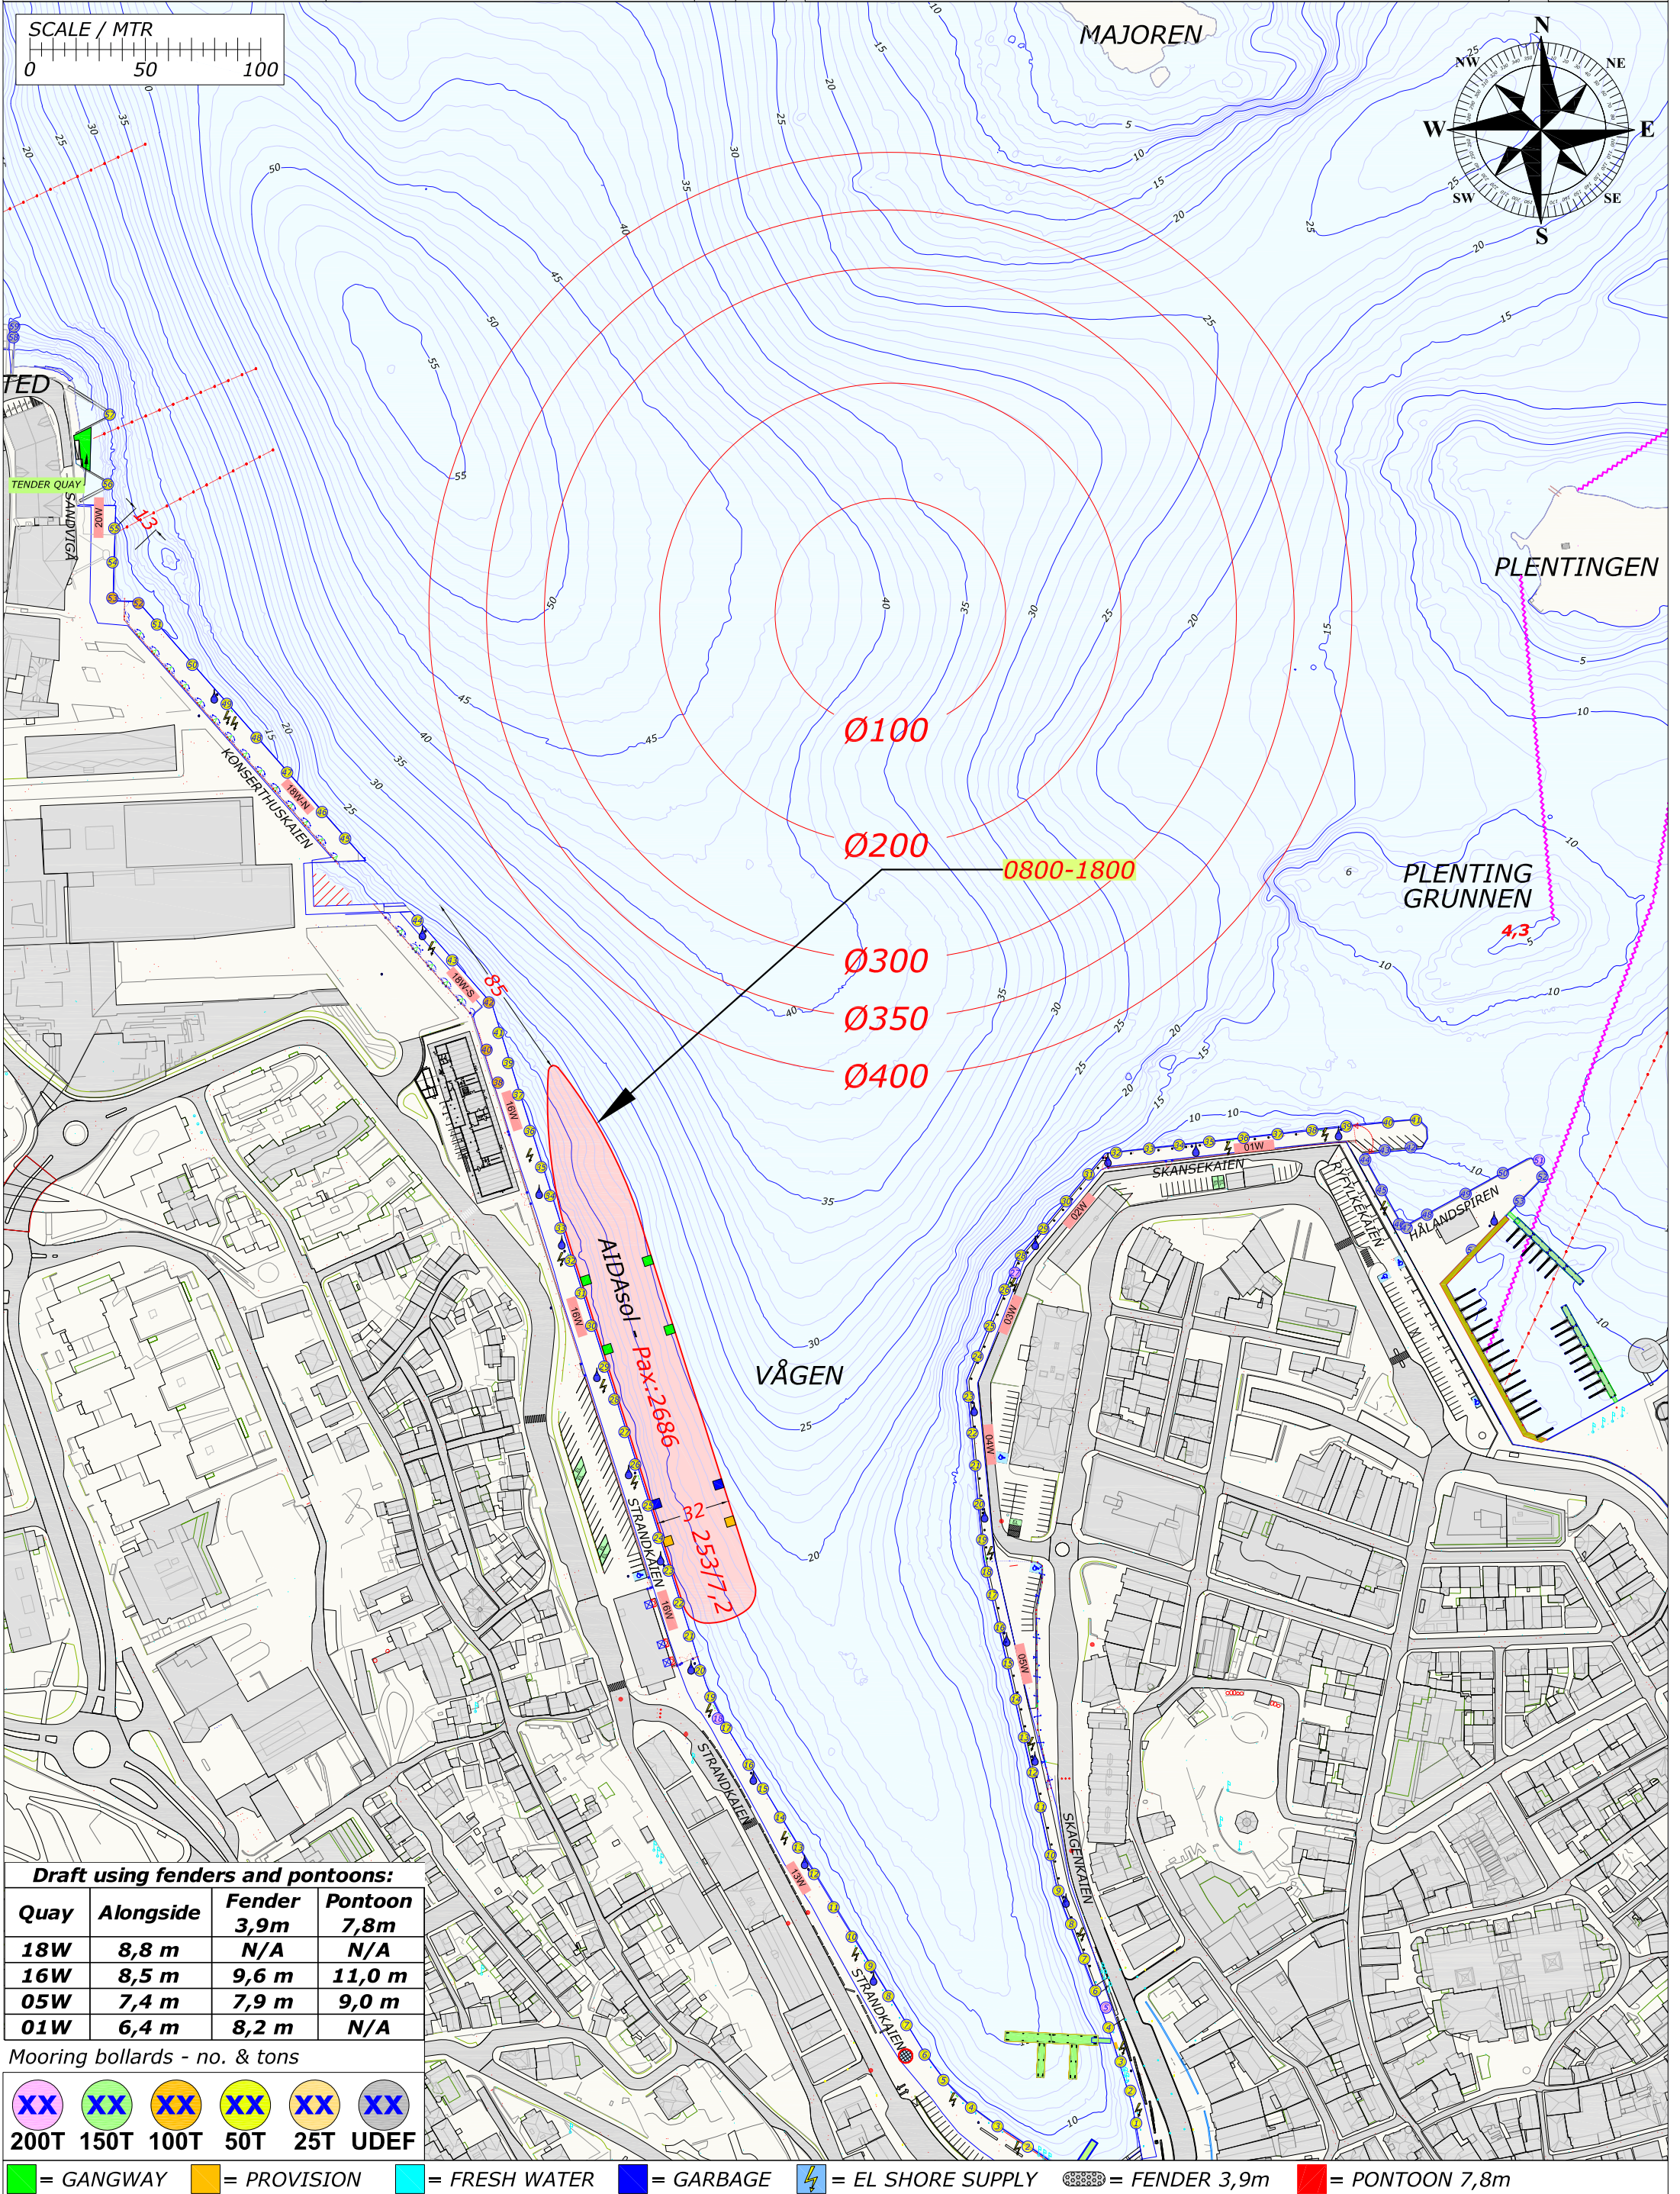

Rev.	Date	Text		Sign
Drawn by R.KARLSEN		Approved by - date		
Filename STAVANGER_HAVN.DWG		Date 0	Scale 1:2500	
Title PORT OF STAVANGER BERTHING SKETCH		Drawing no.		
Customer Stavangerregionen Havnedrift AS		Size A3	Sheet 1/1	

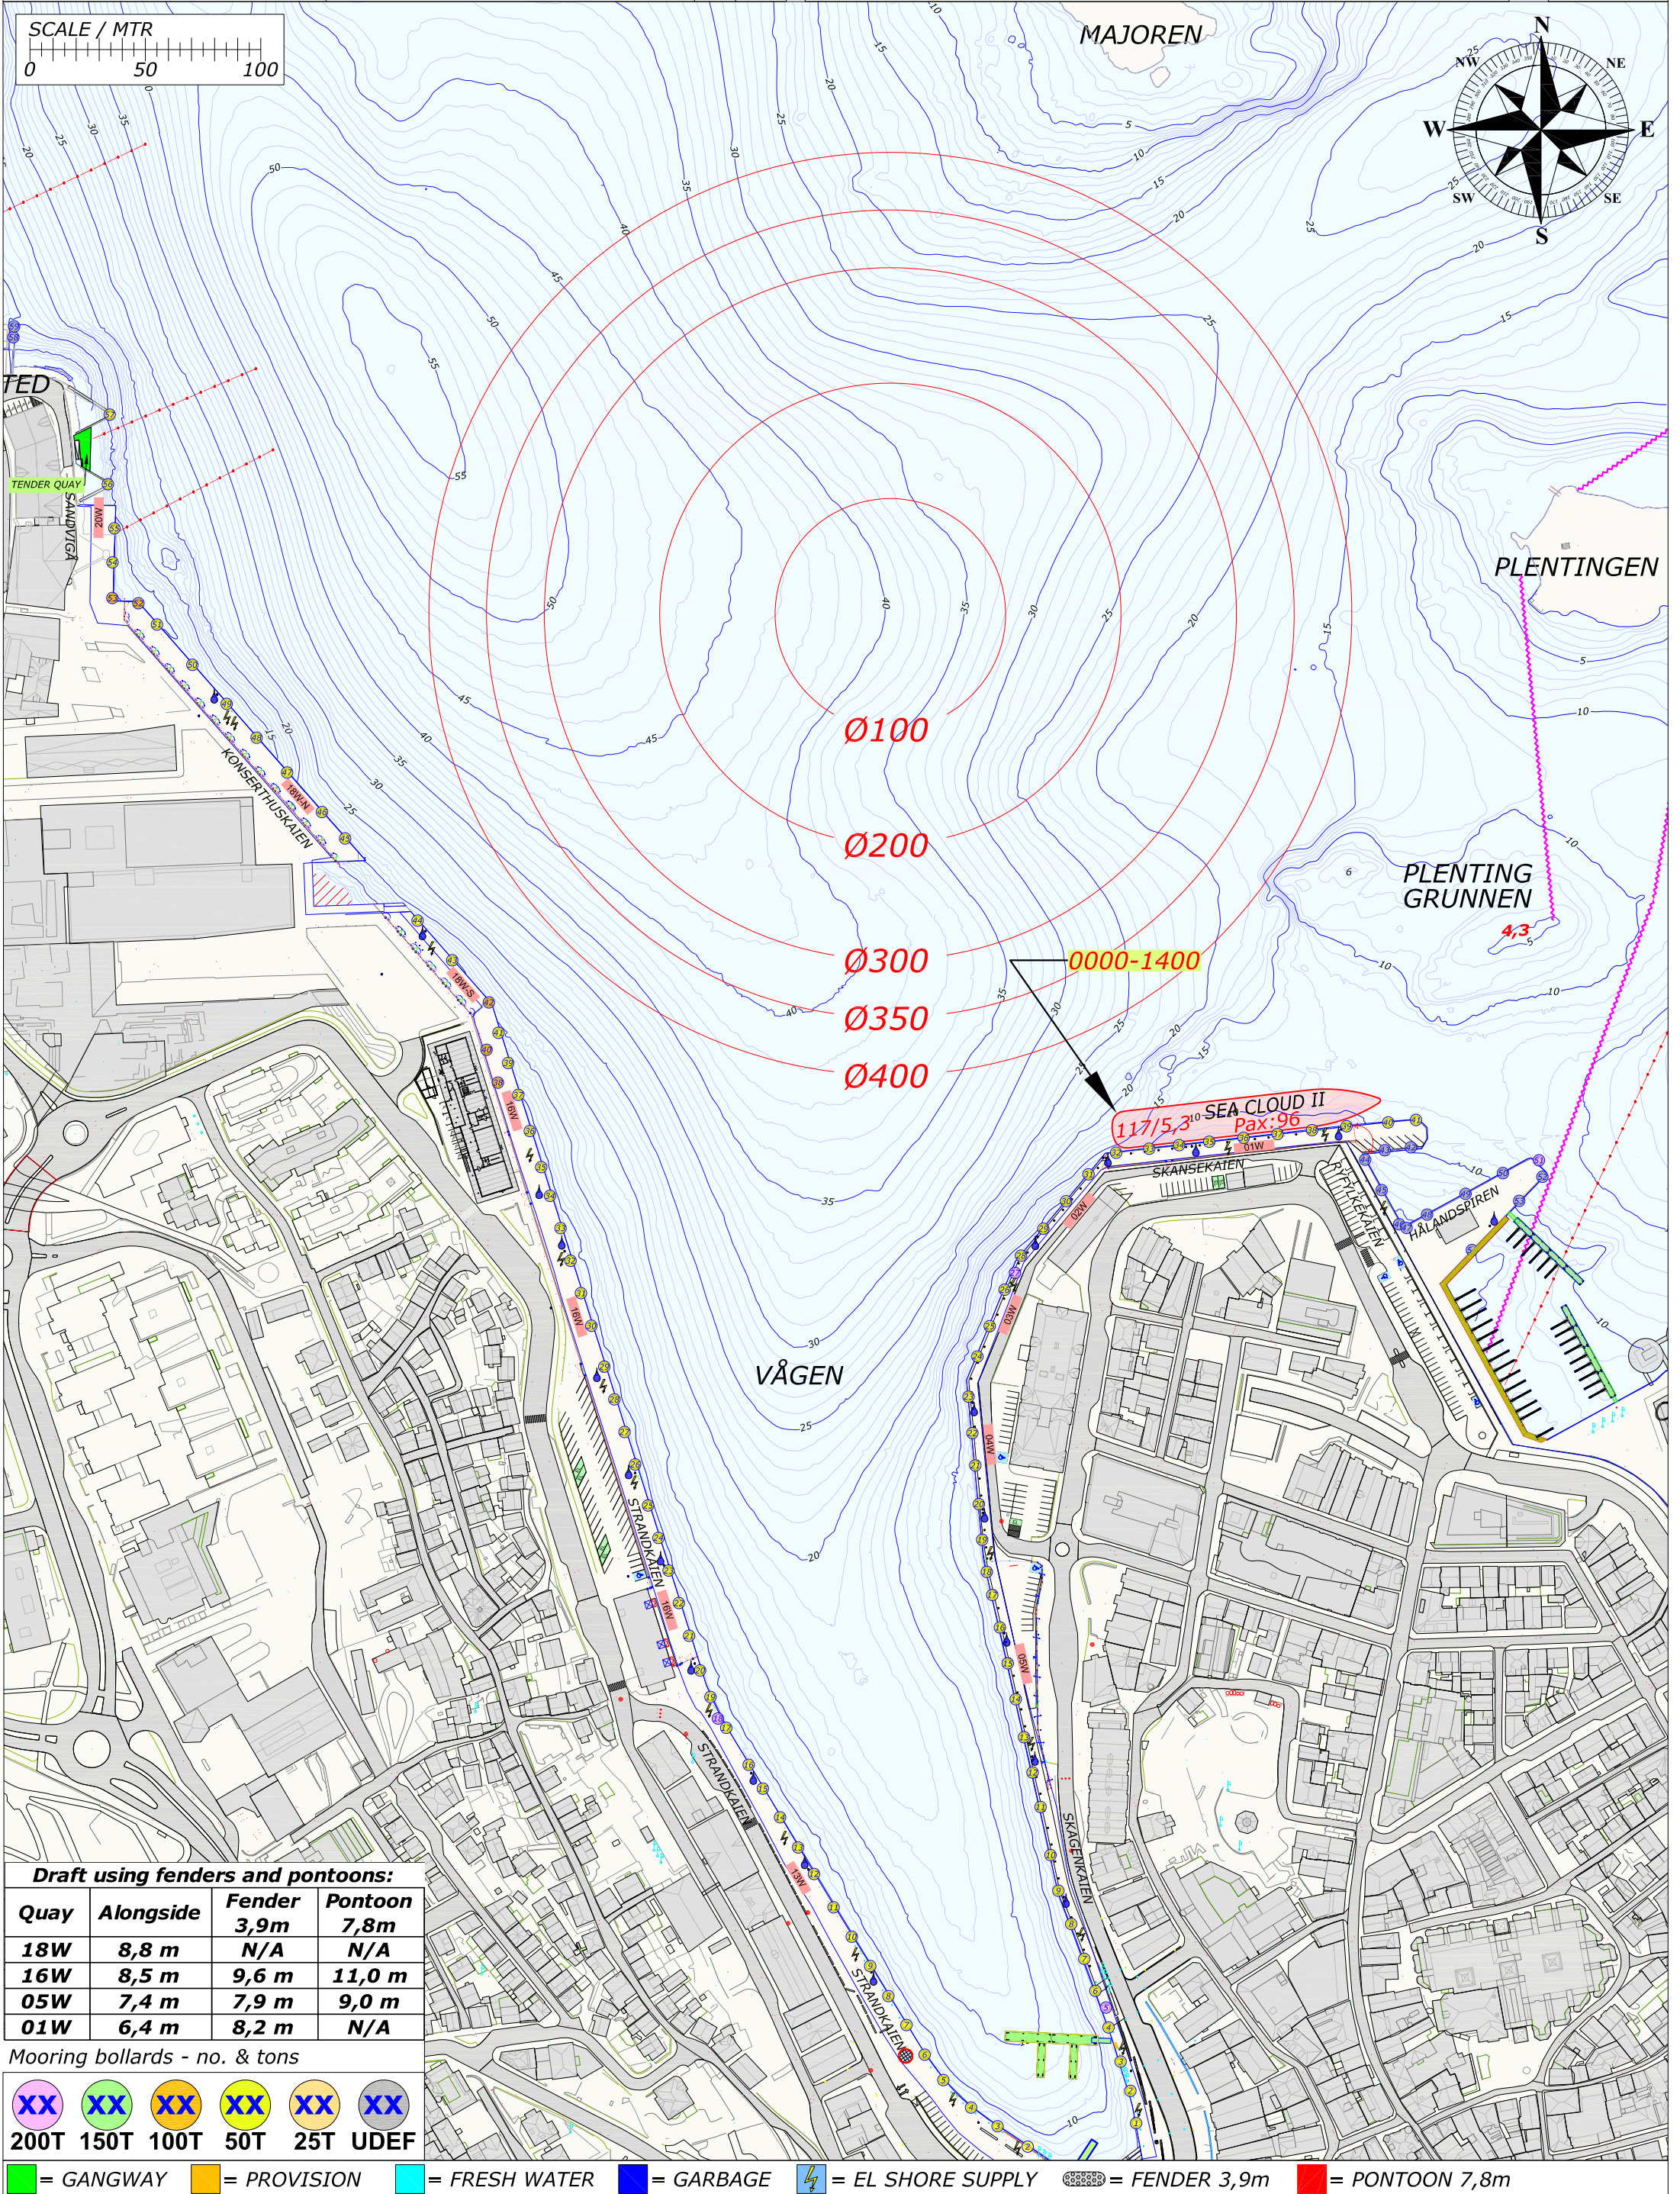


Draft using fenders and pontoons:			
Quay	Alongside	Fender 3,9m	Pontoon 7,8m
18W	8,8 m	N/A	N/A
16W	8,5 m	9,6 m	11,0 m
05W	7,4 m	7,9 m	9,0 m
01W	6,4 m	8,2 m	N/A

Mooring bollards - no. & tons

XX	XX	XX	XX	XX	XX
200T	150T	100T	50T	25T	UDEF

 = GANGWAY  = PROVISION  = FRESH WATER  = GARBAGE  = EL SHORE SUPPLY  = FENDER 3,9m  = PONTOON 7,8m

Rev.	Date	Text		Sign
Drawn by R.KARLSEN		Approved by - date		
Filename STAVANGER_HAVN.DWG		Date 0	Scale 1:2500	
Title PORT OF STAVANGER BERTHING SKETCH		Drawing no.		
Customer Stavangerregionen Havnedrift AS		Size A3	Sheet 1/1	

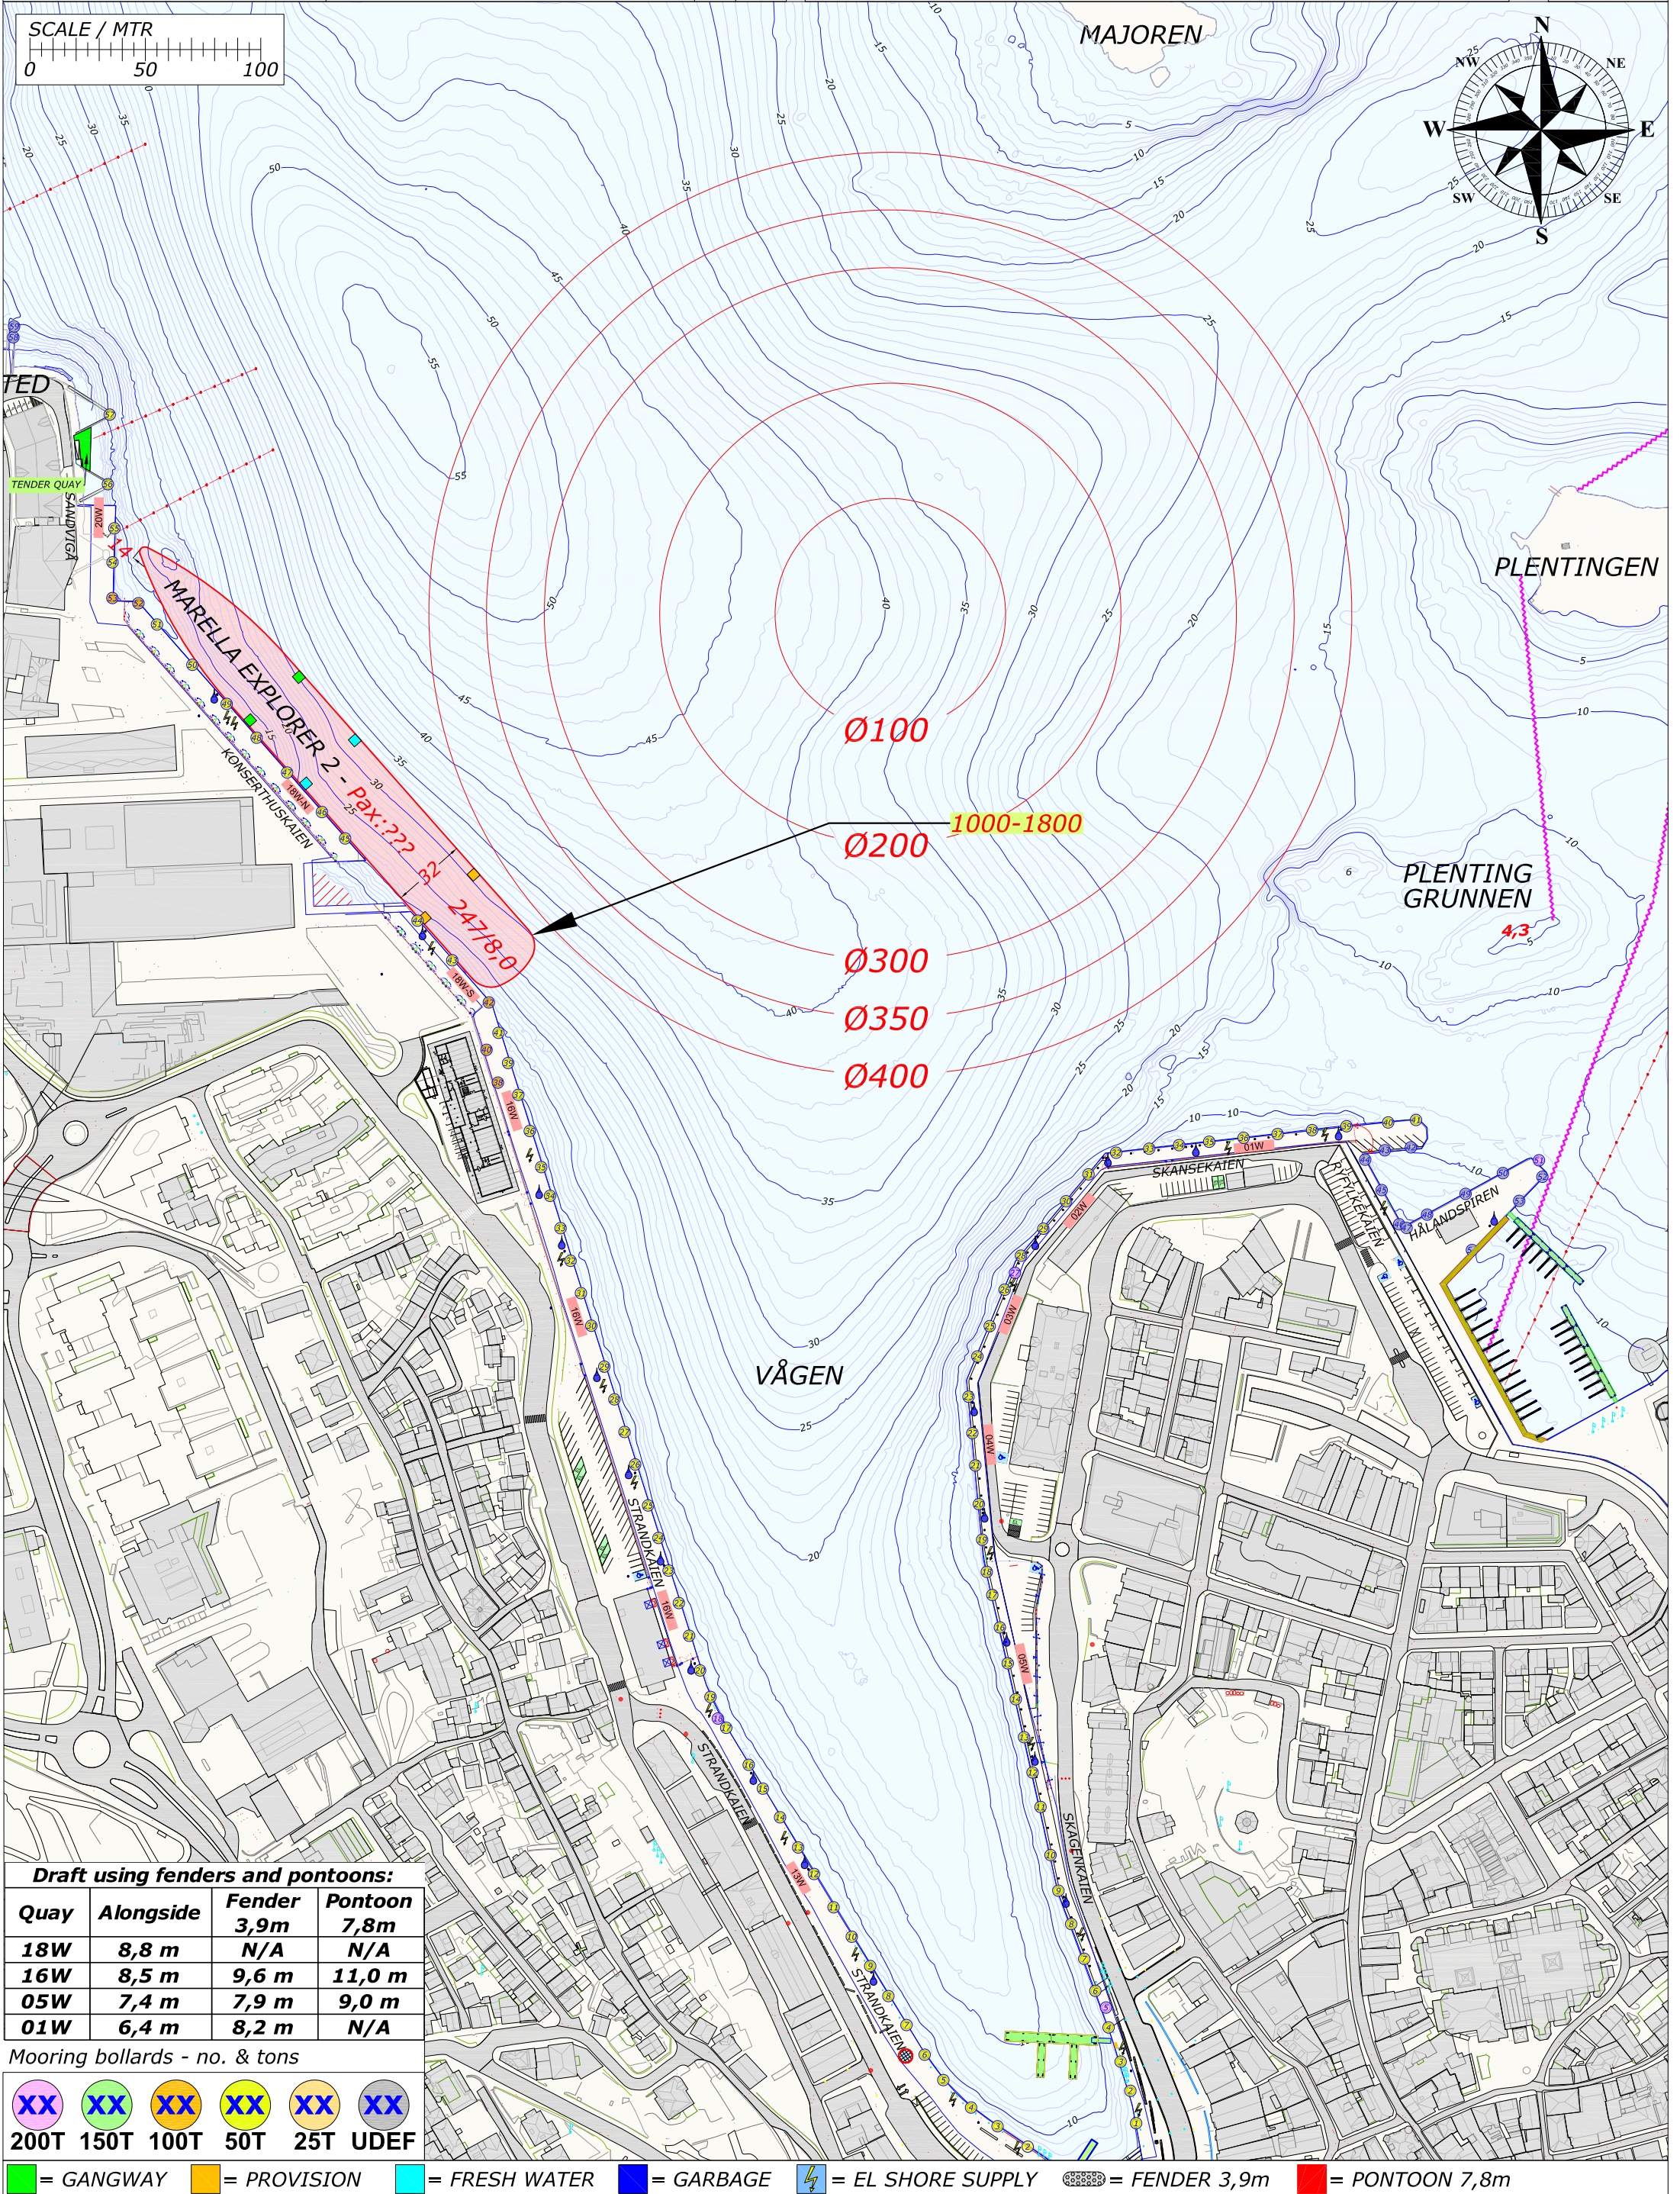


Draft using fenders and pontoons:			
Quay	Alongside	Fender 3,9m	Pontoon 7,8m
18W	8,8 m	N/A	N/A
16W	8,5 m	9,6 m	11,0 m
05W	7,4 m	7,9 m	9,0 m
01W	6,4 m	8,2 m	N/A

Mooring bollards - no. & tons

XX	XX	XX	XX	XX	XX
200T	150T	100T	50T	25T	UDEF

Legend:
[Green] = GANGWAY
[Orange] = PROVISION
[Cyan] = FRESH WATER
[Blue] = GARBAGE
[Lightning Bolt] = EL SHORE SUPPLY
[Circle with dots] = FENDER 3,9m
[Red] = PONTOON 7,8m

Rev.	Date	Text		Sign
Drawn by R.KARLSEN		Approved by - date		
Filename STAVANGER_HAVN.DWG		Date 0	Scale 1:2500	
Title PORT OF STAVANGER BERTHING SKETCH		Drawing no.		
Customer Stavangerregionen Havnedrift AS		Size A3	Sheet 1/1	

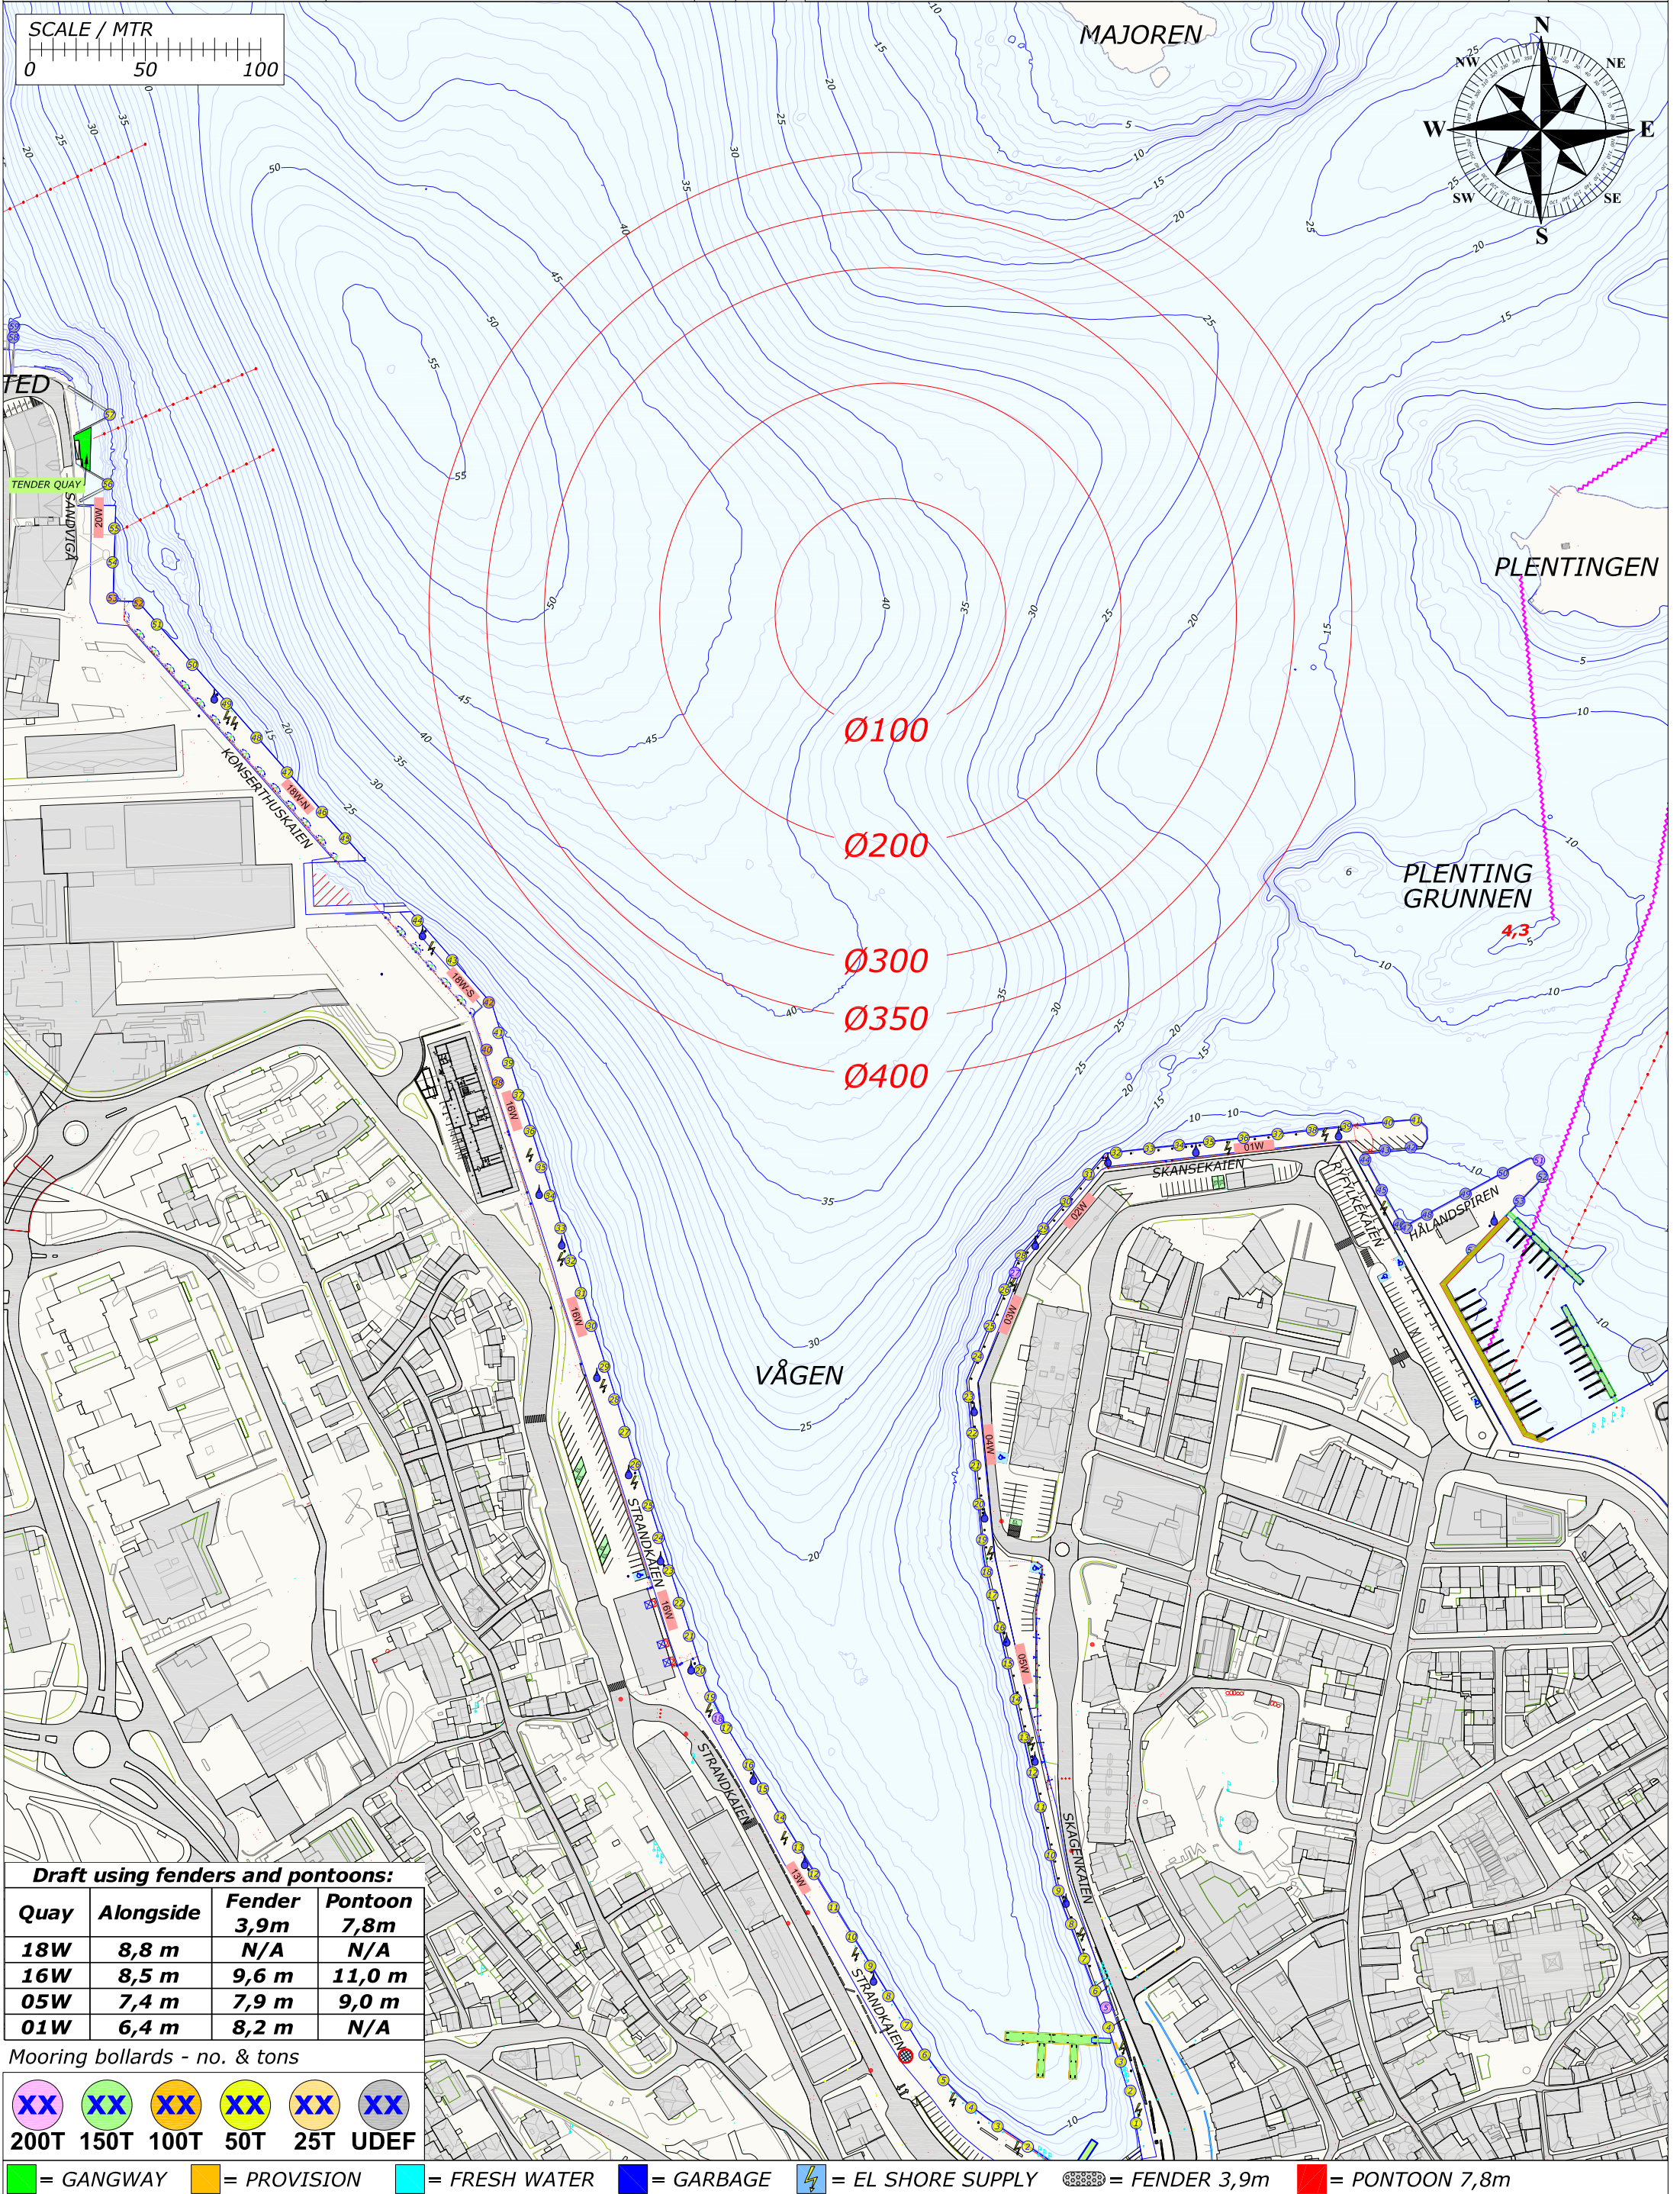

Draft using fenders and pontoons:			
Quay	Alongside	Fender 3,9m	Pontoon 7,8m
18W	8,8 m	N/A	N/A
16W	8,5 m	9,6 m	11,0 m
05W	7,4 m	7,9 m	9,0 m
01W	6,4 m	8,2 m	N/A

Mooring bollards - no. & tons

XX	XX	XX	XX	XX	XX
200T	150T	100T	50T	25T	UDEF

= GANGWAY = PROVISION = FRESH WATER = GARBAGE = EL SHORE SUPPLY = FENDER 3,9m = PONTOON 7,8m