

SCALE / MTR

0 50 100

Draft using fenders and pontoons:

Quay	Alongside	Fender 3,9m	Pontoon 7,8m
18W	8,8 m	N/A	N/A
16W	8,5 m	9,6 m	11,0 m
05W	7,4 m	7,9 m	9,0 m
01W	6,4 m	8,2 m	N/A


Mooring bollards - no. & tons

XX	XX	XX	XX	XX	XX
200T	150T	100T	50T	25T	UDEF

Legend:

- = GANGWAY
- = PROVISION
- = FRESH WATER
- = GARBAGE

REV.NR. 06 - 27.04.2021

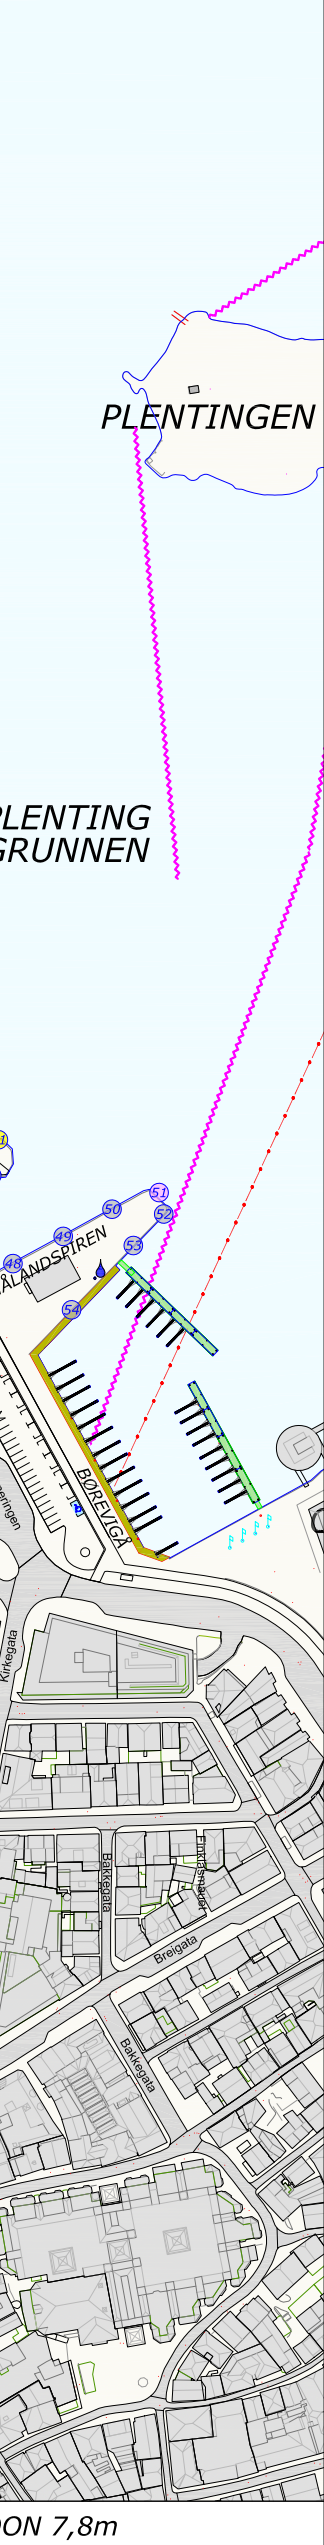

Ø350

Ø400

Mooring bollards - no. & tons

					
200T	150T	100T	50T	25T	UDEP




 = GANGWAY = PROVISION = FRESH WATER = GARBAGE = EL SHORE SUPPLY = FENDER 3,9m = PONTOON 7,8m

Rev.	Date	Text		Sign	
Drawn by R.KARLSEN		Approved by - date		Filename STAVANGER_HAVN.DWG	Date 0
 Rutek AS - Selaskjervegen 11 - 4055 Sola		Title PORT OF STAVANGER BERTHING SKETCH		Scale 1:2500	
		Customer Stavangerregionen Havnedrift AS		Drawing no. Size A3 1/1	

BERTHING SKETCH PORT OF STAVANGER
FRIDAY 2. JULY 2021



REV.NR. 04 - 08.04.2021

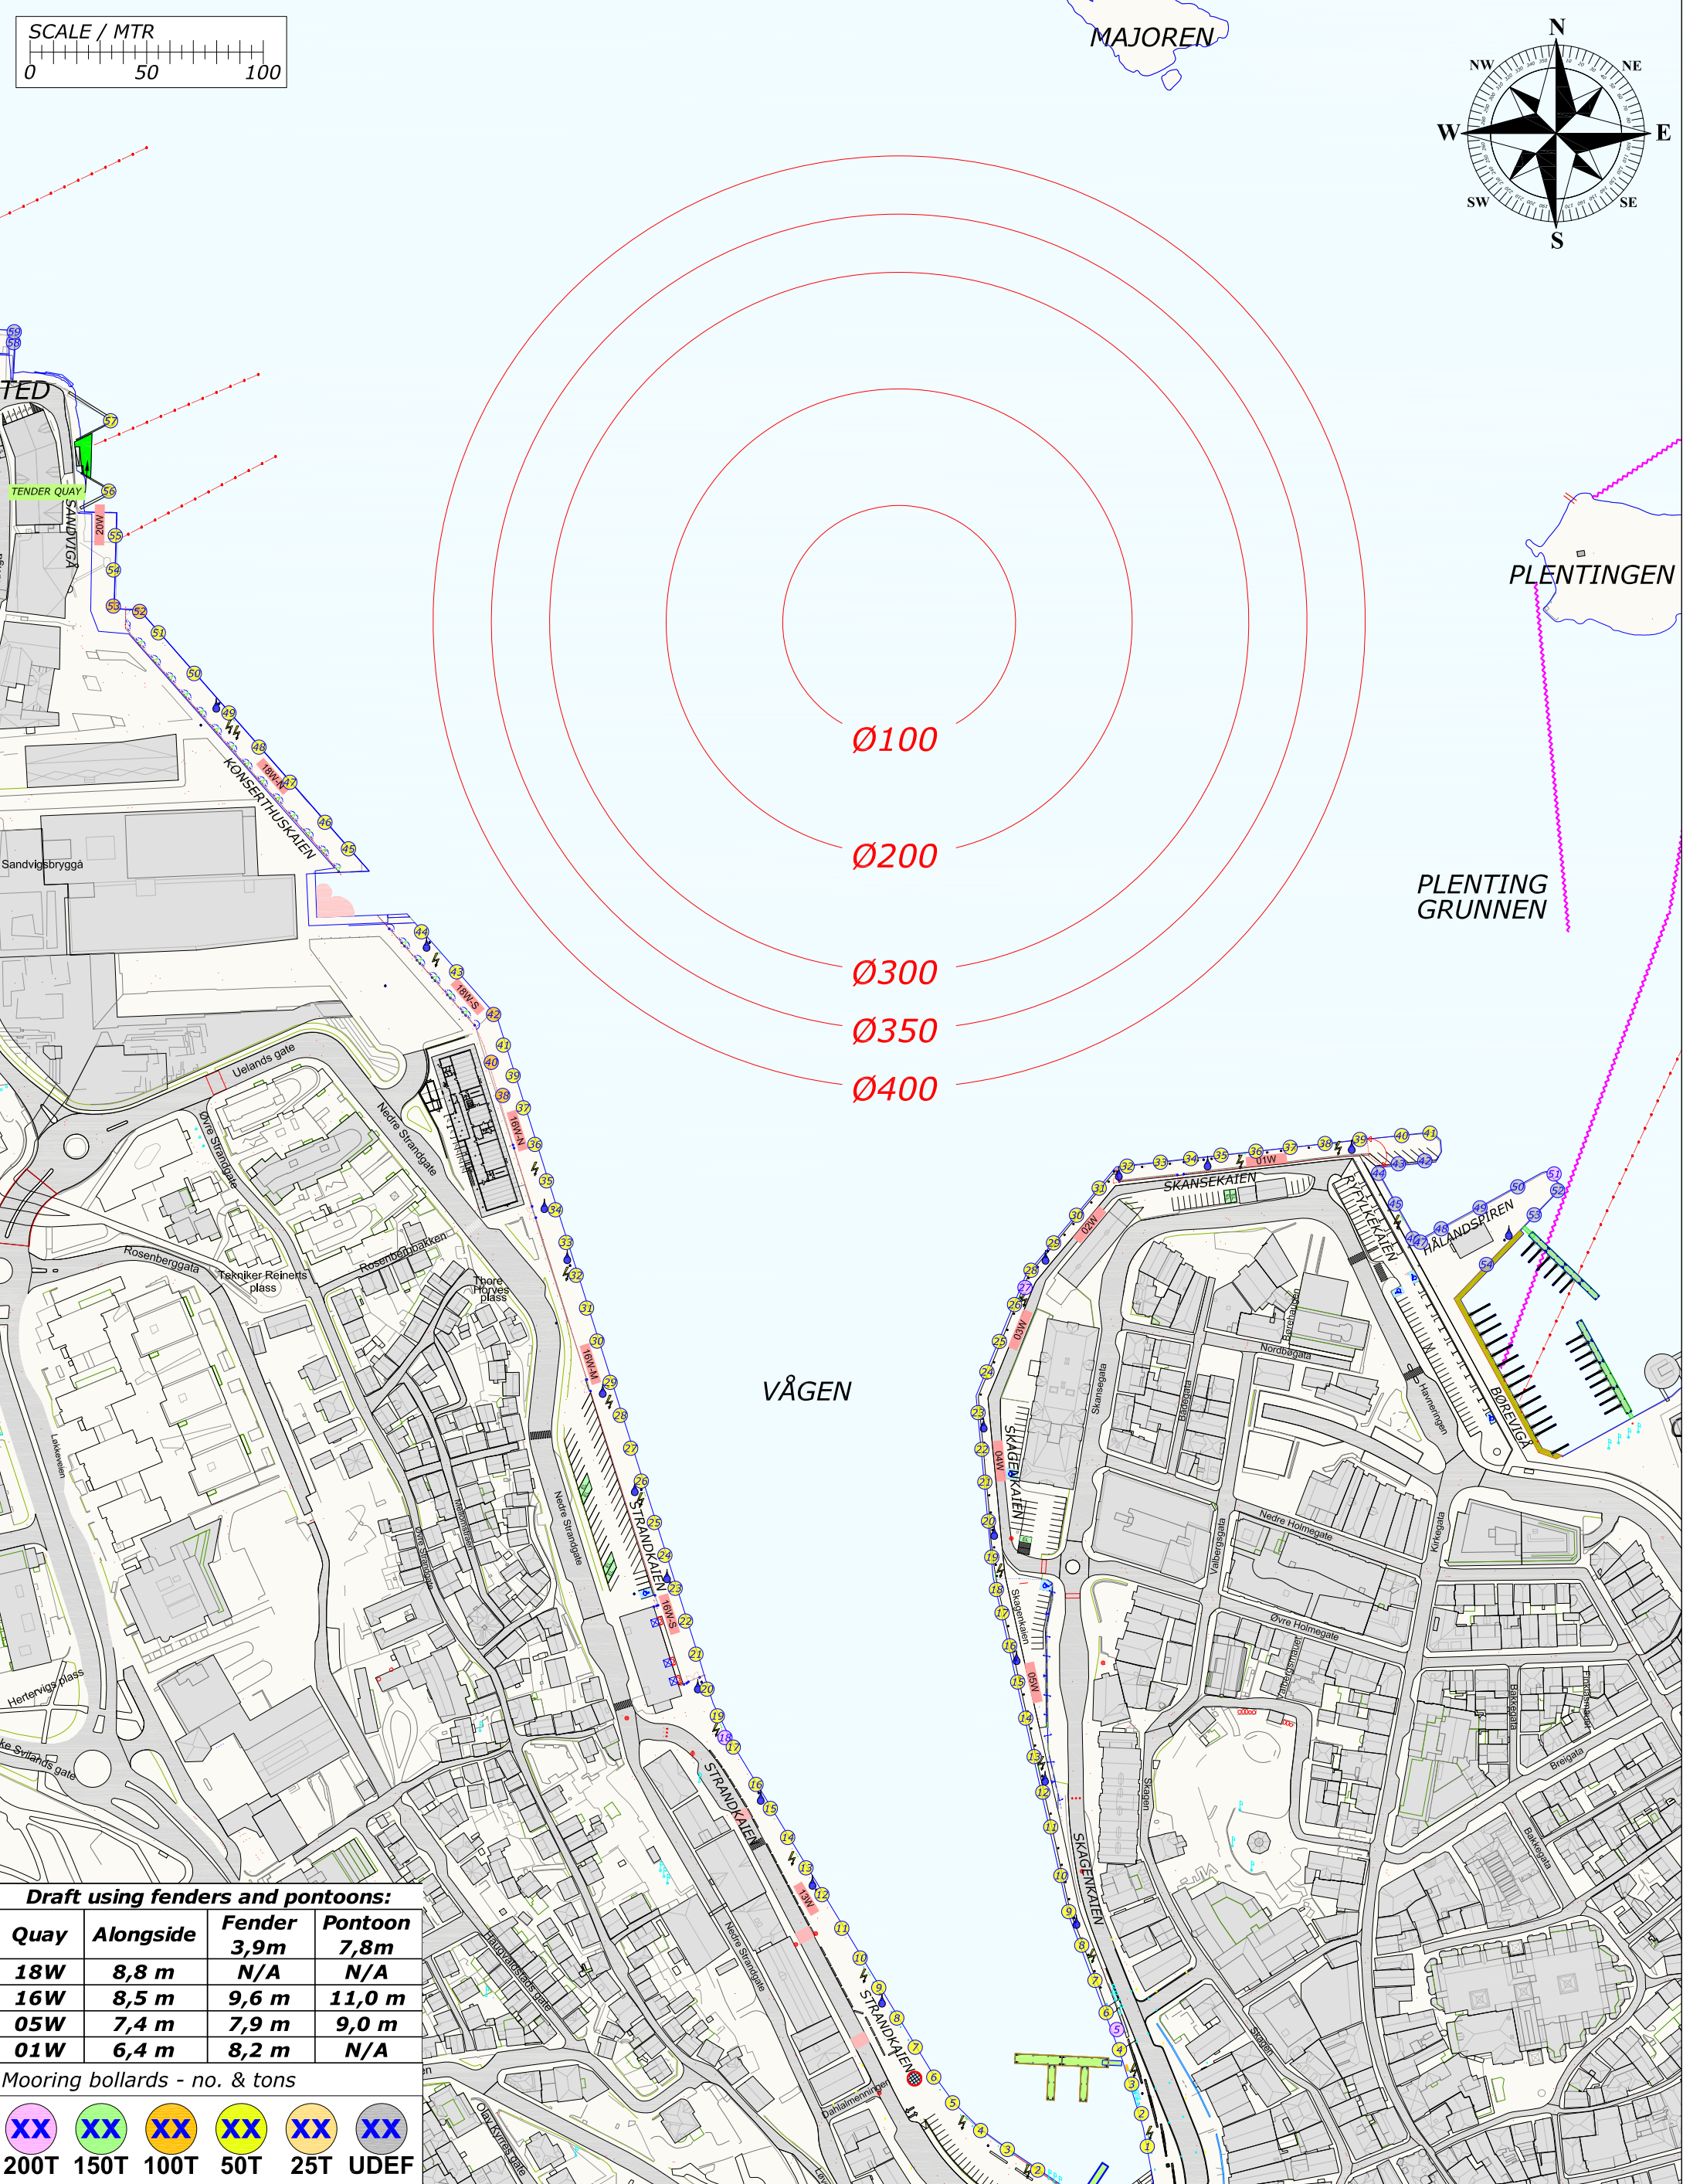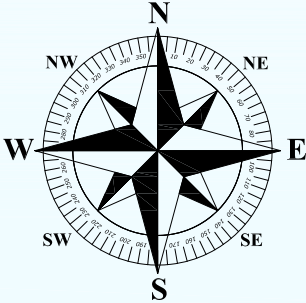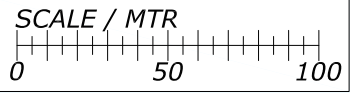

Draft using fenders and pontoons:

Quay	Alongside	Fender 3,9m	Pontoon 7,8m
18W	8,8 m	N/A	N/A
16W	8,5 m	9,6 m	11,0 m
05W	7,4 m	7,9 m	9,0 m
01W	6,4 m	8,2 m	N/A


Mooring bollards - no. & tons

XX	XX	XX	XX	XX	XX
200T	150T	100T	50T	25T	UDEF

Legend:

- = GANGWAY
- = PROVISION
- = FRESH WATER
- = GARBAGE
- = EL SHORE SUPPLY
- = FENDER 3,9m
- = PONTOON 7,8m

Rev.	Date	Text		Sign	
Drawn by R.KARLSEN		Approved by - date		Filename STAVANGER_HAVN.DWG	Date 0
 Rutek AS - Selaskjervegen 11 - 4055 Sola		Title PORT OF STAVANGER BERTHING SKETCH		Scale 1:2500	
		Customer Stavangerregionen Havnedrift AS		Drawing no. Size A3 1/1	

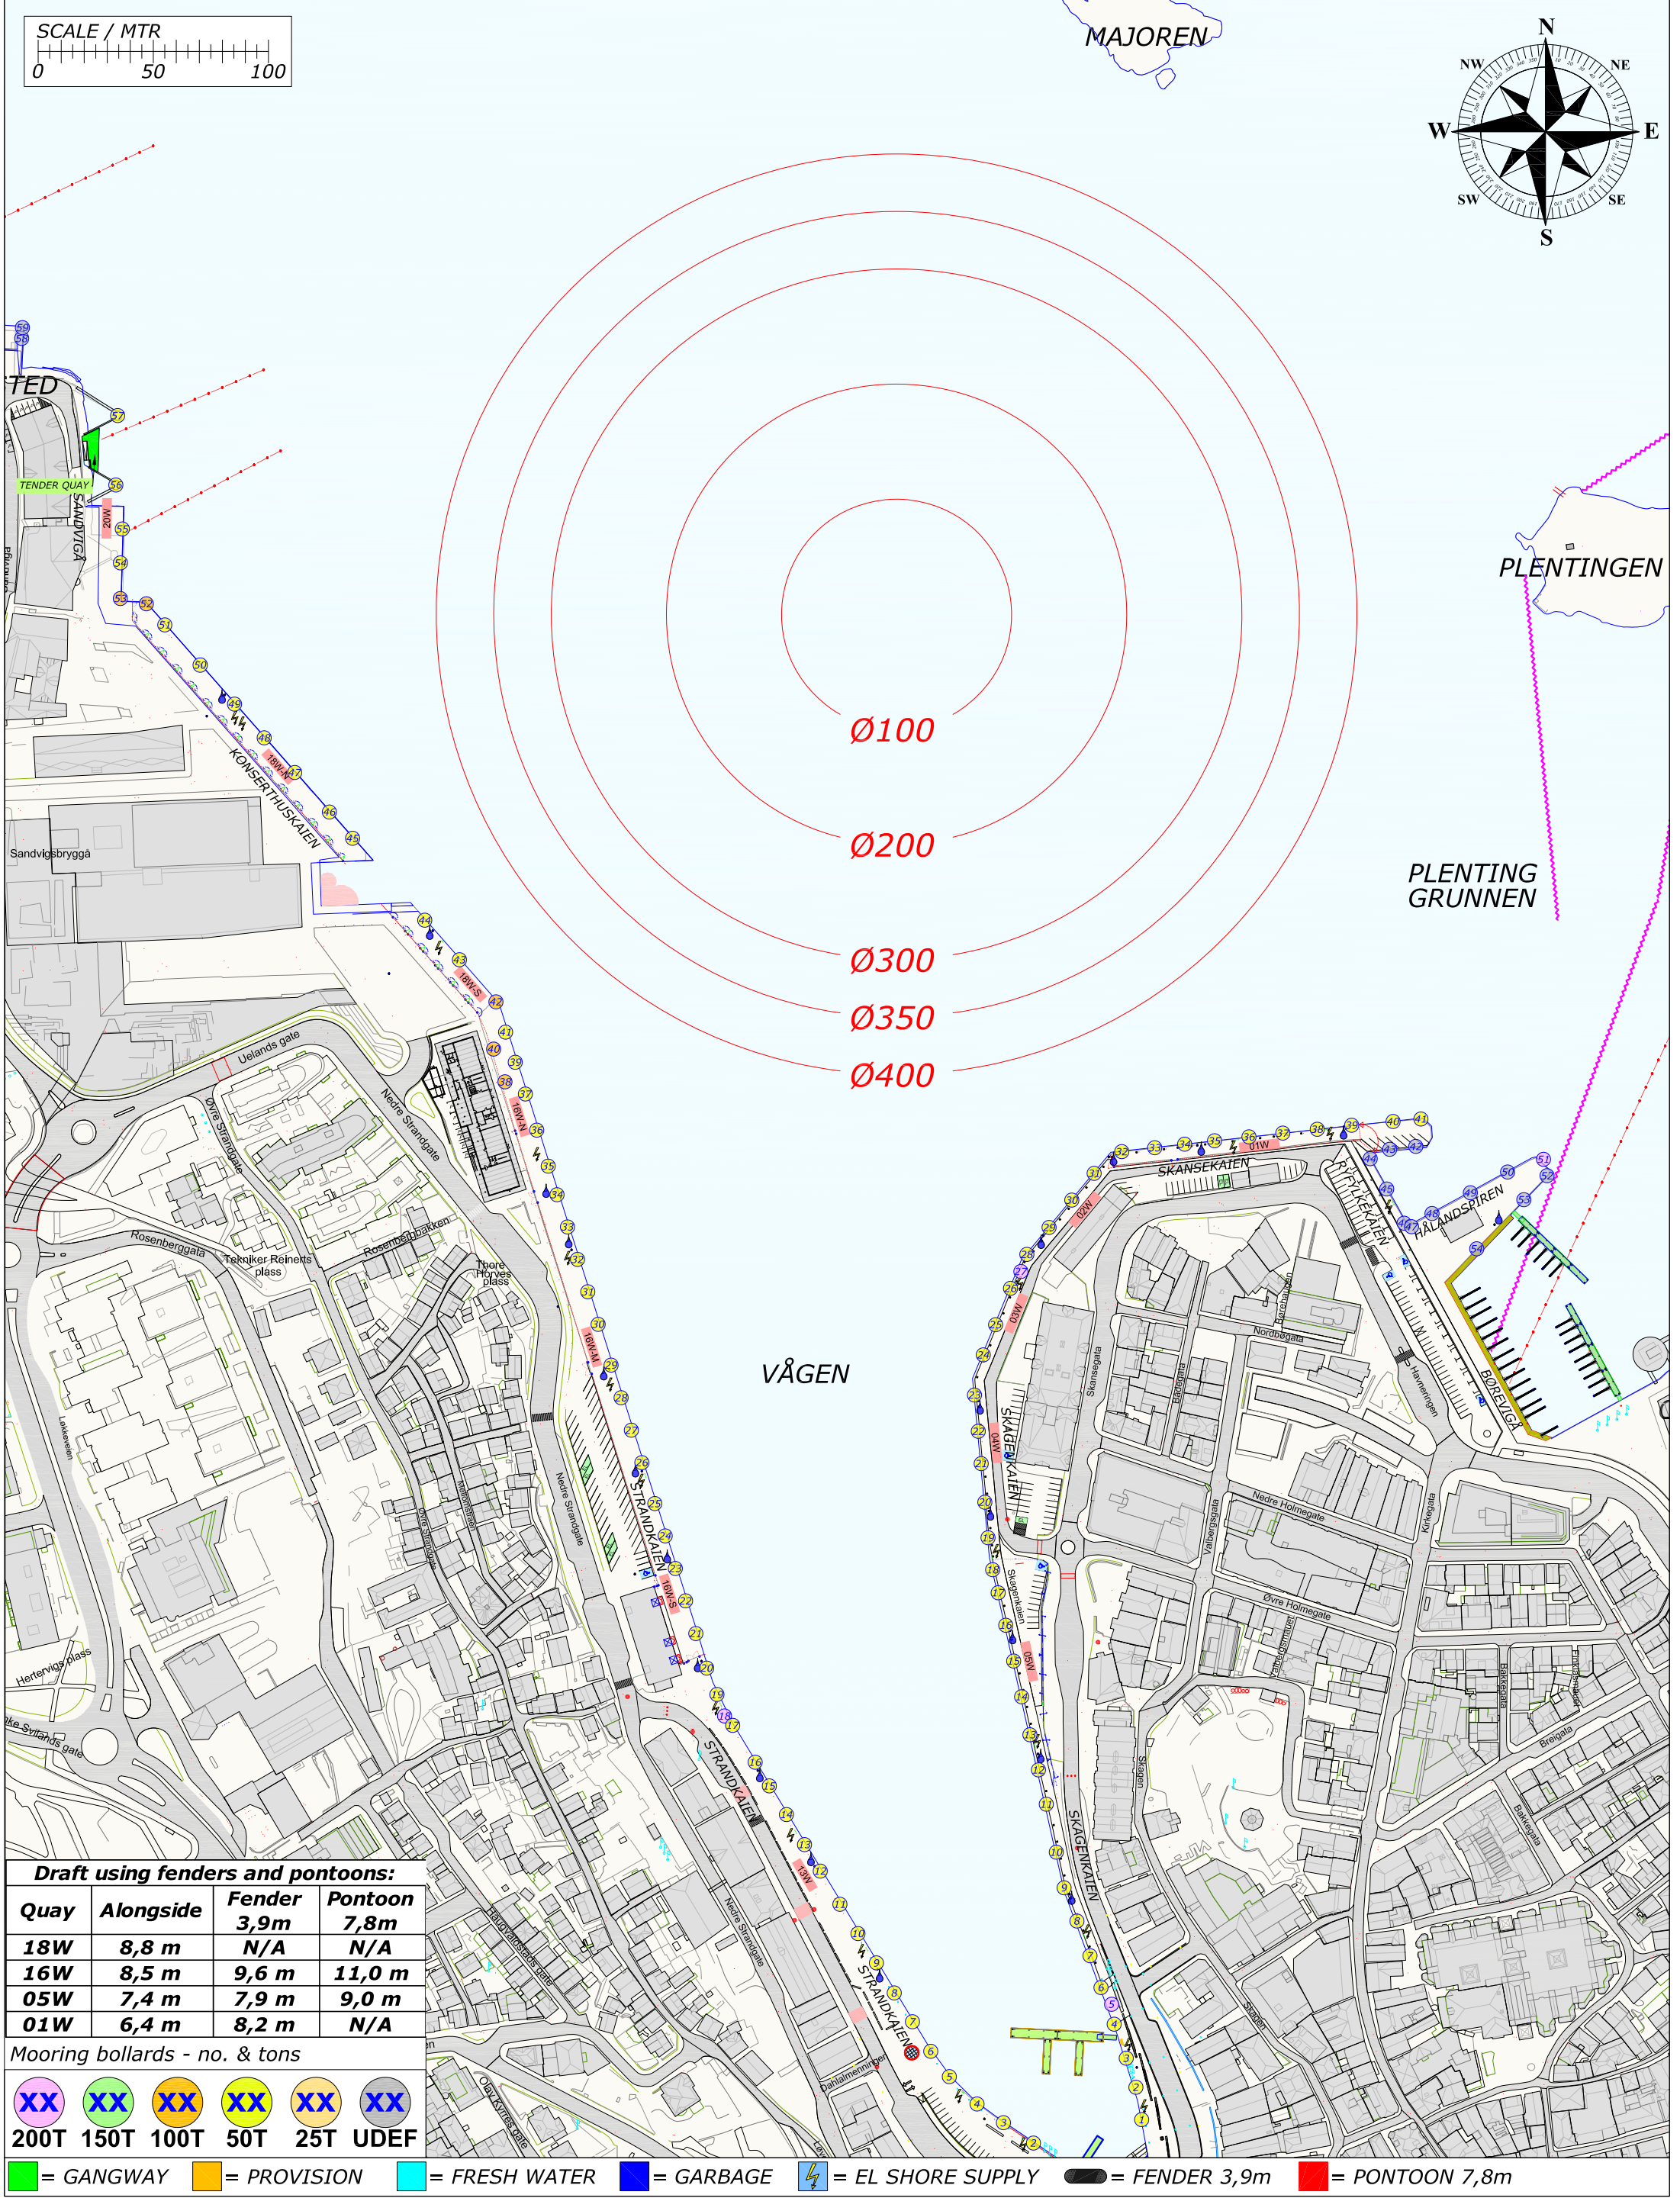

Draft using fenders and pontoons:			
Quay	Alongside	Fender 3,9m	Pontoon 7,8m
18W	8,8 m	N/A	N/A
16W	8,5 m	9,6 m	11,0 m
05W	7,4 m	7,9 m	9,0 m
01W	6,4 m	8,2 m	N/A

Mooring bollards - no. & tons

					
200T	150T	100T	50T	25T	UDEP

 = GANGWAY	 = PROVISION	 = FRESH WATER	 = GARBAGE	 = EL SHORE SUPPLY	 = FENDER 3,9m	 = PONTOON 7,8m
---	---	---	---	--	---	--

Rev.

Date

Text

Sign

Drawn by
R.KARLSEN

Approved by - date

Filename
STAVANGER_HAVN.DWG

Date
0

Scale
1:2500

RUTEK

Rutek AS - Selaskjervegen 11 - 4055 Sola

Title
PORT OF STAVANGER
BERTHING SKETCH

Customer
Stavangerregionen Havnedrift AS

Drawing no.

Size
A3




Sheet
1/1

BERTHING SKETCH PORT OF STAVANGER

SUNDAY 4. JULY 2021



REV.NR. 02 - 22.02.2021

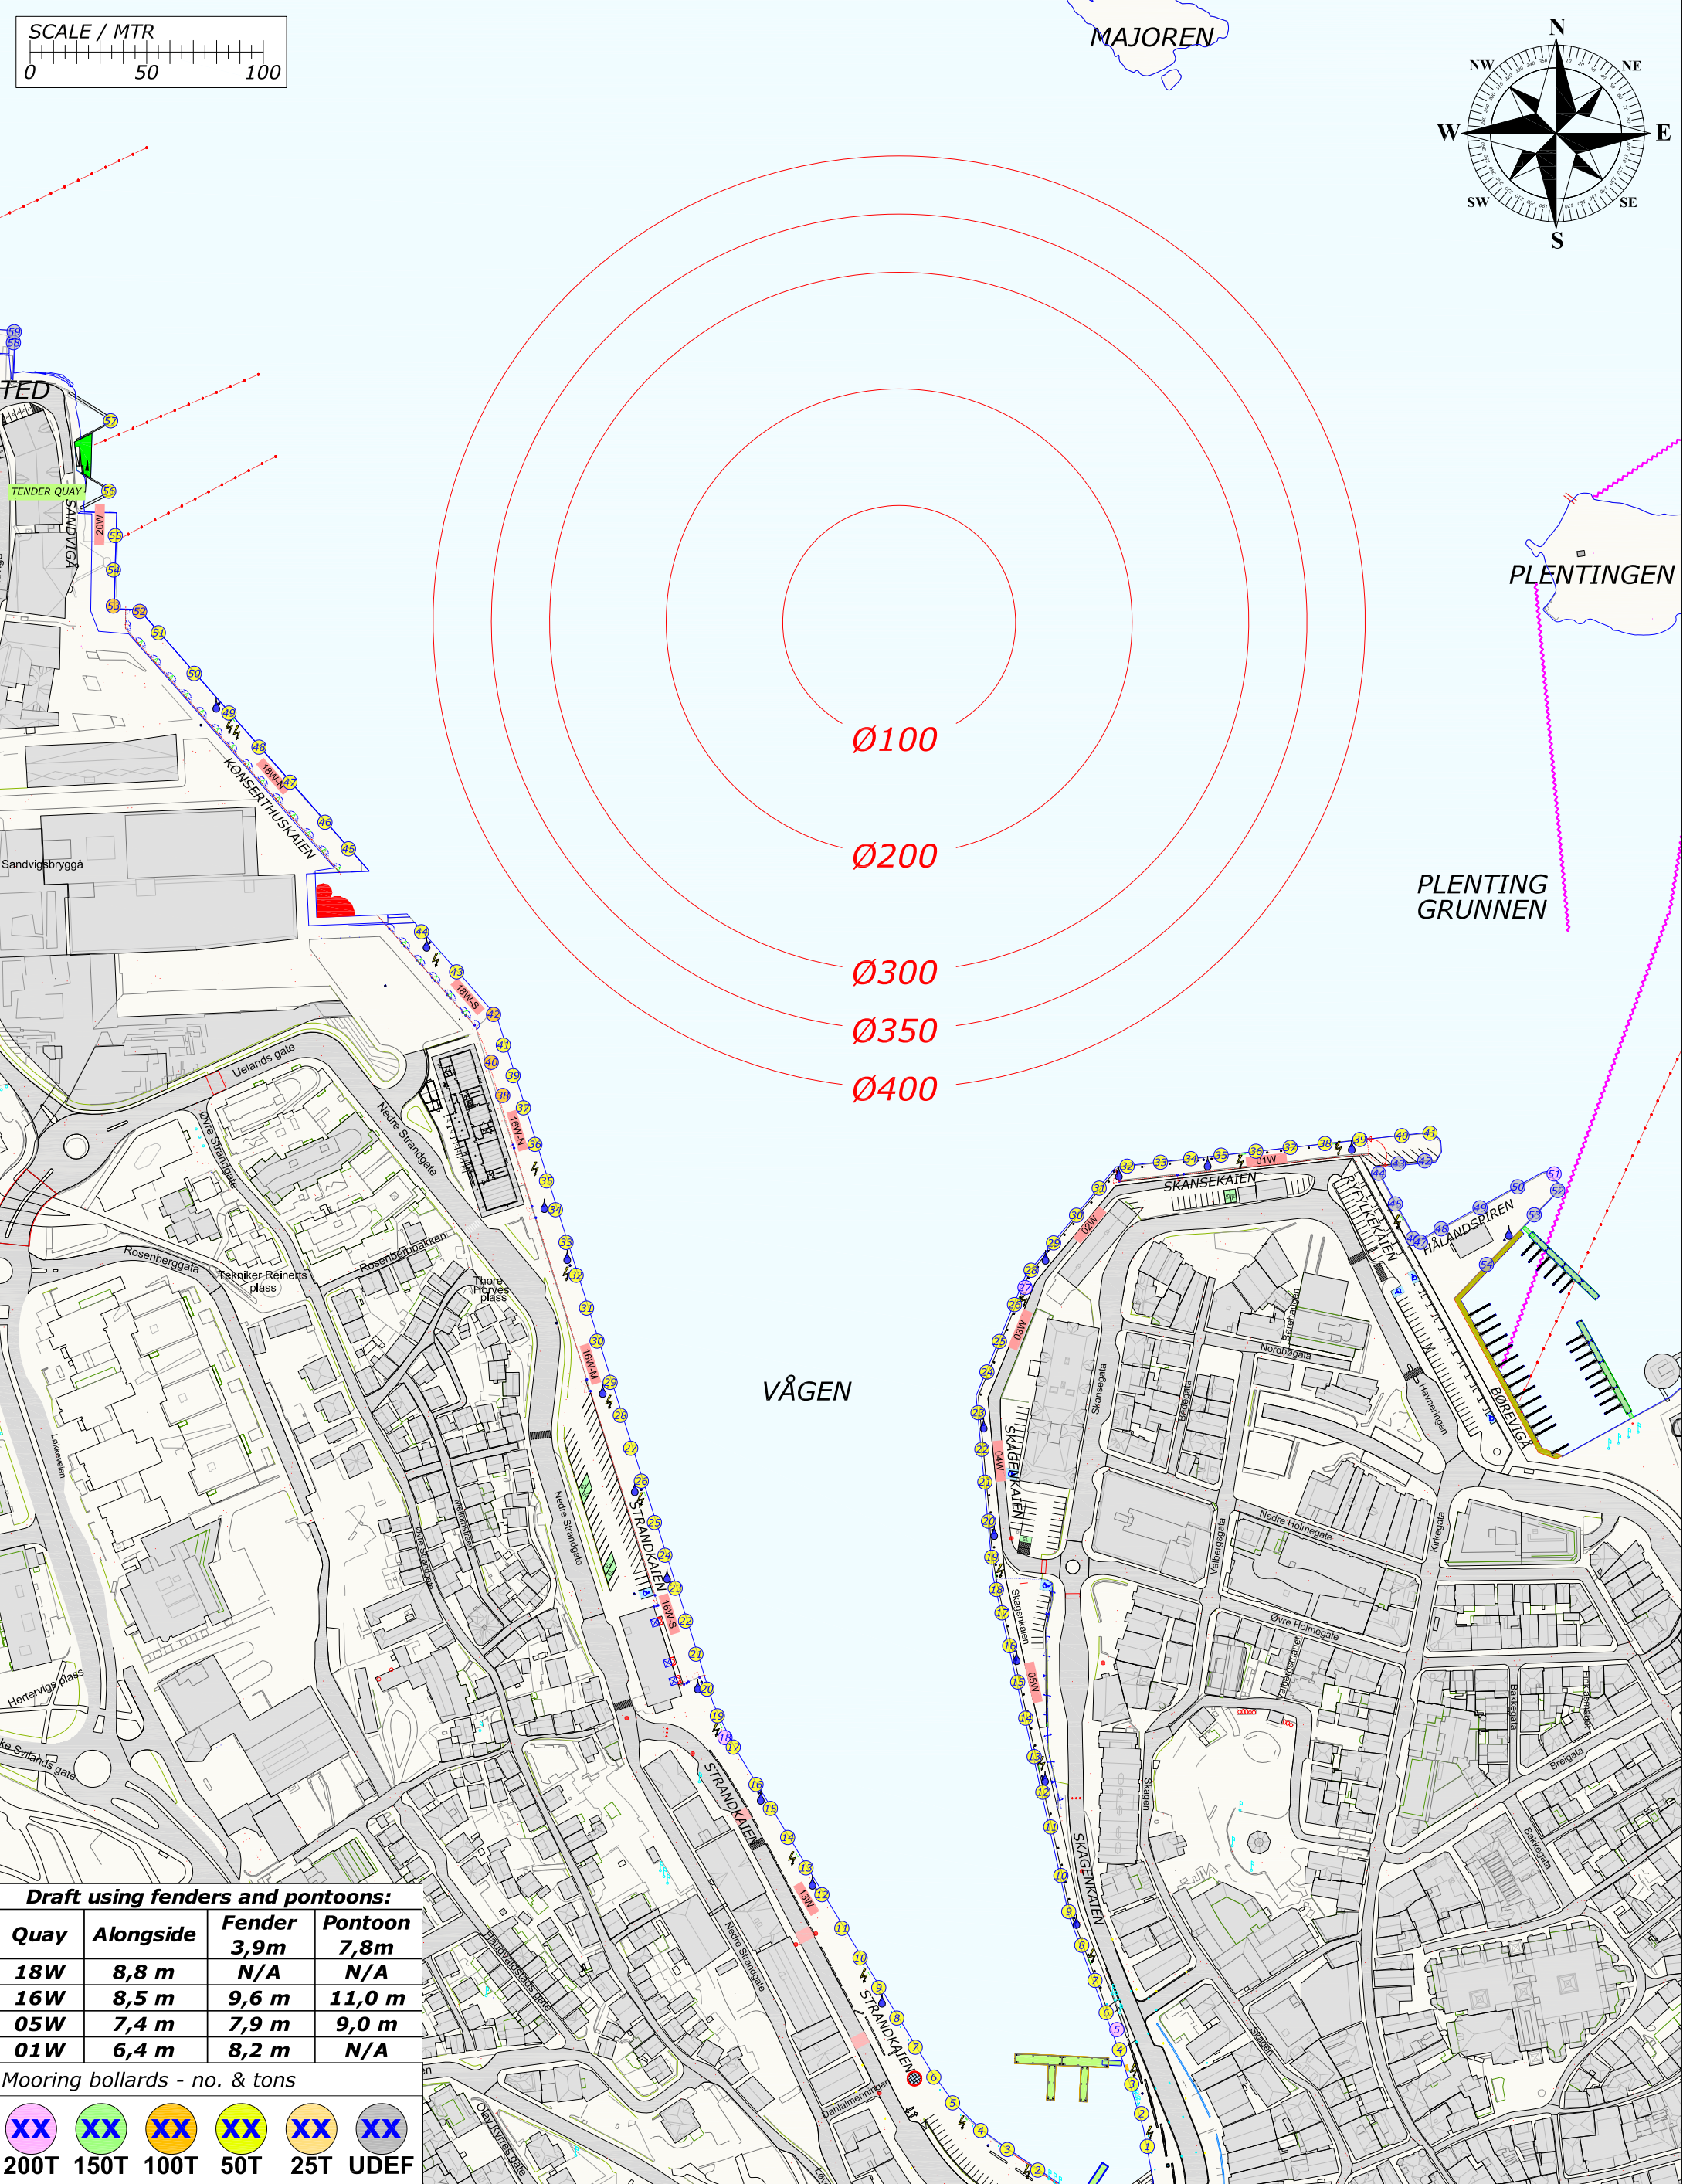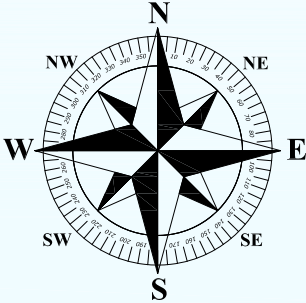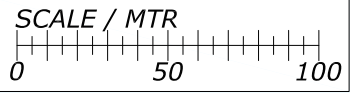

Draft using fenders and pontoons:			
Quay	Alongside	Fender 3,9m	Pontoon 7,8m
18W	8,8 m	N/A	N/A
16W	8,5 m	9,6 m	11,0 m
05W	7,4 m	7,9 m	9,0 m
01W	6,4 m	8,2 m	N/A

Mooring bollards - no. & tons

XX	XX	XX	XX	XX	XX
200T	150T	100T	50T	25T	UDEF




Legend:
[Green] = GANGWAY
[Orange] = PROVISION
[Cyan] = FRESH WATER
[Blue] = GARBAGE
[Lightning Bolt] = EL SHORE SUPPLY
[Black] = FENDER 3,9m
[Red] = PONTOON 7,8m

BERTHING SKETCH PORT OF STAVANGER

MONDAY 5. JULY 2021



REV.NR. 05 - 27.04.2021

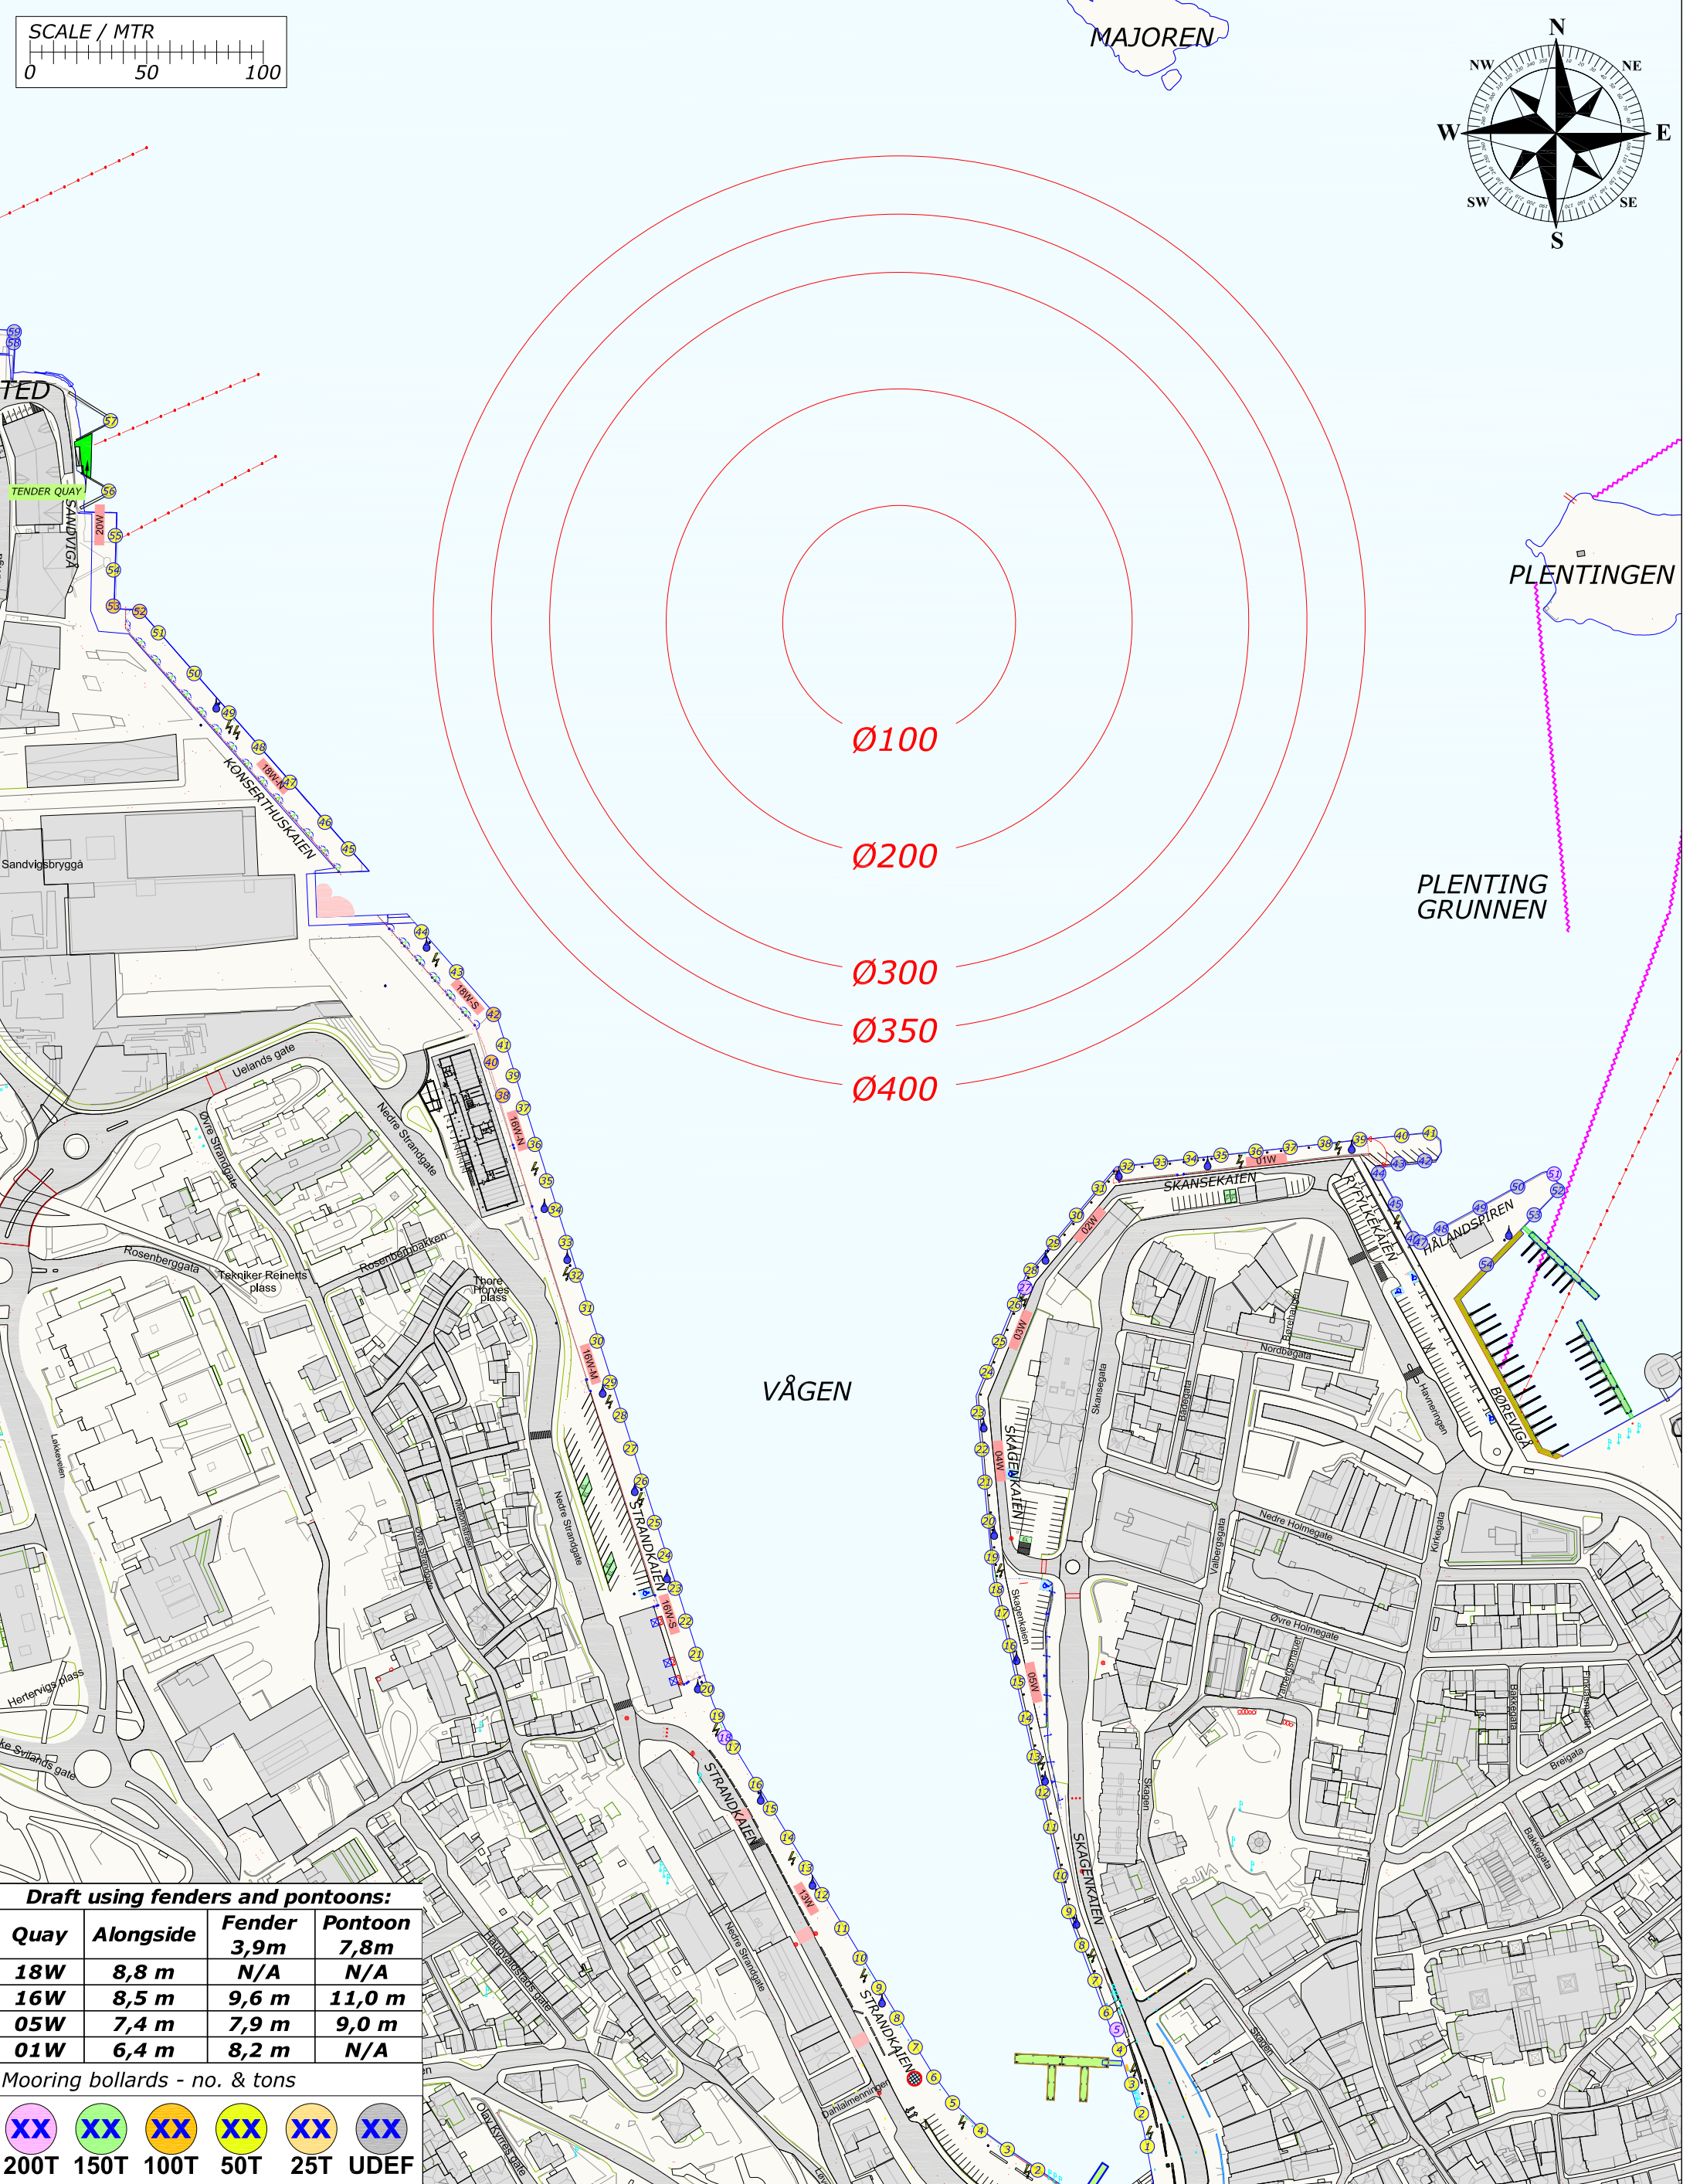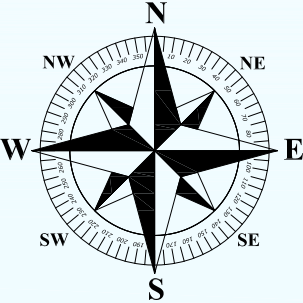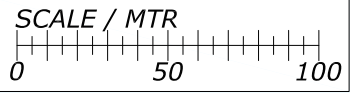

Draft using fenders and pontoons:			
Quay	Alongside	Fender 3,9m	Pontoon 7,8m
18W	8,8 m	N/A	N/A
16W	8,5 m	9,6 m	11,0 m
05W	7,4 m	7,9 m	9,0 m
01W	6,4 m	8,2 m	N/A

Mooring bollards - no. & tons

XX	XX	XX	XX	XX	XX
200T	150T	100T	50T	25T	UDEF

Legend:




- = GANGWAY
- = PROVISION
- = FRESH WATER
- = GARBAGE
- = EL SHORE SUPPLY
- = FENDER 3,9m
- = PONTOON 7,8m

Rev.	Date	Text		Sign	
Drawn by R.KARLSEN		Approved by - date		Filename STAVANGER_HAVN.DWG	Date 0
 Rutek AS - Selaskjervegen 11 - 4055 Sola		Title PORT OF STAVANGER BERTHING SKETCH		Scale 1:2500	
		Customer Stavangerregionen Havnedrift AS		Drawing no. Size A3 Sheet 1/1	

BERTHING SKETCH PORT OF STAVANGER
TUESDAY 6. JULY 2021



REV.NR. 01 - 20.10.2020

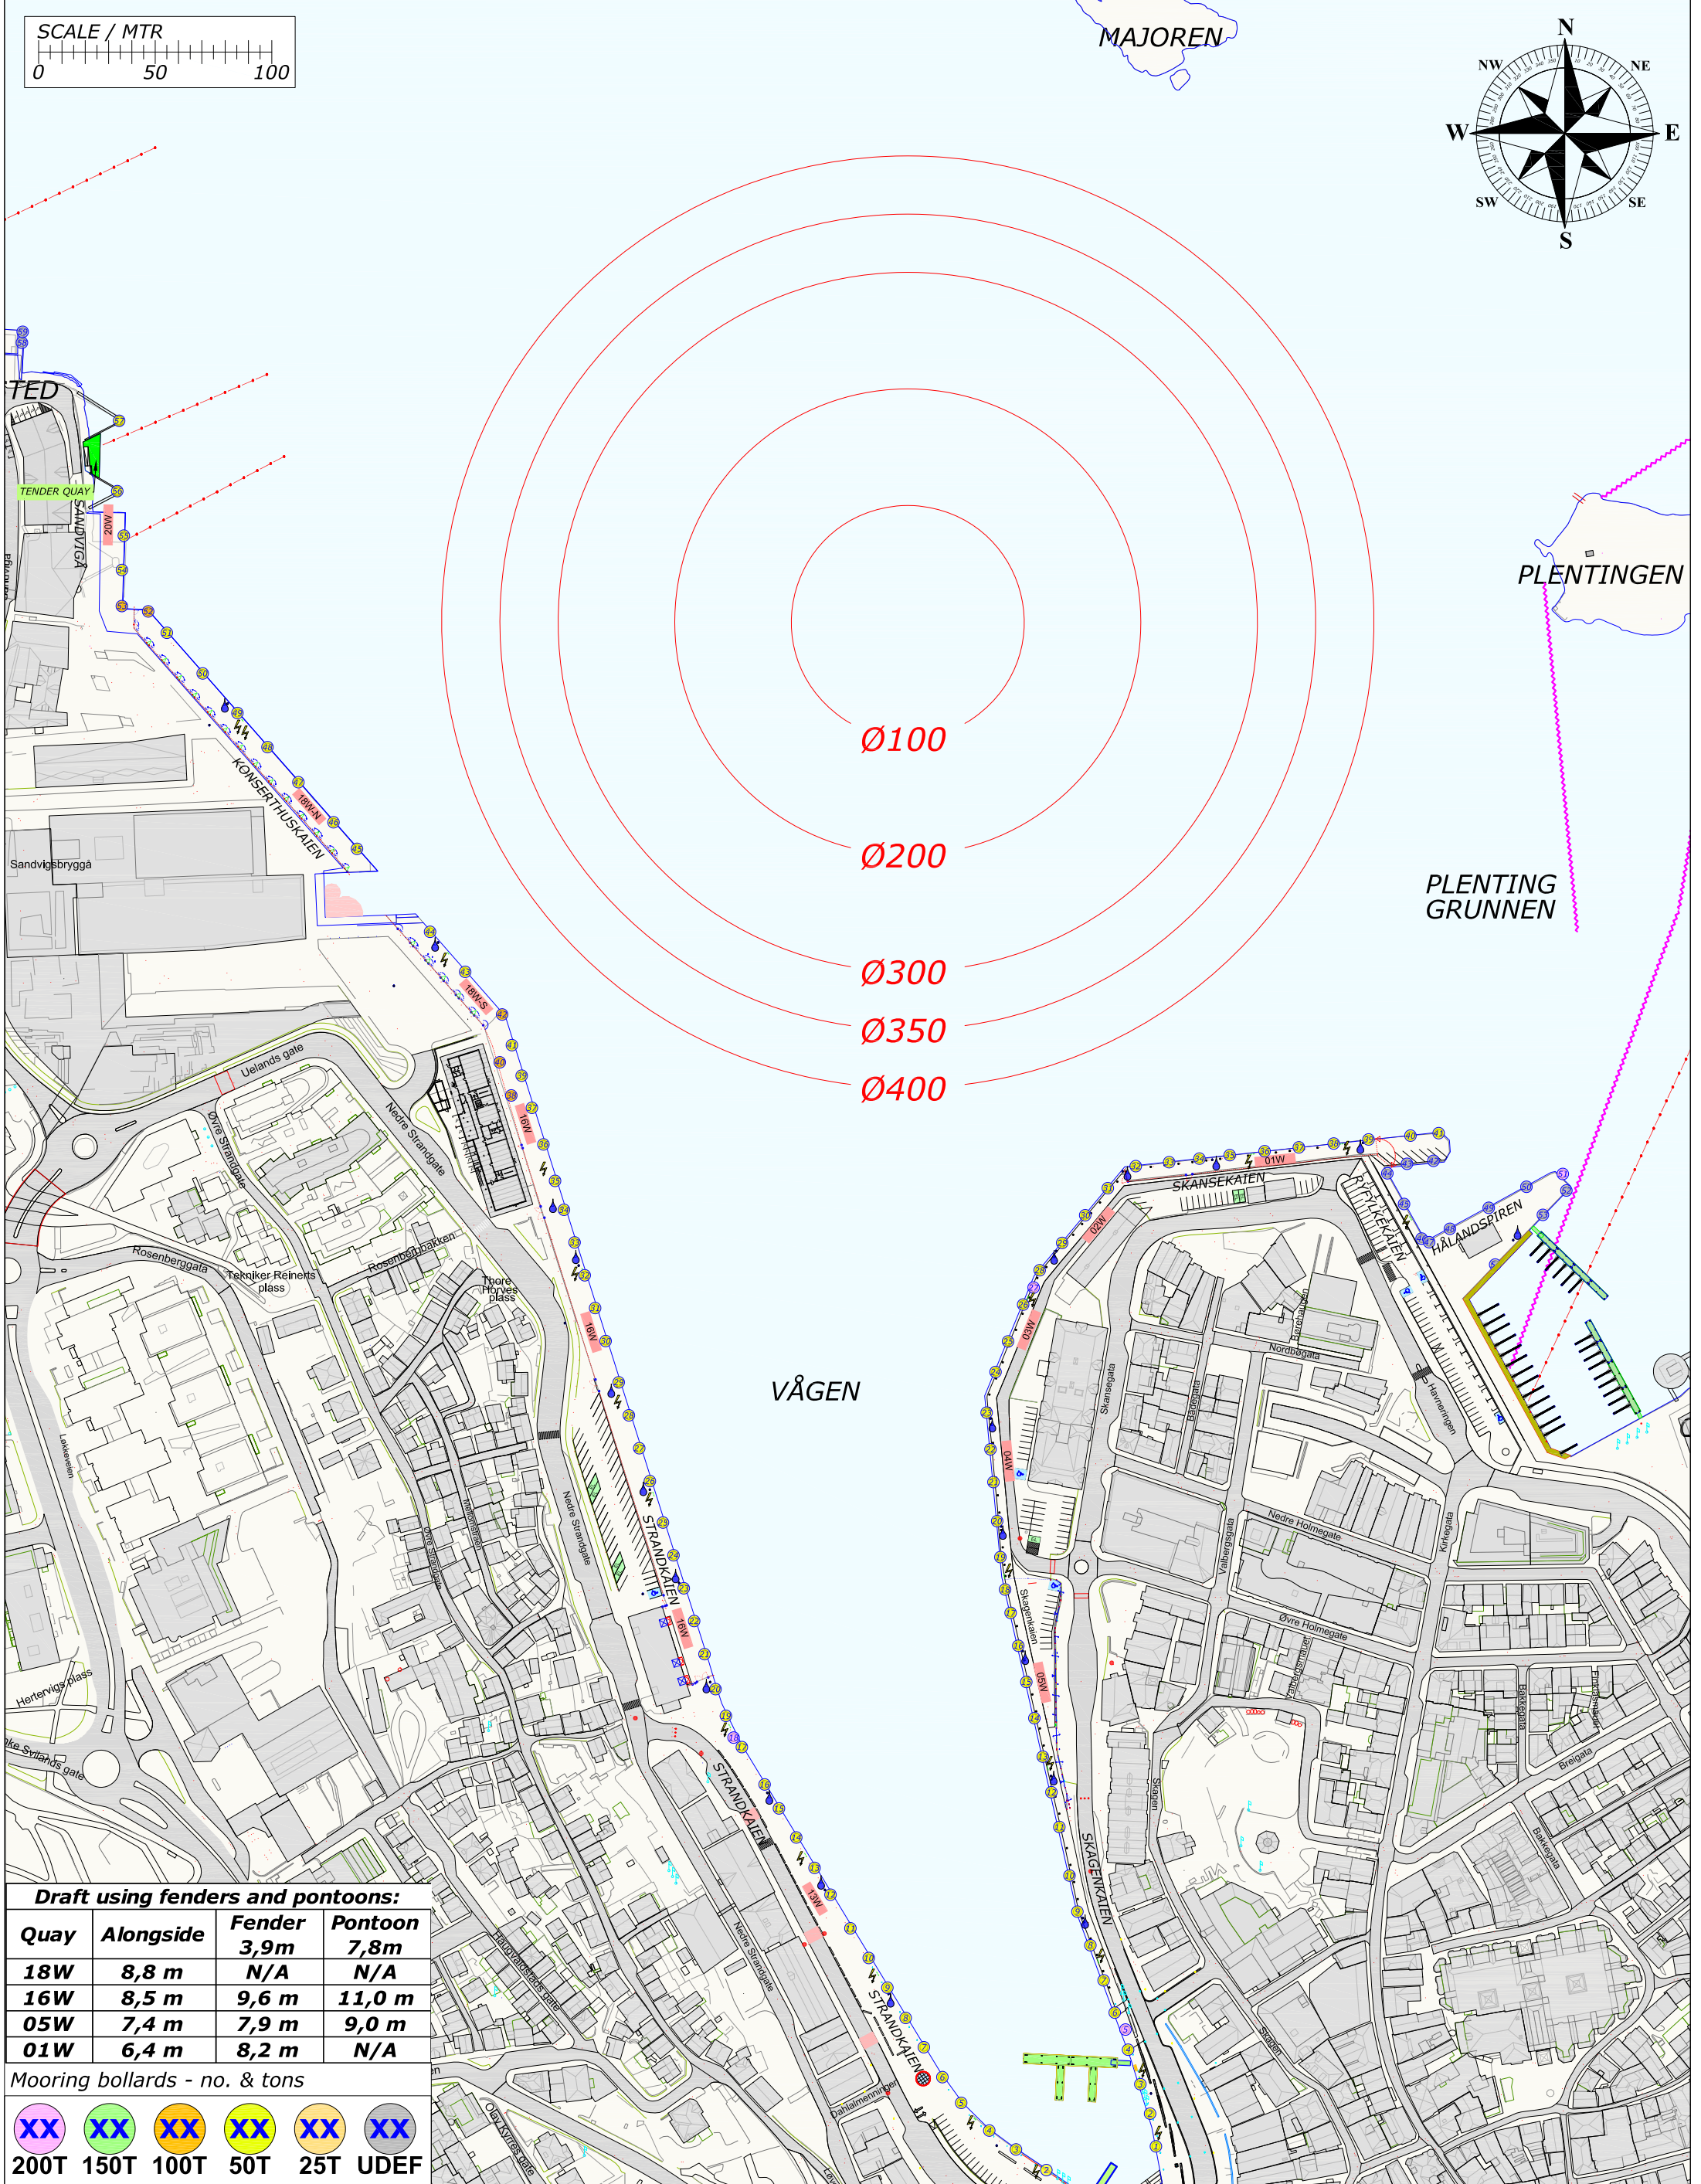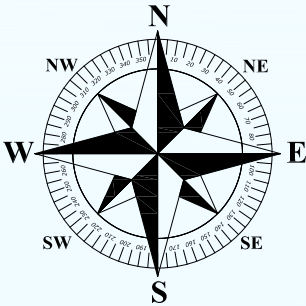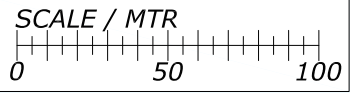


Draft using fenders and pontoons:			
Quay	Alongside	Fender 3,9m	Pontoon 7,8m
18W	8,8 m	N/A	N/A
16W	8,5 m	9,6 m	11,0 m
05W	7,4 m	7,9 m	9,0 m
01W	6,4 m	8,2 m	N/A

Mooring bollards - no. & tons

XX	XX	XX	XX	XX	XX
200T	150T	100T	50T	25T	UDEP

Legend:
[Green] = GANGWAY
[Orange] = PROVISION
[Cyan] = FRESH WATER
[Blue] = GARBAGE
[Lightning Bolt] = EL SHORE SUPPLY
[Black] = FENDER 3,9m
[Red] = PONTOON 7,8m

Rev.	Date	Text		Sign	
Drawn by R.KARLSEN		Approved by - date		Filename STAVANGER_HAVN.DWG	Date 0
 Rutek AS - Selaskjervegen 11 - 4055 Sola		Title PORT OF STAVANGER BERTHING SKETCH		Scale 1:2500	
		Customer Stavangerregionen Havnedrift AS		Drawing no. Size A3 Sheet 1/1	

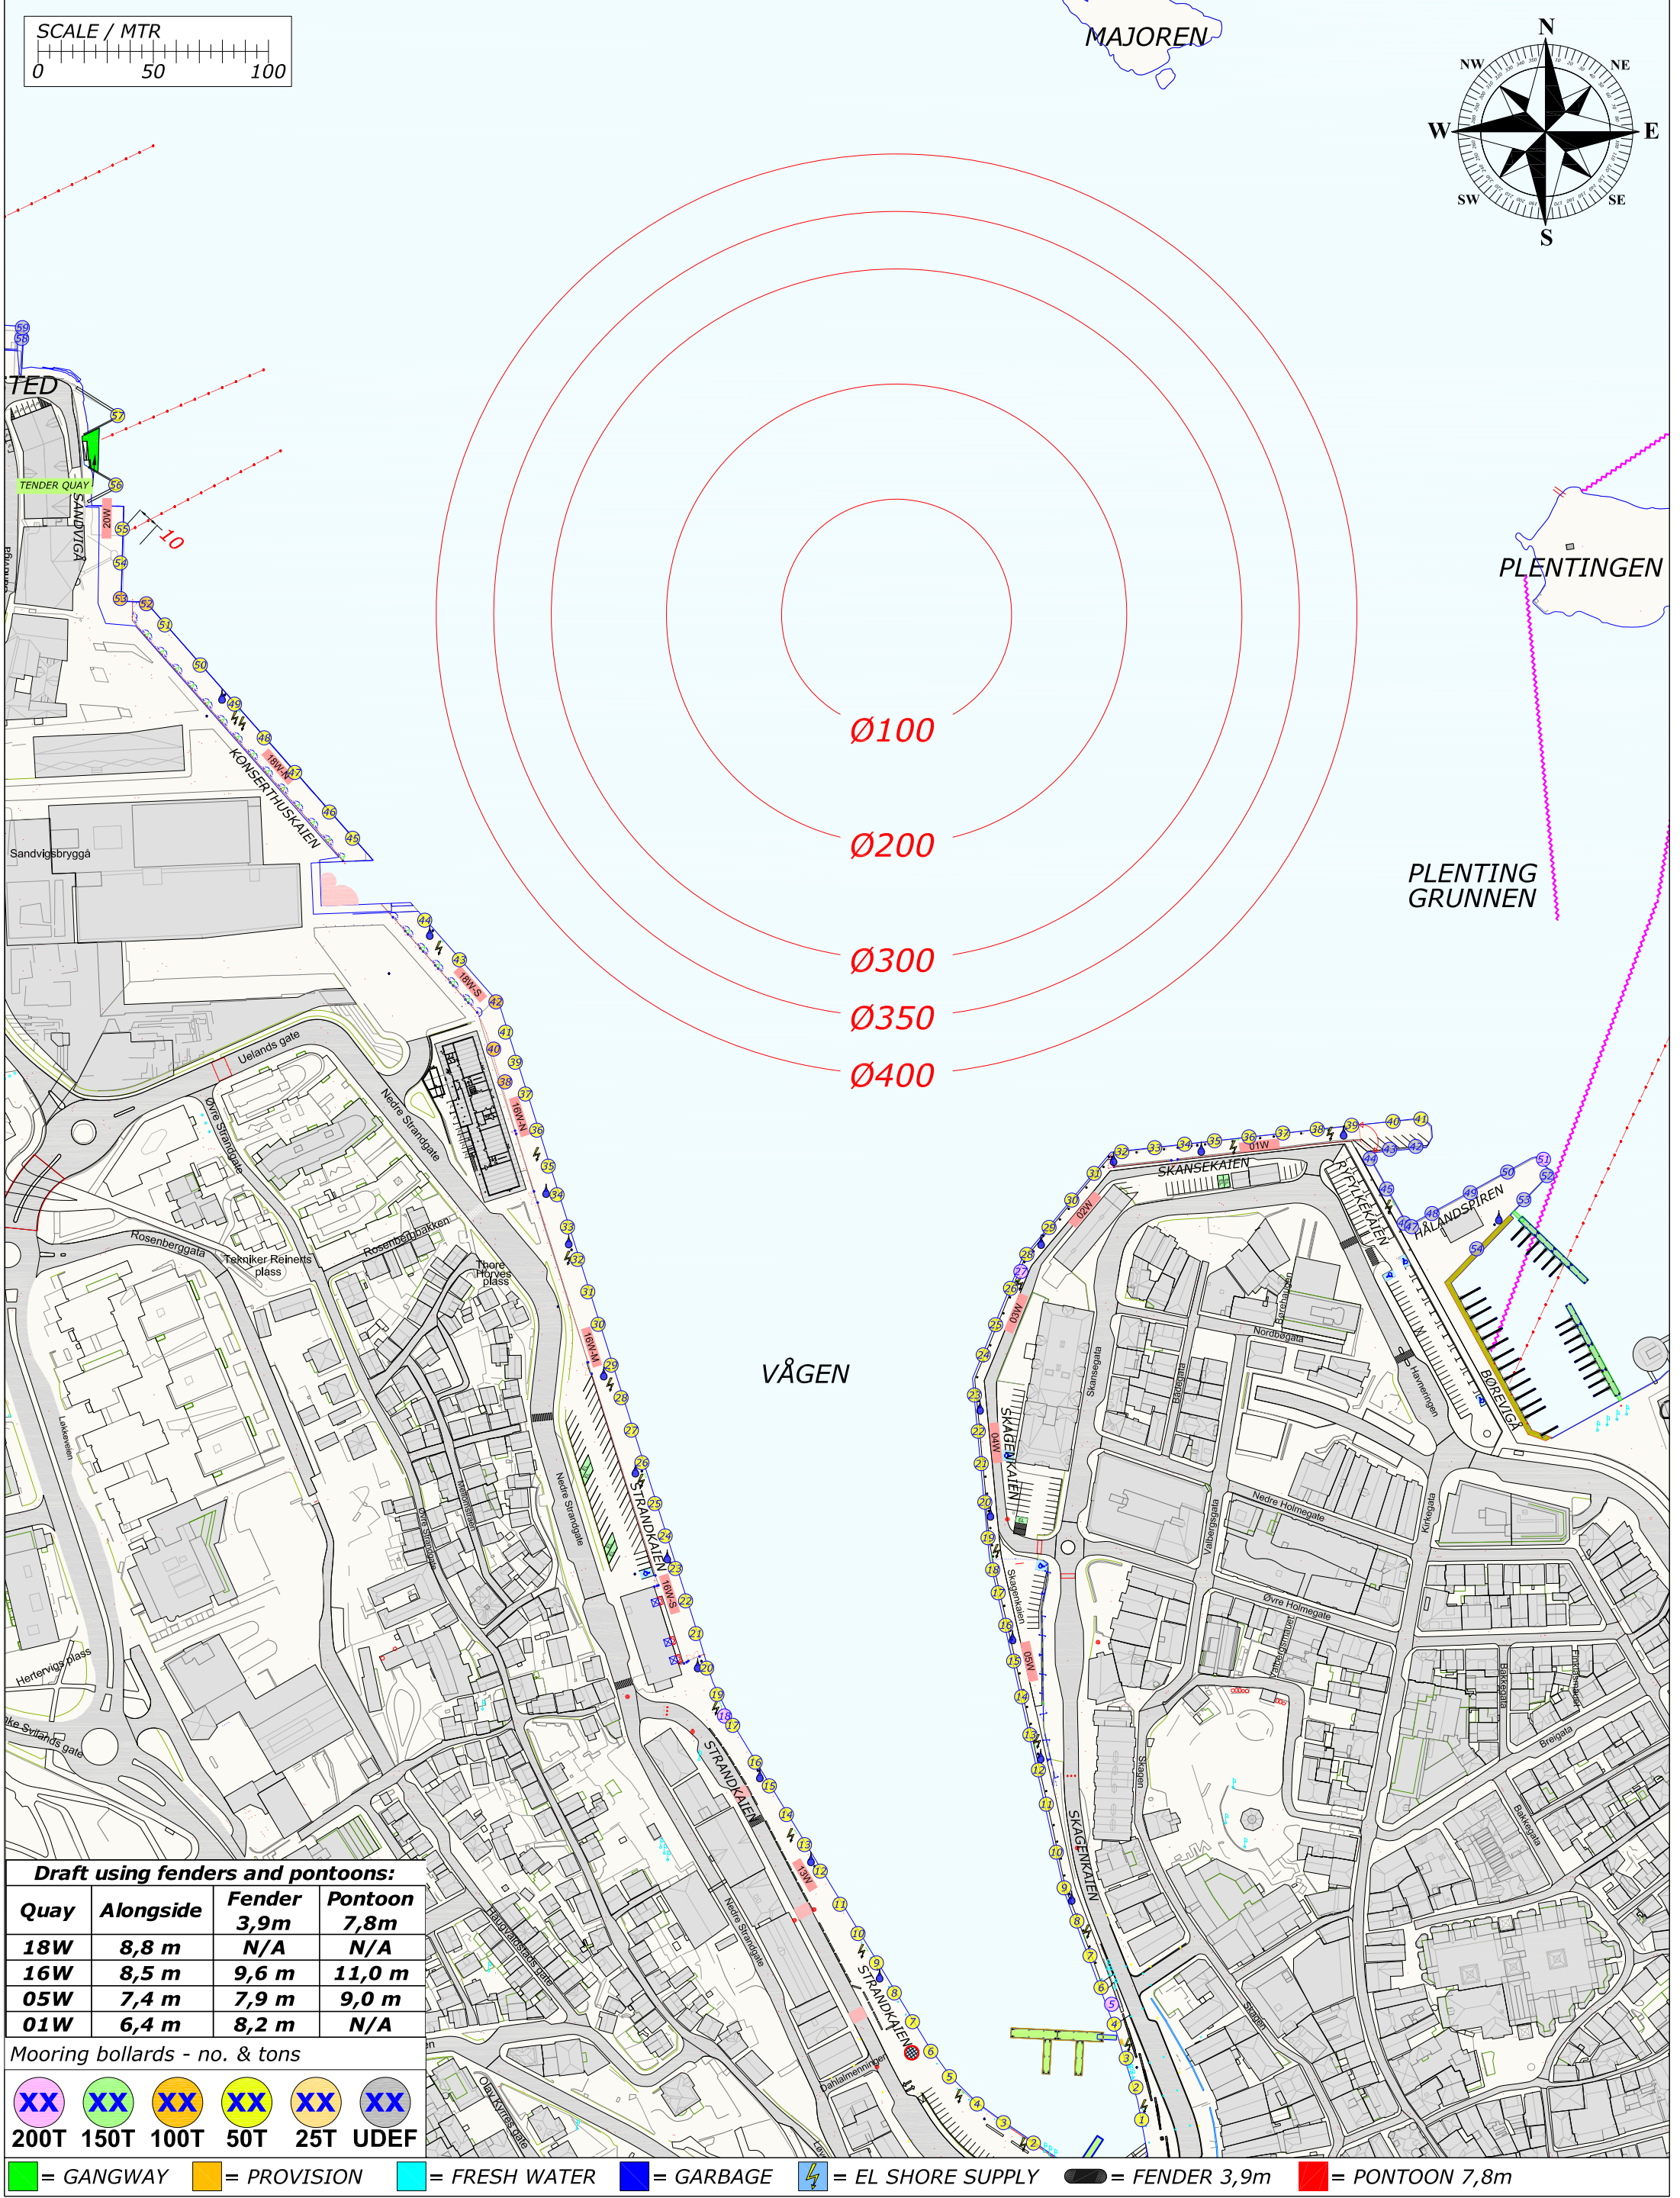

Draft using fenders and pontoons:			
Quay	Alongside	Fender 3,9m	Pontoon 7,8m
18W	8,8 m	N/A	N/A
16W	8,5 m	9,6 m	11,0 m
05W	7,4 m	7,9 m	9,0 m
01W	6,4 m	8,2 m	N/A

Mooring bollards - no. & tons

XX	XX	XX	XX	XX	XX
200T	150T	100T	50T	25T	UDEF

= GANGWAY = PROVISION = FRESH WATER = GARBAGE = EL SHORE SUPPLY = FENDER 3,9m = PONTOON 7,8m

Rev.	Date	Text		Sign	
Drawn by R.KARLSEN		Approved by - date		Filename STAVANGER_HAVN.DWG	Date 0
 Rutek AS - Selaskjervegen 11 - 4055 Sola		Title PORT OF STAVANGER BERTHING SKETCH		Scale 1:2500	
		Customer Stavangerregionen Havnedrift AS		Drawing no. Size A3 1/1	


BERTHING SKETCH PORT OF STAVANGER

THURSDAY 8. JULY 2021



STAVANGER
REGIONEN
Havnedrift AS

REV.NR. 04 - 02.06.2021

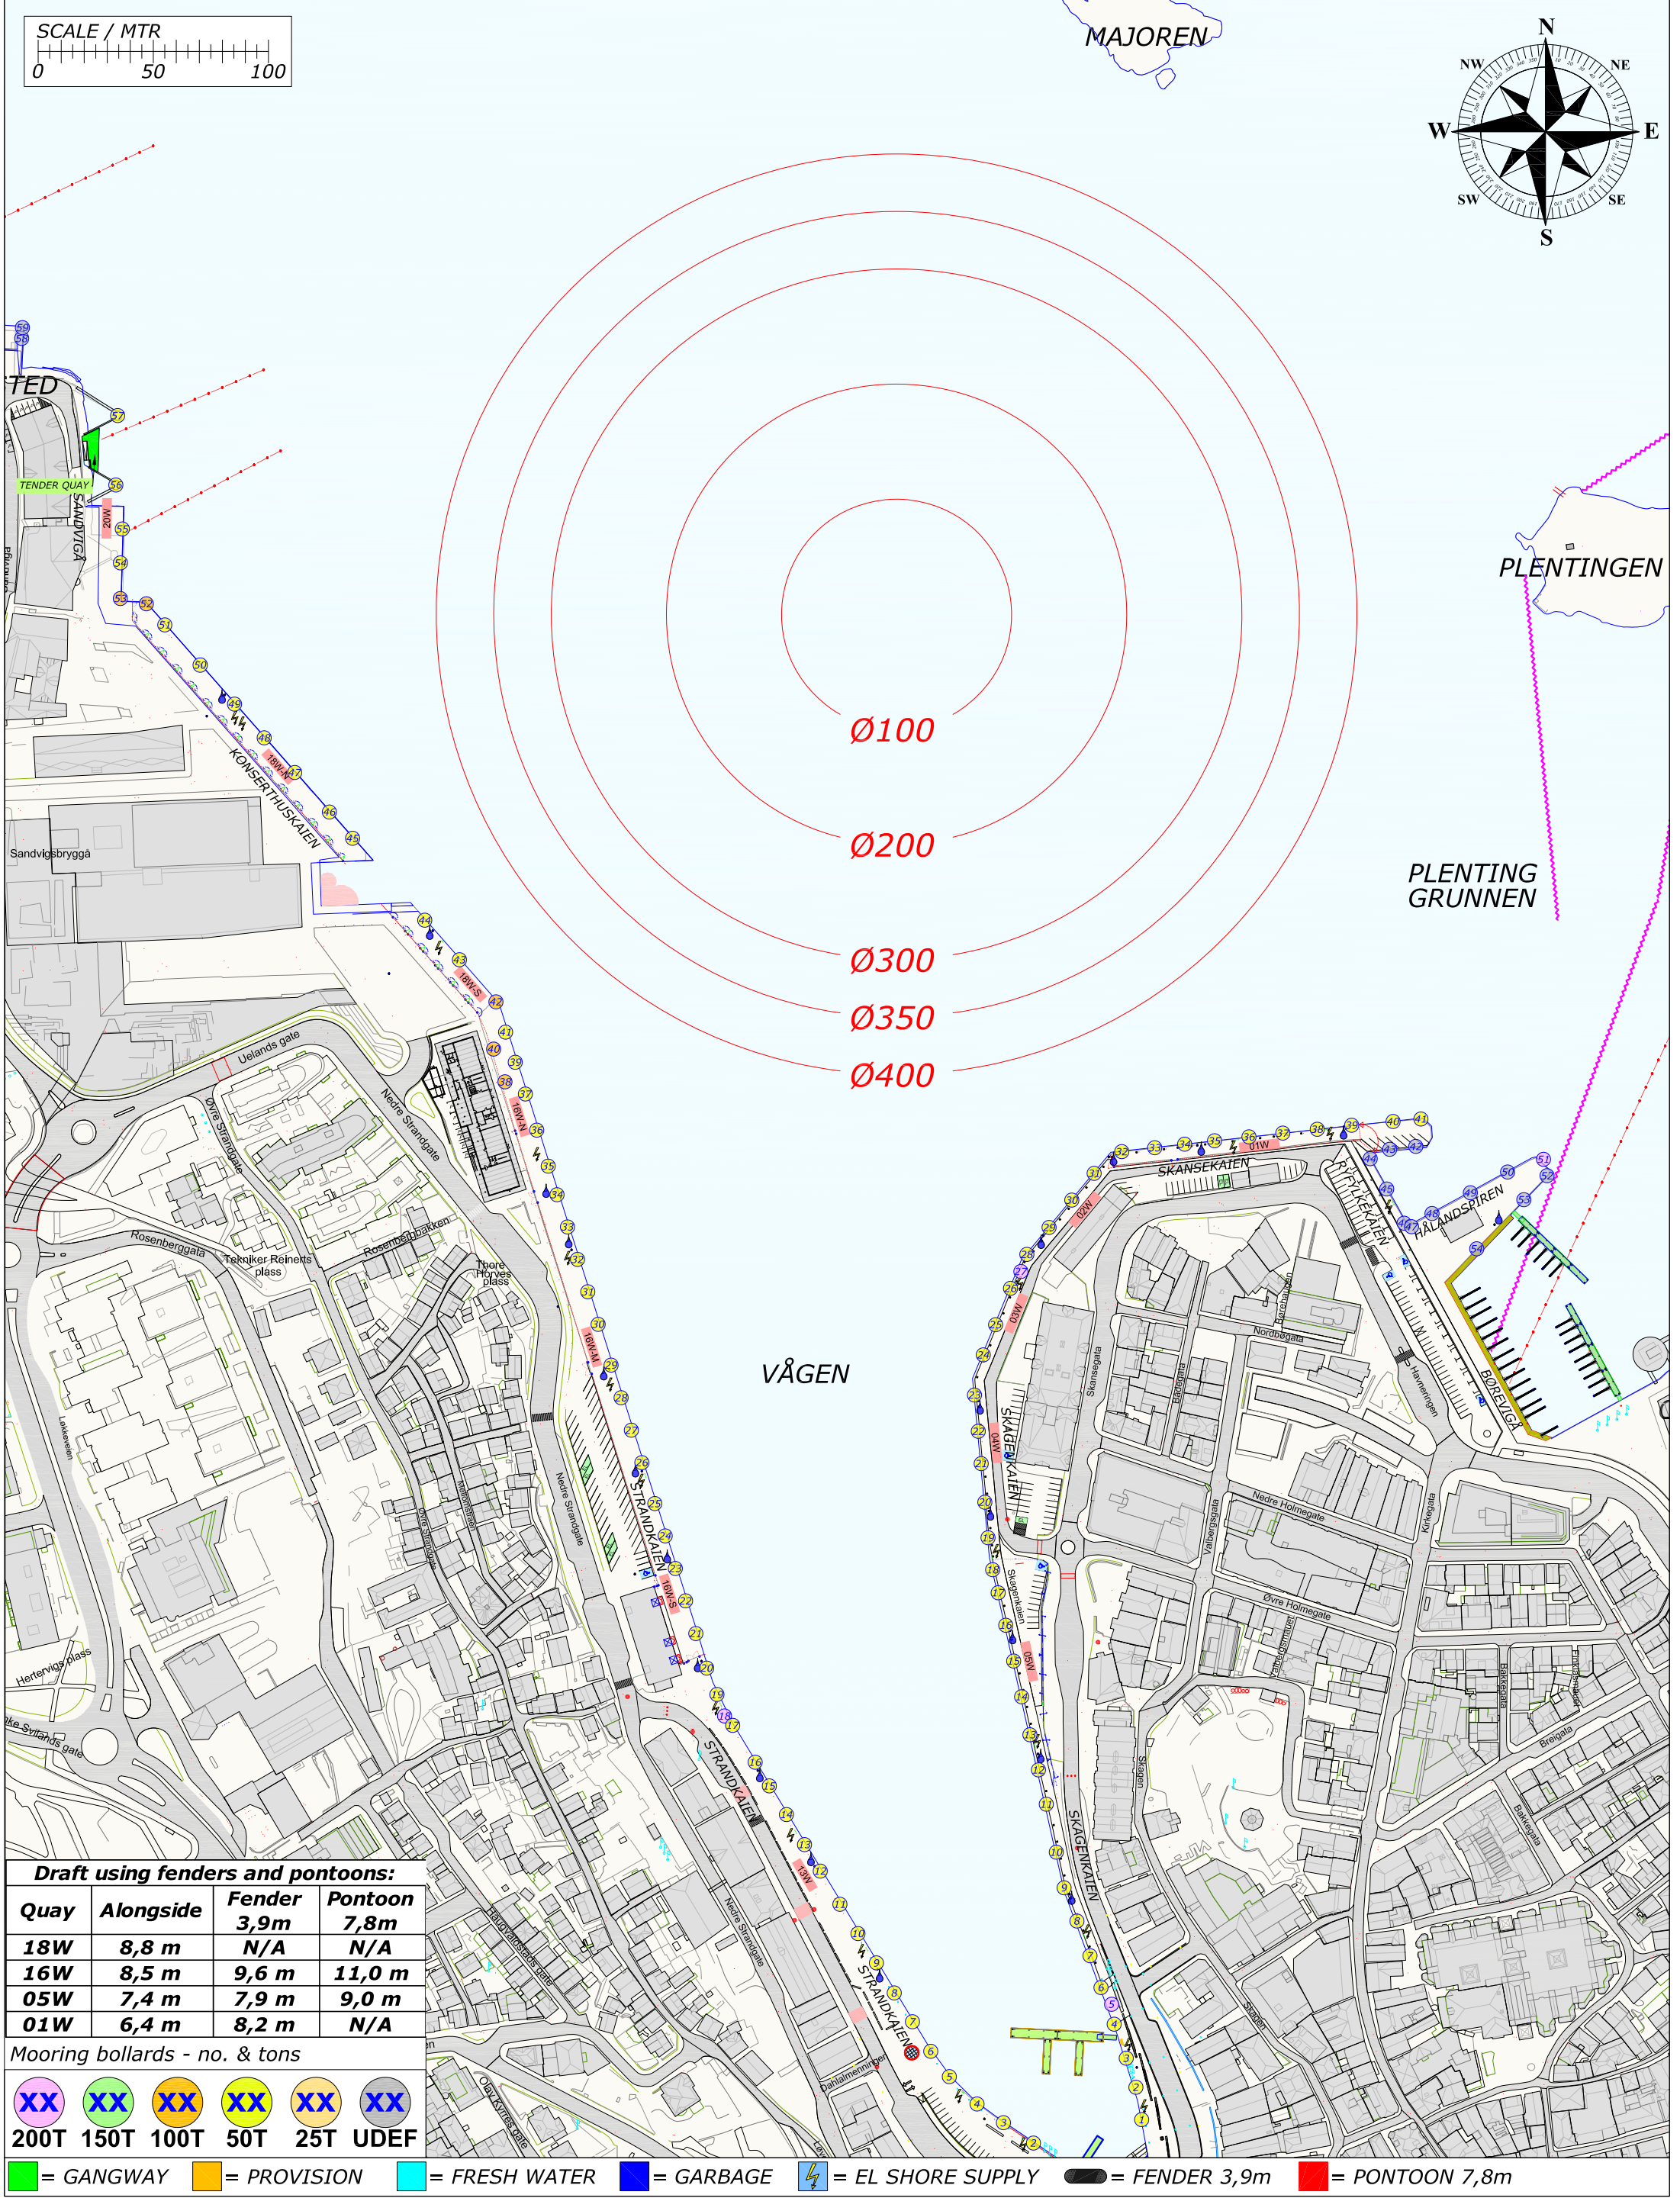


Draft using fenders and pontoons:			
Quay	Alongside	Fender 3,9m	Pontoon 7,8m
18W	8,8 m	N/A	N/A
16W	8,5 m	9,6 m	11,0 m
05W	7,4 m	7,9 m	9,0 m
01W	6,4 m	8,2 m	N/A

Mooring bollards - no. & tons

					
200T	150T	100T	50T	25T	UDEF

 = GANGWAY  = PROVISION  = FRESH WATER  = GARBAGE  = EL SHORE SUPPLY  = FENDER 3,9m  = PONTOON 7,8m

Rev.	Date	Text		Sign	
Drawn by R.KARLSEN		Approved by - date		Filename STAVANGER_HAVN.DWG	Date 0
 Rutek AS - Selaskjervegen 11 - 4055 Sola		Title PORT OF STAVANGER BERTHING SKETCH		Scale 1:2500	
		Customer Stavangerregionen Havnedrift AS		Drawing no. Size A3 1/1	

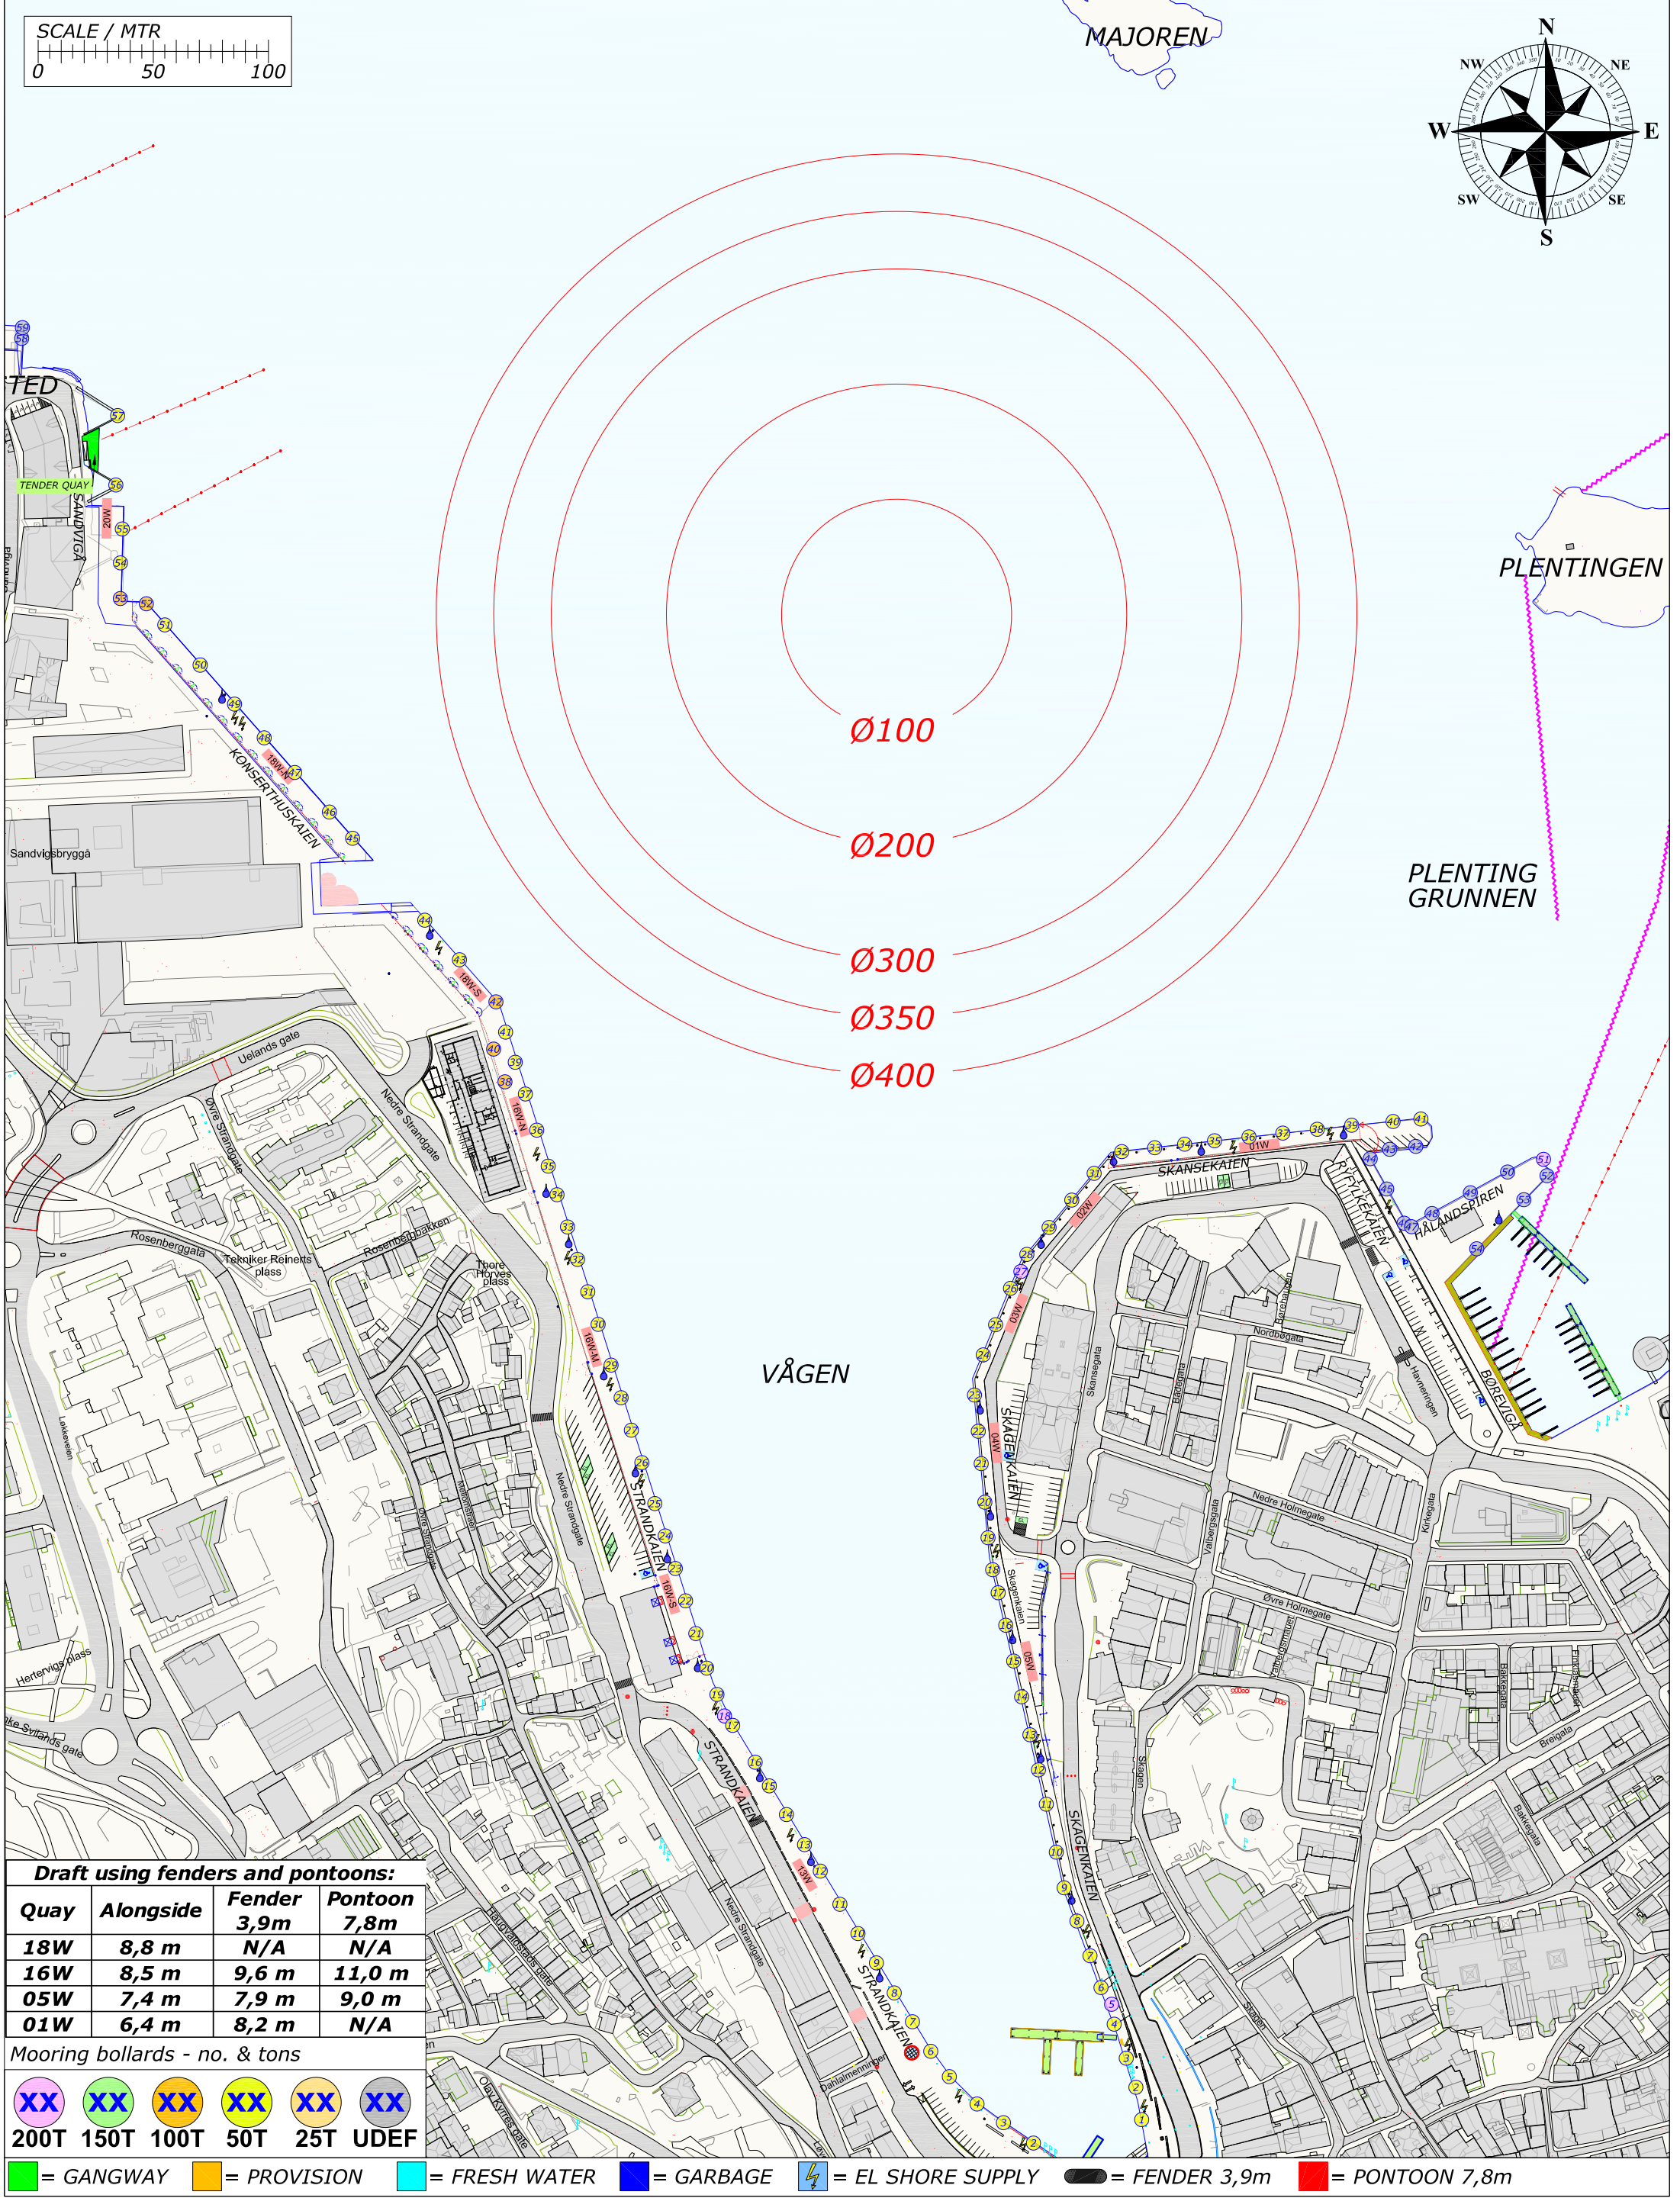

Draft using fenders and pontoons:			
Quay	Alongside	Fender 3,9m	Pontoon 7,8m
18W	8,8 m	N/A	N/A
16W	8,5 m	9,6 m	11,0 m
05W	7,4 m	7,9 m	9,0 m
01W	6,4 m	8,2 m	N/A

Mooring bollards - no. & tons					
XX	XX	XX	XX	XX	XX
200T	150T	100T	50T	25T	UDEF




= GANGWAY= PROVISION= FRESH WATER= GARBAGE= EL SHORE SUPPLY= FENDER 3,9m= PONTOON 7,8m

Rev.	Date	Text		Sign	
Drawn by R.KARLSEN		Approved by - date		Filename STAVANGER_HAVN.DWG	Date 0
 Rutek AS - Selaskjervegen 11 - 4055 Sola		Title PORT OF STAVANGER BERTHING SKETCH		Scale 1:2500	
		Customer Stavangerregionen Havnedrift AS		Drawing no. Size A3 1/1	

BERTHING SKETCH PORT OF STAVANGER
SATURDAY 10. JULY 2021



REV.NR. 02 - 22.02.2021

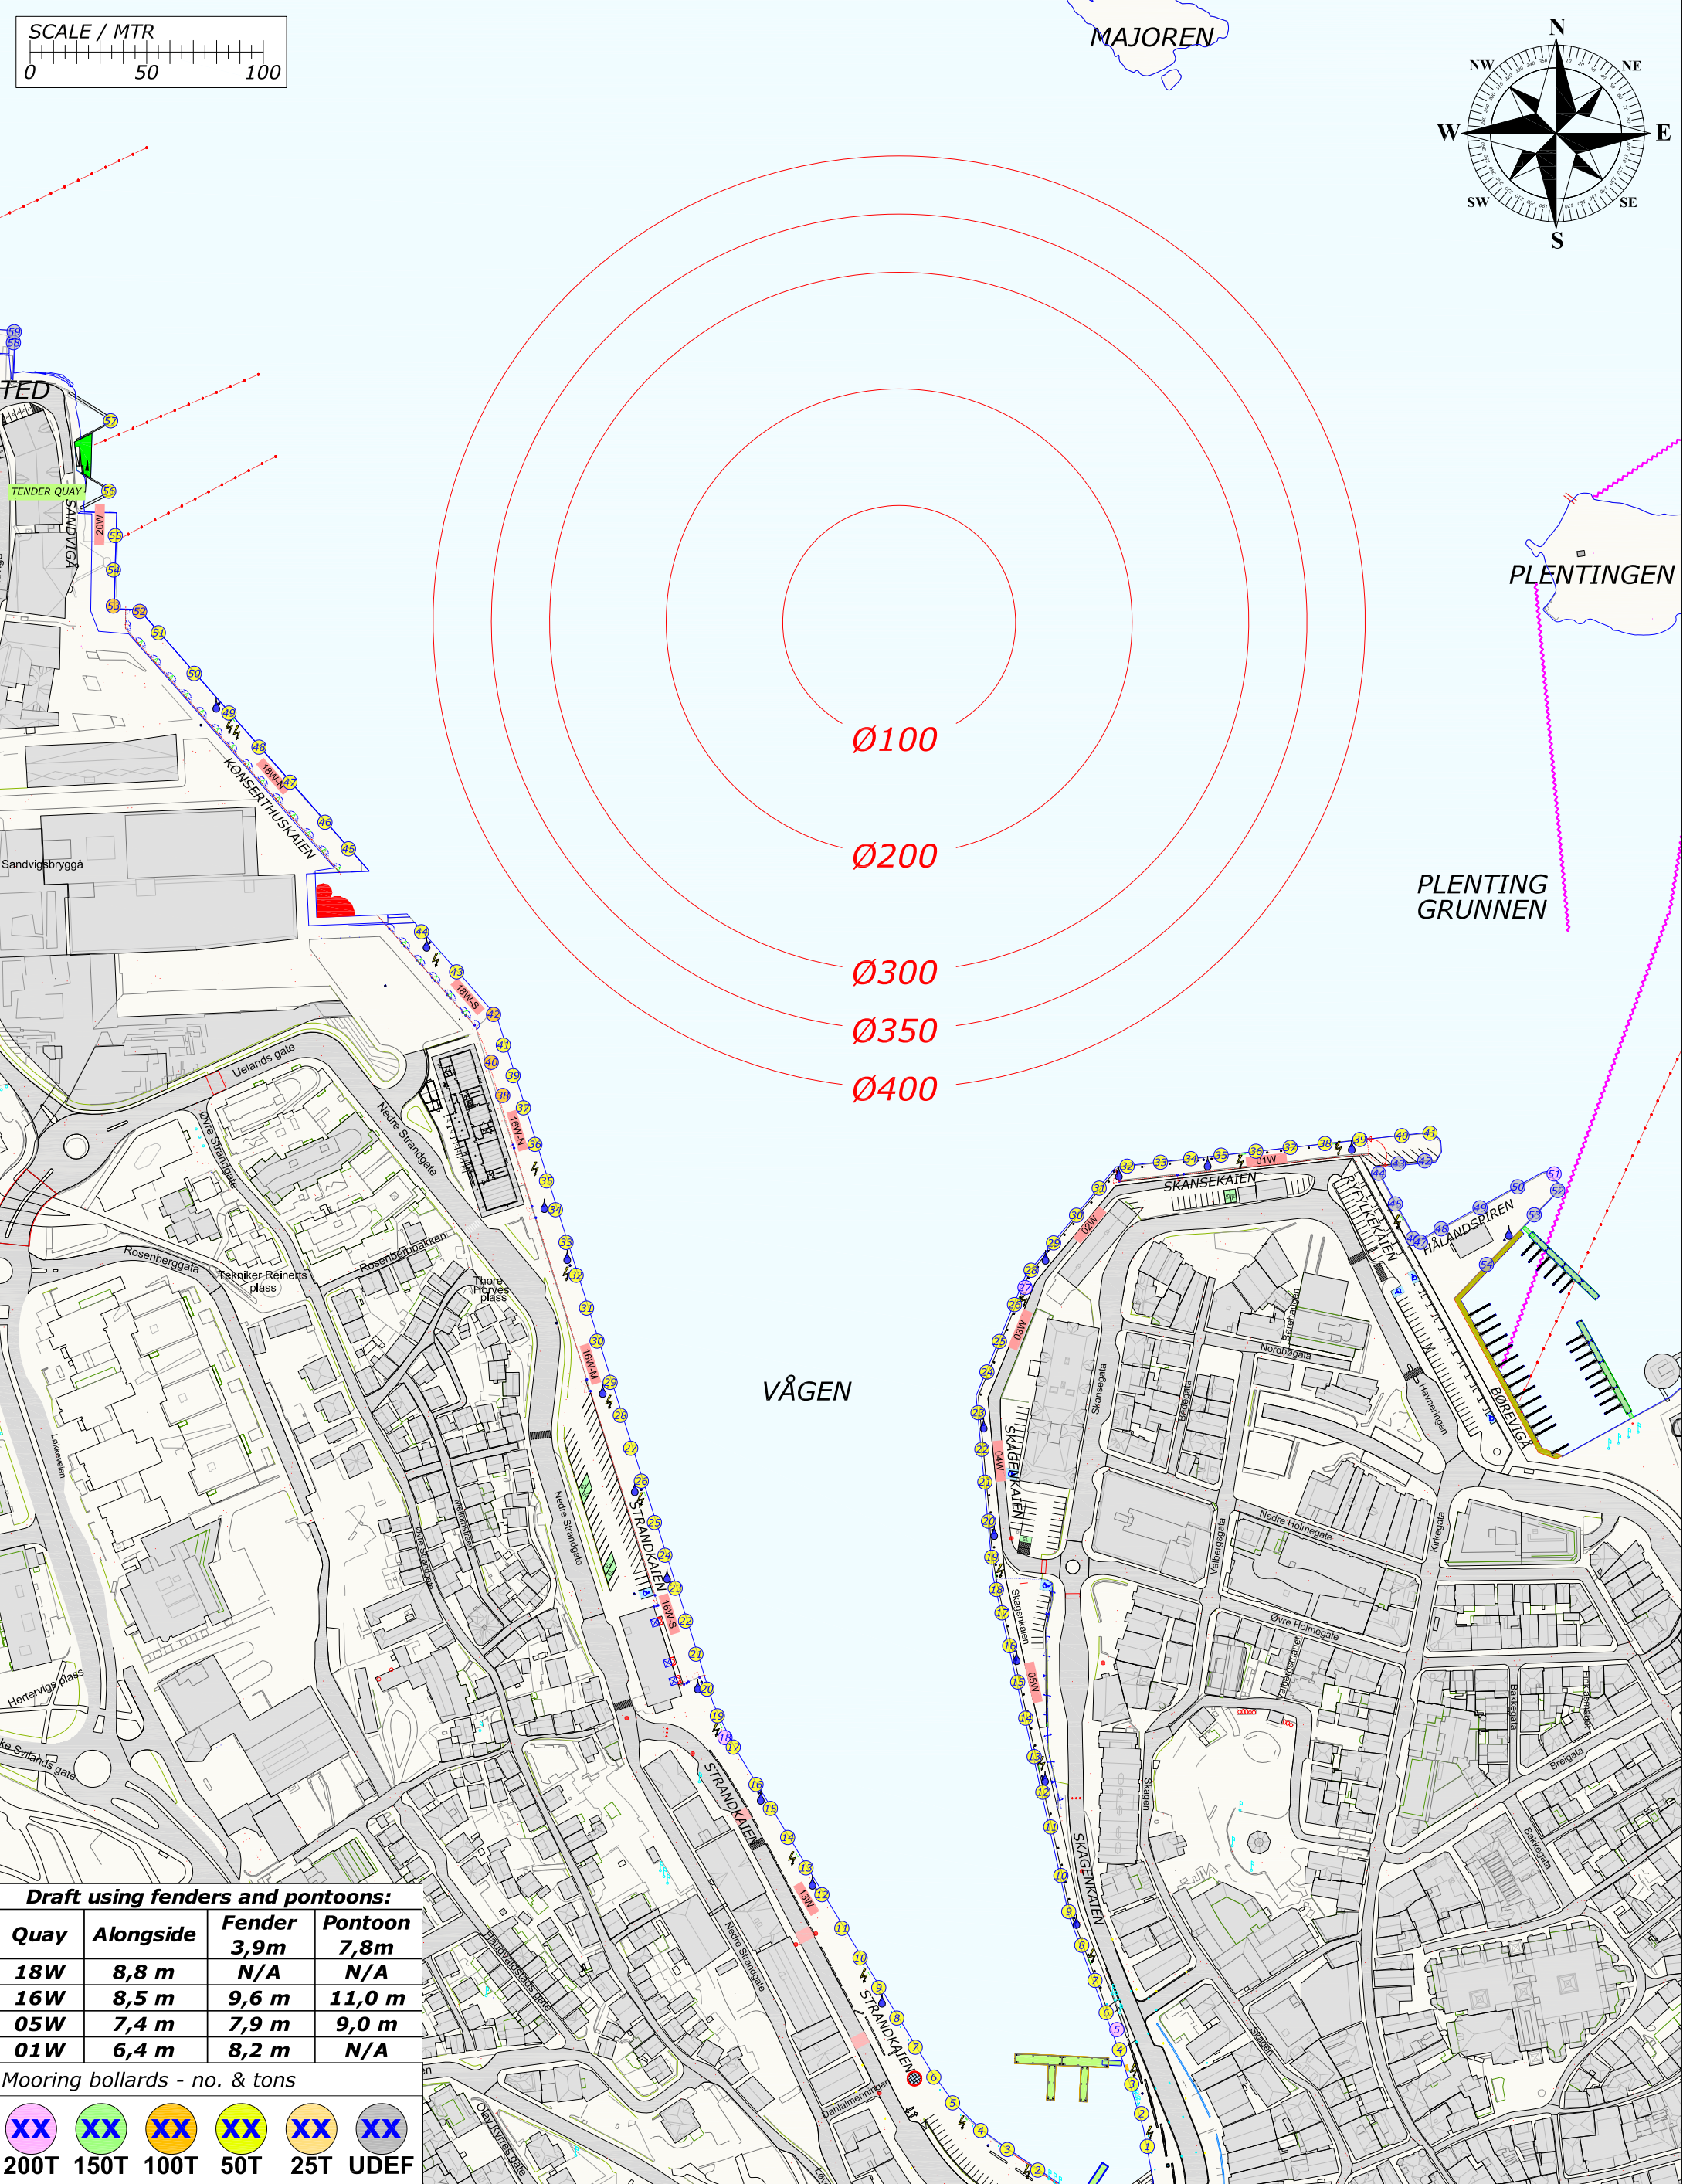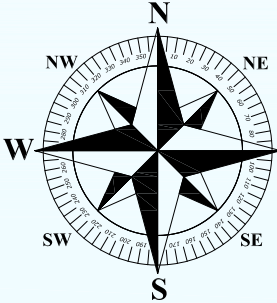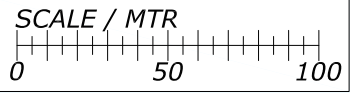

Draft using fenders and pontoons:

Quay	Alongside	Fender 3,9m	Pontoon 7,8m
18W	8,8 m	N/A	N/A
16W	8,5 m	9,6 m	11,0 m
05W	7,4 m	7,9 m	9,0 m
01W	6,4 m	8,2 m	N/A

Mooring bollards - no. & tons

XX	XX	XX	XX	XX	XX
200T	150T	100T	50T	25T	UDEF

Legend:
[Green] = GANGWAY
[Orange] = PROVISION
[Cyan] = FRESH WATER
[Blue] = GARBAGE
[Lightning Bolt] = EL SHORE SUPPLY
[Black] = FENDER 3,9m
[Red] = PONTOON 7,8m

Rev.	Date	Text		Sign	
Drawn by R.KARLSEN		Approved by - date		Filename STAVANGER_HAVN.DWG	Date 0
 Rutek AS - Selaskjervegen 11 - 4055 Sola		Title PORT OF STAVANGER BERTHING SKETCH		Scale 1:2500	
		Customer Stavangerregionen Havnedrift AS		Drawing no. Size A3 Sheet 1/1	


BERTHING SKETCH PORT OF STAVANGER

SUNDAY 11. JULY 2021



STAVANGER
REGIONEN
Havnedrift AS

REV.NR. 03 - 27.06.2021

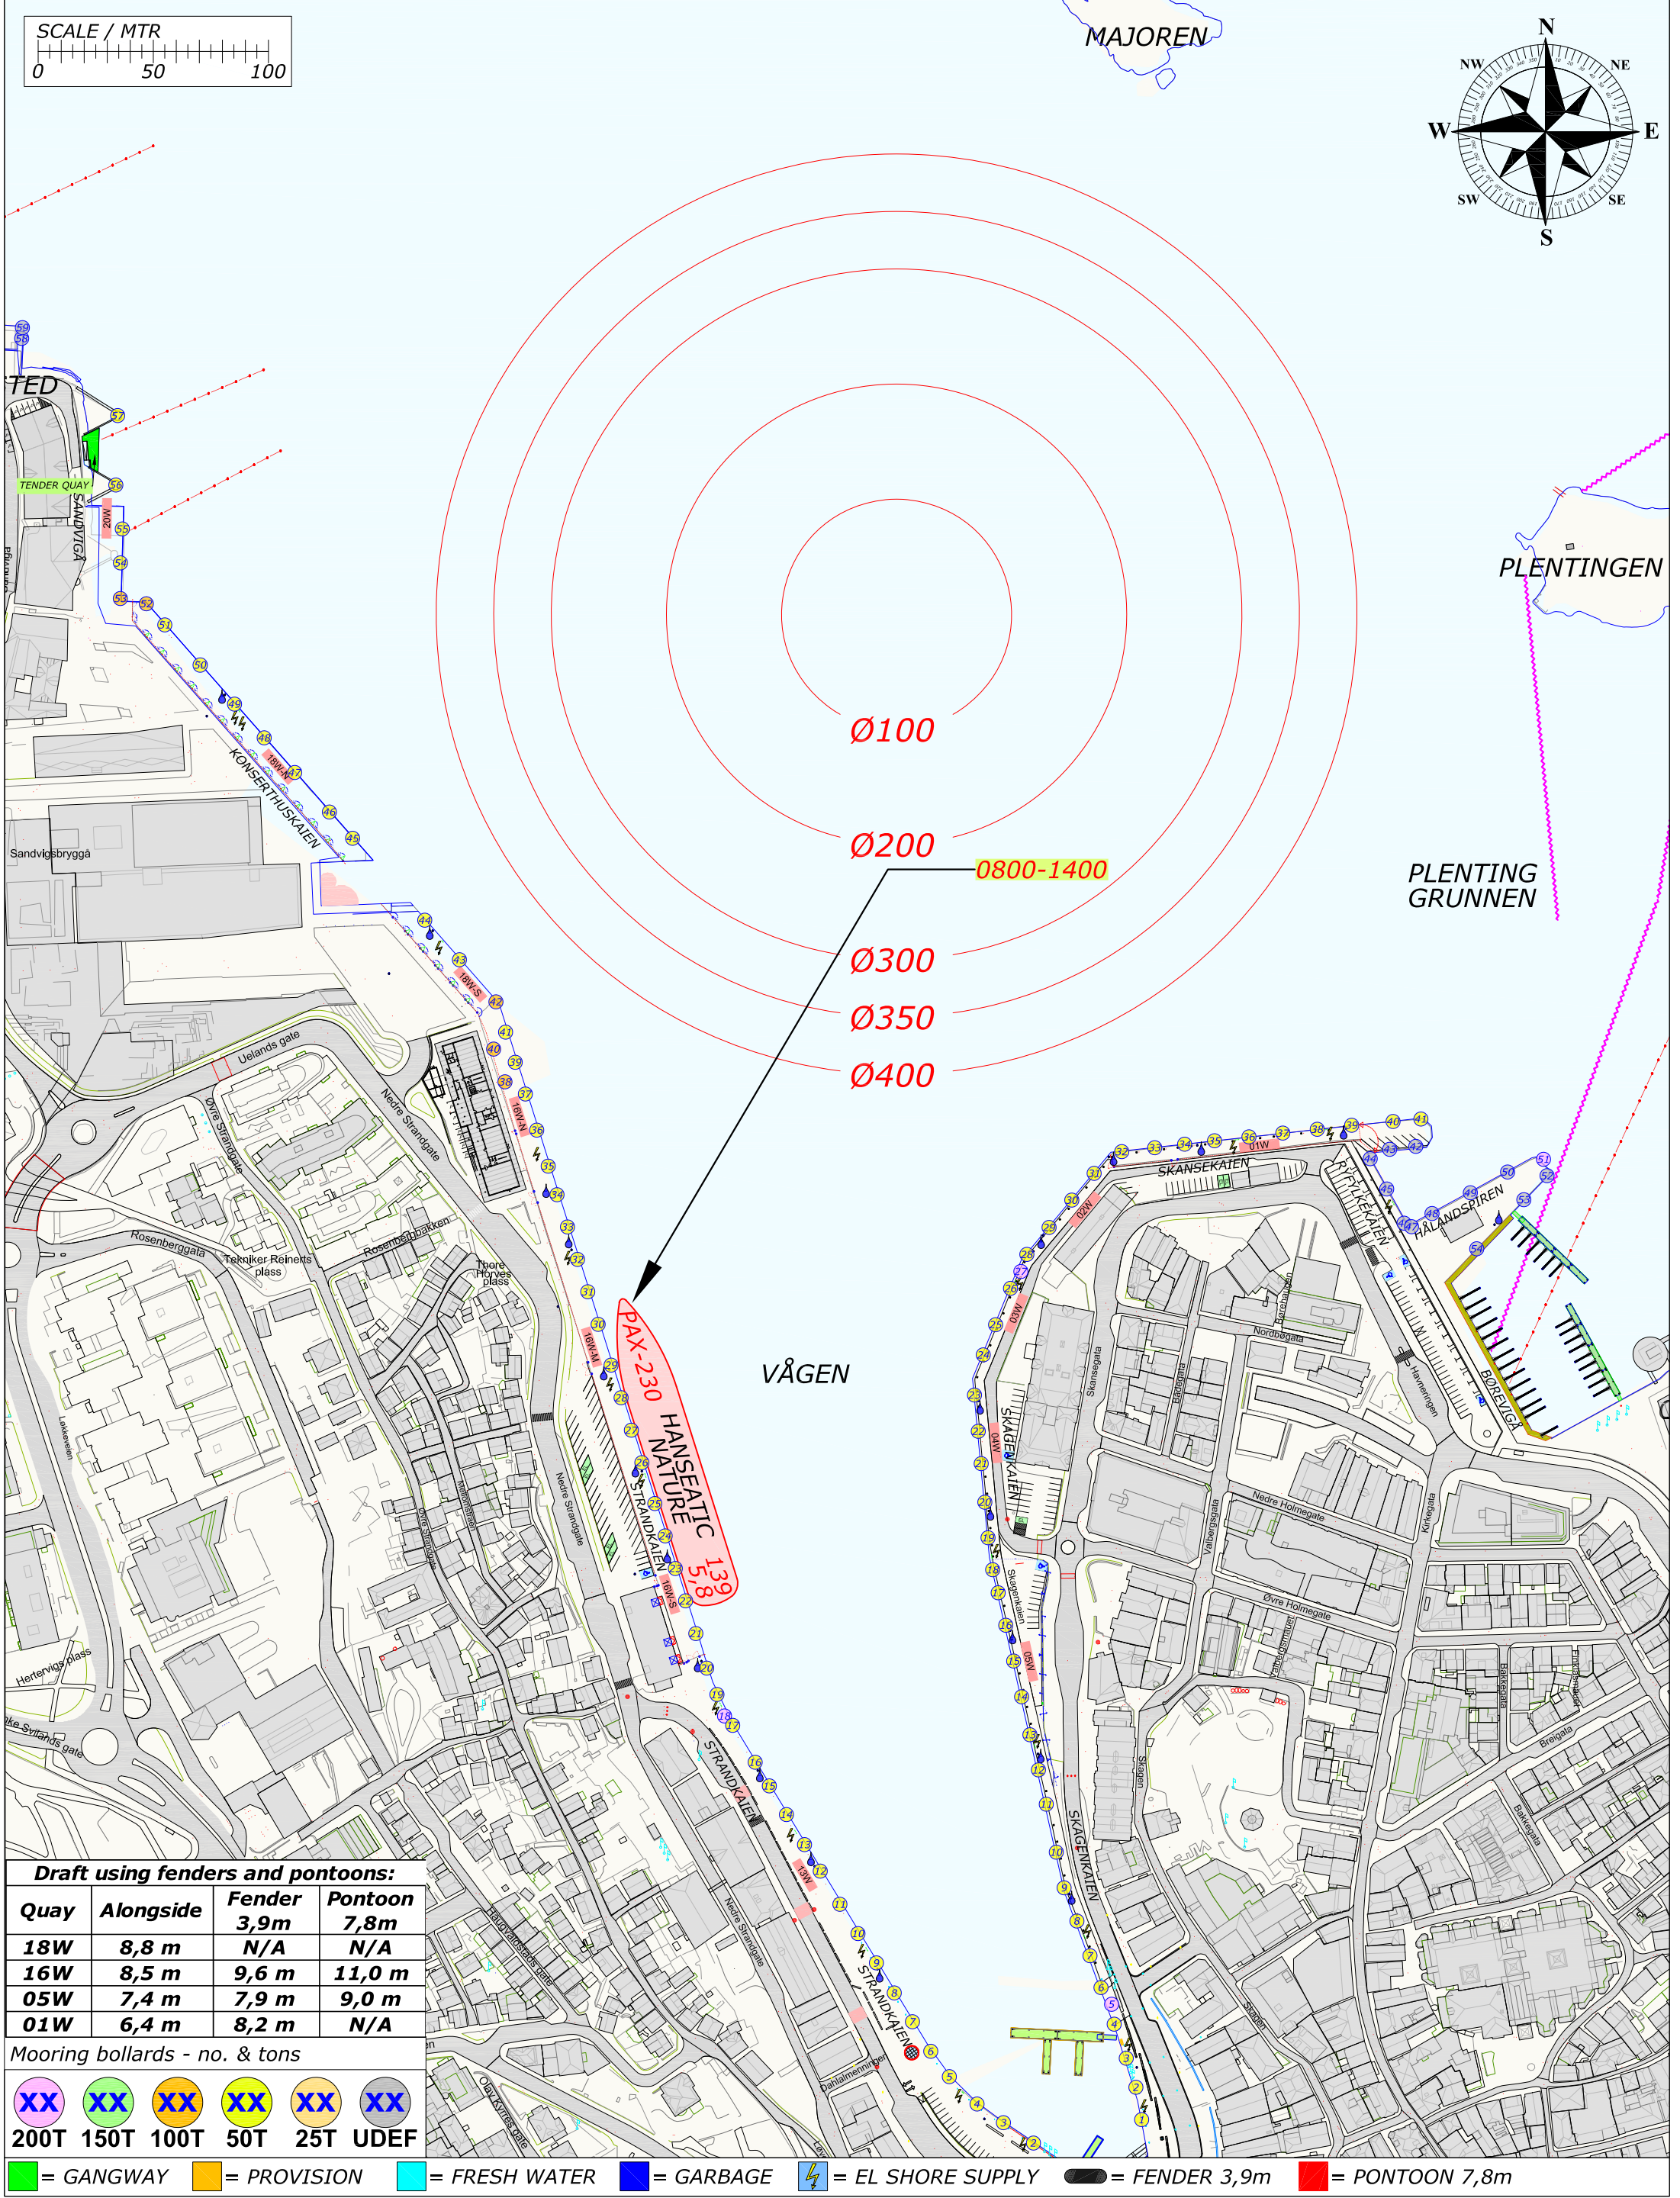

Draft using fenders and pontoons:

Quay	Alongside	Fender 3,9m	Pontoon 7,8m
18W	8,8 m	N/A	N/A
16W	8,5 m	9,6 m	11,0 m
05W	7,4 m	7,9 m	9,0 m
01W	6,4 m	8,2 m	N/A

Mooring bollards - no. & tons

 200T

 150T

 100T

 50T

 25T

 UDEP

 = GANGWAY

 = PROVISION

 = FRESH WATER

 = GARBAGE

 = EL SHORE SUPPLY

 = FENDER 3,9m




 = PONTOON 7,8m

Rev.	Date	Text		Sign
Drawn by R.KARLSEN		Approved by - date		Filename STAVANGER_HAVN.DWG
				Date 0
				Scale 1:2500
		Title PORT OF STAVANGER BERTHING SKETCH		Drawing no.
		Customer Stavangerregionen Havnedrift AS		Size A3
				Sheet 1/1

BERTHING SKETCH PORT OF STAVANGER
MONDAY 12. JULY 2021



REV.NR. 05 - 08.04.2021

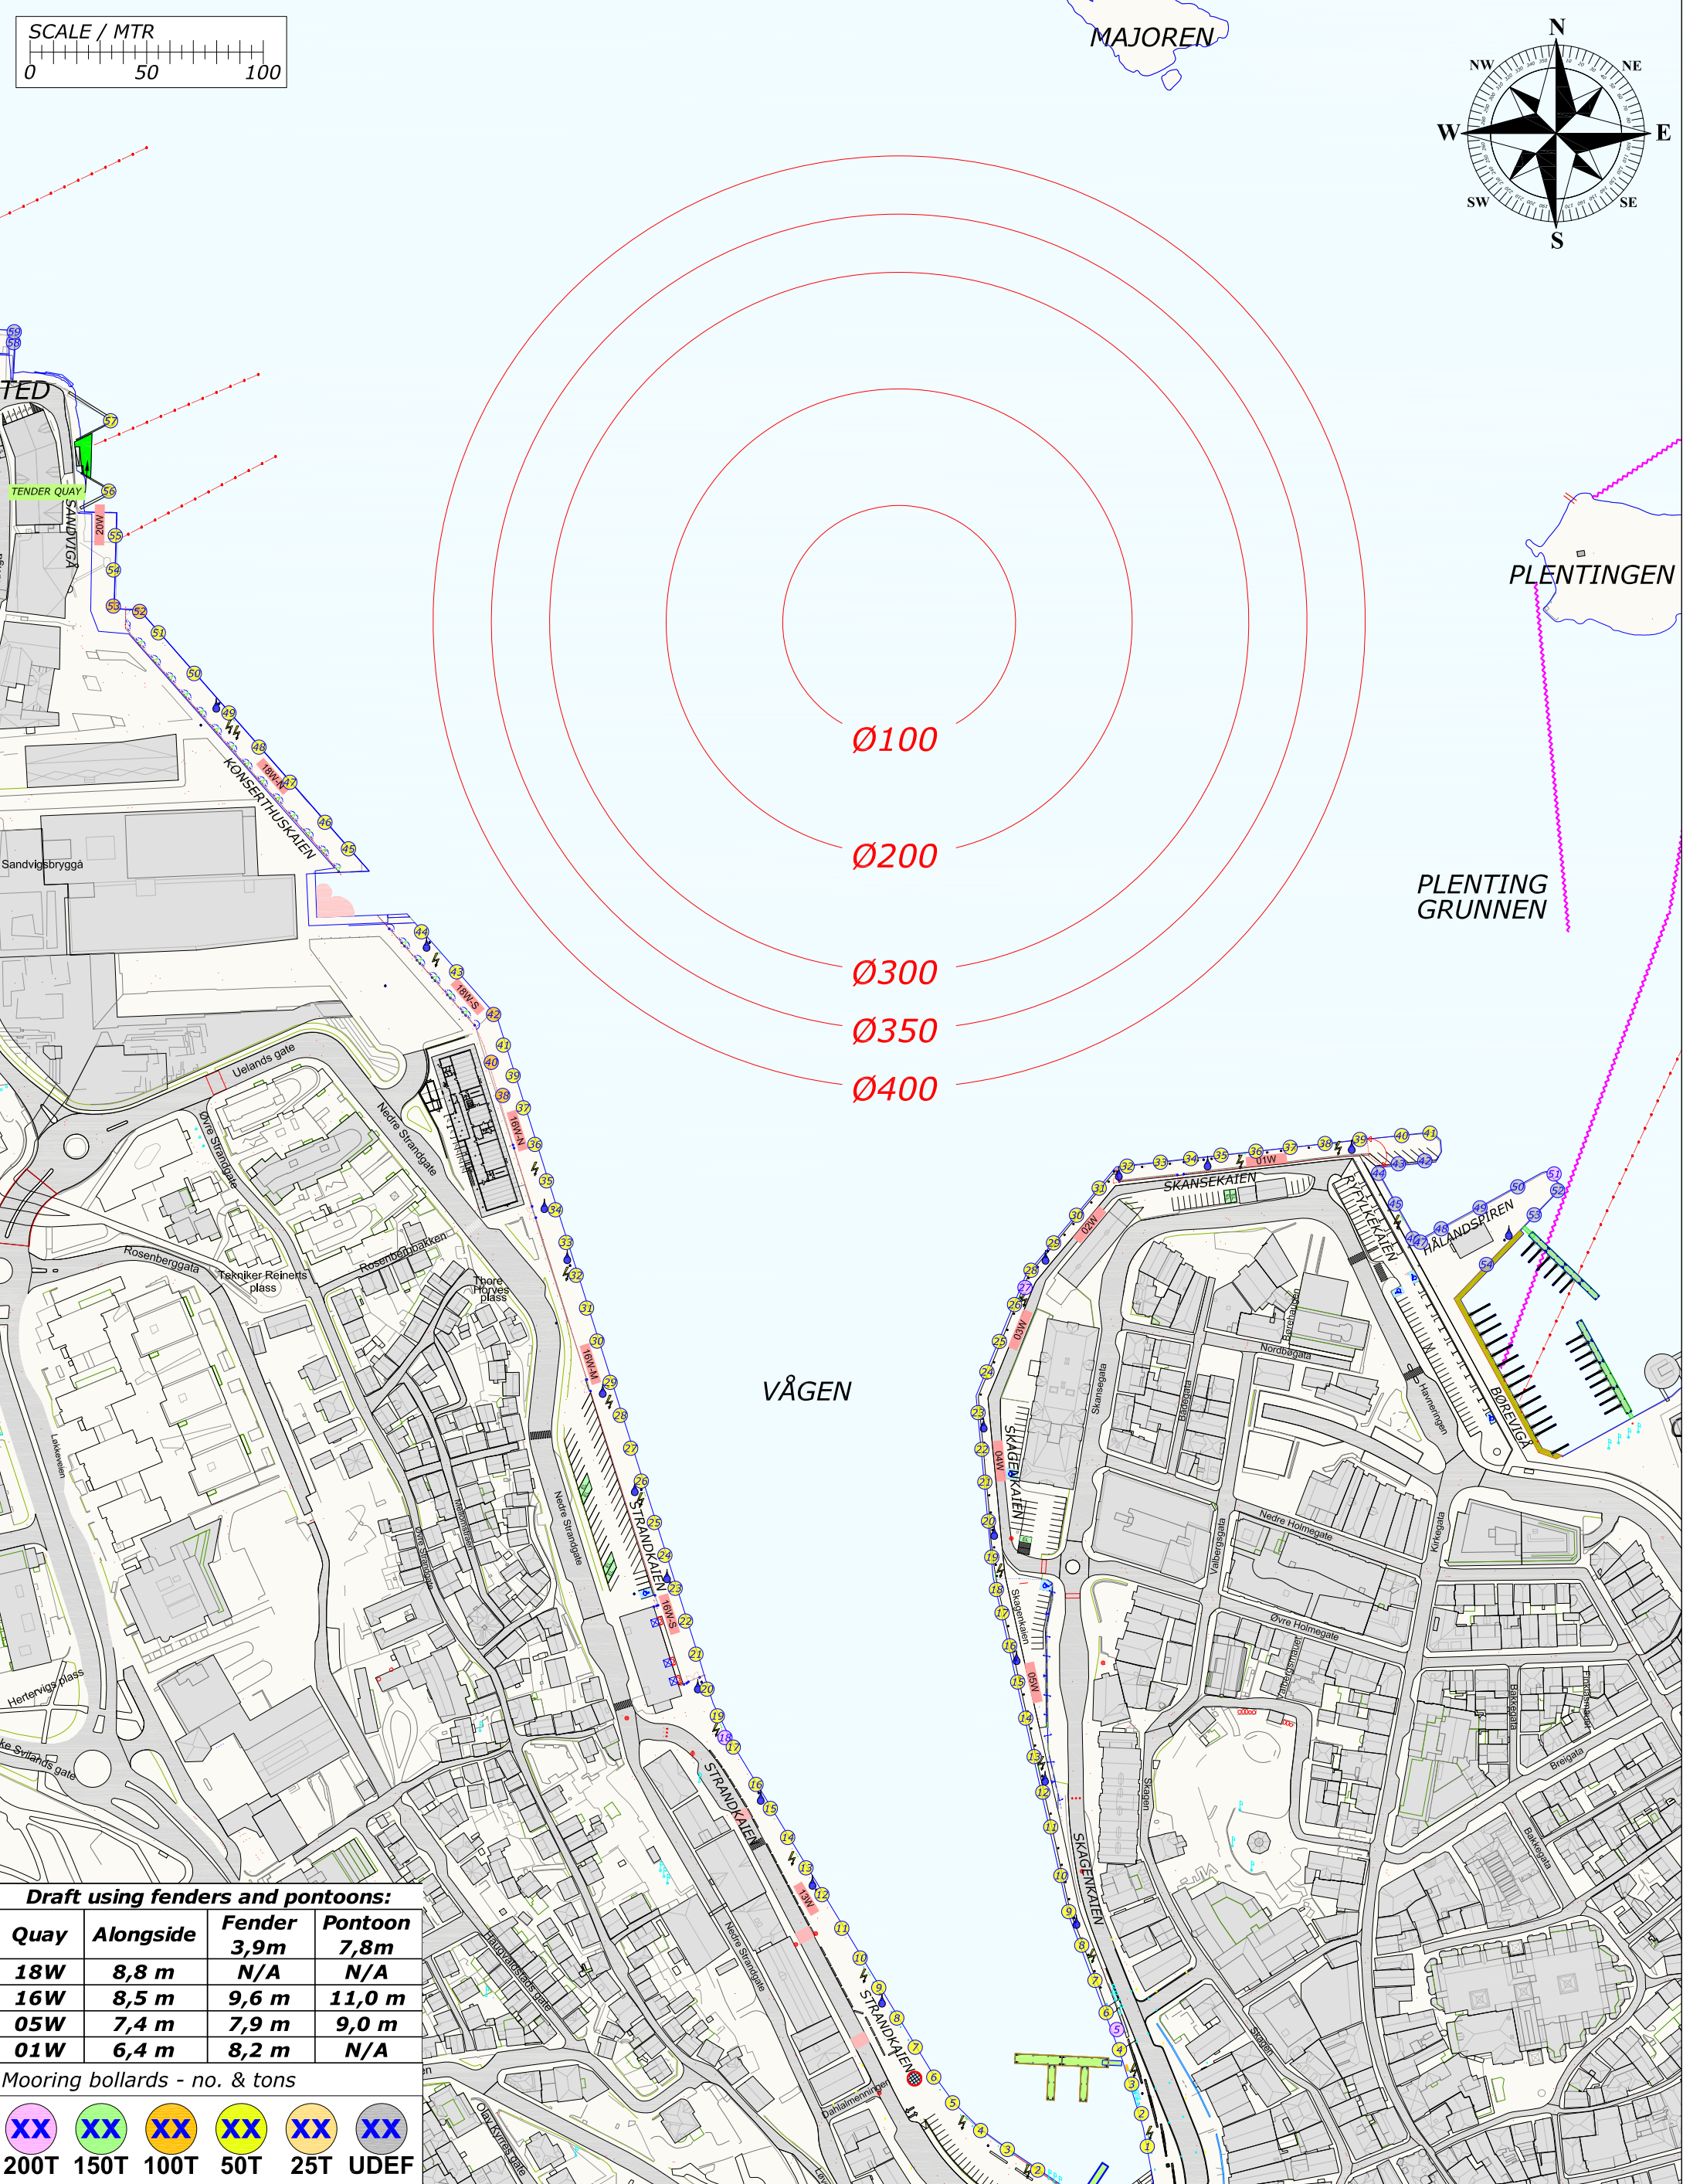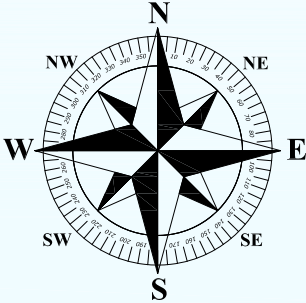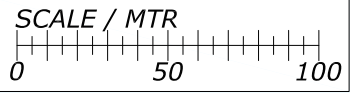

Draft using fenders and pontoons:


Quay	Alongside	Fender 3,9m	Pontoon 7,8m
18W	8,8 m	N/A	N/A
16W	8,5 m	9,6 m	11,0 m
05W	7,4 m	7,9 m	9,0 m
01W	6,4 m	8,2 m	N/A

Mooring bollards - no. & tons

XX	XX	XX	XX	XX	XX
200T	150T	100T	50T	25T	UDEF

= GANGWAY = PROVISION = FRESH WATER = GARBAGE = EL SHORE SUPPLY = FENDER 3,9m = PONTOON 7,8m

Rev.	Date	Text		Sign	
Drawn by R.KARLSEN		Approved by - date		Filename STAVANGER_HAVN.DWG	Date 0
 Rutek AS - Selaskjervegen 11 - 4055 Sola		Title PORT OF STAVANGER BERTHING SKETCH		Scale 1:2500	
		Customer Stavangerregionen Havnedrift AS		Size A3	Sheet 1/1

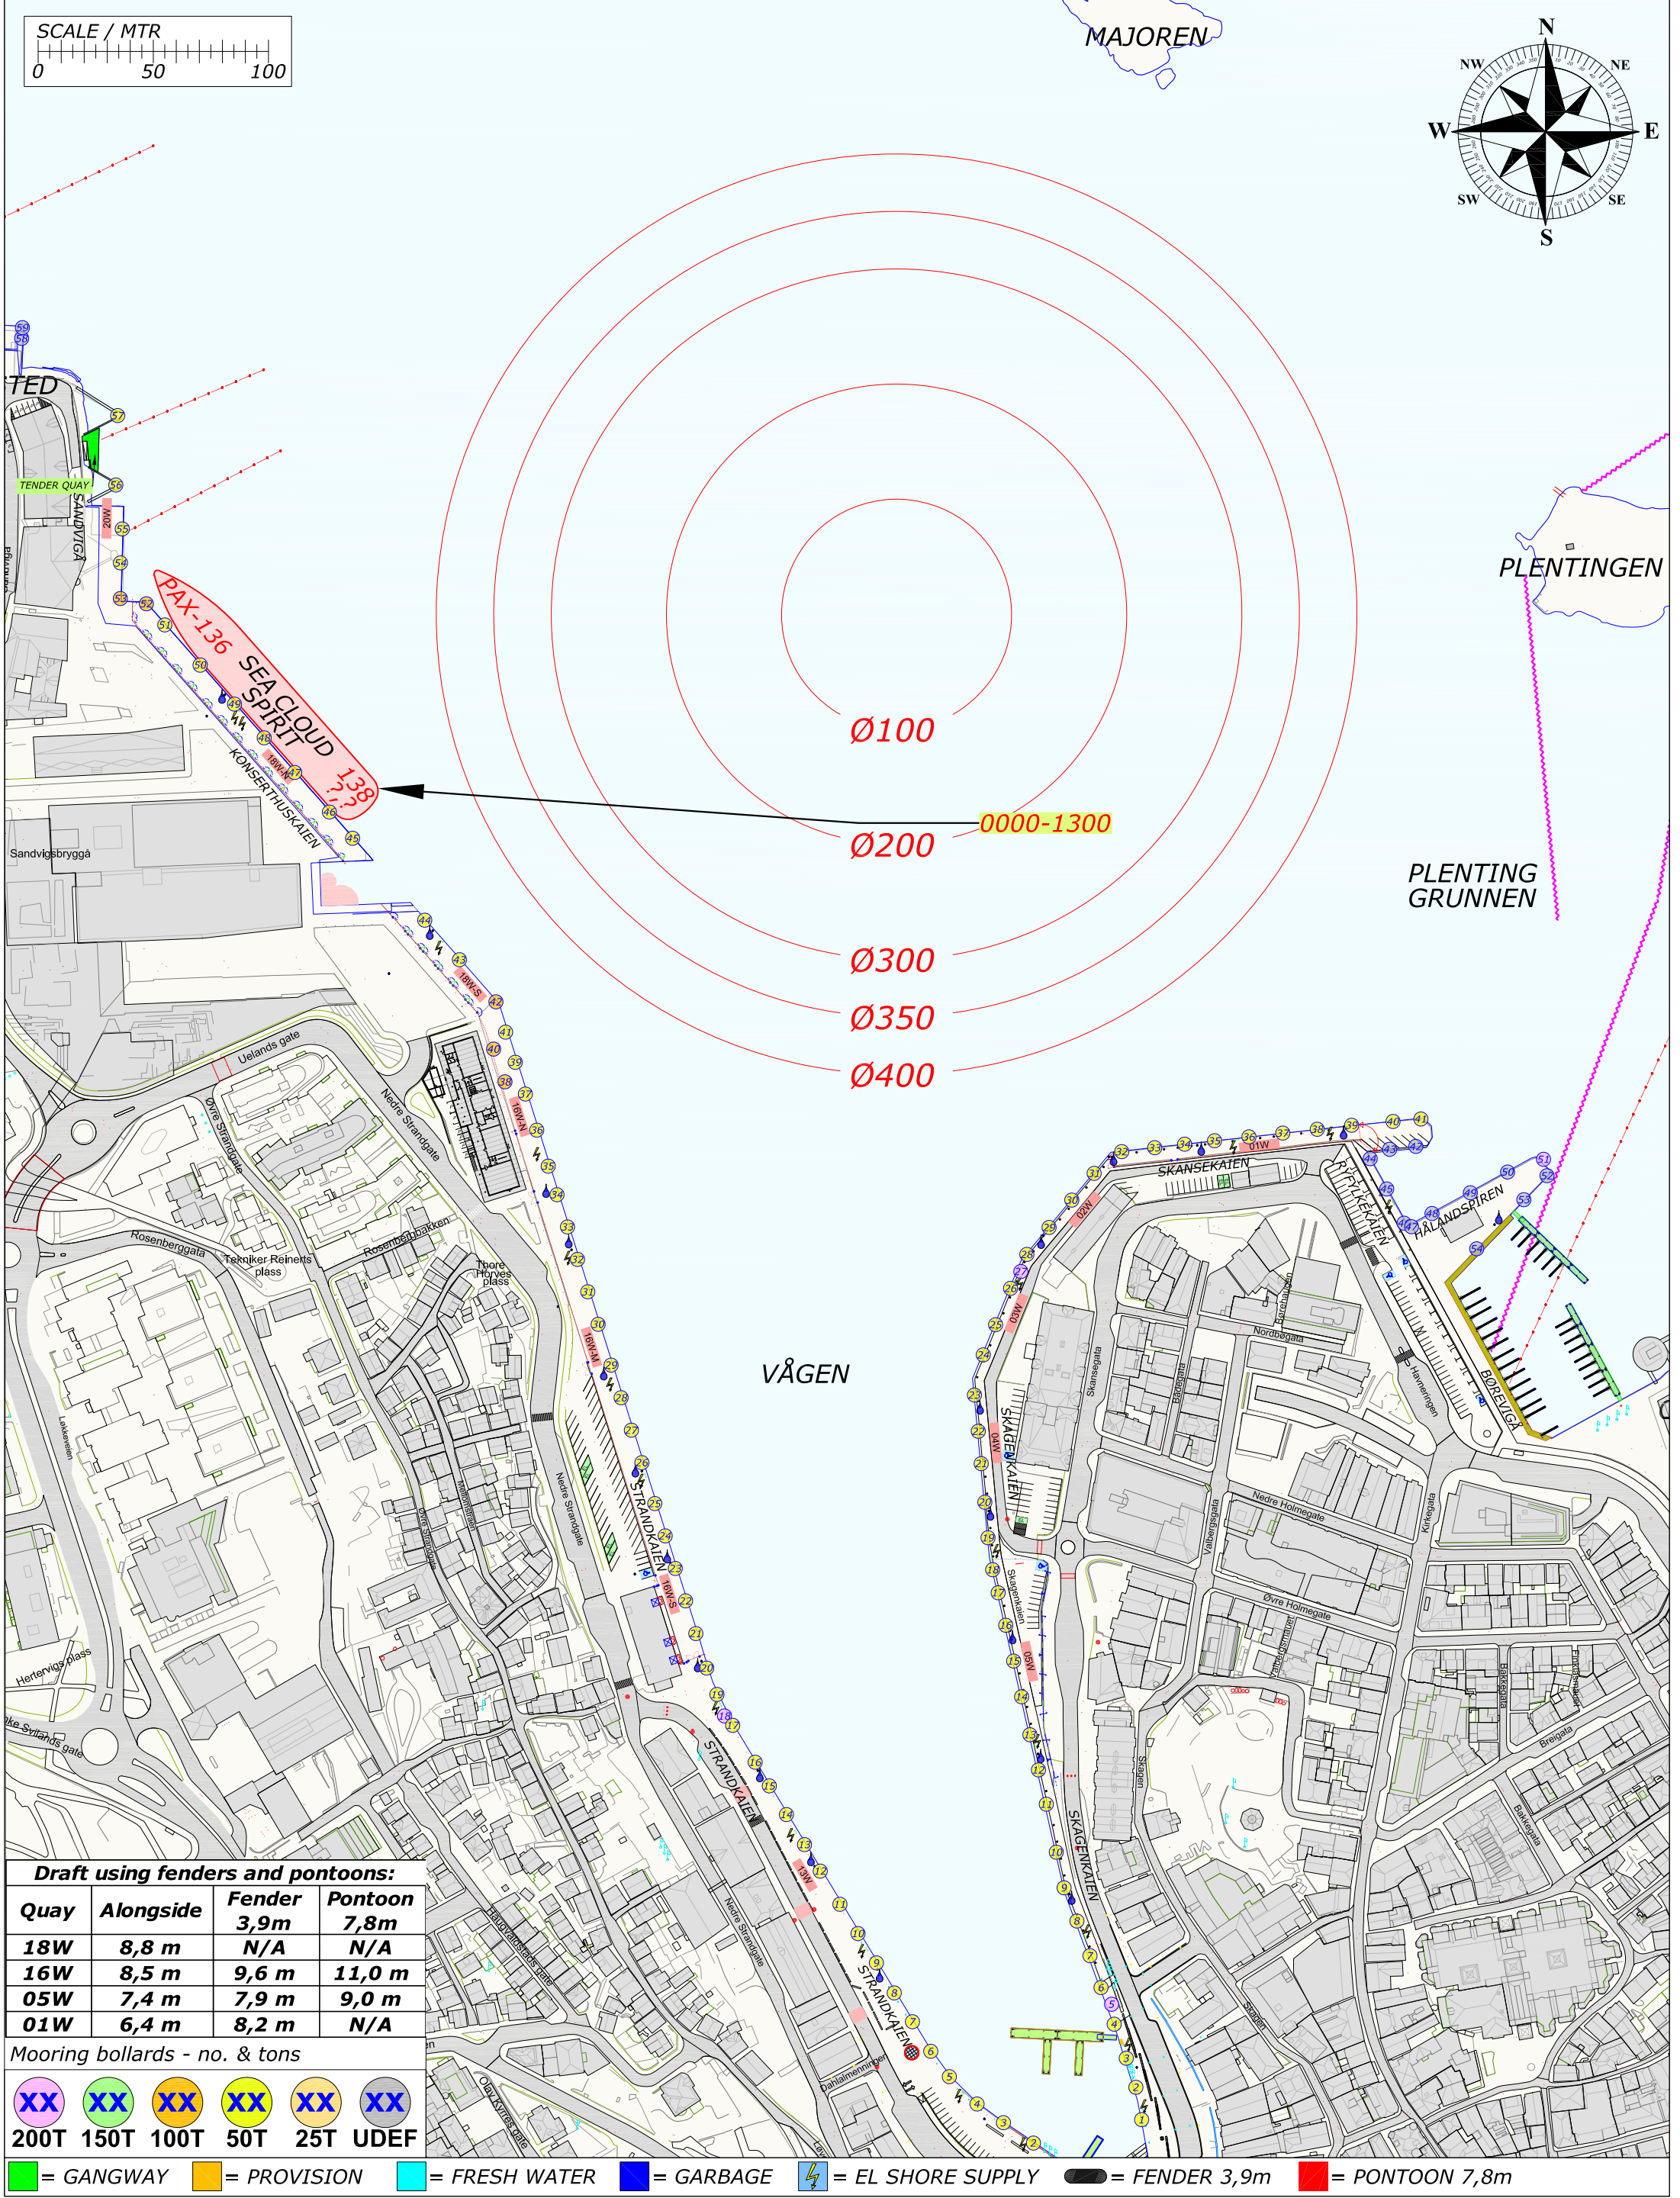

Draft using fenders and pontoons:			
Quay	Alongside	Fender 3,9m	Pontoon 7,8m
18W	8,8 m	N/A	N/A
16W	8,5 m	9,6 m	11,0 m
05W	7,4 m	7,9 m	9,0 m
01W	6,4 m	8,2 m	N/A

Mooring bollards - no. & tons

					
200T	150T	100T	50T	25T	UDEP




 = GANGWAY  = PROVISION  = FRESH WATER  = GARBAGE  = EL SHORE SUPPLY  = FENDER 3,9m  = PONTOON 7,8m

Rev.	Date	Text		Sign	
Drawn by R.KARLSEN		Approved by - date		Filename STAVANGER_HAVN.DWG	Date 0
RUTEK		Title PORT OF STAVANGER BERTHING SKETCH		Scale 1:2500	
Rutek AS - Selaskjervegen 11 - 4055 Sola		Customer Stavangerregionen Havnedrift AS		Size A3	Sheet 1/1

BERTHING SKETCH PORT OF STAVANGER
WEDNESDAY 14. JULY 2021



REV.NR. 06 - 17.06.2021

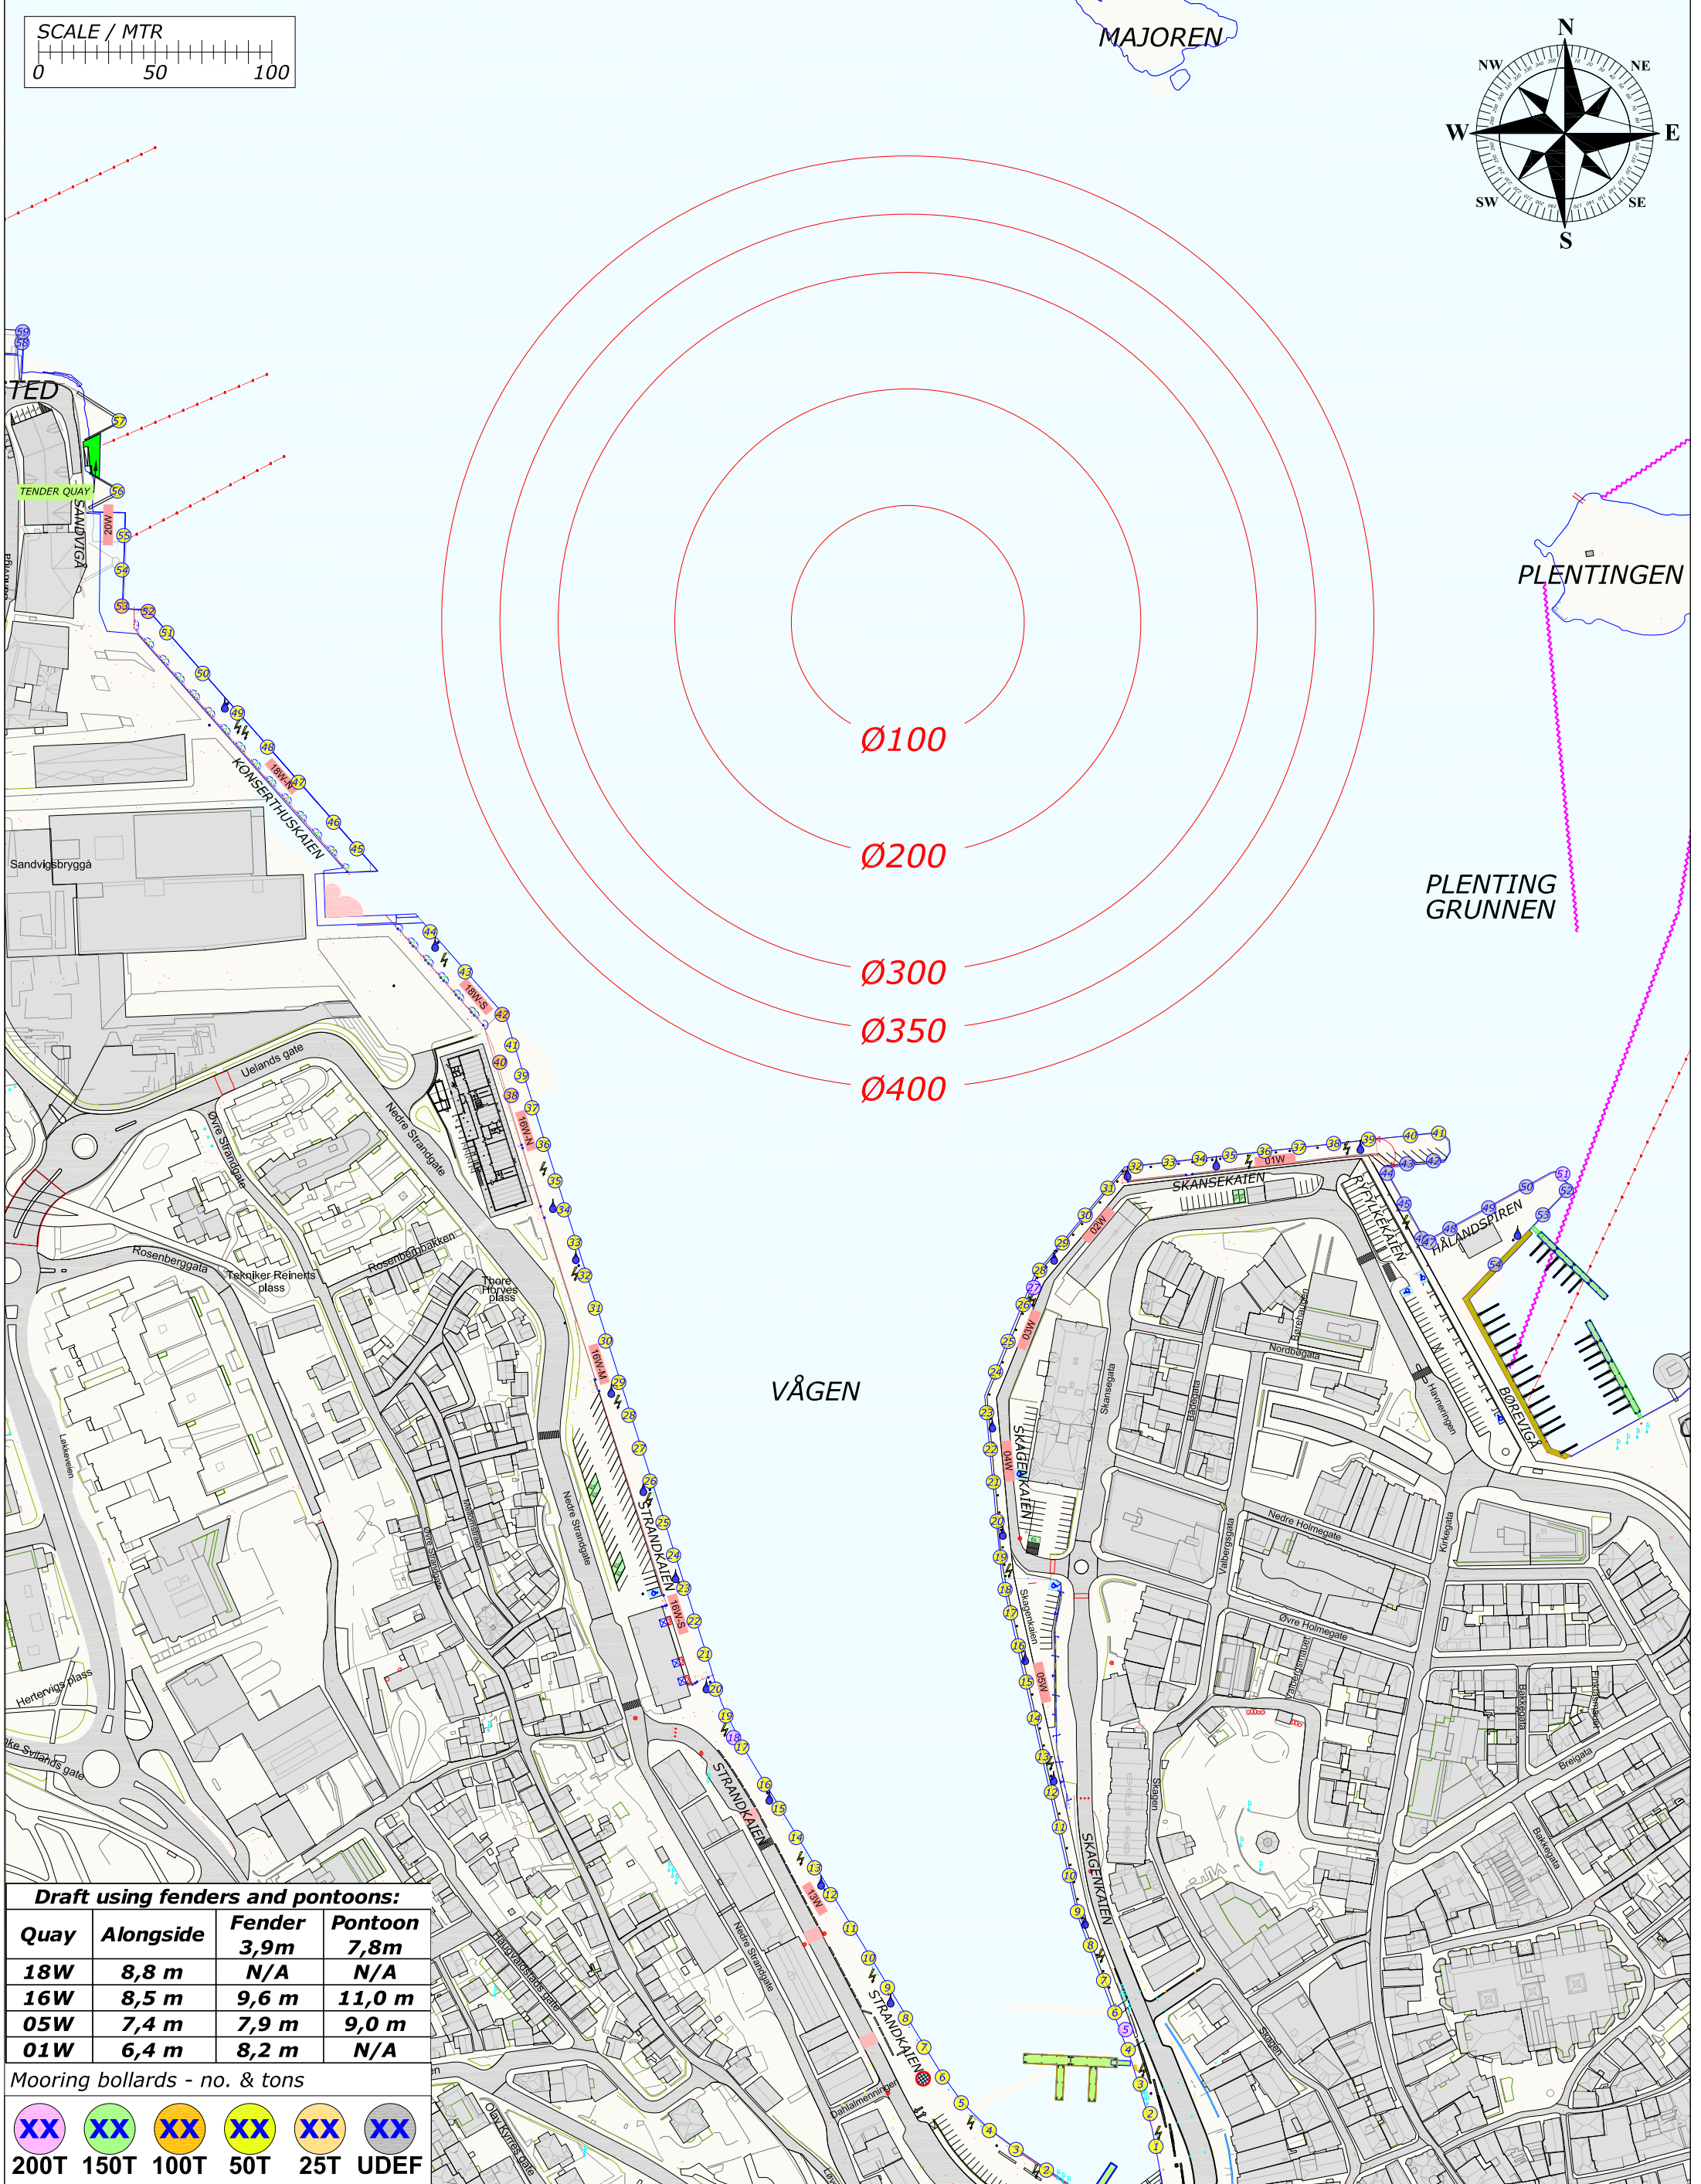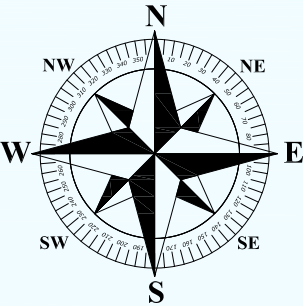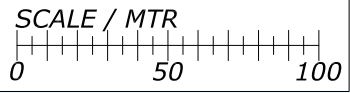

Draft using fenders and pontoons:			
Quay	Alongside	Fender 3,9m	Pontoon 7,8m
18W	8,8 m	N/A	N/A
16W	8,5 m	9,6 m	11,0 m
05W	7,4 m	7,9 m	9,0 m
01W	6,4 m	8,2 m	N/A

Mooring bollards - no. & tons

XX	XX	XX	XX	XX	XX
200T	150T	100T	50T	25T	UDEF

Legend:

- = GANGWAY
- = PROVISION
- = FRESH WATER
- = GARBAGE
- ⚡ = EL SHORE SUPPLY
- = FENDER 3,9m
- = PONTOON 7,8m

Draft using fenders and pontoons:

Quay	Alongside	Fender 3,9m	Pontoon 7,8m
18W	8,8 m	N/A	N/A
16W	8,5 m	9,6 m	11,0 m
05W	7,4 m	7,9 m	9,0 m
01W	6,4 m	8,2 m	N/A



Mooring bollards - no. & tons

Bollard Color	No.	Tons
XX (Pink)	200T	
XX (Green)	150T	
XX (Orange)	100T	
XX (Yellow)	50T	
XX (Light Blue)	25T	
XX (Dark Blue)	UDEP	

Legend:

- GANGWAY (Red)
- PROVISION (Blue)
- FRESH WATER (Light Blue)
- GARBAGE (Dark Blue)

REV.NR. 05 - 12.07.2021


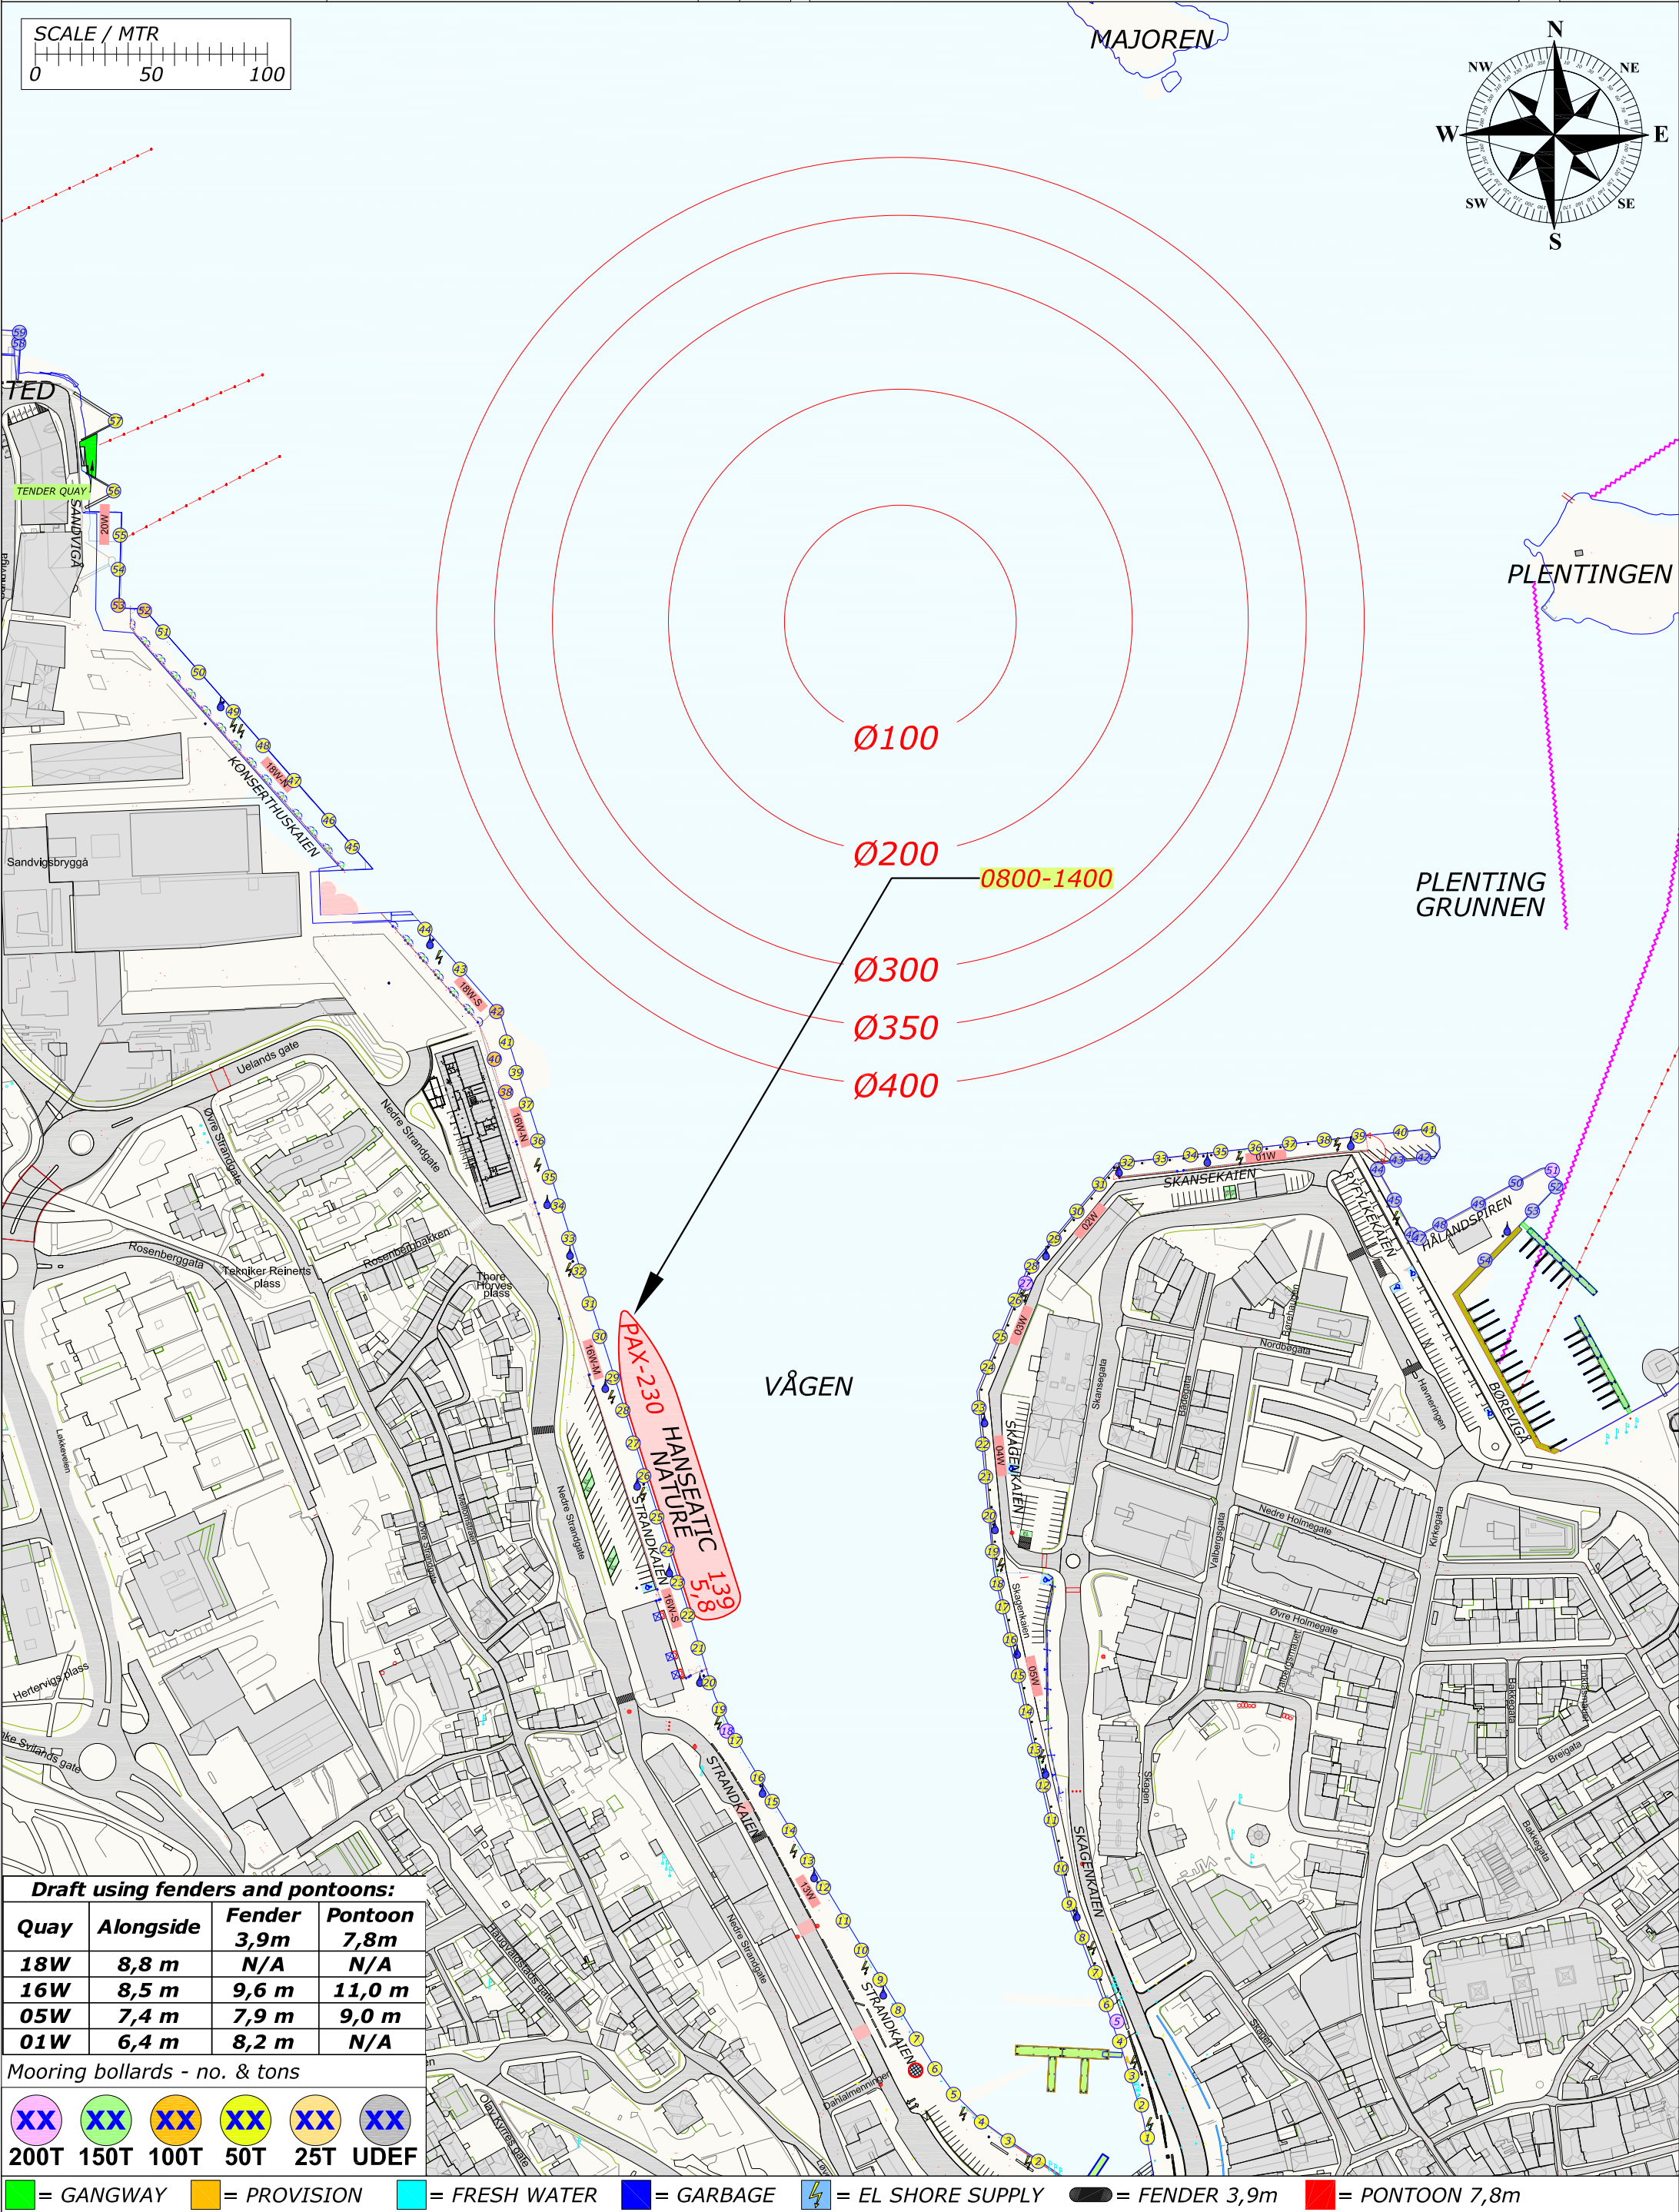
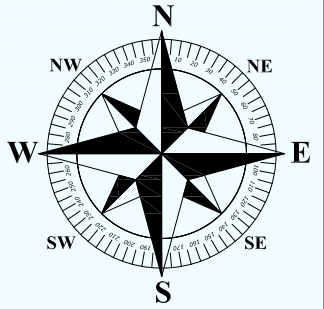


Rev.	Date	Text		Sign	
Drawn by R.KARLSEN		Approved by - date		Filename STAVANGER_HAVN.DWG	Date 0
 Rutek AS - Selaskjervegen 11 - 4055 Sola		Title PORT OF STAVANGER BERTHING SKETCH		Scale 1:2500	
		Customer Stavangerregionen Havnedrift AS		Drawing no. Size A3 Sheet 1/1	

BERTHING SKETCH PORT OF STAVANGER
FRIDAY 16. JULY 2021



REV.NR. 04 - 08.04.2021

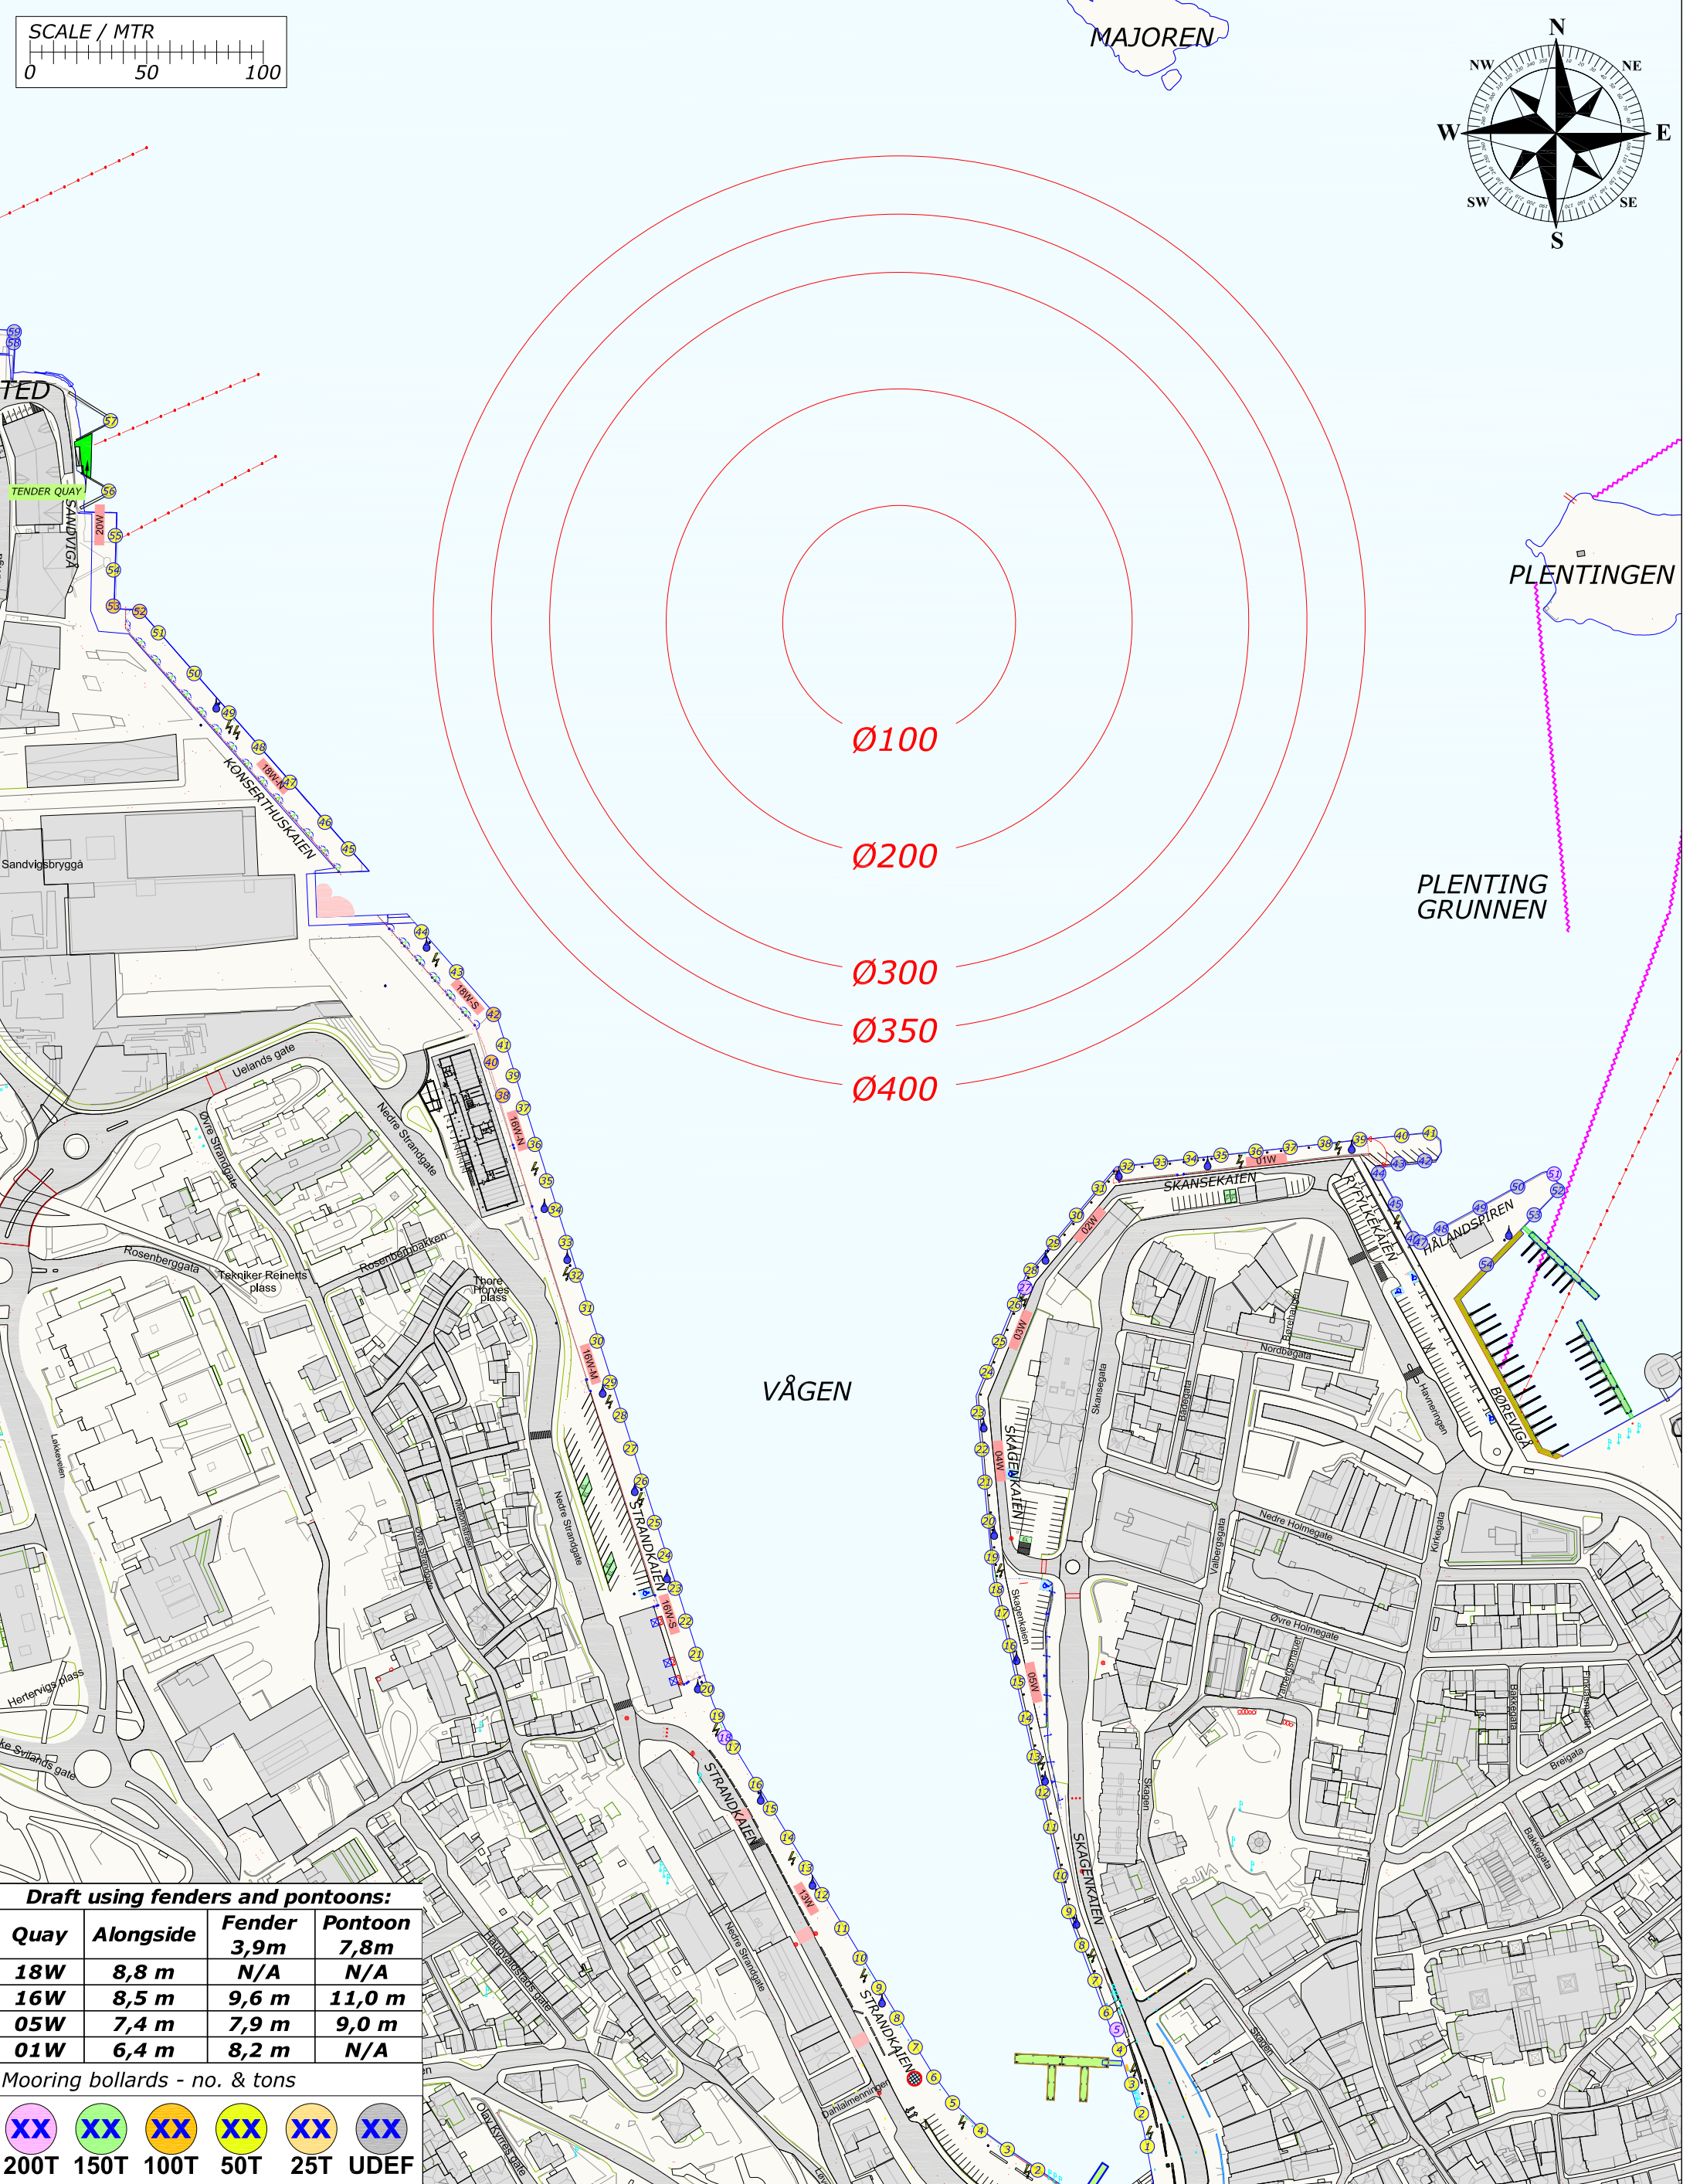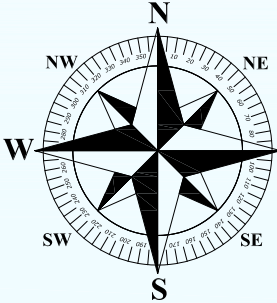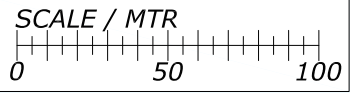




Draft using fenders and pontoons:			
Quay	Alongside	Fender 3,9m	Pontoon 7,8m
18W	8,8 m	N/A	N/A
16W	8,5 m	9,6 m	11,0 m
05W	7,4 m	7,9 m	9,0 m
01W	6,4 m	8,2 m	N/A

Mooring bollards - no. & tons

XX	XX	XX	XX	XX	XX
200T	150T	100T	50T	25T	UDEF

Legend:
[Green] = GANGWAY
[Orange] = PROVISION
[Cyan] = FRESH WATER
[Blue] = GARBAGE
[Lightning Bolt] = EL SHORE SUPPLY
[Black] = FENDER 3,9m
[Red] = PONTOON 7,8m

Rev.	Date	Text		Sign	
Drawn by R.KARLSEN		Approved by - date		Filename STAVANGER_HAVN.DWG	Date 0
 Rutek AS - Selaskjervegen 11 - 4055 Sola		Title PORT OF STAVANGER BERTHING SKETCH		Scale 1:2500	
		Customer Stavangerregionen Havnedrift AS		Drawing no. Size A3 1/1	

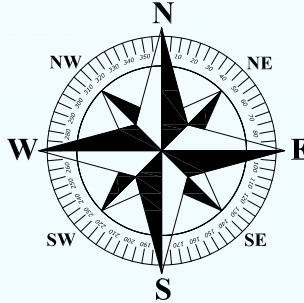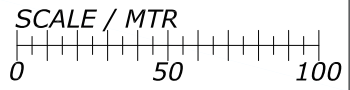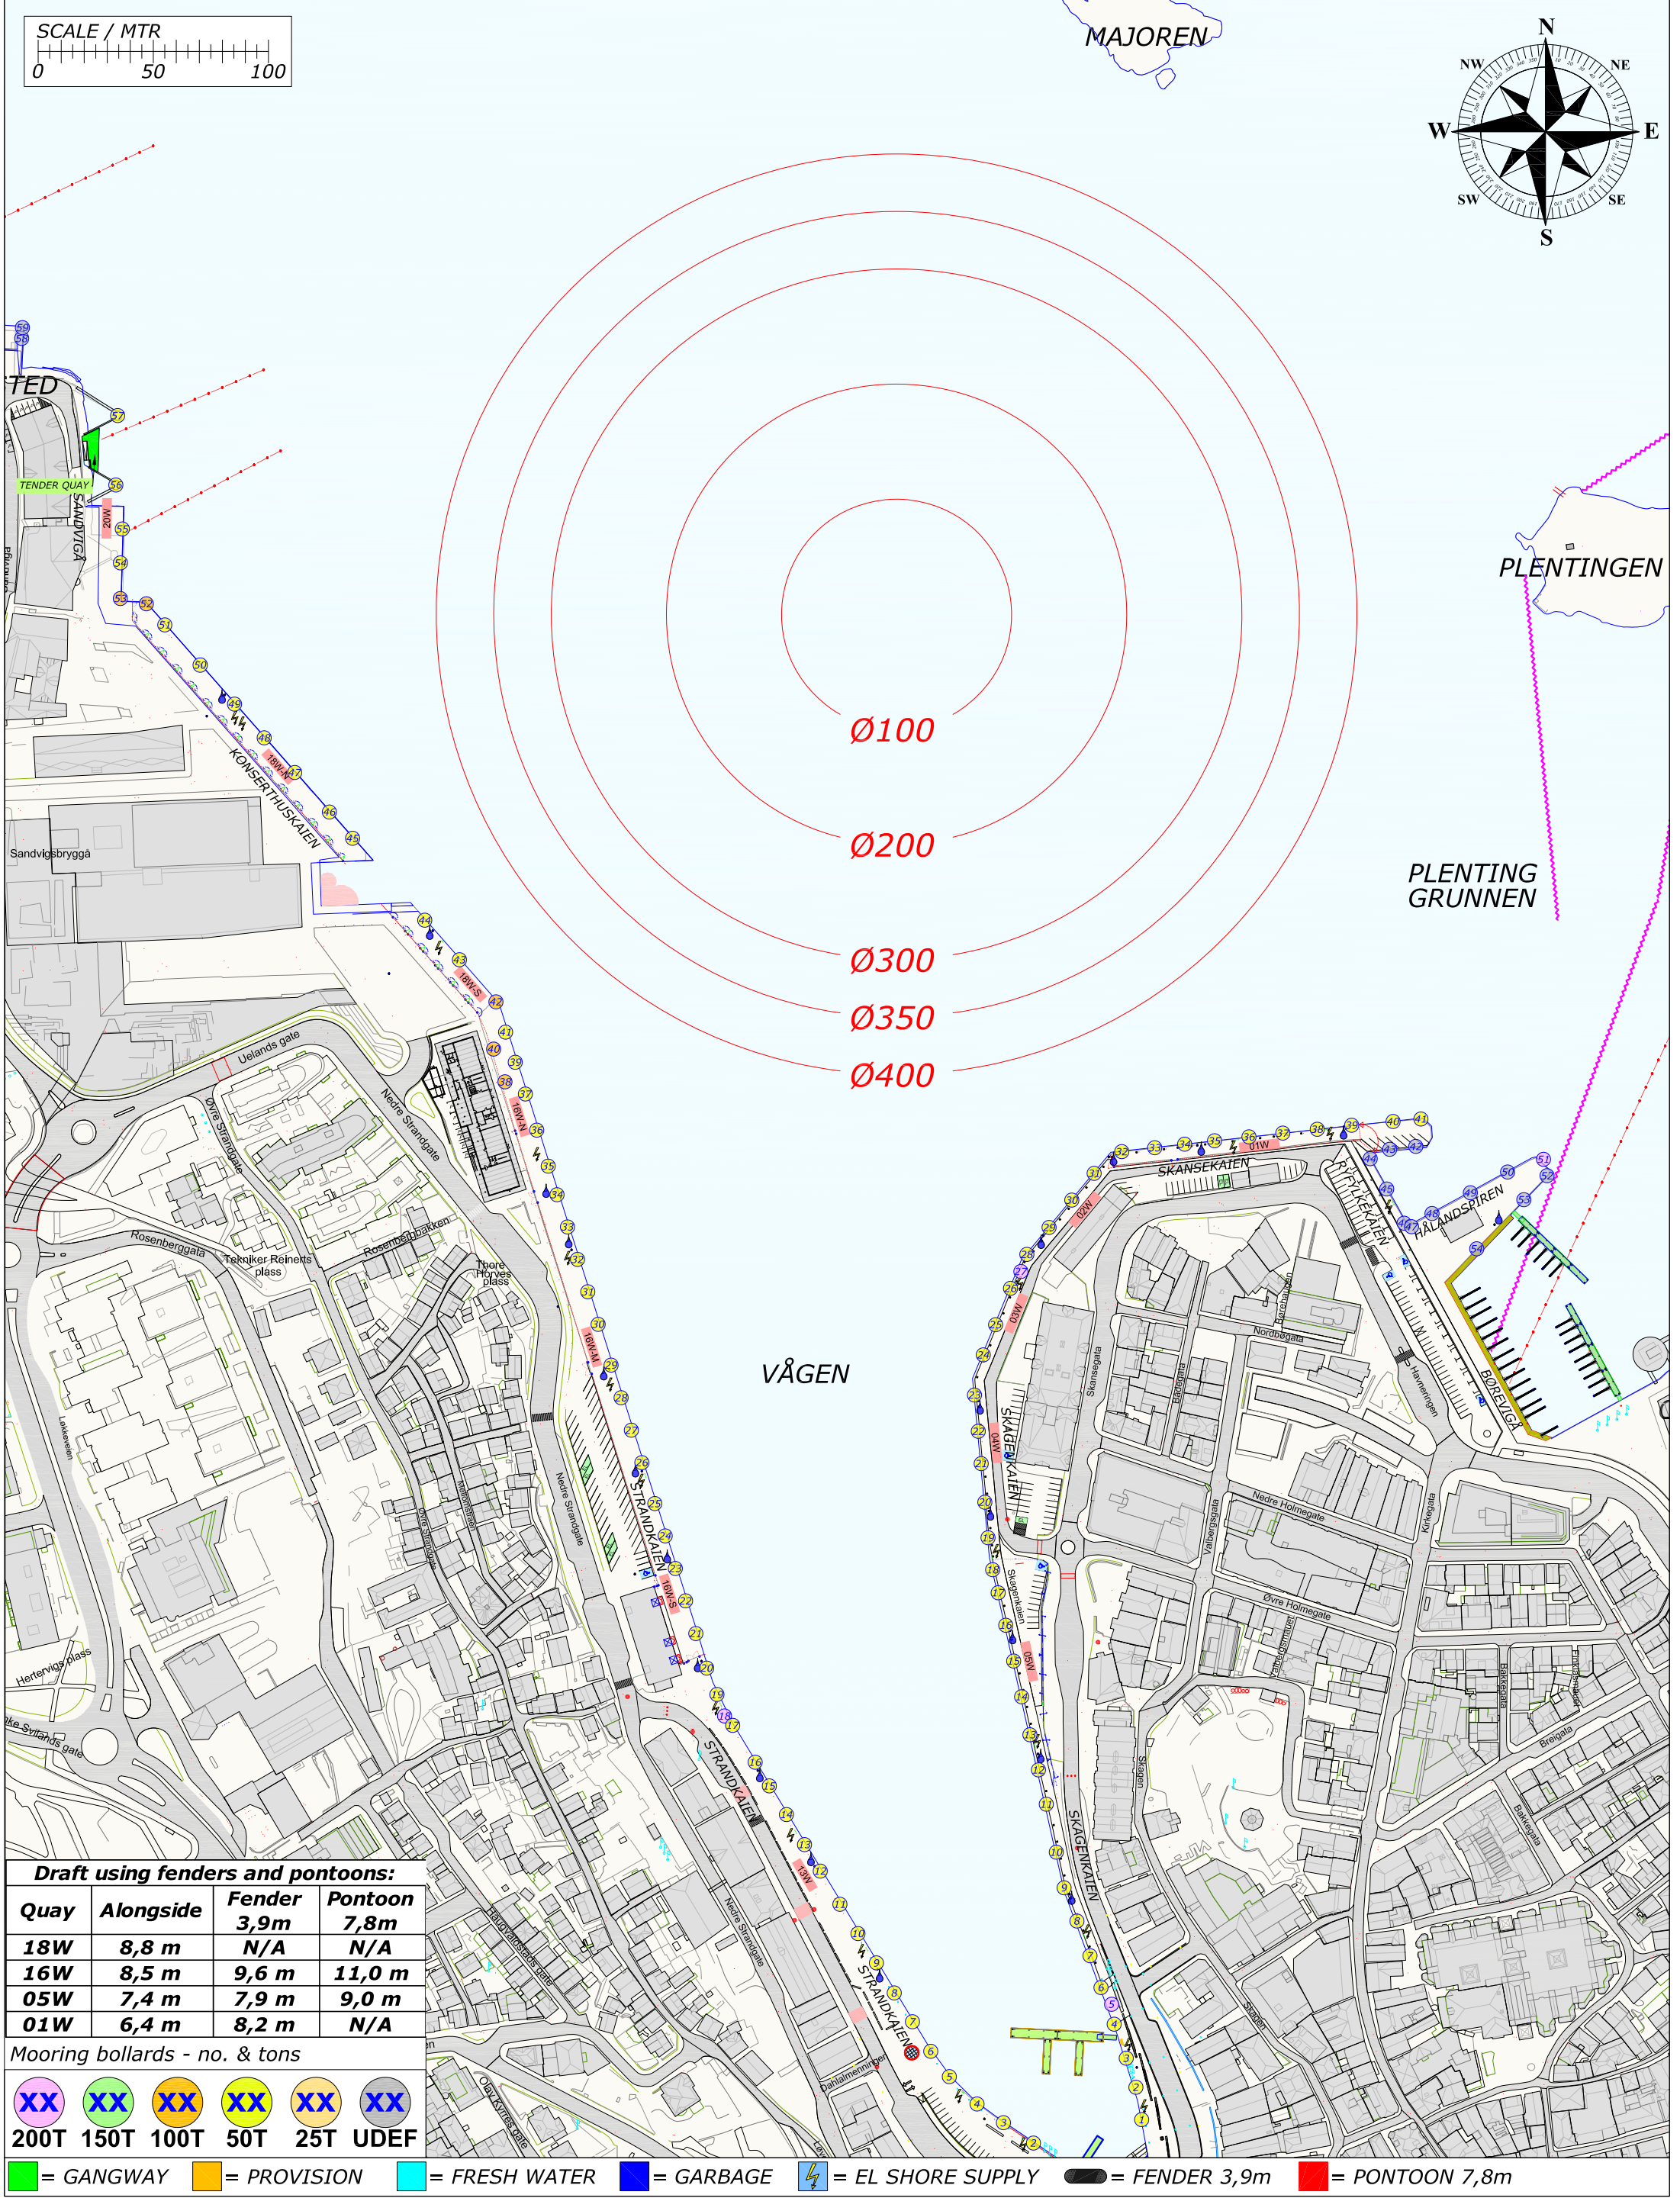

Draft using fenders and pontoons:

Quay	Alongside	Fender 3,9m	Pontoon 7,8m
18W	8,8 m	N/A	N/A
16W	8,5 m	9,6 m	11,0 m
05W	7,4 m	7,9 m	9,0 m
01W	6,4 m	8,2 m	N/A

Mooring bollards - no. & tons

					
200T	150T	100T	50T	25T	UDEF

 = GANGWAY  = PROVISION  = FRESH WATER  = GARBAGE  = EL SHORE SUPPLY  = FENDER 3,9m  = PONTOON 7,8m

Rev.	Date	Text		Sign	
Drawn by R.KARLSEN		Approved by - date		Filename STAVANGER_HAVN.DWG	Date 0
 Rutek AS - Selaskjervegen 11 - 4055 Sola		Title PORT OF STAVANGER BERTHING SKETCH		Scale 1:2500	
		Customer Stavangerregionen Havnedrift AS		Drawing no. Size A3 Sheet 1/1	


BERTHING SKETCH PORT OF STAVANGER

SUNDAY 18. JULY 2021



STAVANGER
REGIONEN
Havnedrift AS

REV.NR. 07 - 12.07.2021

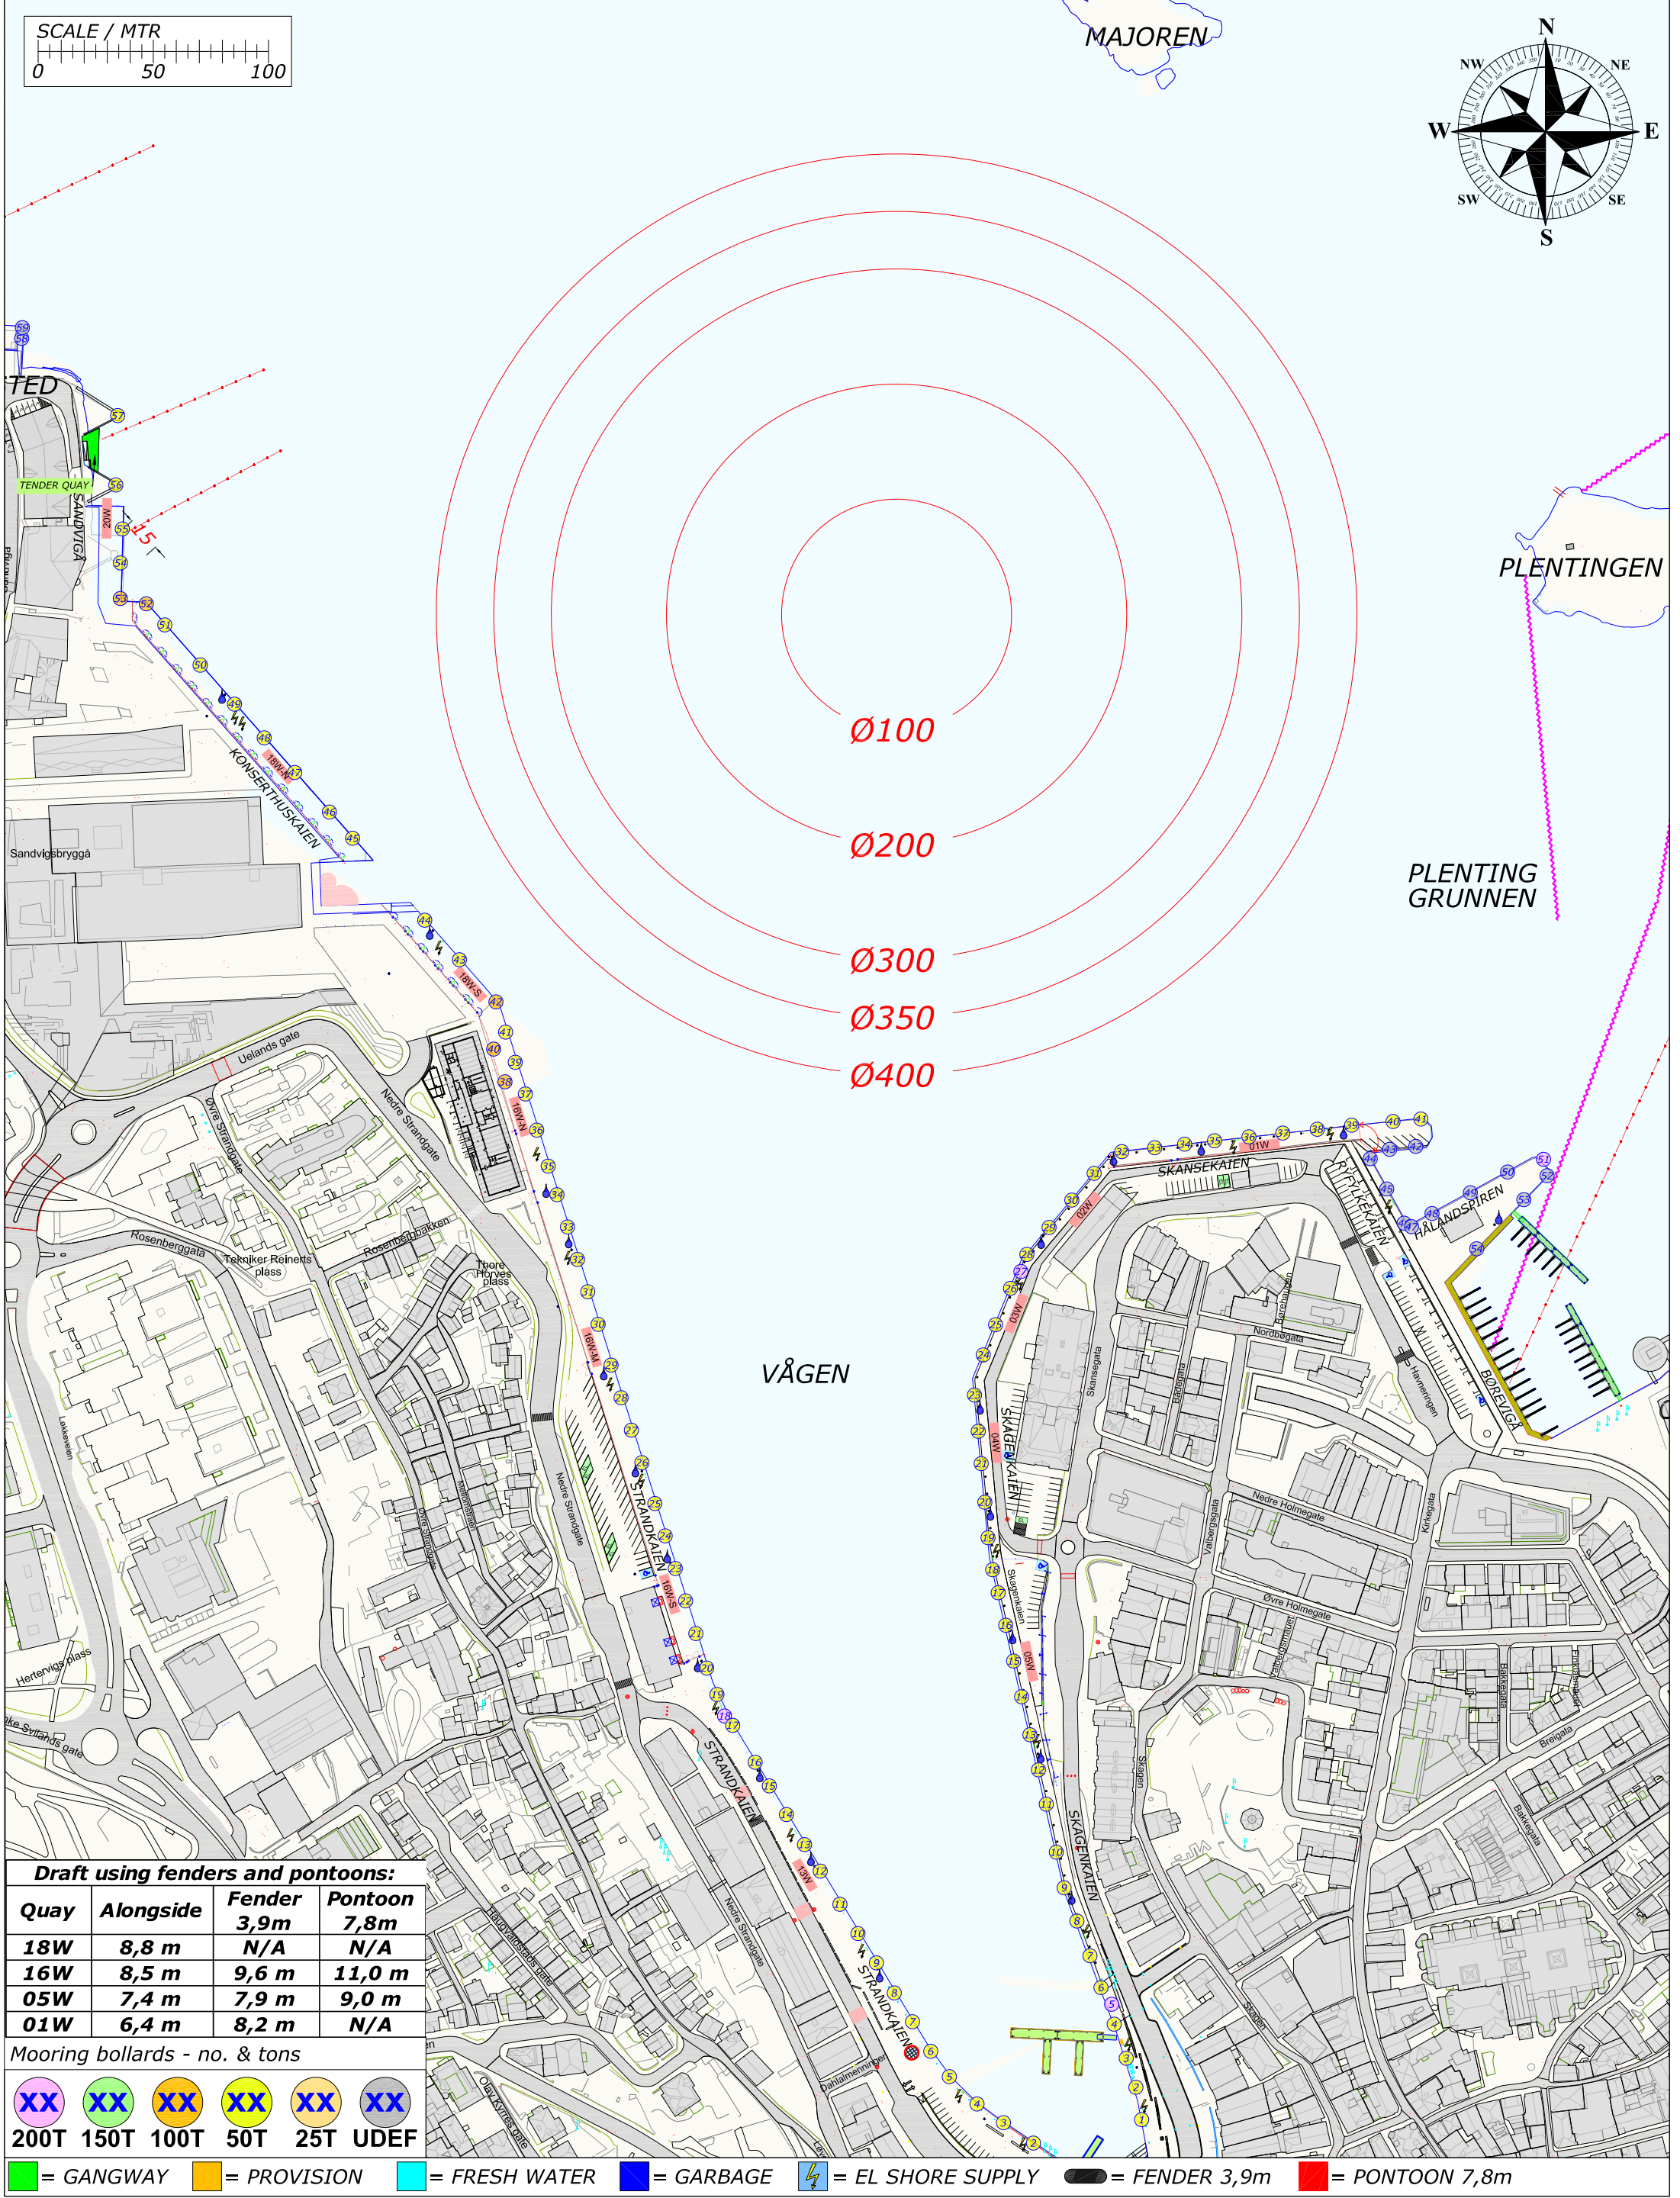

Draft using fenders and pontoons:			
Quay	Alongside	Fender 3,9m	Pontoon 7,8m
18W	8,8 m	N/A	N/A
16W	8,5 m	9,6 m	11,0 m
05W	7,4 m	7,9 m	9,0 m
01W	6,4 m	8,2 m	N/A

Mooring bollards - no. & tons

					
200T	150T	100T	50T	25T	UDEF




 = GANGWAY  = PROVISION  = FRESH WATER  = GARBAGE  = EL SHORE SUPPLY  = FENDER 3,9m  = PONTOON 7,8m

Rev.	Date	Text		Sign	
Drawn by R.KARLSEN		Approved by - date		Filename STAVANGER_HAVN.DWG	Date 0
 Rutek AS - Selaskjervegen 11 - 4055 Sola		Title PORT OF STAVANGER BERTHING SKETCH		Scale 1:2500	
		Customer Stavangerregionen Havnedrift AS		Size A3	Sheet 1/1

BERTHING SKETCH PORT OF STAVANGER
MONDAY 19. JULY 2021



REV.NR. 02 - 06.03.2021

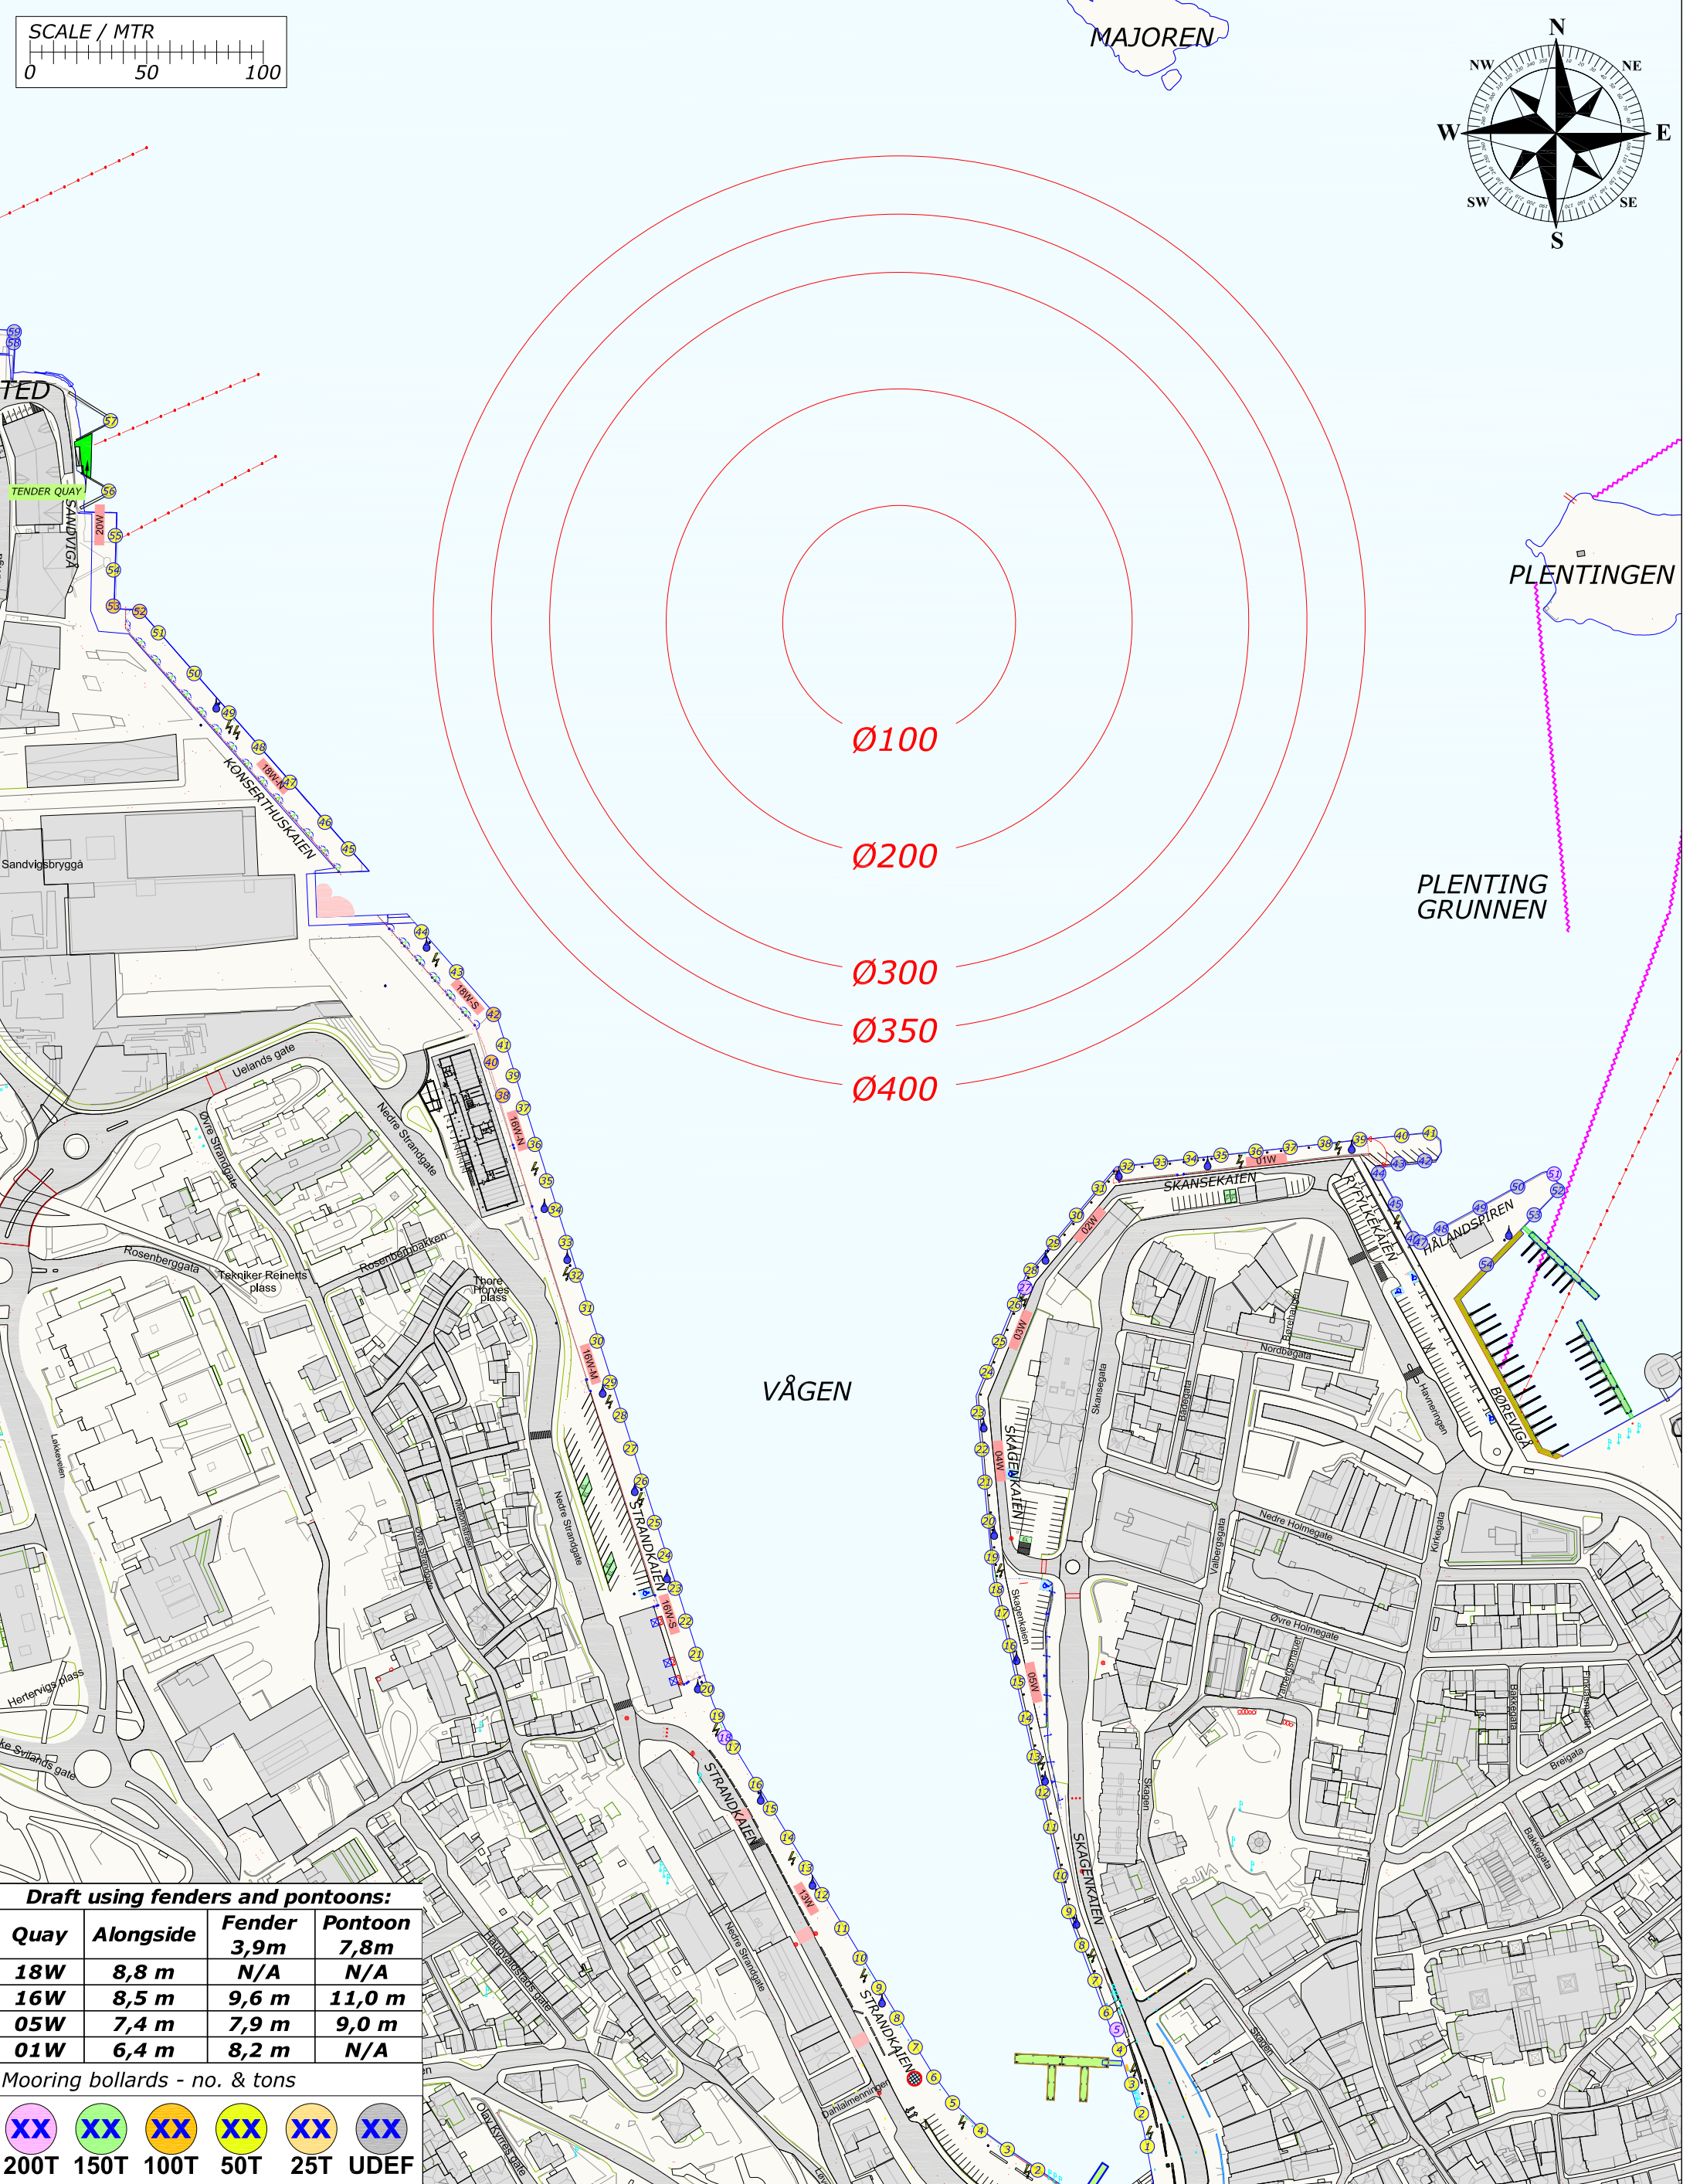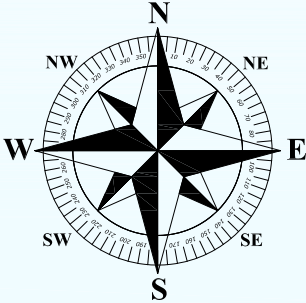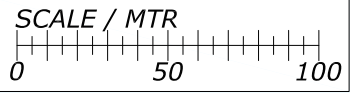

Draft using fenders and pontoons:

Quay	Alongside	Fender 3,9m	Pontoon 7,8m
18W	8,8 m	N/A	N/A
16W	8,5 m	9,6 m	11,0 m
05W	7,4 m	7,9 m	9,0 m
01W	6,4 m	8,2 m	N/A

Mooring bollards - no. & tons

XX	XX	XX	XX	XX	XX
200T	150T	100T	50T	25T	UDEF




Legend:
[Green] = GANGWAY
[Orange] = PROVISION
[Cyan] = FRESH WATER
[Blue] = GARBAGE
[Lightning Bolt] = EL SHORE SUPPLY
[Black] = FENDER 3,9m
[Red] = PONTOON 7,8m

Rev.	Date	Text	Sign
Drawn by R.KARLSEN		Approved by - date	
Filename STAVANGER_HAVN.DWG		Date 0	Scale 1:2500
Title PORT OF STAVANGER BERTHING SKETCH		Drawing no.	
Customer Stavangerregionen Havnedrift AS		Size A3	Sheet 1/1

BERTHING SKETCH PORT OF STAVANGER
TUESDAY 20. JULY 2021



REV.NR. 02 - 30.06.2021

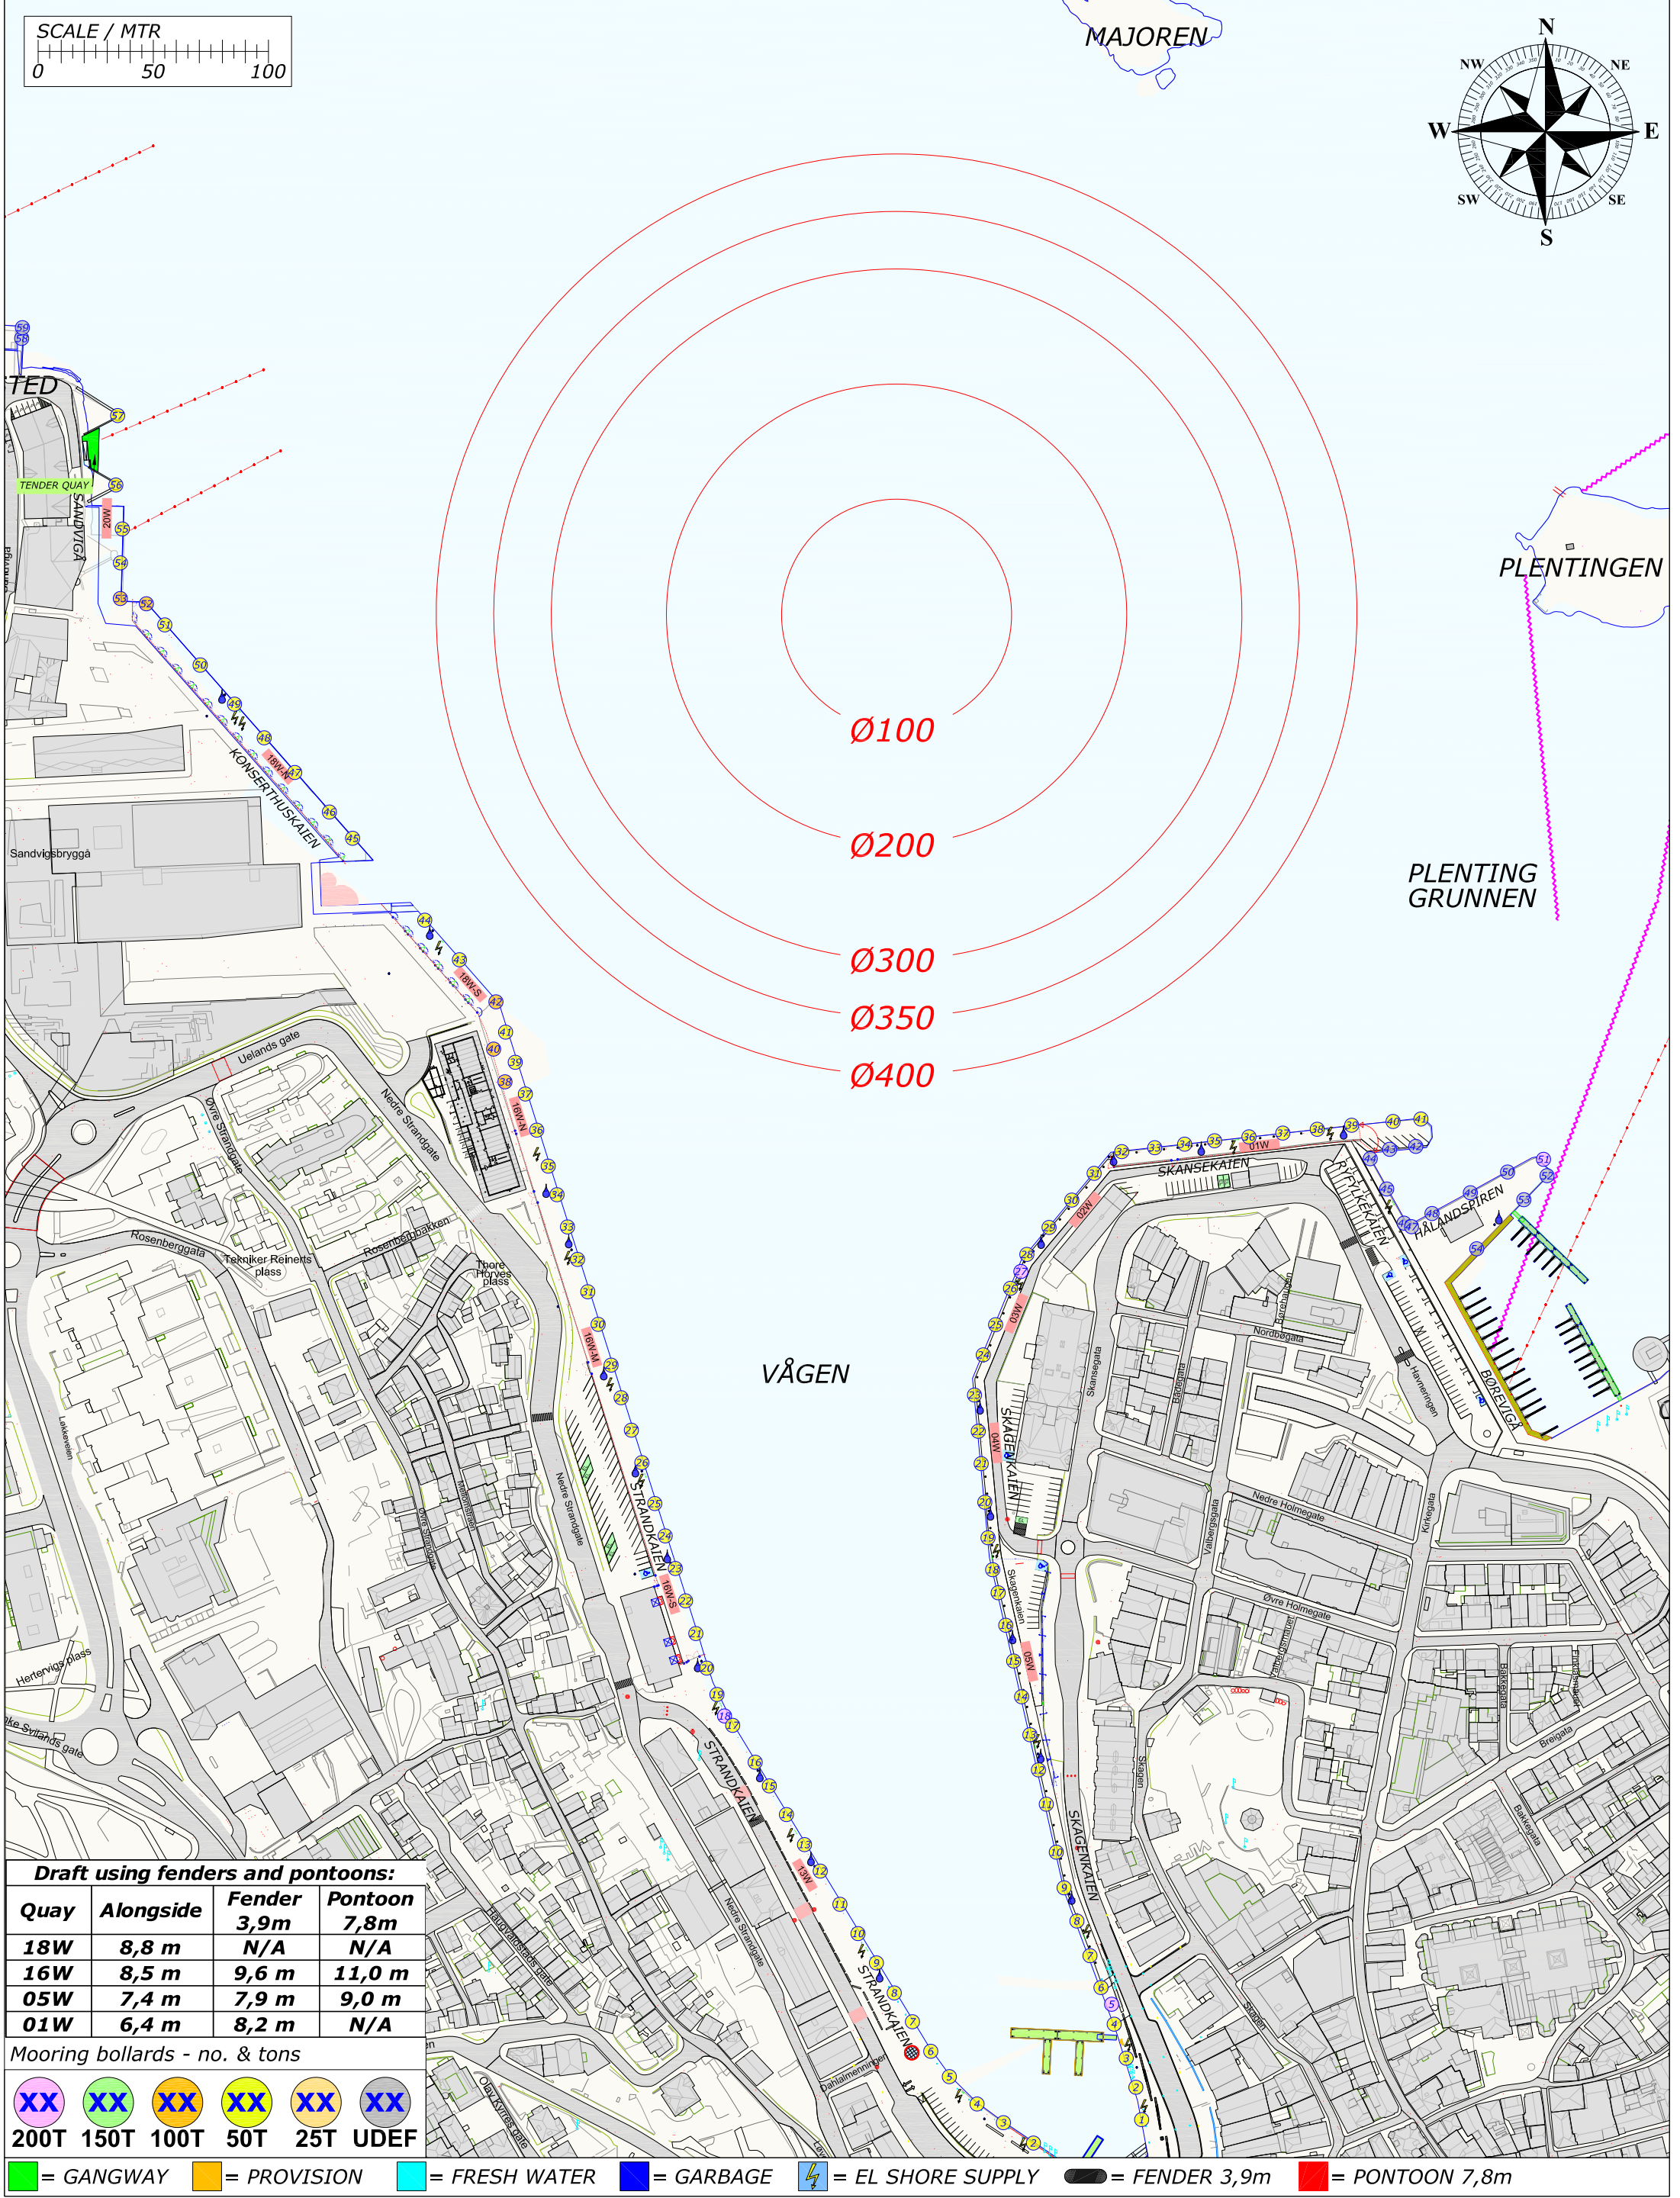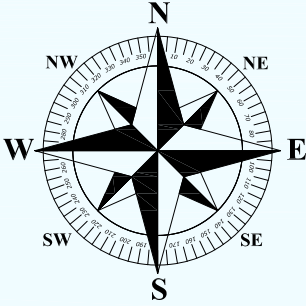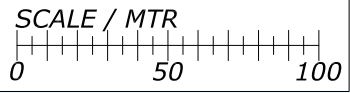

Draft using fenders and pontoons:




Quay	Alongside	Fender 3,9m	Pontoon 7,8m
18W	8,8 m	N/A	N/A
16W	8,5 m	9,6 m	11,0 m
05W	7,4 m	7,9 m	9,0 m
01W	6,4 m	8,2 m	N/A

Mooring bollards - no. & tons

XX	XX	XX	XX	XX	XX
200T	150T	100T	50T	25T	UDEF

= GANGWAY = PROVISION = FRESH WATER = GARBAGE = EL SHORE SUPPLY = FENDER 3,9m = PONTOON 7,8m

Rev.	Date	Text		Sign	
Drawn by R.KARLSEN		Approved by - date		Filename STAVANGER_HAVN.DWG	Date 0
 Rutek AS - Selaskjervegen 11 - 4055 Sola		Title PORT OF STAVANGER BERTHING SKETCH		Scale 1:2500	
		Customer Stavangerregionen Havnedrift AS		Drawing no. Size A3 1/1	

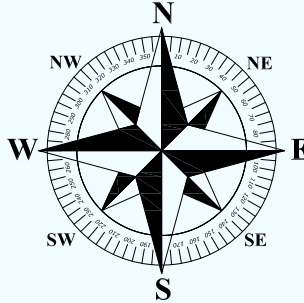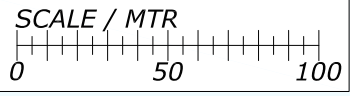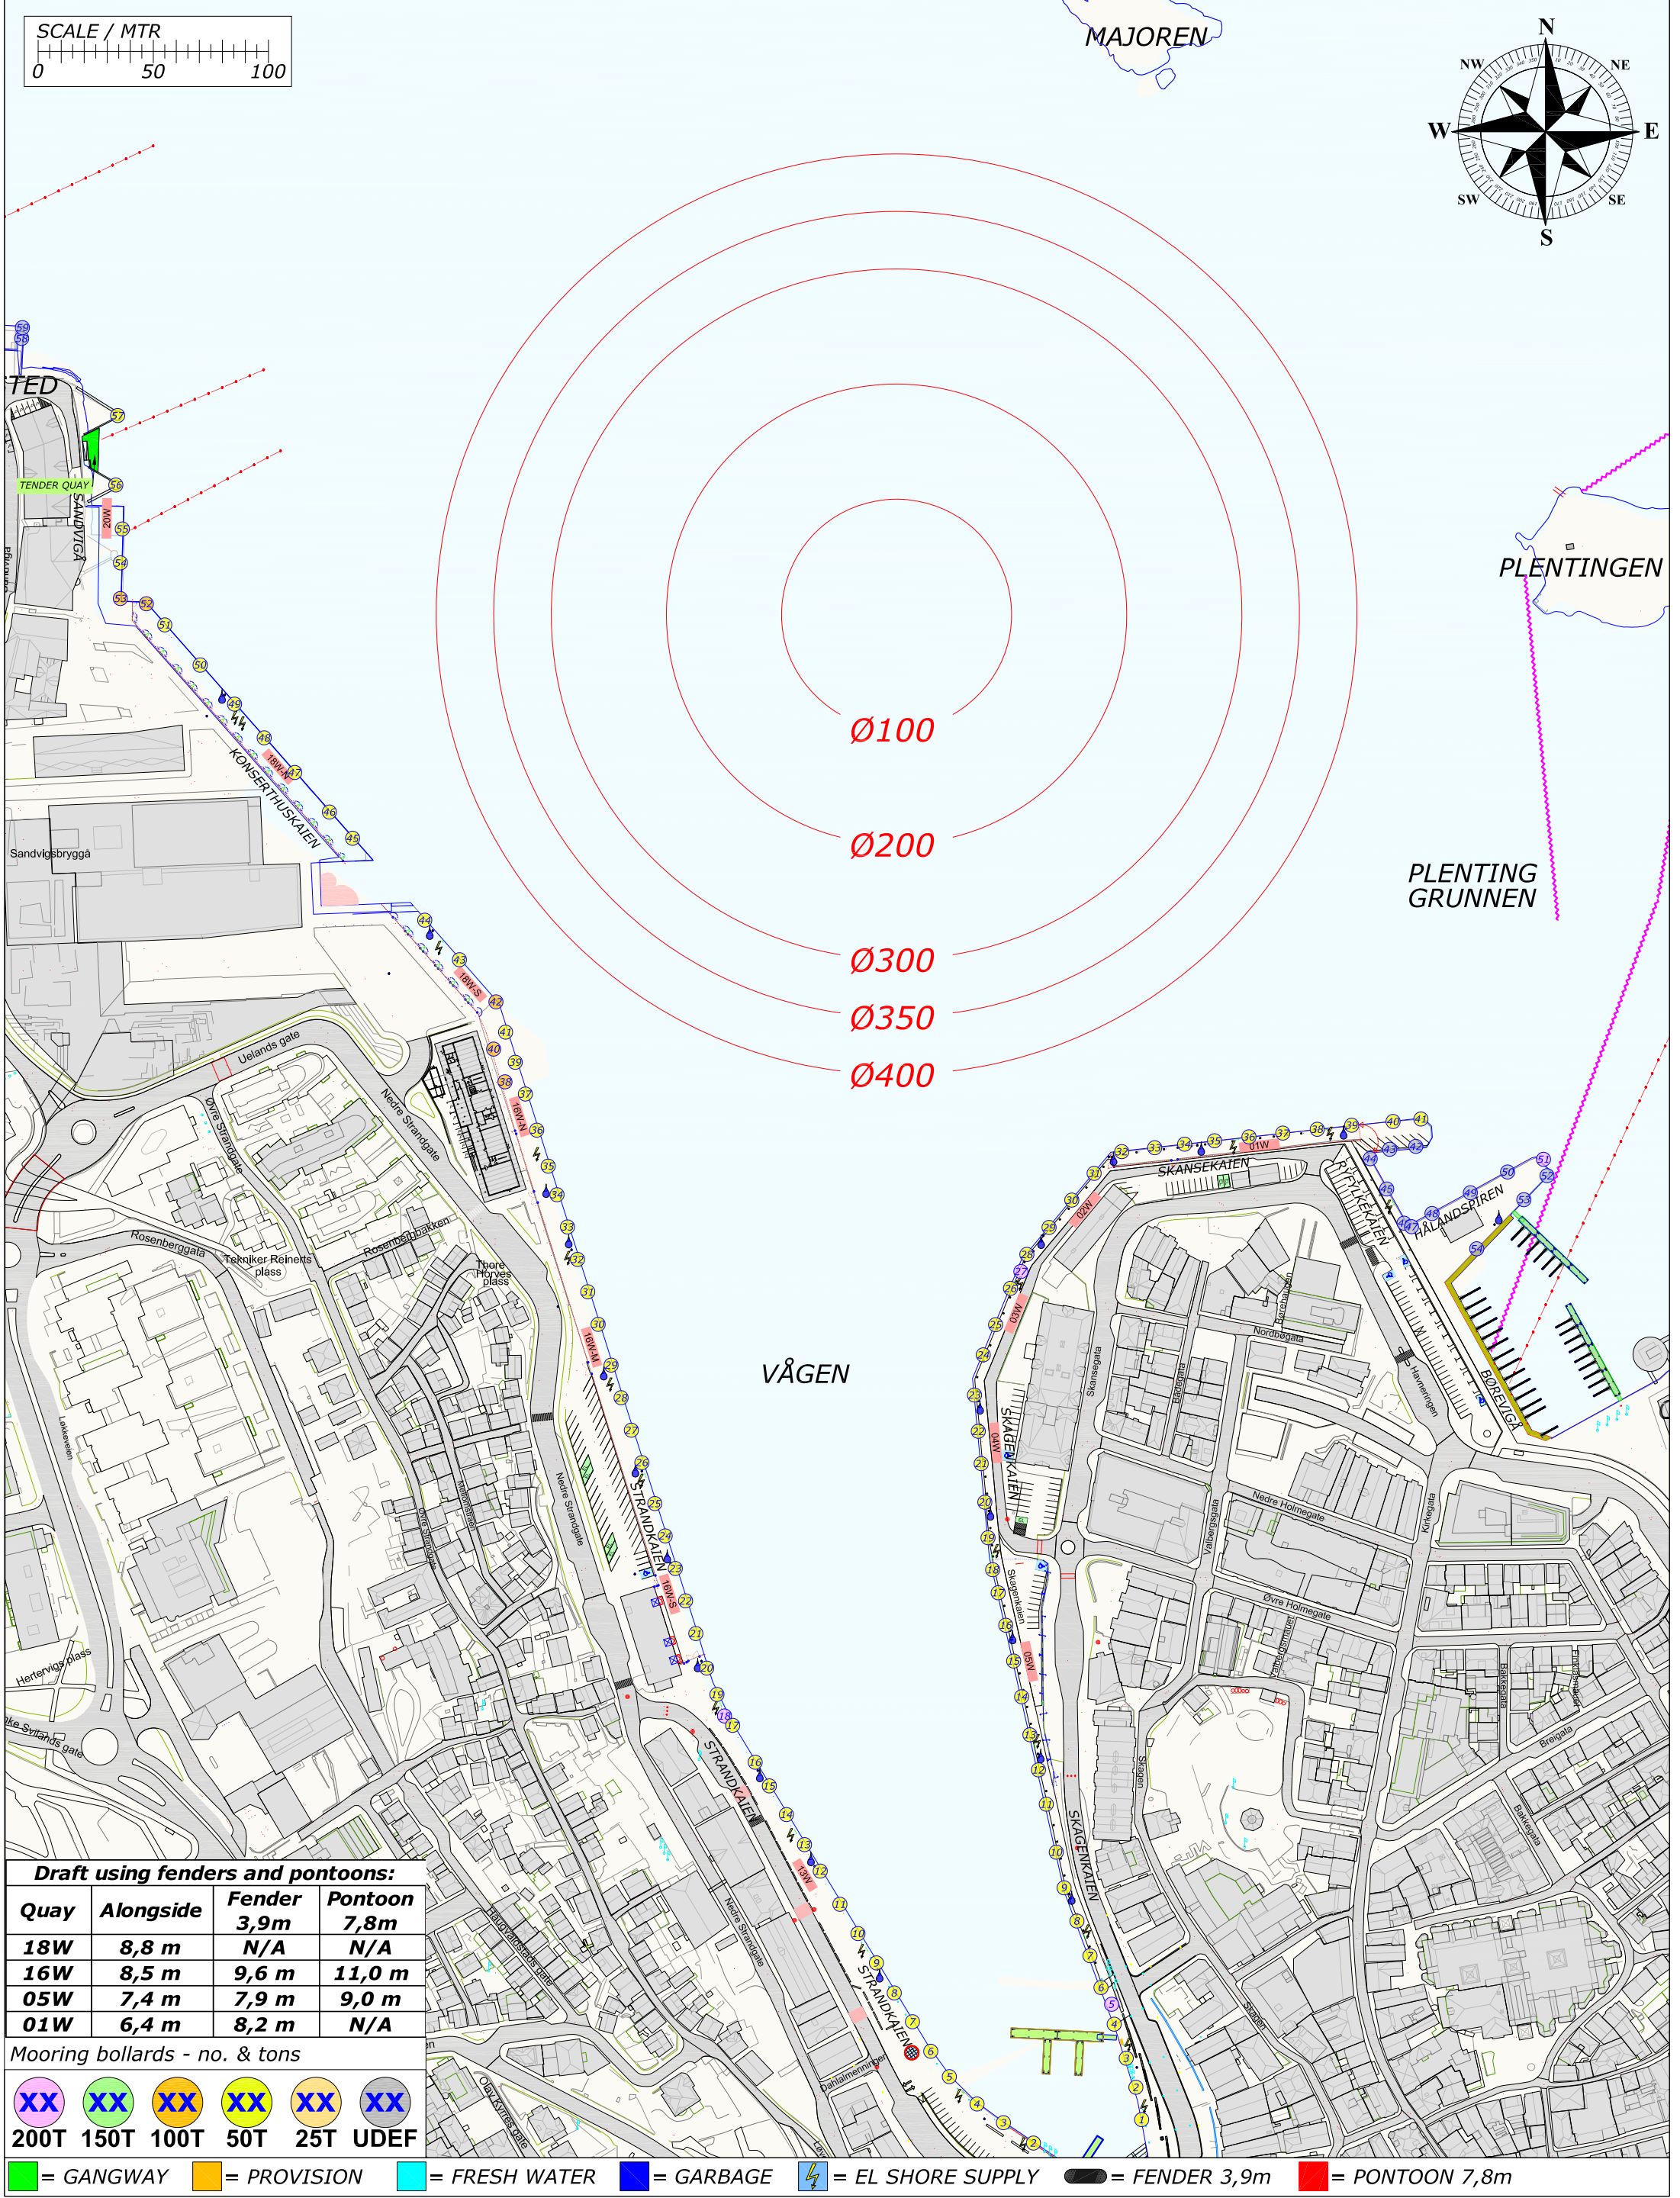

Draft using fenders and pontoons:

Quay	Alongside	Fender 3,9m	Pontoon 7,8m
18W	8,8 m	N/A	N/A
16W	8,5 m	9,6 m	11,0 m
05W	7,4 m	7,9 m	9,0 m
01W	6,4 m	8,2 m	N/A

Mooring bollards - no. & tons

200T	150T	100T	50T	25T	UDEF




= GANGWAY = PROVISION = FRESH WATER = GARBAGE = EL SHORE SUPPLY = FENDER 3,9m = PONTOON 7,8m

Rev.	Date	Text	Sign
Drawn by R.KARLSEN		Approved by - date	
Filename STAVANGER_HAVN.DWG		Date 0	Scale 1:2500
Title PORT OF STAVANGER BERTHING SKETCH		Drawing no.	
Customer Stavangerregionen Havnedrift AS		Size A3	Sheet 1/1

BERTHING SKETCH PORT OF STAVANGER
THURSDAY 22. JULY 2021



REV.NR. 05 - 16.07.2021

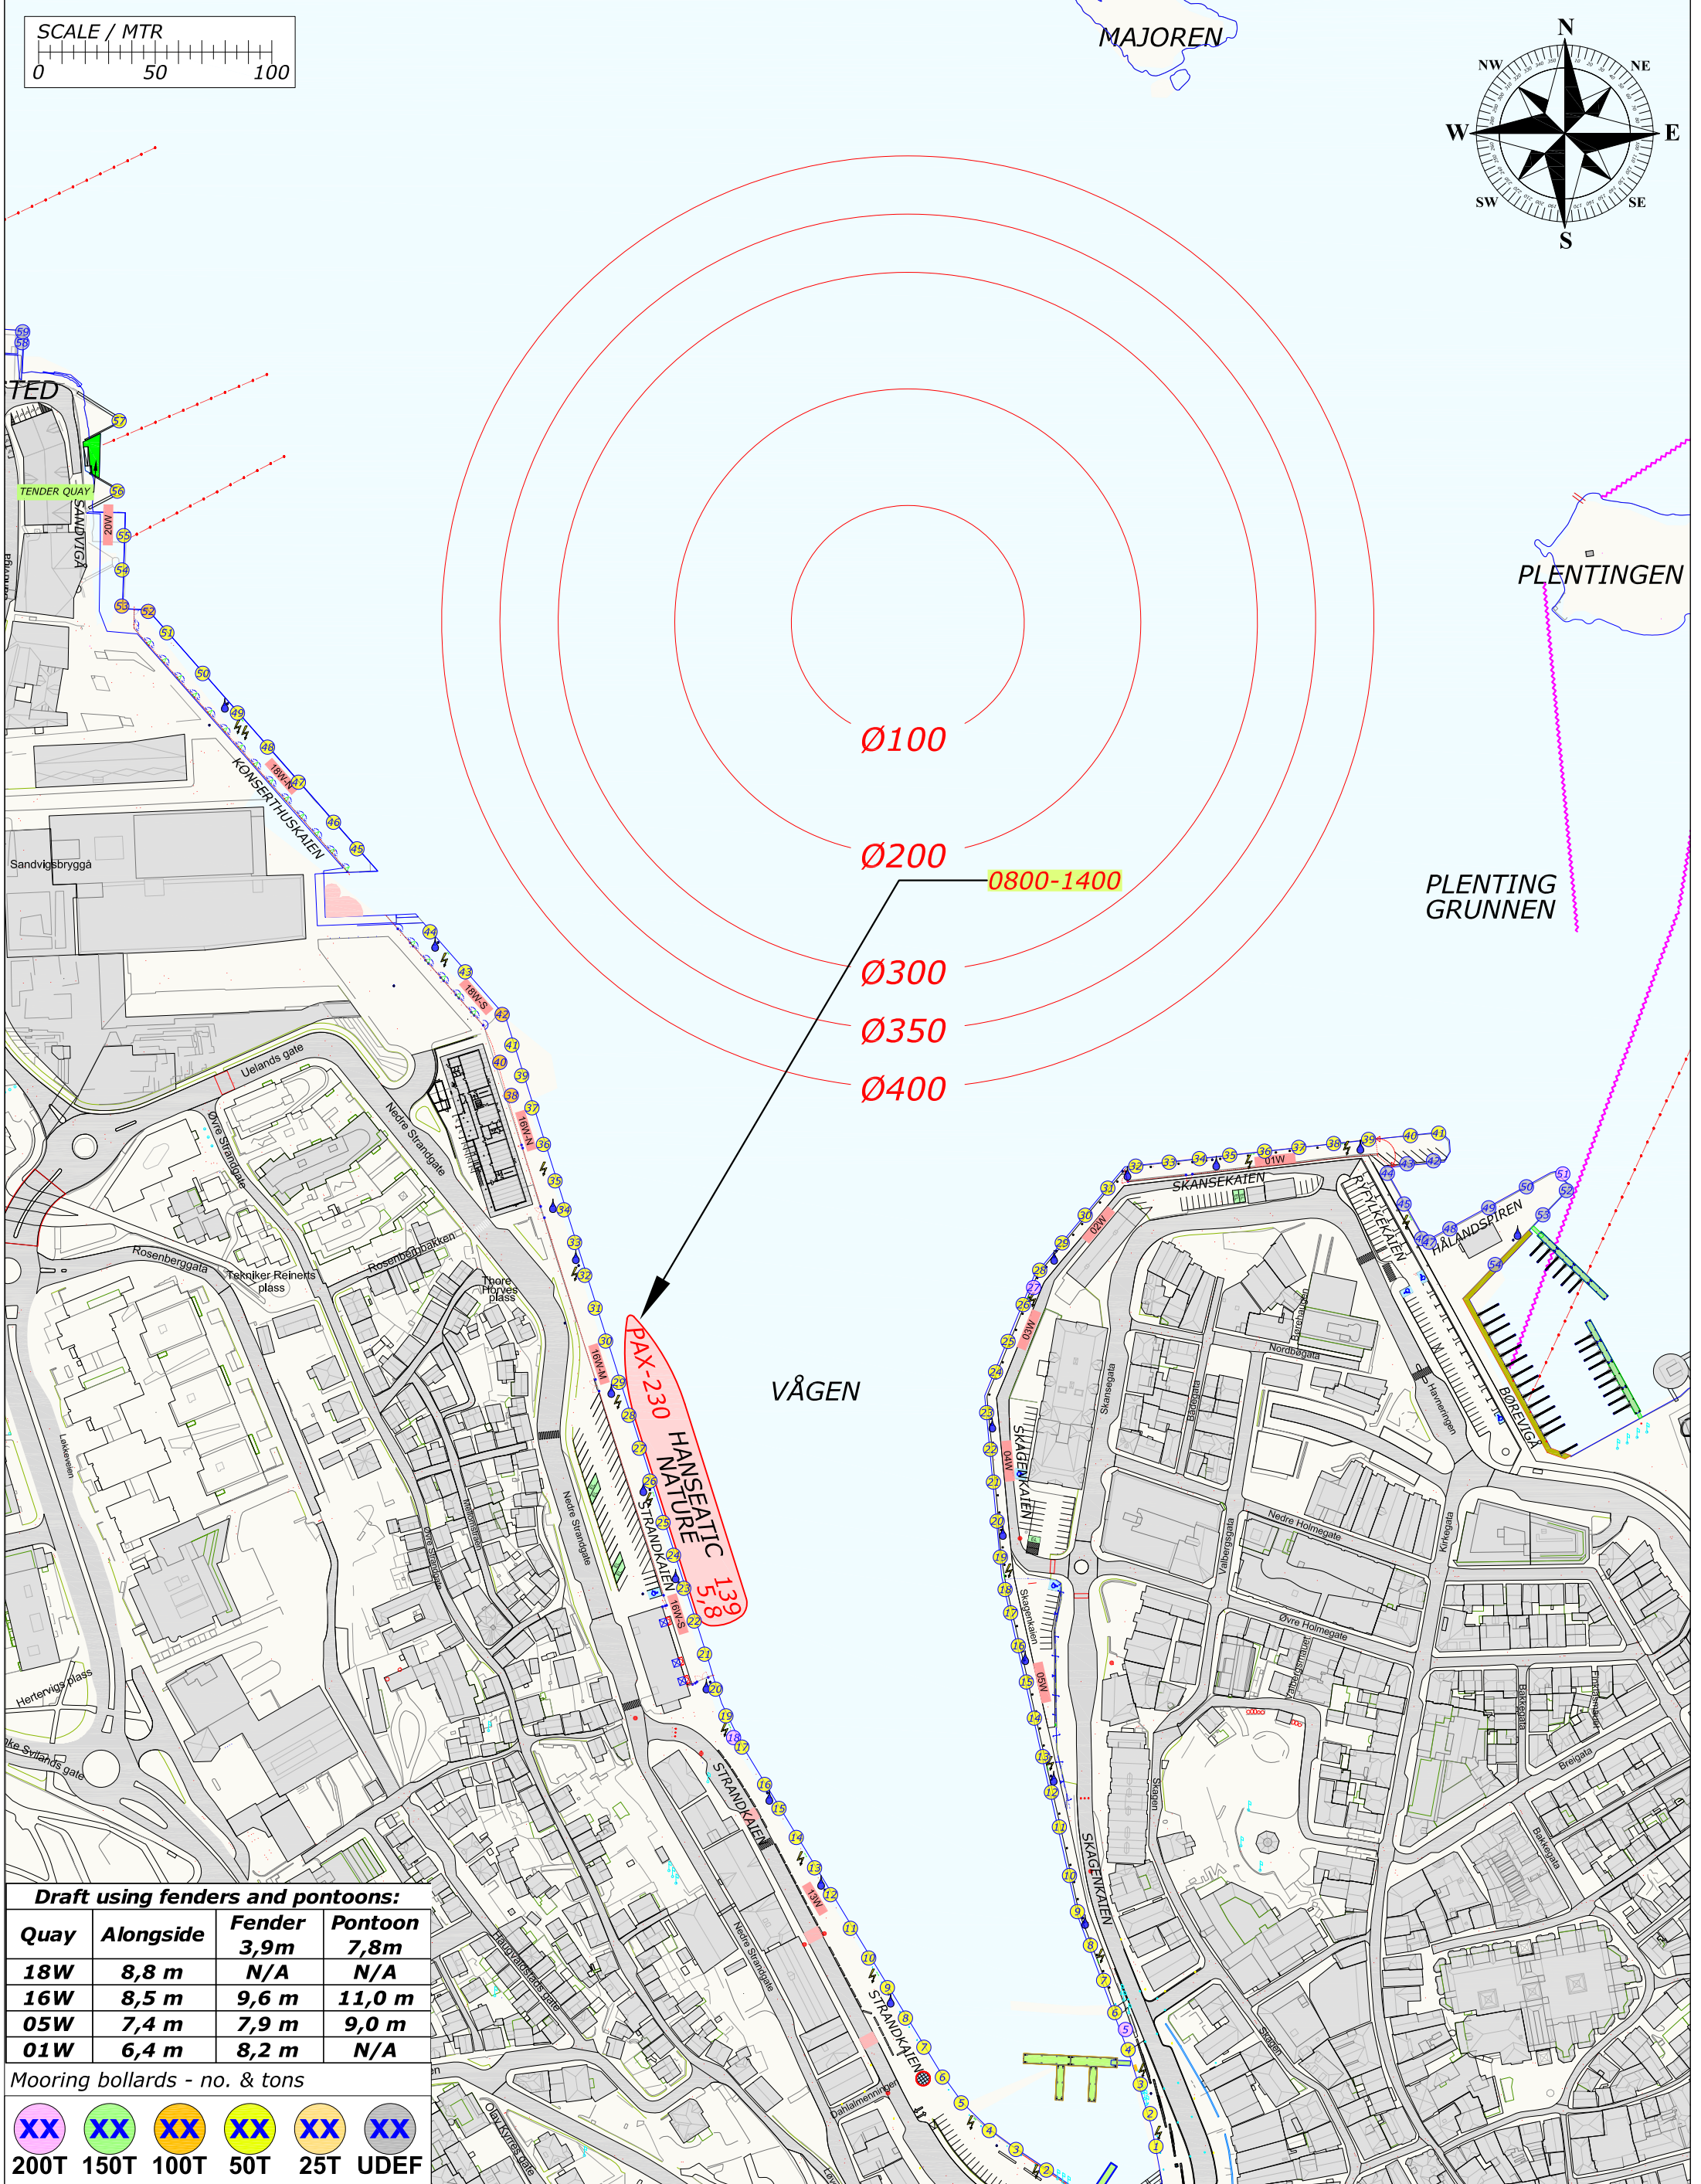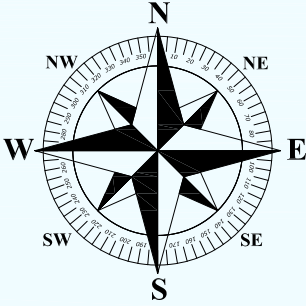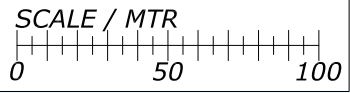

Draft using fenders and pontoons:

Quay	Alongside	Fender 3,9m	Pontoon 7,8m
18W	8,8 m	N/A	N/A
16W	8,5 m	9,6 m	11,0 m
05W	7,4 m	7,9 m	9,0 m
01W	6,4 m	8,2 m	N/A

Mooring bollards - no. & tons

XX	XX	XX	XX	XX	XX
200T	150T	100T	50T	25T	UDEF


Legend:
[Green] = GANGWAY
[Orange] = PROVISION
[Cyan] = FRESH WATER
[Blue] = GARBAGE
[Lightning Bolt] = EL SHORE SUPPLY
[Black] = FENDER 3,9m
[Red] = PONTOON 7,8m

Rev.	Date	Text		Sign	
Drawn by R.KARLSEN		Approved by - date		Filename STAVANGER_HAVN.DWG	Date 0
 Rutek AS - Selaskjervegen 11 - 4055 Sola		Title PORT OF STAVANGER BERTHING SKETCH		Scale 1:2500	
		Customer Stavangerregionen Havnedrift AS		Drawing no. Size A3 Sheet 1/1	

BERTHING SKETCH PORT OF STAVANGER
FRIDAY 23. JULY 2021




REV.NR. 01 - 20.10.2020

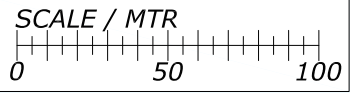

GLADMAT-2021 OPPRIGG

MAJOREN

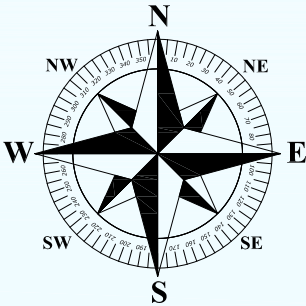

PLENTINGEN

PLENTING GRUNNEN

Ø100

Ø200

Ø300

Ø350

Ø400

VÅGEN

Draft using fenders and pontoons:			
Quay	Alongside	Fender 3,9m	Pontoon 7,8m
18W	8,8 m	N/A	N/A
16W	8,5 m	9,6 m	11,0 m
05W	7,4 m	7,9 m	9,0 m
01W	6,4 m	8,2 m	N/A

Mooring bollards - no. & tons

XX	XX	XX	XX	XX	XX
200T	150T	100T	50T	25T	UDEP

 = GANGWAY  = PROVISION  = FRESH WATER  = GARBAGE  = EL SHORE SUPPLY  = FENDER 3,9m  = PONTOON 7,8m

Rev.	Date	Text		Sign	
Drawn by R.KARLSEN		Approved by - date		Filename STAVANGER_HAVN.DWG	Date 0
 Rutek AS - Selaskjervegen 11 - 4055 Sola		Title PORT OF STAVANGER BERTHING SKETCH		Scale 1:2500	
		Customer Stavangerregionen Havnedrift AS		Drawing no. Size A3 1/1	


BERTHING SKETCH PORT OF STAVANGER

SATURDAY 24. JULY 2021



STAVANGER
REGIONEN
Havnedrift AS

REV.NR. 04 - 17.06.2021

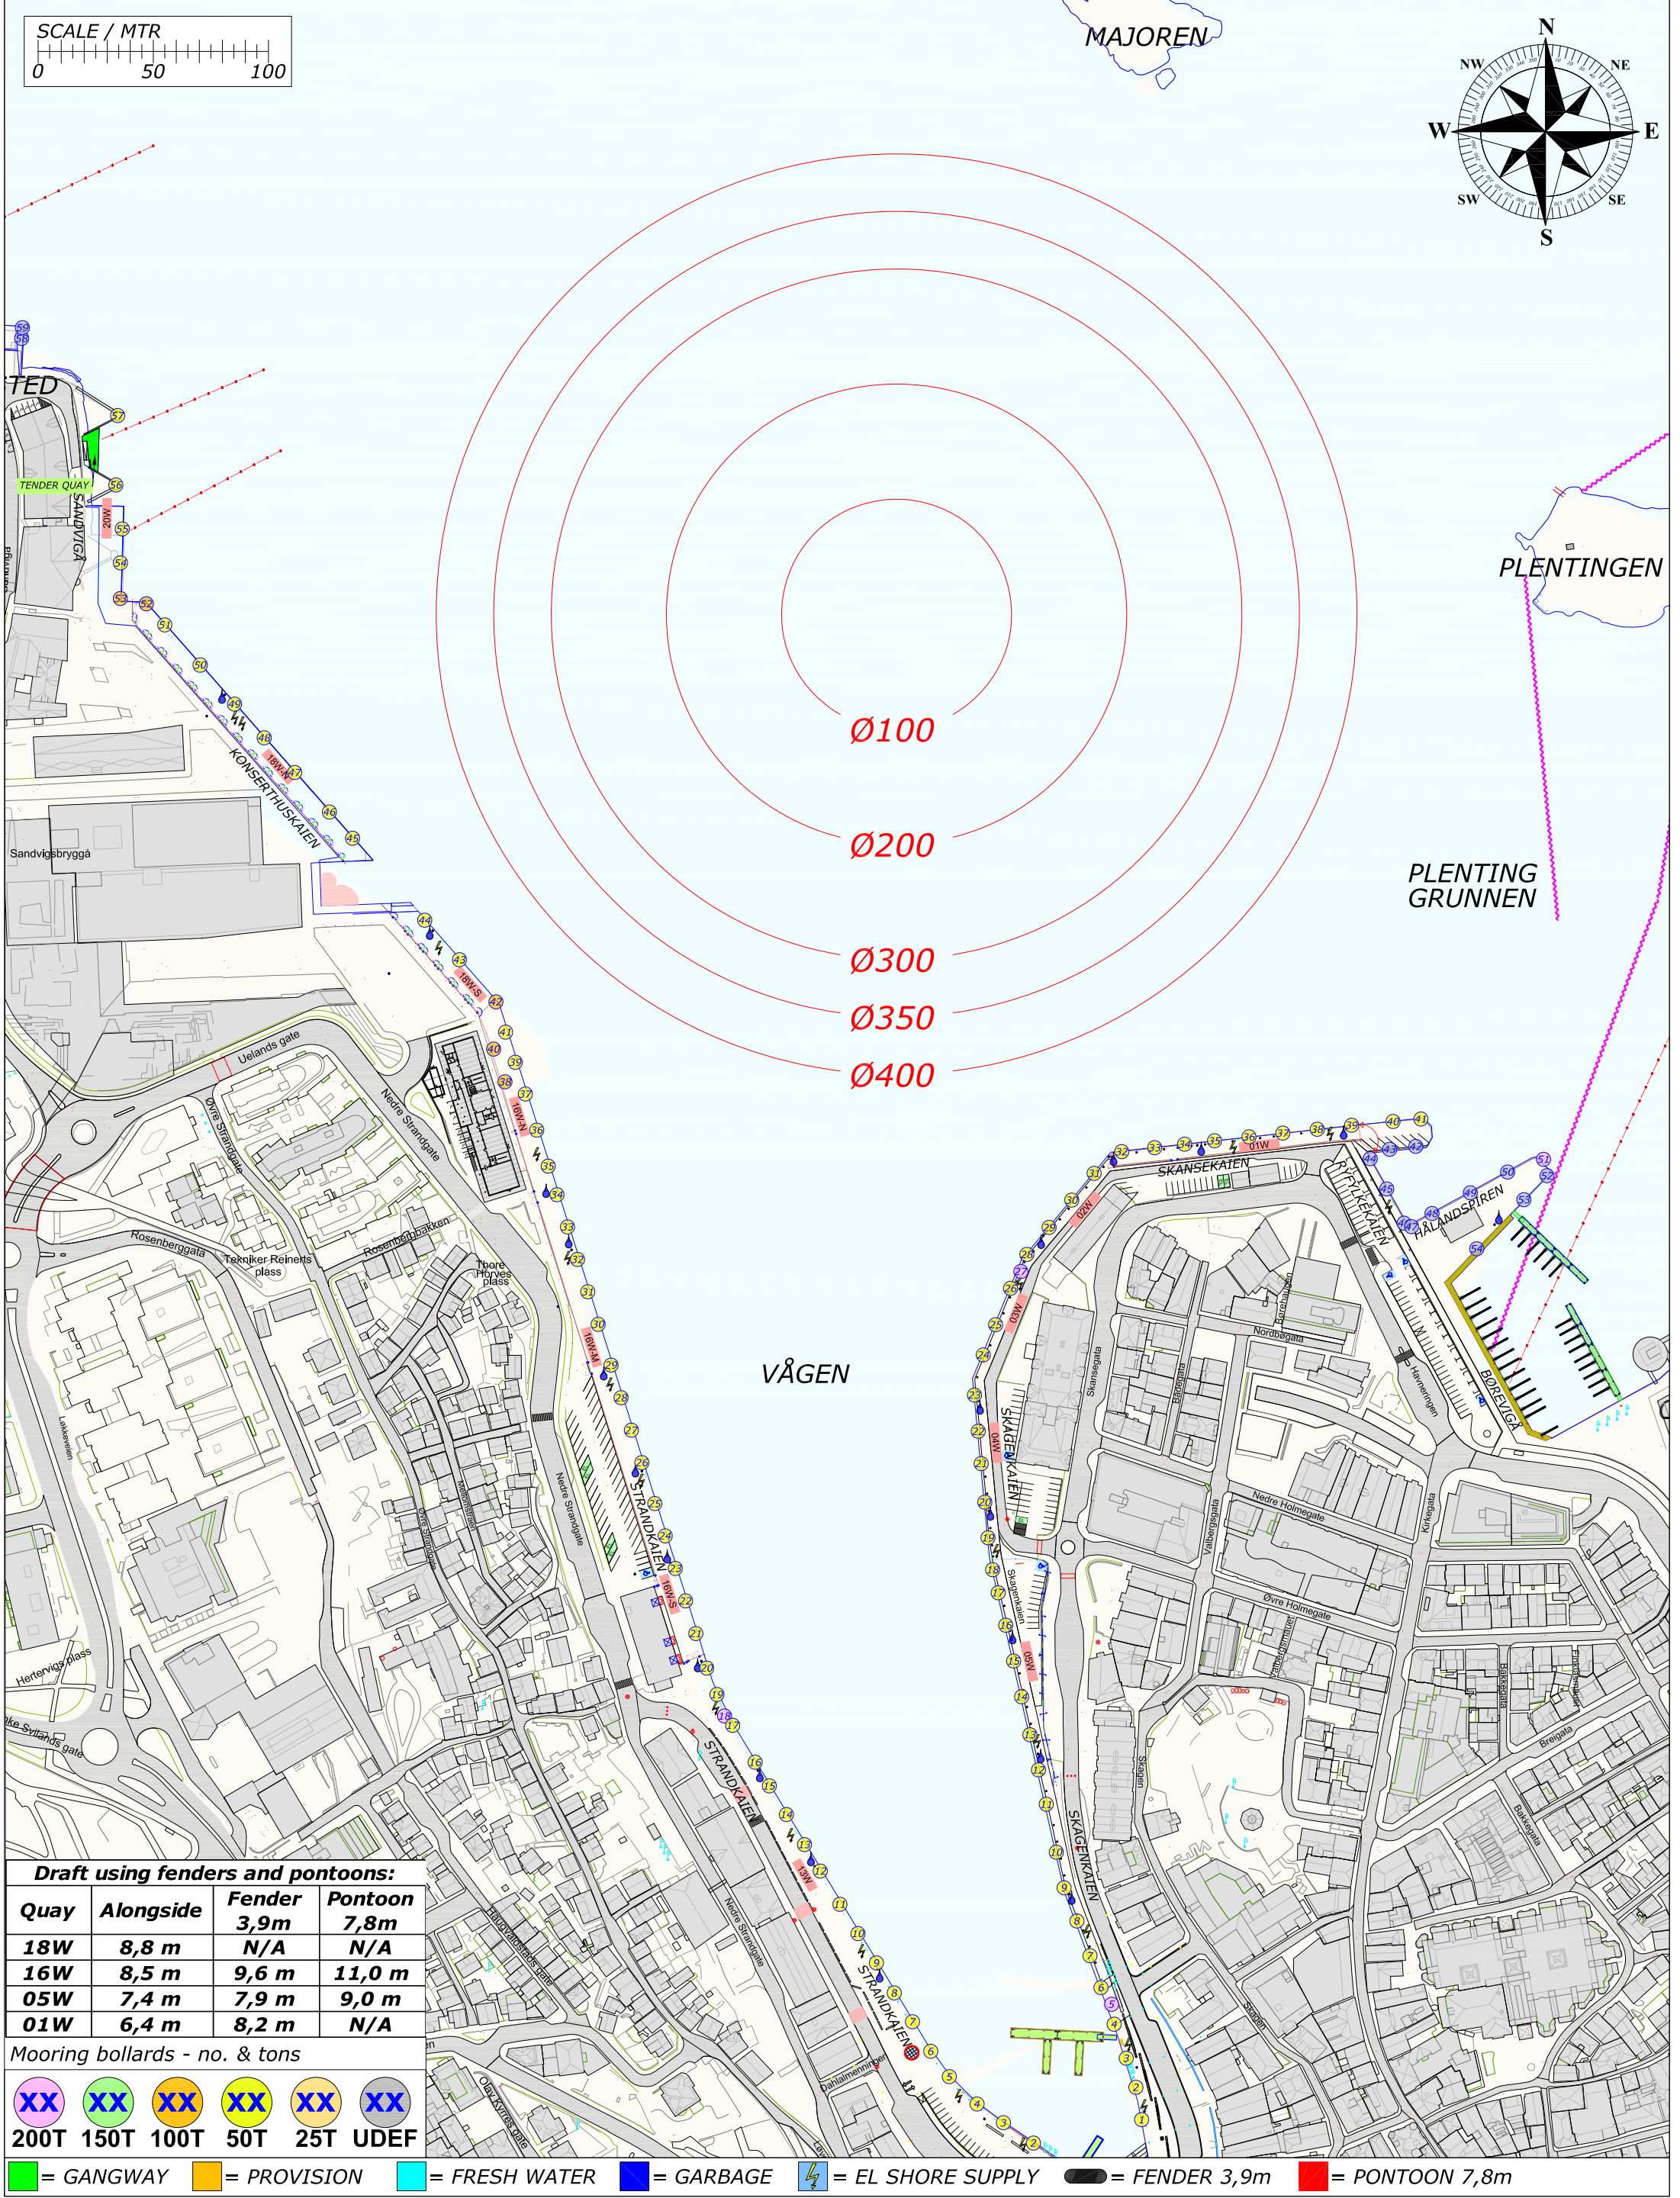




Draft using fenders and pontoons:			
Quay	Alongside	Fender 3,9m	Pontoon 7,8m
18W	8,8 m	N/A	N/A
16W	8,5 m	9,6 m	11,0 m
05W	7,4 m	7,9 m	9,0 m
01W	6,4 m	8,2 m	N/A

Mooring bollards - no. & tons

200T	150T	100T	50T	25T	UDEF

= GANGWAY = PROVISION = FRESH WATER = GARBAGE = EL SHORE SUPPLY = FENDER 3,9m = PONTOON 7,8m

Rev.	Date	Text		Sign	
Drawn by R.KARLSEN		Approved by - date		Filename STAVANGER_HAVN.DWG	Date 0
 Rutek AS - Selaskjervegen 11 - 4055 Sola		Title PORT OF STAVANGER BERTHING SKETCH		Scale 1:2500	
		Customer Stavangerregionen Havnedrift AS		Drawing no. Size A3 Sheet 1/1	

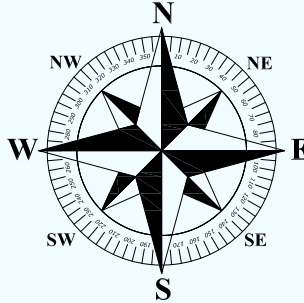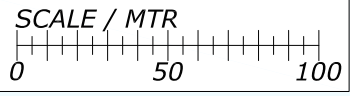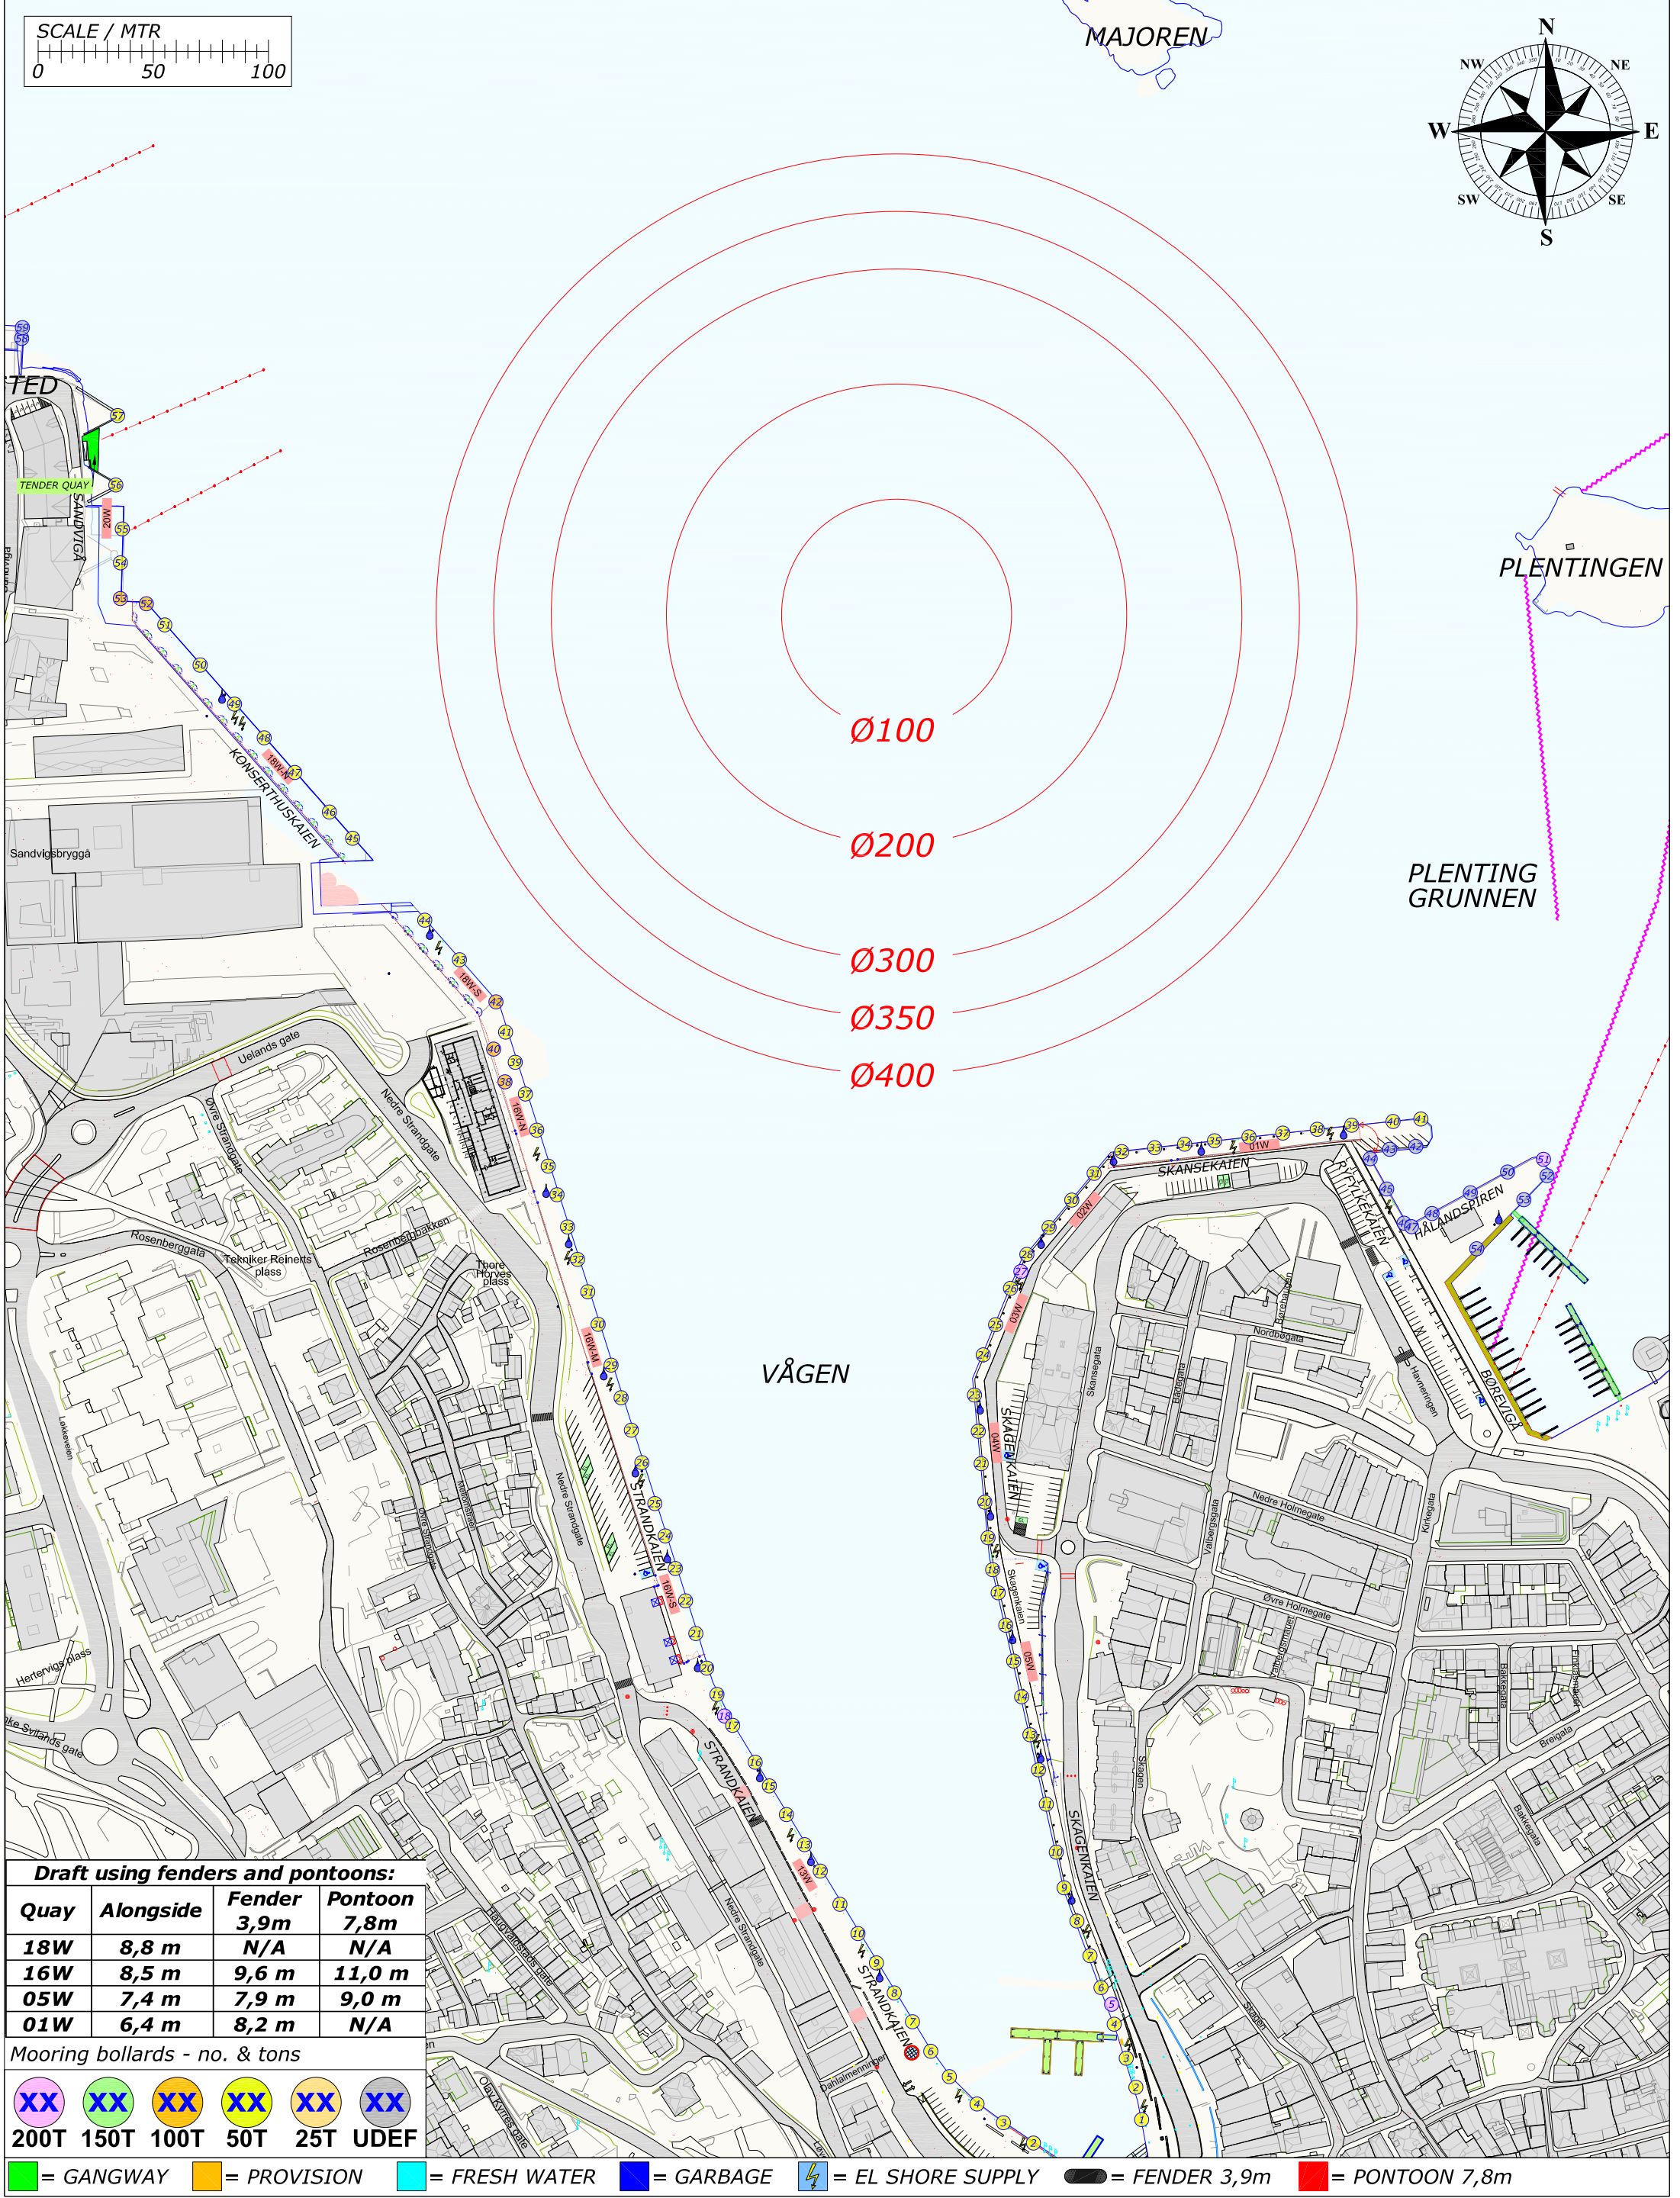

Draft using fenders and pontoons:

Quay	Alongside	Fender 3,9m	Pontoon 7,8m
18W	8,8 m	N/A	N/A
16W	8,5 m	9,6 m	11,0 m
05W	7,4 m	7,9 m	9,0 m
01W	6,4 m	8,2 m	N/A

Mooring bollards - no. & tons


					
200T	150T	100T	50T	25T	UDEF

 = GANGWAY  = PROVISION  = FRESH WATER  = GARBAGE  = EL SHORE SUPPLY  = FENDER 3,9m  = PONTOON 7,8m

BERTHING SKETCH PORT OF STAVANGER
MONDAY 26. JULY 2021




REV.NR. 04 - 06.03.2021

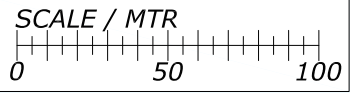

GLADMAT-2021 OPPRIGG

MAJOREN

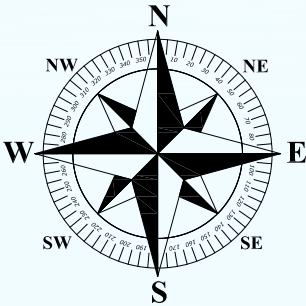

PLENTINGEN

PLENTING GRUNNEN

Ø100

Ø200

Ø300

Ø350

Ø400

VÅGEN

Draft using fenders and pontoons:			
Quay	Alongside	Fender 3,9m	Pontoon 7,8m
18W	8,8 m	N/A	N/A
16W	8,5 m	9,6 m	11,0 m
05W	7,4 m	7,9 m	9,0 m
01W	6,4 m	8,2 m	N/A

Mooring bollards - no. & tons					
XX	XX	XX	XX	XX	XX
200T	150T	100T	50T	25T	UDEF


= GANGWAY = PROVISION = FRESH WATER = GARBAGE = EL SHORE SUPPLY = FENDER 3,9m = PONTOON 7,8m

Rev.	Date	Text		Sign	
Drawn by R.KARLSEN		Approved by - date		Filename STAVANGER_HAVN.DWG	Date 0
Title PORT OF STAVANGER BERTHING SKETCH		Customer Stavangerregionen Havnedrift AS		Scale 1:2500	Drawing no.
Rutek AS - Selaskjervegen 11 - 4055 Sola		Size A3		Sheet 1/1	

BERTHING SKETCH PORT OF STAVANGER
TUESDAY 27. JULY 2021




REV.NR. 02 - 17.03.2021

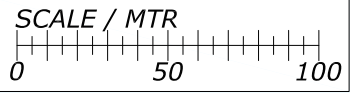

GLADMAT-2021 OPPRIGG

MAJOREN

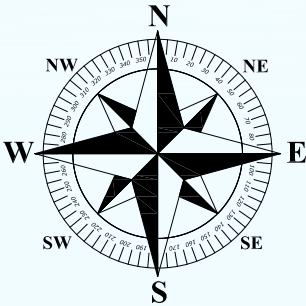

PLENTINGEN

PLENTING GRUNNEN

Ø100

Ø200

Ø300

Ø350

Ø400

VÅGEN

Draft using fenders and pontoons:

Quay	Alongside	Fender 3,9m	Pontoon 7,8m
18W	8,8 m	N/A	N/A
16W	8,5 m	9,6 m	11,0 m
05W	7,4 m	7,9 m	9,0 m
01W	6,4 m	8,2 m	N/A

Mooring bollards - no. & tons

XX	XX	XX	XX	XX	XX
200T	150T	100T	50T	25T	UDEF


= GANGWAY = PROVISION = FRESH WATER = GARBAGE = EL SHORE SUPPLY = FENDER 3,9m = PONTOON 7,8m

Rev.	Date	Text		Sign	
Drawn by R.KARLSEN		Approved by - date		Filename STAVANGER_HAVN.DWG	Date 0
 Rutek AS - Selaskjervegen 11 - 4055 Sola		Title PORT OF STAVANGER BERTHING SKETCH		Scale 1:2500	
		Customer Stavangerregionen Havnedrift AS		Drawing no. Size A3 1/1	

BERTHING SKETCH PORT OF STAVANGER
WEDNESDAY 28. JULY 2021




REV.NR. 03 - 27.04.2021

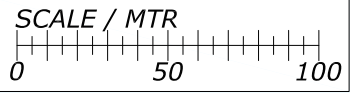

GLADMAT-2021 ARRANGEMENT

MAJOREN

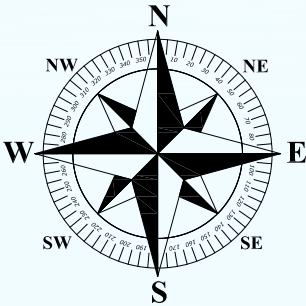

PLENTINGEN

PLENTING GRUNNEN

Ø100

Ø200

Ø300

Ø350

Ø400

VÅGEN

Draft using fenders and pontoons:			
Quay	Alongside	Fender 3,9m	Pontoon 7,8m
18W	8,8 m	N/A	N/A
16W	8,5 m	9,6 m	11,0 m
05W	7,4 m	7,9 m	9,0 m
01W	6,4 m	8,2 m	N/A


Mooring bollards - no. & tons

XX	XX	XX	XX	XX	XX
200T	150T	100T	50T	25T	UDEF

 = GANGWAY  = PROVISION  = FRESH WATER  = GARBAGE  = EL SHORE SUPPLY  = FENDER 3,9m  = PONTOON 7,8m

Rev.	Date	Text		Sign	
Drawn by R.KARLSEN		Approved by - date		Filename STAVANGER_HAVN.DWG	Date 0
 Rutek AS - Selaskjervegen 11 - 4055 Sola		Title PORT OF STAVANGER BERTHING SKETCH		Scale 1:2500	
		Customer Stavangerregionen Havnedrift AS		Drawing no. Size A3 1/1	

BERTHING SKETCH PORT OF STAVANGER THURSDAY 29. JULY 2021		 STAVANGER REGIONEN Havnedrift AS
REV.NR. 07 - 16.07.2021		

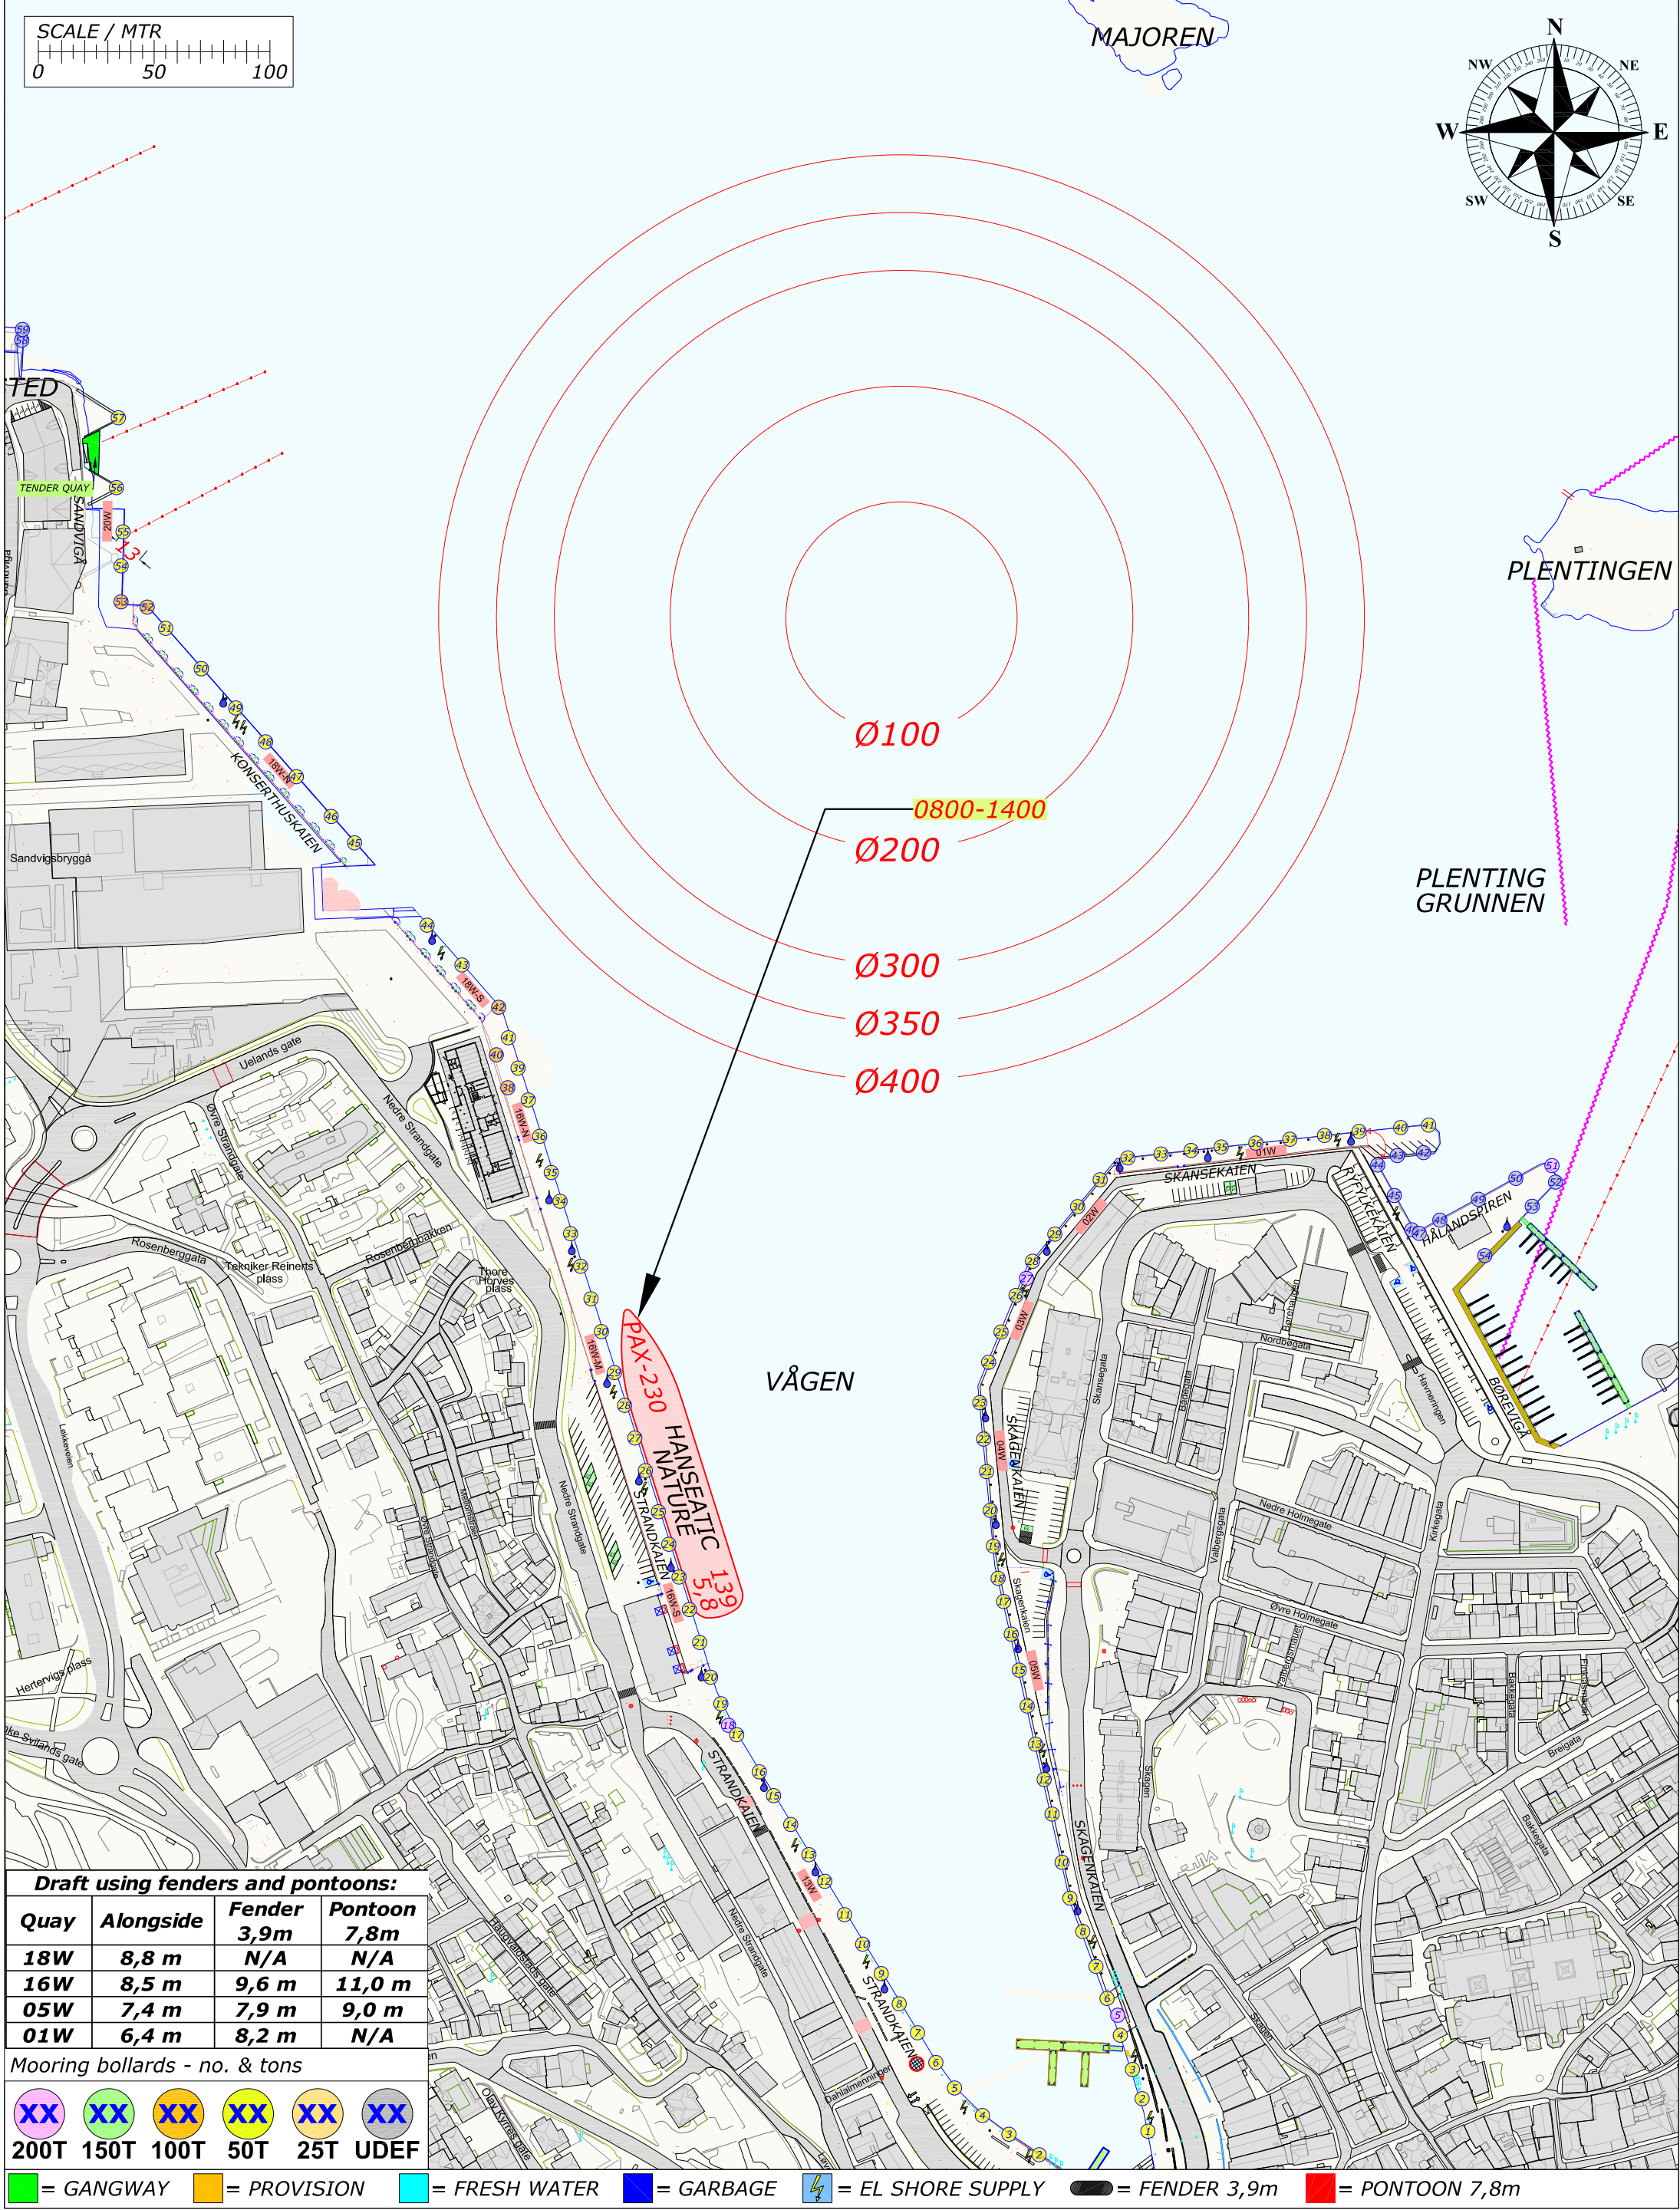

Draft using fenders and pontoons:			
Quay	Alongside	Fender 3,9m	Pontoon 7,8m
18W	8,8 m	N/A	N/A
16W	8,5 m	9,6 m	11,0 m
05W	7,4 m	7,9 m	9,0 m
01W	6,4 m	8,2 m	N/A

Mooring bollards - no. & tons

					
200T	150T	100T	50T	25T	UDEF


 = GANGWAY  = PROVISION  = FRESH WATER  = GARBAGE  = EL SHORE SUPPLY  = FENDER 3,9m  = PONTOON 7,8m

BERTHING SKETCH PORT OF STAVANGER


FRIDAY 30. JULY 2021



REV.NR. 03 - 08.04.2021

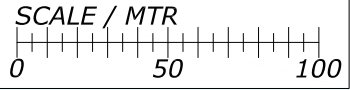

GLADMAT-2021 ARRANGEMENT

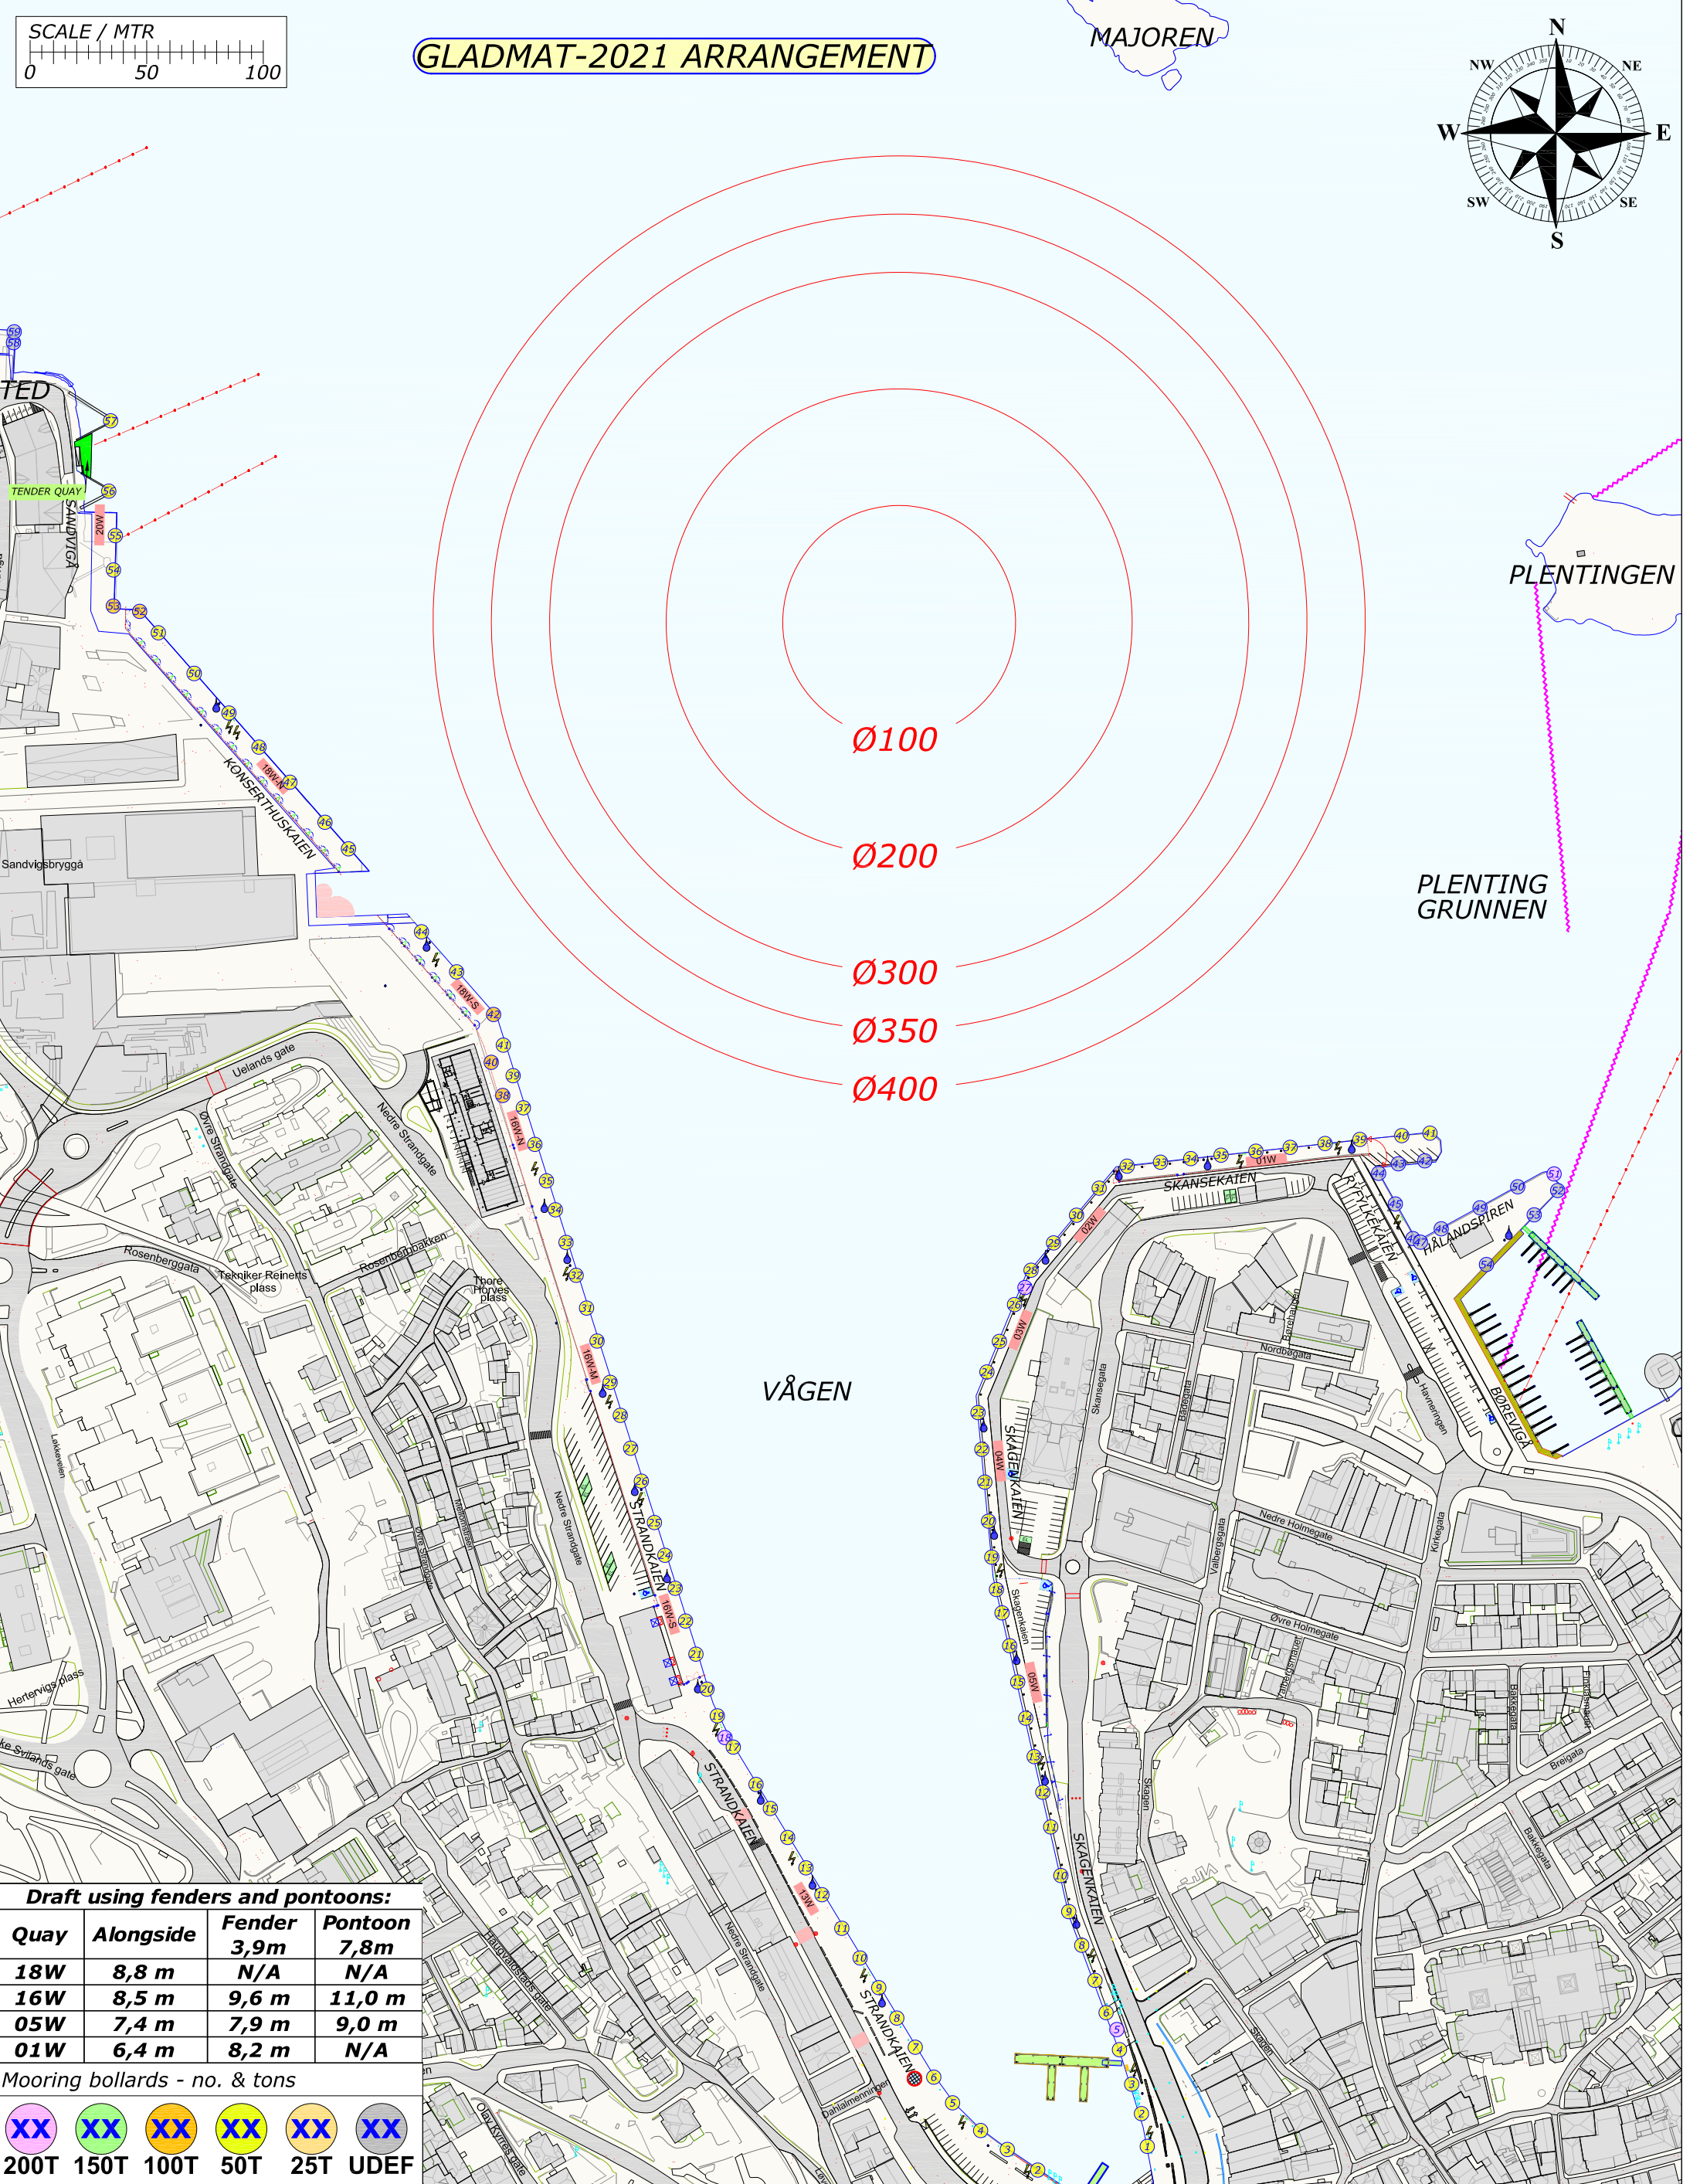

Draft using fenders and pontoons:

Quay	Alongside	Fender 3,9m	Pontoon 7,8m
18W	8,8 m	N/A	N/A
16W	8,5 m	9,6 m	11,0 m
05W	7,4 m	7,9 m	9,0 m
01W	6,4 m	8,2 m	N/A

Mooring bollards - no. & tons

XX	XX	XX	XX	XX	XX
200T	150T	100T	50T	25T	UDEF


Legend:
[Green] = GANGWAY
[Orange] = PROVISION
[Cyan] = FRESH WATER
[Blue] = GARBAGE
[Lightning Bolt] = EL SHORE SUPPLY
[Black] = FENDER 3,9m
[Red] = PONTOON 7,8m

BERTHING SKETCH PORT OF STAVANGER

SATURDAY 31. JULY 2021




REV.NR. 01 - 20.10.2020

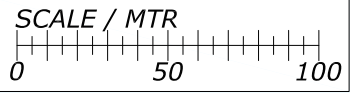

GLADMAT-2021 ARRANGEMENT

MAJOREN

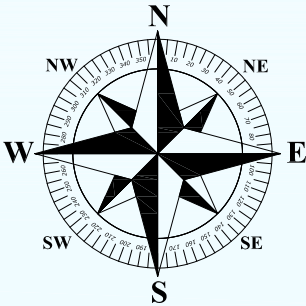

PLENTINGEN

PLENTING GRUNNEN

Ø100

Ø200

Ø300

Ø350

Ø400

VÅGEN

Draft using fenders and pontoons:			
Quay	Alongside	Fender 3,9m	Pontoon 7,8m
18W	8,8 m	N/A	N/A
16W	8,5 m	9,6 m	11,0 m
05W	7,4 m	7,9 m	9,0 m
01W	6,4 m	8,2 m	N/A

Mooring bollards - no. & tons

XX	XX	XX	XX	XX	XX
200T	150T	100T	50T	25T	UDEP

= GANGWAY = PROVISION = FRESH WATER = GARBAGE = EL SHORE SUPPLY = FENDER 3,9m = PONTOON 7,8m