

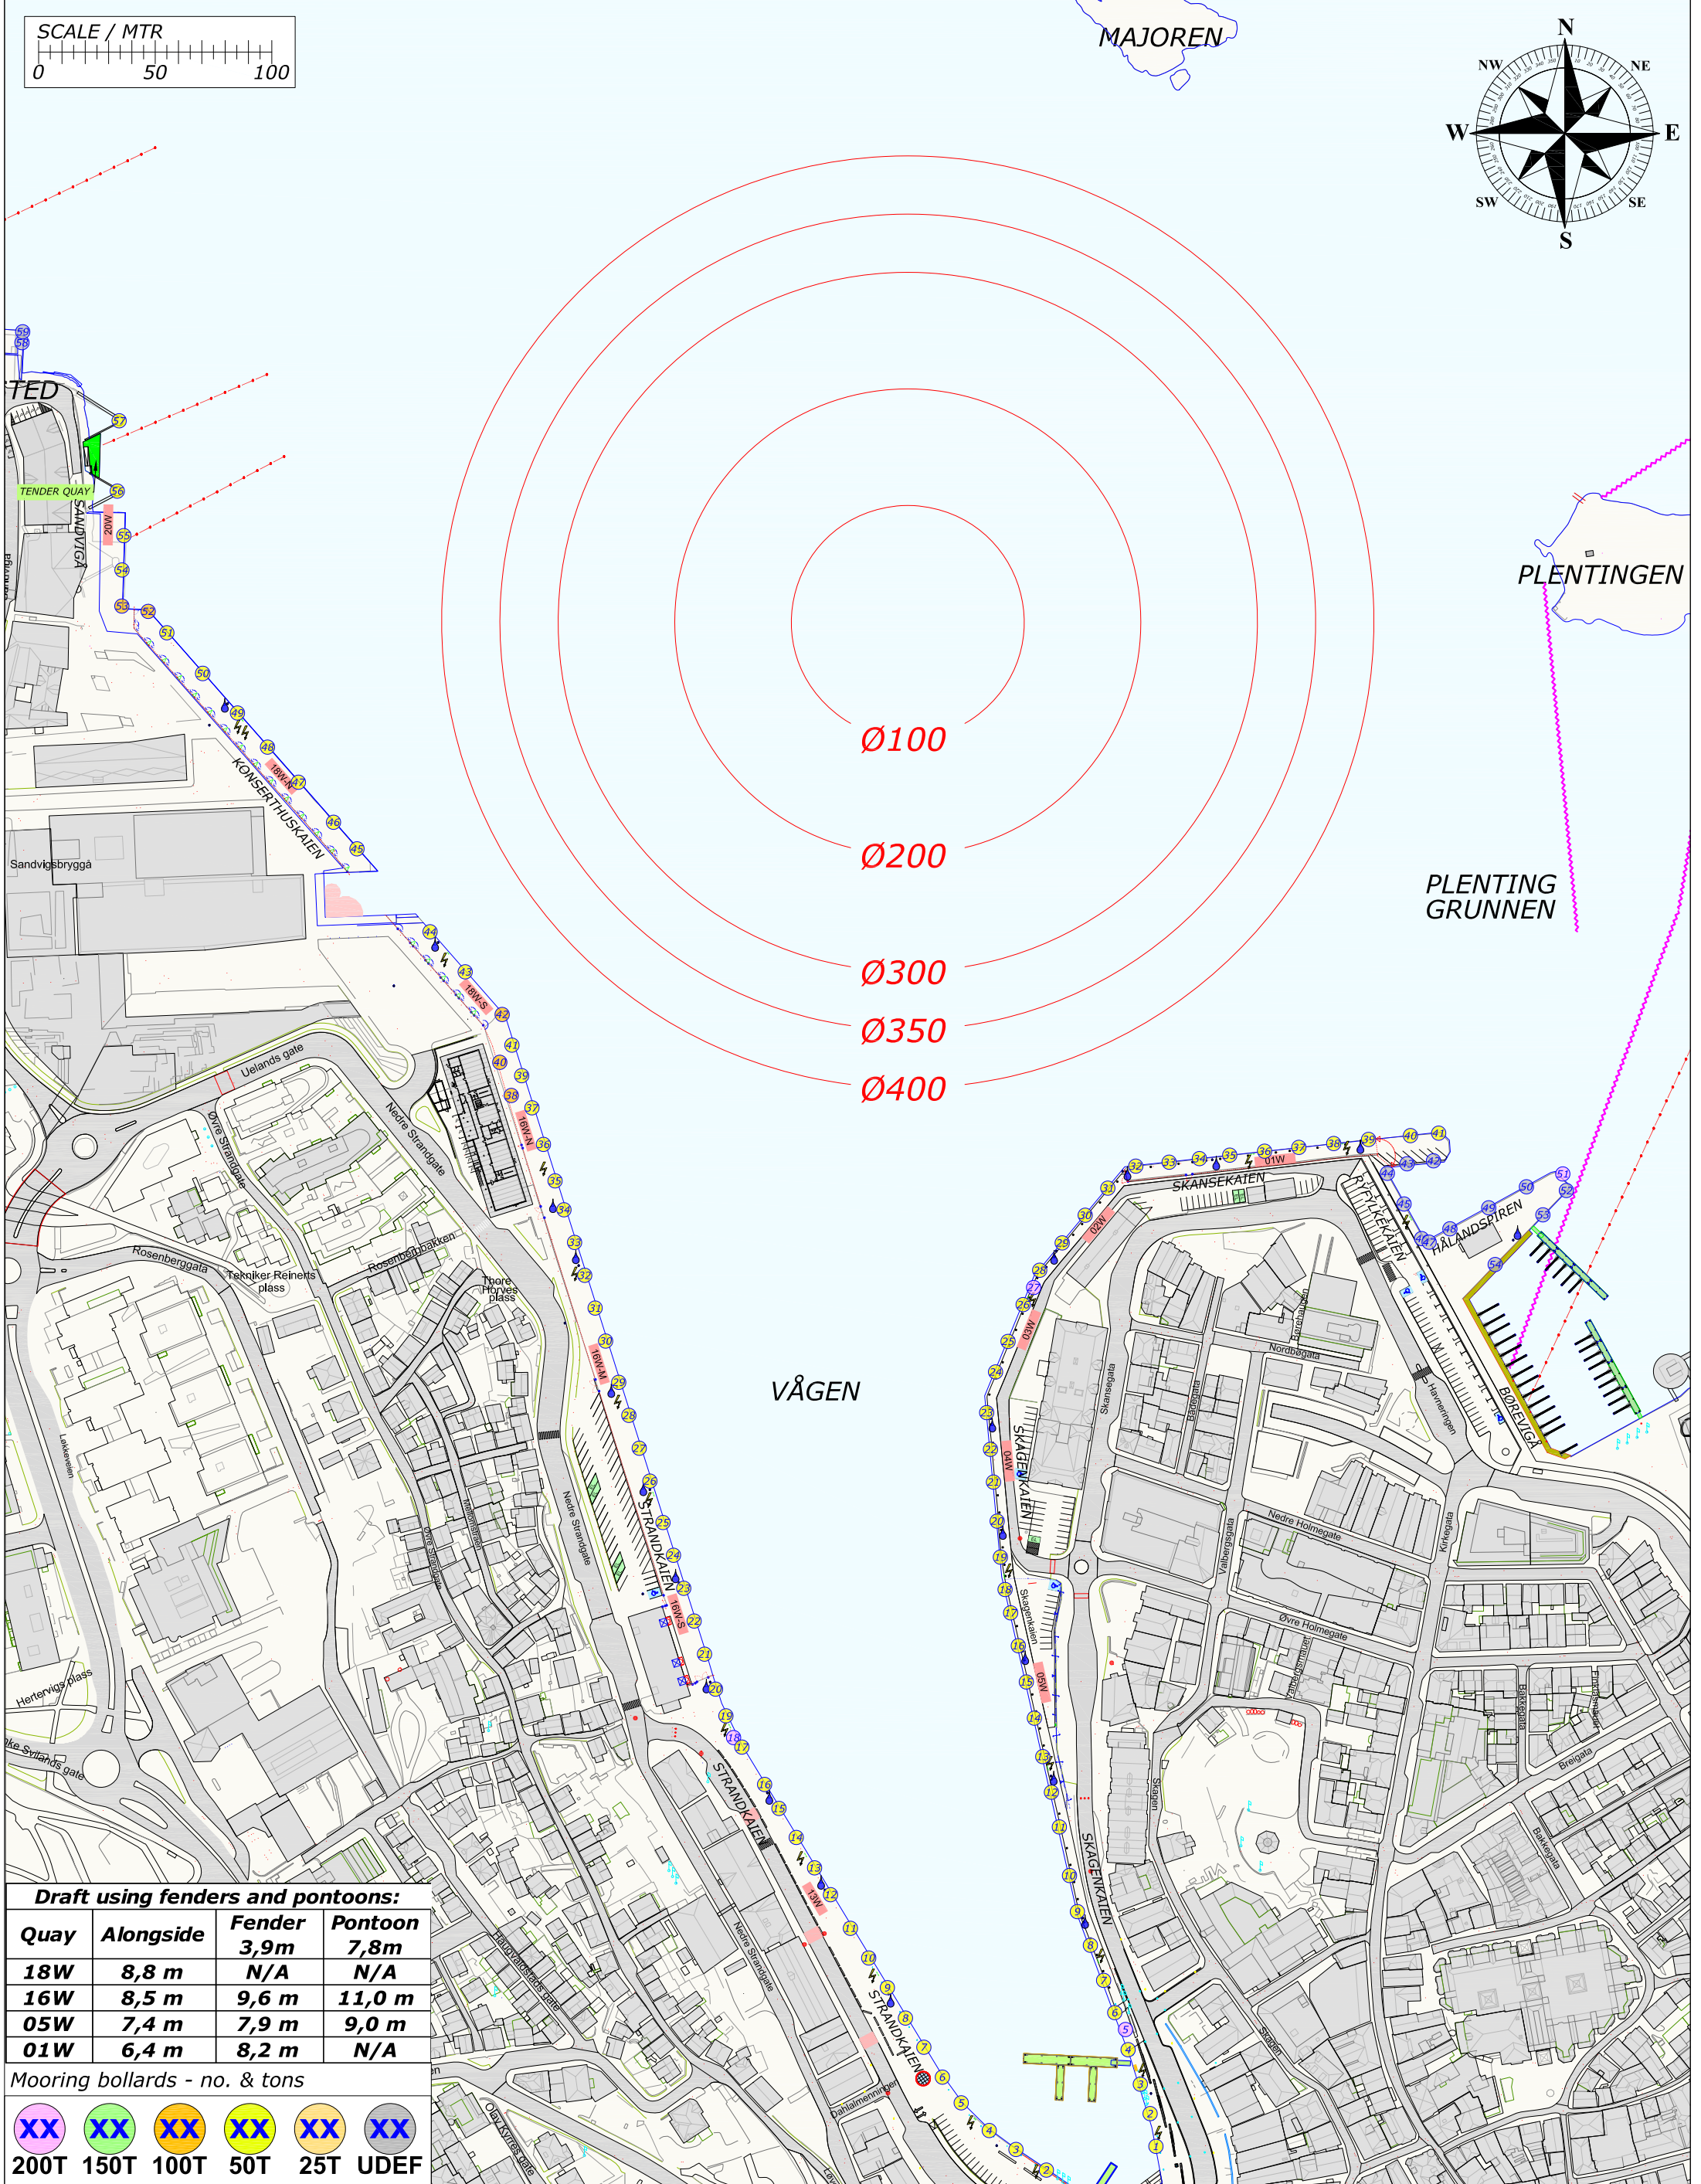


Rev.	Date	Text	Sign
Drawn by R.KARLSEN		Approved by - date	Filename STAVANGER_HAVN.DWG
			Date 0
			Scale 1:2500
 Rutek AS - Selaskjervegen 11 - 4055 Sola		Title PORT OF STAVANGER BERTHING SKETCH	
		Customer Stavangerregionen Havnedrift AS	Drawing no. Size A3 Sheet 1/1

BERTHING SKETCH PORT OF STAVANGER
TUESDAY 1. JUNE 2021

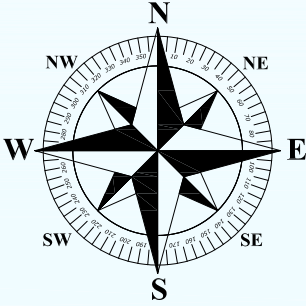

REV.NR. 03 - 19.05.2021

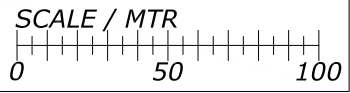

Draft using fenders and pontoons:


Quay	Alongside	Fender 3,9m	Pontoon 7,8m
18W	8,8 m	N/A	N/A
16W	8,5 m	9,6 m	11,0 m
05W	7,4 m	7,9 m	9,0 m
01W	6,4 m	8,2 m	N/A

Mooring bollards - no. & tons

XX	XX	XX	XX	XX	XX
200T	150T	100T	50T	25T	UDEF




 = GANGWAY  = PROVISION  = FRESH WATER  = GARBAGE  = EL SHORE SUPPLY  = FENDER 3,9m  = PONTOON 7,8m

Rev.	Date	Text		Sign	
Drawn by R.KARLSEN		Approved by - date		Filename STAVANGER_HAVN.DWG	Date 0
 Rutek AS - Selaskjervegen 11 - 4055 Sola		Title PORT OF STAVANGER BERTHING SKETCH		Scale 1:2500	
		Customer Stavangerregionen Havnedrift AS		Drawing no. Size A3 1/1	

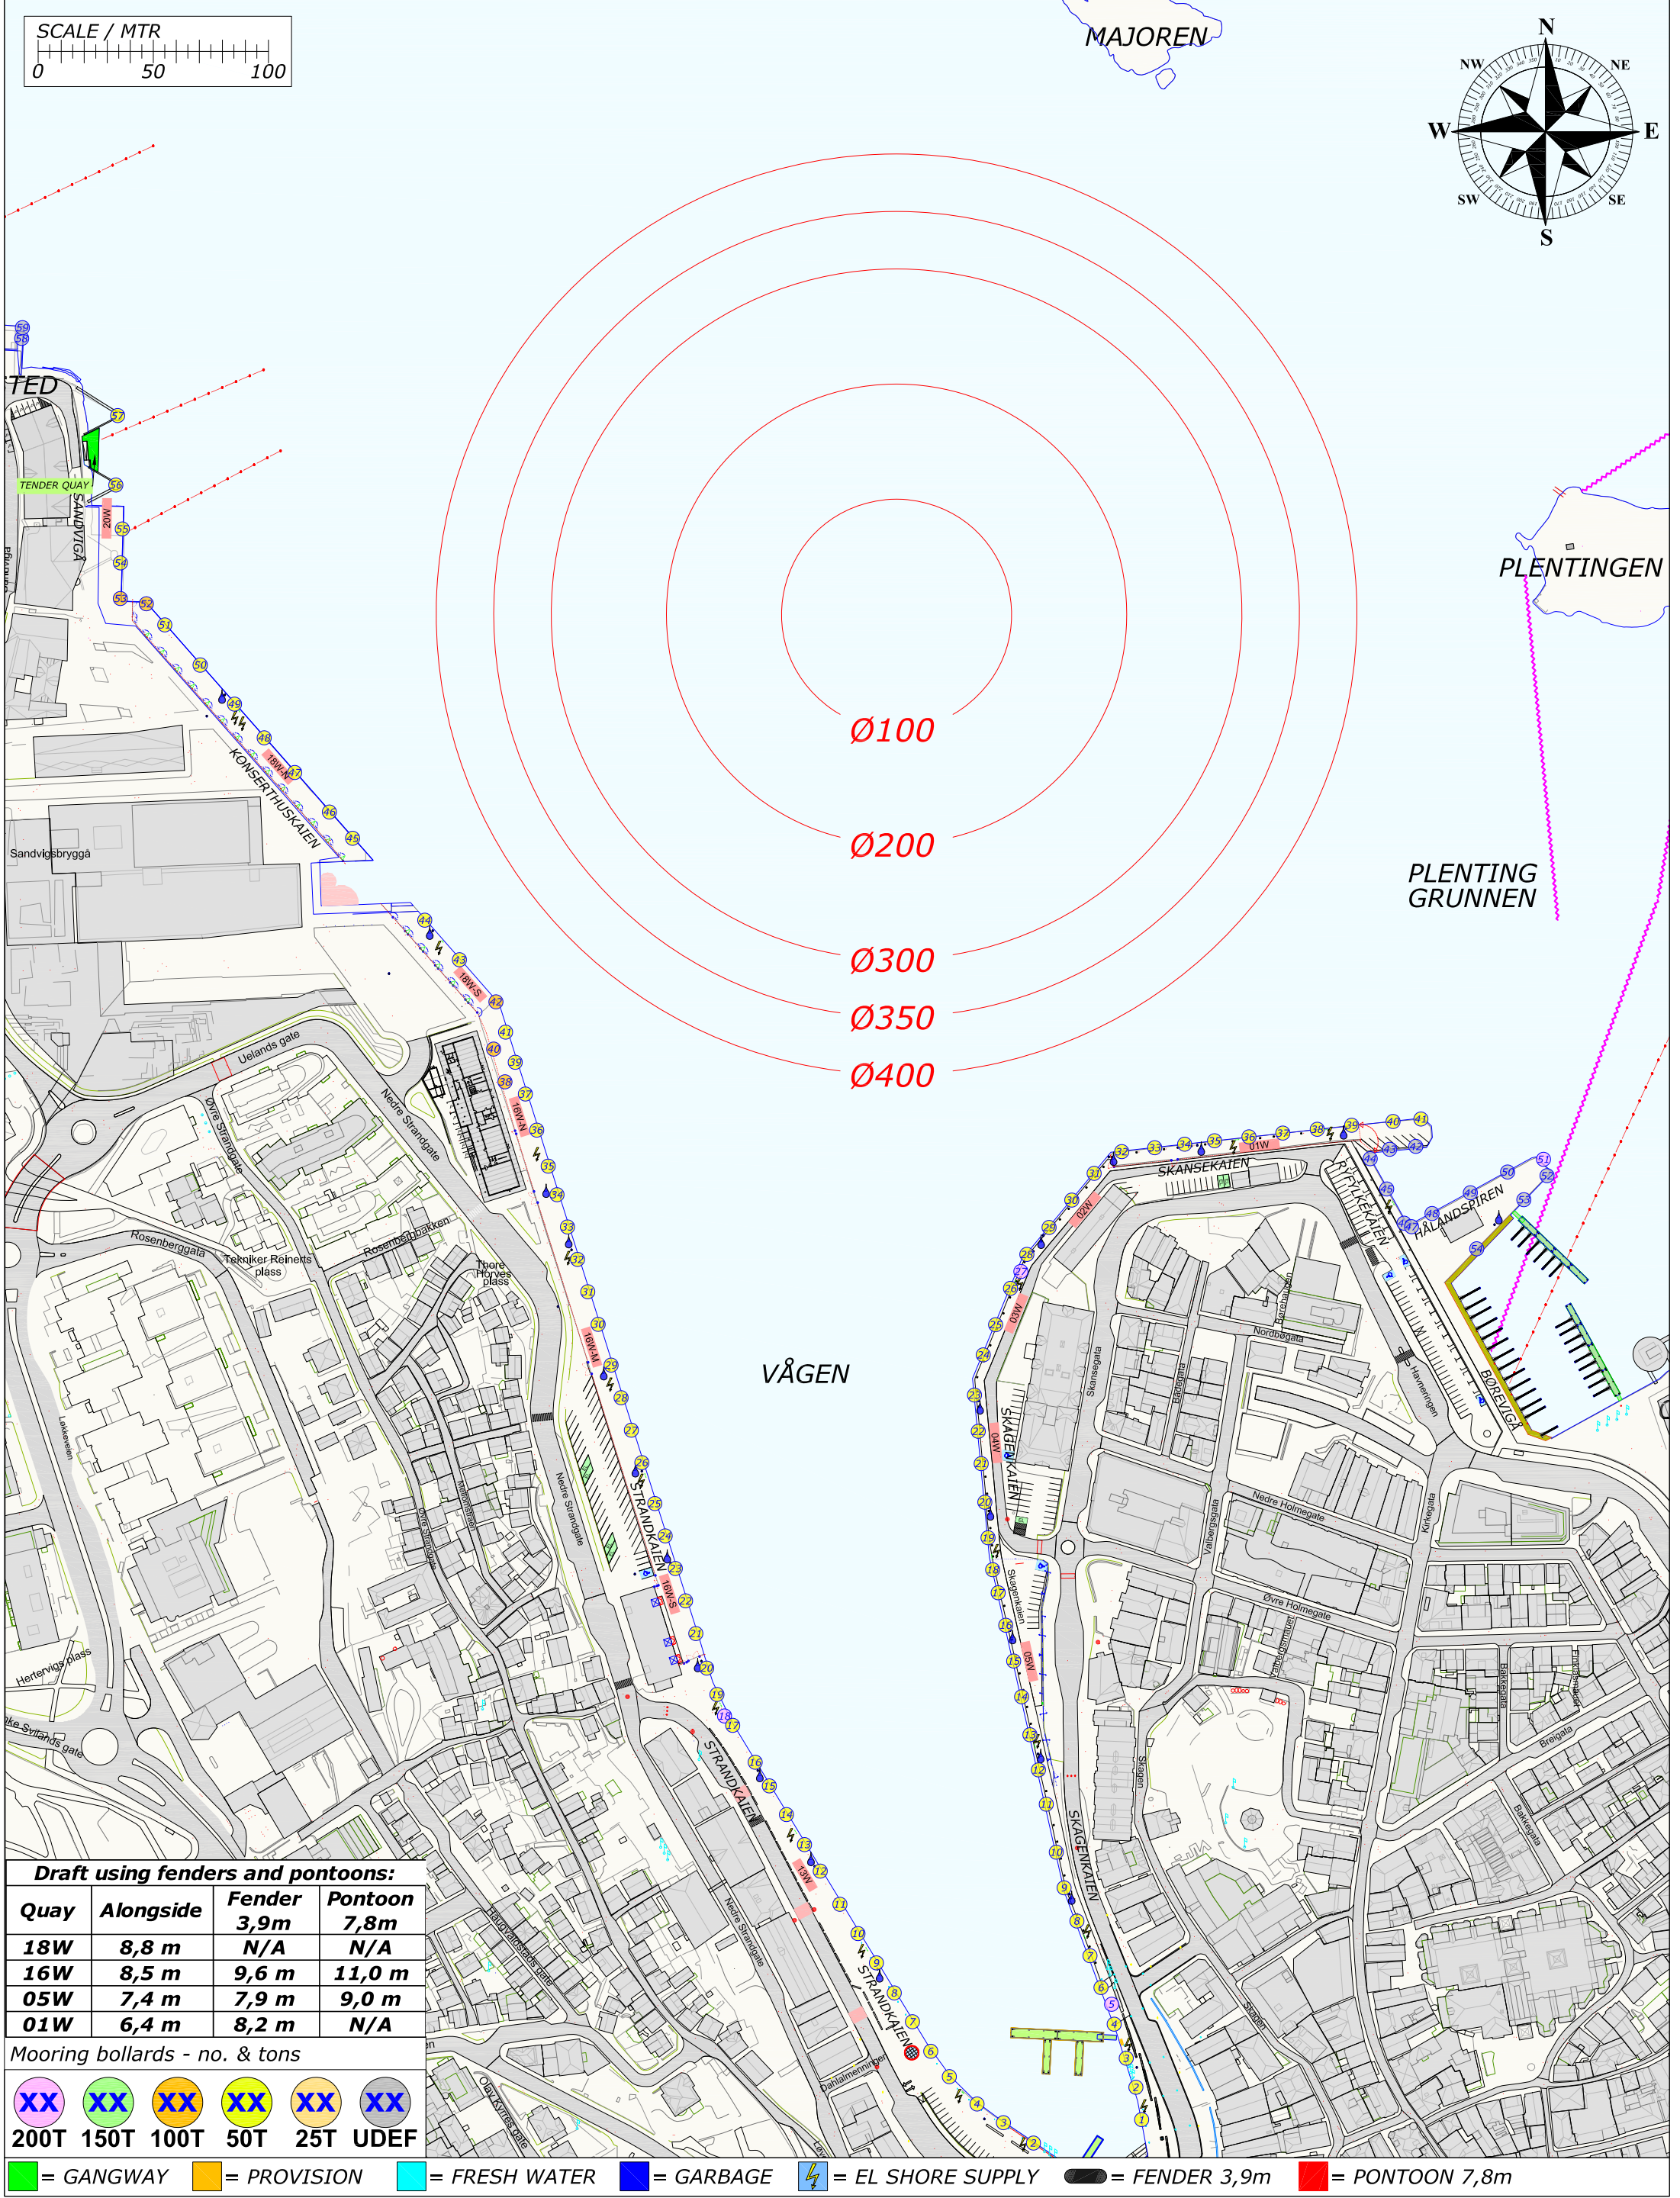

Draft using fenders and pontoons:			
Quay	Alongside	Fender 3,9m	Pontoon 7,8m
18W	8,8 m	N/A	N/A
16W	8,5 m	9,6 m	11,0 m
05W	7,4 m	7,9 m	9,0 m
01W	6,4 m	8,2 m	N/A

Rev.	Date	Text		Sign	
Drawn by R.KARLSEN		Approved by - date		Filename STAVANGER_HAVN.DWG	Date 0
 Rutek AS - Selaskjervegen 11 - 4055 Sola		Title PORT OF STAVANGER BERTHING SKETCH		Scale 1:2500	
		Customer Stavangerregionen Havnedrift AS		Drawing no. Size A3 Sheet 1/1	

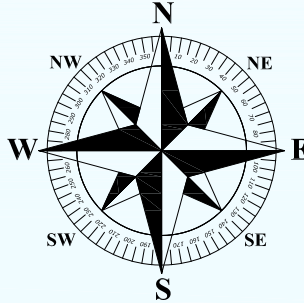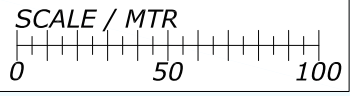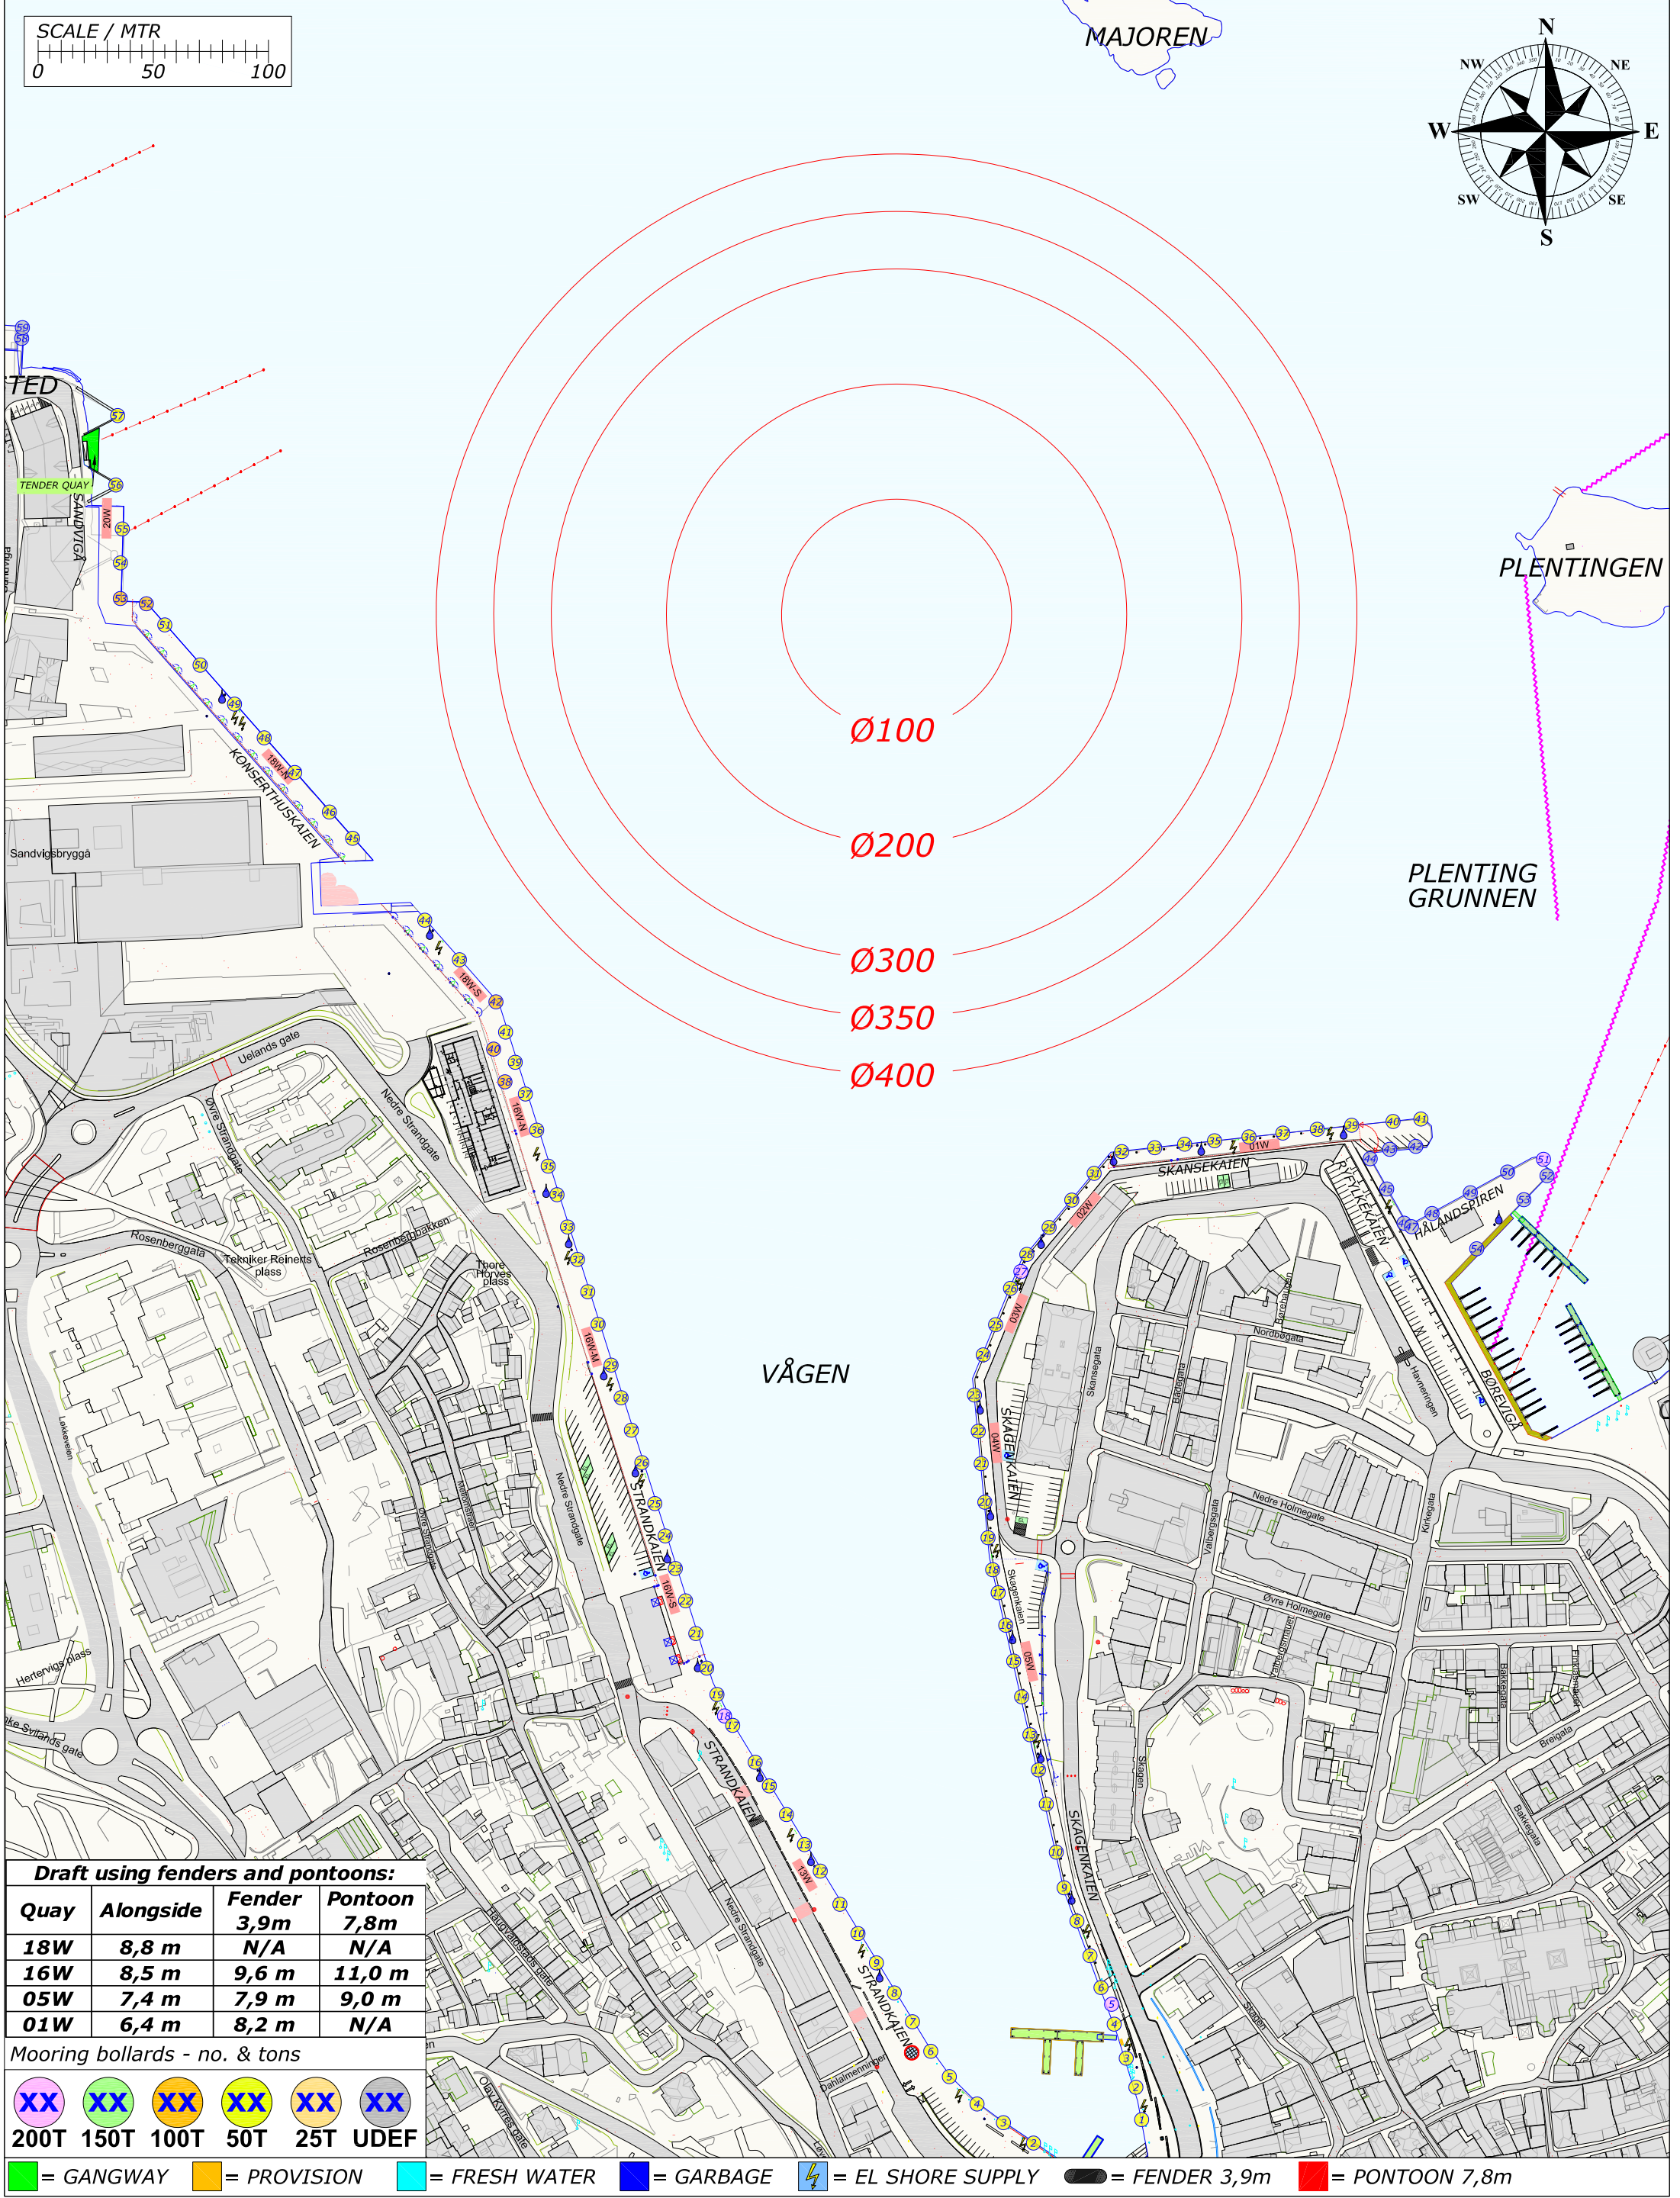

Draft using fenders and pontoons:

Quay	Alongside	Fender 3,9m	Pontoon 7,8m
18W	8,8 m	N/A	N/A
16W	8,5 m	9,6 m	11,0 m
05W	7,4 m	7,9 m	9,0 m
01W	6,4 m	8,2 m	N/A

Mooring bollards - no. & tons

					
200T	150T	100T	50T	25T	UDEF




 = GANGWAY  = PROVISION  = FRESH WATER  = GARBAGE  = EL SHORE SUPPLY  = FENDER 3,9m  = PONTOON 7,8m

Rev.	Date	Text		Sign	
Drawn by R.KARLSEN		Approved by - date		Filename STAVANGER_HAVN.DWG	Date 0
 Rutek AS - Selaskjervegen 11 - 4055 Sola		Title PORT OF STAVANGER BERTHING SKETCH		Scale 1:2500	
		Customer Stavangerregionen Havnedrift AS		Drawing no. Size A3 1/1	

BERTHING SKETCH PORT OF STAVANGER
FRIDAY 4. JUNE 2021



REV.NR. 05 - 19.05.2021

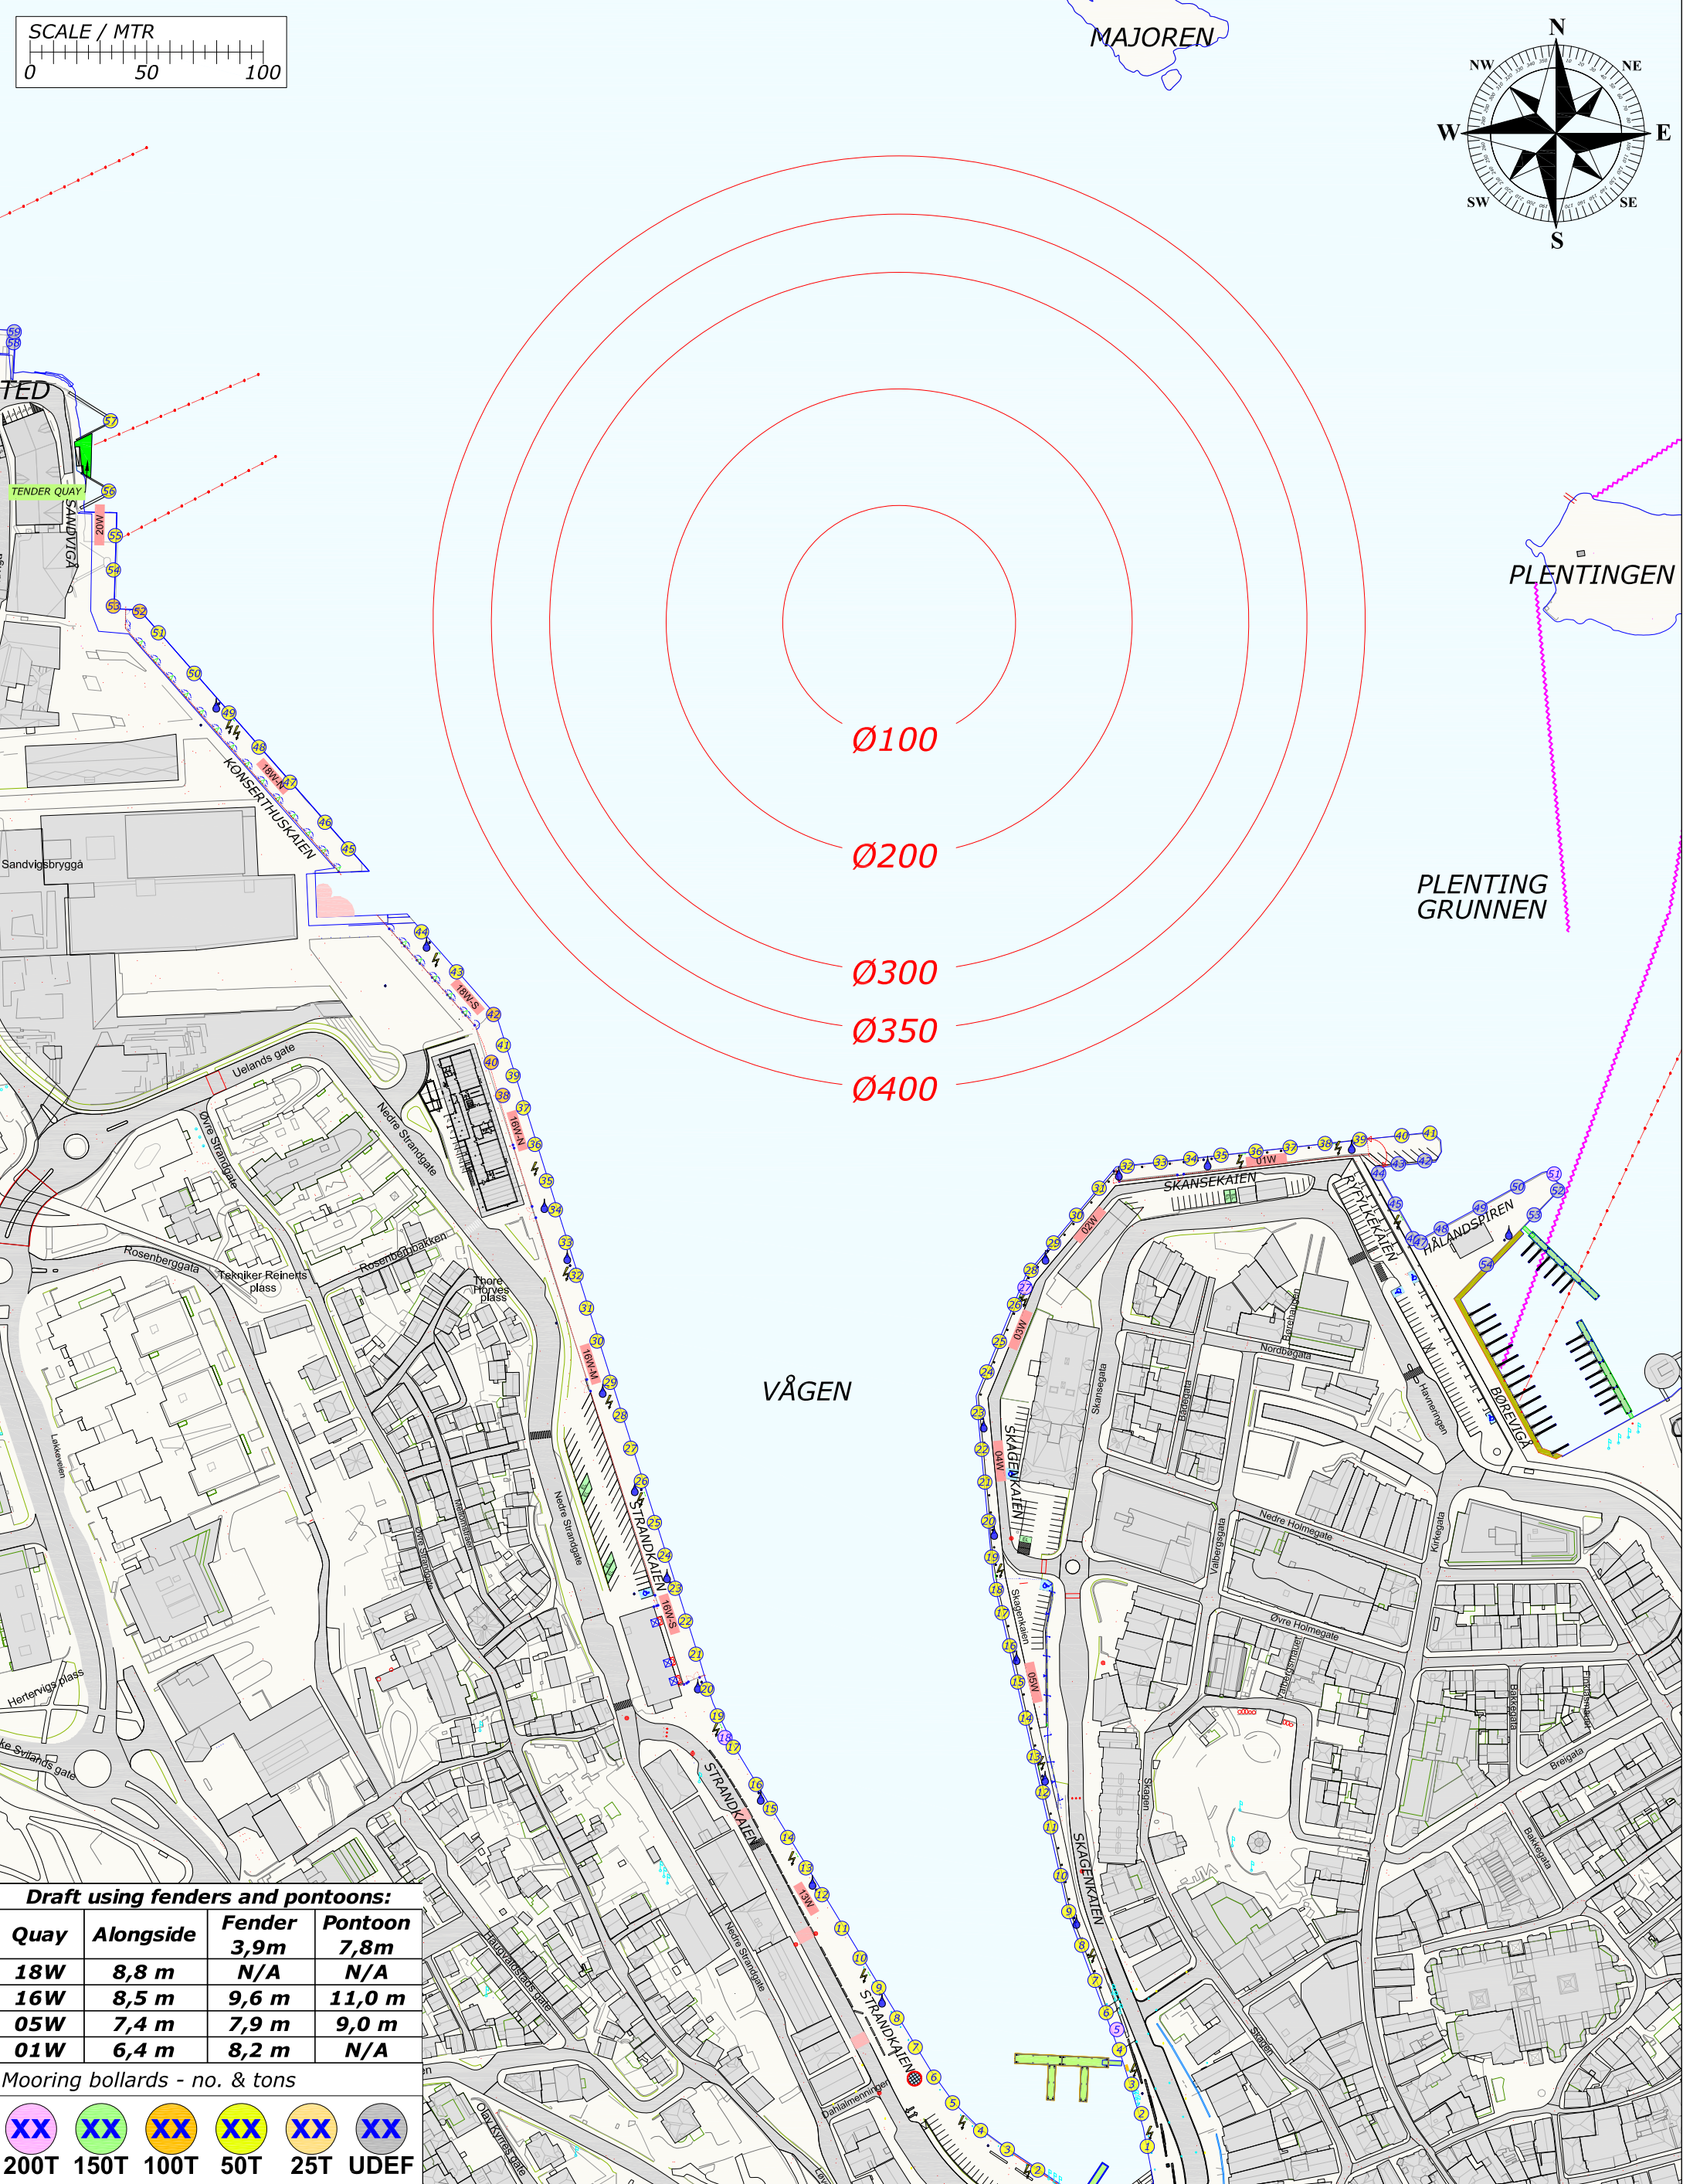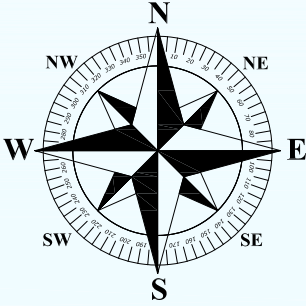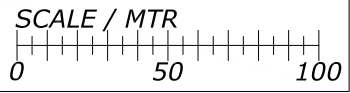

Draft using fenders and pontoons:

Quay	Alongside	Fender 3,9m	Pontoon 7,8m
18W	8,8 m	N/A	N/A
16W	8,5 m	9,6 m	11,0 m
05W	7,4 m	7,9 m	9,0 m
01W	6,4 m	8,2 m	N/A

Mooring bollards - no. & tons

XX	XX	XX	XX	XX	XX
200T	150T	100T	50T	25T	UDEF

Legend:




- = GANGWAY
- = PROVISION
- = FRESH WATER
- = GARBAGE
- = EL SHORE SUPPLY
- = FENDER 3,9m
- = PONTOON 7,8m

Rev.	Date	Text		Sign	
Drawn by R.KARLSEN		Approved by - date		Filename STAVANGER_HAVN.DWG	Date 0
 Rutek AS - Selaskjervegen 11 - 4055 Sola		Title PORT OF STAVANGER BERTHING SKETCH		Scale 1:2500	
		Customer Stavangerregionen Havnedrift AS		Size A3	Sheet 1/1

BERTHING SKETCH PORT OF STAVANGER
SATURDAY 5. JUNE 2021



REV.NR. 02 - 20.12.2020

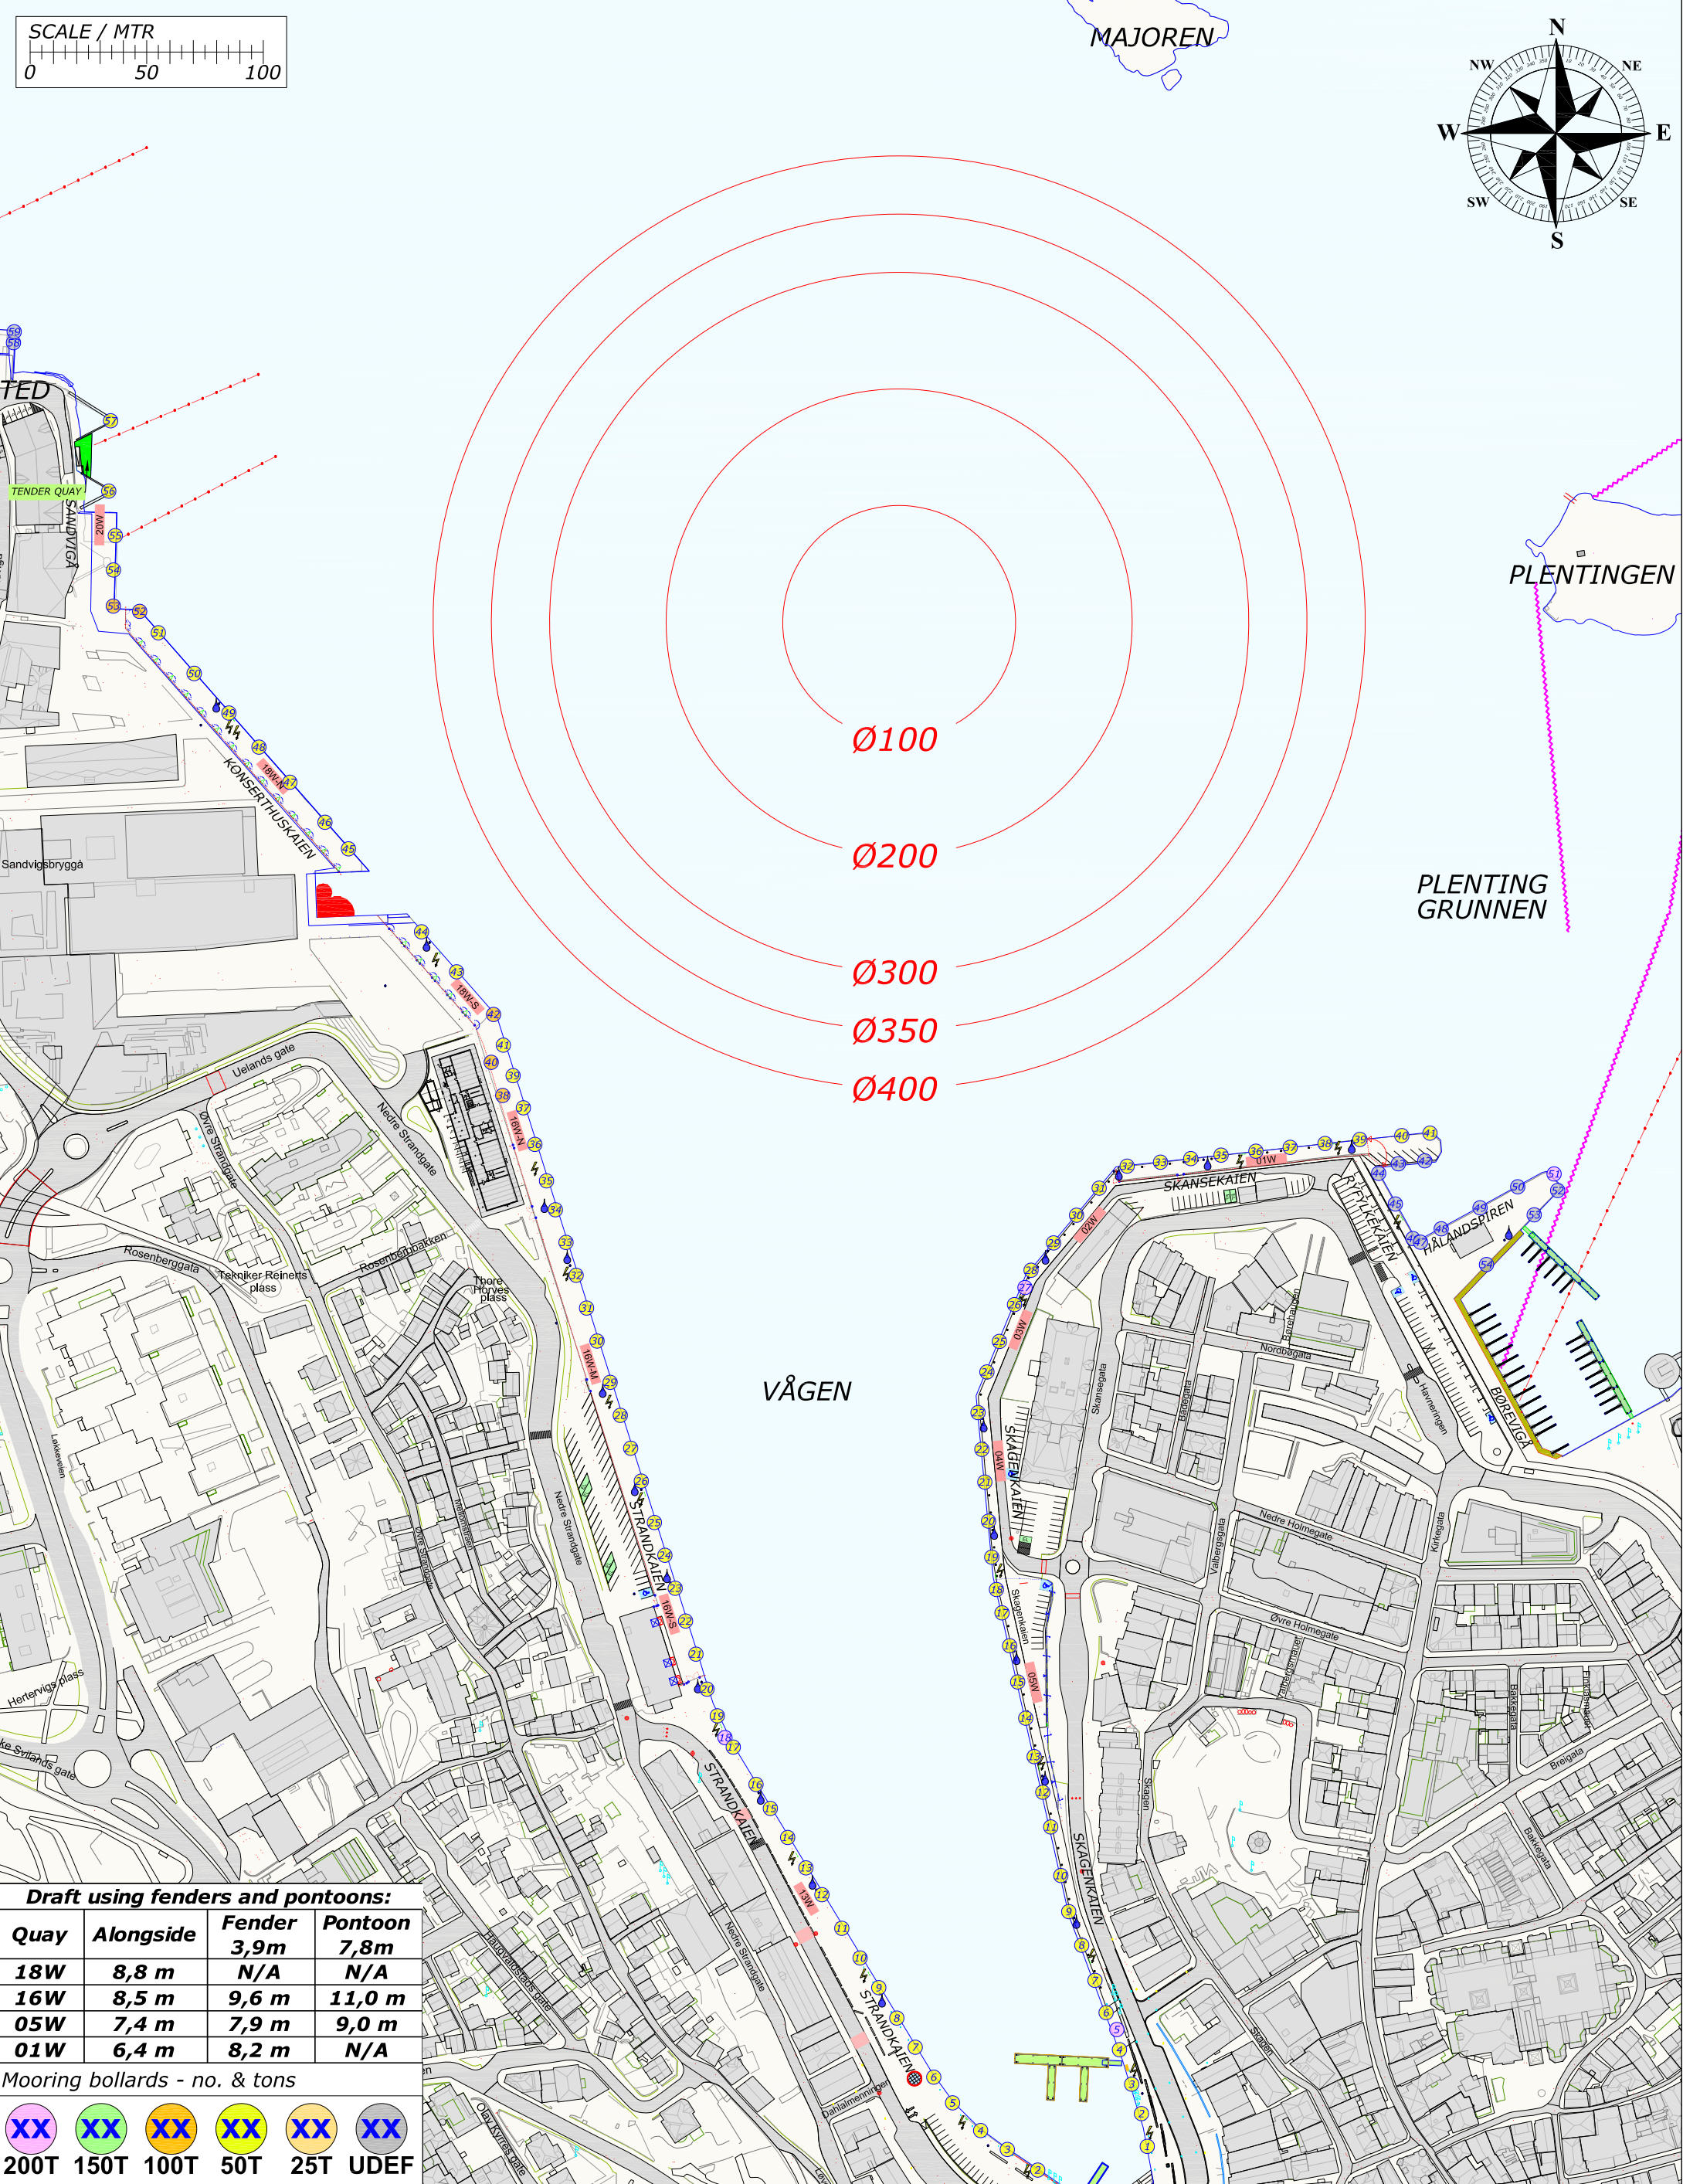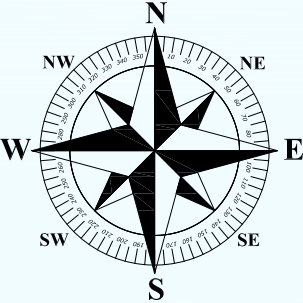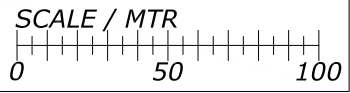

Draft using fenders and pontoons:

Quay	Alongside	Fender 3,9m	Pontoon 7,8m
18W	8,8 m	N/A	N/A
16W	8,5 m	9,6 m	11,0 m
05W	7,4 m	7,9 m	9,0 m
01W	6,4 m	8,2 m	N/A




Mooring bollards - no. & tons

200T	150T	100T	50T	25T	UDEF

= GANGWAY = PROVISION = FRESH WATER = GARBAGE = EL SHORE SUPPLY = FENDER 3,9m = PONTOON 7,8m

Rev.	Date	Text		Sign	
Drawn by R.KARLSEN		Approved by - date		Filename STAVANGER_HAVN.DWG	Date 0
 Rutek AS - Selaskjervegen 11 - 4055 Sola		Title PORT OF STAVANGER BERTHING SKETCH		Scale 1:2500	
		Customer Stavangerregionen Havnedrift AS		Drawing no. Size A3 1/1	

BERTHING SKETCH PORT OF STAVANGER SUNDAY 6. JUNE 2021		 STAVANGER REGIONEN Havnedrift AS
REV.NR. 04 -19.05.2021		

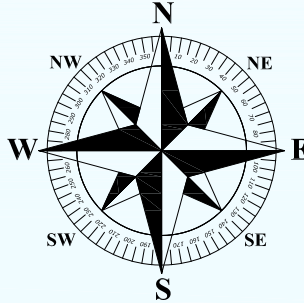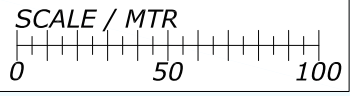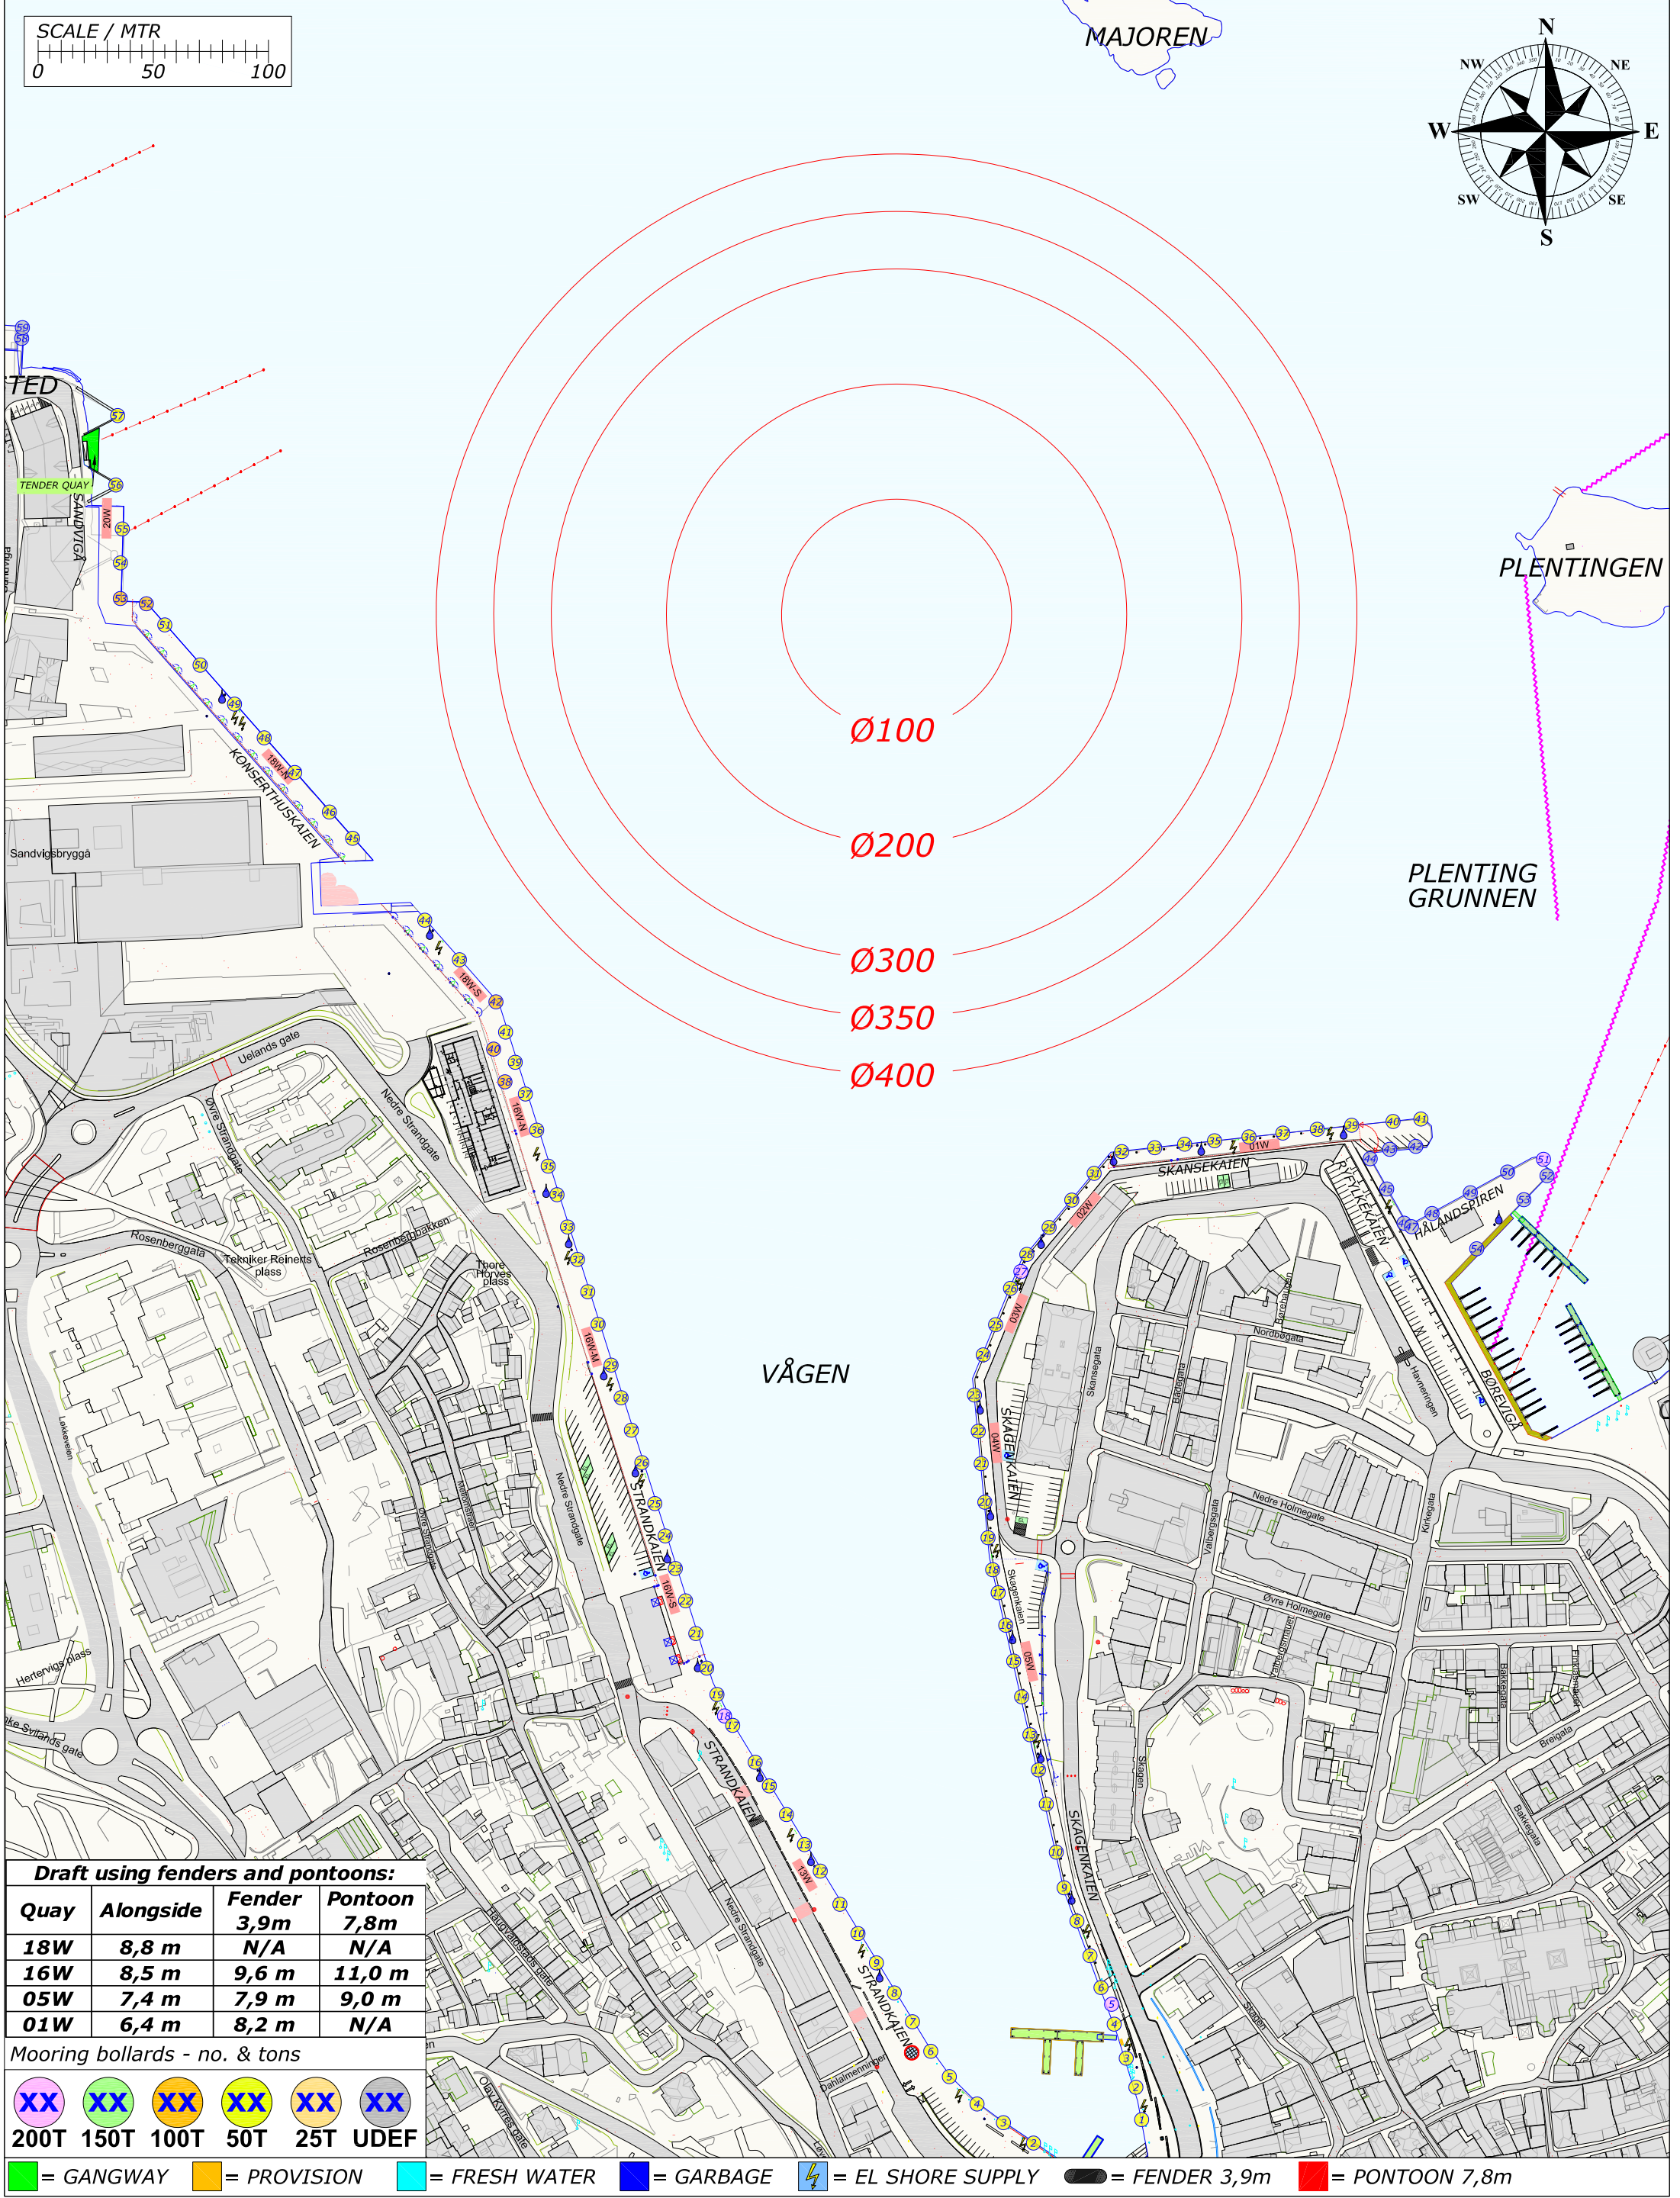

Draft using fenders and pontoons:			
Quay	Alongside	Fender 3,9m	Pontoon 7,8m
18W	8,8 m	N/A	N/A
16W	8,5 m	9,6 m	11,0 m
05W	7,4 m	7,9 m	9,0 m
01W	6,4 m	8,2 m	N/A

Mooring bollards - no. & tons

					
200T	150T	100T	50T	25T	UDEP




 = GANGWAY  = PROVISION  = FRESH WATER  = GARBAGE  = EL SHORE SUPPLY  = FENDER 3,9m  = PONTON 7,8m

Rev.	Date	Text		Sign	
Drawn by R.KARLSEN		Approved by - date		Filename STAVANGER_HAVN.DWG	Date 0
RUTEK		Title PORT OF STAVANGER BERTHING SKETCH		Scale 1:2500	
Rutek AS - Selaskjervegen 11 - 4055 Sola		Customer Stavangerregionen Havnedrift AS		Size A3	Sheet 1/1

BERTHING SKETCH PORT OF STAVANGER
MONDAY 7. JUNE 2021



REV.NR. 04 - 13.04.2021

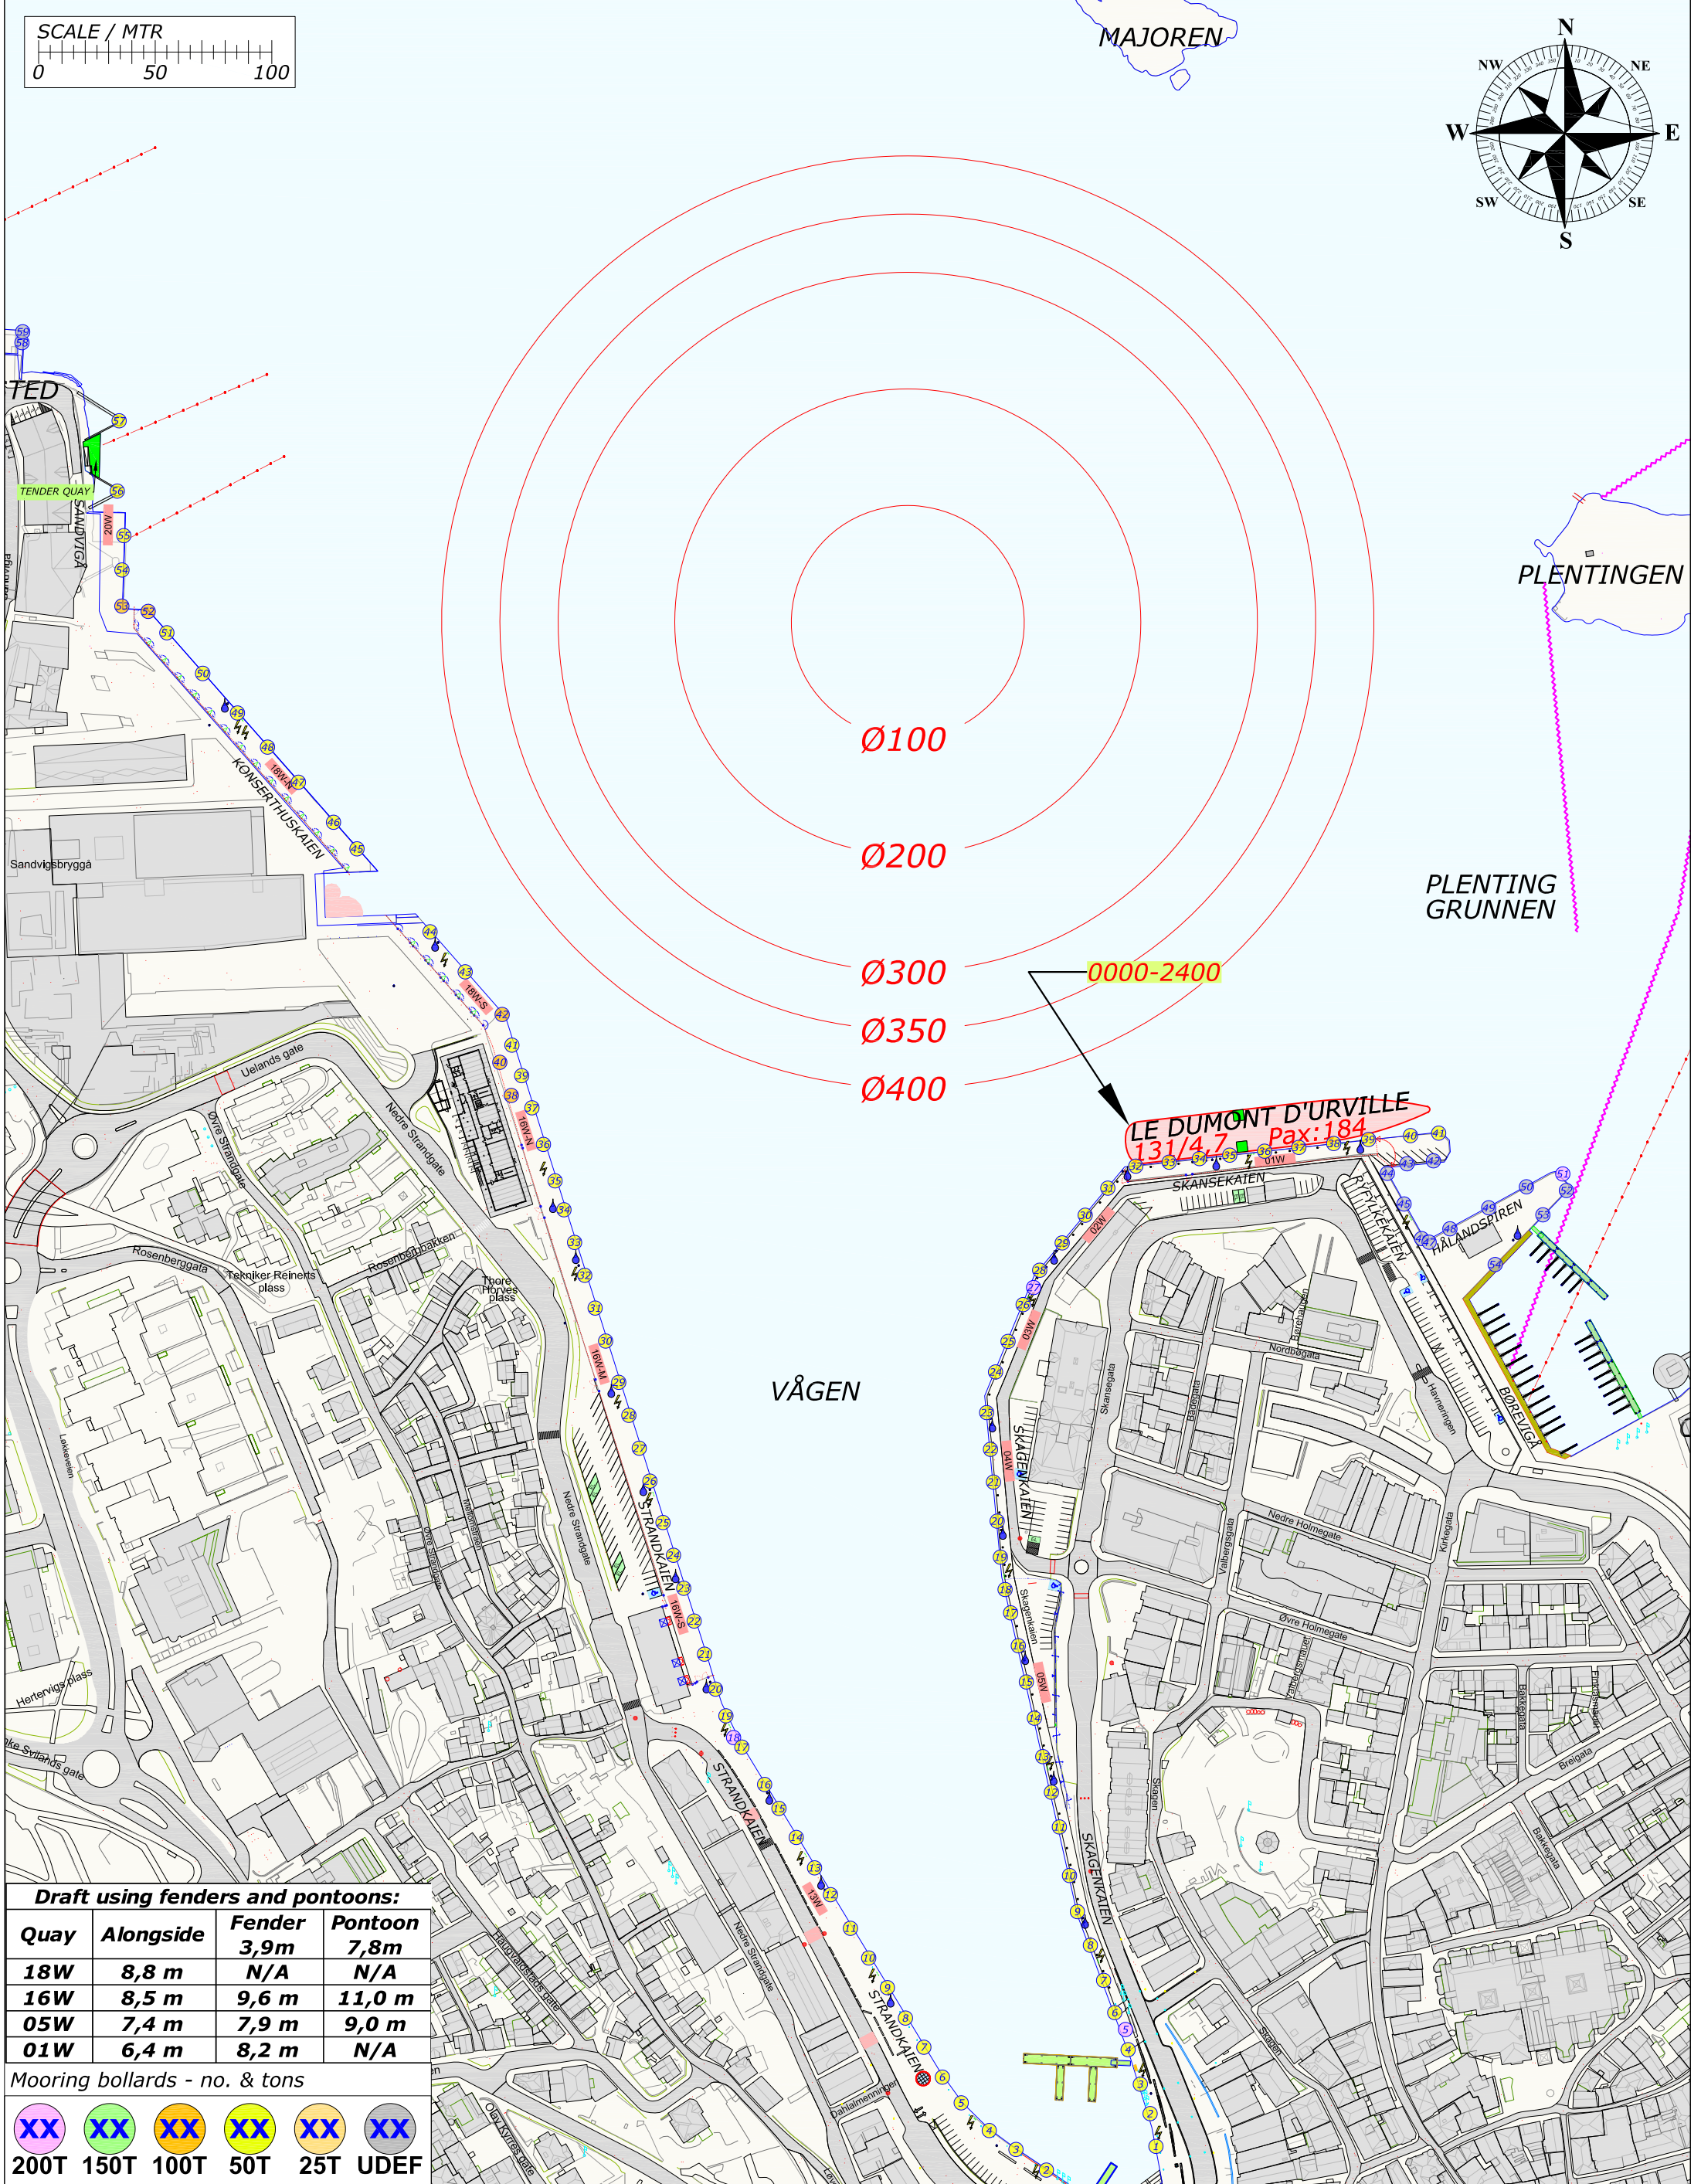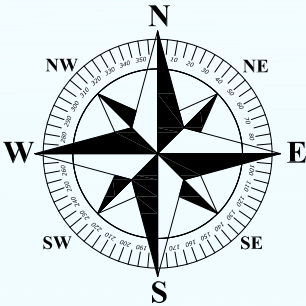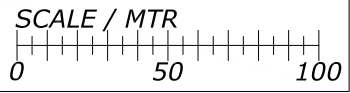

Draft using fenders and pontoons:

Quay	Alongside	Fender 3,9m	Pontoon 7,8m
18W	8,8 m	N/A	N/A
16W	8,5 m	9,6 m	11,0 m
05W	7,4 m	7,9 m	9,0 m
01W	6,4 m	8,2 m	N/A

Mooring bollards - no. & tons

XX	XX	XX	XX	XX	XX
200T	150T	100T	50T	25T	UDEF




Legend:
[Green] = GANGWAY
[Orange] = PROVISION
[Cyan] = FRESH WATER
[Blue] = GARBAGE
[Lightning Bolt] = EL SHORE SUPPLY
[Black] = FENDER 3,9m
[Red] = PONTOON 7,8m

Rev.	Date	Text		Sign	
Drawn by R.KARLSEN		Approved by - date		Filename STAVANGER_HAVN.DWG	Date 0
 Rutek AS - Selaskjervegen 11 - 4055 Sola		Title PORT OF STAVANGER BERTHING SKETCH		Scale 1:2500	
		Customer Stavangerregionen Havnedrift AS		Drawing no. Size A3 1/1	

BERTHING SKETCH PORT OF STAVANGER
TUESDAY 8. JUNE 2021



REV.NR. 04 - 23.03.2021

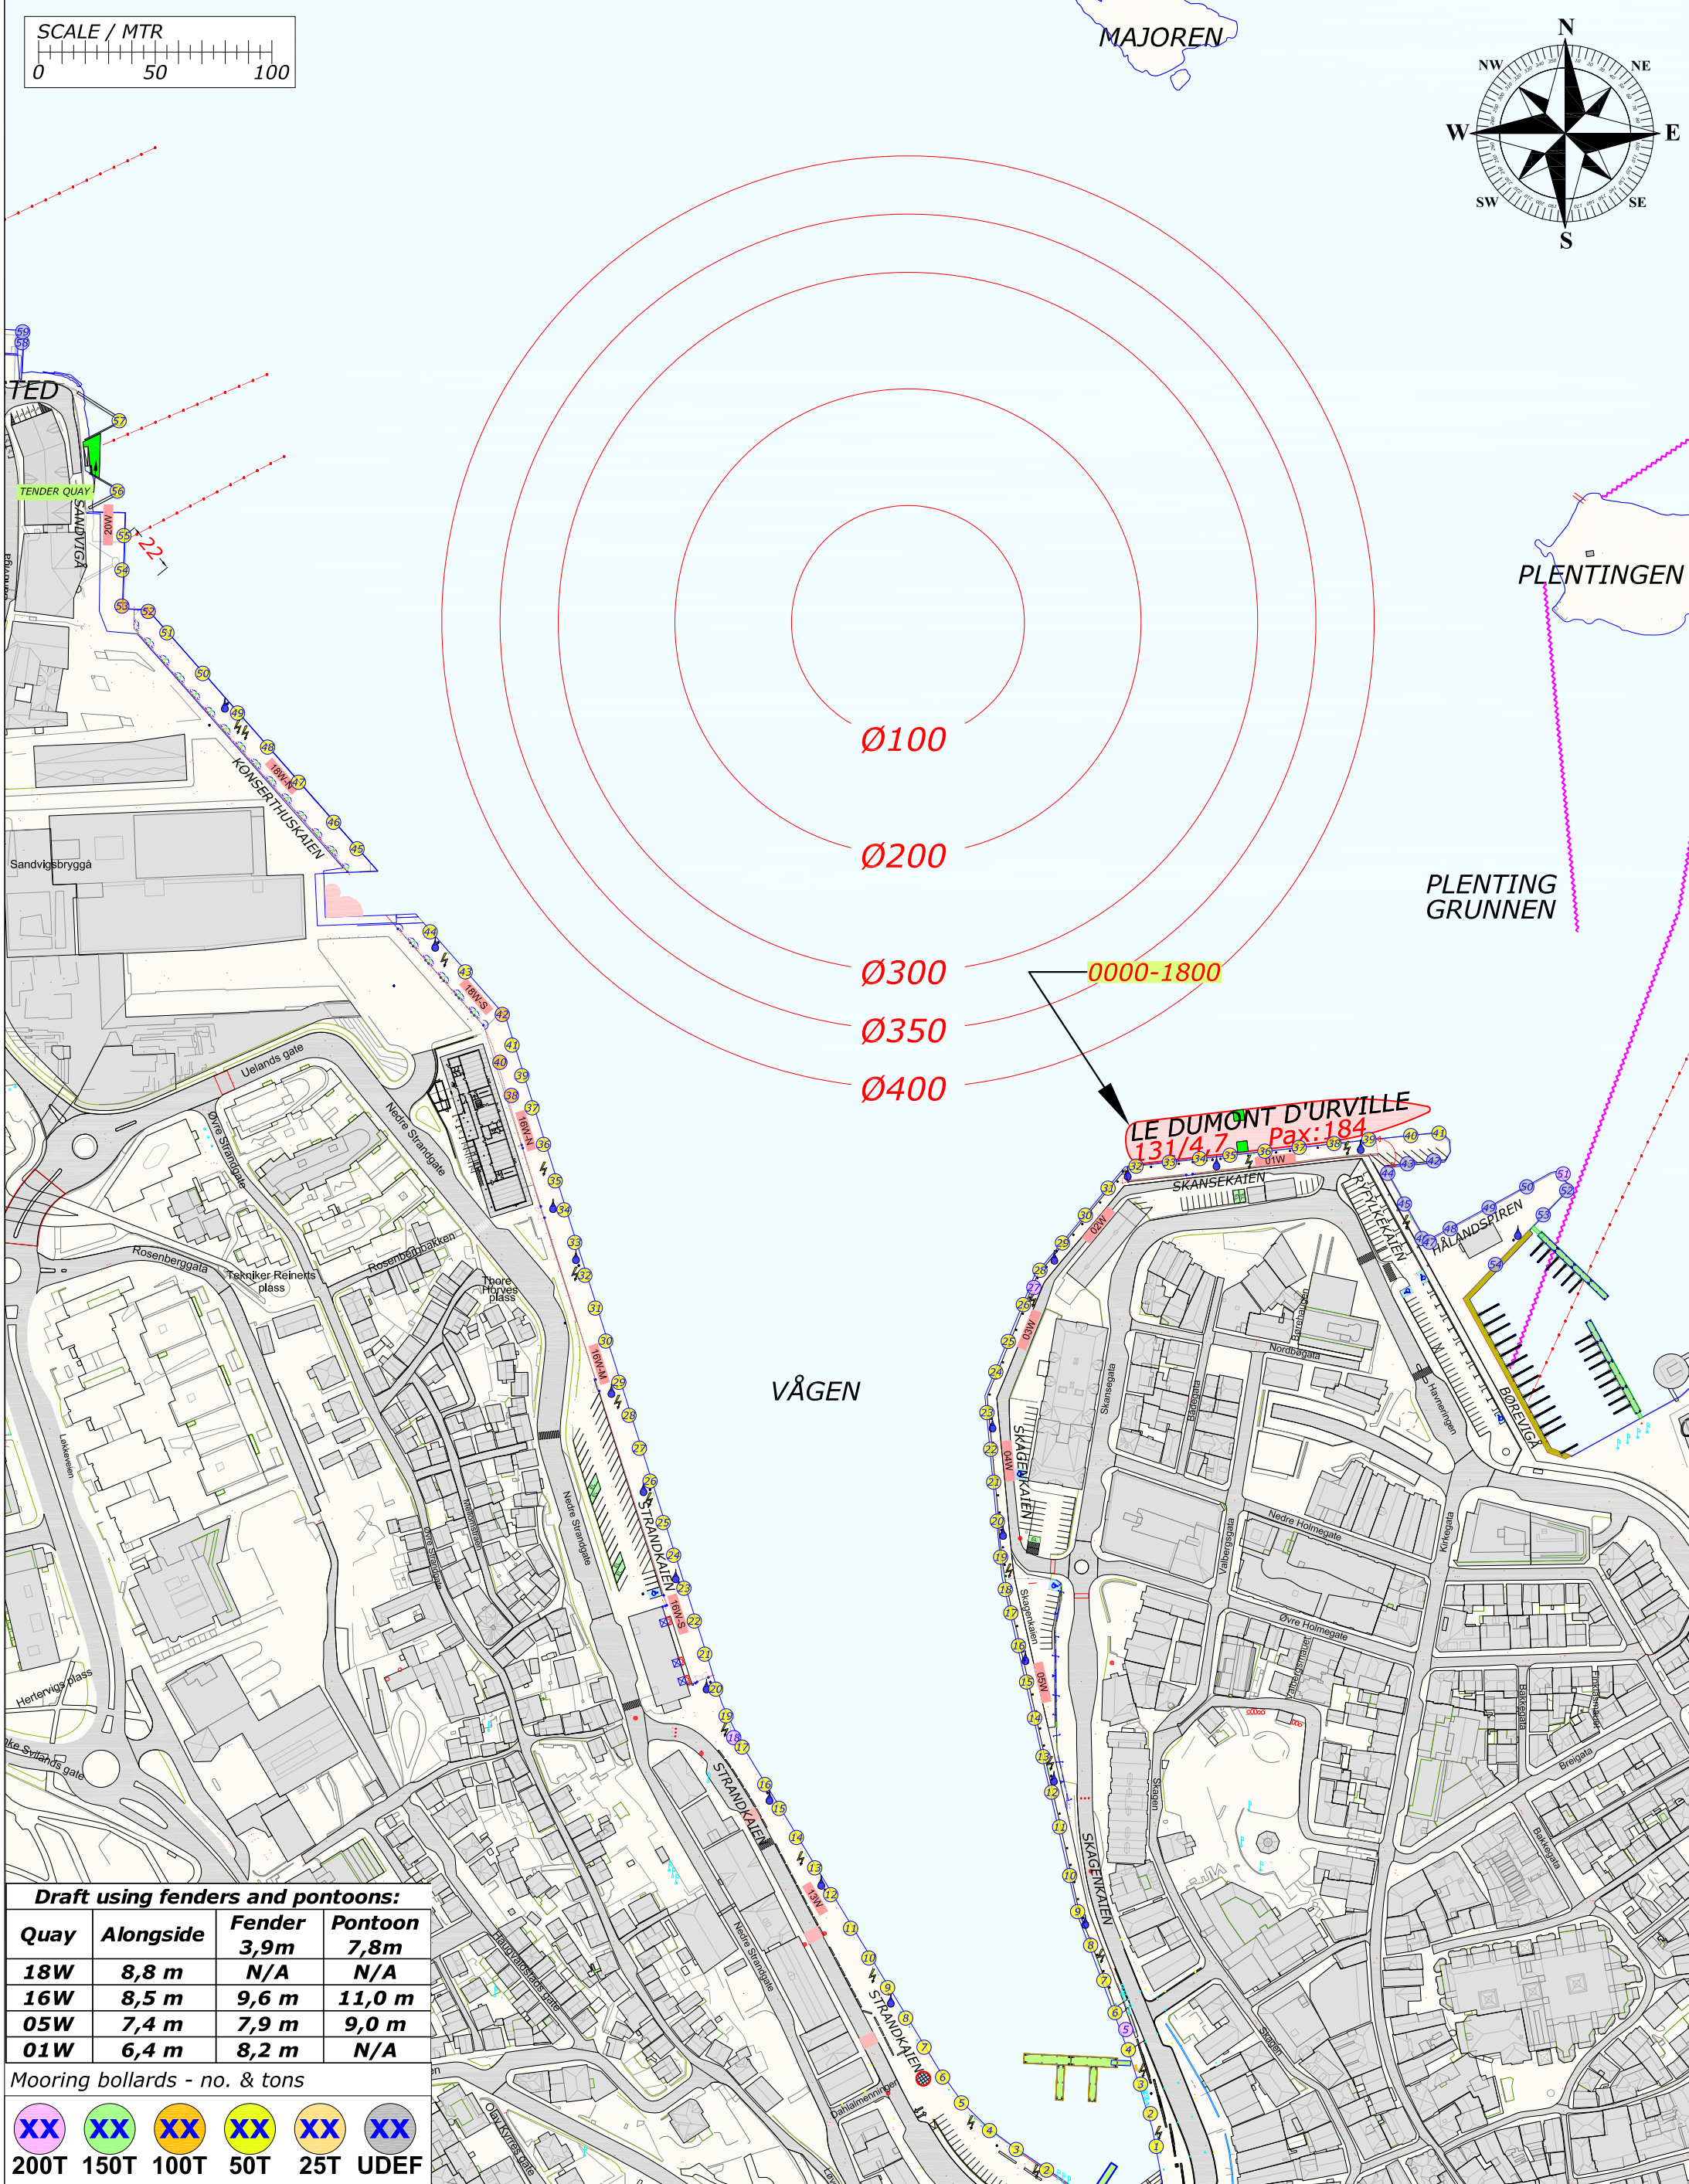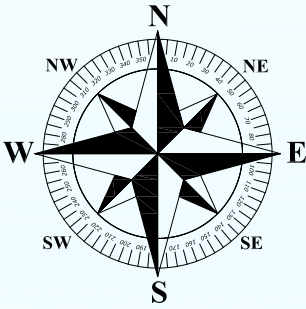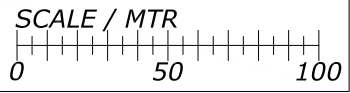

Draft using fenders and pontoons:			
Quay	Alongside	Fender 3,9m	Pontoon 7,8m
18W	8,8 m	N/A	N/A
16W	8,5 m	9,6 m	11,0 m
05W	7,4 m	7,9 m	9,0 m
01W	6,4 m	8,2 m	N/A

Mooring bollards - no. & tons

XX	XX	XX	XX	XX	XX
200T	150T	100T	50T	25T	UDEF

Legend:




- = GANGWAY
- = PROVISION
- = FRESH WATER
- = GARBAGE
- = EL SHORE SUPPLY
- = FENDER 3,9m
- = PONTOON 7,8m

Rev.	Date	Text		Sign	
Drawn by R.KARLSEN		Approved by - date		Filename STAVANGER_HAVN.DWG	Date 0
 Rutek AS - Selaskjervegen 11 - 4055 Sola		Title PORT OF STAVANGER BERTHING SKETCH		Scale 1:2500	
		Customer Stavangerregionen Havnedrift AS		Drawing no. Size A3 1/1	

BERTHING SKETCH PORT OF STAVANGER
WEDNESDAY 9. JUNE 2021



REV.NR. 03 - 27.04.2021

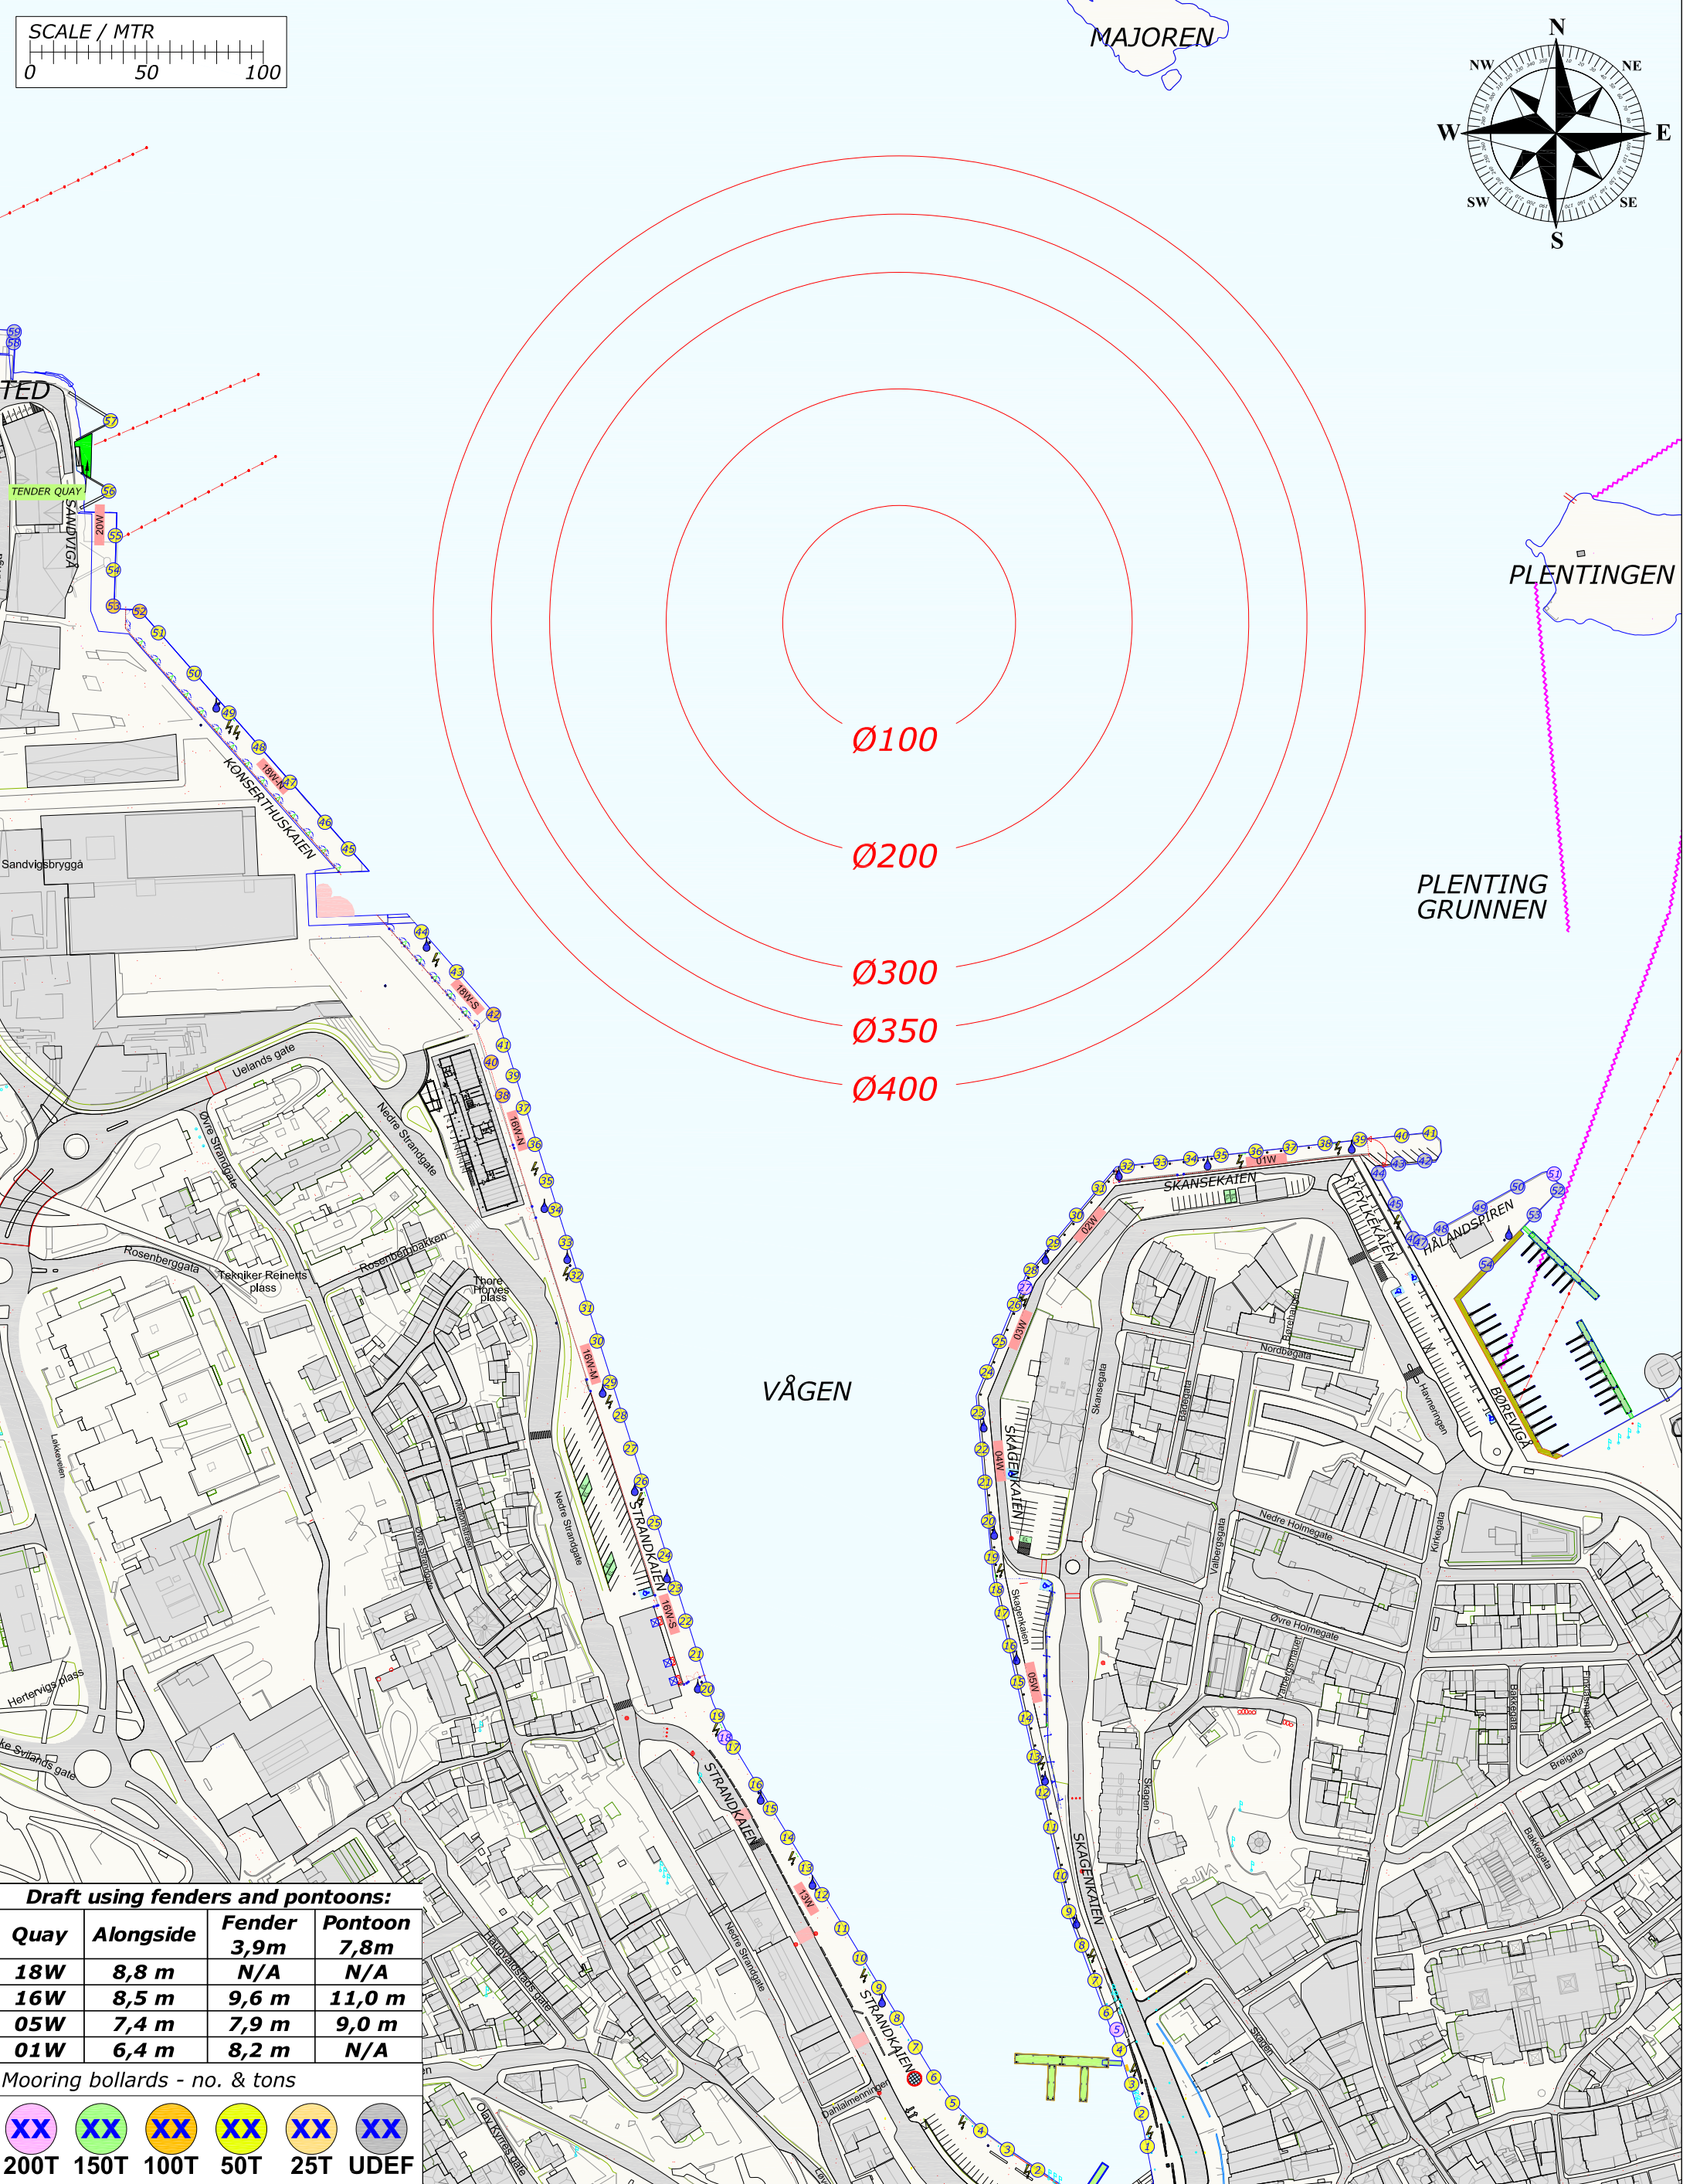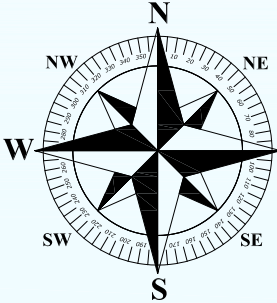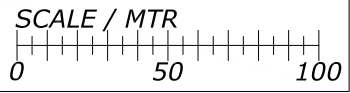

Draft using fenders and pontoons:

Quay	Alongside	Fender 3,9m	Pontoon 7,8m
18W	8,8 m	N/A	N/A
16W	8,5 m	9,6 m	11,0 m
05W	7,4 m	7,9 m	9,0 m
01W	6,4 m	8,2 m	N/A

Mooring bollards - no. & tons

XX	XX	XX	XX	XX	XX
200T	150T	100T	50T	25T	UDEF

Legend:
[Green] = GANGWAY
[Orange] = PROVISION
[Cyan] = FRESH WATER
[Blue] = GARBAGE
[Lightning Bolt] = EL SHORE SUPPLY
[Black] = FENDER 3,9m
[Red] = PONTOON 7,8m

Rev.	Date	Text		Sign	
Drawn by R.KARLSEN		Approved by - date		Filename STAVANGER_HAVN.DWG	Date 0
 Rutek AS - Selaskjervegen 11 - 4055 Sola		Title PORT OF STAVANGER BERTHING SKETCH		Scale 1:2500	
		Customer Stavangerregionen Havnedrift AS		Drawing no. Size A3 1/1	


BERTHING SKETCH PORT OF STAVANGER

THURSDAY 10. JUNE 2021



STAVANGER
REGIONEN
Havnedrift AS

REV.NR. 05 - 19.05.2021

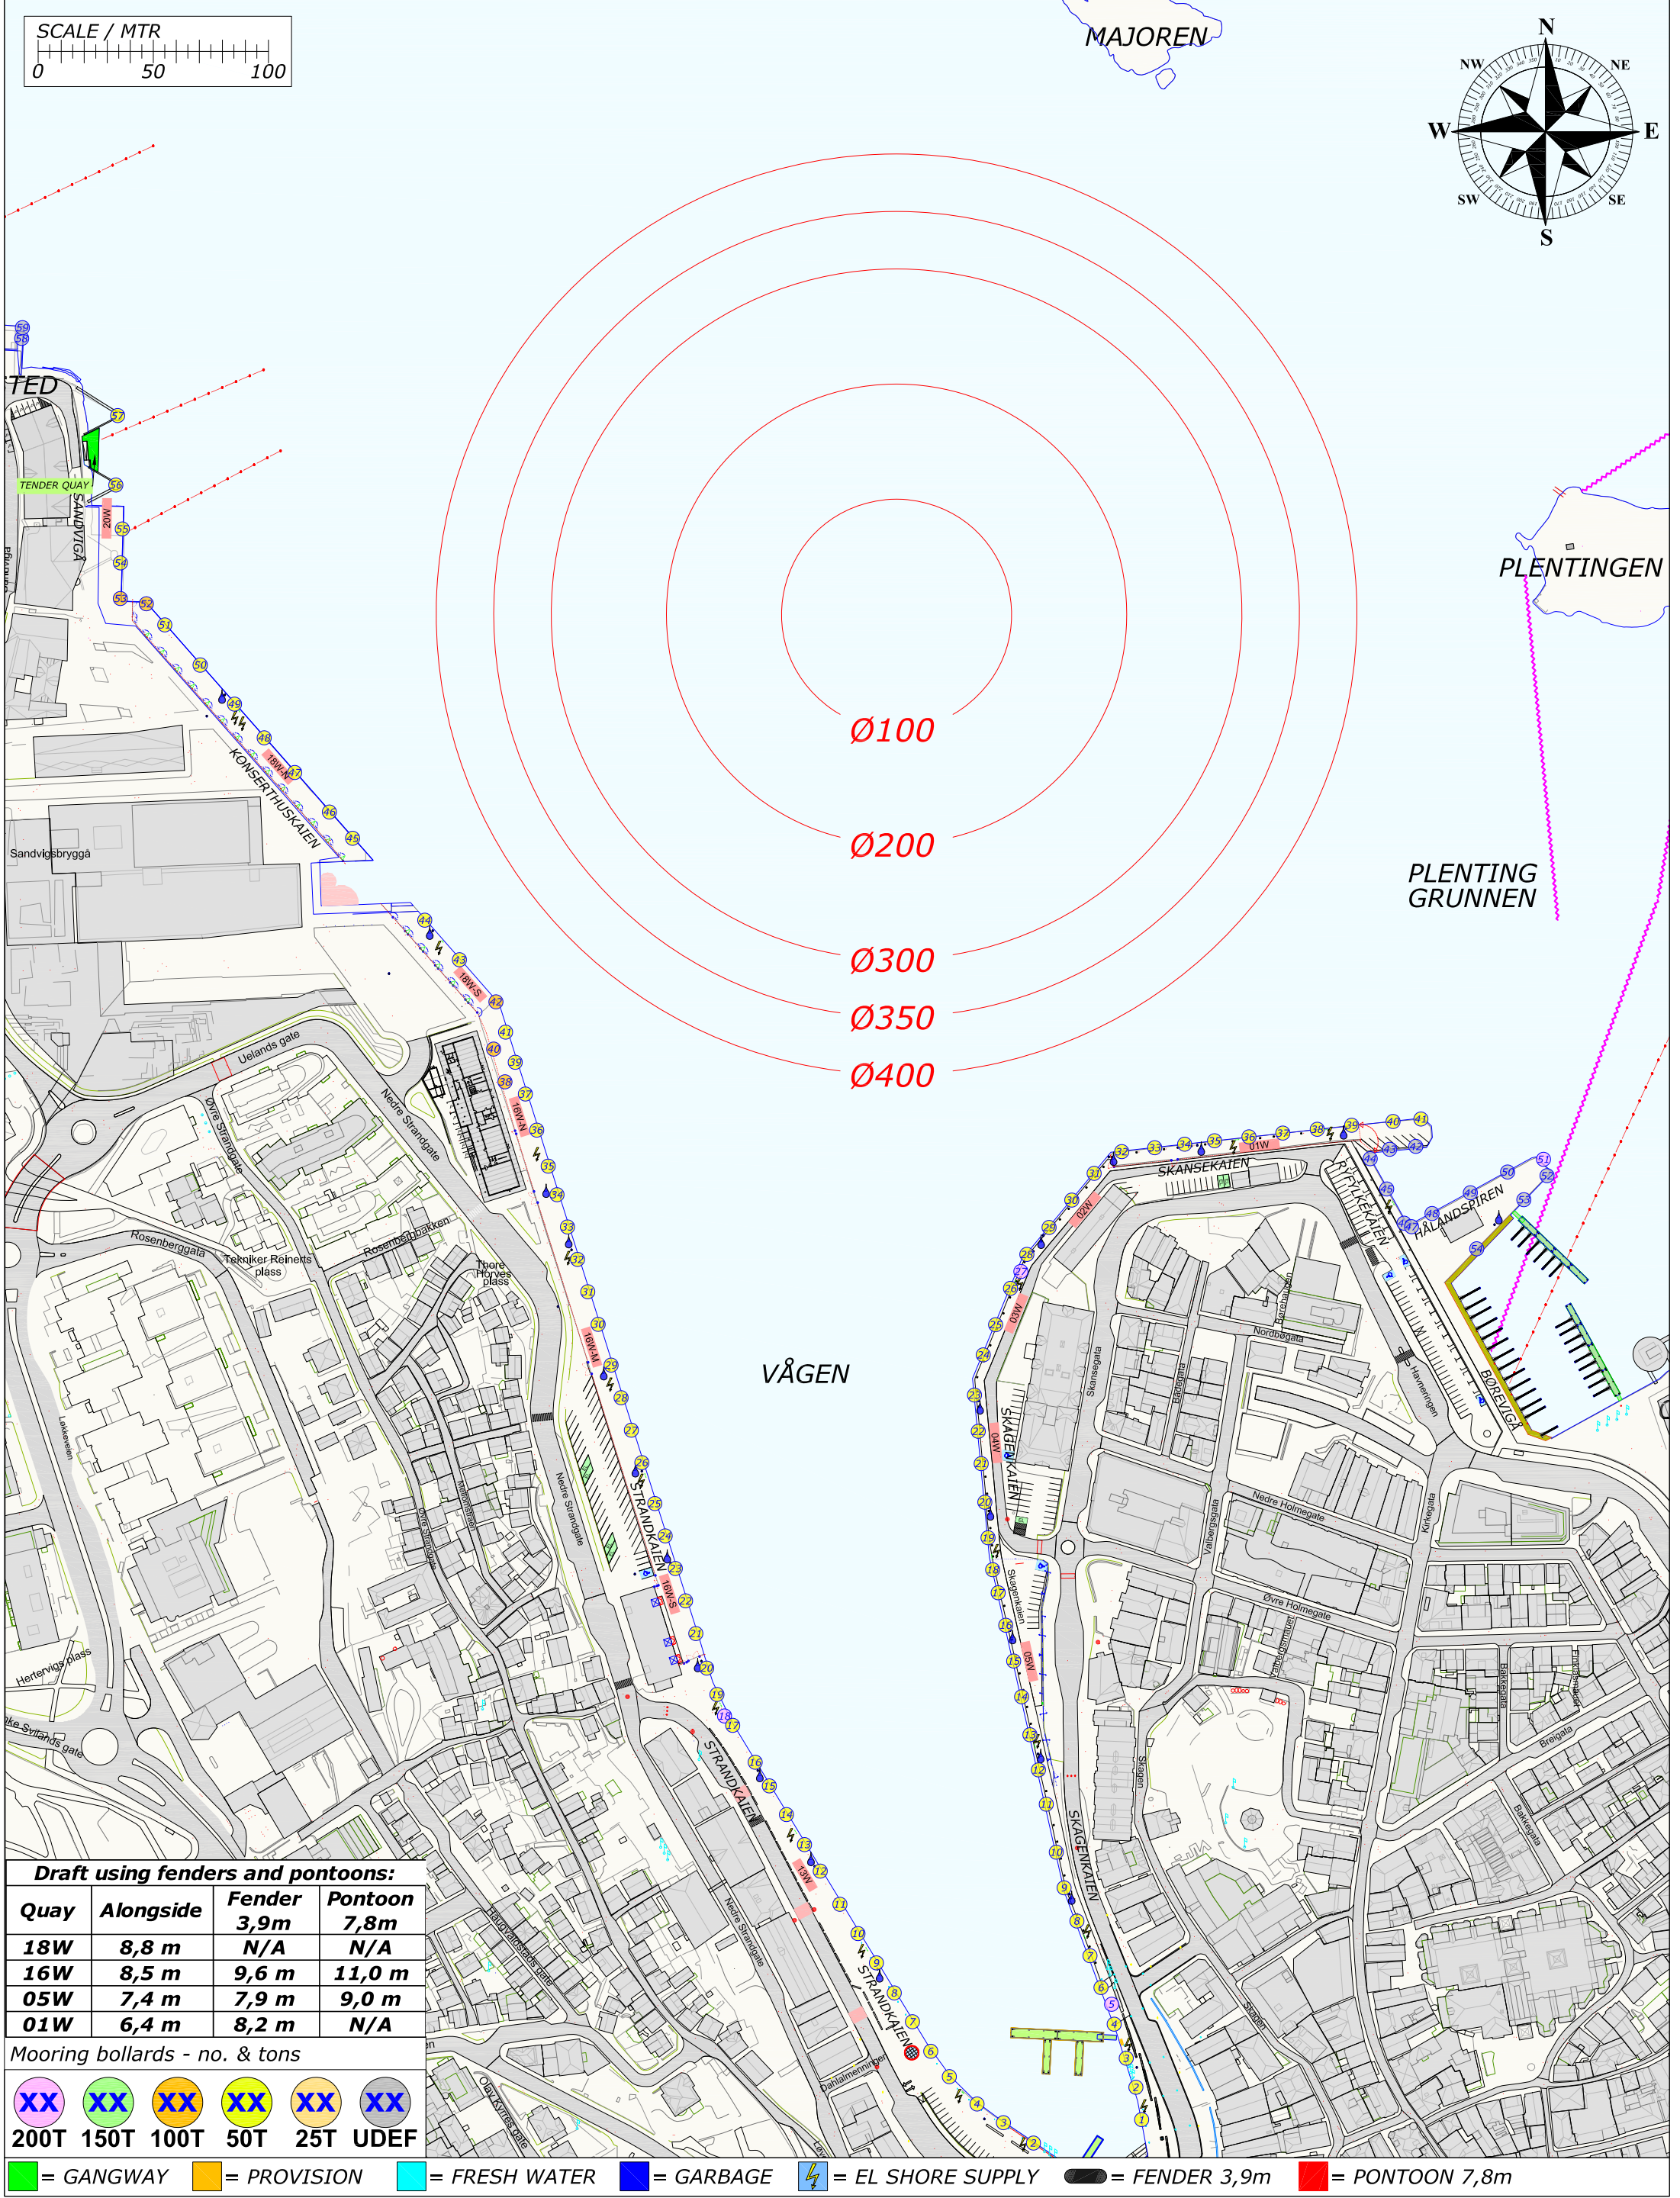

Draft using fenders and pontoons:			
Quay	Alongside	Fender 3,9m	Pontoon 7,8m
18W	8,8 m	N/A	N/A
16W	8,5 m	9,6 m	11,0 m
05W	7,4 m	7,9 m	9,0 m
01W	6,4 m	8,2 m	N/A

Mooring bollards - no. & tons

XX	XX	XX	XX	XX	XX
200T	150T	100T	50T	25T	UDEF

= GANGWAY = PROVISION = FRESH WATER = GARBAGE = EL SHORE SUPPLY = FENDER 3,9m = PONTOON 7,8m

Rev.	Date	Text		Sign	
Drawn by R.KARLSEN		Approved by - date		Filename STAVANGER_HAVN.DWG	Date 0
 Rutek AS - Selaskjervegen 11 - 4055 Sola		Title PORT OF STAVANGER BERTHING SKETCH		Scale 1:2500	
		Customer Stavangerregionen Havnedrift AS		Drawing no. Size A3 1/1	


BERTHING SKETCH PORT OF STAVANGER

FRIDAY 11. JUNE 2021



STAVANGER
REGIONEN
Havnedrift AS

REV.NR. 02 - 09.05.2021

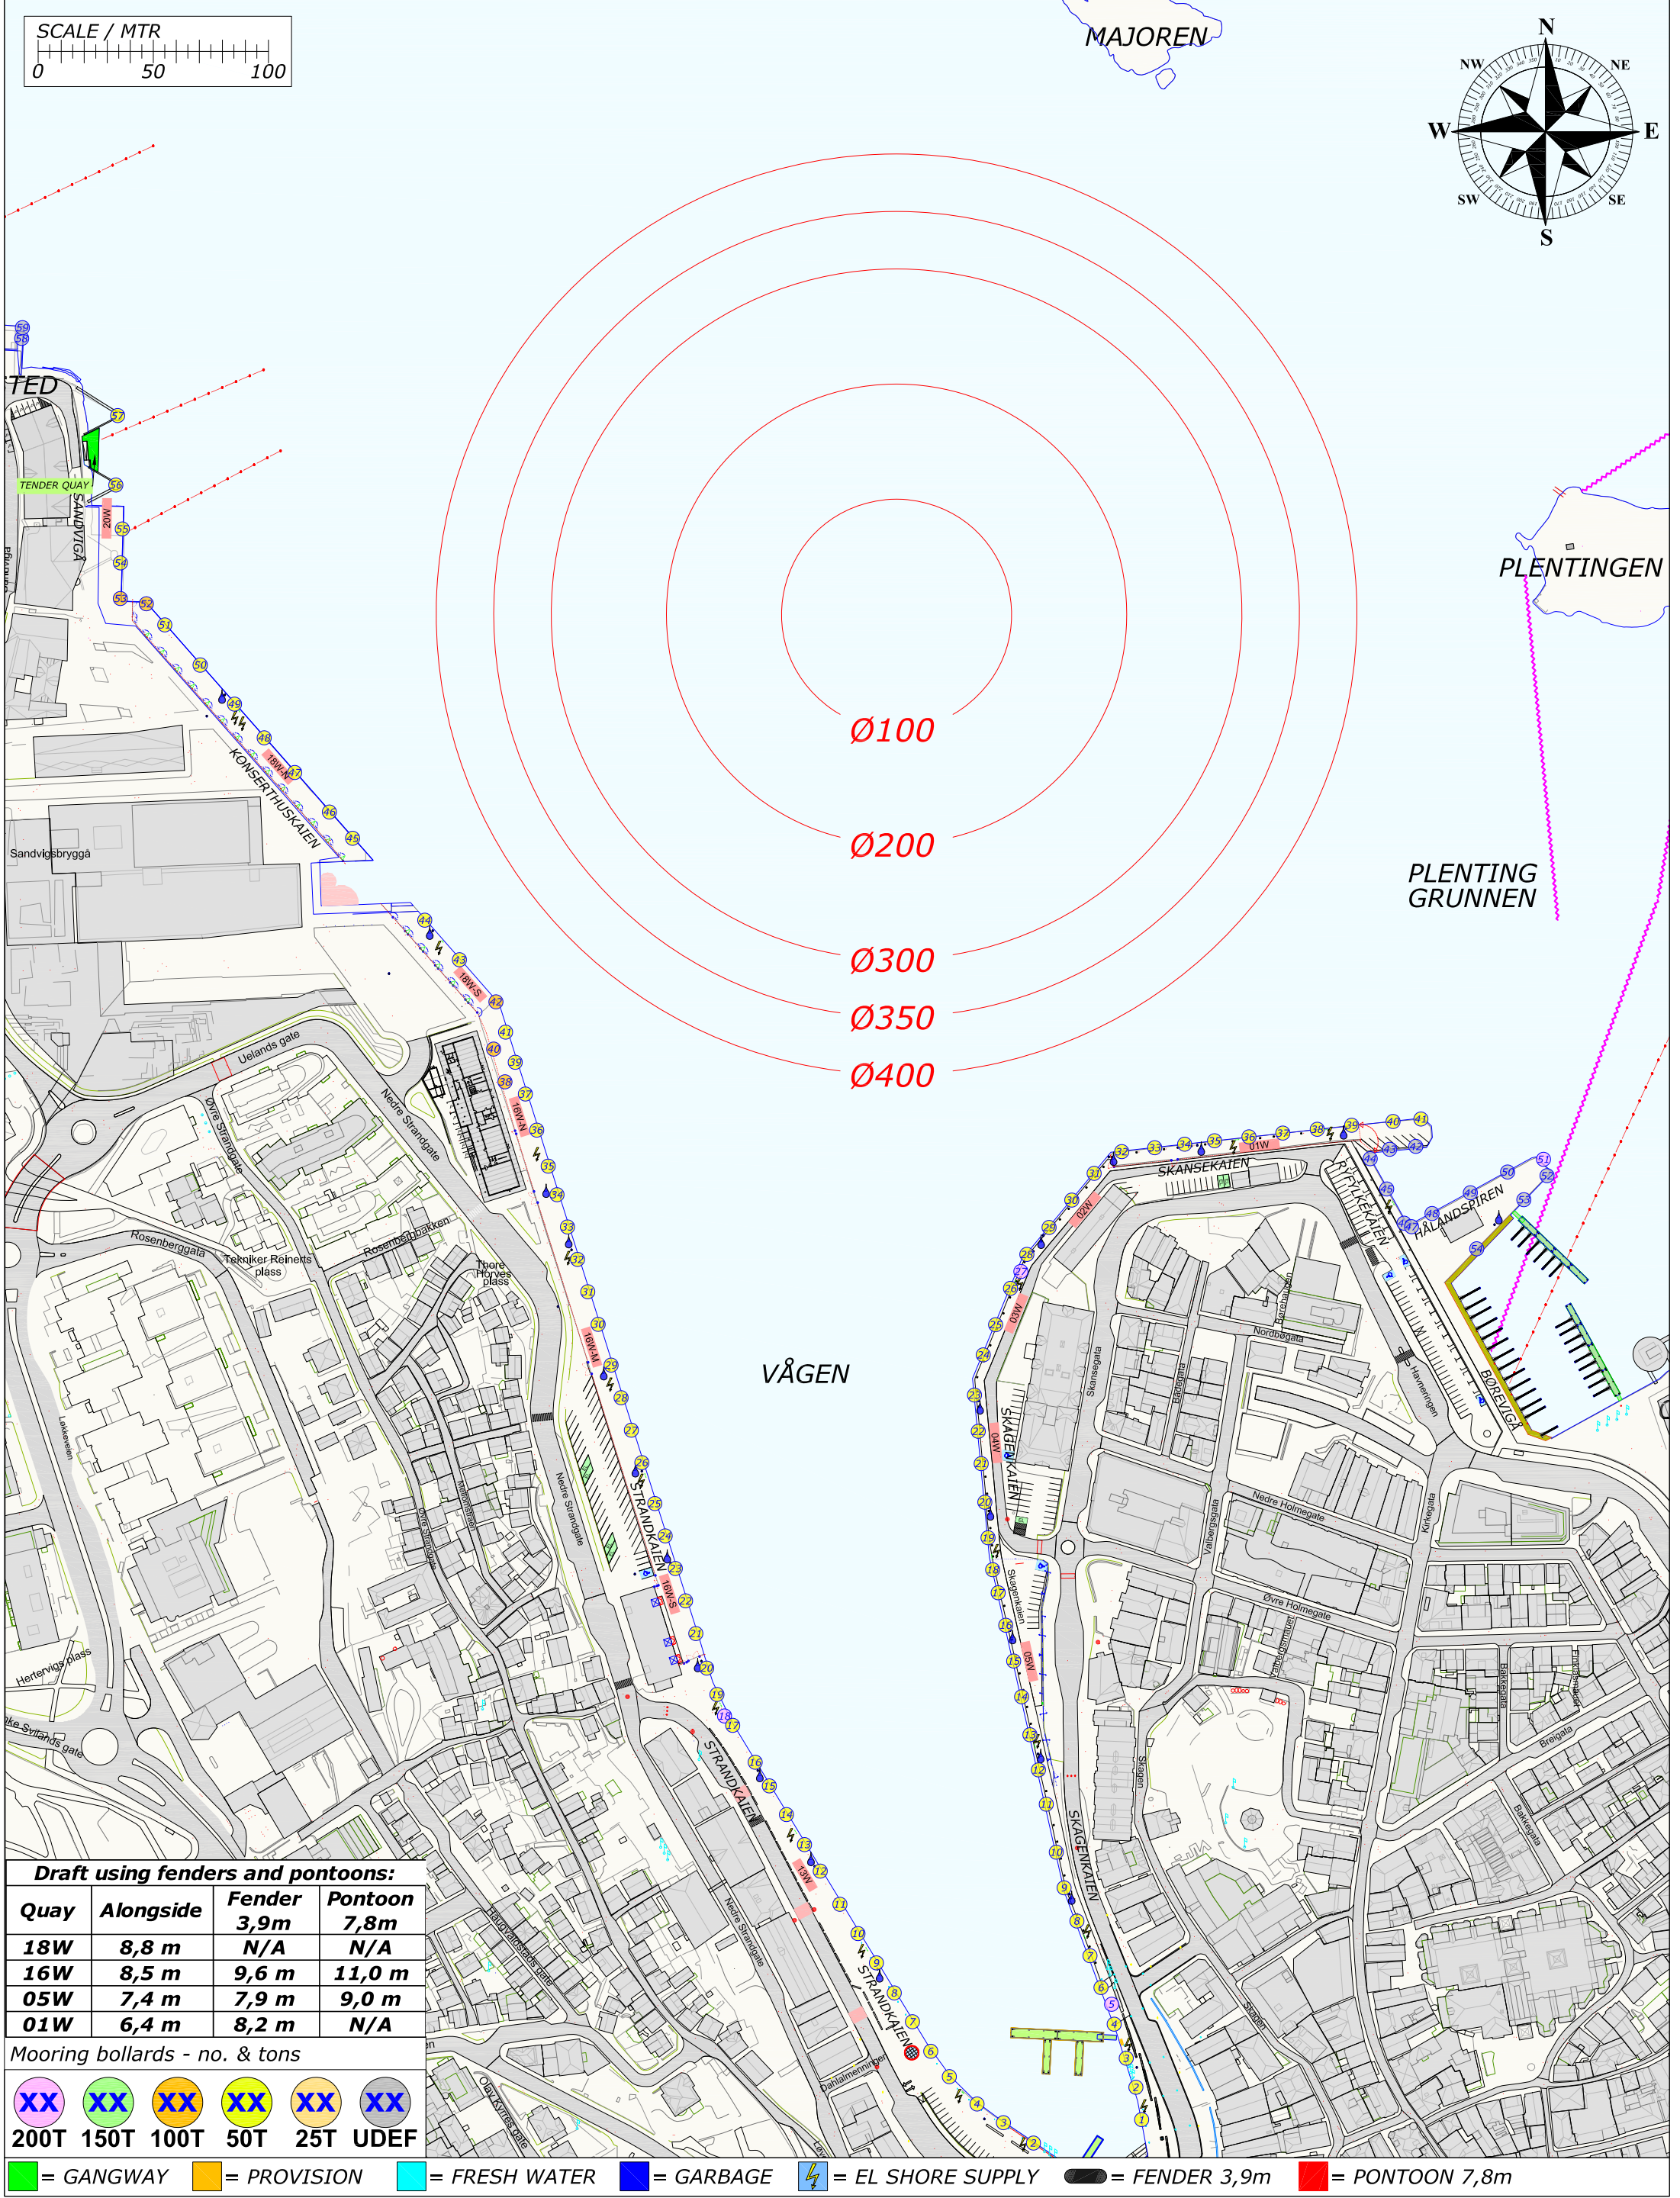

Draft using fenders and pontoons:			
Quay	Alongside	Fender 3,9m	Pontoon 7,8m
18W	8,8 m	N/A	N/A
16W	8,5 m	9,6 m	11,0 m
05W	7,4 m	7,9 m	9,0 m
01W	6,4 m	8,2 m	N/A

Mooring bollards - no. & tons

					
200T	150T	100T	50T	25T	UDEP

 = GANGWAY	 = PROVISION	 = FRESH WATER	 = GARBAGE	 = EL SHORE SUPPLY	 = FENDER 3,9m	 = PONTOON 7,8m
---	---	---	---	--	---	--

SCALE / MTR

0 50 100

Draft using fenders and pontoons:

Quay	Alongside	Fender 3,9m	Pontoon 7,8m
18W	8,8 m	N/A	N/A
16W	8,5 m	9,6 m	11,0 m
05W	7,4 m	7,9 m	9,0 m
01W	6,4 m	8,2 m	N/A

Mooring bollards - no. & tons


XX	XX	XX	XX	XX	XX
200T	150T	100T	50T	25T	UDEF

Legend:

- = GANGWAY
- = PROVISION
- = FRESH WATER
- = GARBAGE

[illegible]

Rev.	Date	Text		Sign	
Drawn by R.KARLSEN		Approved by - date		Filename STAVANGER_HAVN.DWG	Date 0
 Rutek AS - Selaskjervegen 11 - 4055 Sola		Title PORT OF STAVANGER BERTHING SKETCH		Scale 1:2500	
		Customer Stavangerregionen Havnedrift AS		Drawing no. Size A3 1/1	

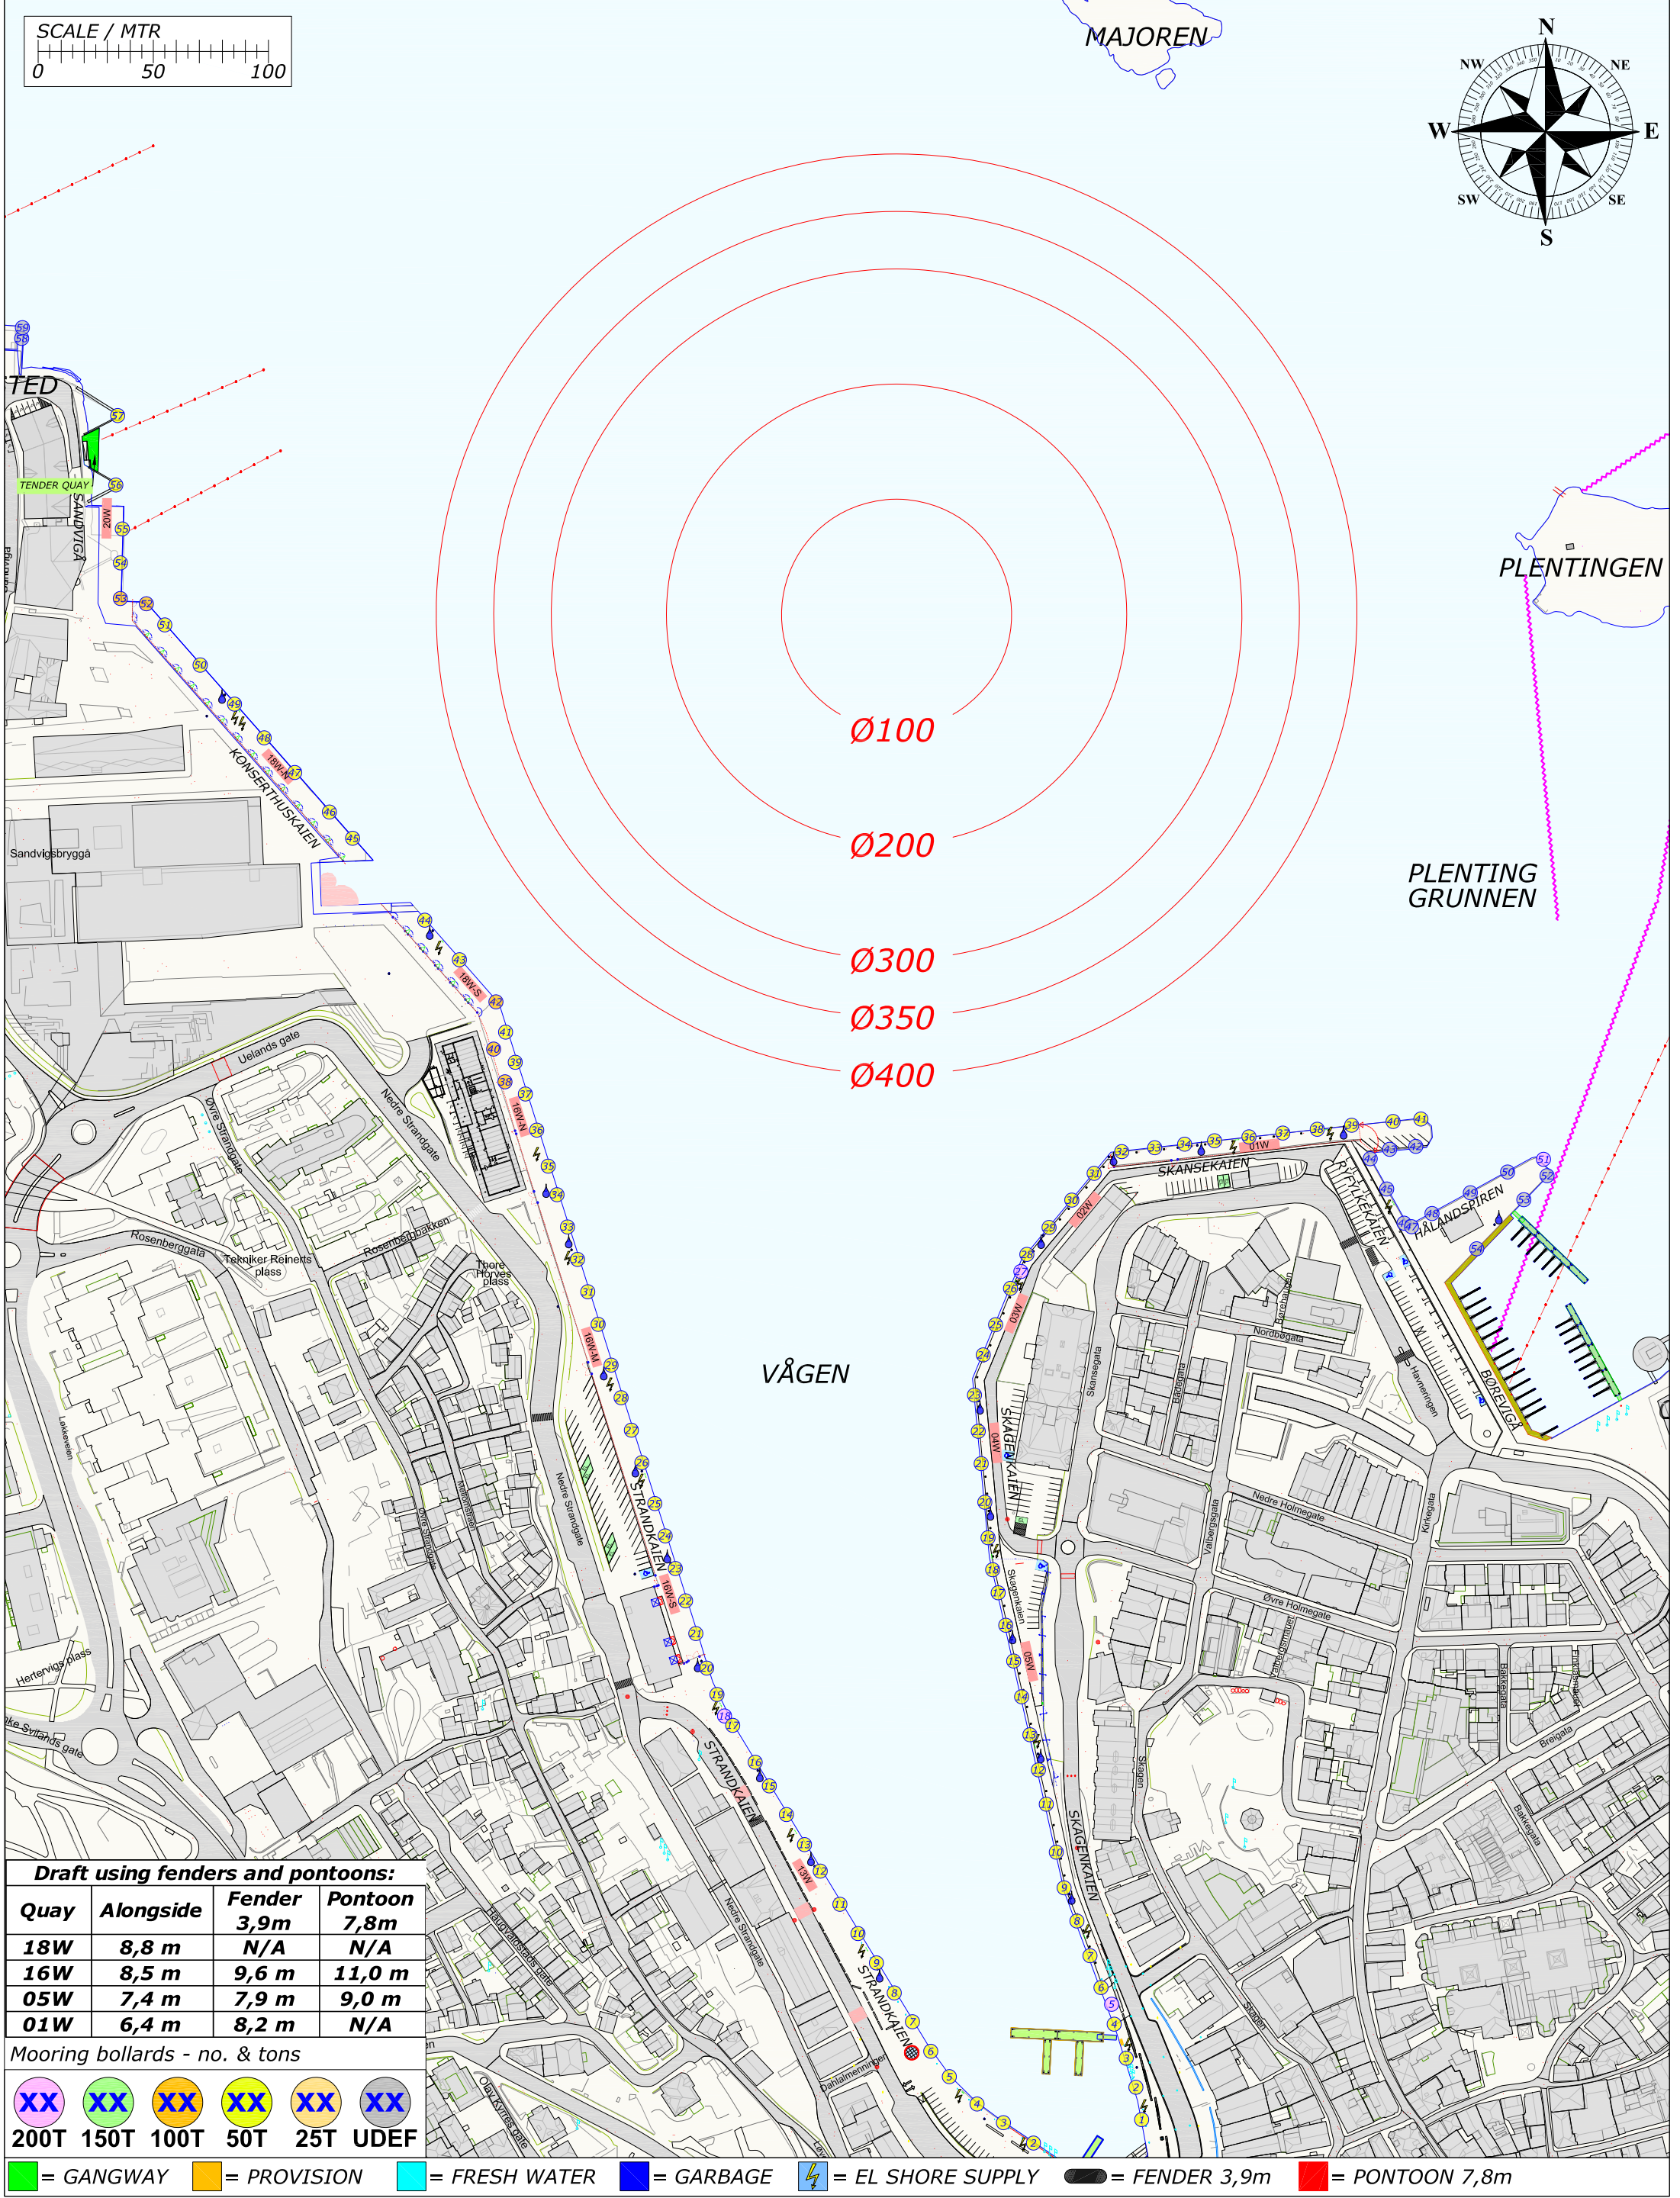


Draft using fenders and pontoons:			
Quay	Alongside	Fender 3,9m	Pontoon 7,8m
18W	8,8 m	N/A	N/A
16W	8,5 m	9,6 m	11,0 m
05W	7,4 m	7,9 m	9,0 m
01W	6,4 m	8,2 m	N/A

Mooring bollards - no. & tons

					
200T	150T	100T	50T	25T	UDEF

 = GANGWAY  = PROVISION  = FRESH WATER  = GARBAGE  = EL SHORE SUPPLY  = FENDER 3,9m  = PONTOON 7,8m

Rev.	Date	Text		Sign	
Drawn by R.KARLSEN		Approved by - date		Filename STAVANGER_HAVN.DWG	Date 0
 Rutek AS - Selaskjervegen 11 - 4055 Sola		Title PORT OF STAVANGER BERTHING SKETCH		Scale 1:2500	
		Customer Stavangerregionen Havnedrift AS		Drawing no. Size A3 1/1	

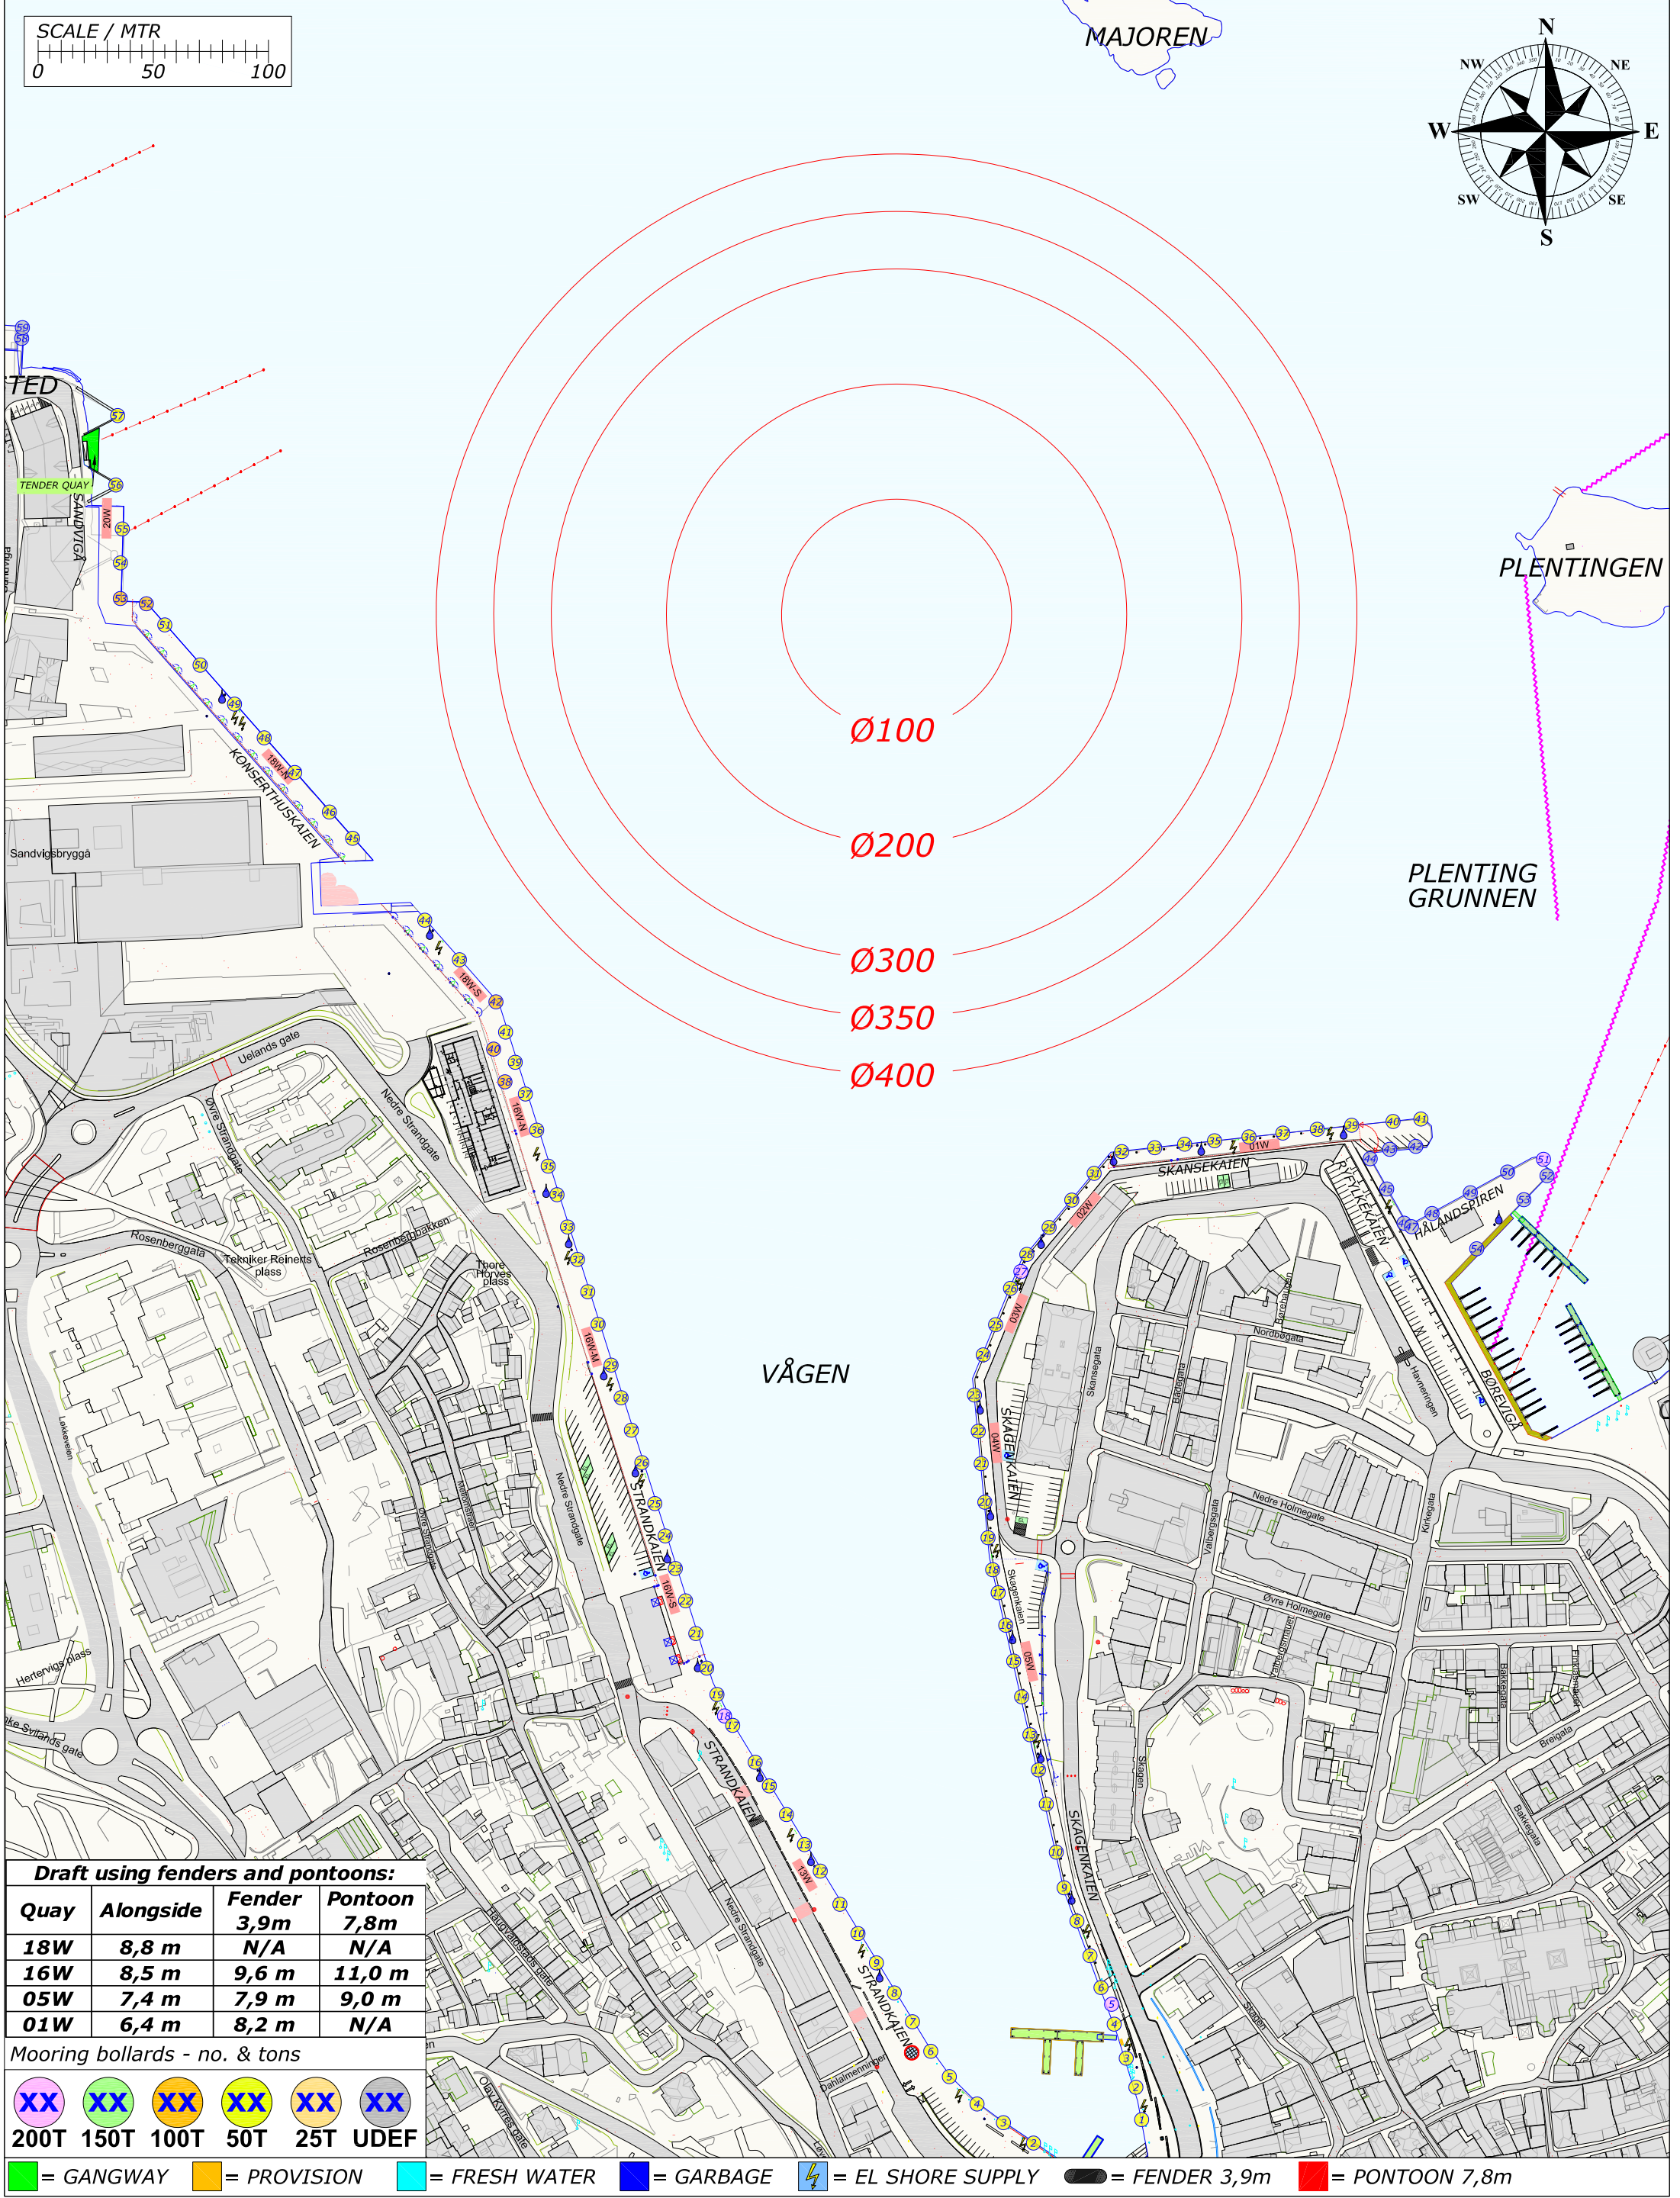

Draft using fenders and pontoons:			
Quay	Alongside	Fender 3,9m	Pontoon 7,8m
18W	8,8 m	N/A	N/A
16W	8,5 m	9,6 m	11,0 m
05W	7,4 m	7,9 m	9,0 m
01W	6,4 m	8,2 m	N/A

Mooring bollards - no. & tons




XX	XX	XX	XX	XX	XX
200T	150T	100T	50T	25T	UDEF

= GANGWAY = PROVISION = FRESH WATER = GARBAGE = EL SHORE SUPPLY = FENDER 3,9m = PONTOON 7,8m

Rev.	Date	Text	Sign
Drawn by R.KARLSEN		Approved by - date	Filename STAVANGER_HAVN.DWG
			Date 0
			Scale 1:2500
 Rutek AS - Selaskjervegen 11 - 4055 Sola		Title PORT OF STAVANGER BERTHING SKETCH	
		Customer Stavangerregionen Havnedrift AS	Drawing no. Size A3 Sheet 1/1

BERTHING SKETCH PORT OF STAVANGER
TUESDAY 15. JUNE 2021

REV.NR. 04 - 19.05.2021

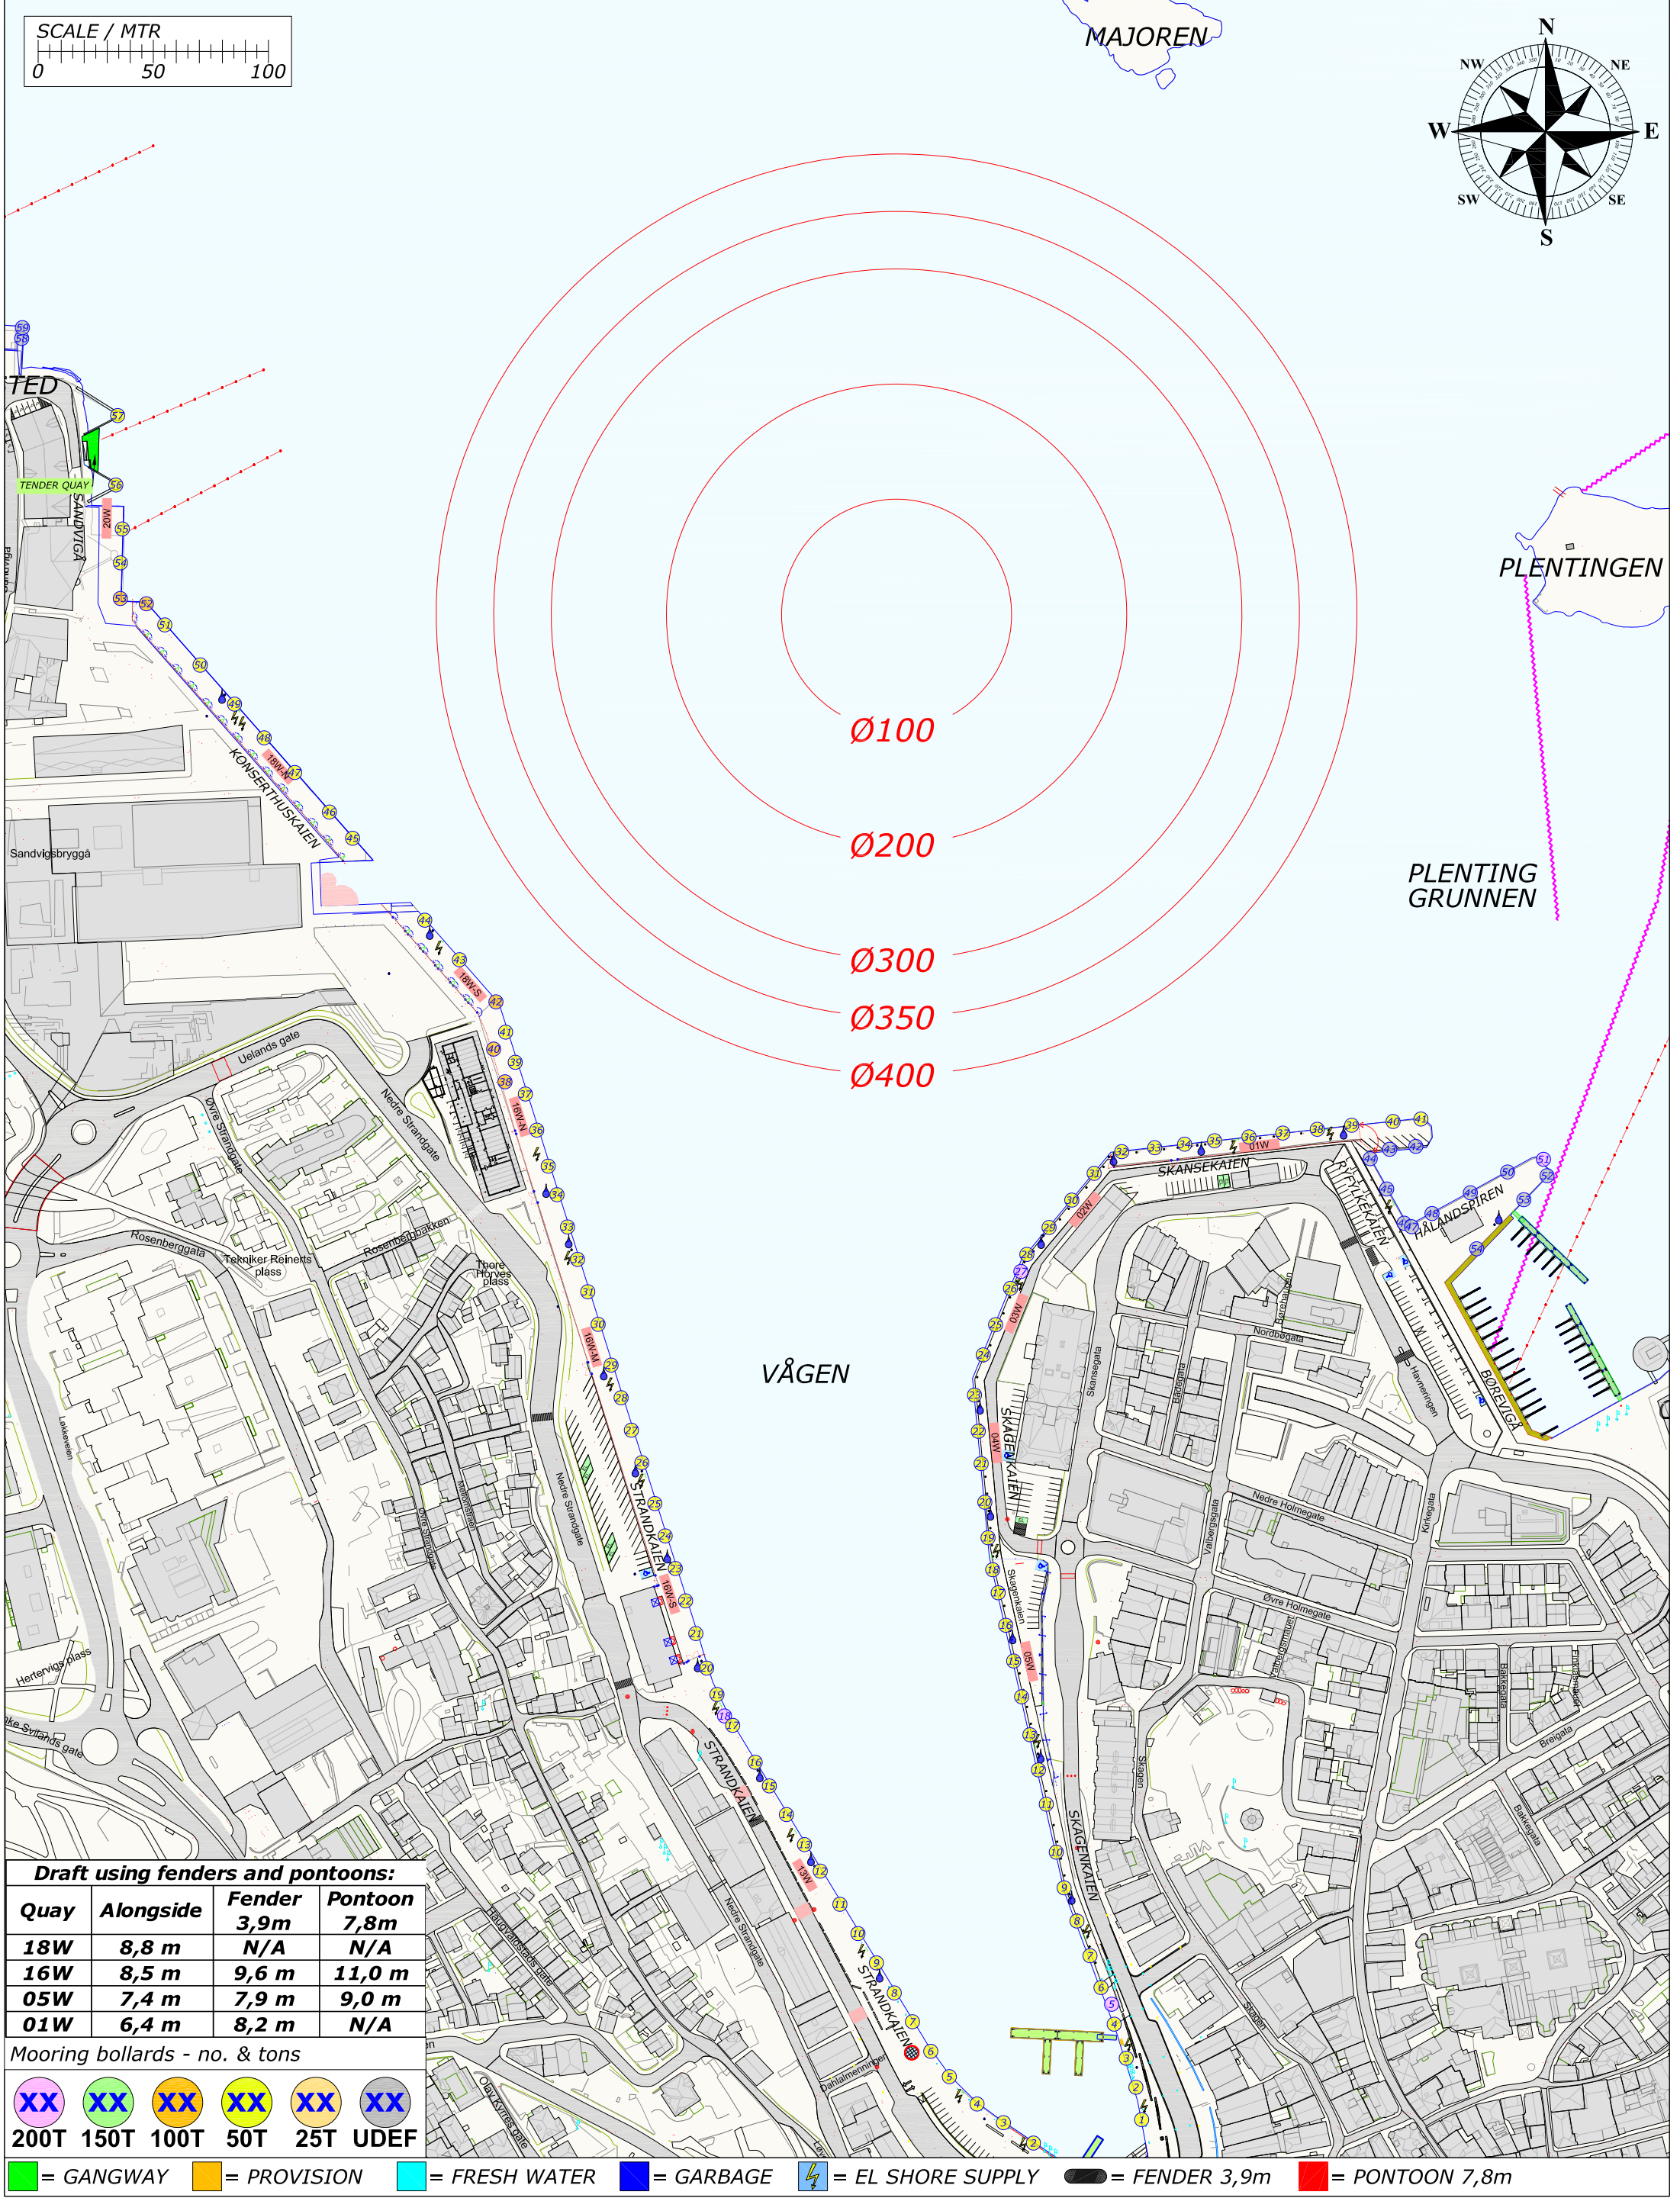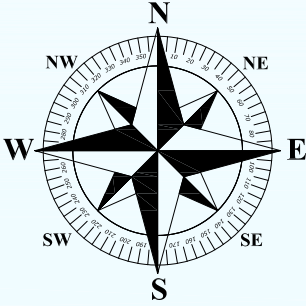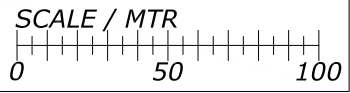

Draft using fenders and pontoons:

Quay	Alongside	Fender 3,9m	Pontoon 7,8m
18W	8,8 m	N/A	N/A
16W	8,5 m	9,6 m	11,0 m
05W	7,4 m	7,9 m	9,0 m
01W	6,4 m	8,2 m	N/A

Mooring bollards - no. & tons

XX	XX	XX	XX	XX	XX
200T	150T	100T	50T	25T	UDEF

 = GANGWAY  = PROVISION  = FRESH WATER  = GARBAGE  = EL SHORE SUPPLY  = FENDER 3,9m  = PONTOON 7,8m

Rev.	Date	Text		Sign	
Drawn by R.KARLSEN		Approved by - date		Filename STAVANGER_HAVN.DWG	Date 0
 Rutek AS - Selaskjervegen 11 - 4055 Sola		Title PORT OF STAVANGER BERTHING SKETCH		Scale 1:2500	
		Customer Stavangerregionen Havnedrift AS		Drawing no. Size A3 1/1	




BERTHING SKETCH PORT OF STAVANGER

WEDNESDAY 16. JUNE 2021



STAVANGER REGIONEN
Havnedrift AS

REV.NR. 04 - 19.05.2021

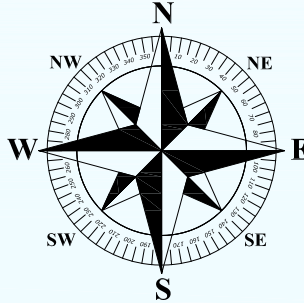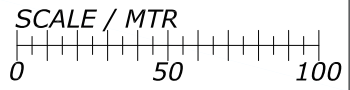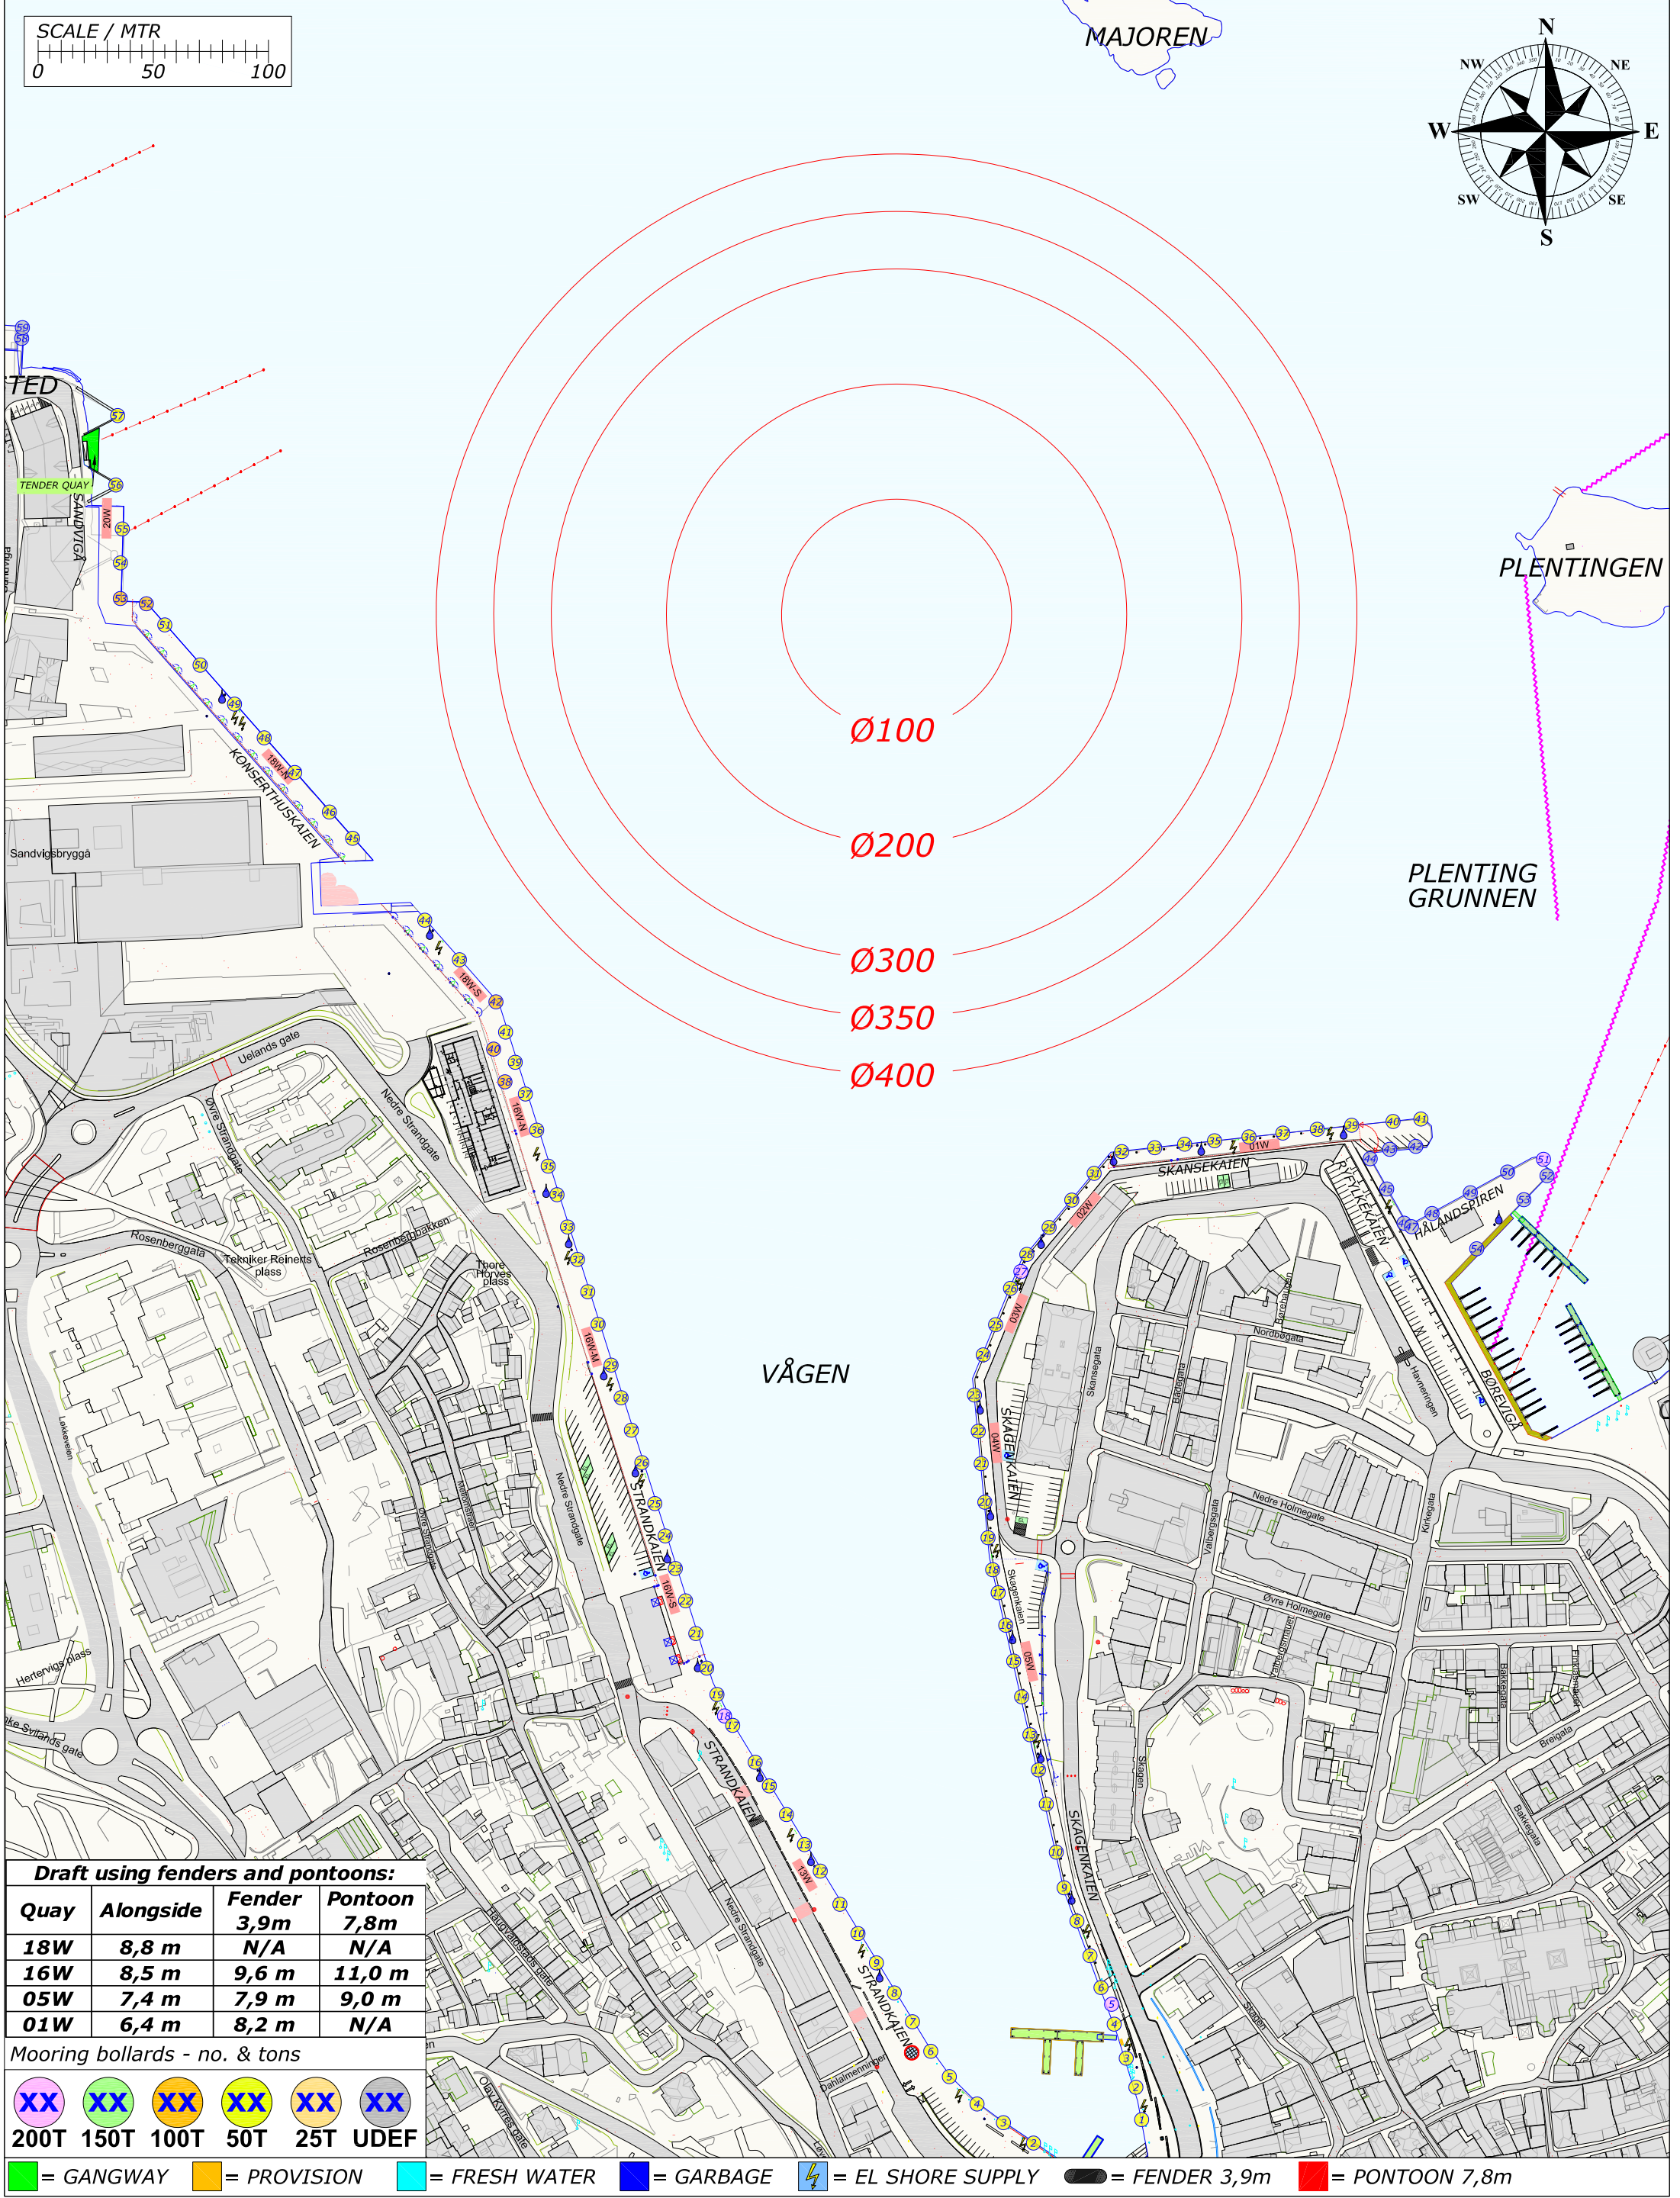

Draft using fenders and pontoons:

Quay	Alongside	Fender 3,9m	Pontoon 7,8m
18W	8,8 m	N/A	N/A
16W	8,5 m	9,6 m	11,0 m
05W	7,4 m	7,9 m	9,0 m
01W	6,4 m	8,2 m	N/A

Mooring bollards - no. & tons

					
200T	150T	100T	50T	25T	UDEF




 = GANGWAY  = PROVISION  = FRESH WATER  = GARBAGE  = EL SHORE SUPPLY  = FENDER 3,9m  = PONTON 7,8m

Rev.	Date	Text	Sign
Drawn by R.KARLSEN		Approved by - date	Filename STAVANGER_HAVN.DWG
			Date 0
			Scale 1:2500
 Rutek AS - Selaskjervegen 11 - 4055 Sola		Title PORT OF STAVANGER BERTHING SKETCH	
		Customer Stavangerregionen Havnedrift AS	Drawing no. Size A3 Sheet 1/1

BERTHING SKETCH PORT OF STAVANGER
THURSDAY 17. JUNE 2021



REV.NR. 03 - 24.05.2021

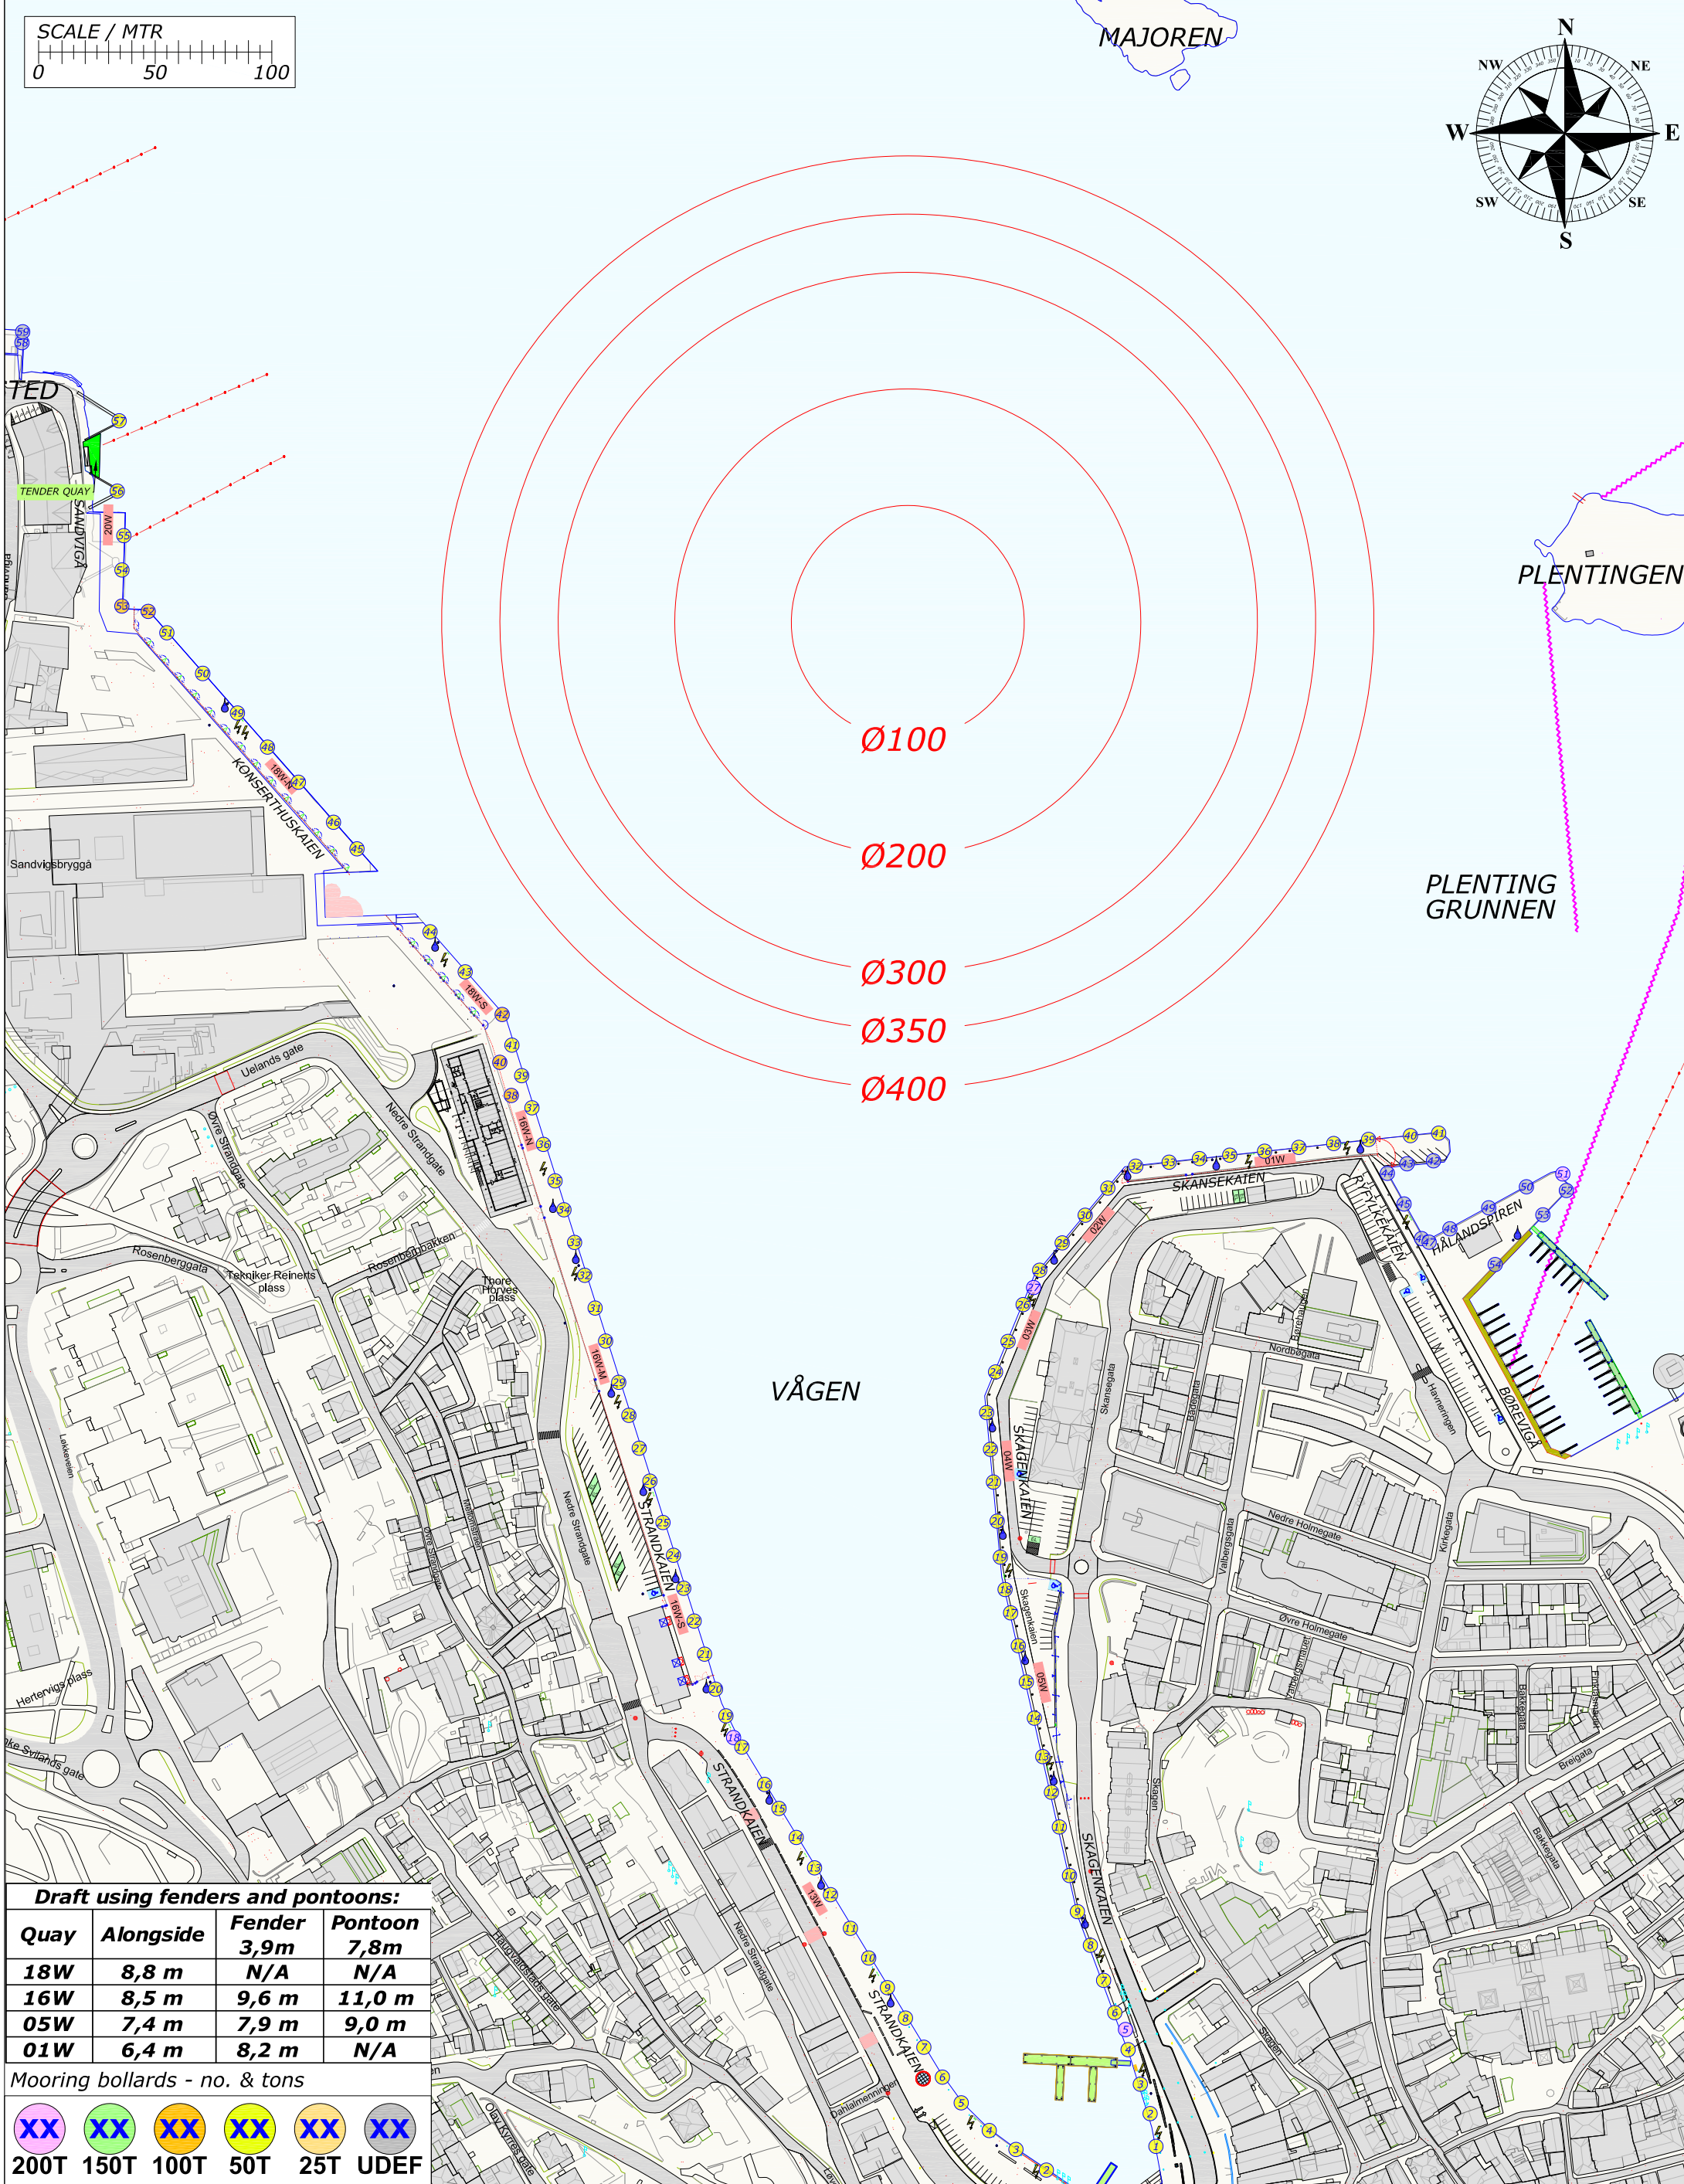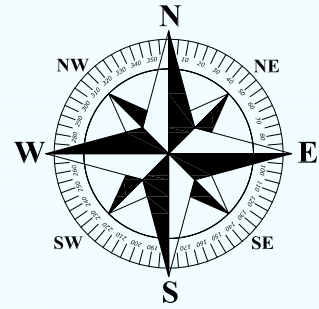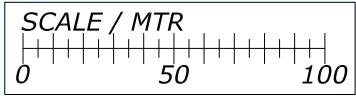

Draft using fenders and pontoons:			
Quay	Alongside	Fender 3,9m	Pontoon 7,8m
18W	8,8 m	N/A	N/A
16W	8,5 m	9,6 m	11,0 m
05W	7,4 m	7,9 m	9,0 m
01W	6,4 m	8,2 m	N/A

Mooring bollards - no. & tons					
XX	XX	XX	XX	XX	XX
200T	150T	100T	50T	25T	UDEF




 = GANGWAY  = PROVISION  = FRESH WATER  = GARBAGE  = EL SHORE SUPPLY  = FENDER 3,9m  = PONTOON 7,8m

BERTHING SKETCH PORT OF STAVANGER

FRIDAY 18. JUNE 2021



REV.NR. 03 - 08.04.2021

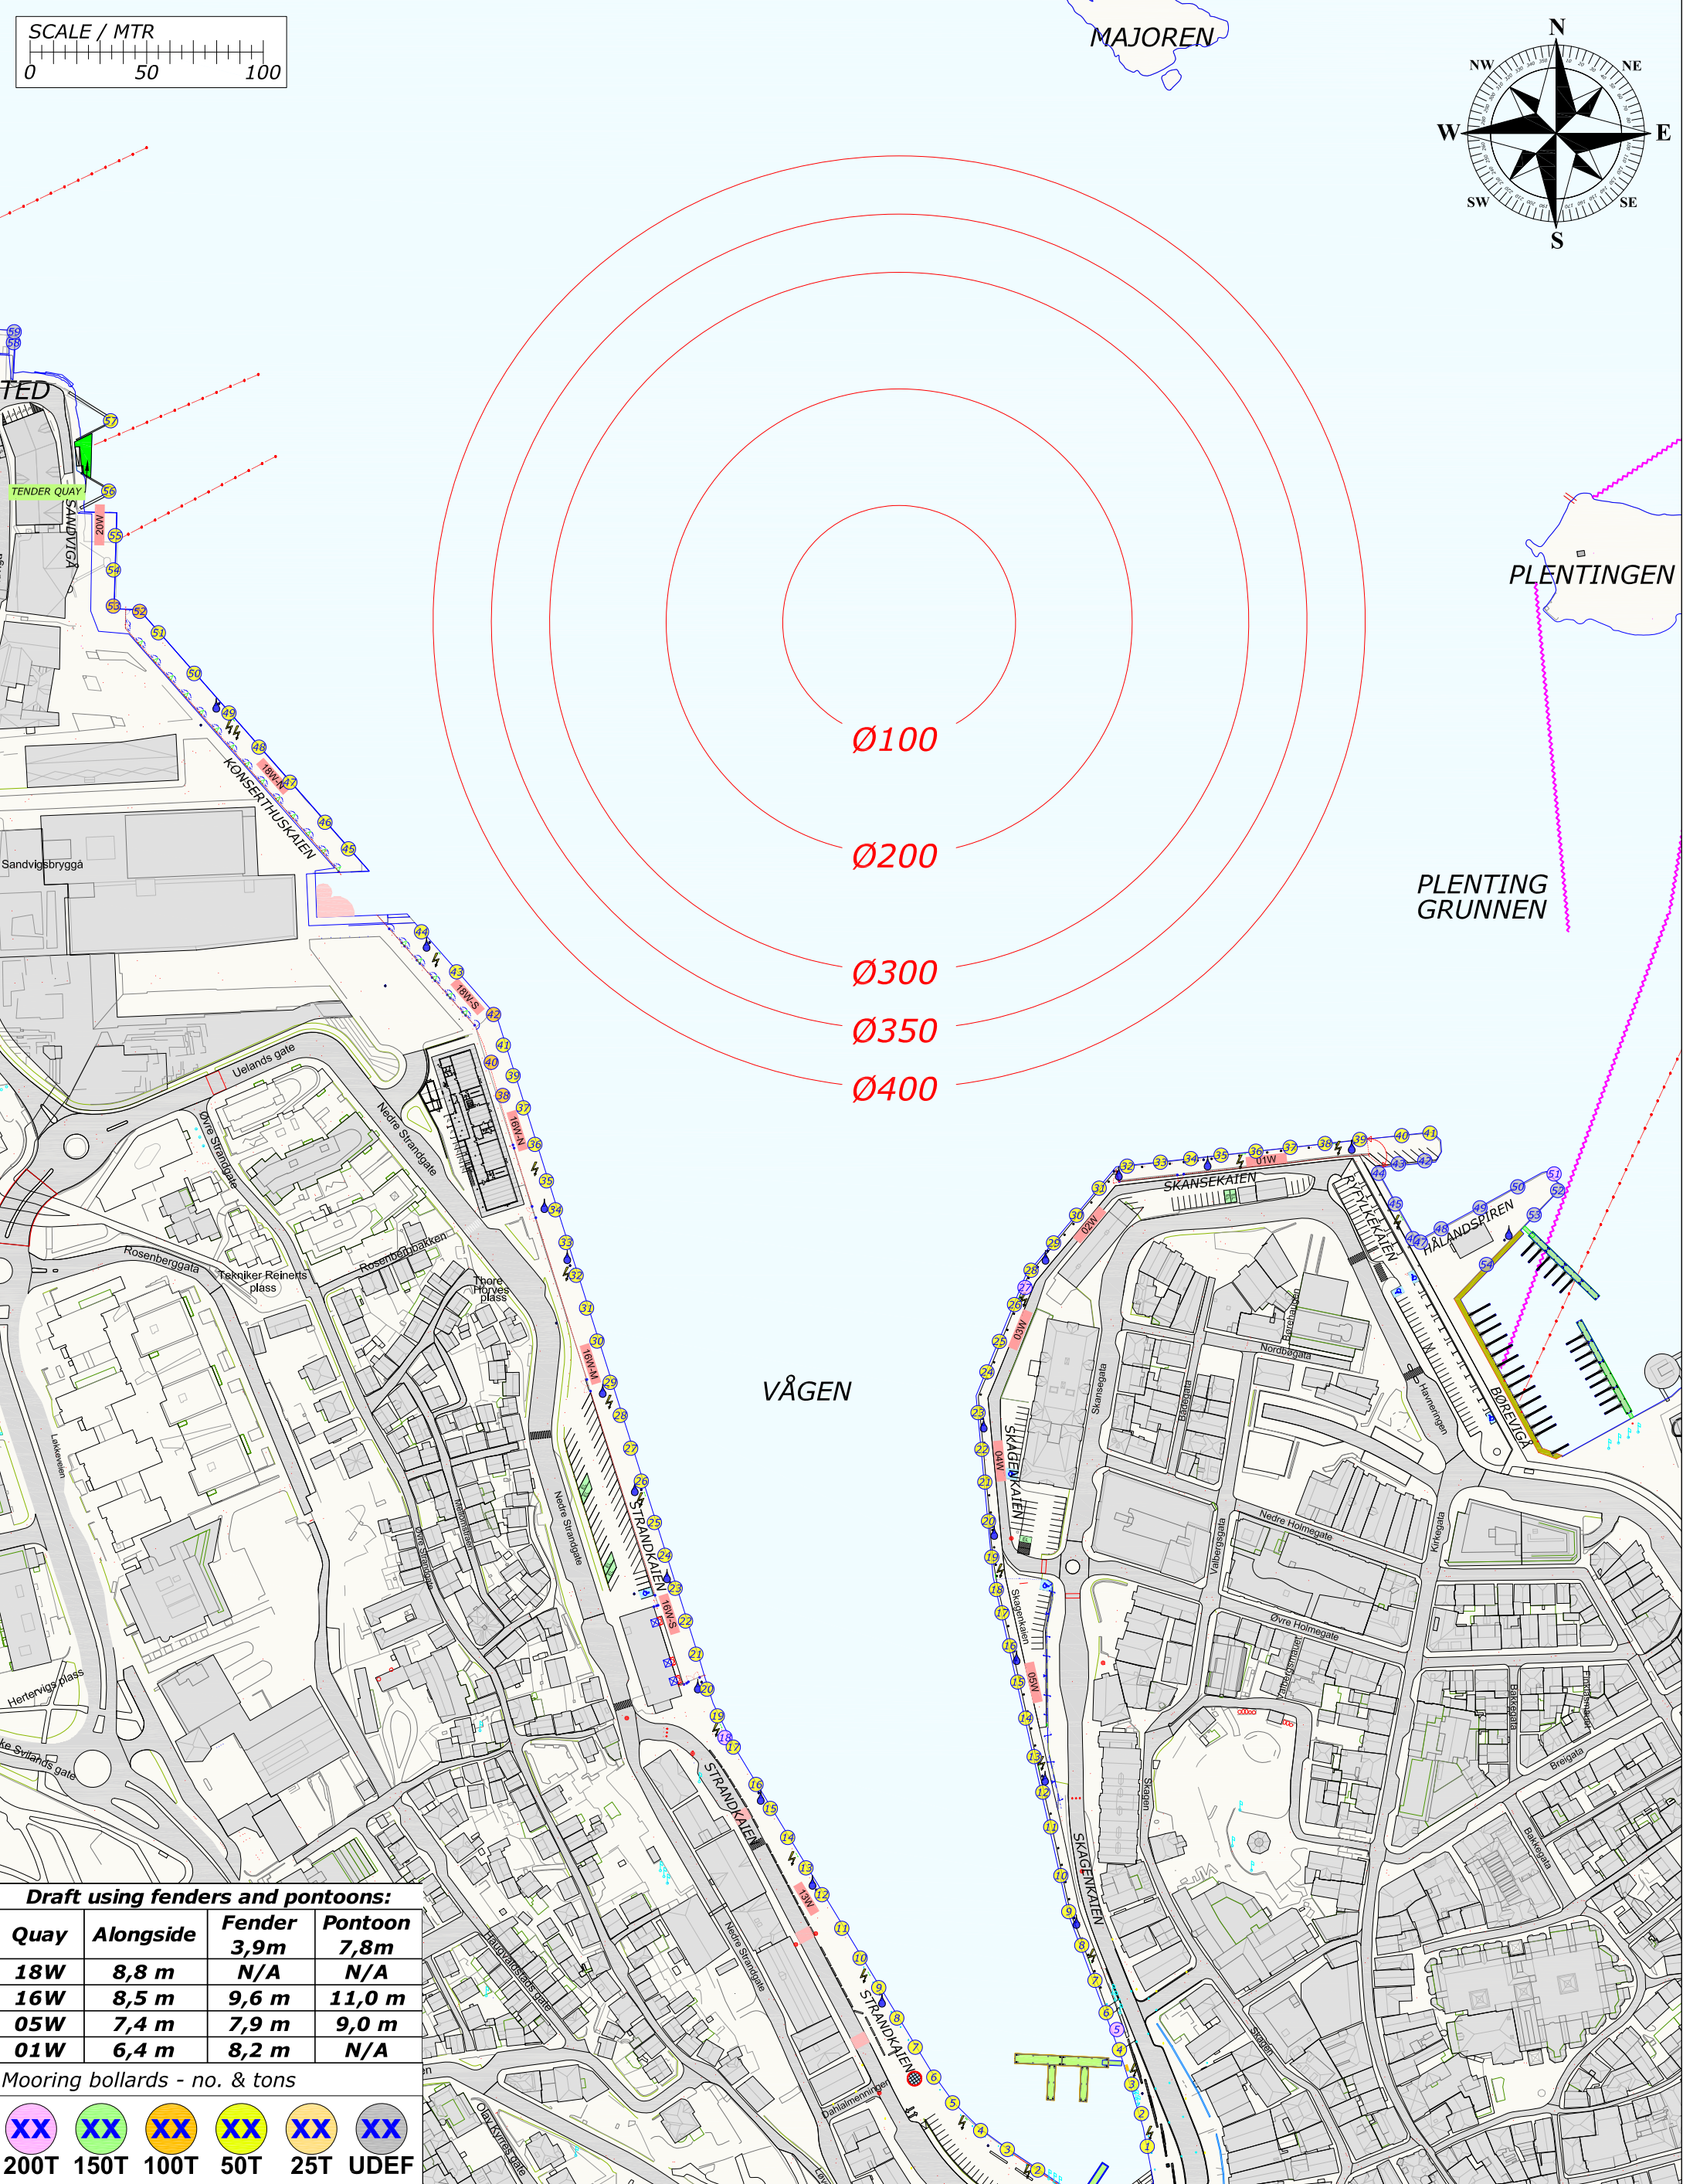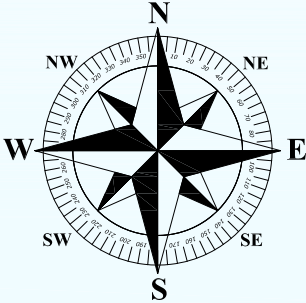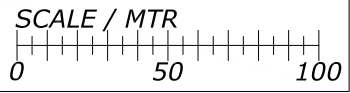

Draft using fenders and pontoons:			
Quay	Alongside	Fender 3,9m	Pontoon 7,8m
18W	8,8 m	N/A	N/A
16W	8,5 m	9,6 m	11,0 m
05W	7,4 m	7,9 m	9,0 m
01W	6,4 m	8,2 m	N/A

Mooring bollards - no. & tons

XX	XX	XX	XX	XX	XX
200T	150T	100T	50T	25T	UDEF

Legend:




- = GANGWAY
- = PROVISION
- = FRESH WATER
- = GARBAGE
- ⚡ = EL SHORE SUPPLY
- = FENDER 3,9m
- = PONTOON 7,8m

Rev.	Date	Text		Sign	
Drawn by R.KARLSEN		Approved by - date		Filename STAVANGER_HAVN.DWG	Date 0
RUTEK		Title PORT OF STAVANGER BERTHING SKETCH		Scale 1:2500	
Rutek AS - Selaskjervegen 11 - 4055 Sola		Customer Stavangerregionen Havnedrift AS		Size A3	Sheet 1/1

BERTHING SKETCH PORT OF STAVANGER
SATURDAY 19. JUNE 2021



REV.NR. 01 - 20.10.2020

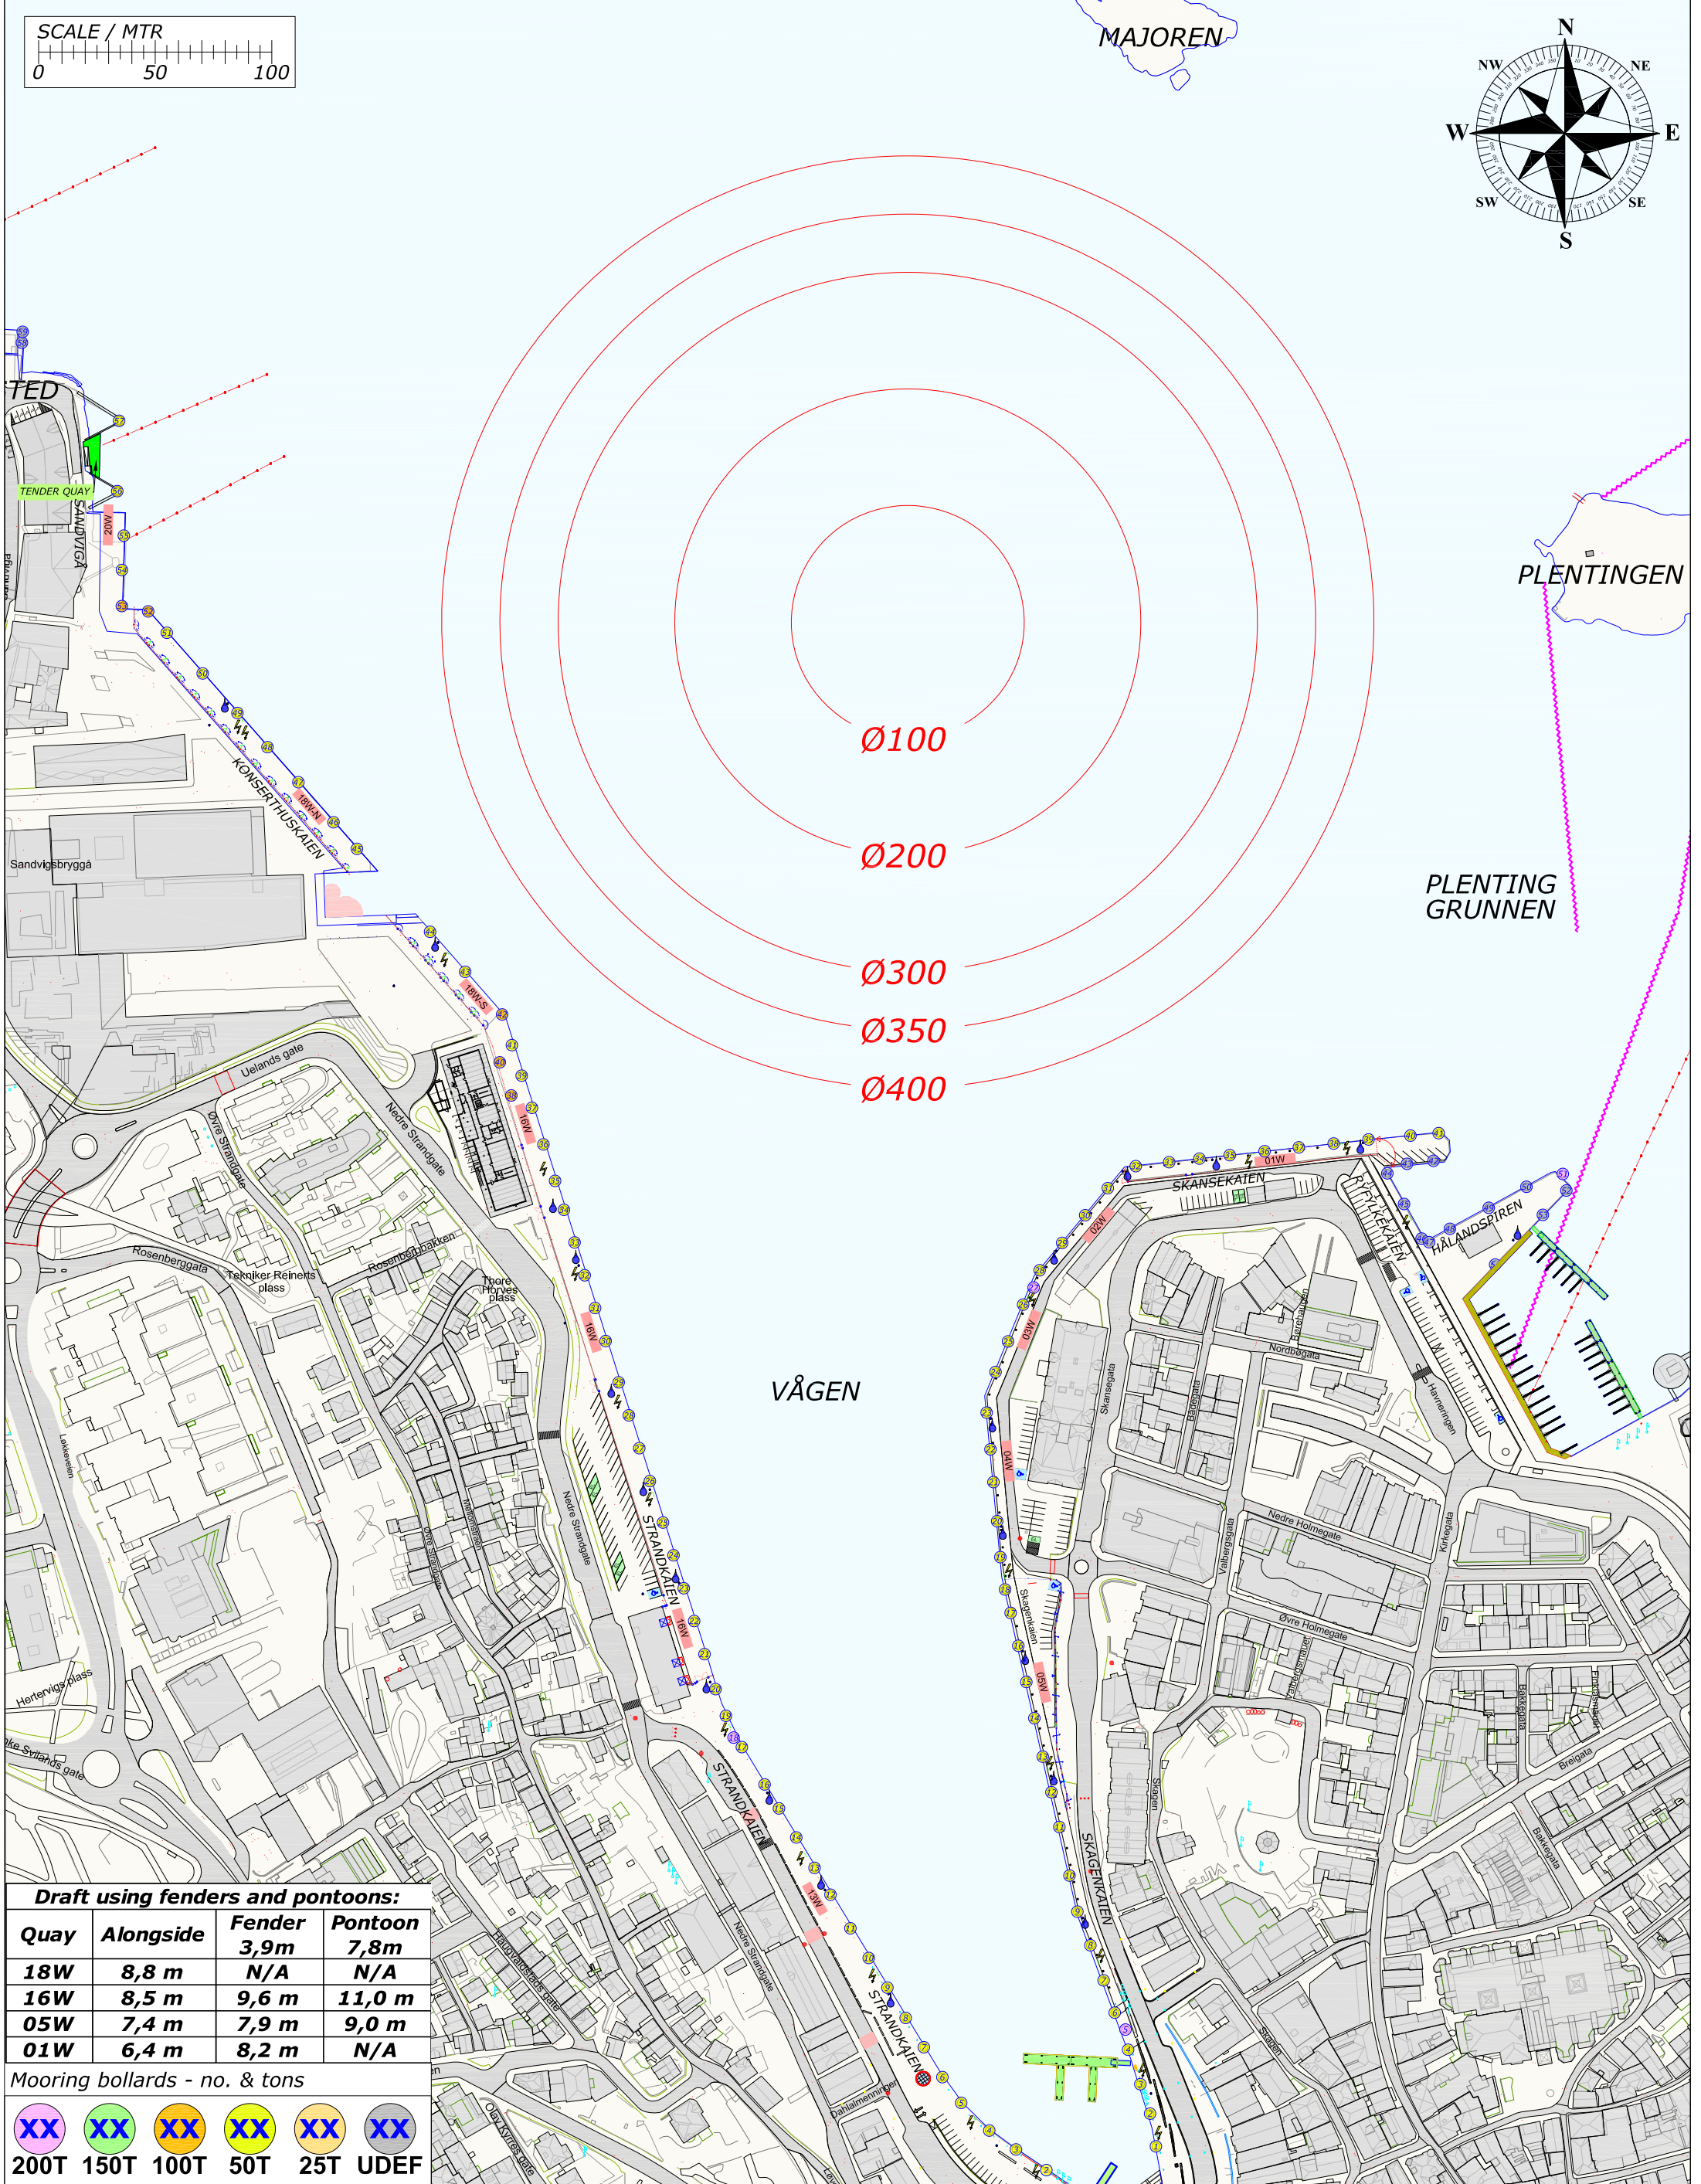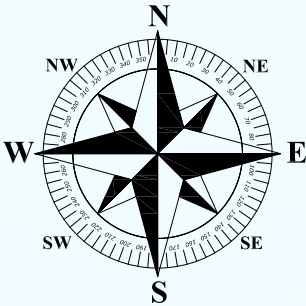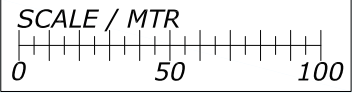

Draft using fenders and pontoons:

Quay	Alongside	Fender 3,9m	Pontoon 7,8m
18W	8,8 m	N/A	N/A
16W	8,5 m	9,6 m	11,0 m
05W	7,4 m	7,9 m	9,0 m
01W	6,4 m	8,2 m	N/A

Mooring bollards - no. & tons

XX	XX	XX	XX	XX	XX
200T	150T	100T	50T	25T	UDEP




Legend:
[Green] = GANGWAY
[Orange] = PROVISION
[Cyan] = FRESH WATER
[Blue] = GARBAGE
[Lightning Bolt] = EL SHORE SUPPLY
[Black] = FENDER 3,9m
[Red] = PONTOON 7,8m

Rev.	Date	Text		Sign	
Drawn by R.KARLSEN		Approved by - date		Filename STAVANGER_HAVN.DWG	Date 0
 Rutek AS - Selaskjervegen 11 - 4055 Sola		Title PORT OF STAVANGER BERTHING SKETCH		Scale 1:2500	
		Customer Stavangerregionen Havnedrift AS		Size A3	Sheet 1/1

BERTHING SKETCH PORT OF STAVANGER
SUNDAY 20. JUNE 2021



REV.NR. 01 - 20.10.2020

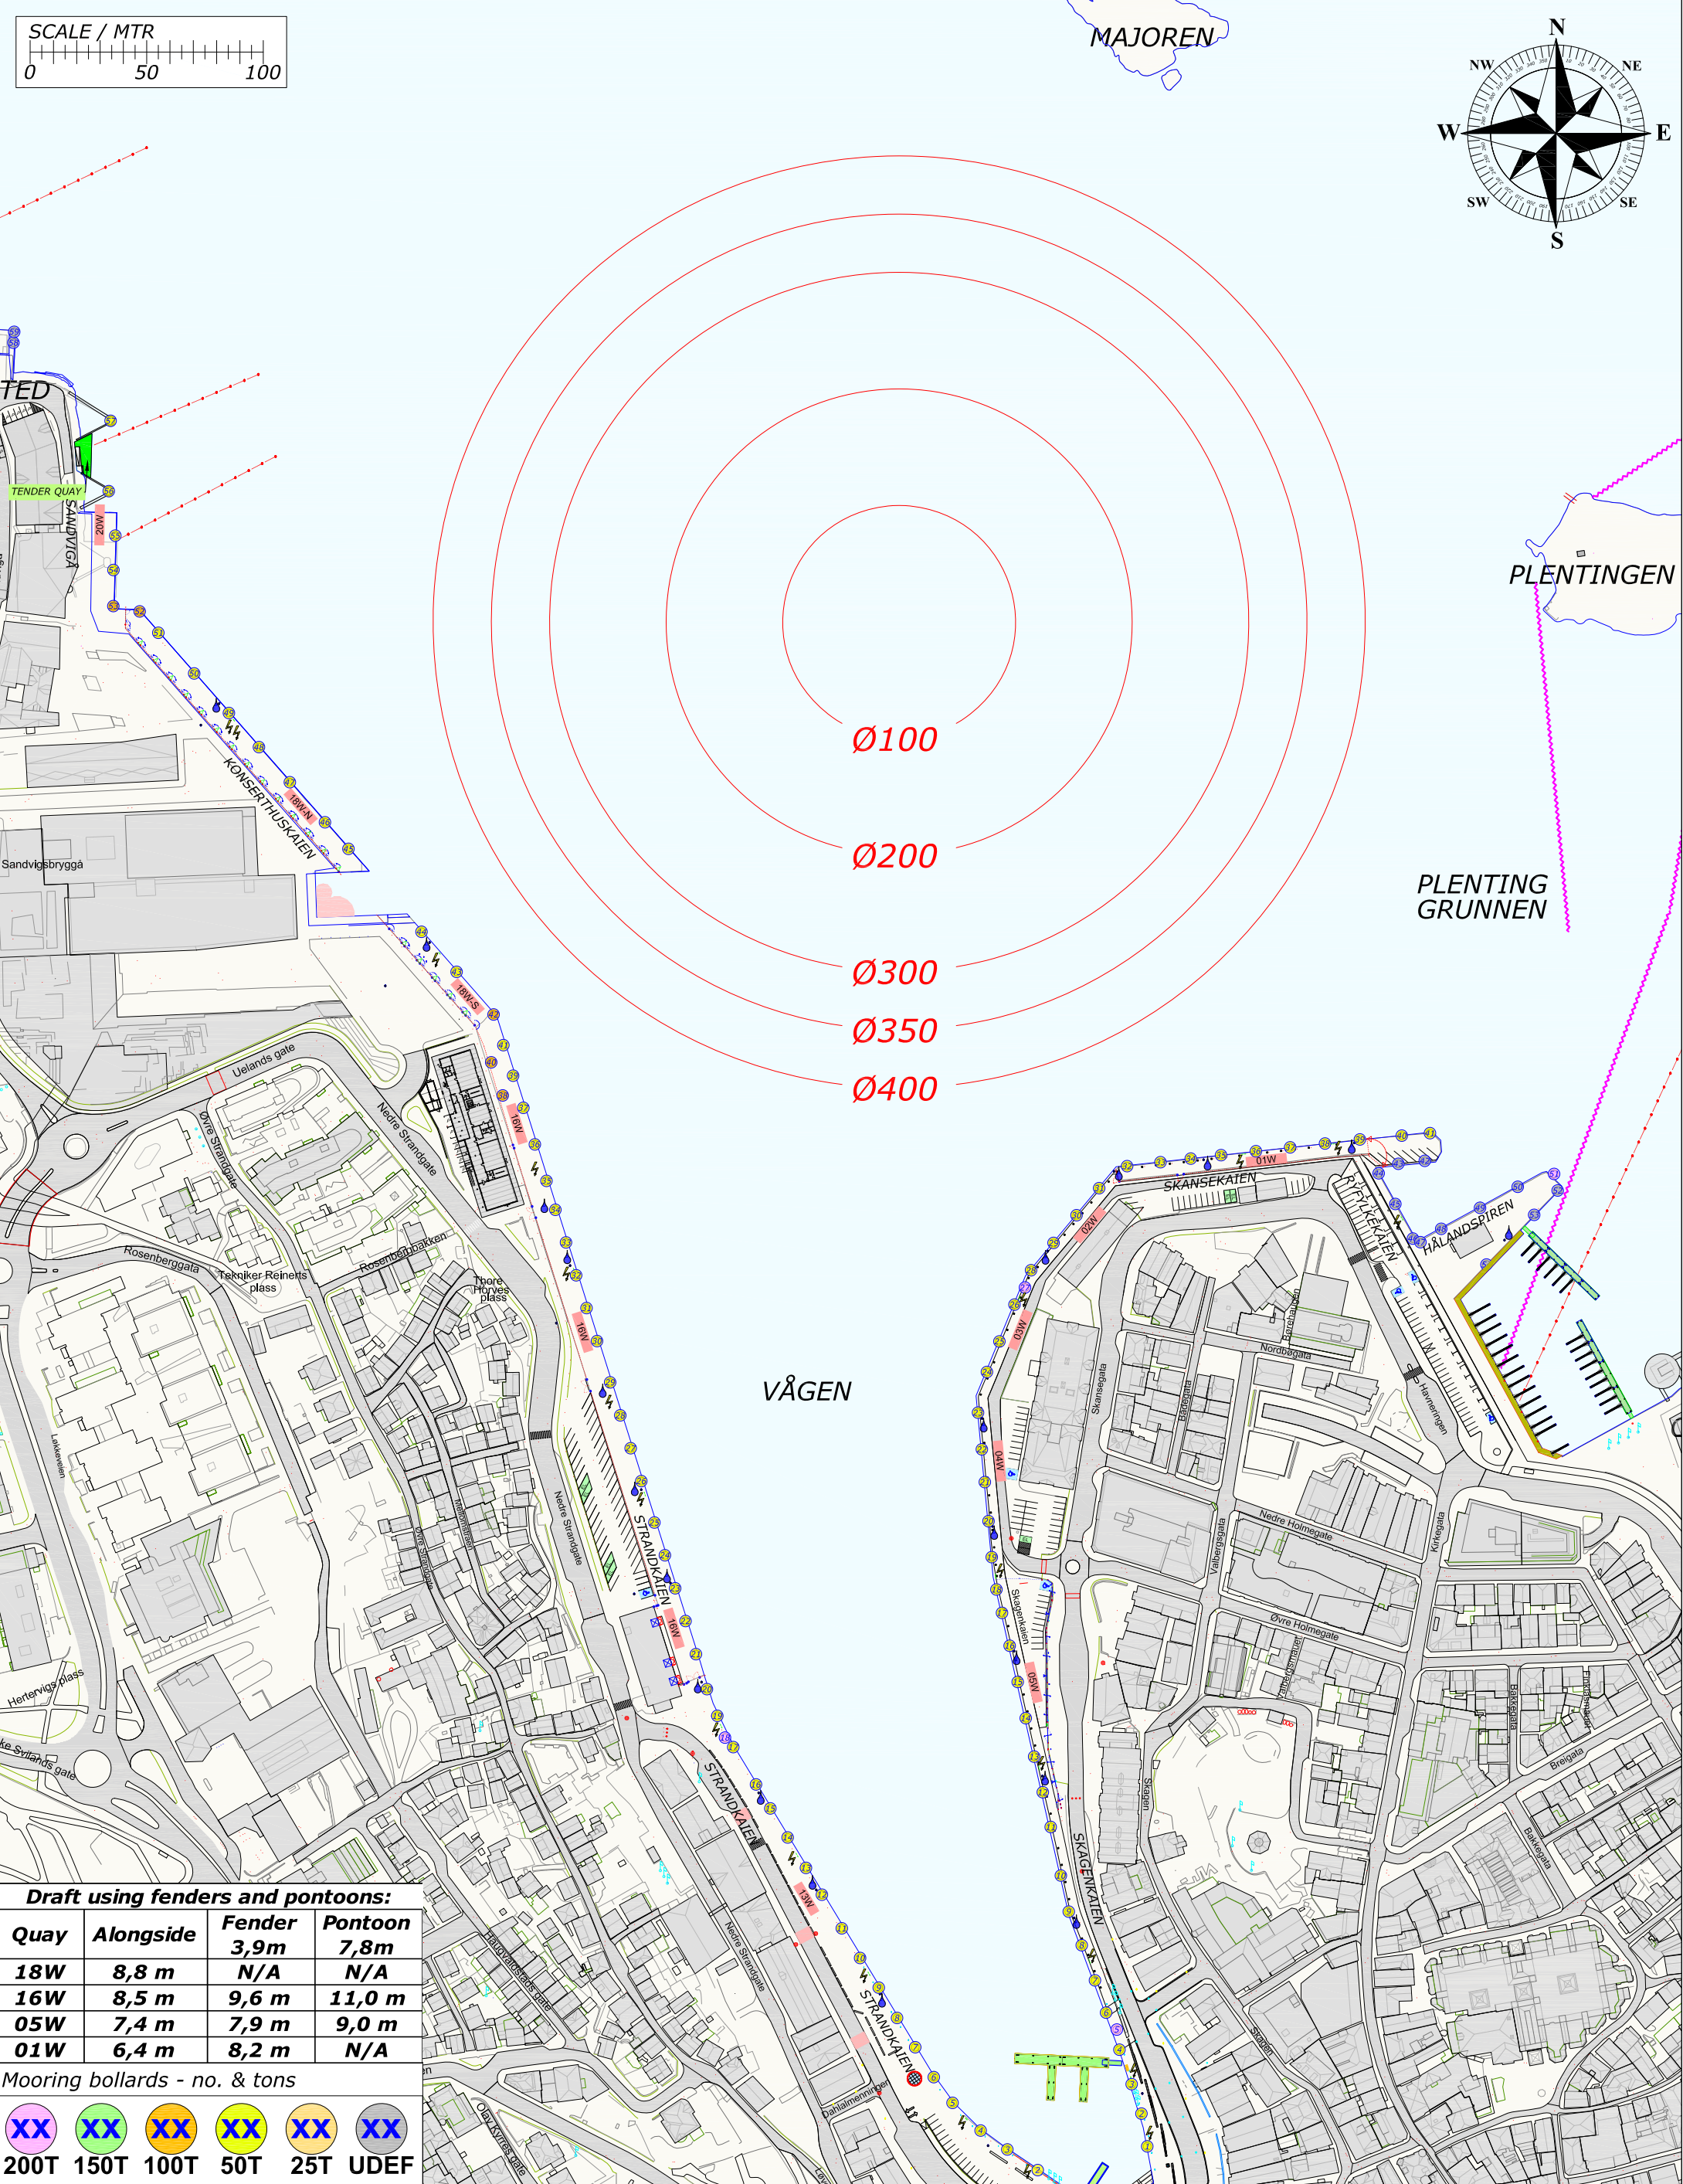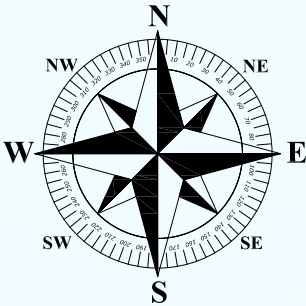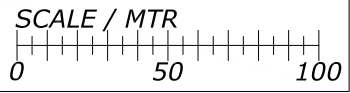

Draft using fenders and pontoons:


Quay	Alongside	Fender 3,9m	Pontoon 7,8m
18W	8,8 m	N/A	N/A
16W	8,5 m	9,6 m	11,0 m
05W	7,4 m	7,9 m	9,0 m
01W	6,4 m	8,2 m	N/A

Mooring bollards - no. & tons

XX	XX	XX	XX	XX	XX
200T	150T	100T	50T	25T	UDEP

Legend:
[Green] = GANGWAY
[Orange] = PROVISION
[Cyan] = FRESH WATER
[Blue] = GARBAGE
[Lightning Bolt] = EL SHORE SUPPLY
[Black] = FENDER 3,9m
[Red] = PONTOON 7,8m

Rev.	Date	Text		Sign	
Drawn by R.KARLSEN		Approved by - date		Filename STAVANGER_HAVN.DWG	Date 0
 Rutek AS - Selaskjervegen 11 - 4055 Sola		Title PORT OF STAVANGER BERTHING SKETCH		Scale 1:2500	
		Customer Stavangerregionen Havnedrift AS		Drawing no. Size A3 1/1	

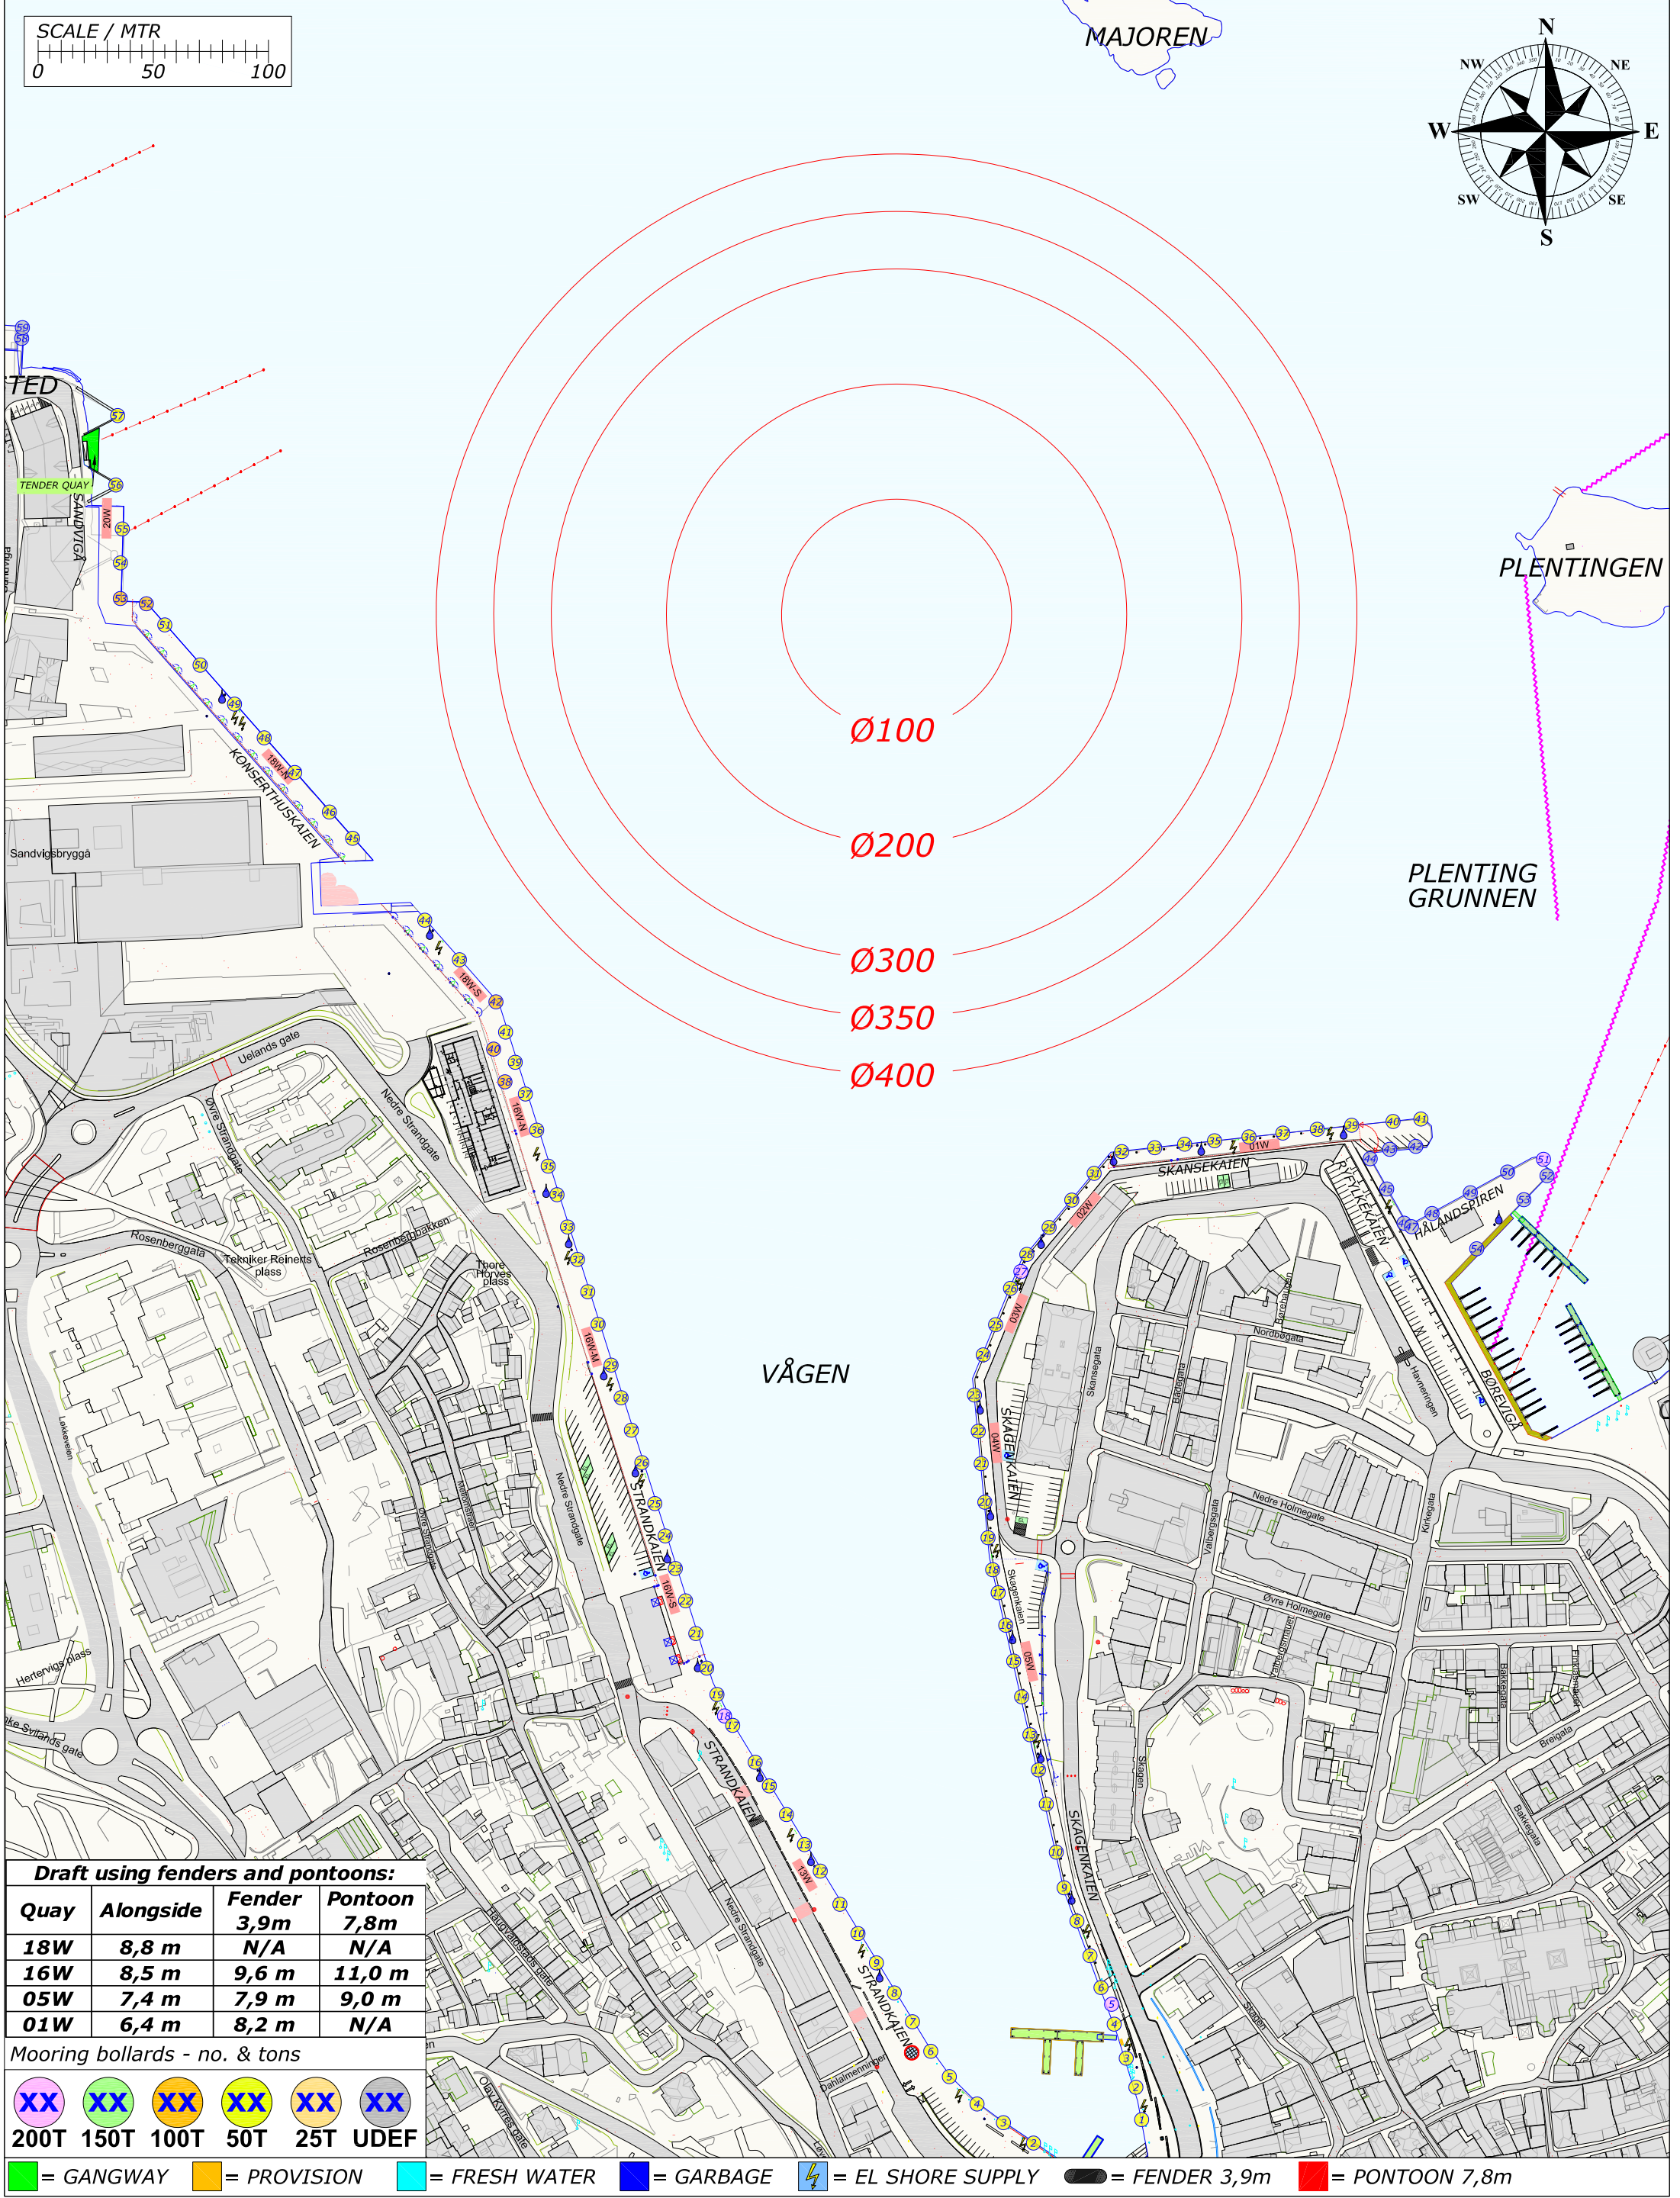

Draft using fenders and pontoons:			
Quay	Alongside	Fender 3,9m	Pontoon 7,8m
18W	8,8 m	N/A	N/A
16W	8,5 m	9,6 m	11,0 m
05W	7,4 m	7,9 m	9,0 m
01W	6,4 m	8,2 m	N/A

Mooring bollards - no. & tons

					
200T	150T	100T	50T	25T	UDEF

 = GANGWAY

 = PROVISION

 = FRESH WATER

 = GARBAGE

 = EL SHORE SUPPLY

 = FENDER 3,9m

 = PONTOON 7,8m

SCALE / MTR

0 50 100

Draft using fenders and pontoons:

Quay	Alongside	Fender 3,9m	Pontoon 7,8m
18W	8,8 m	N/A	N/A
16W	8,5 m	9,6 m	11,0 m
05W	7,4 m	7,9 m	9,0 m
01W	6,4 m	8,2 m	N/A

Mooring bollards - no. & tons

XX	XX	XX	XX	XX	XX
200T	150T	100T	50T	25T	UDEF

Legend:

- = GANGWAY
- = PROVISION
- = FRESH WATER
- = GARBAGE

MAJOREN

NW
W
SW

Ø100
Ø200
Ø300
Ø350
Ø400

PLENTI GRUNN

GEN

SKANSEKAIEN
RYPEKAIEN
HALANDSPIREN
Skansesgata
Estergata
Nordstegata
Vollergsgata
Nedre Holmegate
Øvre Holmegate
Skansen
STRANDKAIEN
Dahlmannsmerket

= EL SHORE SUPPLY **= FENDER 3,9m** **= PONTOON 7,8m**






Rev.	Date	Text		Sign	
Drawn by R.KARLSEN		Approved by - date		Filename STAVANGER_HAVN.DWG	Date 0
 Rutek AS - Selaskjervegen 11 - 4055 Sola		Title PORT OF STAVANGER BERTHING SKETCH		Scale 1:2500	
		Customer Stavangerregionen Havnedrift AS		Drawing no. Size A3 1/1	

BERTHING SKETCH PORT OF STAVANGER
WEDNESDAY 23. JUNE 2021



REV.NR. 02 - 27.04.2021

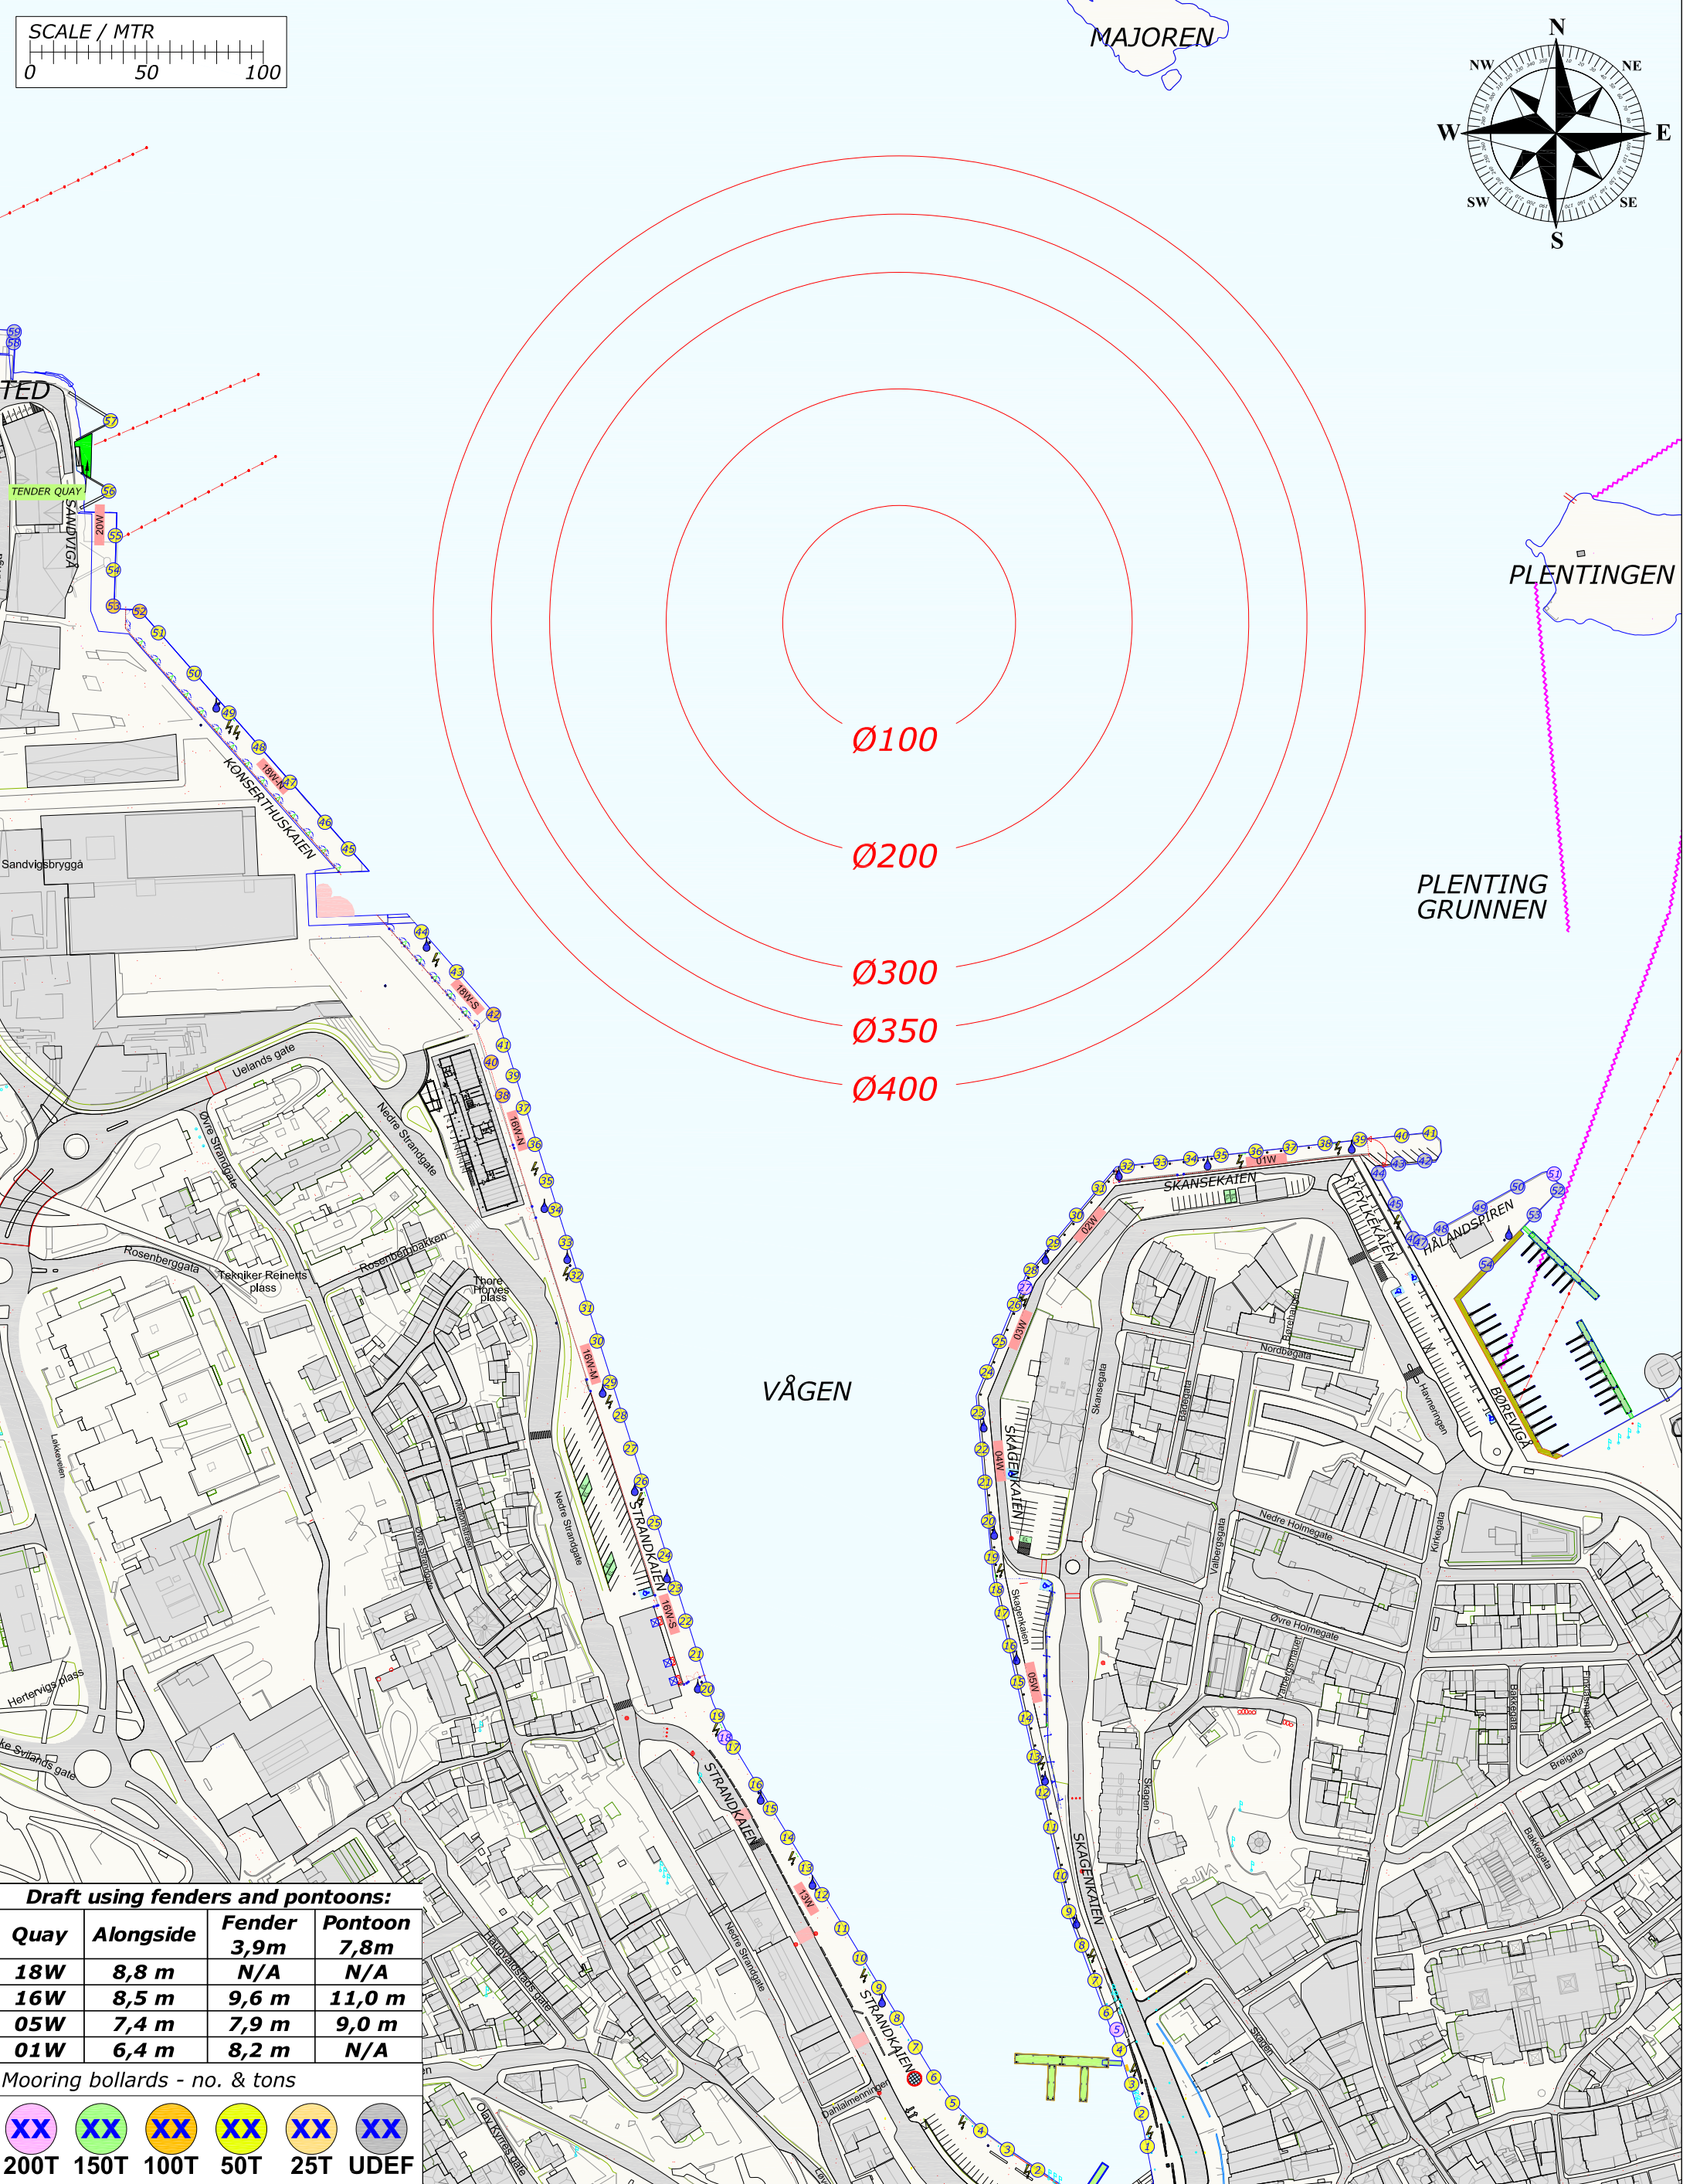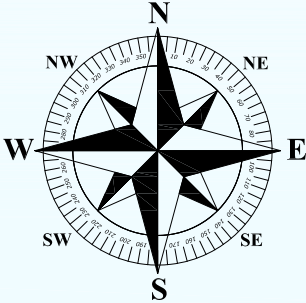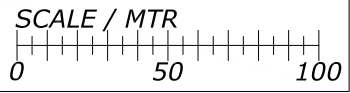

Draft using fenders and pontoons:




Quay	Alongside	Fender 3,9m	Pontoon 7,8m
18W	8,8 m	N/A	N/A
16W	8,5 m	9,6 m	11,0 m
05W	7,4 m	7,9 m	9,0 m
01W	6,4 m	8,2 m	N/A

Mooring bollards - no. & tons

200T	150T	100T	50T	25T	UDEF

= GANGWAY = PROVISION = FRESH WATER = GARBAGE = EL SHORE SUPPLY = FENDER 3,9m = PONTOON 7,8m

Rev.	Date	Text		Sign	
Drawn by R.KARLSEN		Approved by - date		Filename STAVANGER_HAVN.DWG	Date 0
 Rutek AS - Selaskjervegen 11 - 4055 Sola		Title PORT OF STAVANGER BERTHING SKETCH		Scale 1:2500	
		Customer Stavangerregionen Havnedrift AS		Drawing no. Size A3 1/1	

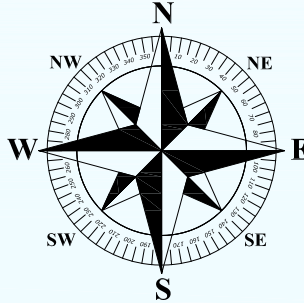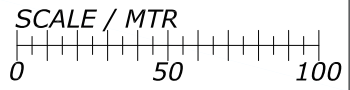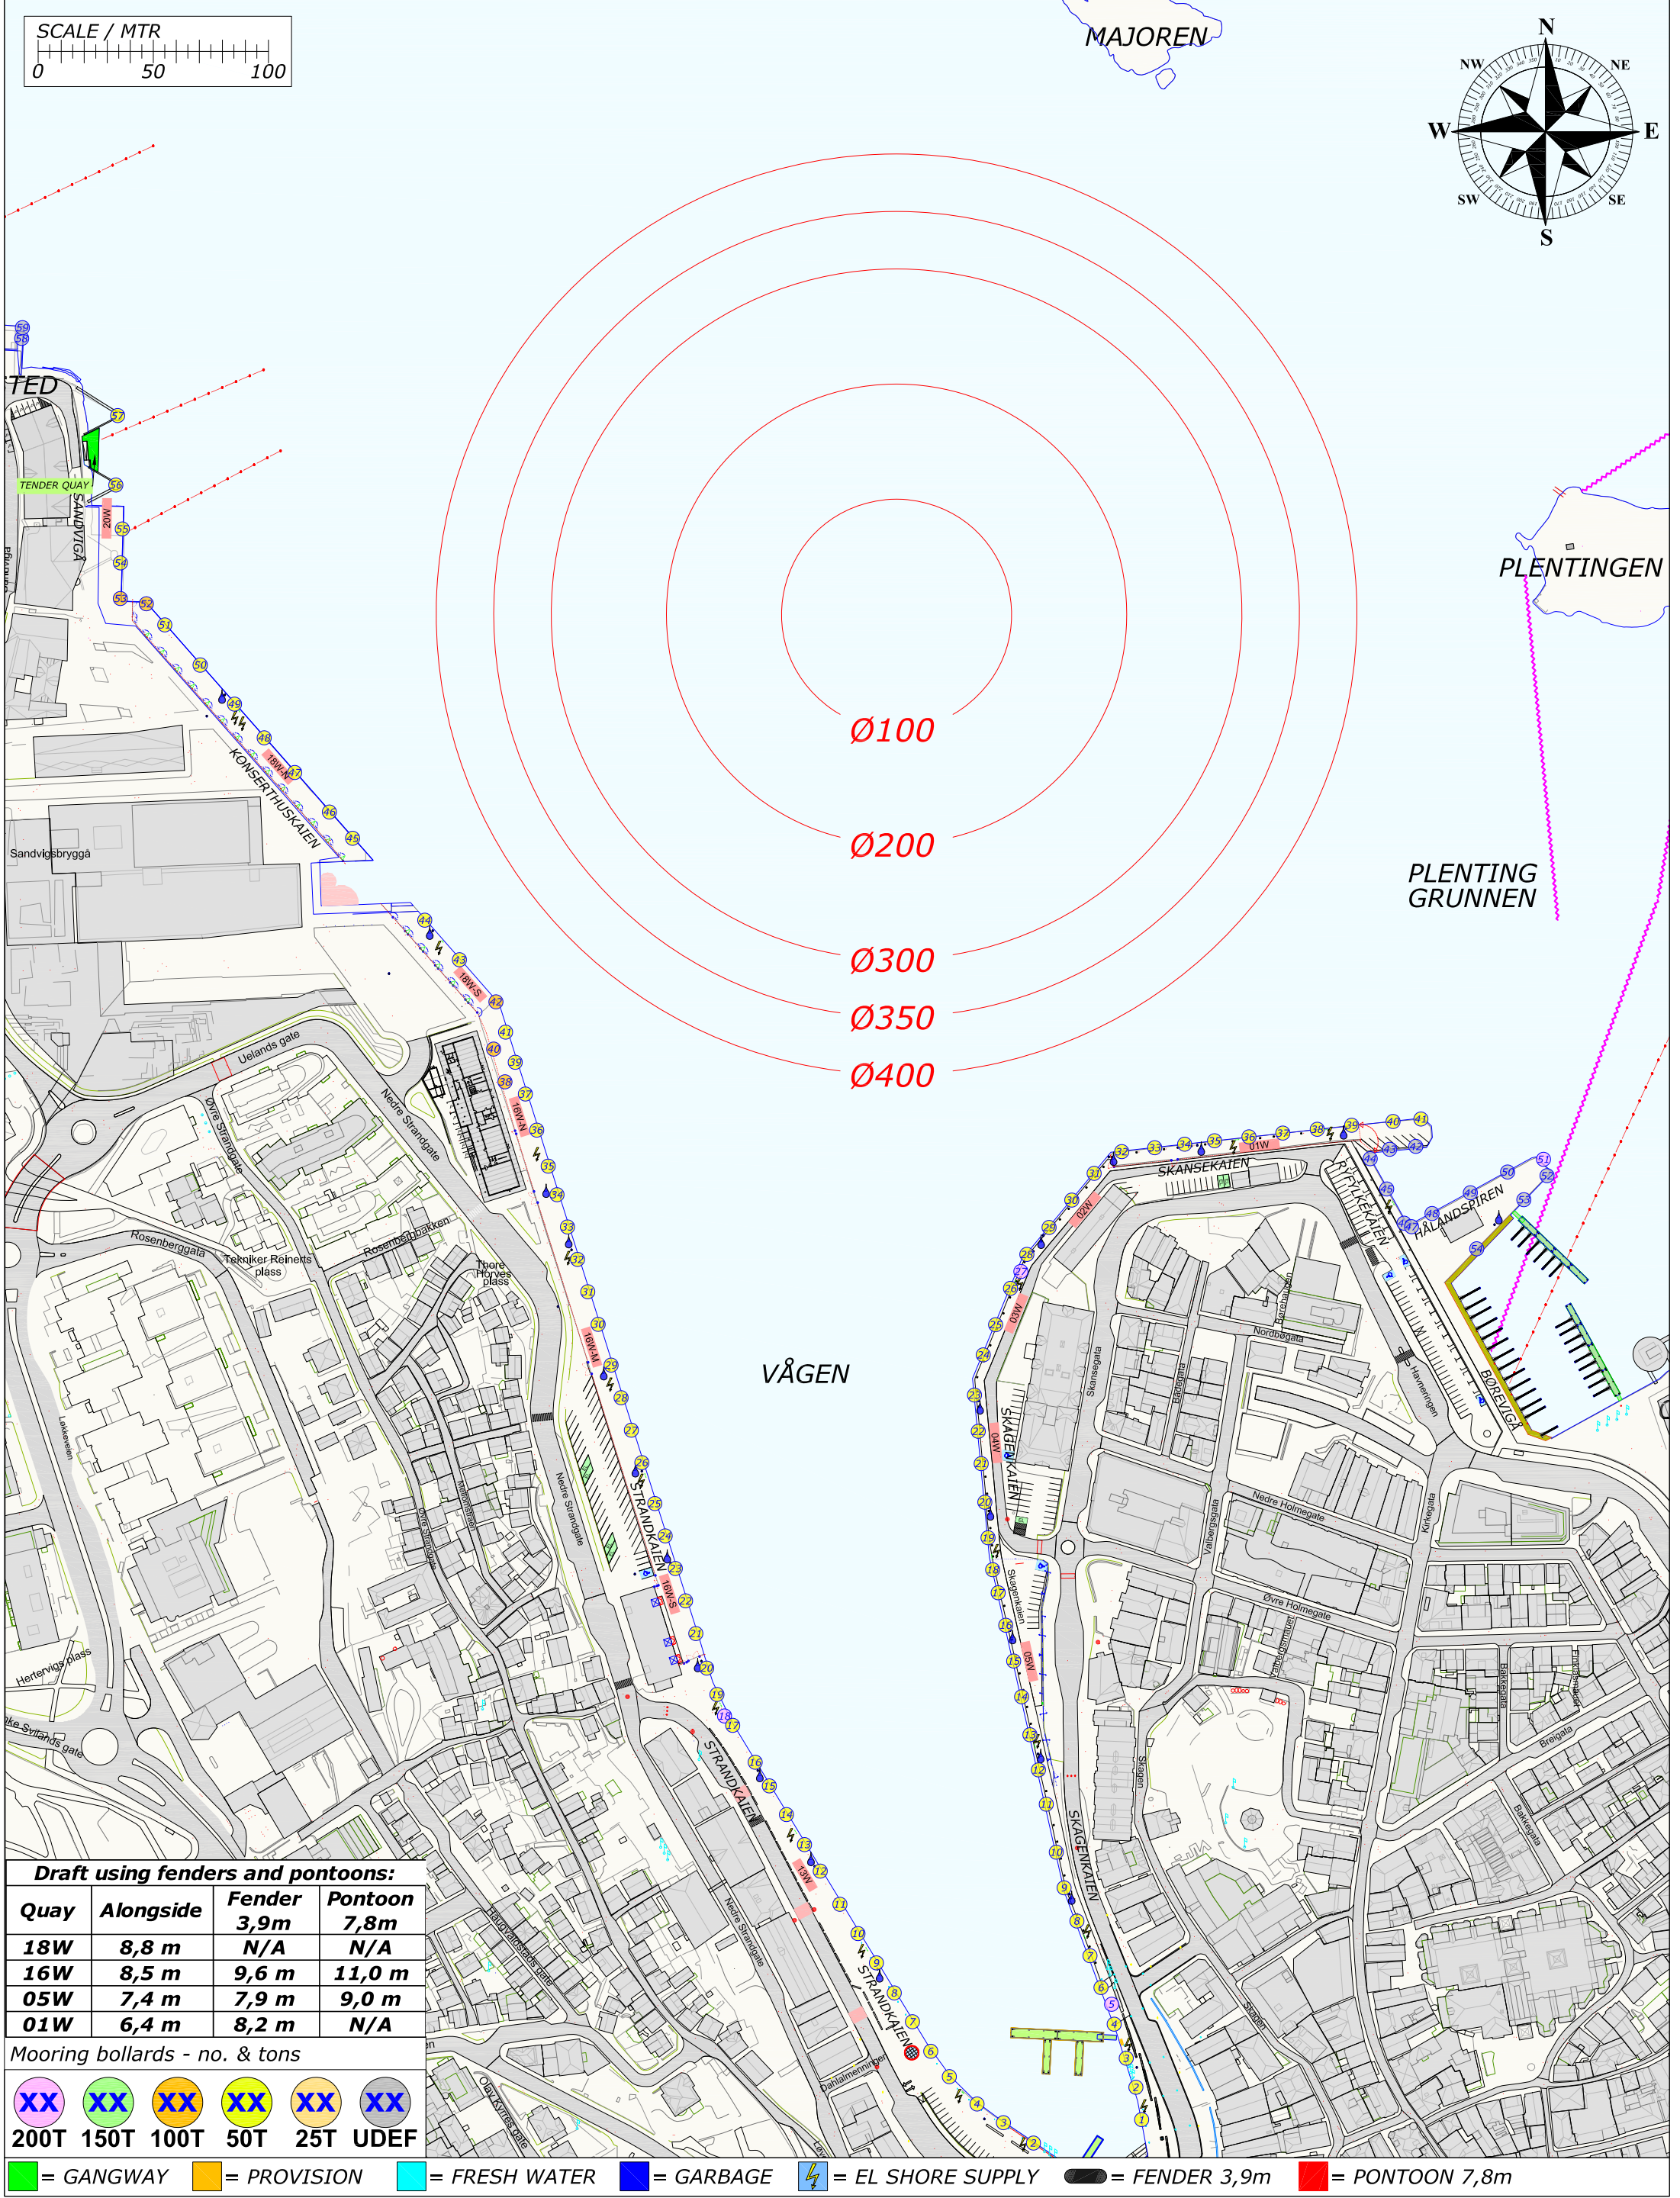

Draft using fenders and pontoons:


Quay	Alongside	Fender 3,9m	Pontoon 7,8m
18W	8,8 m	N/A	N/A
16W	8,5 m	9,6 m	11,0 m
05W	7,4 m	7,9 m	9,0 m
01W	6,4 m	8,2 m	N/A

Mooring bollards - no. & tons

					
200T	150T	100T	50T	25T	UDEF

 = GANGWAY  = PROVISION  = FRESH WATER  = GARBAGE  = EL SHORE SUPPLY  = FENDER 3,9m  = PONTOON 7,8m

Rev.	Date	Text		Sign	
Drawn by R.KARLSEN		Approved by - date		Filename STAVANGER_HAVN.DWG	Date 0
 Rutek AS - Selaskjervegen 11 - 4055 Sola		Title PORT OF STAVANGER BERTHING SKETCH		Scale 1:2500	
		Customer Stavangerregionen Havnedrift AS		Drawing no. Size A3 1/1	

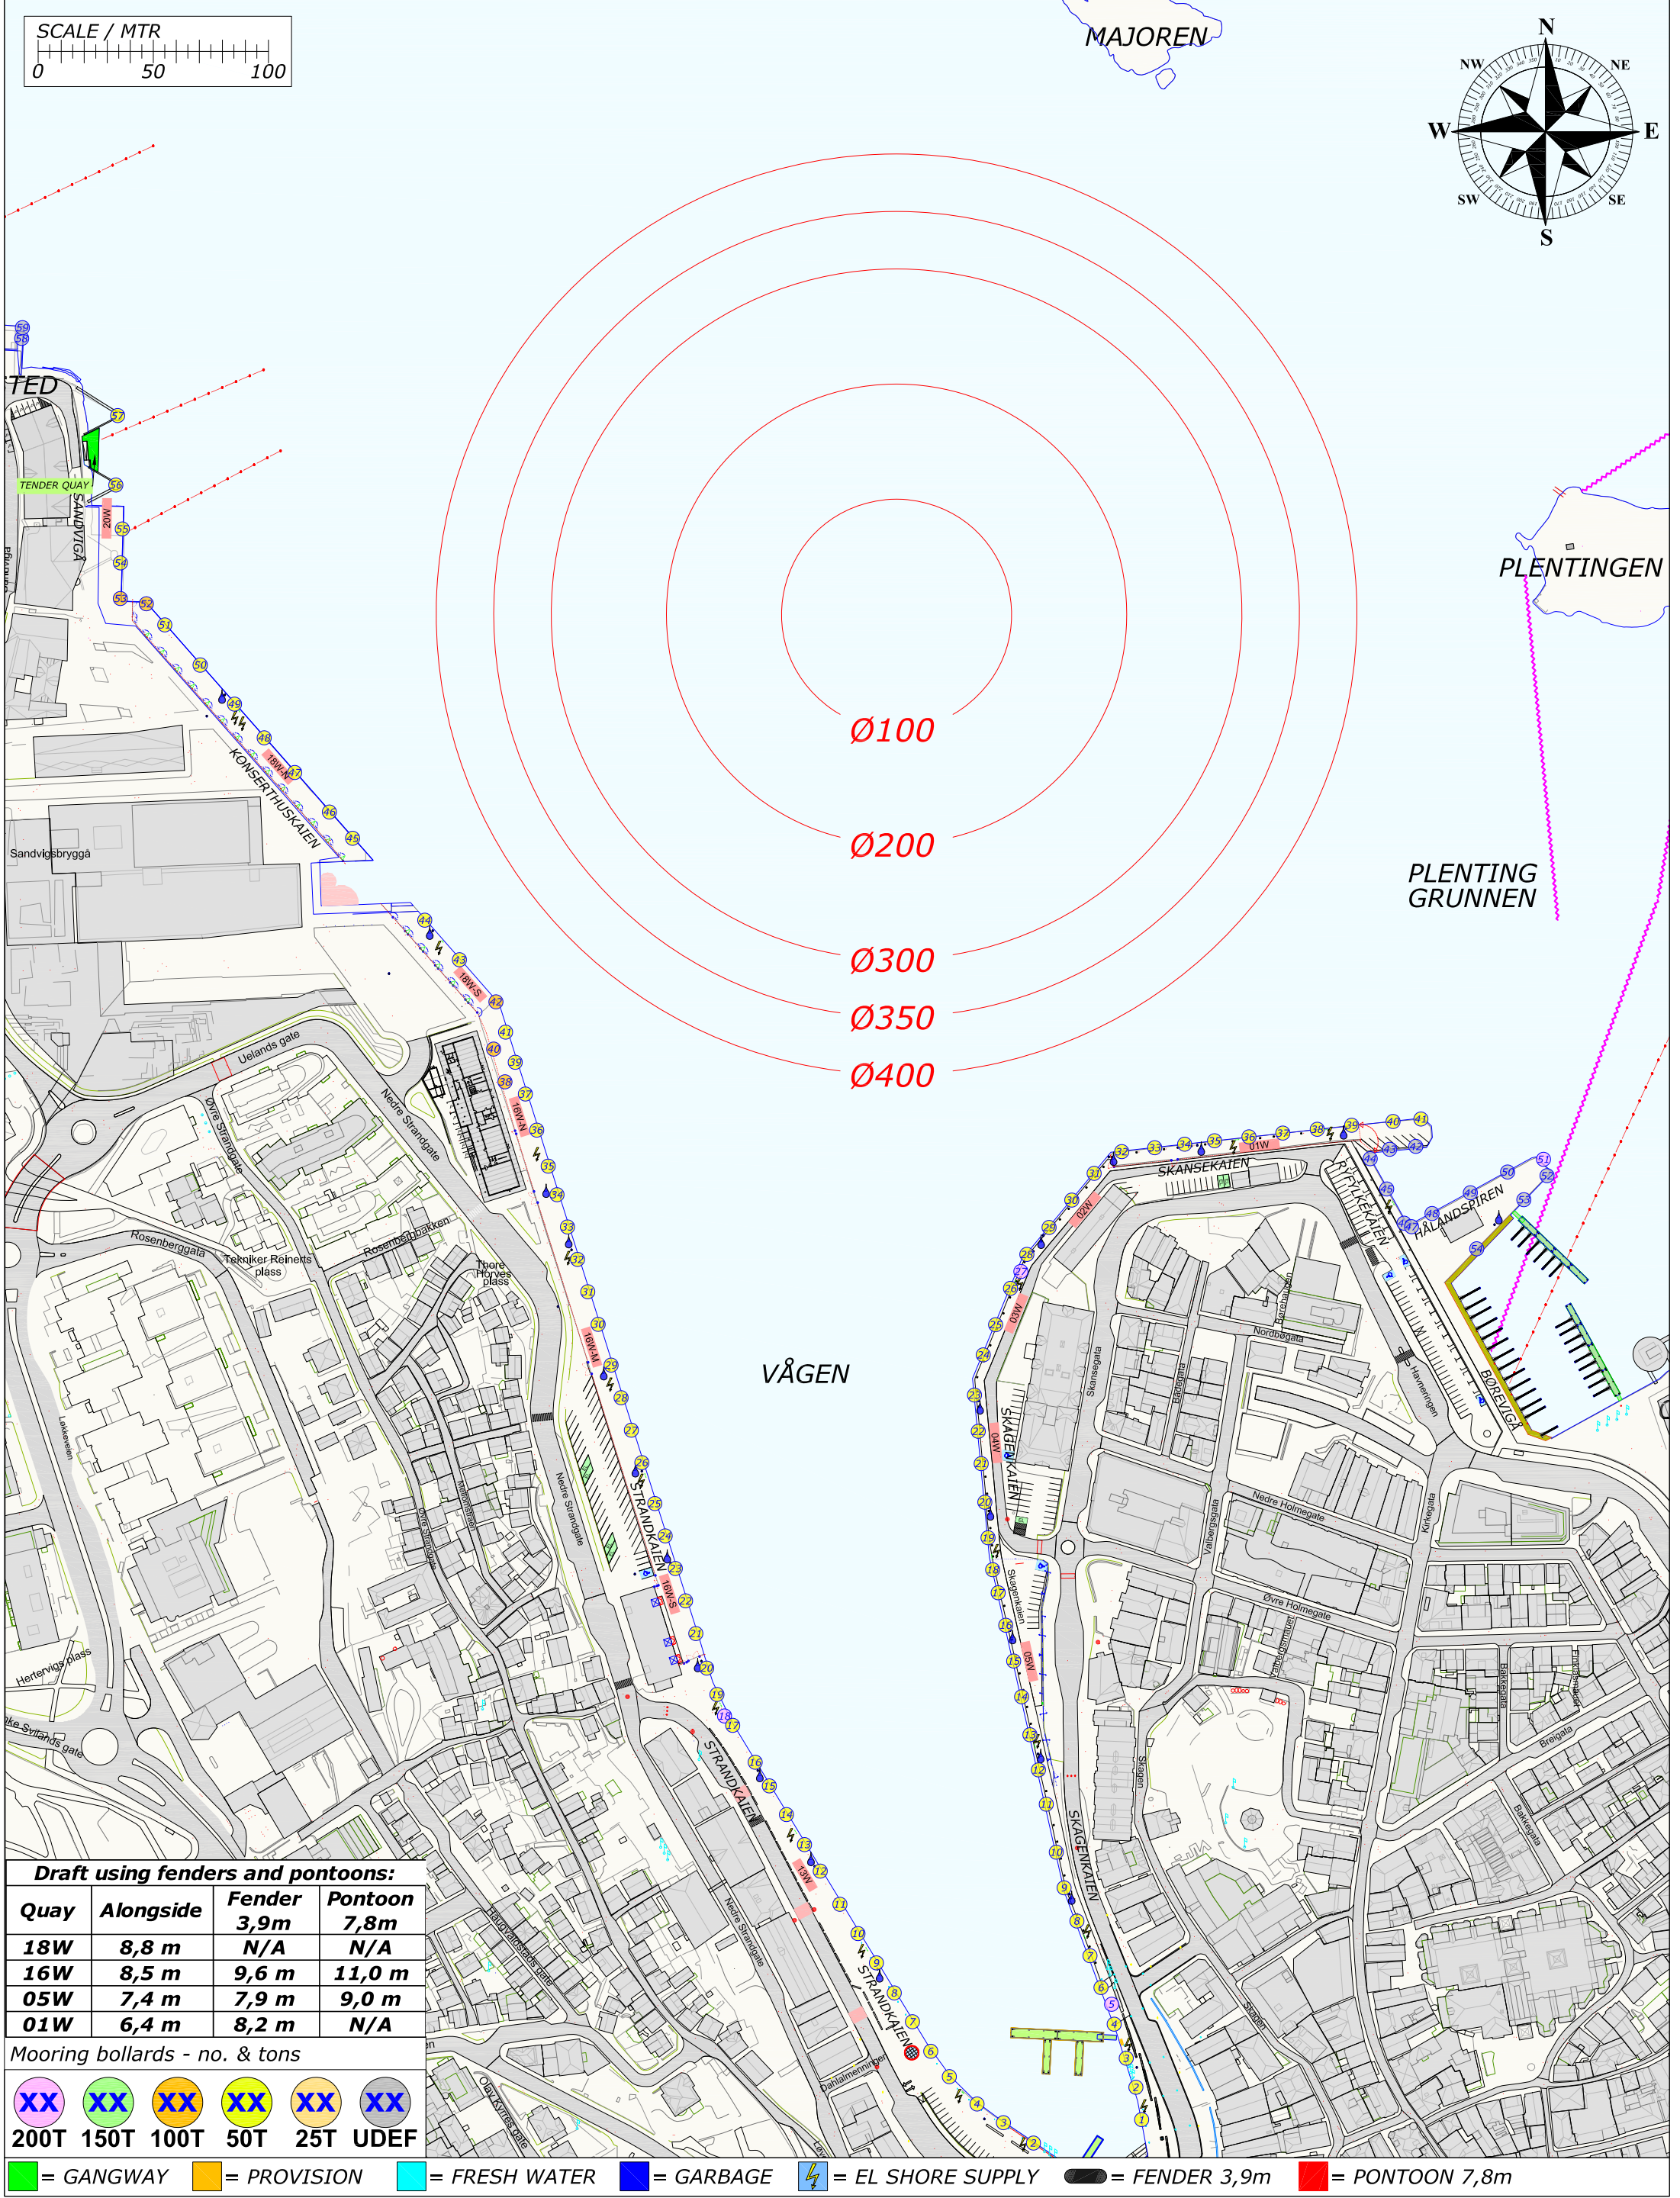

Draft using fenders and pontoons:			
Quay	Alongside	Fender 3,9m	Pontoon 7,8m
18W	8,8 m	N/A	N/A
16W	8,5 m	9,6 m	11,0 m
05W	7,4 m	7,9 m	9,0 m
01W	6,4 m	8,2 m	N/A

Mooring bollards - no. & tons

					
200T	150T	100T	50T	25T	UDEF

 = GANGWAY  = PROVISION  = FRESH WATER  = GARBAGE  = EL SHORE SUPPLY  = FENDER 3,9m  = PONTOON 7,8m

Rev.	Date	Text		Sign	
Drawn by R.KARLSEN		Approved by - date		Filename STAVANGER_HAVN.DWG	Date 0
 Rutek AS - Selaskjervegen 11 - 4055 Sola		Title PORT OF STAVANGER BERTHING SKETCH		Scale 1:2500	
		Customer Stavangerregionen Havnedrift AS		Drawing no. Size A3 1/1	




BERTHING SKETCH PORT OF STAVANGER

SATURDAY 26. JUNE 2021



STAVANGER
REGIONEN
Havnedrift AS

REV.NR. 03 - 22.04.2021

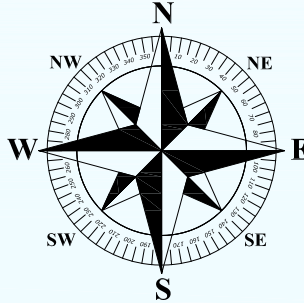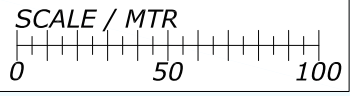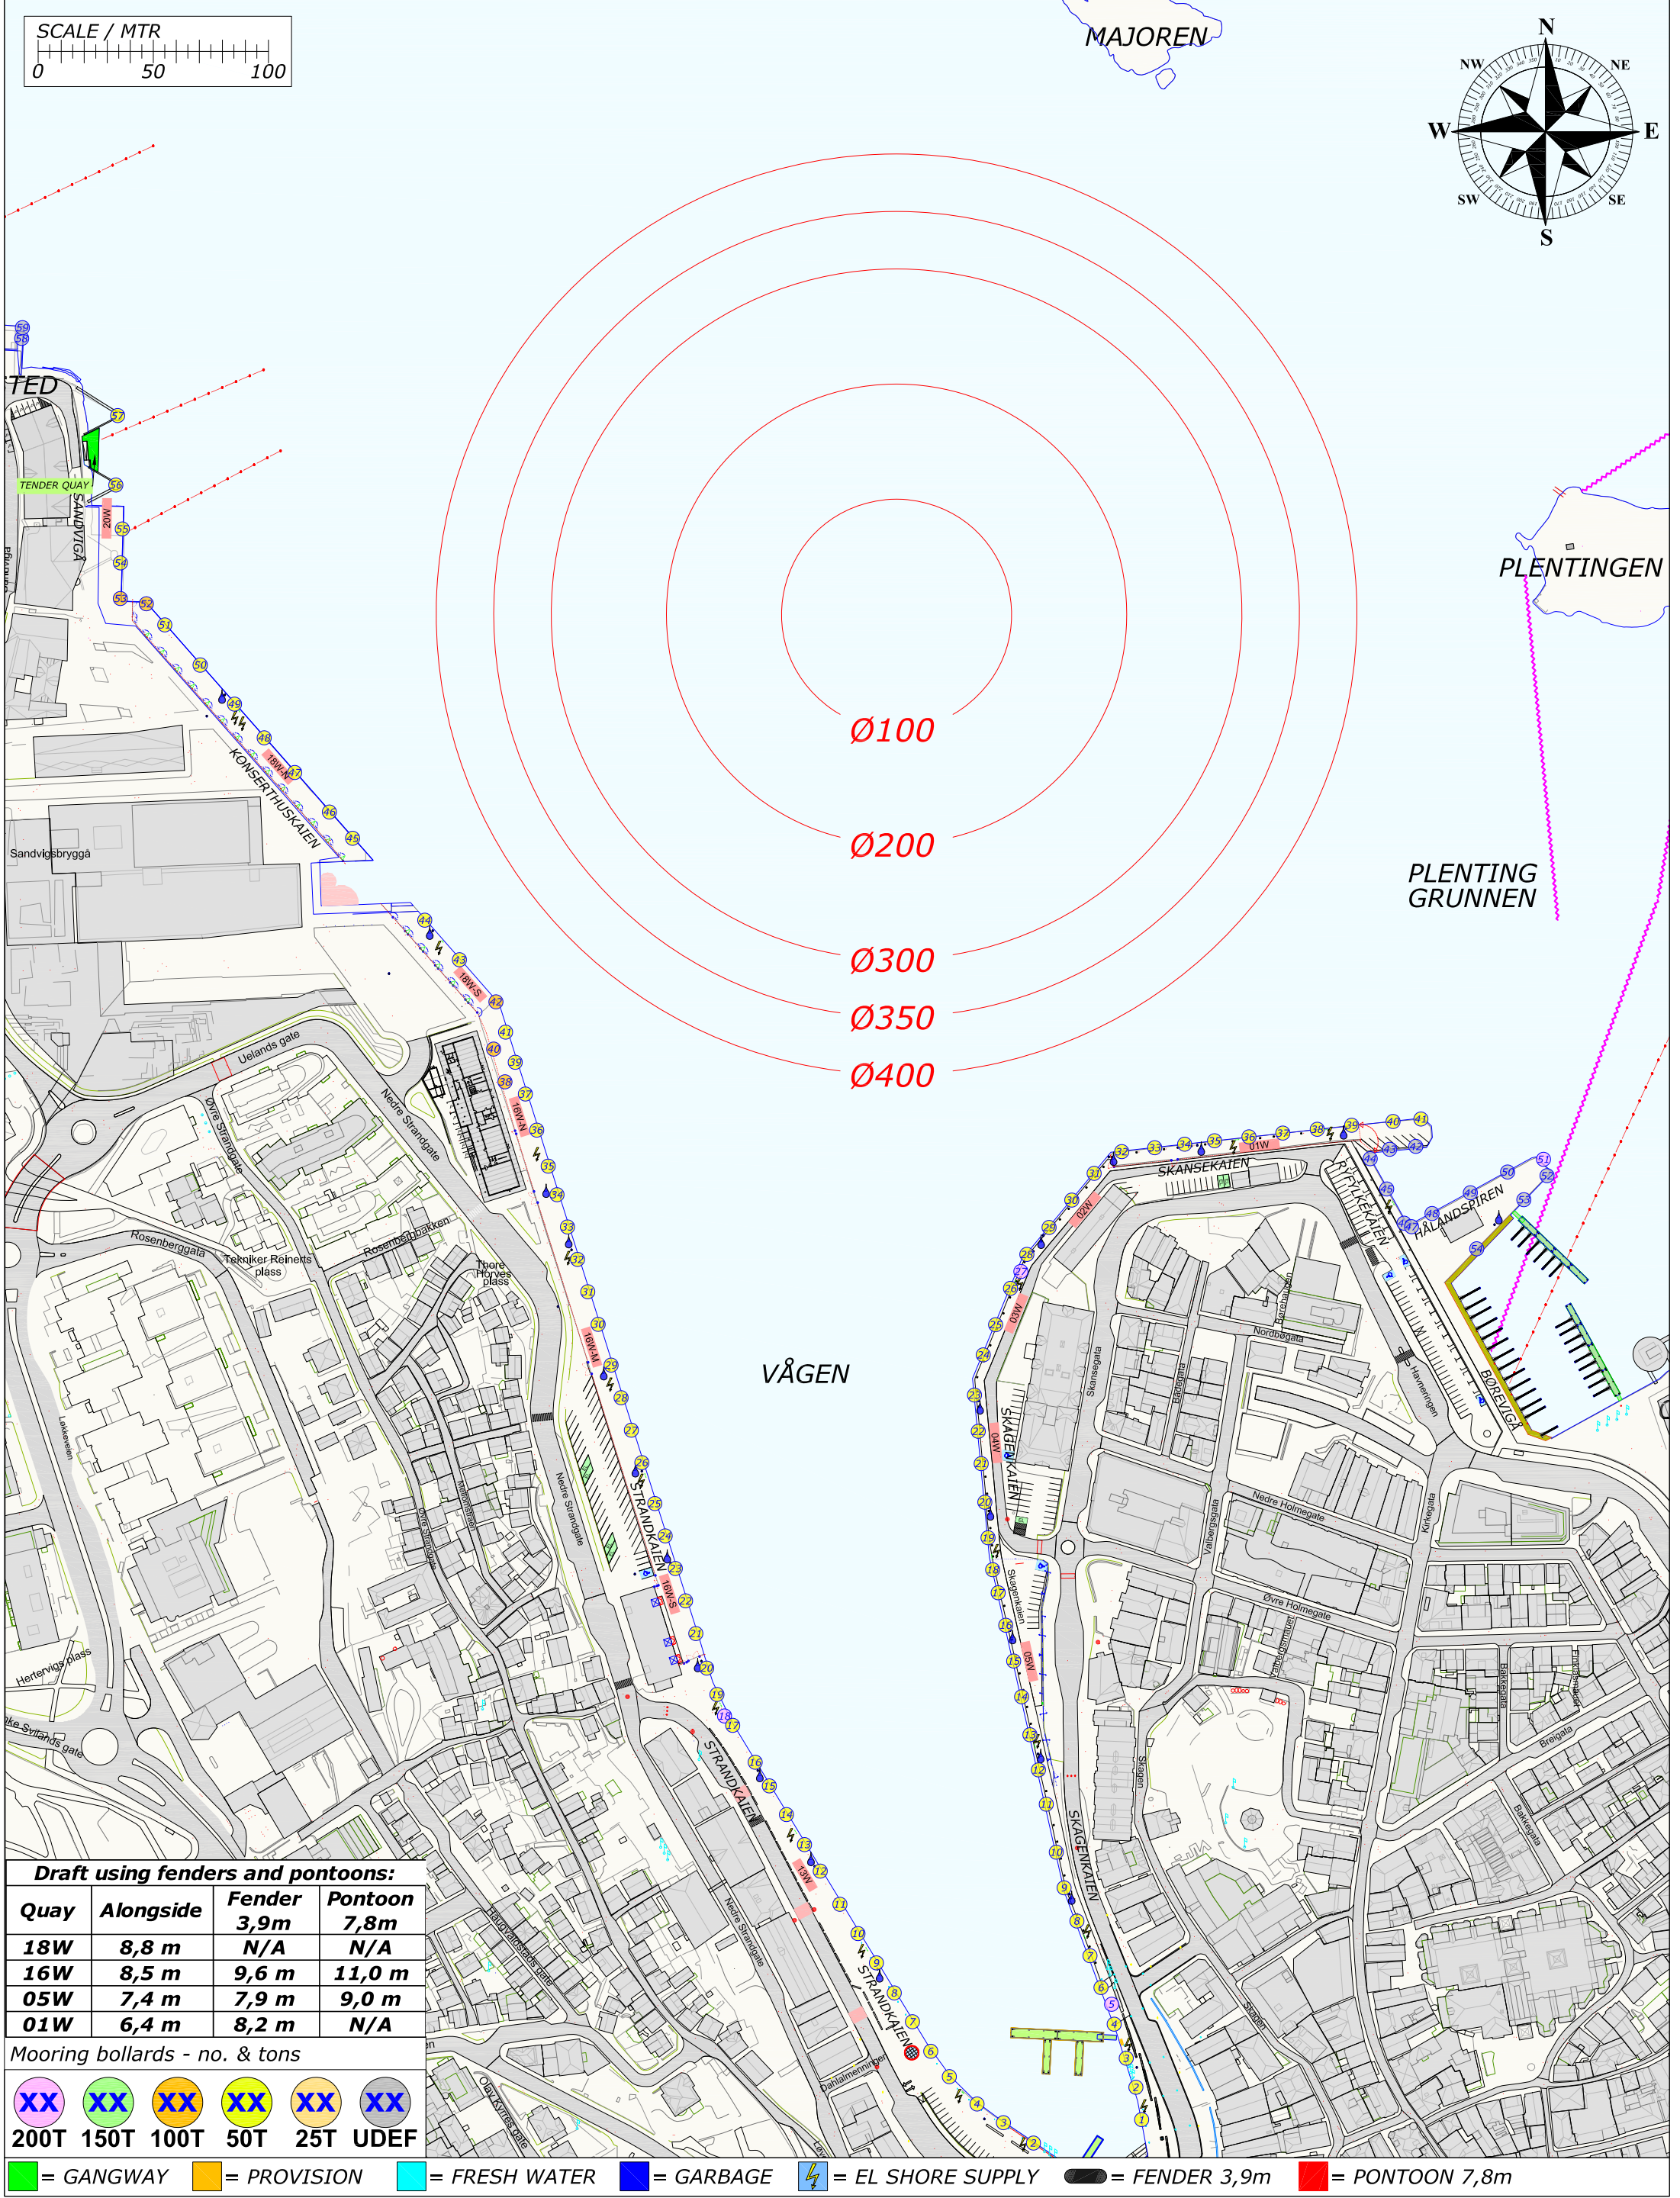

Draft using fenders and pontoons:

Quay	Alongside	Fender 3,9m	Pontoon 7,8m
18W	8,8 m	N/A	N/A
16W	8,5 m	9,6 m	11,0 m
05W	7,4 m	7,9 m	9,0 m
01W	6,4 m	8,2 m	N/A

Mooring bollards - no. & tons

					
200T	150T	100T	50T	25T	UDEF




 = GANGWAY  = PROVISION  = FRESH WATER  = GARBAGE  = EL SHORE SUPPLY  = FENDER 3,9m  = PONTOON 7,8m

Rev.	Date	Text		Sign	
Drawn by R.KARLSEN		Approved by - date		Filename STAVANGER_HAVN.DWG	Date 0
 Rutek AS - Selaskjervegen 11 - 4055 Sola		Title PORT OF STAVANGER BERTHING SKETCH		Scale 1:2500	
		Customer Stavangerregionen Havnedrift AS		Drawing no. Size A3 Sheet 1/1	

BERTHING SKETCH PORT OF STAVANGER
SUNDAY 27. JUNE 2021



REV.NR. 05 - 05.05.2021

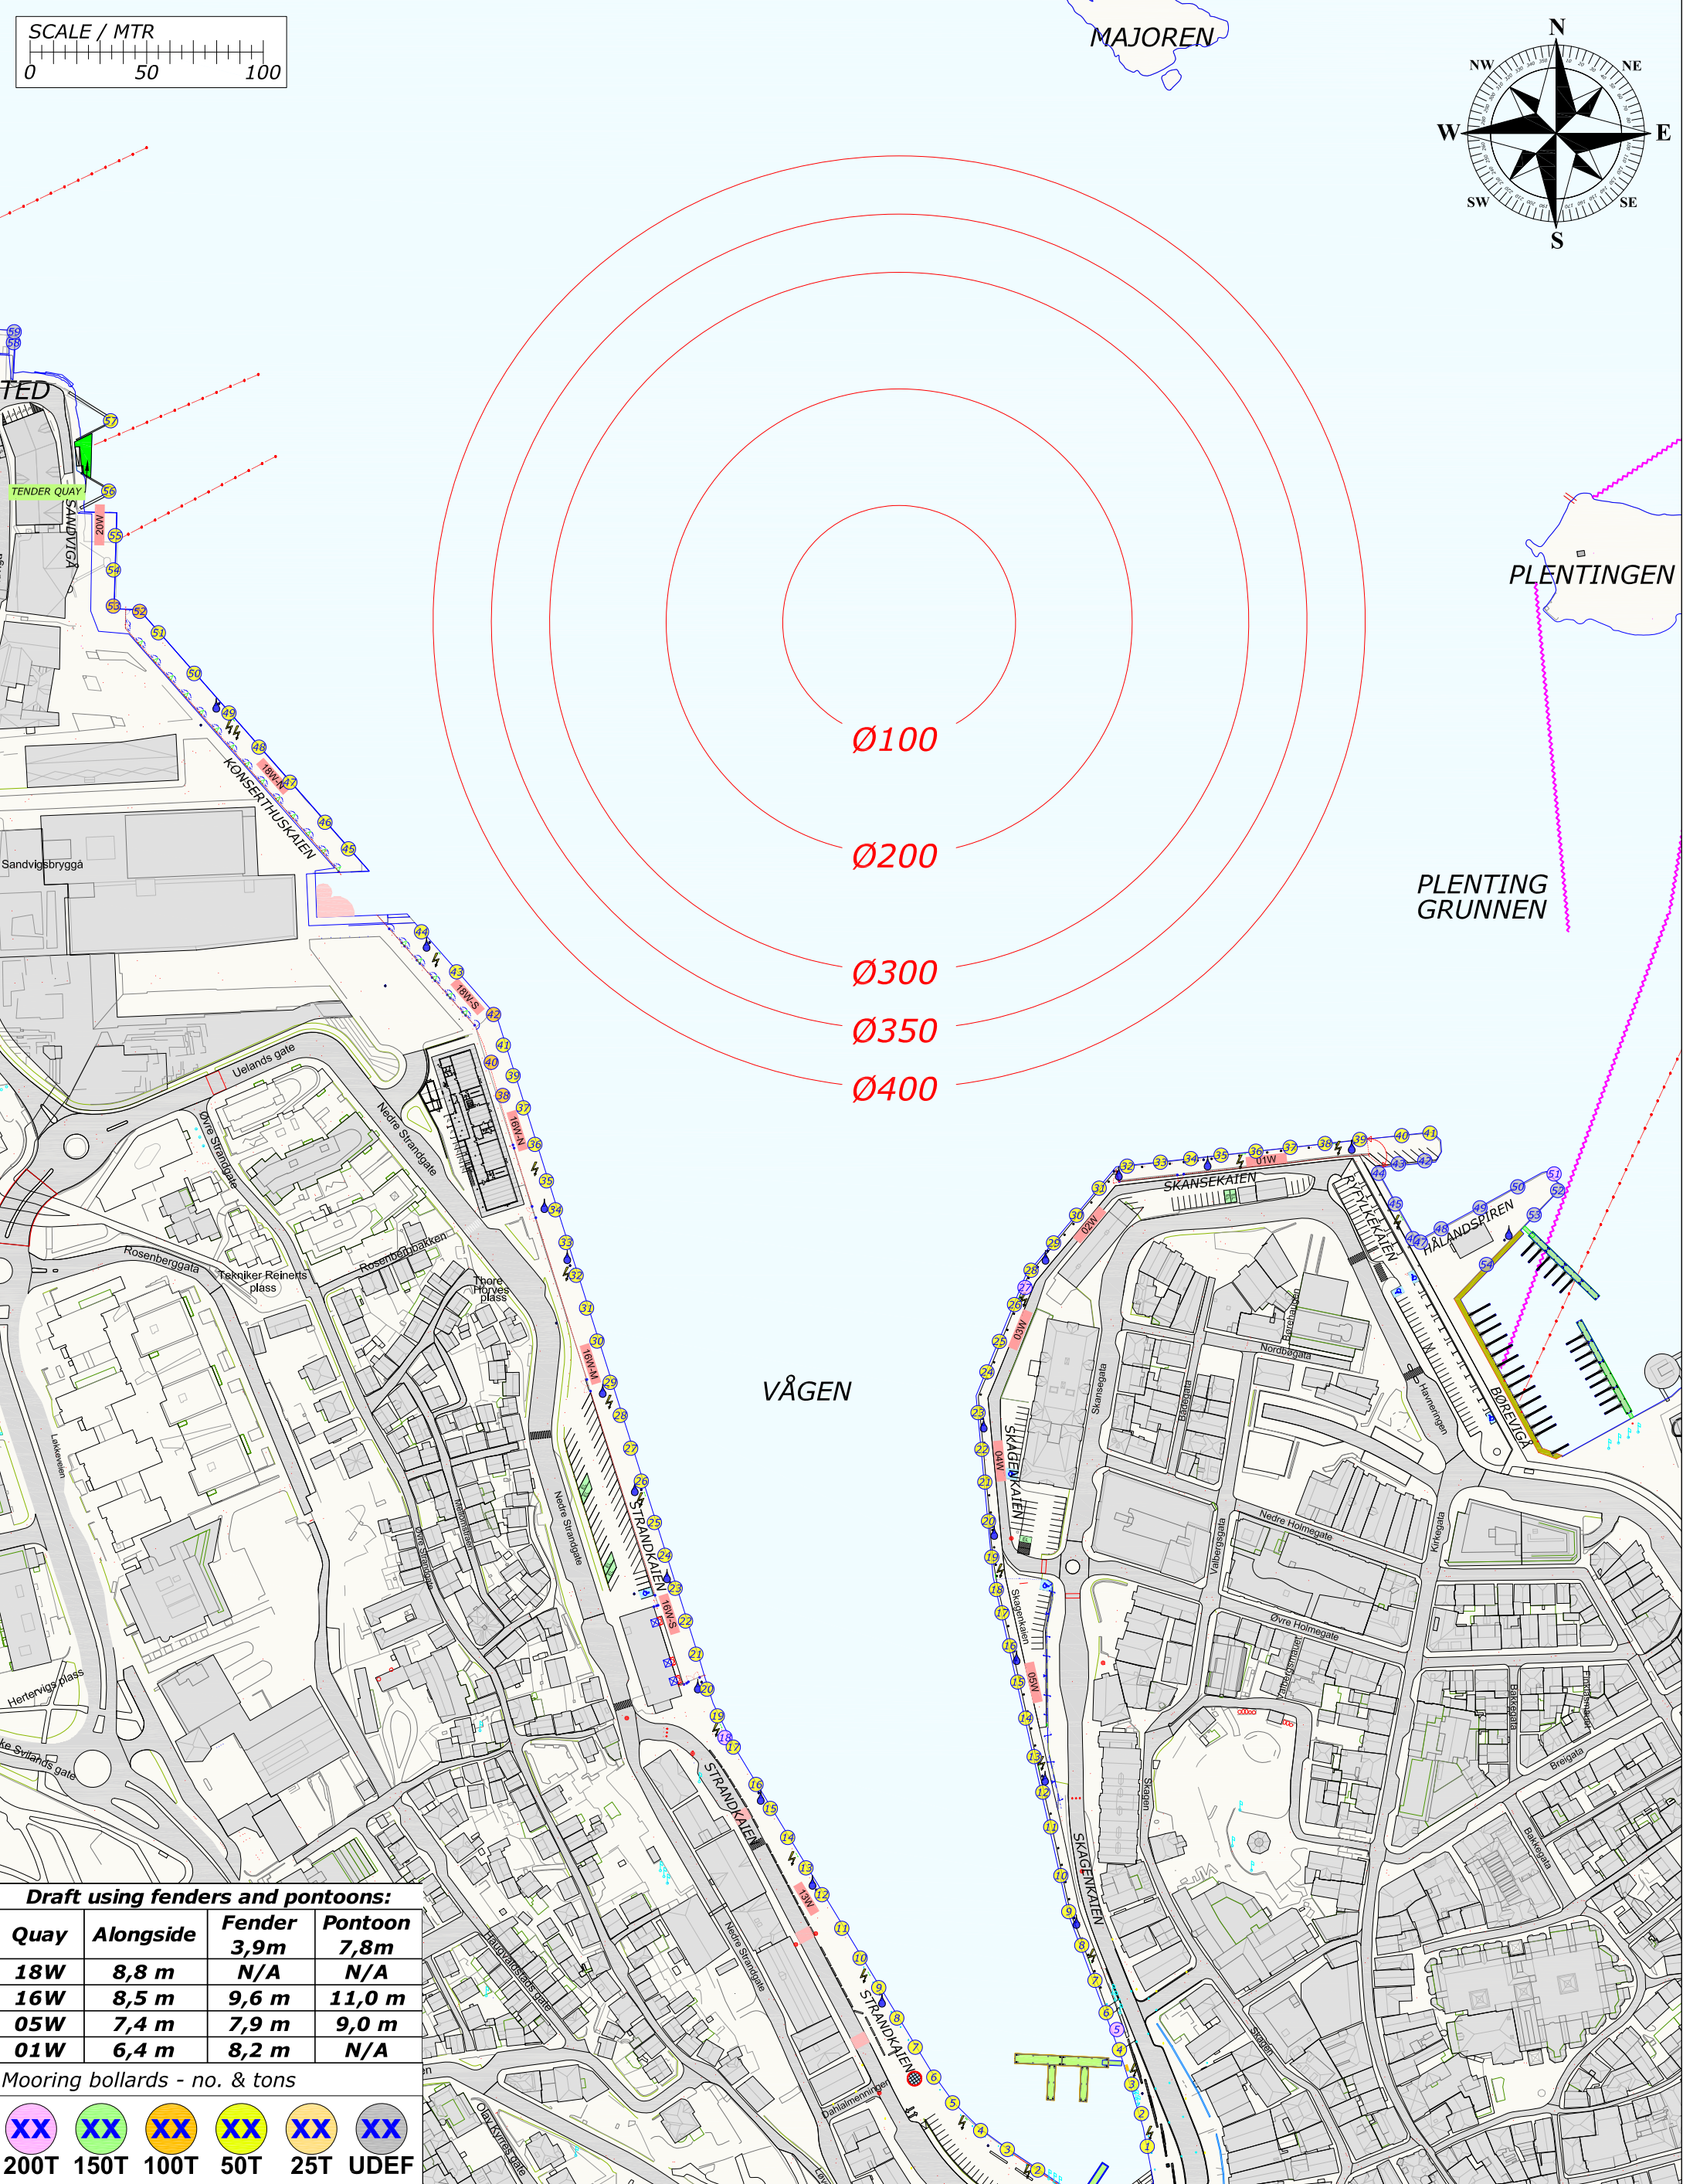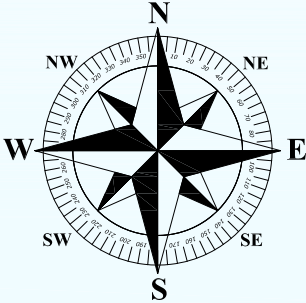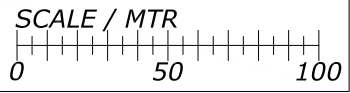

Draft using fenders and pontoons:

Quay	Alongside	Fender 3,9m	Pontoon 7,8m
18W	8,8 m	N/A	N/A
16W	8,5 m	9,6 m	11,0 m
05W	7,4 m	7,9 m	9,0 m
01W	6,4 m	8,2 m	N/A

Mooring bollards - no. & tons

XX	XX	XX	XX	XX	XX
200T	150T	100T	50T	25T	UDEF

Legend:
[Green] = GANGWAY
[Orange] = PROVISION
[Cyan] = FRESH WATER
[Blue] = GARBAGE
[Lightning Bolt] = EL SHORE SUPPLY
[Black] = FENDER 3,9m
[Red] = PONTOON 7,8m

Rev.	Date	Text		Sign	
Drawn by R.KARLSEN		Approved by - date		Filename STAVANGER_HAVN.DWG	Date 0
 Rutek AS - Selaskjervegen 11 - 4055 Sola		Title PORT OF STAVANGER BERTHING SKETCH		Scale 1:2500	
		Customer Stavangerregionen Havnedrift AS		Drawing no. Size A3 1/1	


BERTHING SKETCH PORT OF STAVANGER

MONDAY 28. JUNE 2021



STAVANGER
REGIONEN
Havnedrift AS

REV.NR. 02 - 06.03.2021

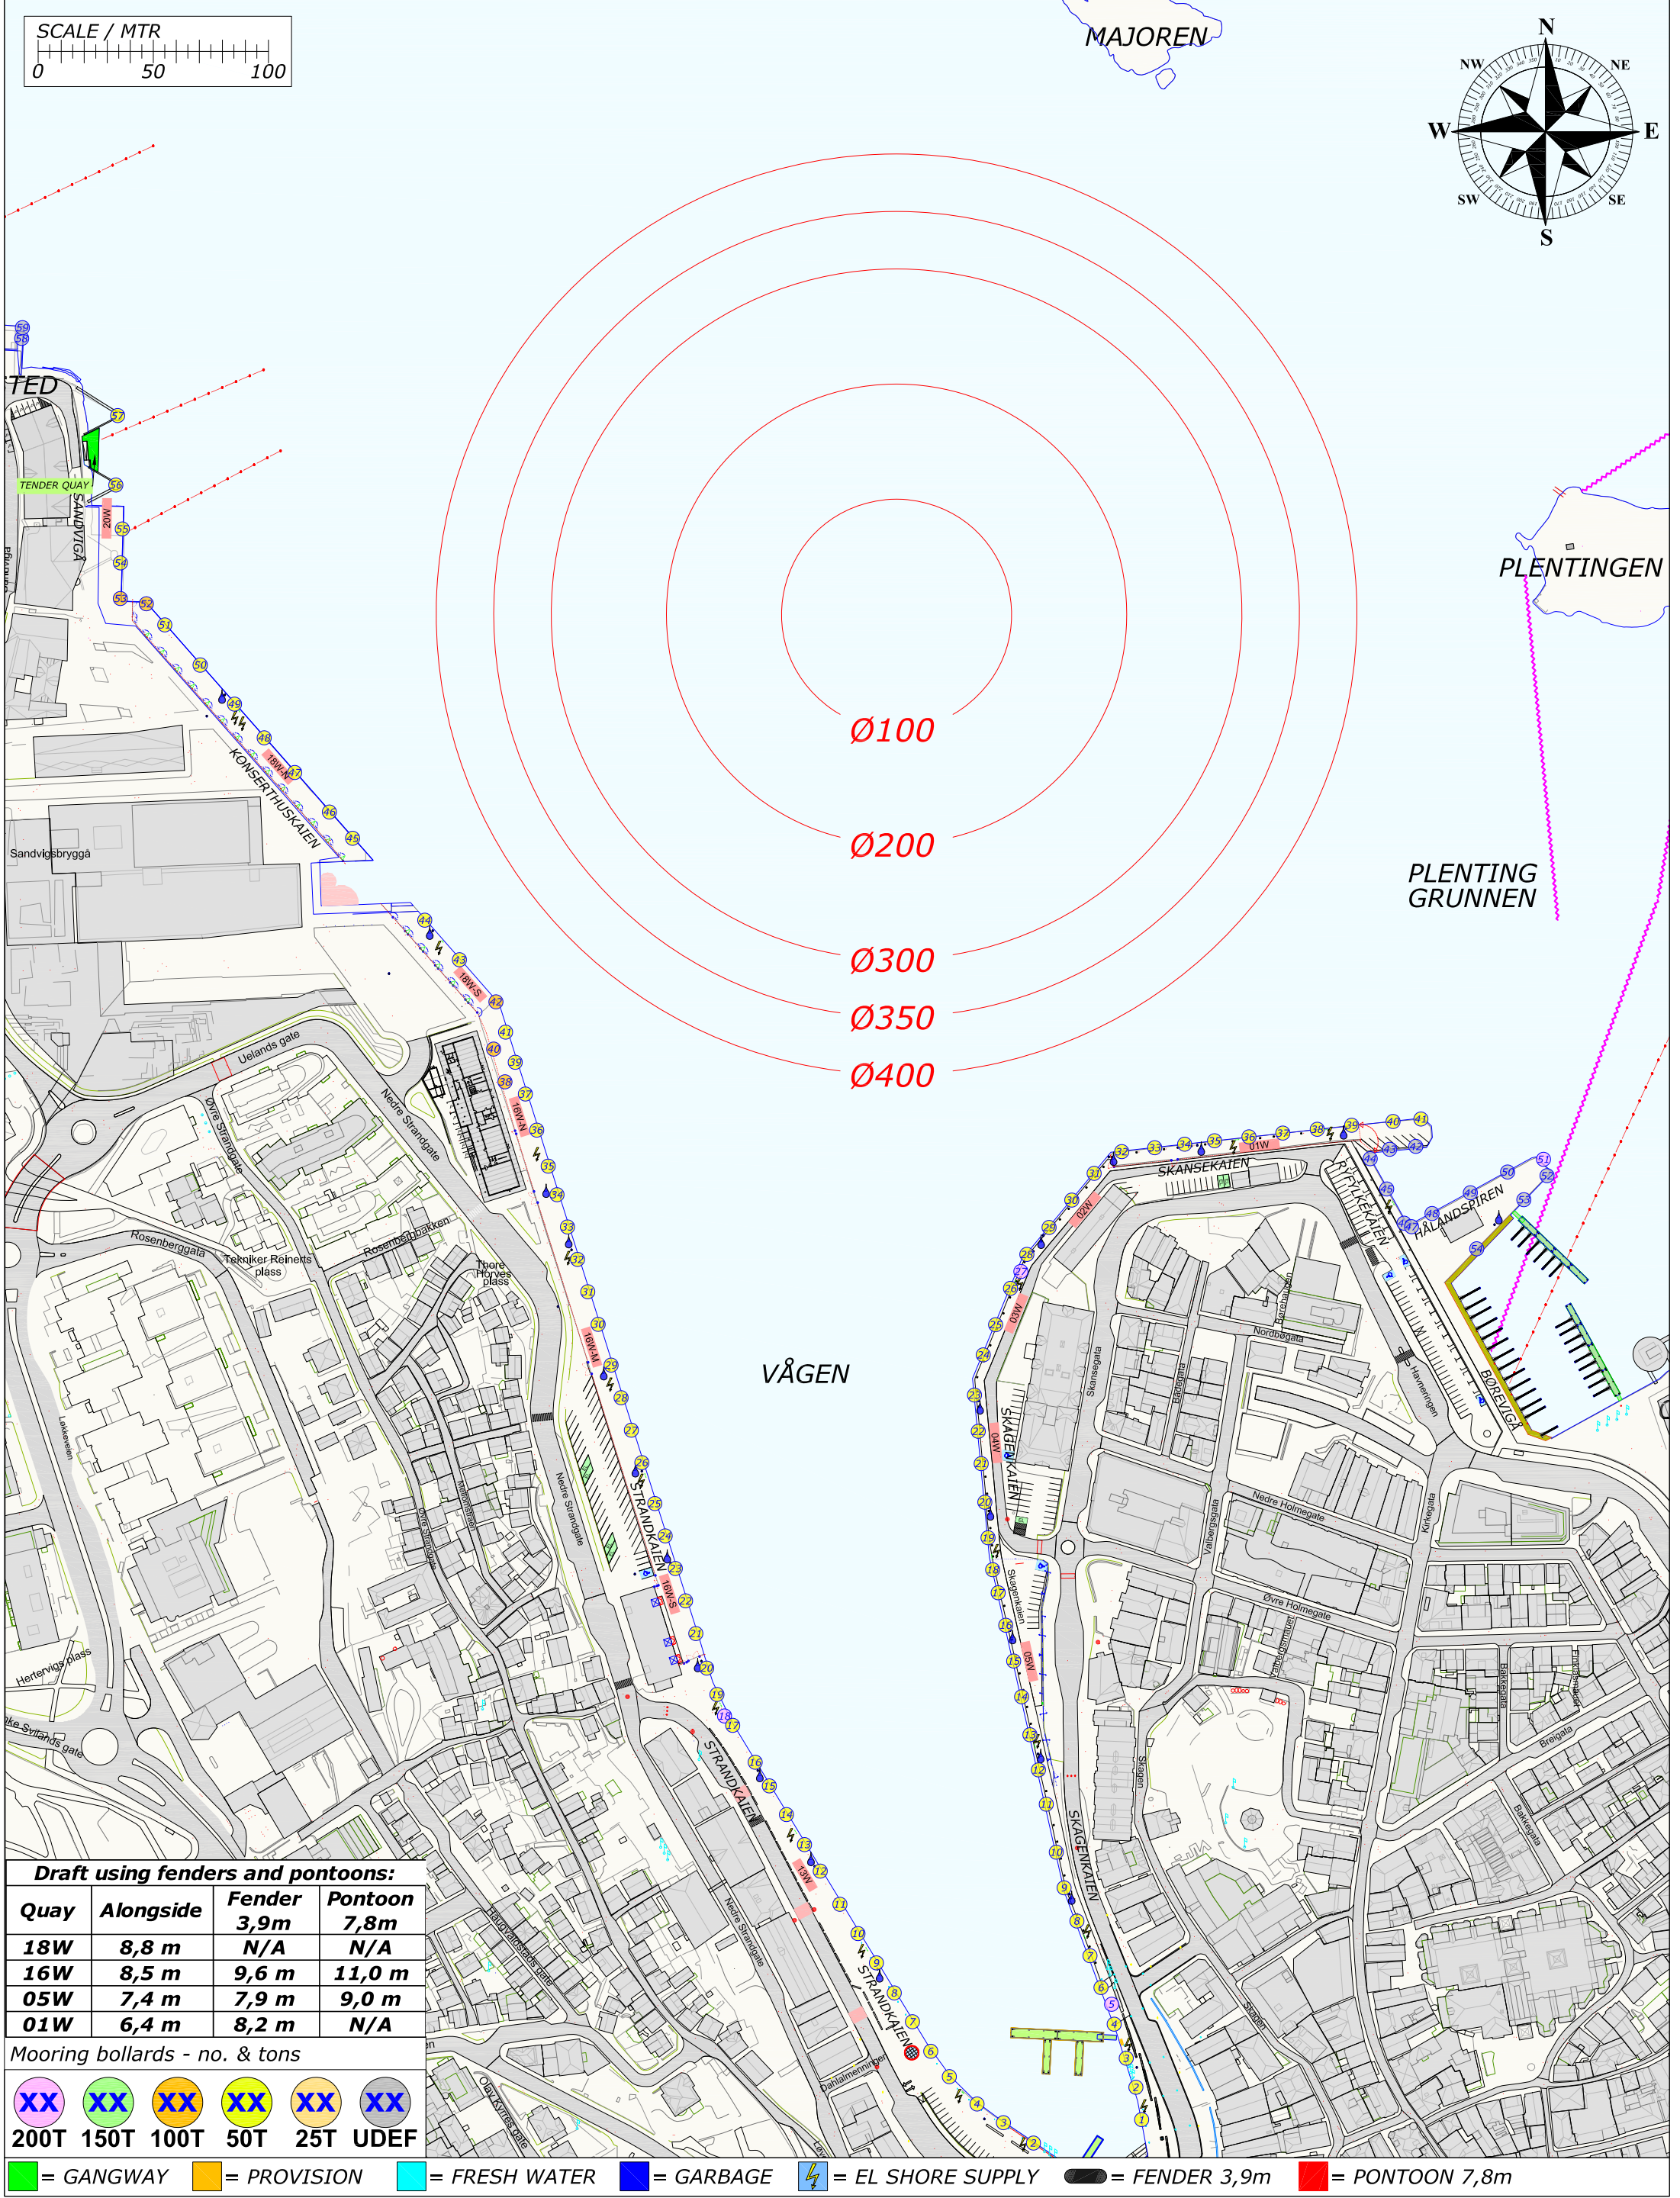

Draft using fenders and pontoons:			
Quay	Alongside	Fender 3,9m	Pontoon 7,8m
18W	8,8 m	N/A	N/A
16W	8,5 m	9,6 m	11,0 m
05W	7,4 m	7,9 m	9,0 m
01W	6,4 m	8,2 m	N/A

Mooring bollards - no. & tons

200T	150T	100T	50T	25T	UDEF

= GANGWAY = PROVISION = FRESH WATER = GARBAGE = EL SHORE SUPPLY = FENDER 3,9m = PONTOON 7,8m

Rev.	Date	Text		Sign	
Drawn by R.KARLSEN		Approved by - date		Filename STAVANGER_HAVN.DWG	Date 0
 Rutek AS - Selaskjervegen 11 - 4055 Sola		Title PORT OF STAVANGER BERTHING SKETCH		Scale 1:2500	
		Customer Stavangerregionen Havnedrift AS		Drawing no. Size A3 1/1	


BERTHING SKETCH PORT OF STAVANGER

TUESDAY 29. JUNE 2021



STAVANGER
REGIONEN
Havnedrift AS

REV.NR. 06 - 17.06.2021

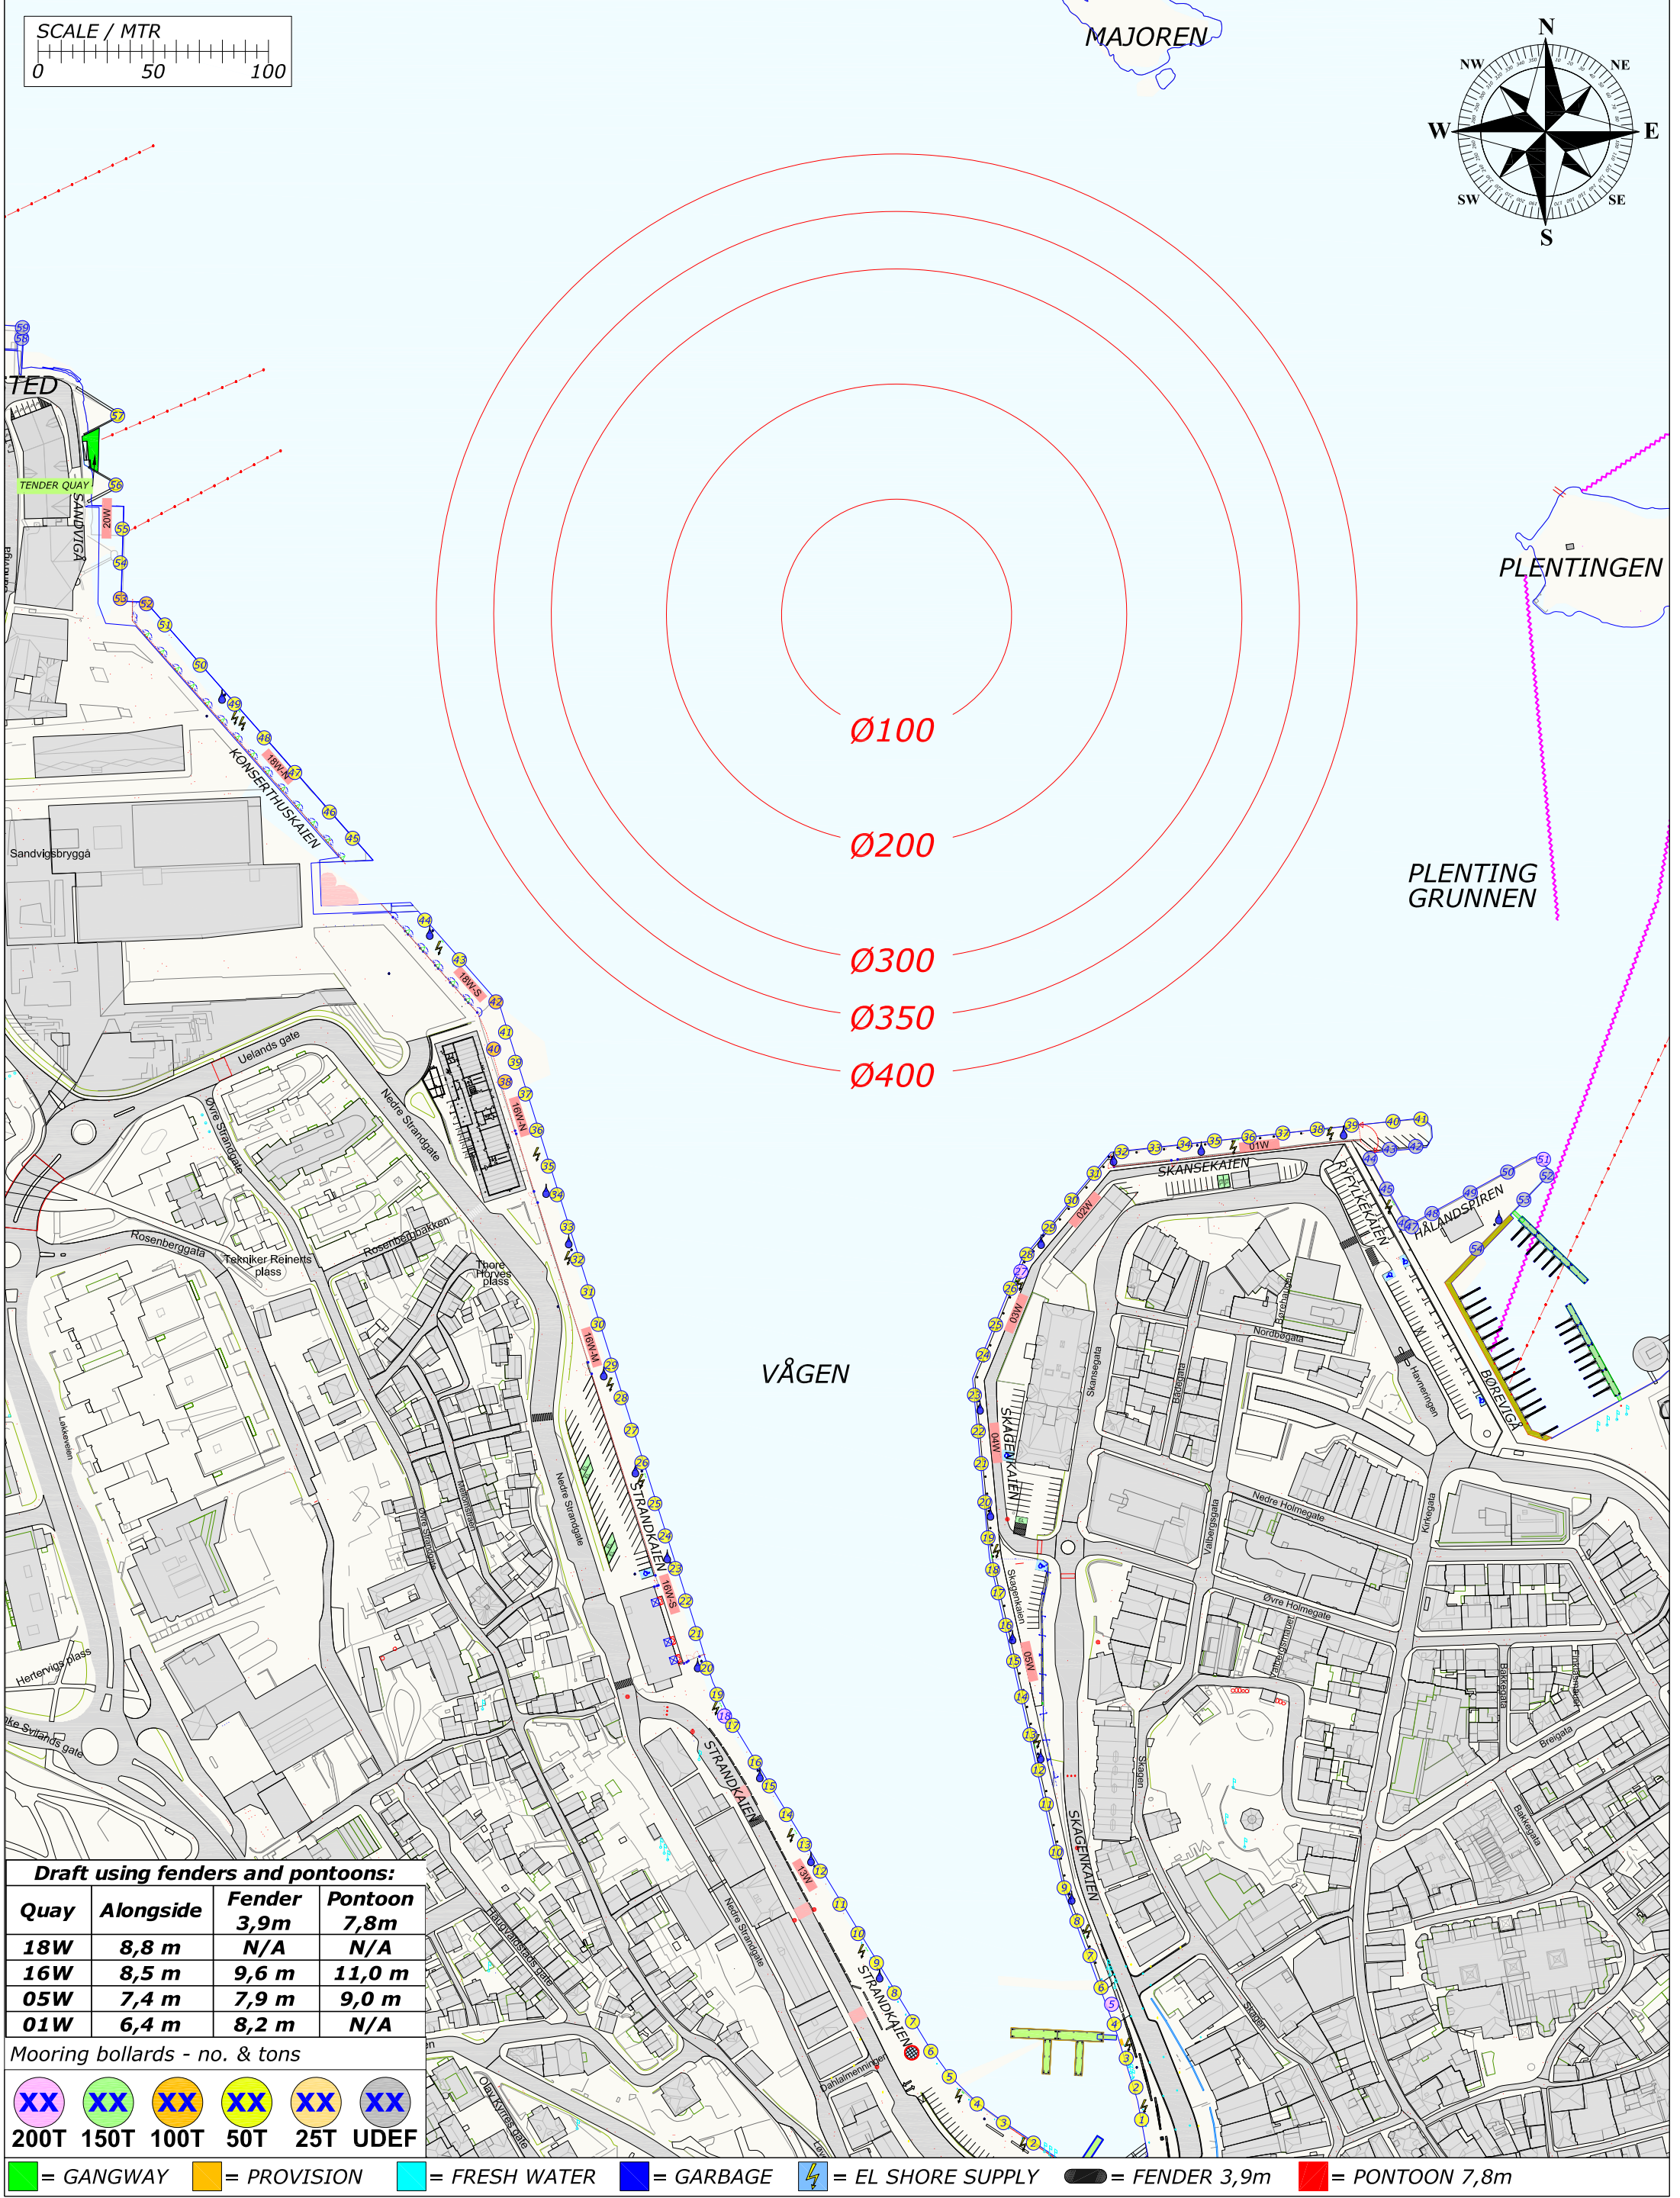

Draft using fenders and pontoons:			
Quay	Alongside	Fender 3,9m	Pontoon 7,8m
18W	8,8 m	N/A	N/A
16W	8,5 m	9,6 m	11,0 m
05W	7,4 m	7,9 m	9,0 m
01W	6,4 m	8,2 m	N/A

Mooring bollards - no. & tons

XX	XX	XX	XX	XX	XX
200T	150T	100T	50T	25T	UDEF

= GANGWAY = PROVISION = FRESH WATER = GARBAGE = EL SHORE SUPPLY = FENDER 3,9m = PONTOON 7,8m

SCALE / MTR

0 50 100

Draft using fenders and pontoons:

Quay	Alongside	Fender 3,9m	Pontoon 7,8m
18W	8,8 m	N/A	N/A
16W	8,5 m	9,6 m	11,0 m
05W	7,4 m	7,9 m	9,0 m
01W	6,4 m	8,2 m	N/A

Mooring bollards - no. & tons

200T	150T	100T	50T	25T	UDEF
XX	XX	XX	XX	XX	XX

Legend:

- = GANGWAY
- = PROVISION
- = FRESH WATER
- = GARBAGE

REV.NR. 03 - 27.04.2021

