

SCALE / MTR

0 50 100

TENDER QUAY

SANDVIGA

KONSERTHUSKAIEN

COSTA DIADEMA - Pax: 3693

306/8,35

STRANDKAIEN

Mooring bollards - no. & tons

XX	XX	XX	XX	XX	XX
200T	150T	100T	50T	25T	UDEF

= GANGWAY = PROVISION = FRESH WATER = GARBAGE

REV.NR. 02 - 14.05.2022






VÅGEN

 = GANGWAY
  = PROVISION
  = FRESH WATER
  = GARBAGE
  = EL SHORE SUPPLY
  = FENDER 3,9m
  = PONTOON 7,8m

Rev.	Date	Text	Sign
Drawn by R.KARLSEN		Approved by - date	Filename CRUISE-2022.DWG
			Date 0
			Scale 1:2500
 Rutek AS - Seilaskjervegen 11 - 4055 Sola		Title PORT OF STAVANGER BERTHING SKETCH	
		Drawing no.	
		Customer Stavangerregionen Havnedrift AS	Size A3
			Sheet 1/1


BERTHING SKETCH PORT OF STAVANGER

THURSDAY 2. JUNE 2022



STAVANGER REGIONEN
Havnedrift AS

REV.NR. 01 - 01.01.2022

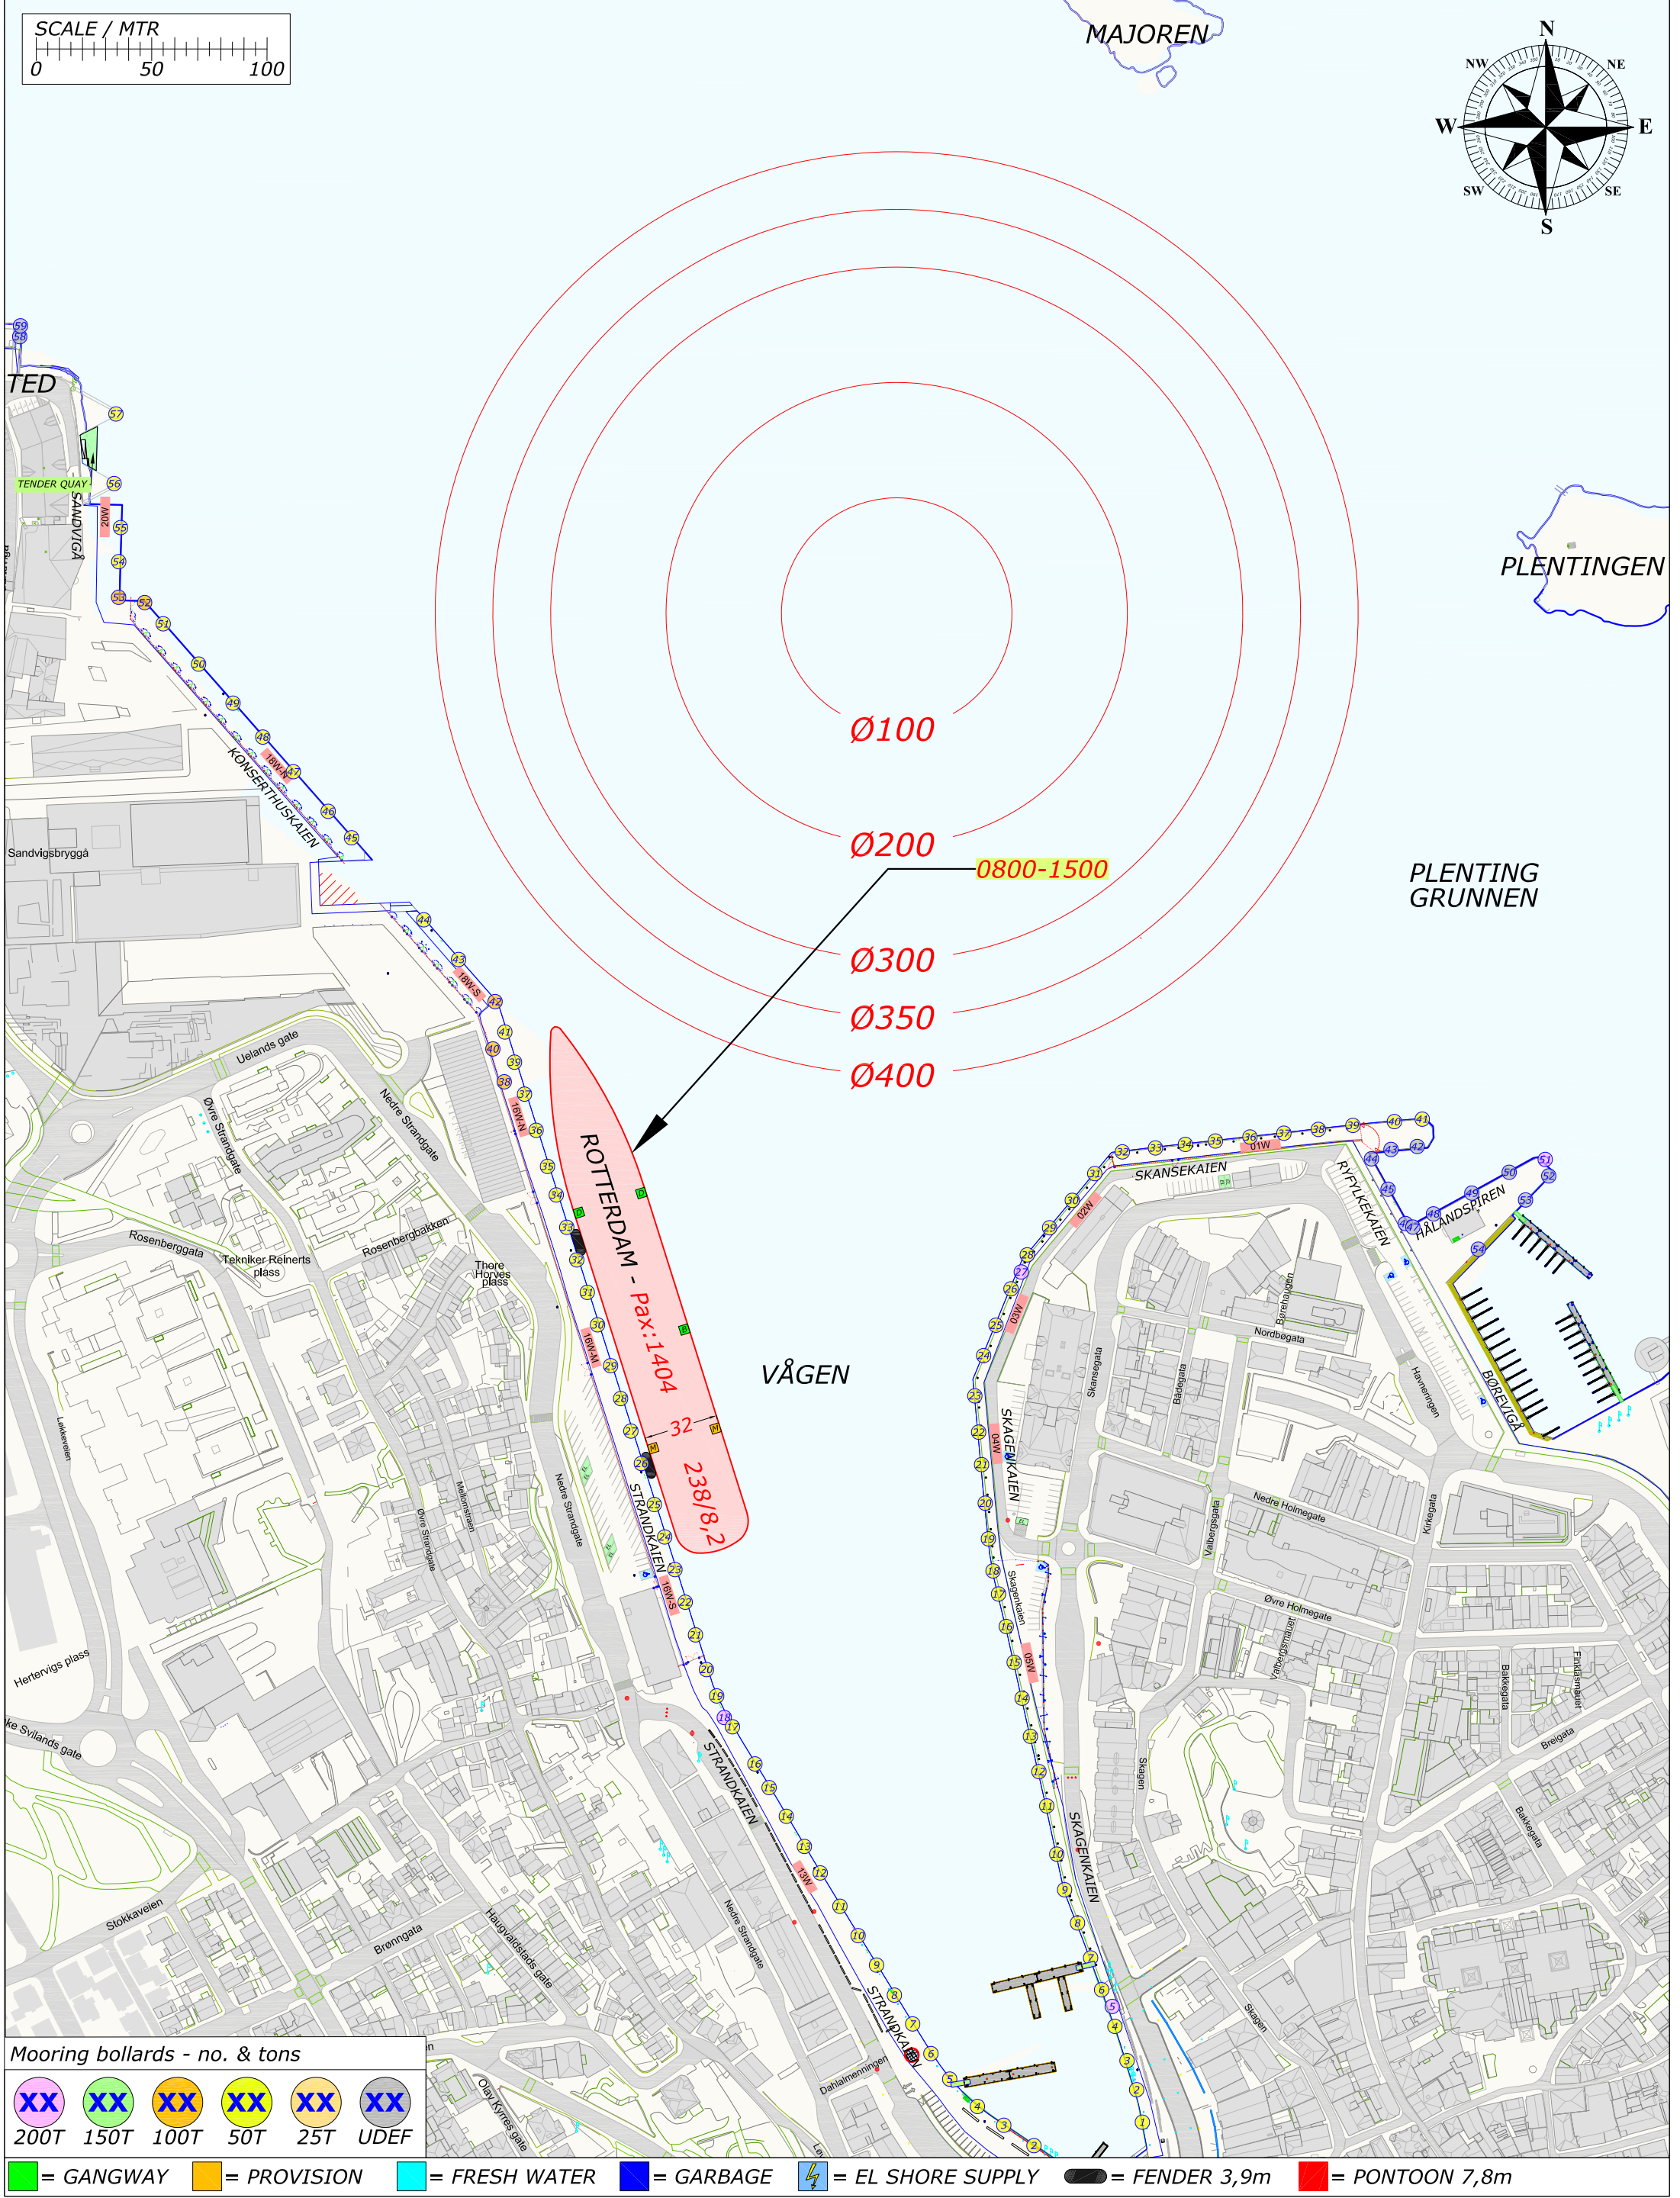


Rev.	Date	Text	Sign
Drawn by R.KARLSEN		Approved by - date	Filename CRUISE-2022.DWG
			Date 0
			Scale 1:2500
RUTEK Rutek AS - Seilaskjervegen 11 - 4055 Sola		Title PORT OF STAVANGER BERTHING SKETCH	
		Customer Stavangerregionen Havnedrift AS	Drawing no. Size A3 Sheet 1/1

BERTHING SKETCH PORT OF STAVANGER
FRIDAY 3. JUNE 2022



REV.NR. 01 - 01.01.2022

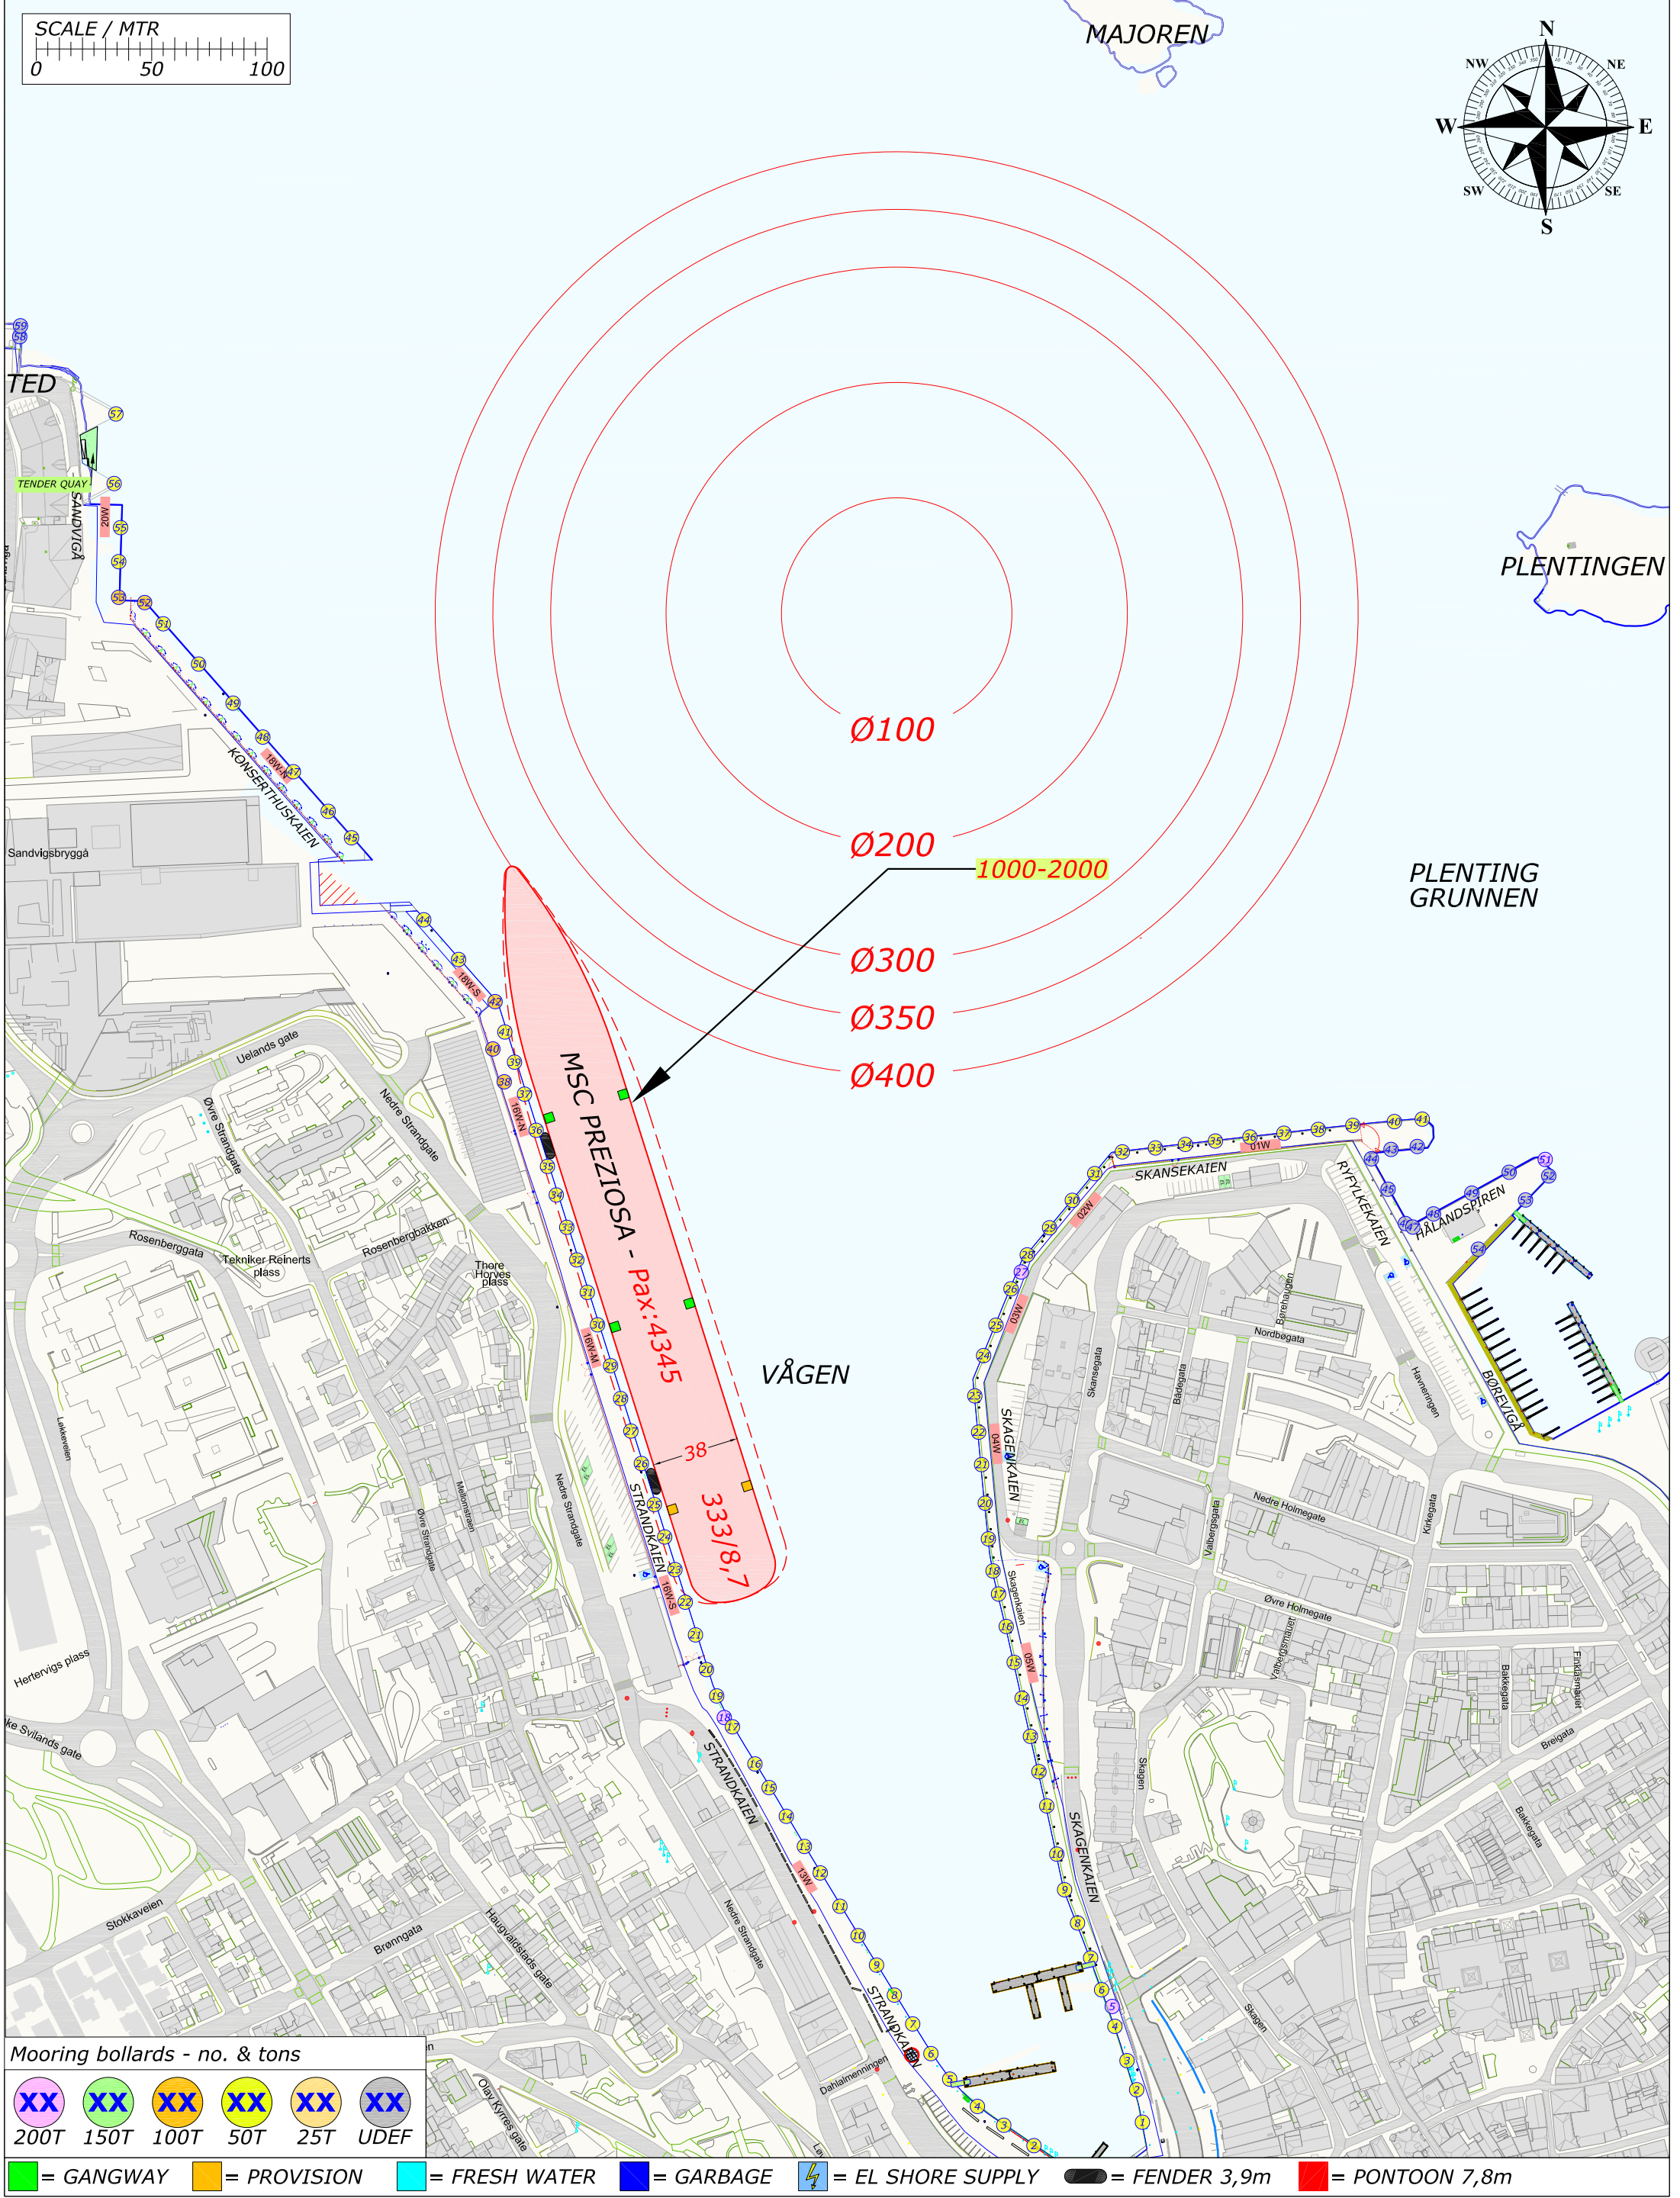

Mooring bollards - no. & tons

XX	XX	XX	XX	XX	XX
200T	150T	100T	50T	25T	UDEF

Legend:

- = GANGWAY
- = PROVISION
- = FRESH WATER
- = GARBAGE
- ⚡ = EL SHORE SUPPLY
- = FENDER 3,9m
- = PONTOON 7,8m

Rev.	Date	Text	Sign
Drawn by R.KARLSEN		Approved by - date	Filename CRUISE-2022.DWG
			Date 0
			Scale 1:2500
 Rutek AS - Selaskjervegen 11 - 4055 Sola		Title PORT OF STAVANGER BERTHING SKETCH	
		Customer Stavangerregionen Havnedrift AS	Drawing no. Size A3 Sheet 1/1


BERTHING SKETCH PORT OF STAVANGER

SATURDAY 4. JUNE 2022



STAVANGER REGIONEN
Havnedrift AS

REV.NR. 01 - 01.01.2022

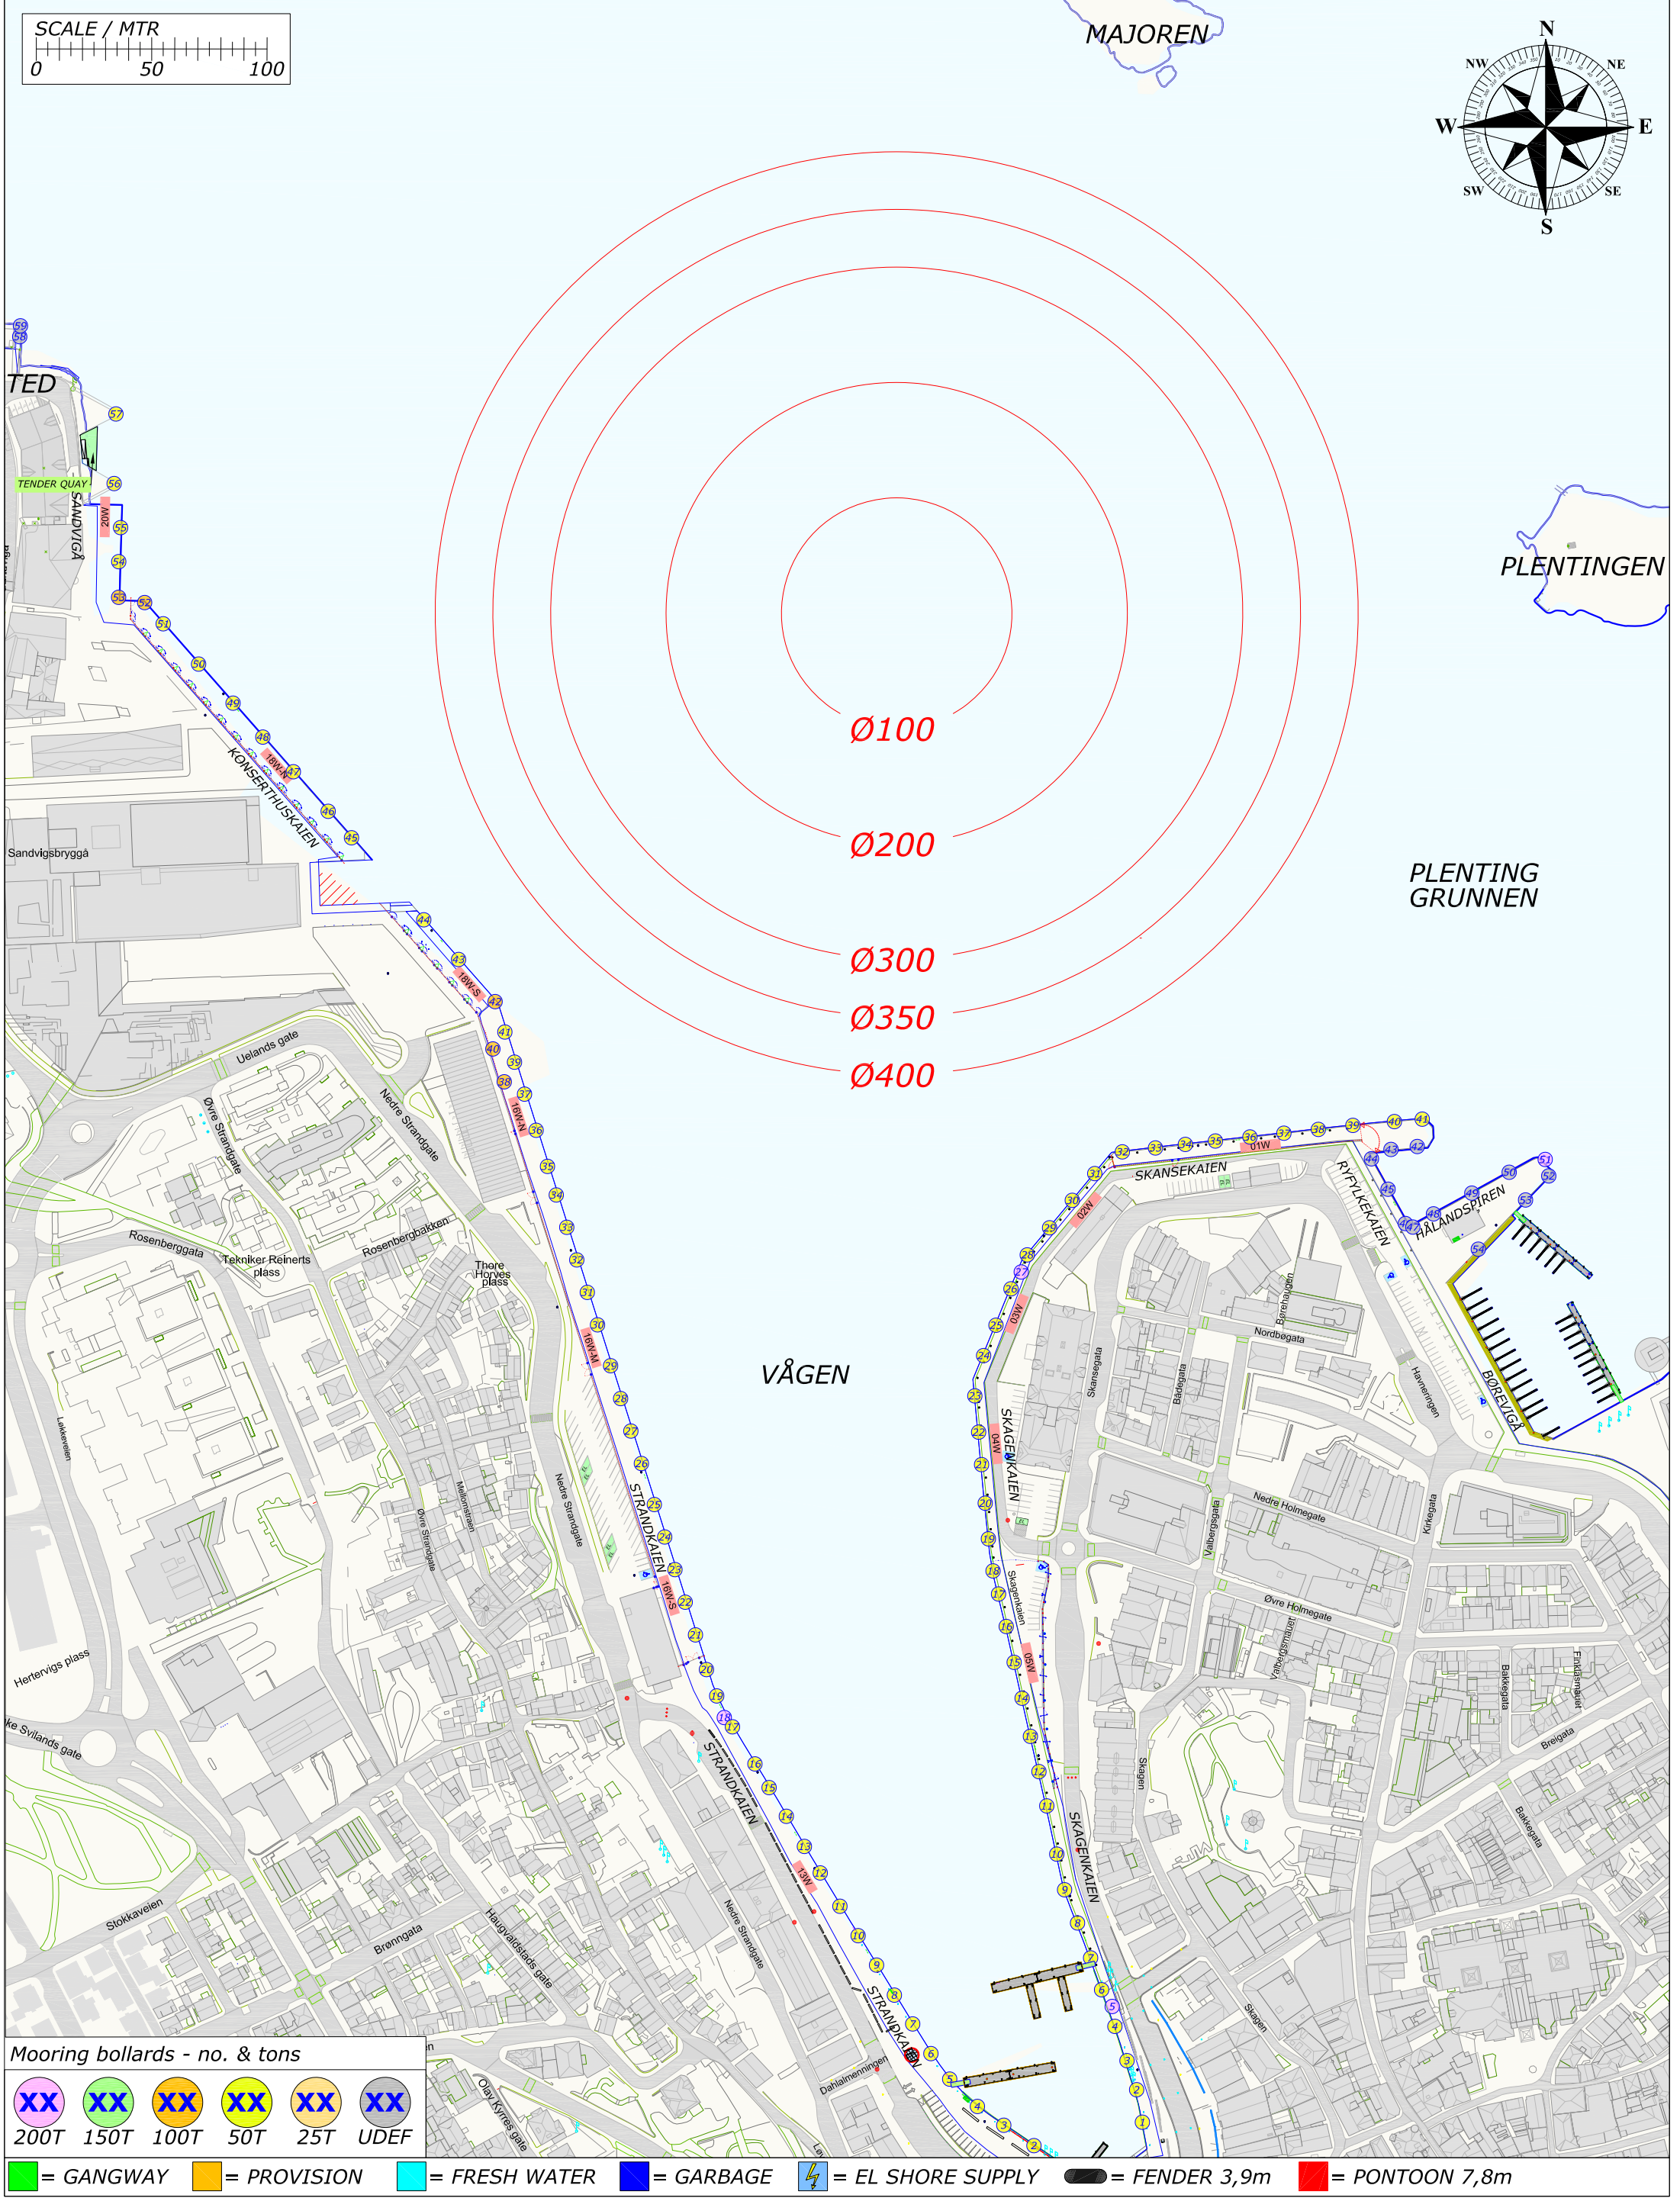


Rev.	Date	Text	Sign
Drawn by R.KARLSEN		Approved by - date	Filename CRUISE-2022.DWG
			Date 0
			Scale 1:2500
RUTEK Rutek AS - Seilaskjervegen 11 - 4055 Sola		Title PORT OF STAVANGER BERTHING SKETCH	
		Customer Stavangerregionen Havnedrift AS	Drawing no. Size A3 Sheet 1/1

BERTHING SKETCH PORT OF STAVANGER

SUNDAY 5. JUNE 2022

REV.NR. 01 - 01.01.2022

**STAVANGER REGIONEN**
Havnedrift AS

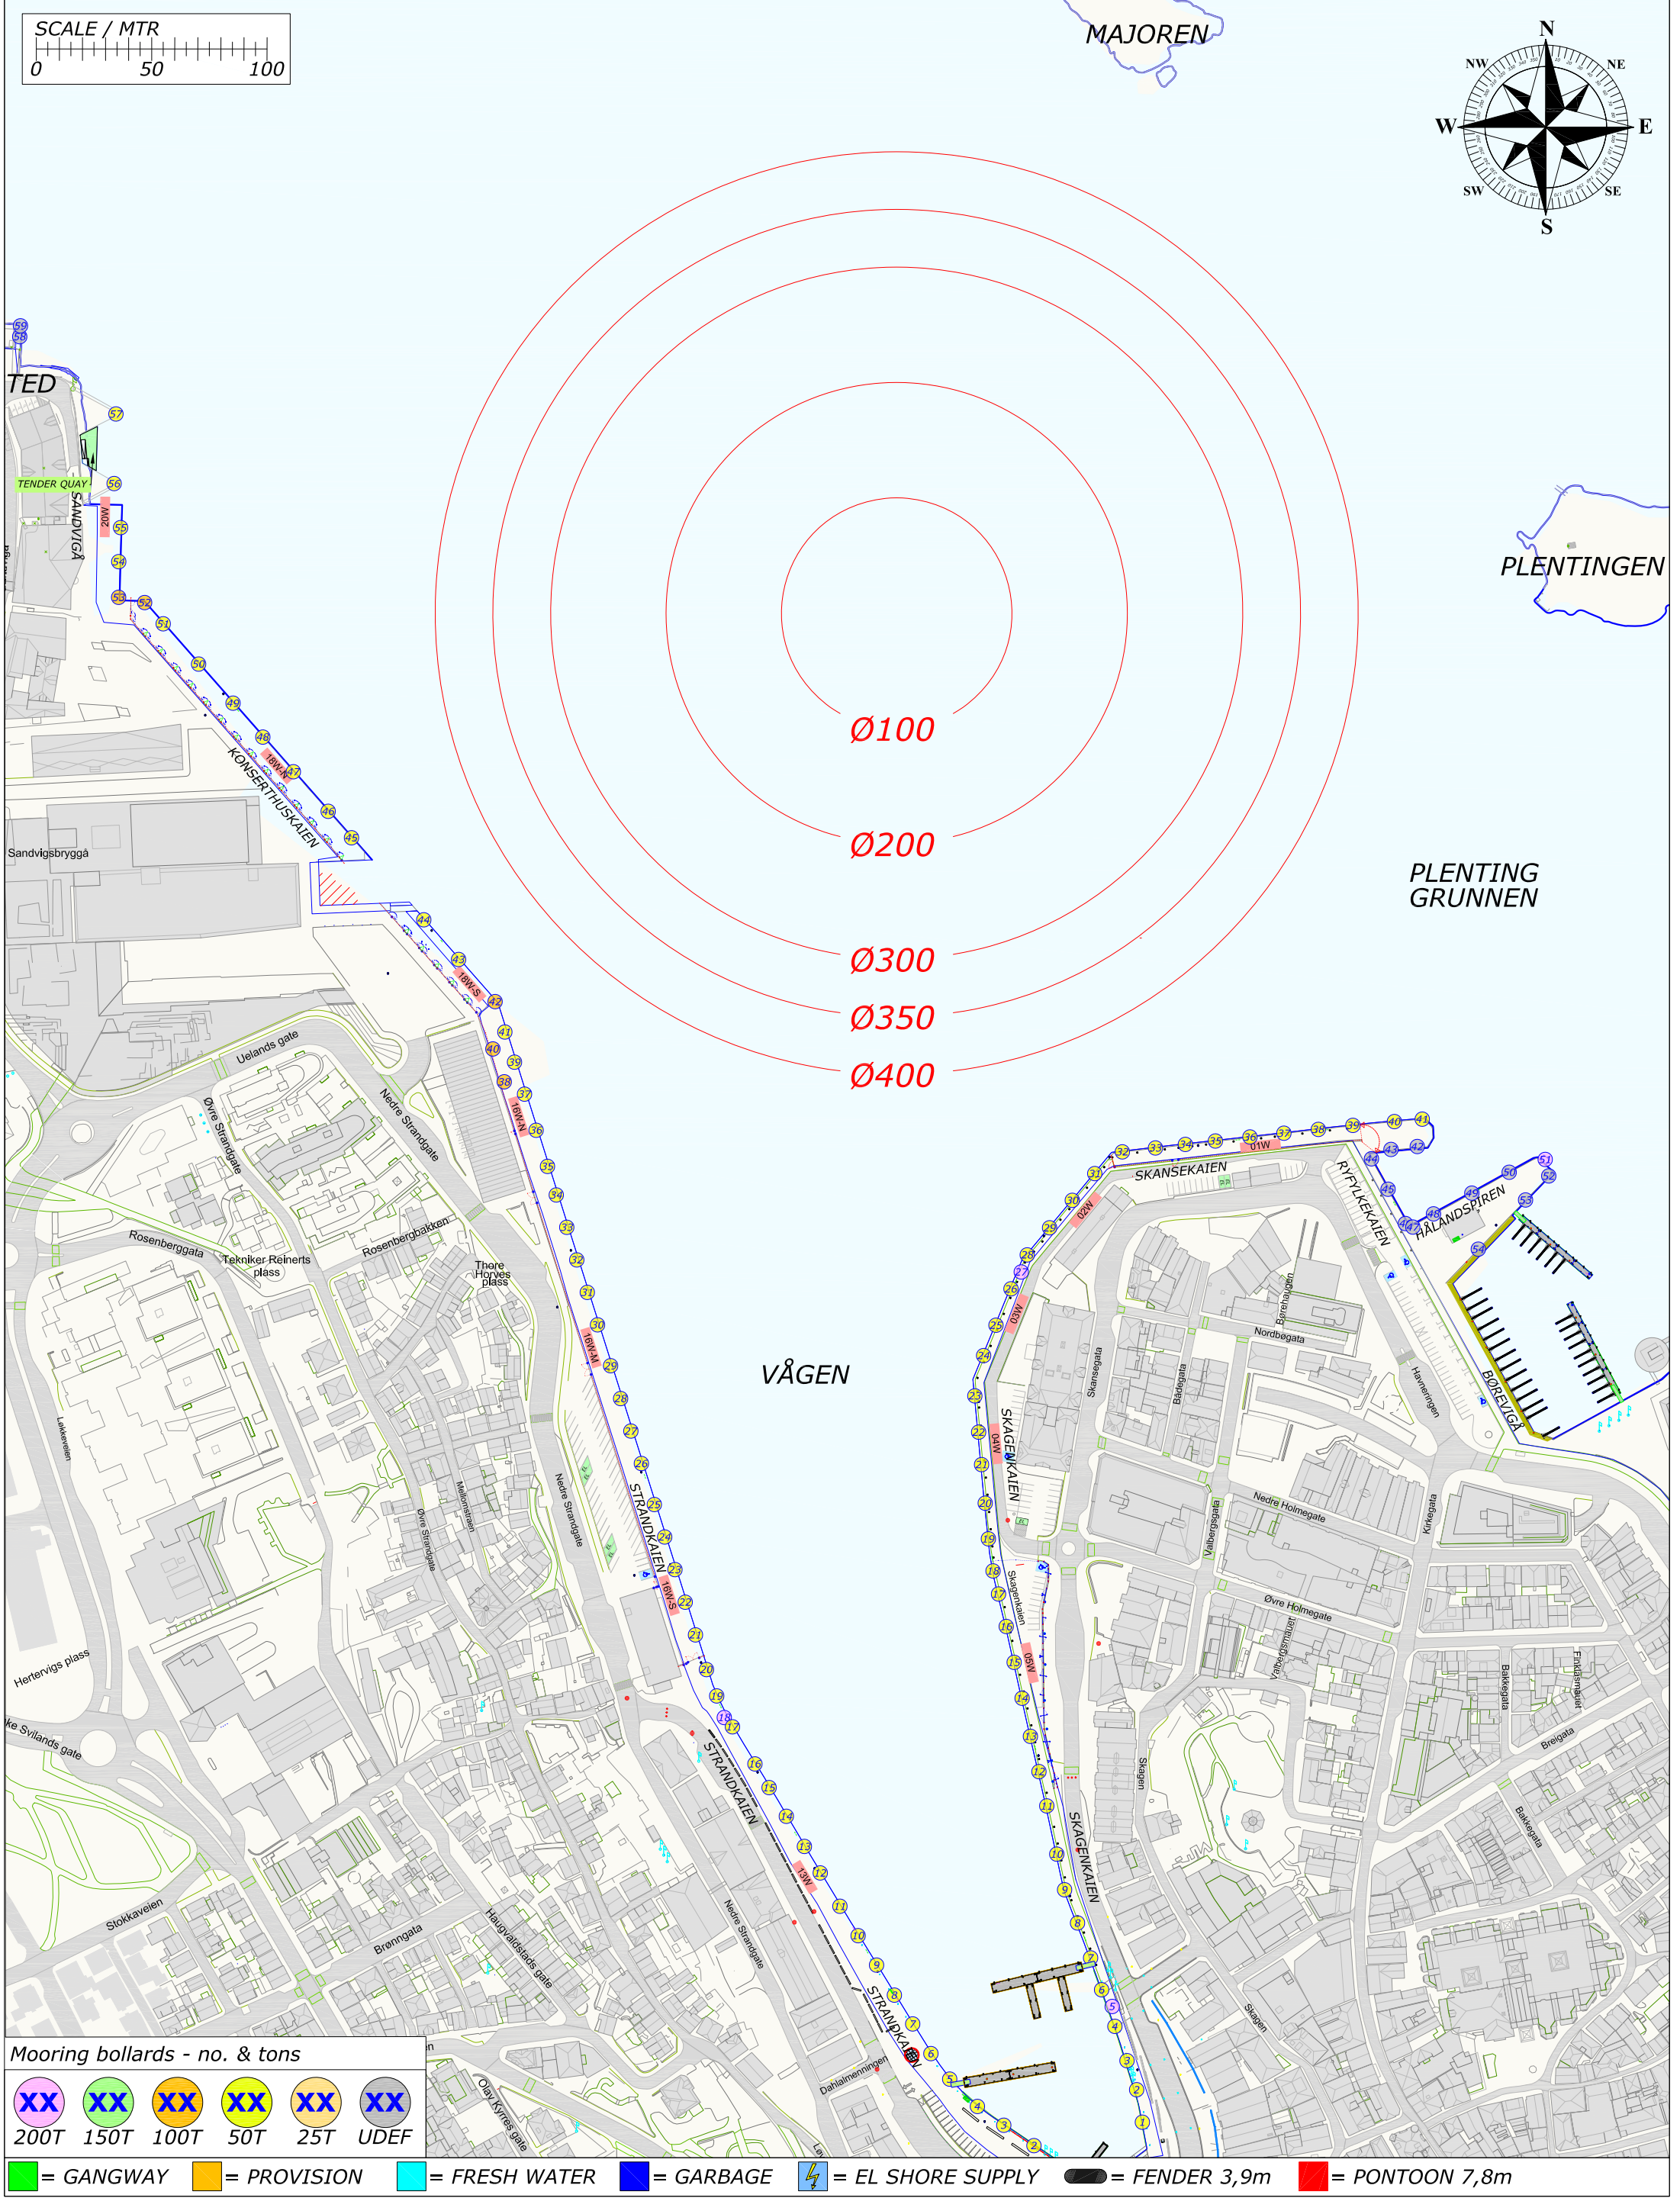

Mooring bollards - no. & tons

XX	XX	XX	XX	XX	XX
200T	150T	100T	50T	25T	UDEF




= GANGWAY = PROVISION = FRESH WATER = GARBAGE = EL SHORE SUPPLY = FENDER 3,9m = PONTOON 7,8m

Rev.	Date	Text	Sign
Drawn by R.KARLSEN		Approved by - date	Filename CRUISE-2022.DWG
			Date 0
			Scale 1:2500
RUTEK Rutek AS - Seilaskjervegen 11 - 4055 Sola		Title PORT OF STAVANGER BERTHING SKETCH	
		Customer Stavangerregionen Havnedrift AS	Drawing no. Size A3 Sheet 1/1

BERTHING SKETCH PORT OF STAVANGER
MONDAY 6. JUNE 2022



REV.NR. 03 - 02.05.2022

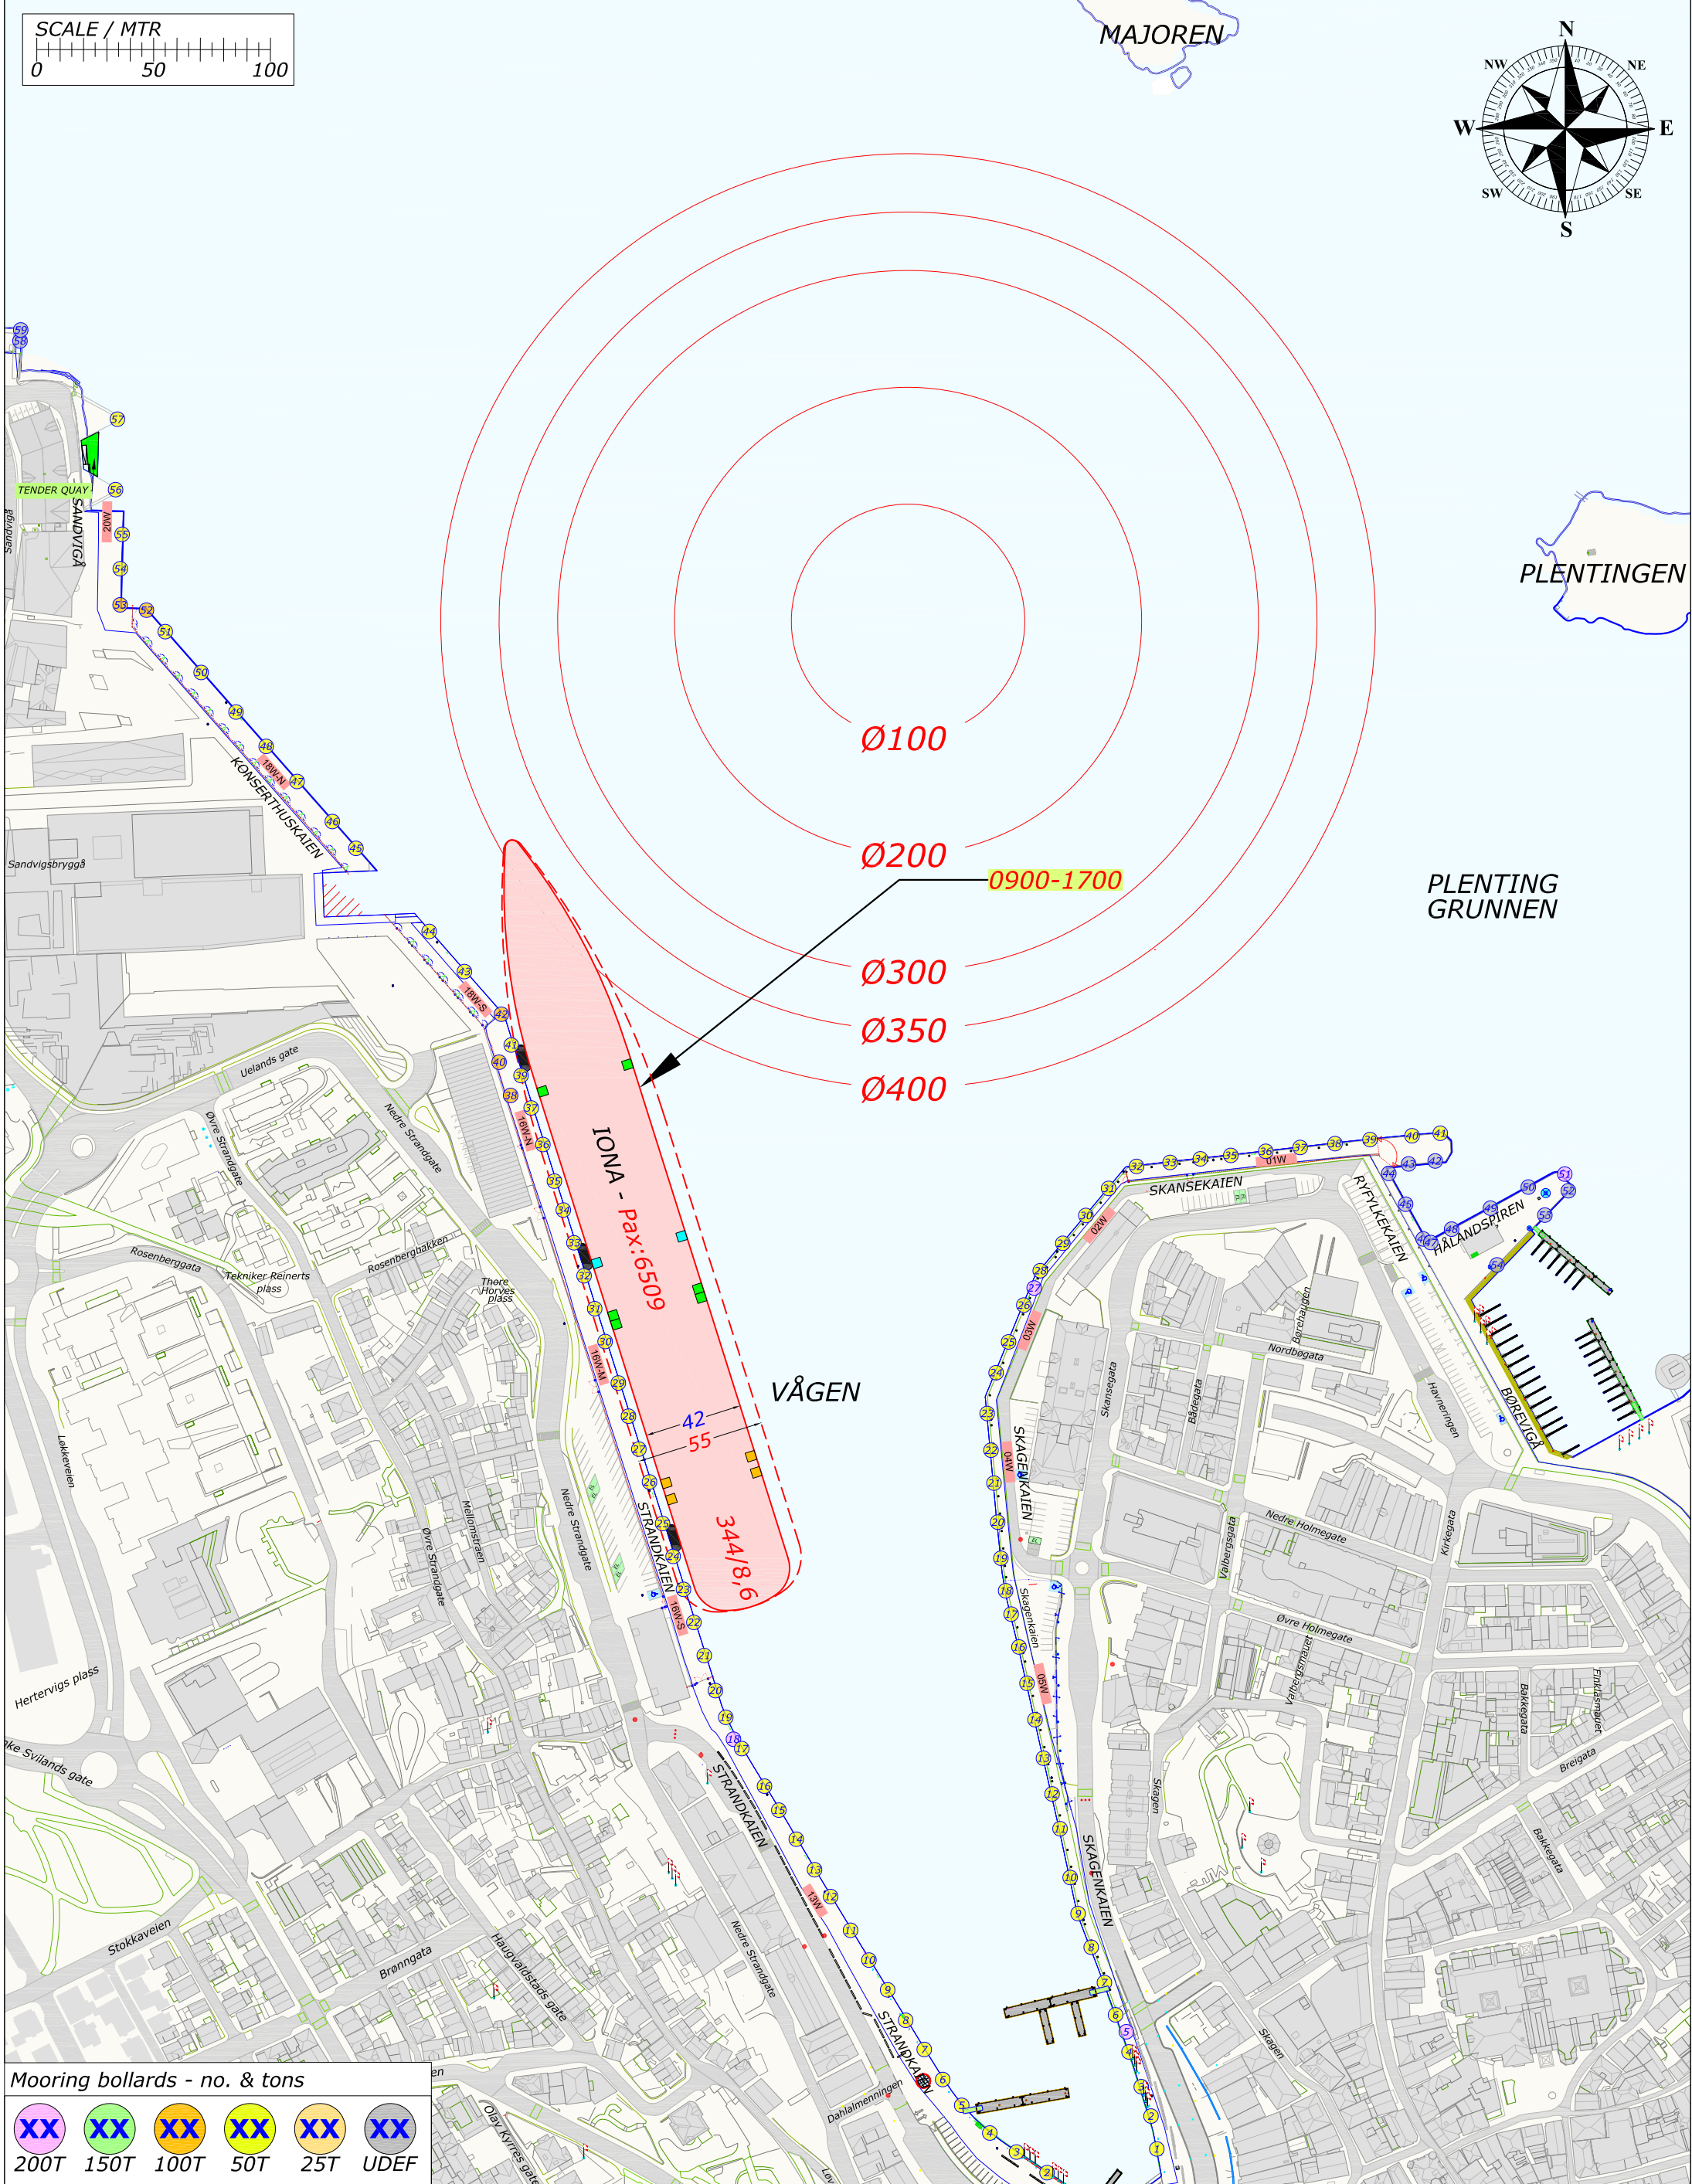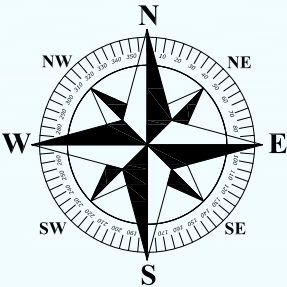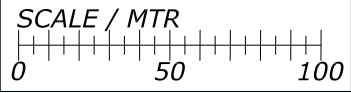

Mooring bollards - no. & tons

XX	XX	XX	XX	XX	XX
200T	150T	100T	50T	25T	UDEF

= GANGWAY = PROVISION = FRESH WATER = GARBAGE = EL SHORE SUPPLY = FENDER 3,9m = PONTON 7,8m

SCALE / MTR

0 50 100

TENDER QUAY
SANDVIGA
KONSERTHUSKALEN
AIDAPERLA - Pax: 4350
STRANDKALEN
STRANDKALEN


Uelands gate
Nedre Strandgate
Rosenberggata
Tekniker Reinerts plass
Rosenberghakken
Thore Hovyes plass
Lillekveien
Hertervig's plass
Ole Sivilands gate
Stokkaveien
Bronngata
Haugvollstads Gate
Olav Kyrras Gate

Mooring bollards - no. & tons

XX	XX	XX	XX	XX	XX
200T	150T	100T	50T	25T	UDEF

= GANGWAY = PROVISION = FRESH WATER = GARBAGE

REV.NR. 02 - 20.04.2022



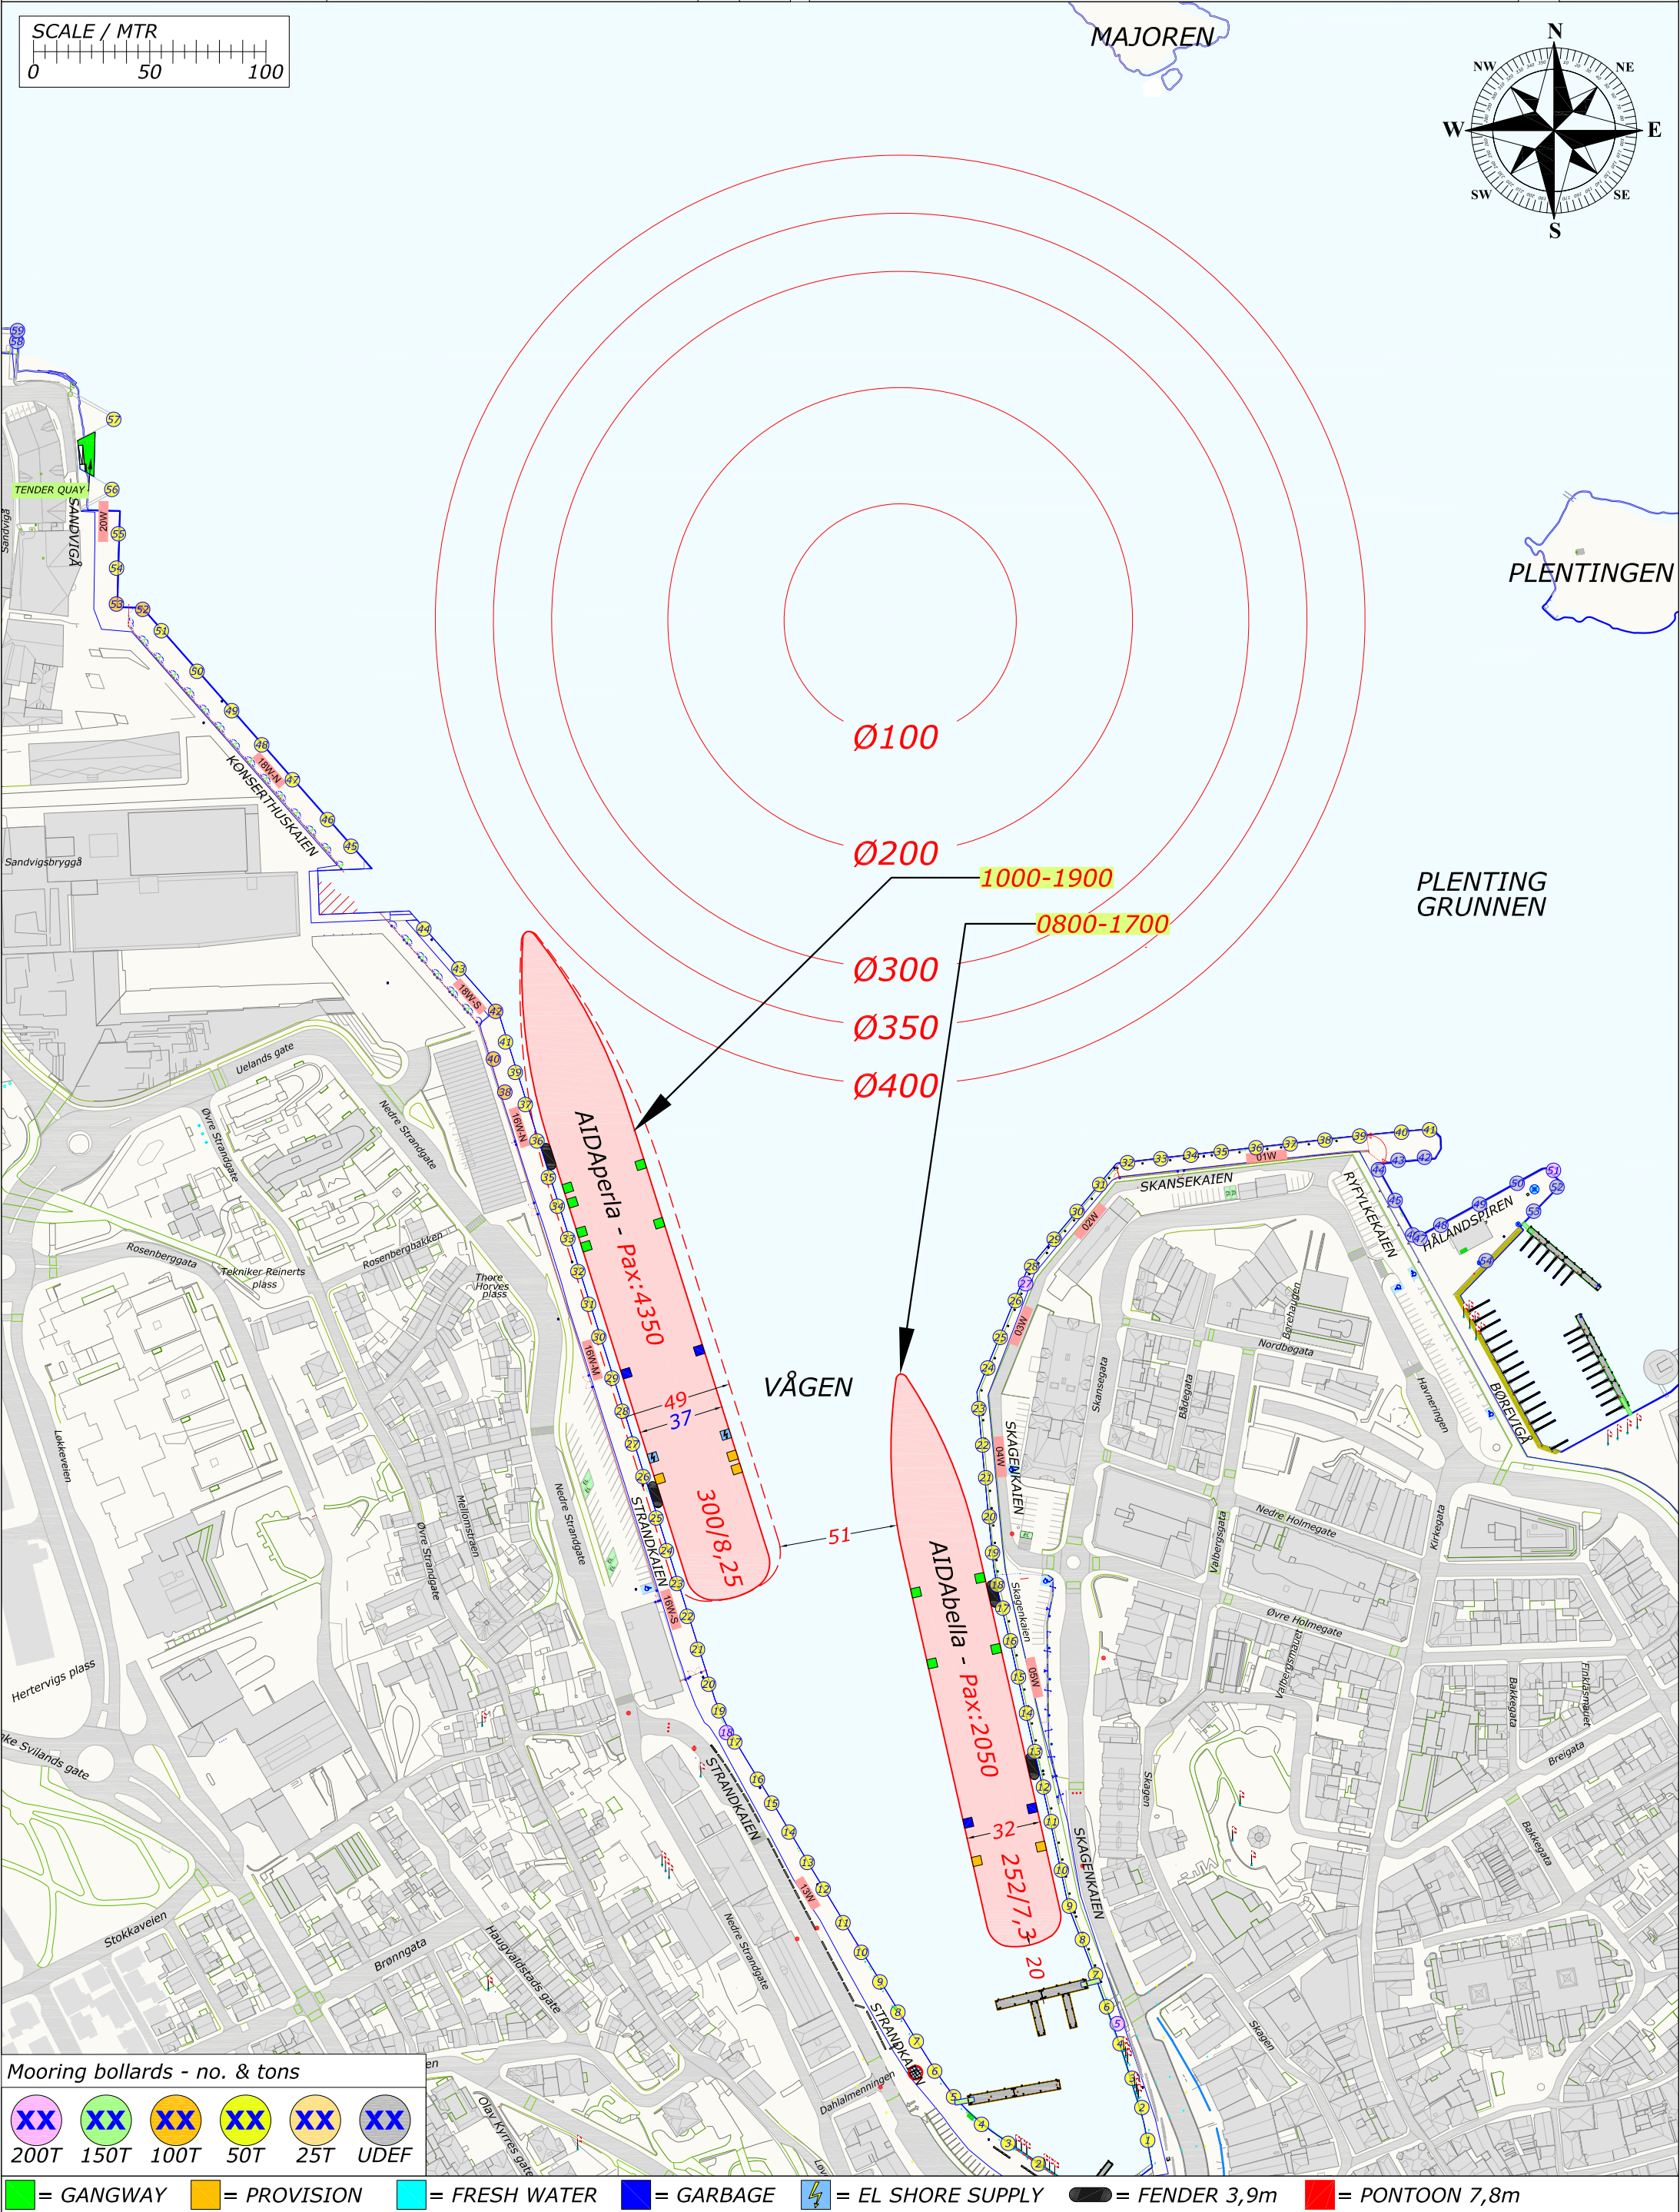


Rev.	Date	Text	Sign
Drawn by R.KARLSEN		Approved by - date	Filename CRUISE-2022.DWG
			Date 0
			Scale 1:2500
RUTEK Rutek AS - Seilaskjervegen 11 - 4055 Sola		Title PORT OF STAVANGER BERTHING SKETCH	
		Drawing no.	
		Customer Stavangerregionen Havnedrift AS	Size A3
			Sheet 1/1

BERTHING SKETCH PORT OF STAVANGER
WEDNESDAY 8. JUNE 2022



REV.NR. 01 - 01.01.2022

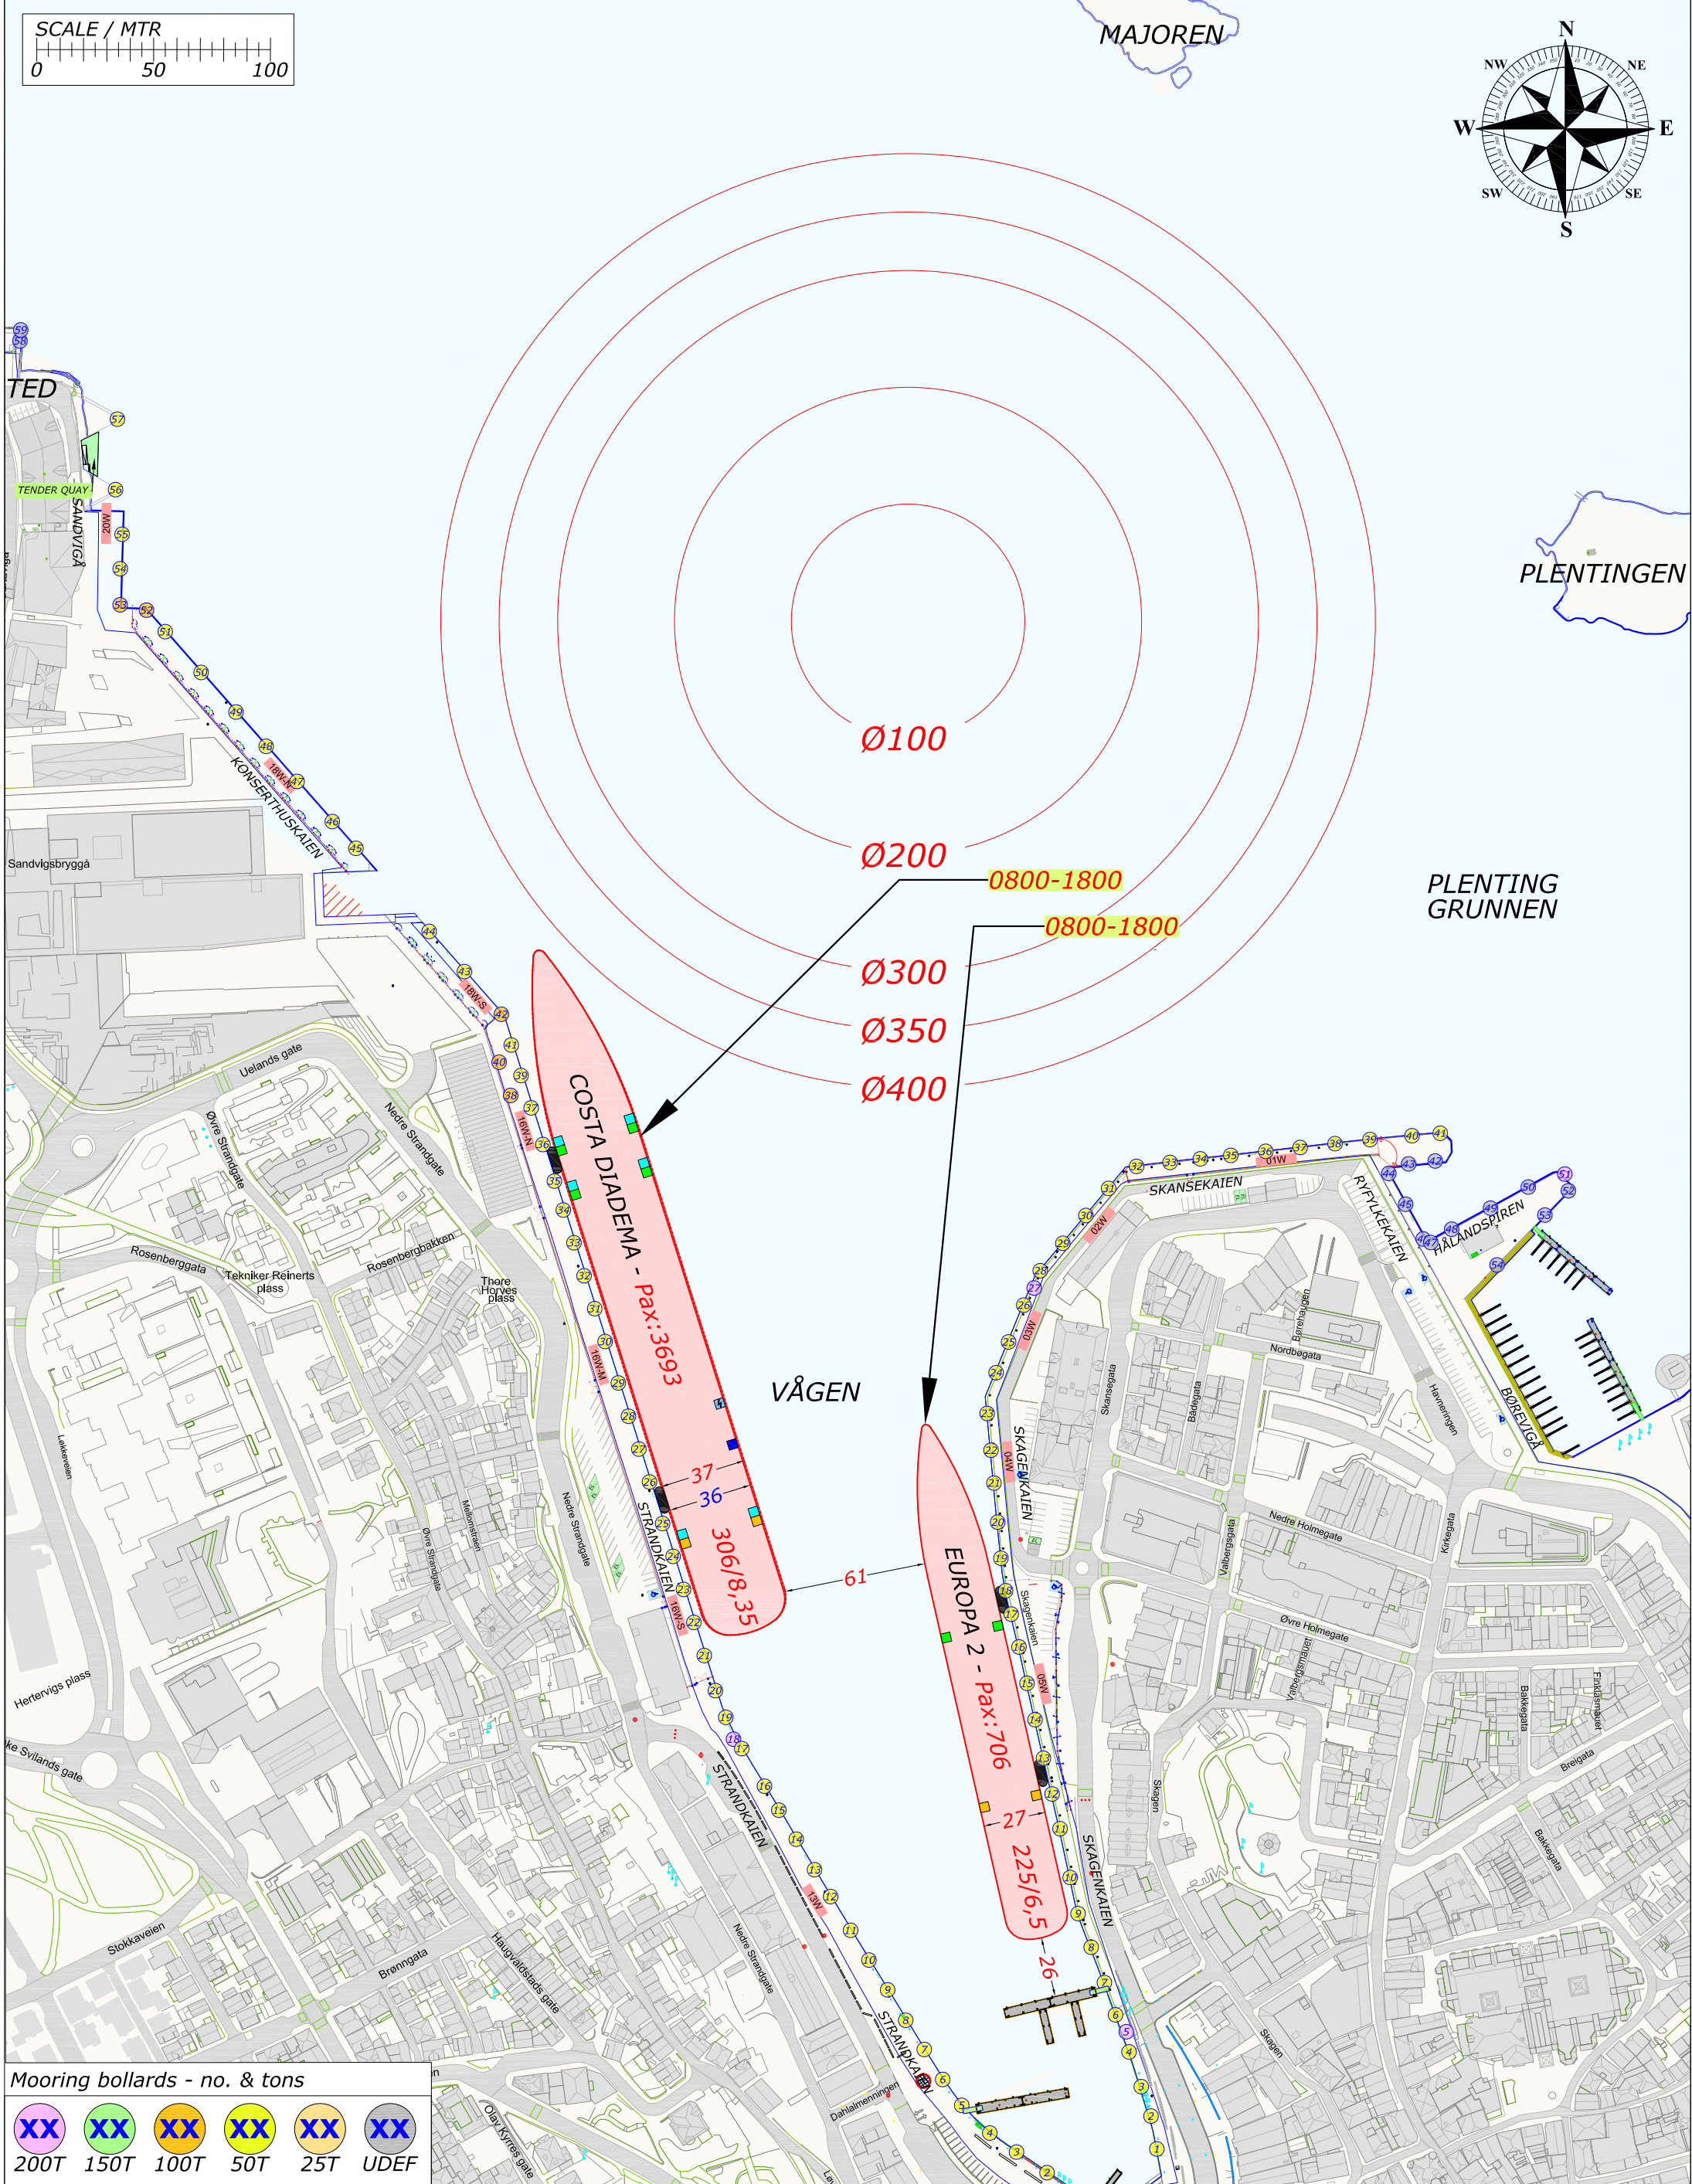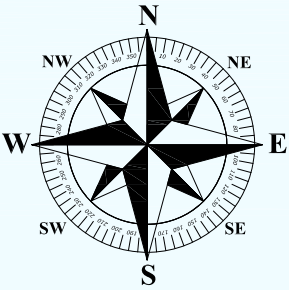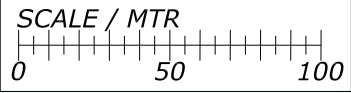

Mooring bollards - no. & tons

XX	XX	XX	XX	XX	XX
200T	150T	100T	50T	25T	UDEF

= GANGWAY = PROVISION = FRESH WATER = GARBAGE = EL SHORE SUPPLY = FENDER 3,9m = PONTOON 7,8m

SCALE / MTR

0 50 100

SKY PRINCESS - Pax: 4450

38 330/8,6

Mooring bollards - no. & tons

Bollard Color	Weight (Tons)
Green	200T
Blue	150T
Orange	100T
Yellow	50T
Light Blue	25T
Grey	UDEF

Legend:

- Green = GANGWAY
- Orange = PROVISION
- Light Blue = FRESH WATER
- Dark Blue = GARBAGE

REV.NR. 01 - 01.01.2022






VÅGEN

Ø400

SKY PRINCESS - Pax: 4450

330/8,6

 = GANGWAY
  = PROVISION
  = FRESH WATER
  = GARBAGE
  = EL SHORE SUPPLY
  = FENDER 3,9m
  = PONTOON 7,8m


Rev.	Date	Text	Sign
Drawn by R.KARLSEN		Approved by - date	Filename CRUISE-2022.DWG
			Date 0
			Scale 1:2500
RUTEK Rutek AS - Selaskjervegen 11 - 4055 Sola		Title PORT OF STAVANGER BERTHING SKETCH	
		Customer Stavangerregionen Havnedrift AS	Drawing no. Size A3
			Sheet 1/1

BERTHING SKETCH PORT OF STAVANGER

FRIDAY 10. JUNE 2022

REV.NR. 01 - 01.01.2022


**STAVANGER REGIONEN**
Havnedrift AS

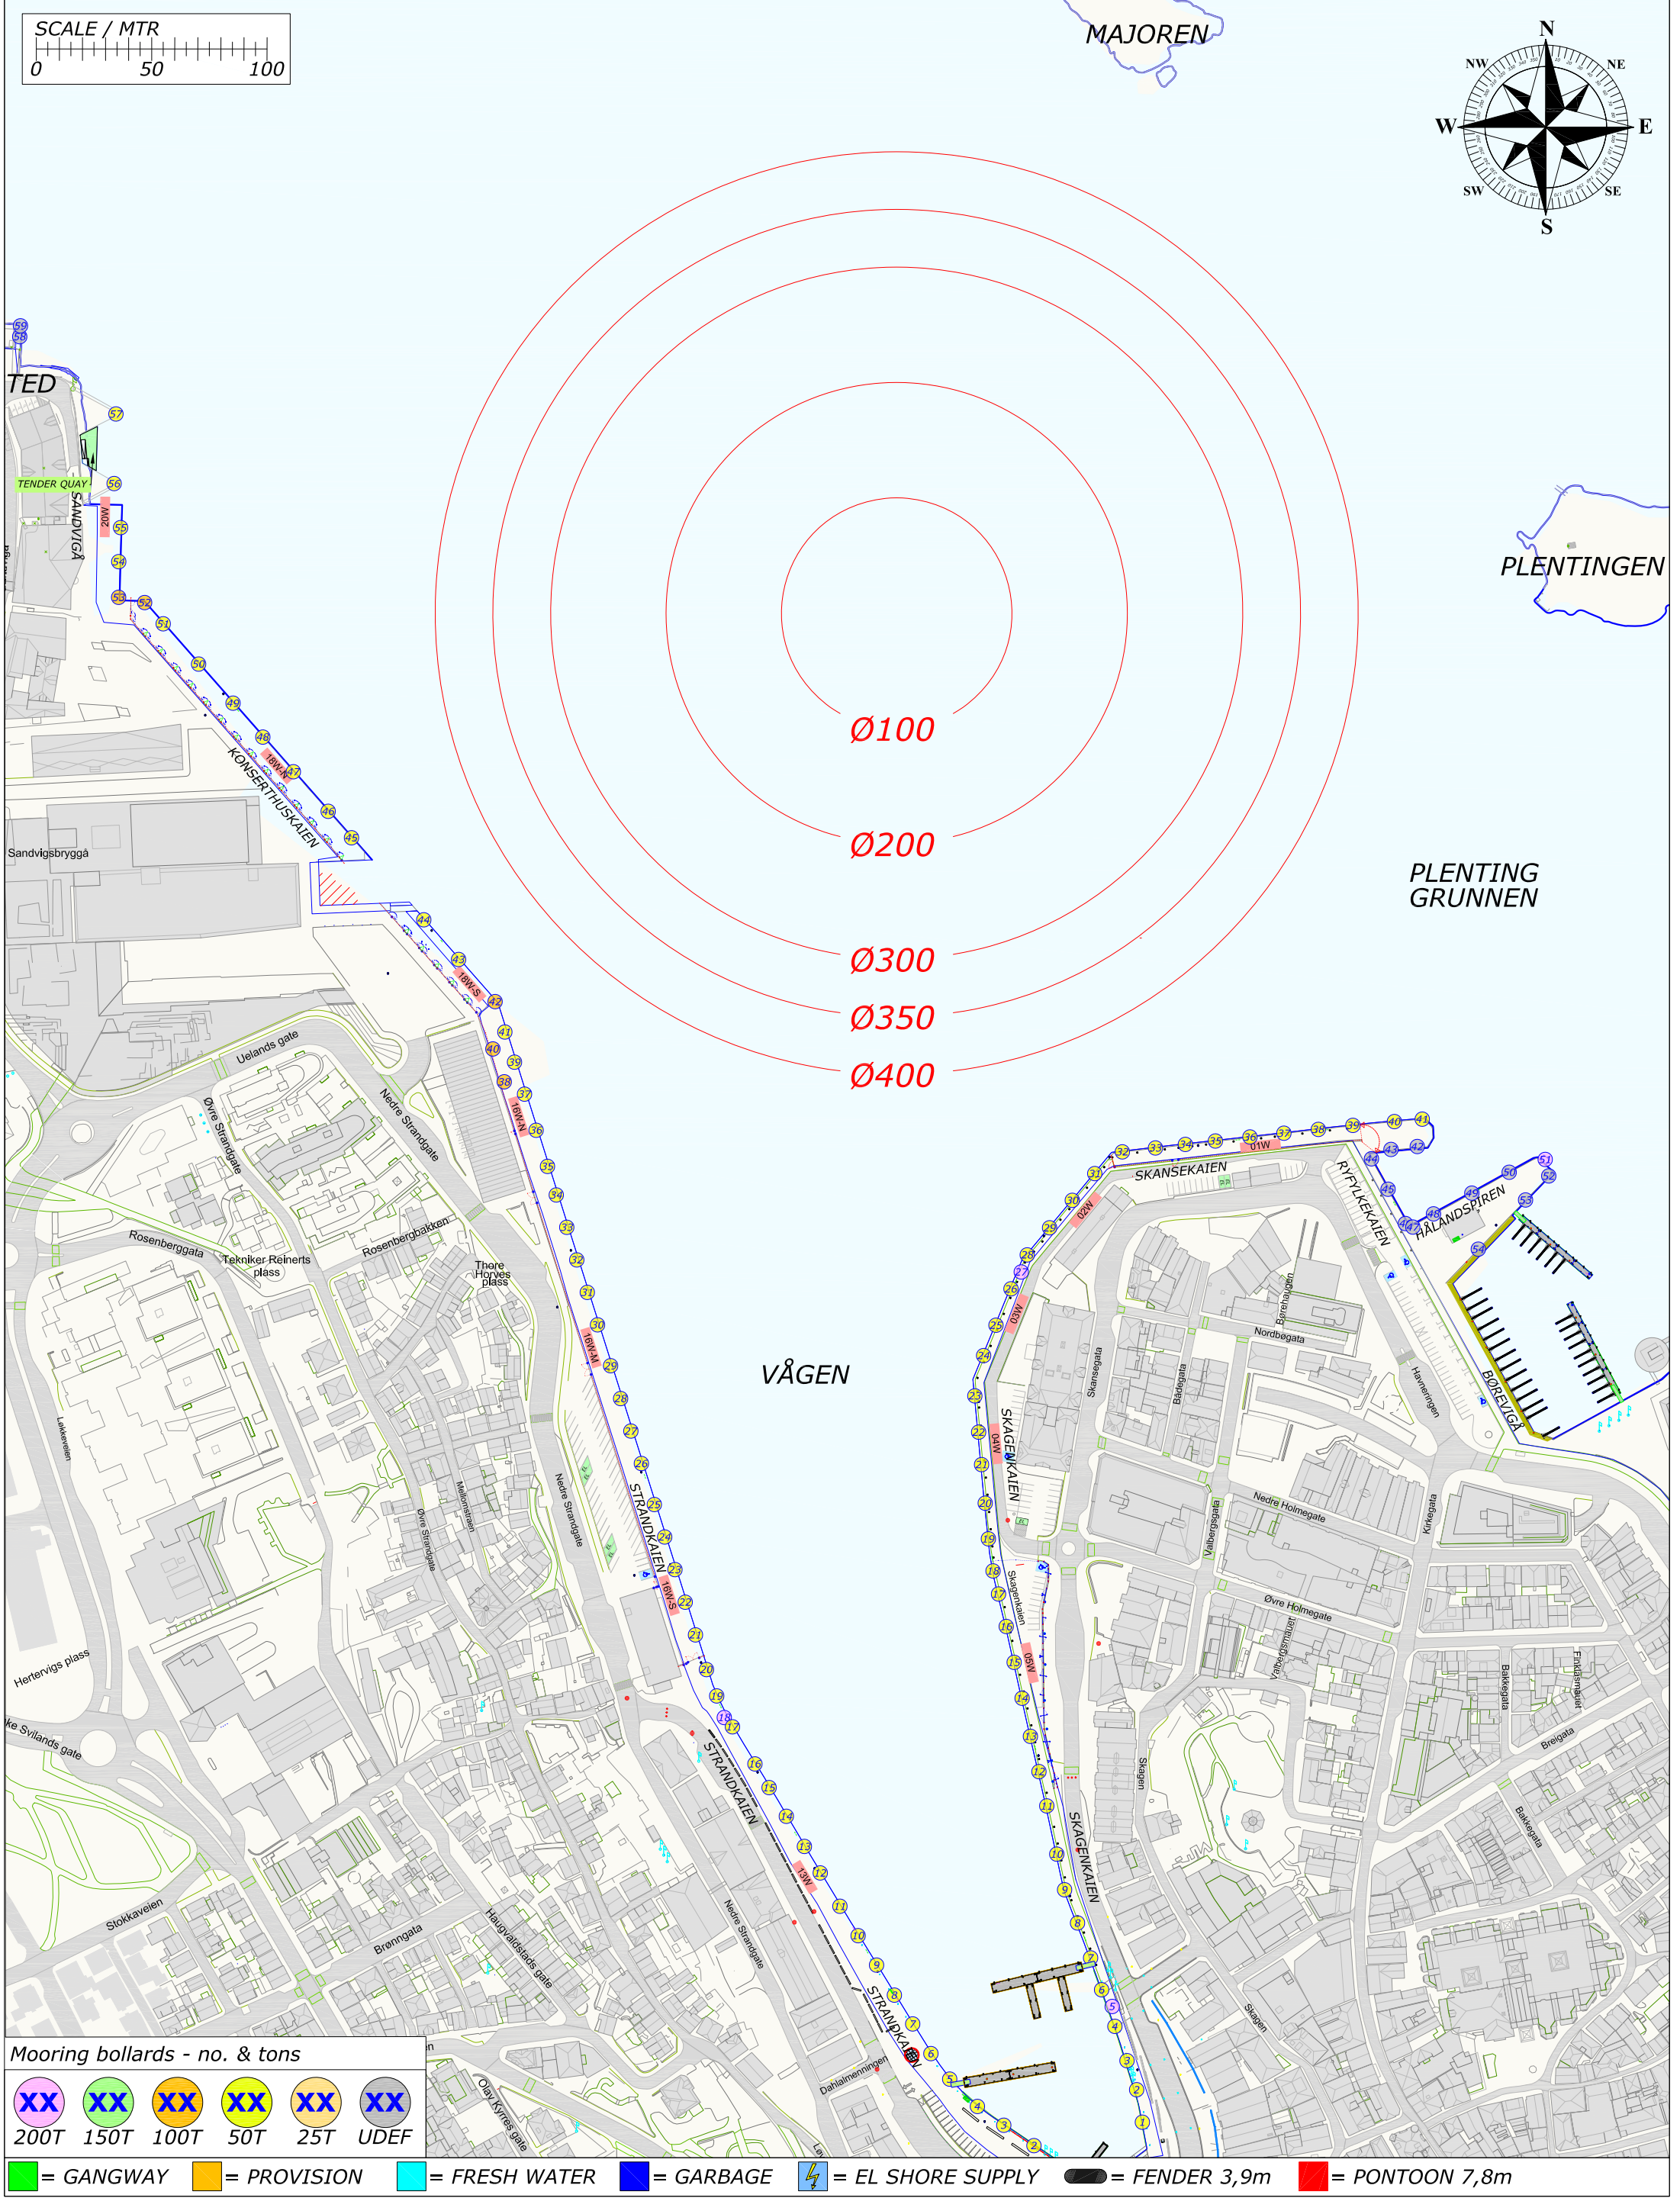

Rev.	Date	Text	Sign
Drawn by R.KARLSEN		Approved by - date	Filename CRUISE-2022.DWG
			Date 0
			Scale 1:2500
RUTEK Rutek AS - Seilaskjervegen 11 - 4055 Sola		Title PORT OF STAVANGER BERTHING SKETCH	
		Customer Stavangerregionen Havnedrift AS	Drawing no. Size A3
			Sheet 1/1

BERTHING SKETCH PORT OF STAVANGER
SATURDAY 11. JUNE 2022


REV.NR. 02 - 02.04.2022

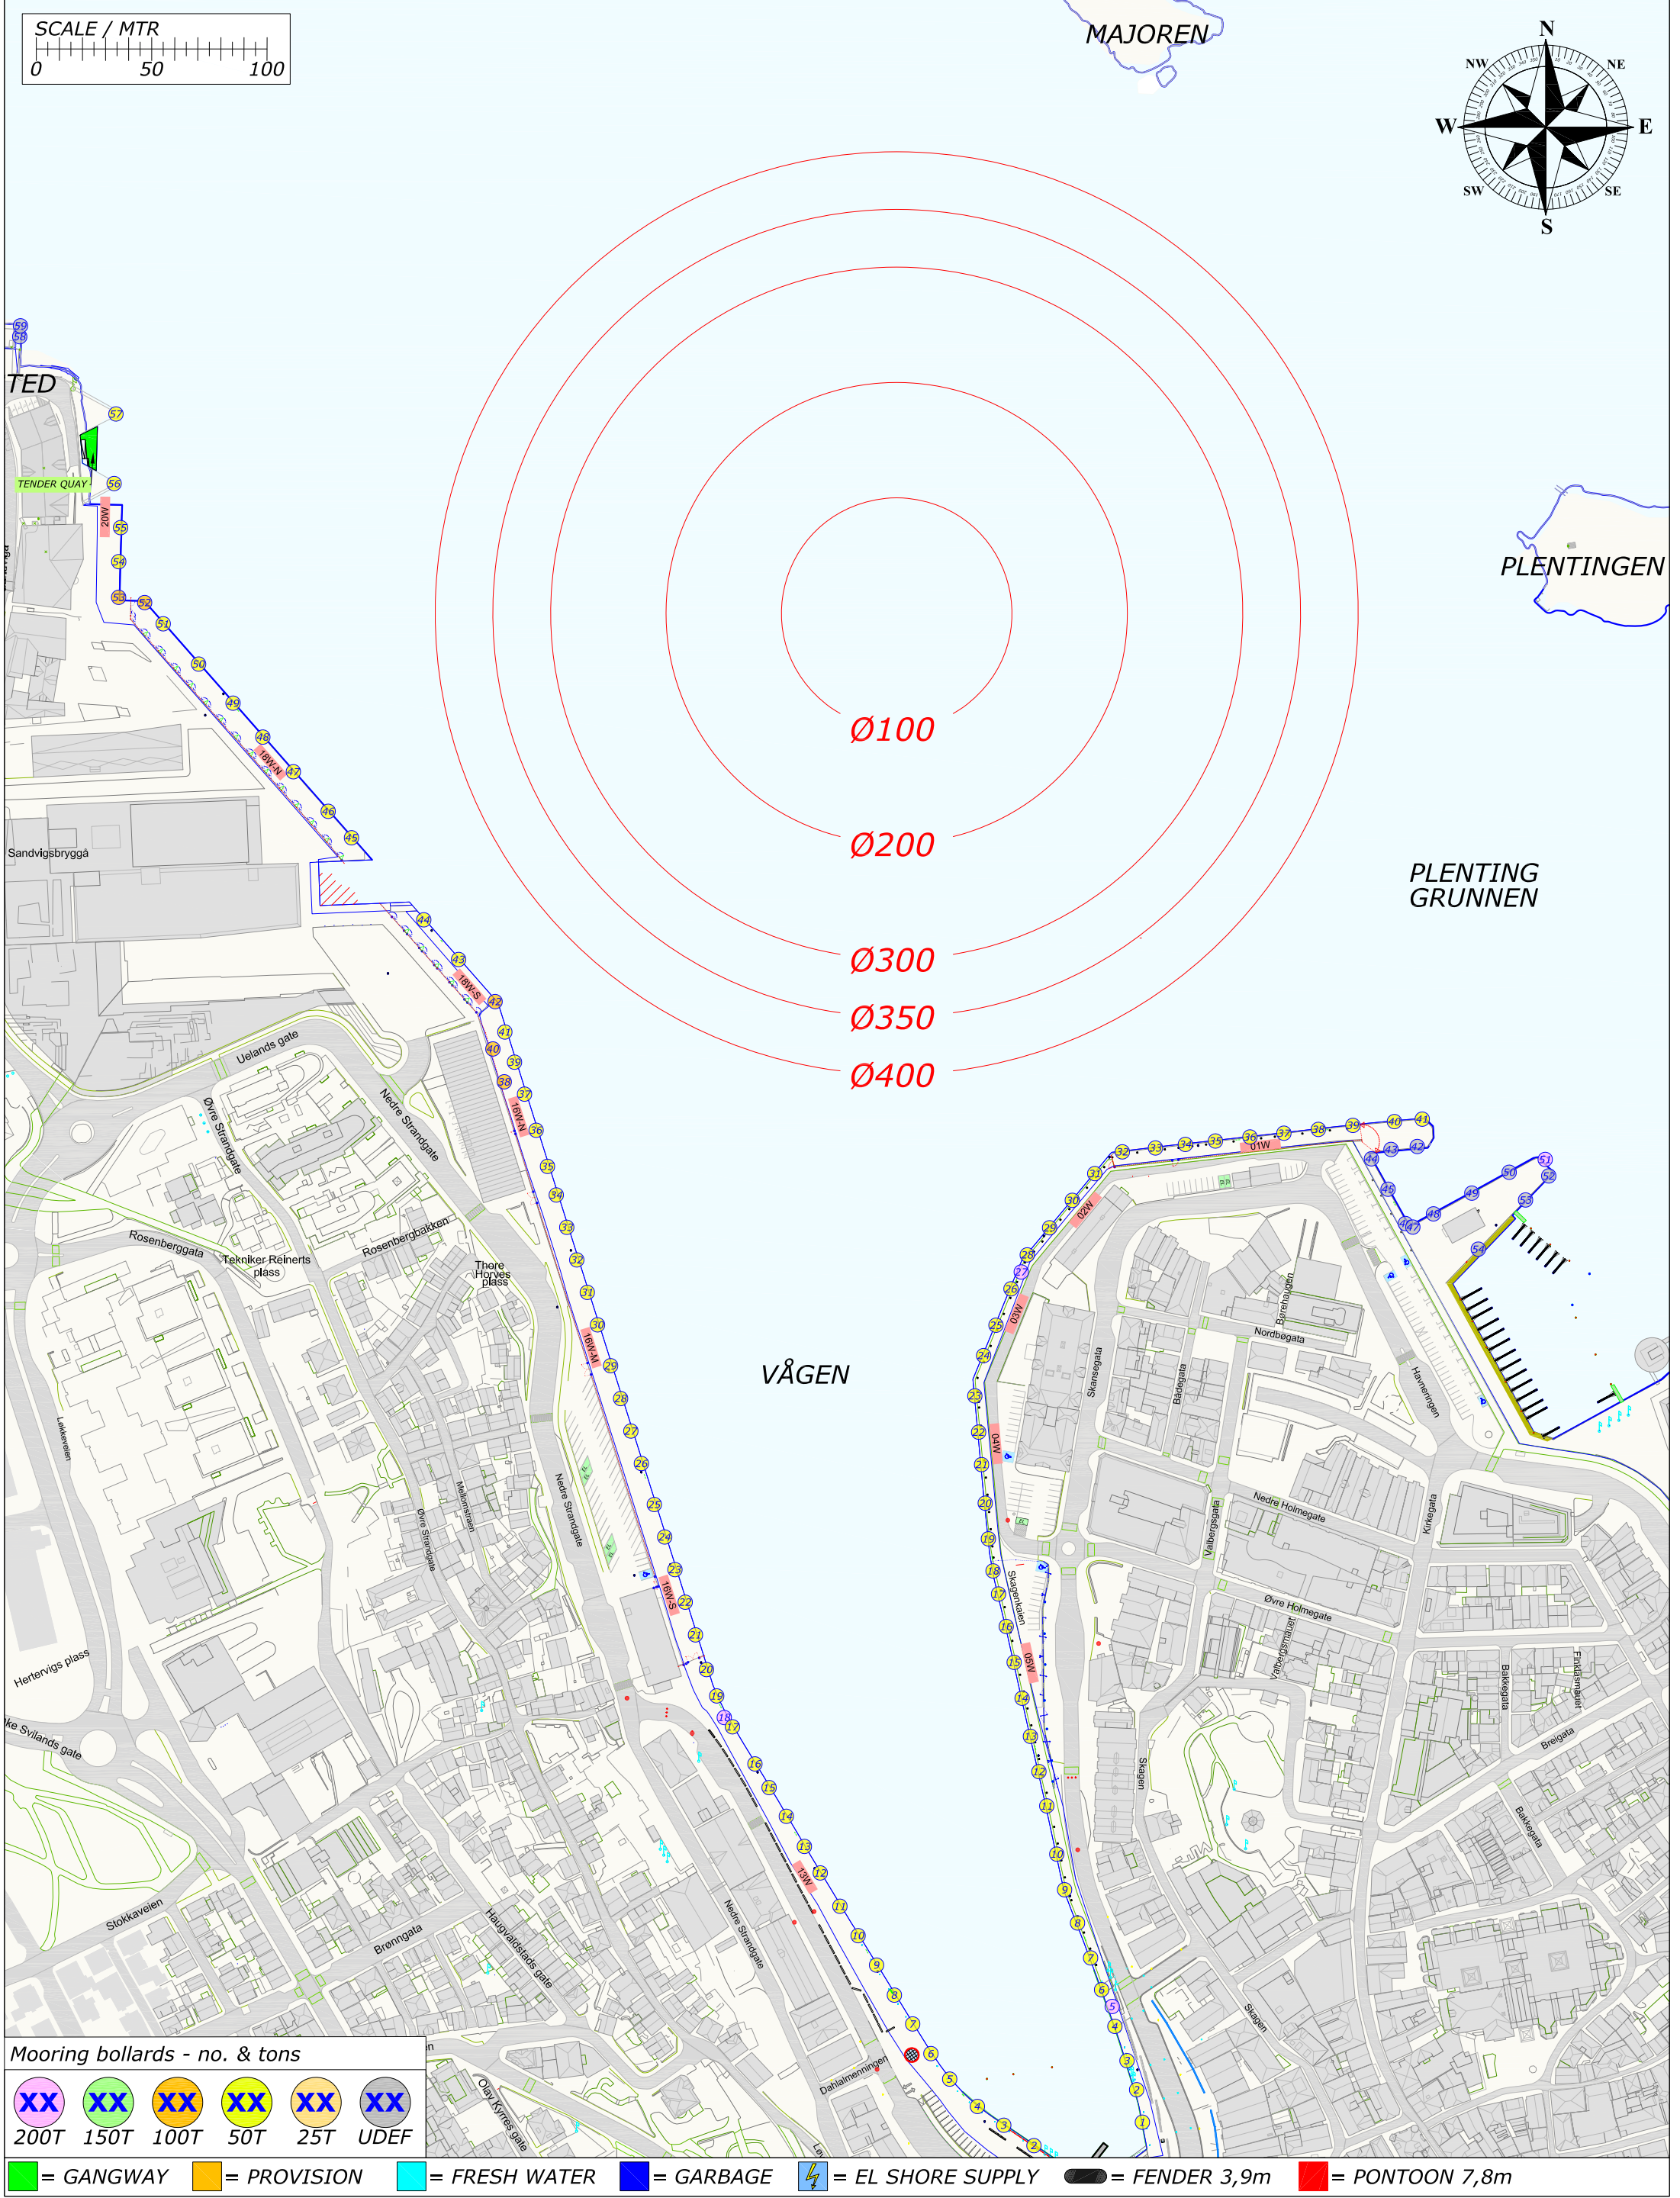

Rev.	Date	Text	Sign
Drawn by R.KARLSEN		Approved by - date	Filename CRUISE-2022.DWG
			Date 0
			Scale 1:2500
RUTEK Rutek AS - Seilaskjervegen 11 - 4055 Sola		Title PORT OF STAVANGER BERTHING SKETCH	
		Customer Stavangerregionen Havnedrift AS	Drawing no. Size A3
			Sheet 1/1

BERTHING SKETCH PORT OF STAVANGER
SUNDAY 12. JUNE 2022

REV.NR. 01 - 01.01.2022

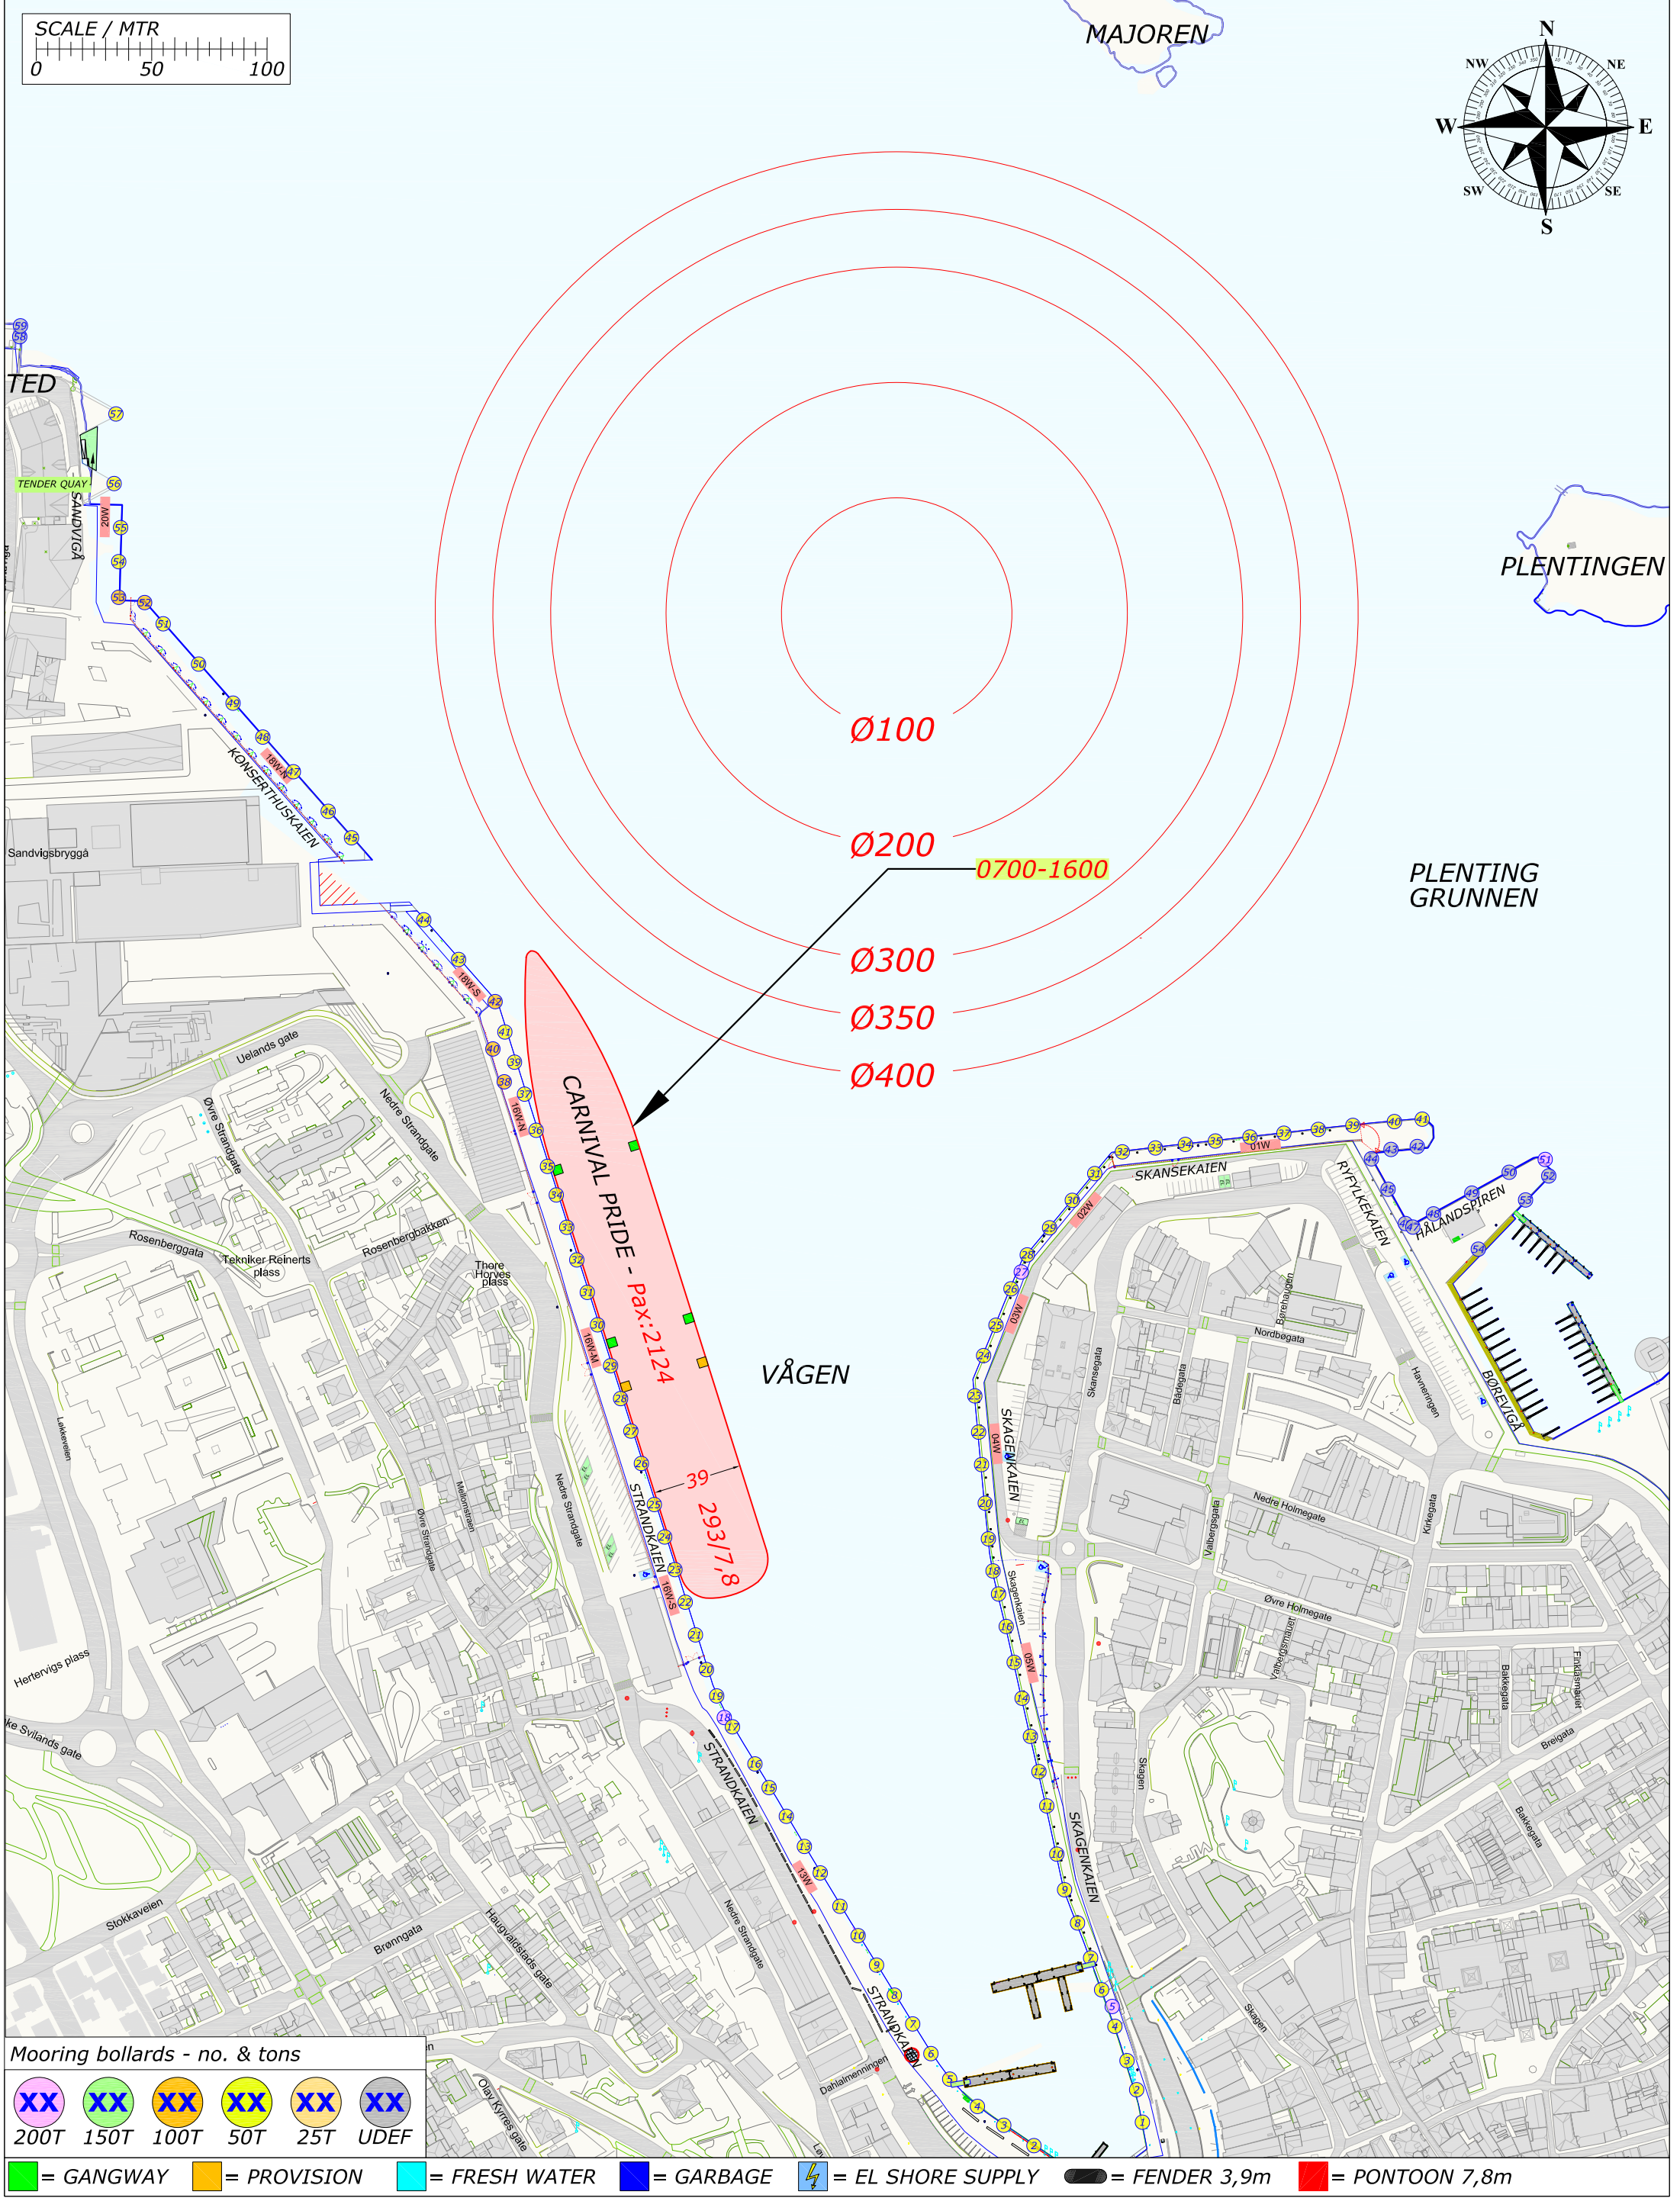

Mooring bollards - no. & tons					
XX	XX	XX	XX	XX	XX
200T	150T	100T	50T	25T	UDEF

■ = GANGWAY ■ = PROVISION ■ = FRESH WATER ■ = GARBAGE ■ = EL SHORE SUPPLY ■ = FENDER 3,9m ■ = PONTOON 7,8m

Rev.	Date	Text	Sign
Drawn by R.KARLSEN		Approved by - date	Filename CRUISE-2022.DWG
			Date 0
			Scale 1:2500
RUTEK Rutek AS - Seilaskjervegen 11 - 4055 Sola		Title PORT OF STAVANGER BERTHING SKETCH	
		Customer Stavangerregionen Havnedrift AS	Drawing no. Size Sheet A3 1/1


BERTHING SKETCH PORT OF STAVANGER
MONDAY 13. JUNE 2022



PORT OF STAVANGER
NORWAY

STAVANGER
REGIONEN
Havnedrift AS

REV.NR. 03 - 02.05.2022

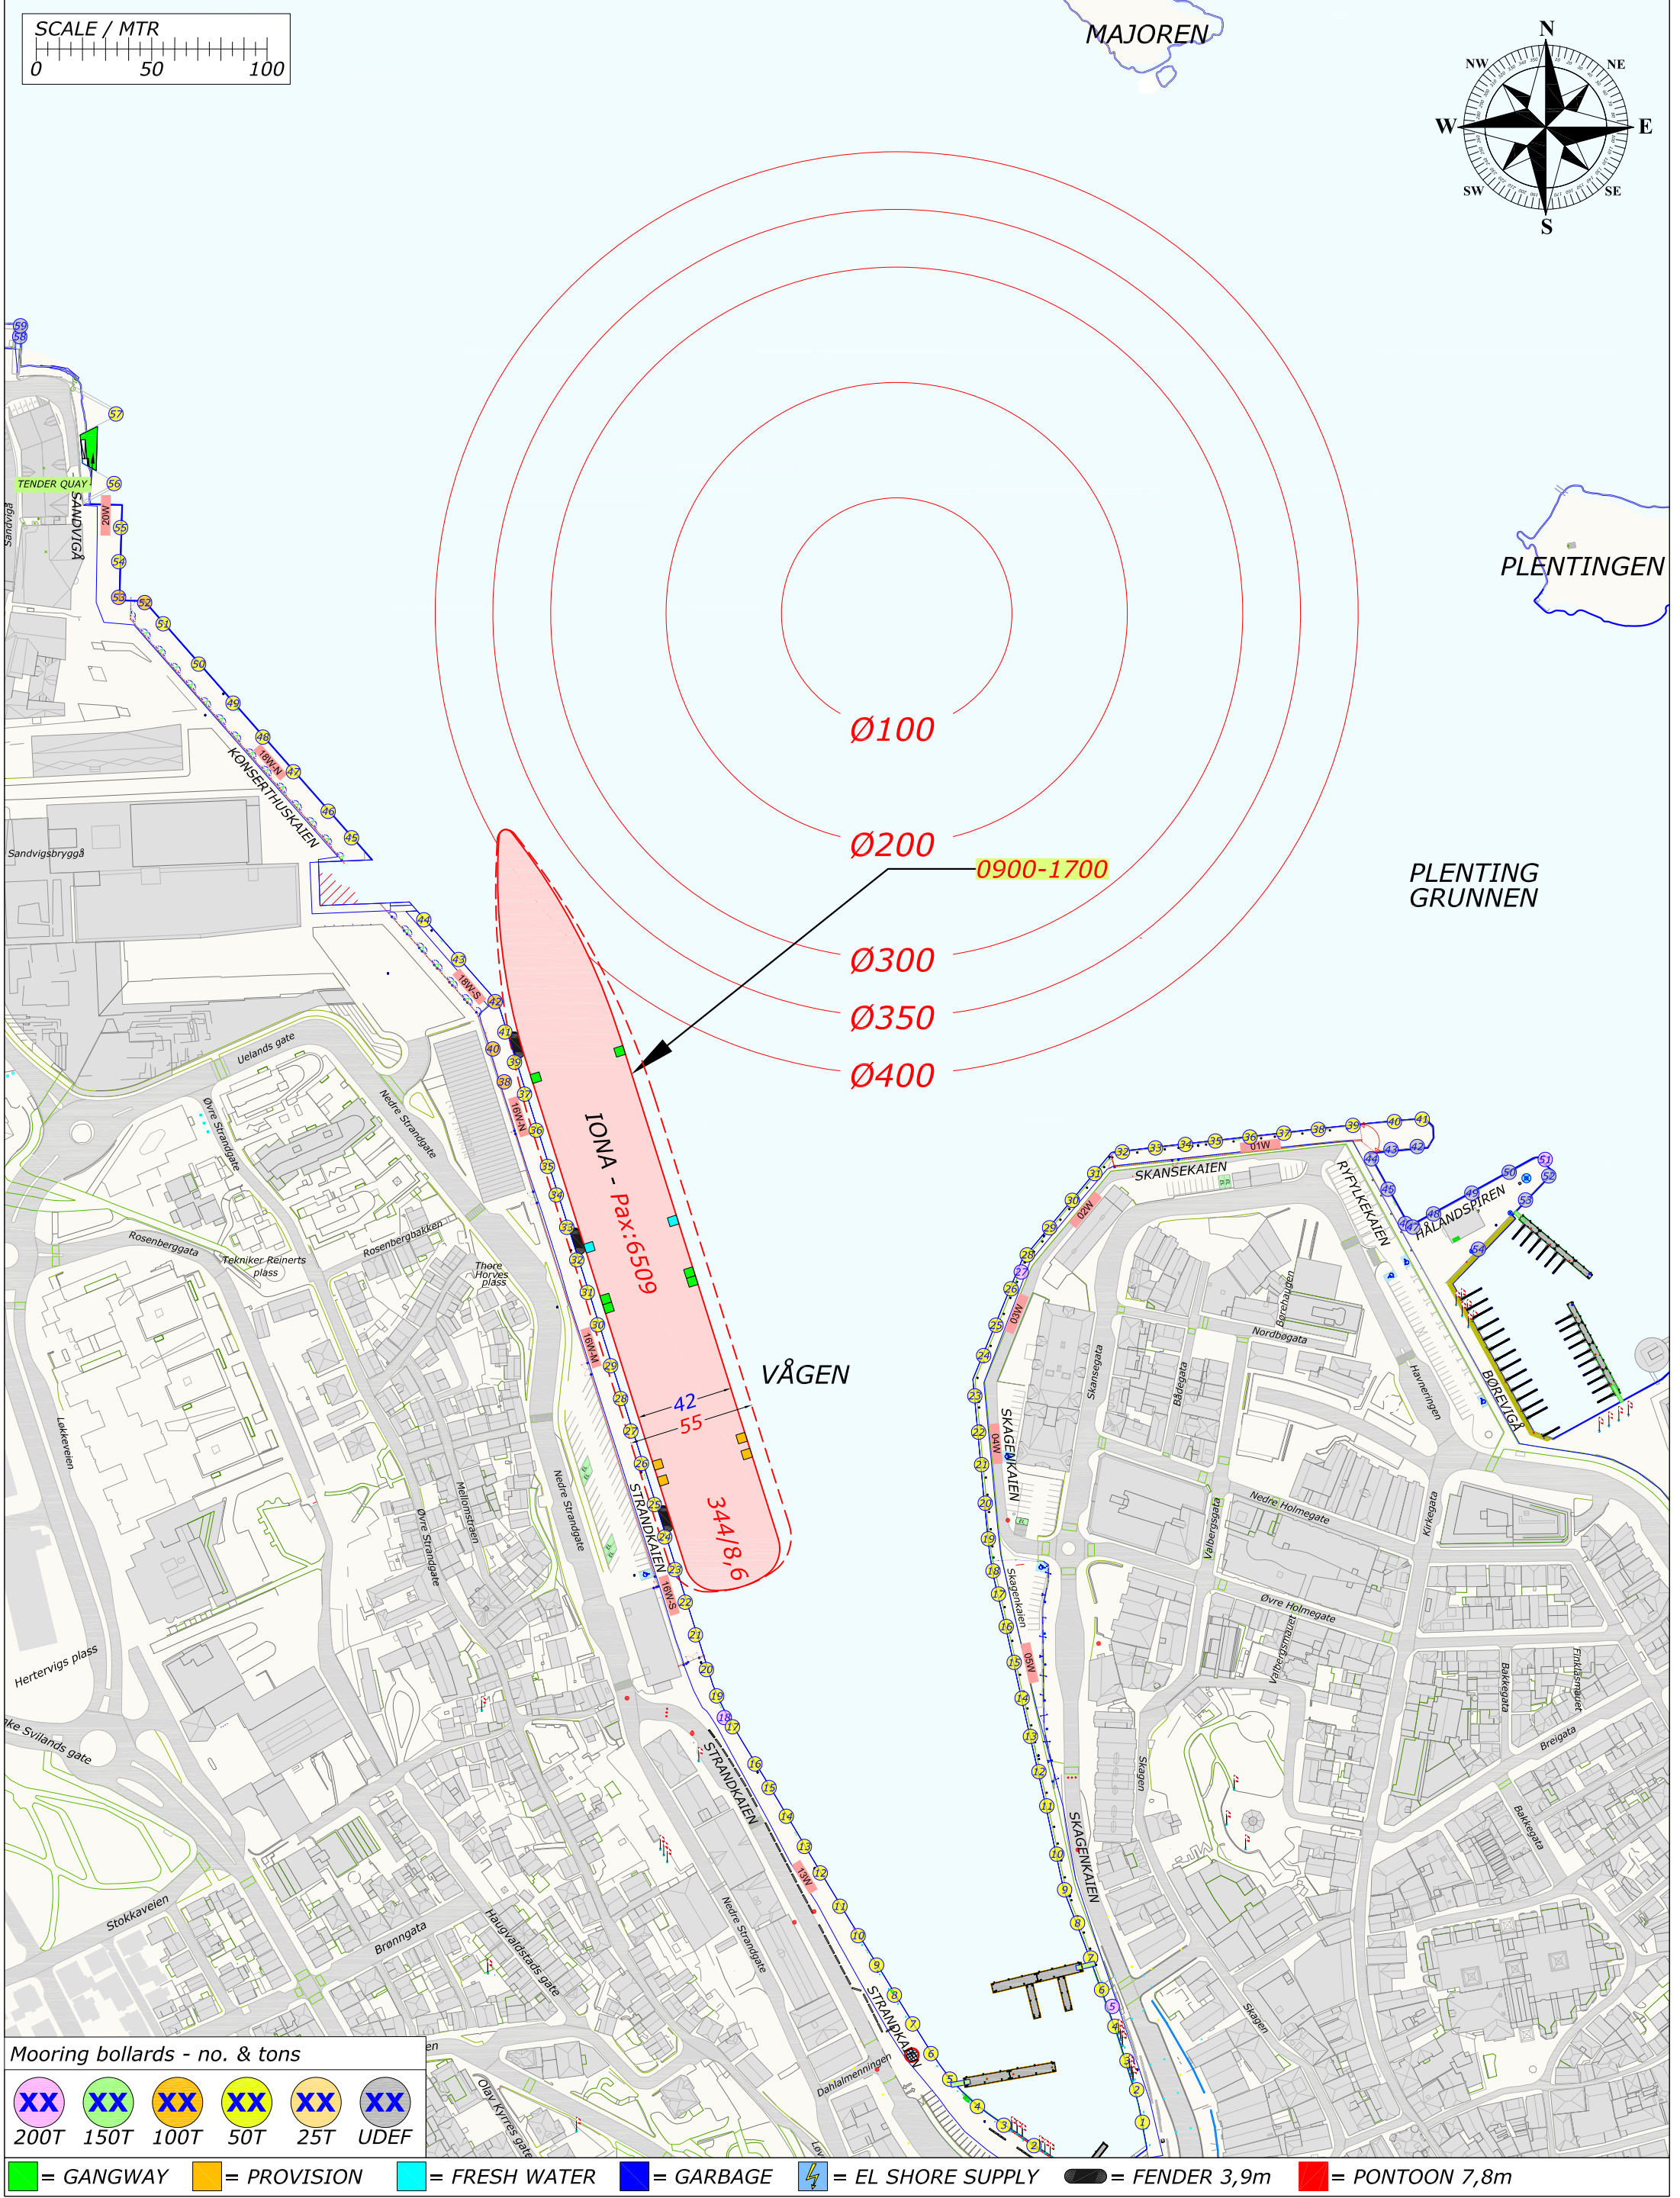

Mooring bollards - no. & tons

XX	XX	XX	XX	XX	XX
200T	150T	100T	50T	25T	UDEF

= GANGWAY	= PROVISION	= FRESH WATER	= GARBAGE	= EL SHORE SUPPLY	= FENDER 3,9m	= PONTON 7,8m
-----------	-------------	---------------	-----------	-------------------	---------------	---------------

Rev.	Date	Text	Sign
Drawn by R.KARLSEN		Approved by - date	Filename CRUISE-2022.DWG
			Date 0
			Scale 1:2500
 Rutek AS - Seilaskjervegen 11 - 4055 Sola		Title PORT OF STAVANGER BERTHING SKETCH	
		Drawing no.	
		Customer Stavangerregionen Havnedrift AS	Size A3
			Sheet 1/1


BERTHING SKETCH PORT OF STAVANGER

TUESDAY 14. JUNE 2022



STAVANGER REGIONEN
Havnedrift AS

REV.NR. 01 - 01.01.2022

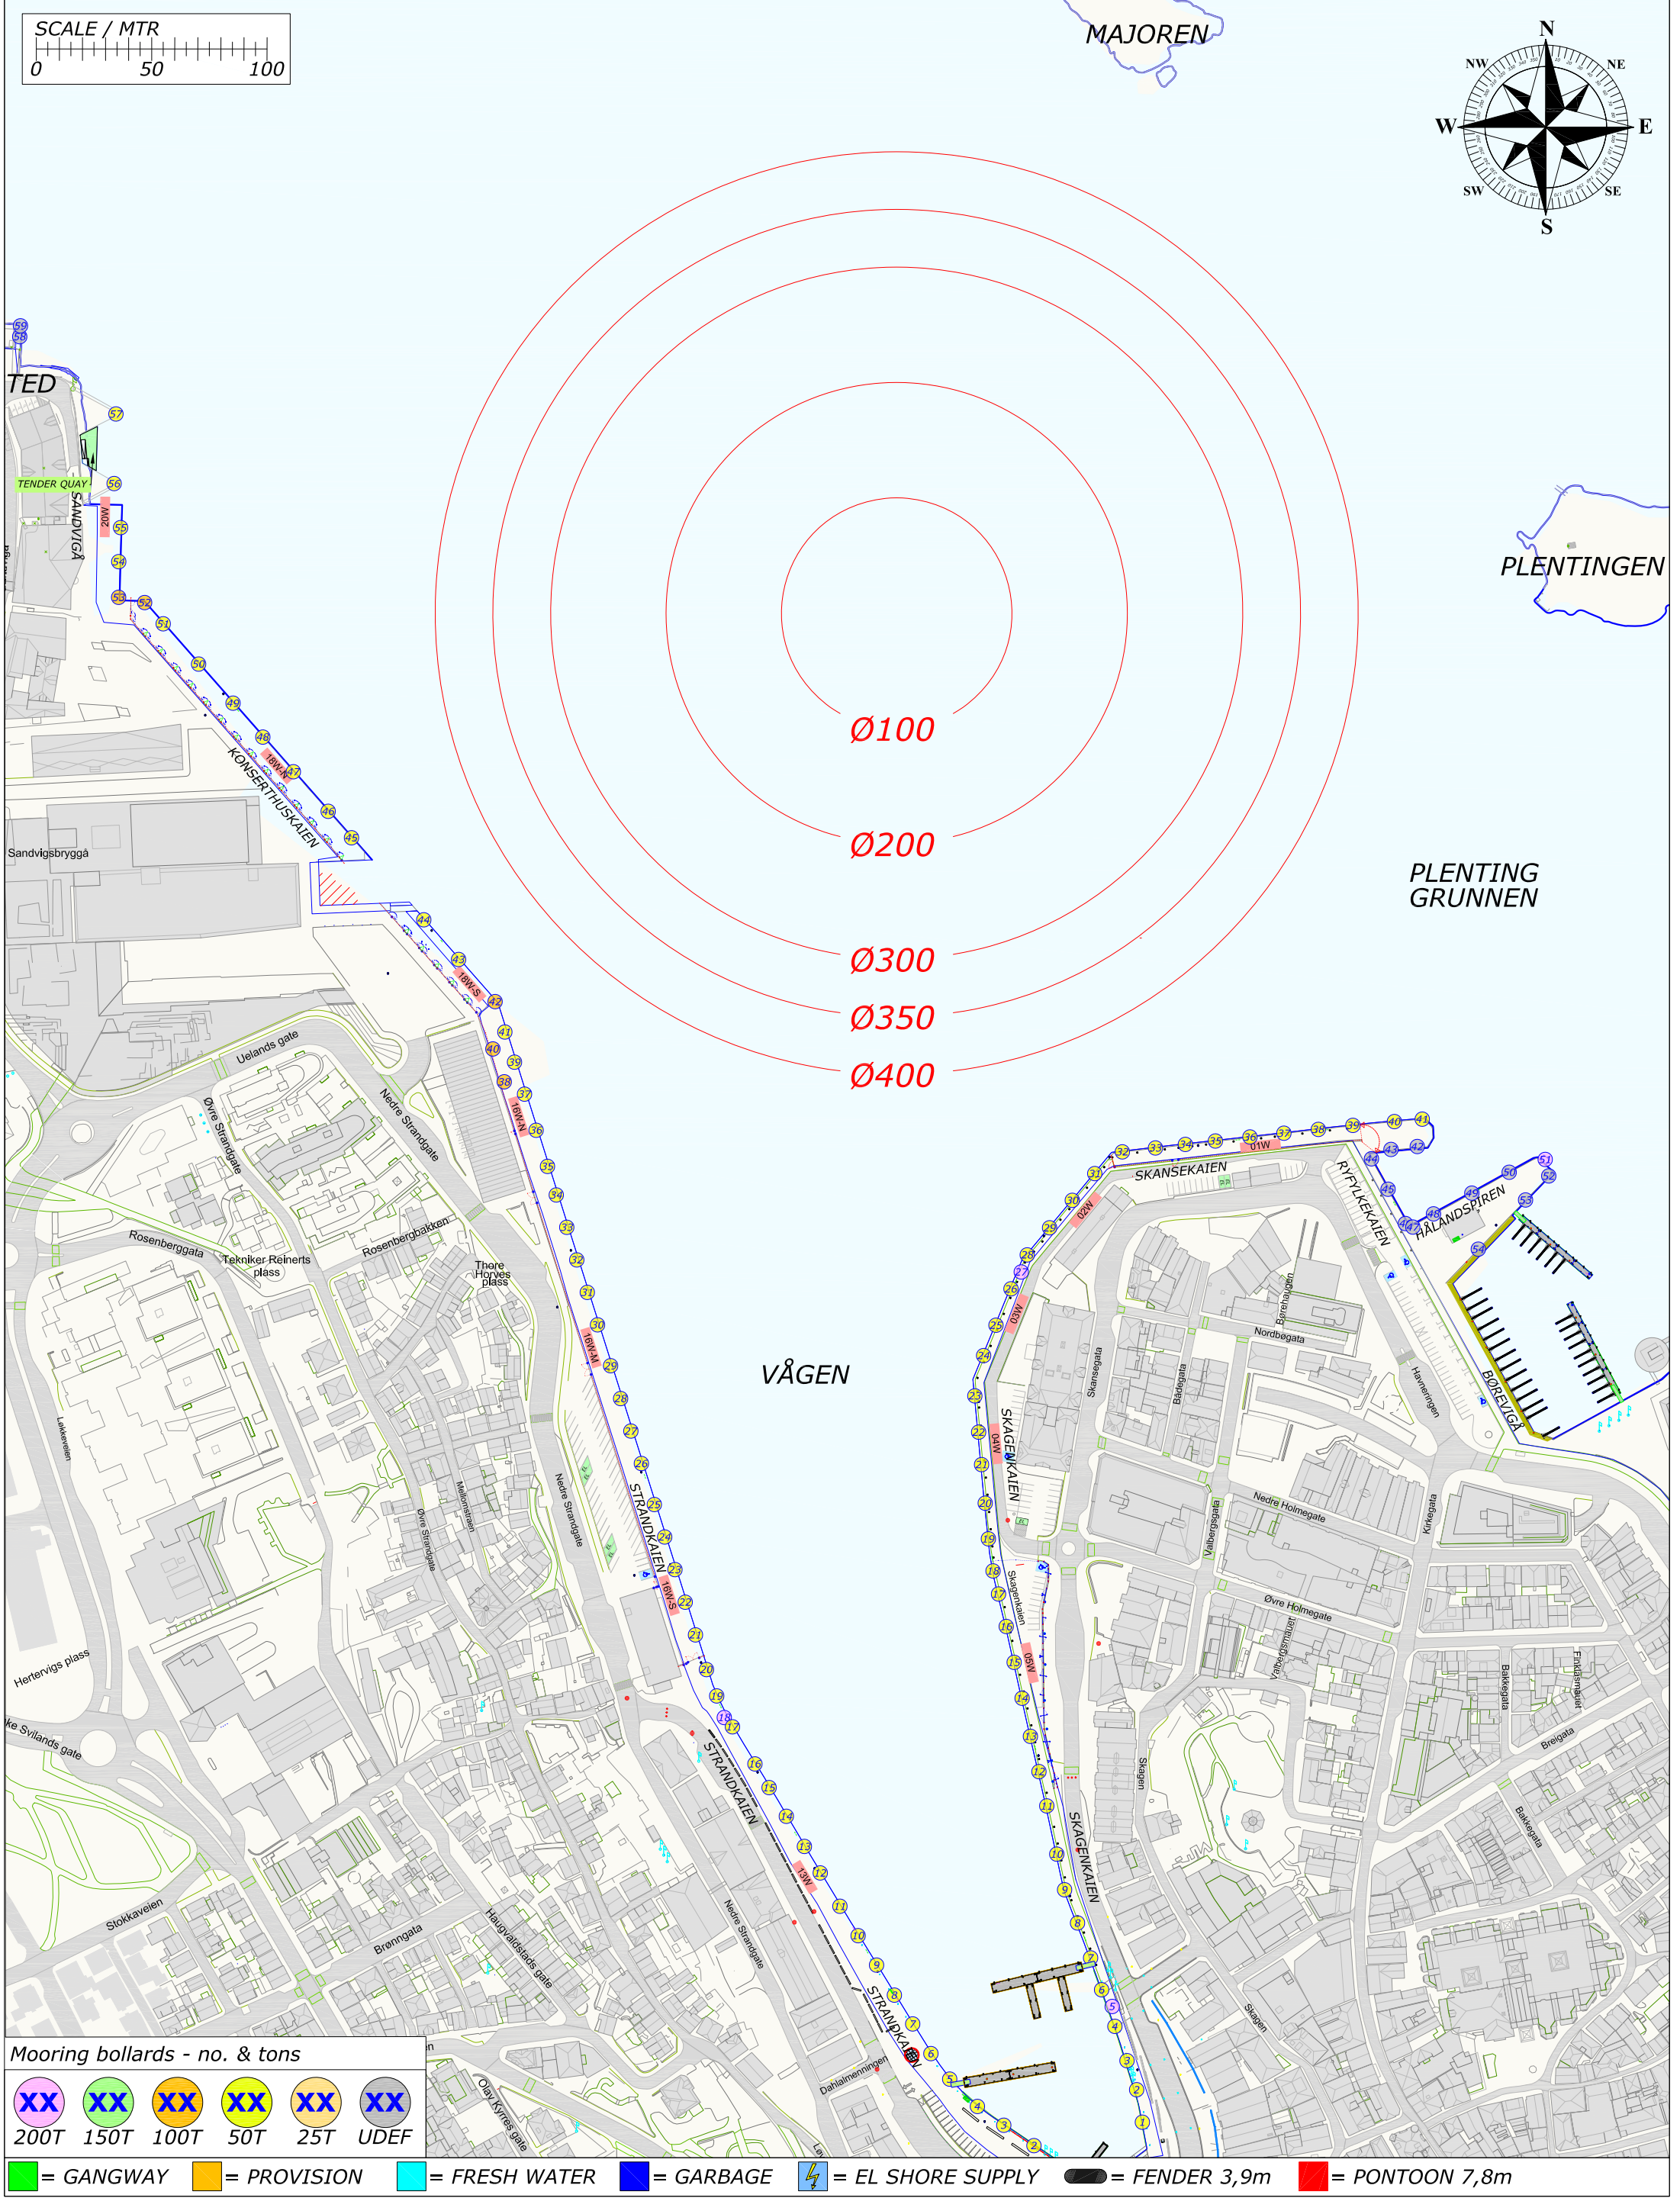

The map shows the coastline of Oslo, Norway, with various streets and landmarks labeled. A red line indicates the path of the ship Costa Diadema, which is shown as a red arrow pointing towards the harbor. The ship's name and passenger count are written along its length: "COSTA DIADEMA - Pax: 3693".

Mooring bollards are numbered from 1 to 37 along the coast. Some bollards are color-coded: green for gangways, orange for provisions, cyan for fresh water, and blue for garbage. Bollard numbers 36 and 37 are specifically highlighted.


A scale bar at the top left indicates distances in meters (0, 50, 100). A legend at the bottom explains the symbols used for mooring bollards and their capacities:

- Mooring bollards - no. & tons**
- XX (purple) = 200T
- XX (green) = 150T
- XX (orange) = 100T
- XX (yellow) = 50T
- XX (light orange) = 25T
- XX (grey) = UDEF

Additional symbols at the bottom indicate specific services:

- Green square = GANGWAY
- Orange square = PROVISION
- Cyan square = FRESH WATER
- Blue square = GARBAGE

REV.NR. 01 - 01.01.2022

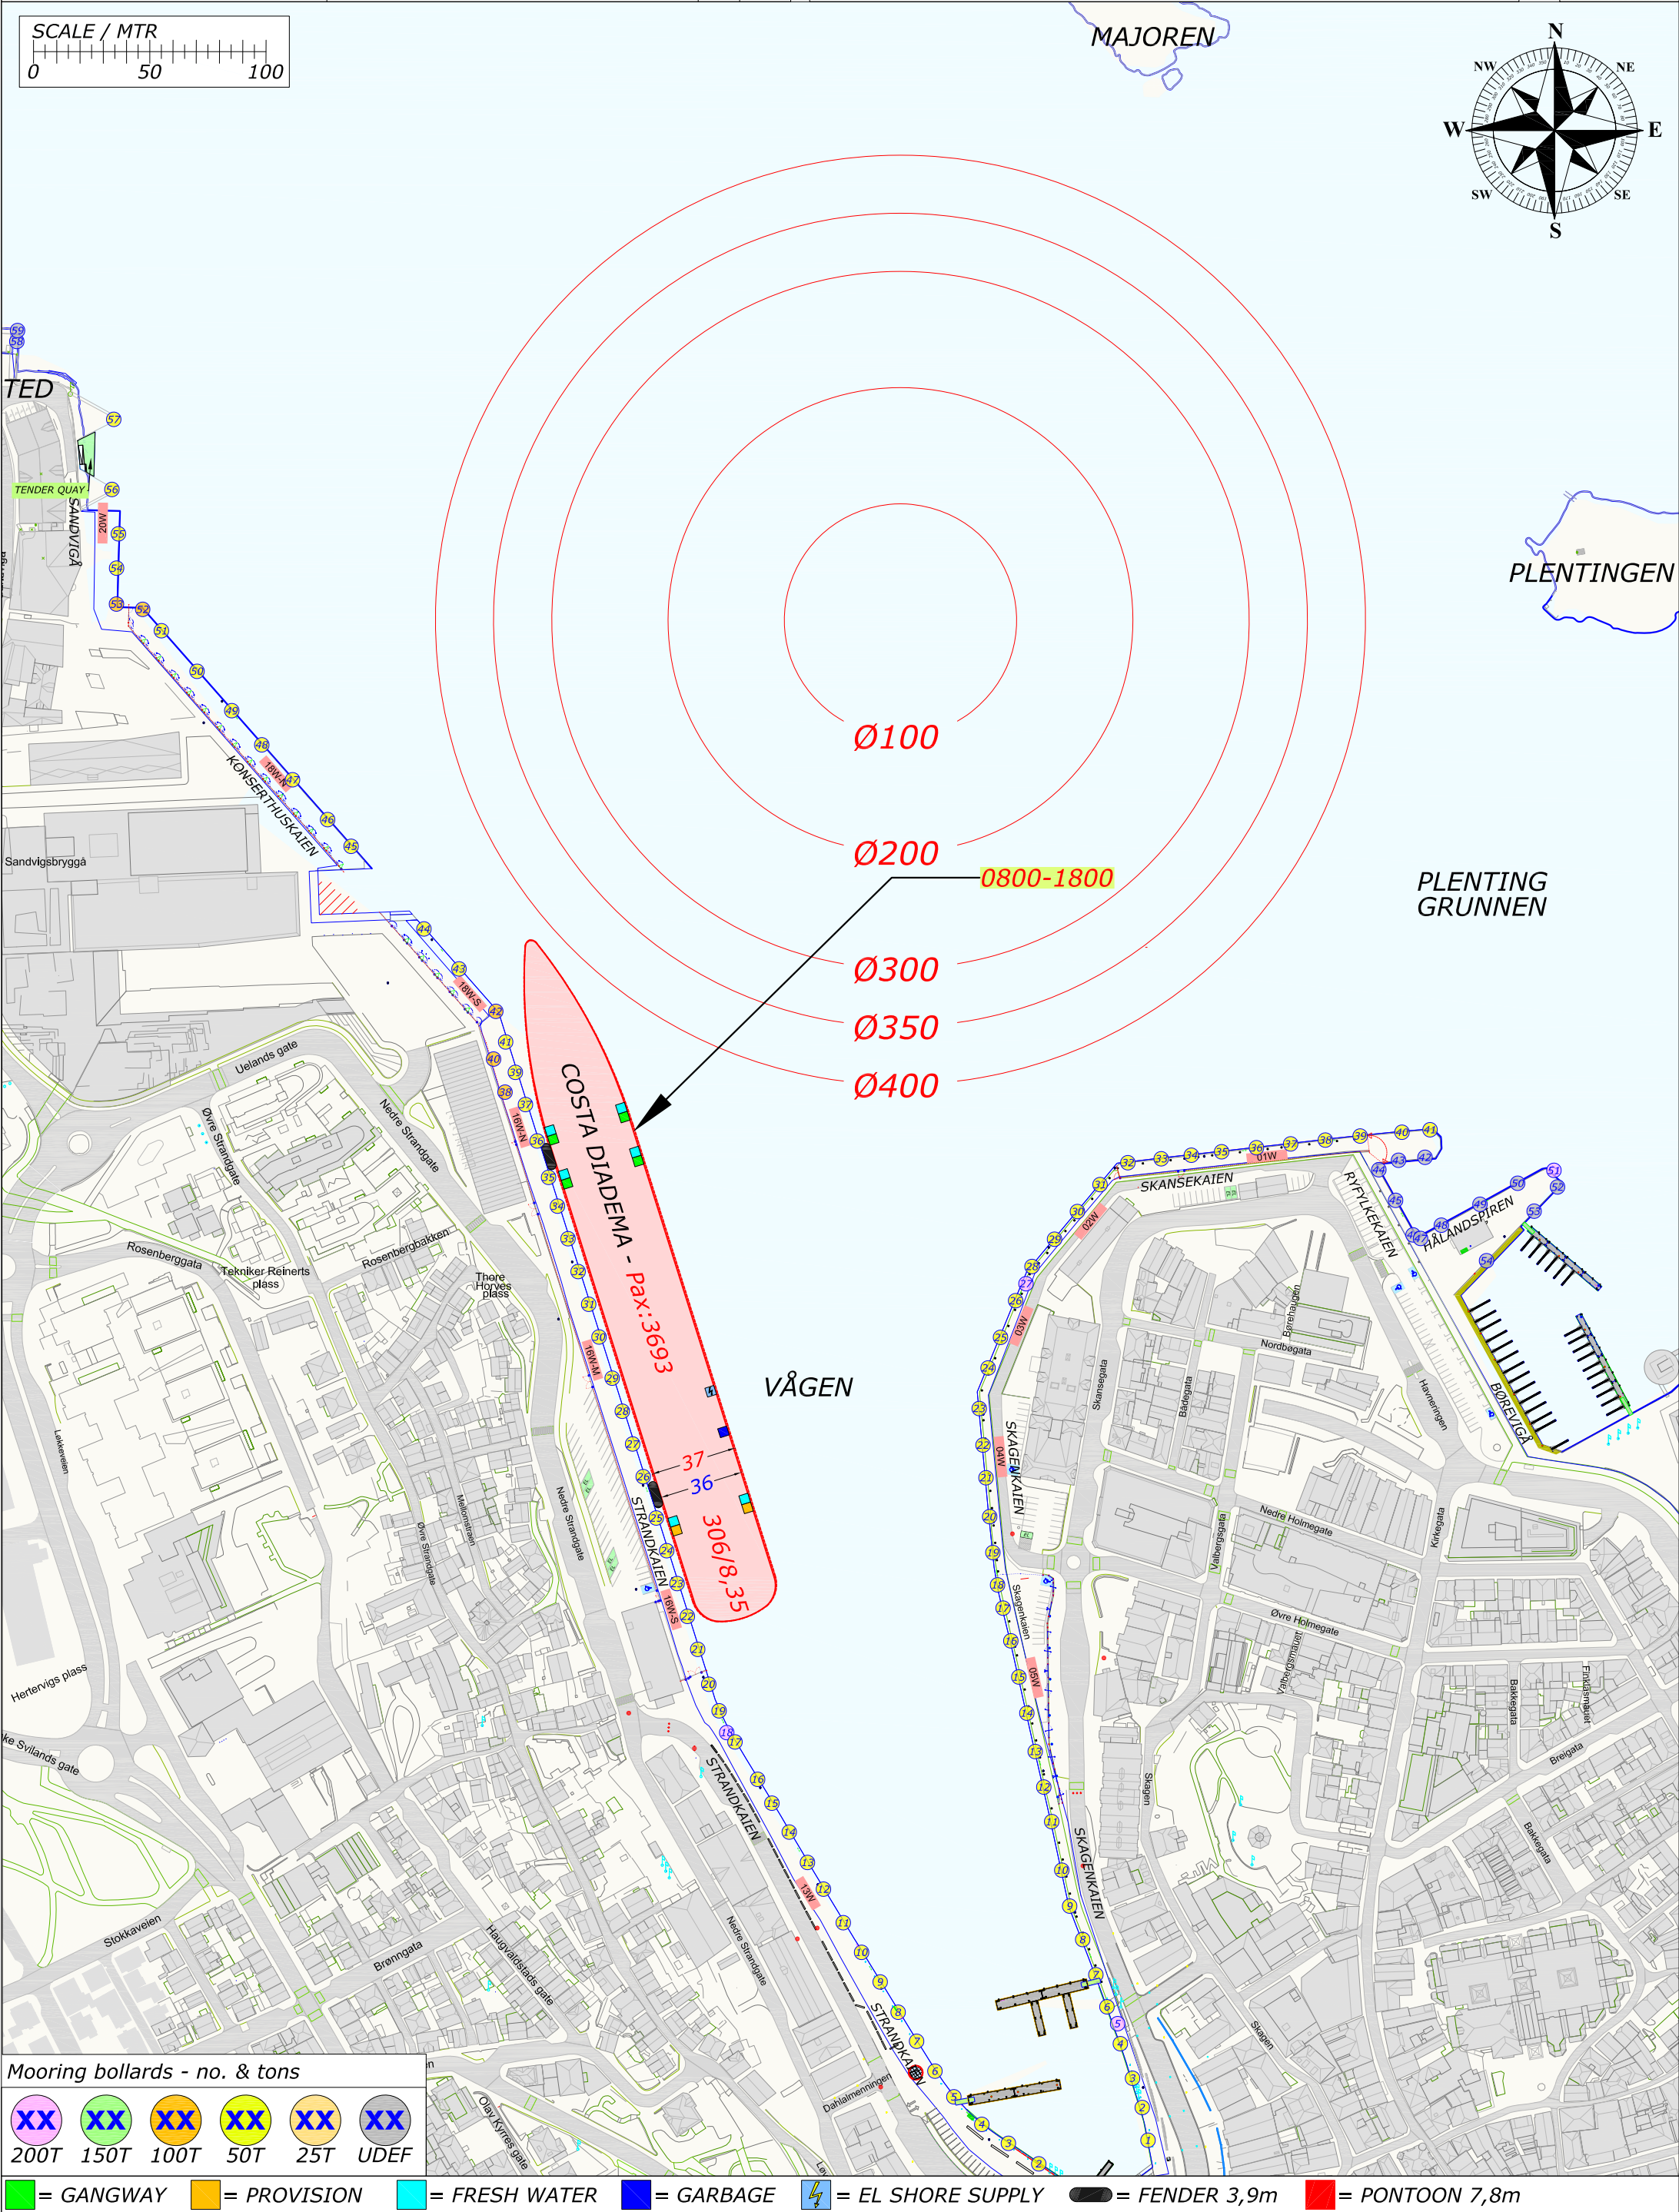


Rev.	Date	Text	Sign
Drawn by R.KARLSEN		Approved by - date	Filename CRUISE-2022.DWG
			Date 0
			Scale 1:2500
RUTEK Rutek AS - Seilaskjervegen 11 - 4055 Sola		Title PORT OF STAVANGER BERTHING SKETCH	
		Customer Stavangerregionen Havnedrift AS	Drawing no. Size Sheet A3 1/1

PORT OF STAVANGER
NORWAY

STAVANGER
REGIONEN
Havnedrift AS

BERTHING SKETCH PORT OF STAVANGER
THURSDAY 16. JUNE 2022

REV.NR. 04 - 14.05.2022

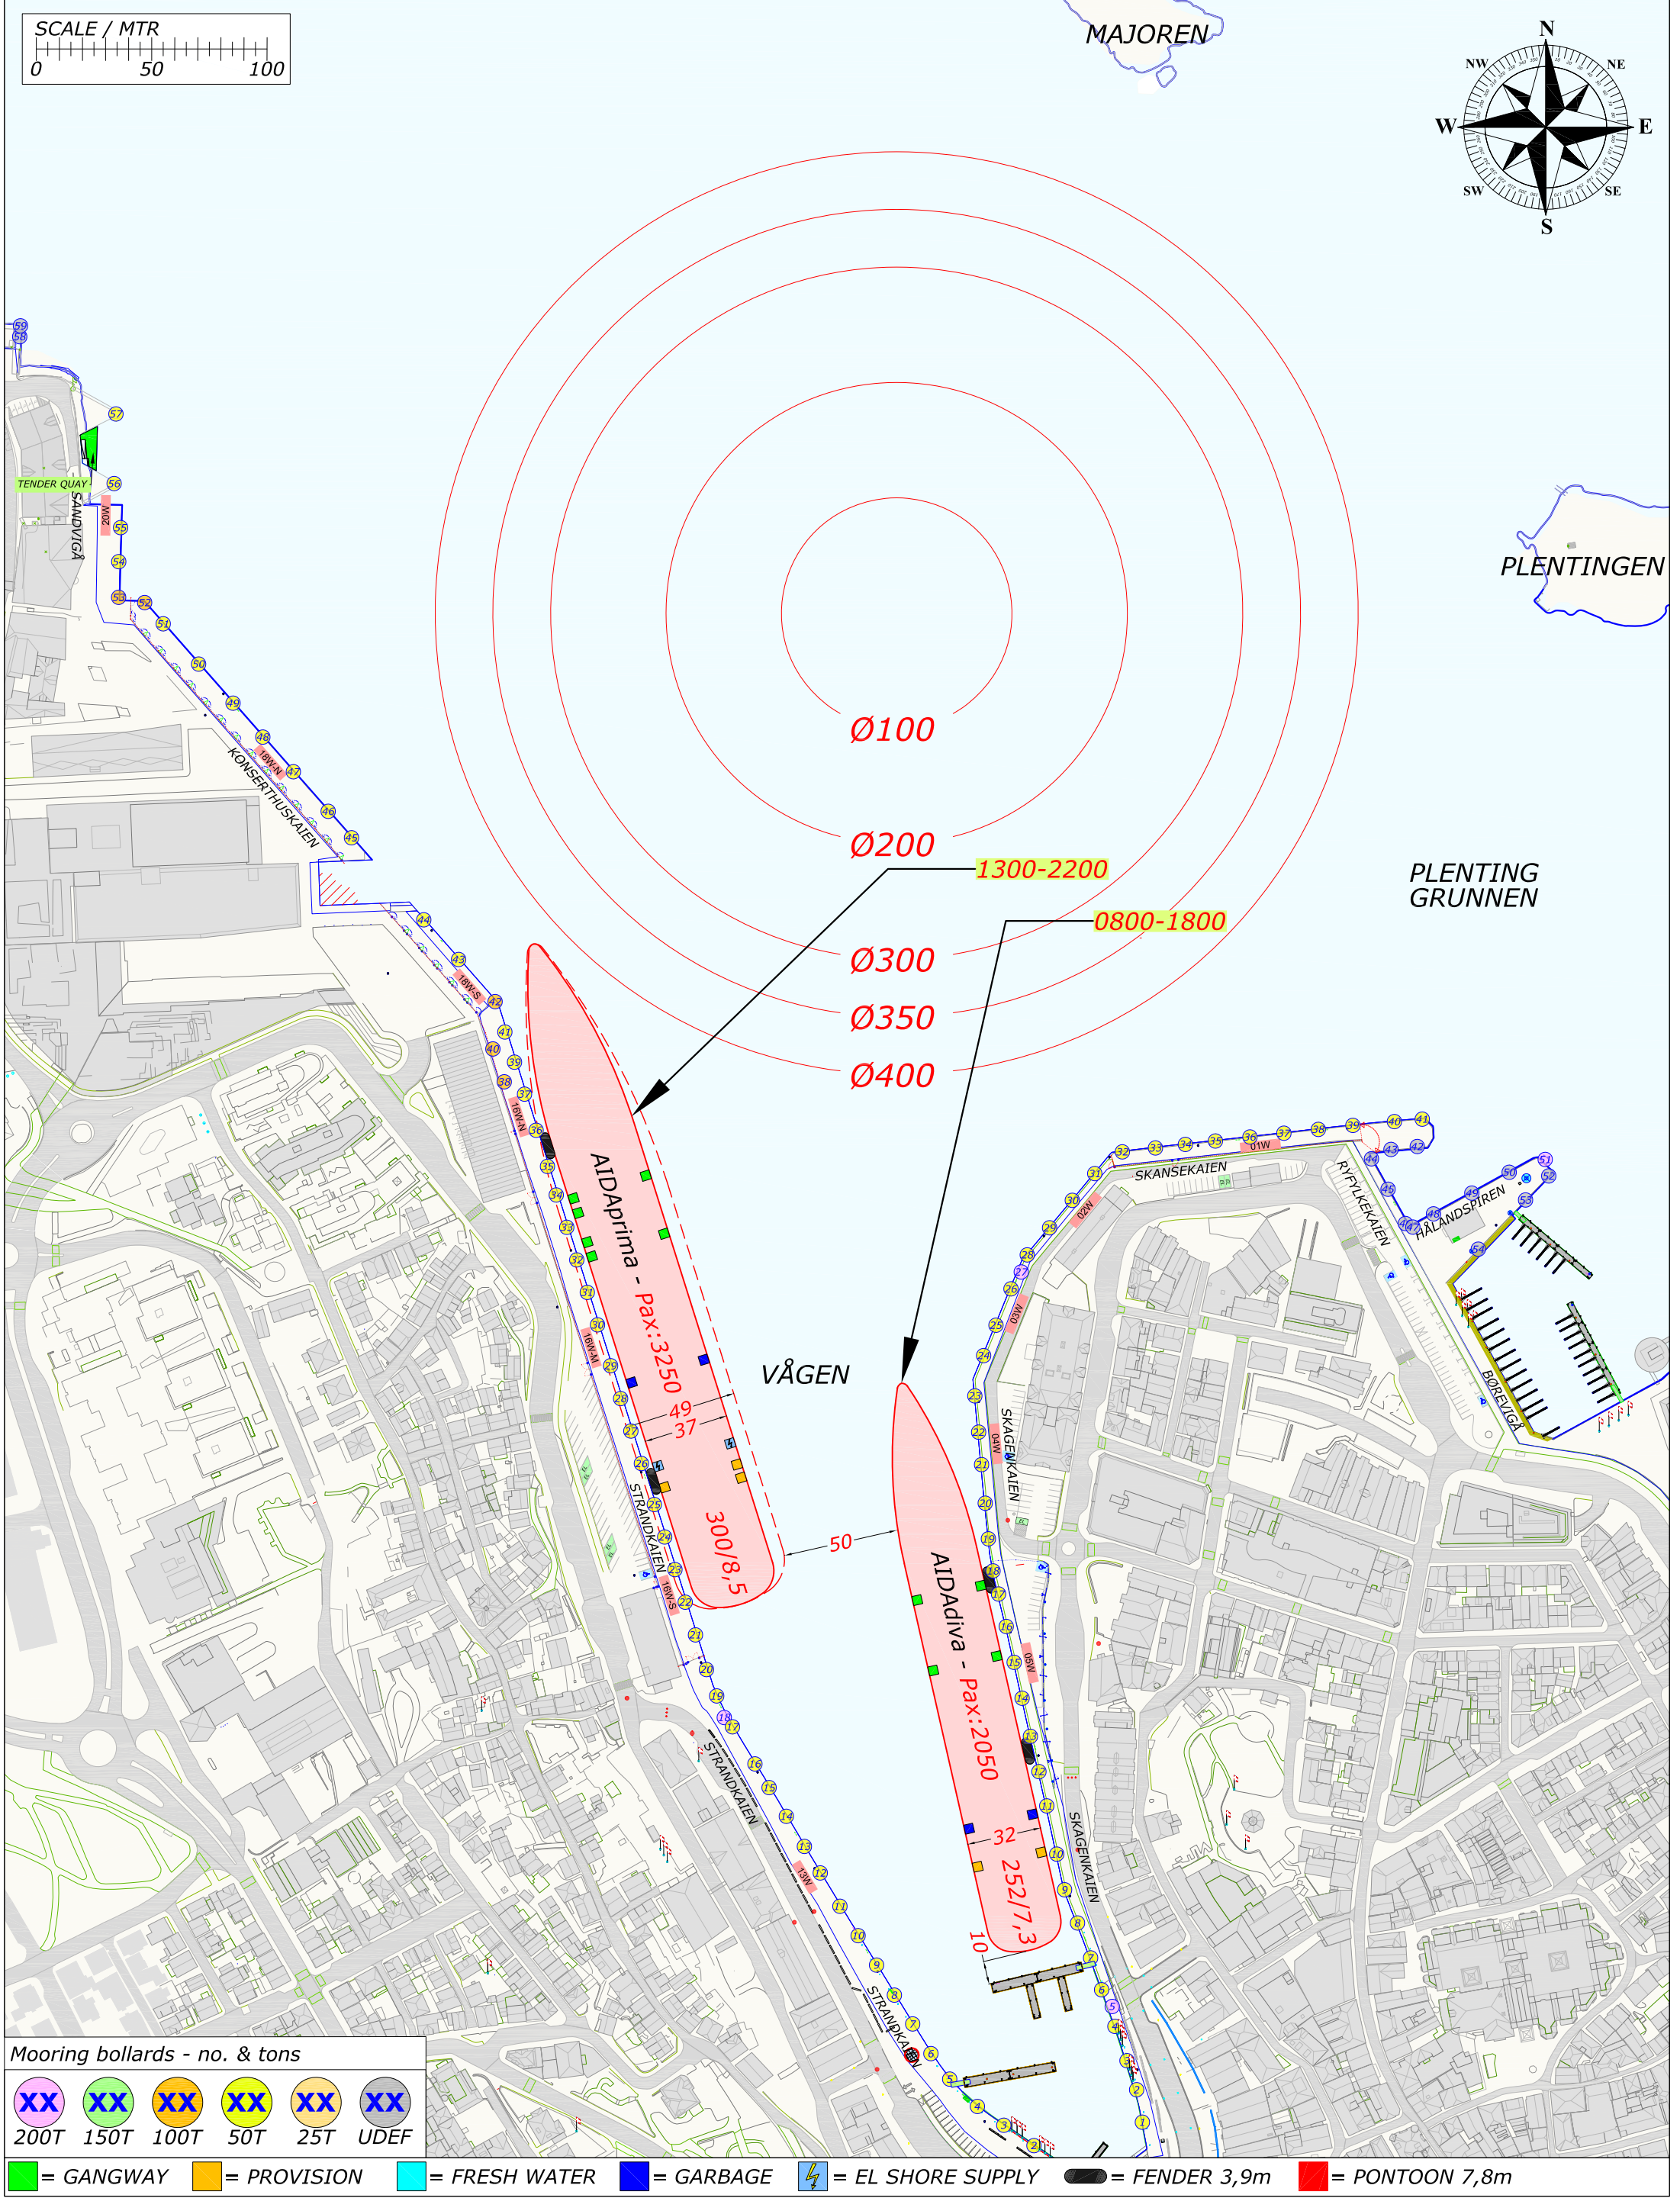

Mooring bollards - no. & tons						
XX	XX	XX	XX	XX	XX	XX
200T	150T	100T	50T	25T	UDEP	




■ = GANGWAY ■ = PROVISION ■ = FRESH WATER ■ = GARBAGE ⚡ = EL SHORE SUPPLY ■ = FENDER 3,9m ■ = PONTON 7,8m

Rev.	Date	Text	Sign
Drawned by R.KARLSEN		Approved by - date	
Filename STAVANGER_HAVN.DWG		Date 0	Scale 1:2500
Title PORT OF STAVANGER BERTHING SKETCH		Drawing no.	
Customer Stavangerregionen Havnedrift AS		Size A3	Sheet 1/1

BERTHING SKETCH PORT OF STAVANGER
THURSDAY 16. JUNE 2022



REV.NR. 02 - 30.01.2022

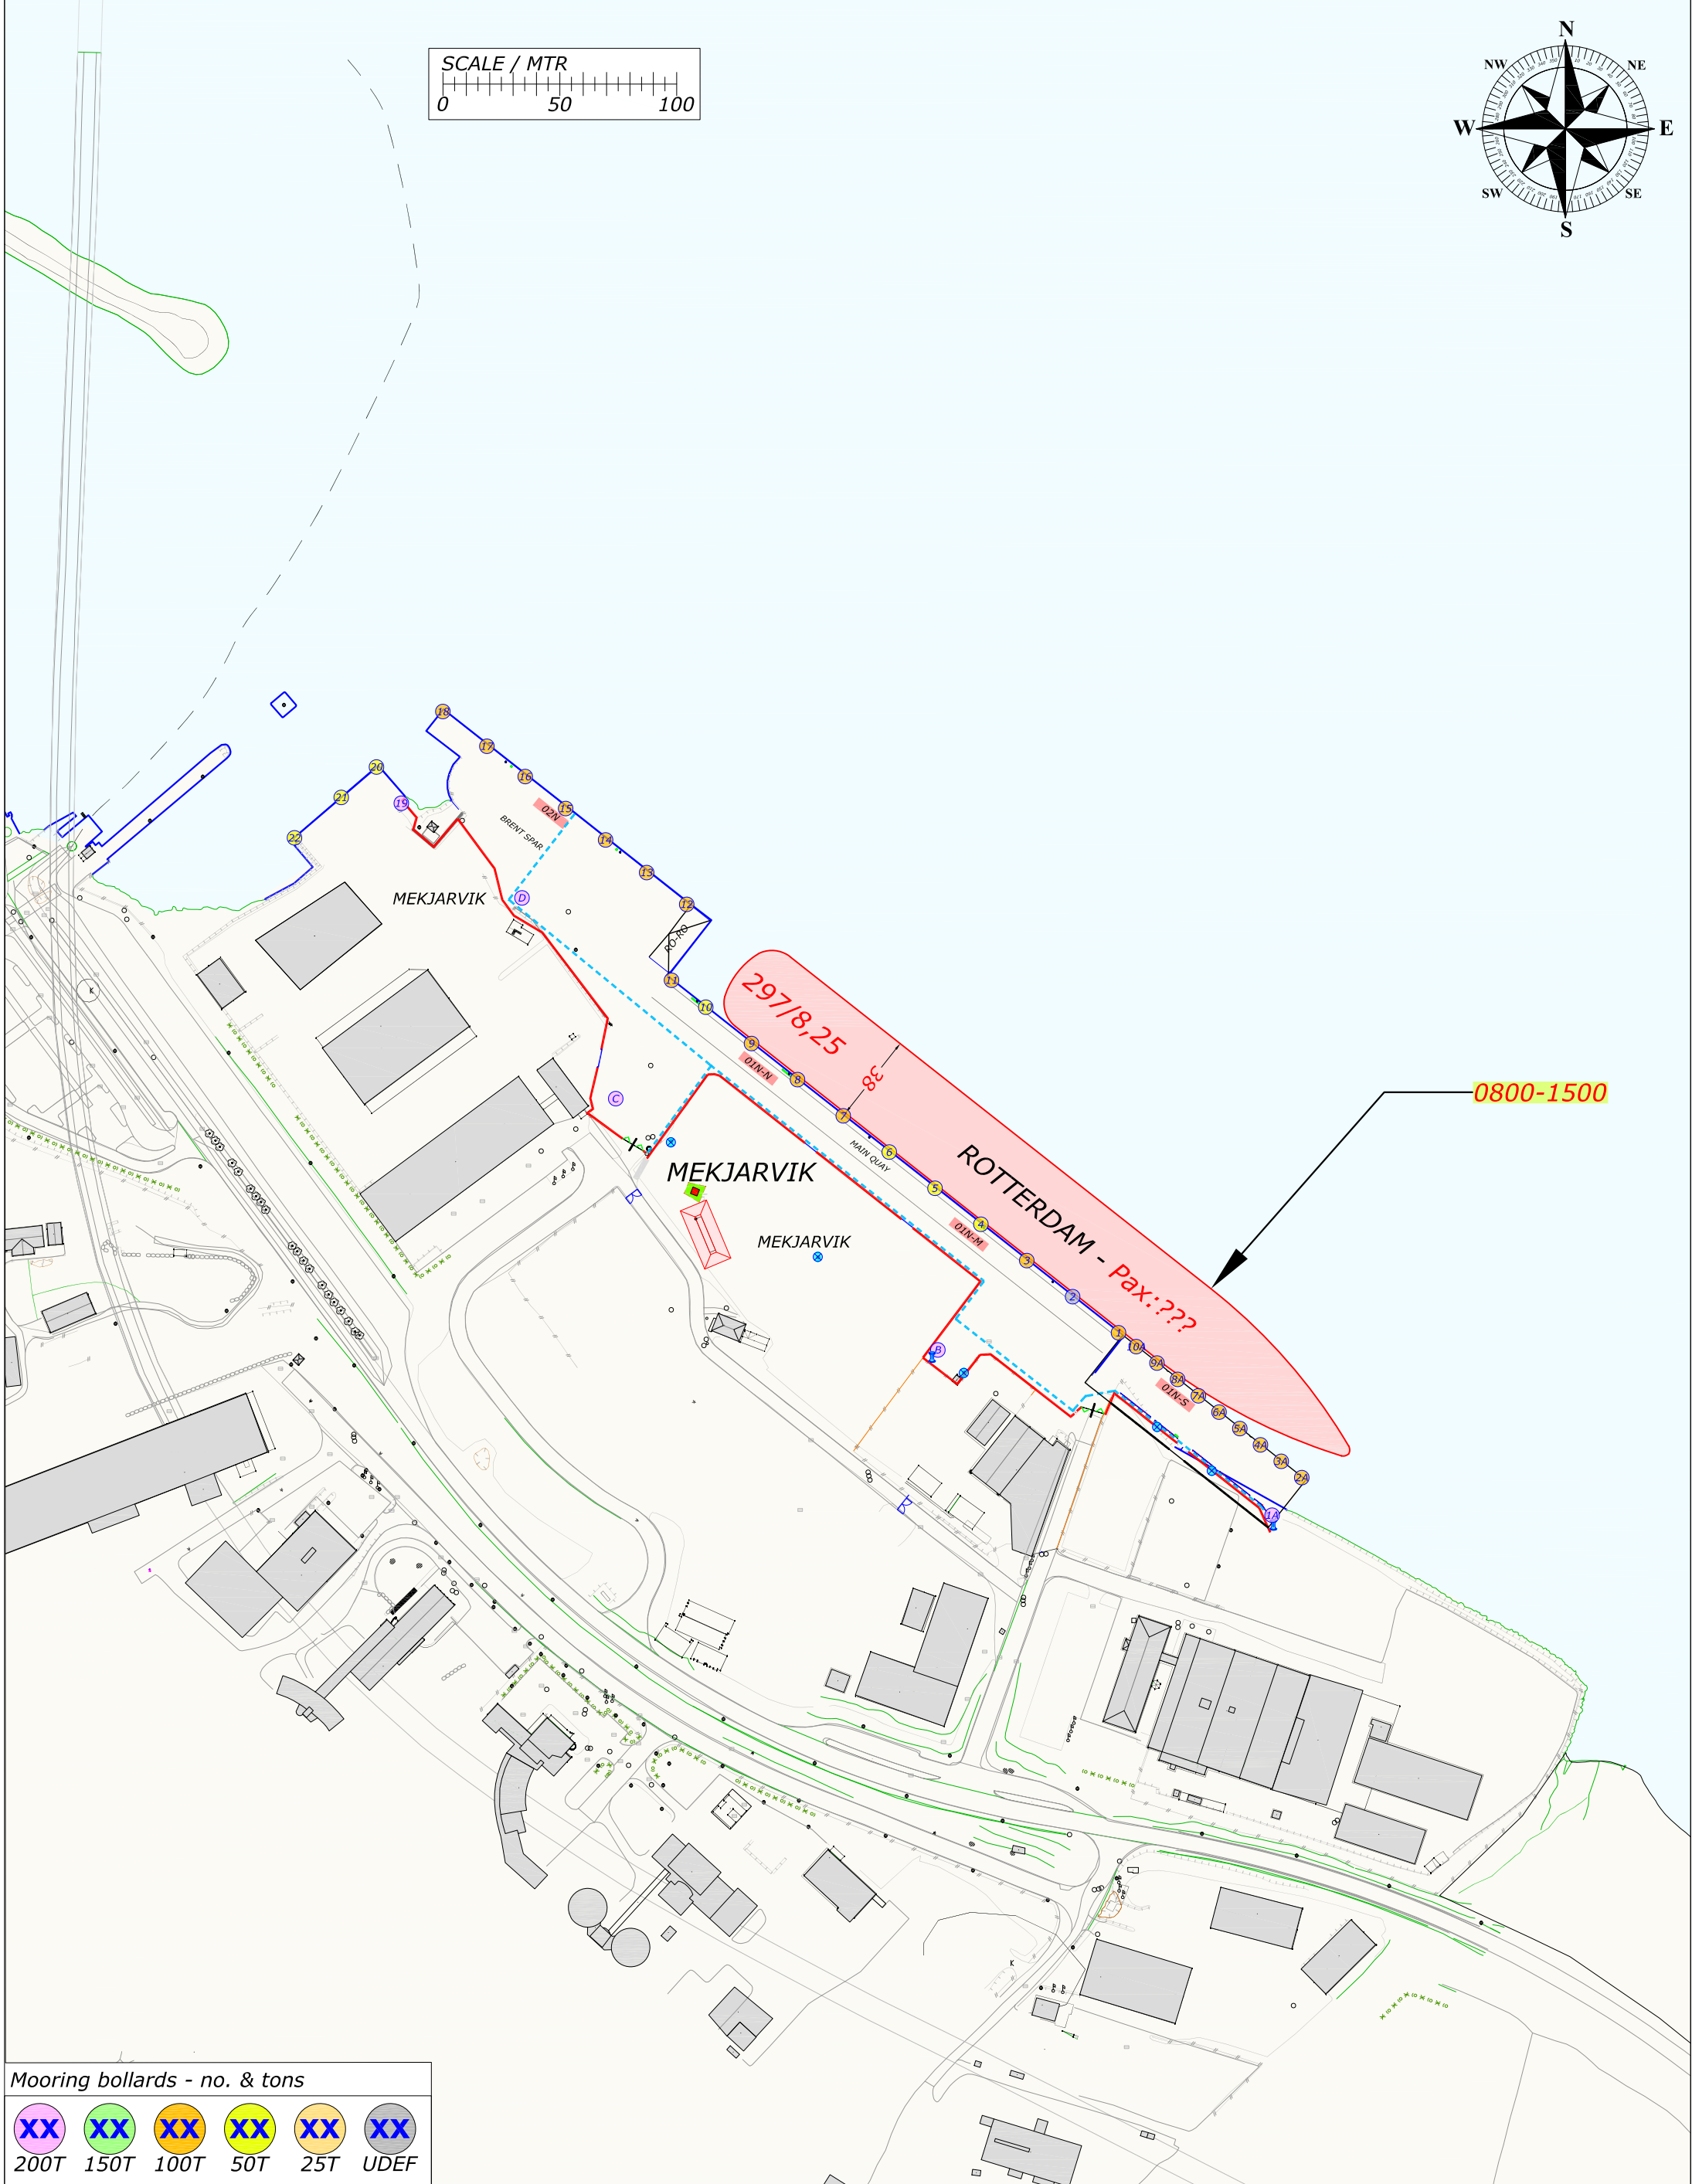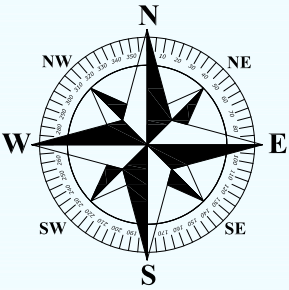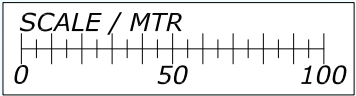

Mooring bollards - no. & tons					
XX	XX	XX	XX	XX	XX
200T	150T	100T	50T	25T	UDEF

= GANGWAY = PROVISION = FRESH WATER = GARBAGE = EL SHORE SUPPLY = FENDER 3,9m = PONTOON 7,8m




Rev.	Date	Text	Sign
Drawn by R.KARLSEN	Approved by - date	Filename STAVANGER_HAVN.DWG	Date 0
RUTEK		Title PORT OF STAVANGER BERTHING SKETCH	Scale 1:2500
Rutek AS - Selaskjervegen 11 - 4055 Sola		Customer Stavangerregionen Havnedrift AS	Drawing no. Size Sheet A3 1/1

BERTHING SKETCH PORT OF STAVANGER
THURSDAY 16. JUNE 2022



REV.NR. 01 - 01.01.2022

SANDNES HAVN

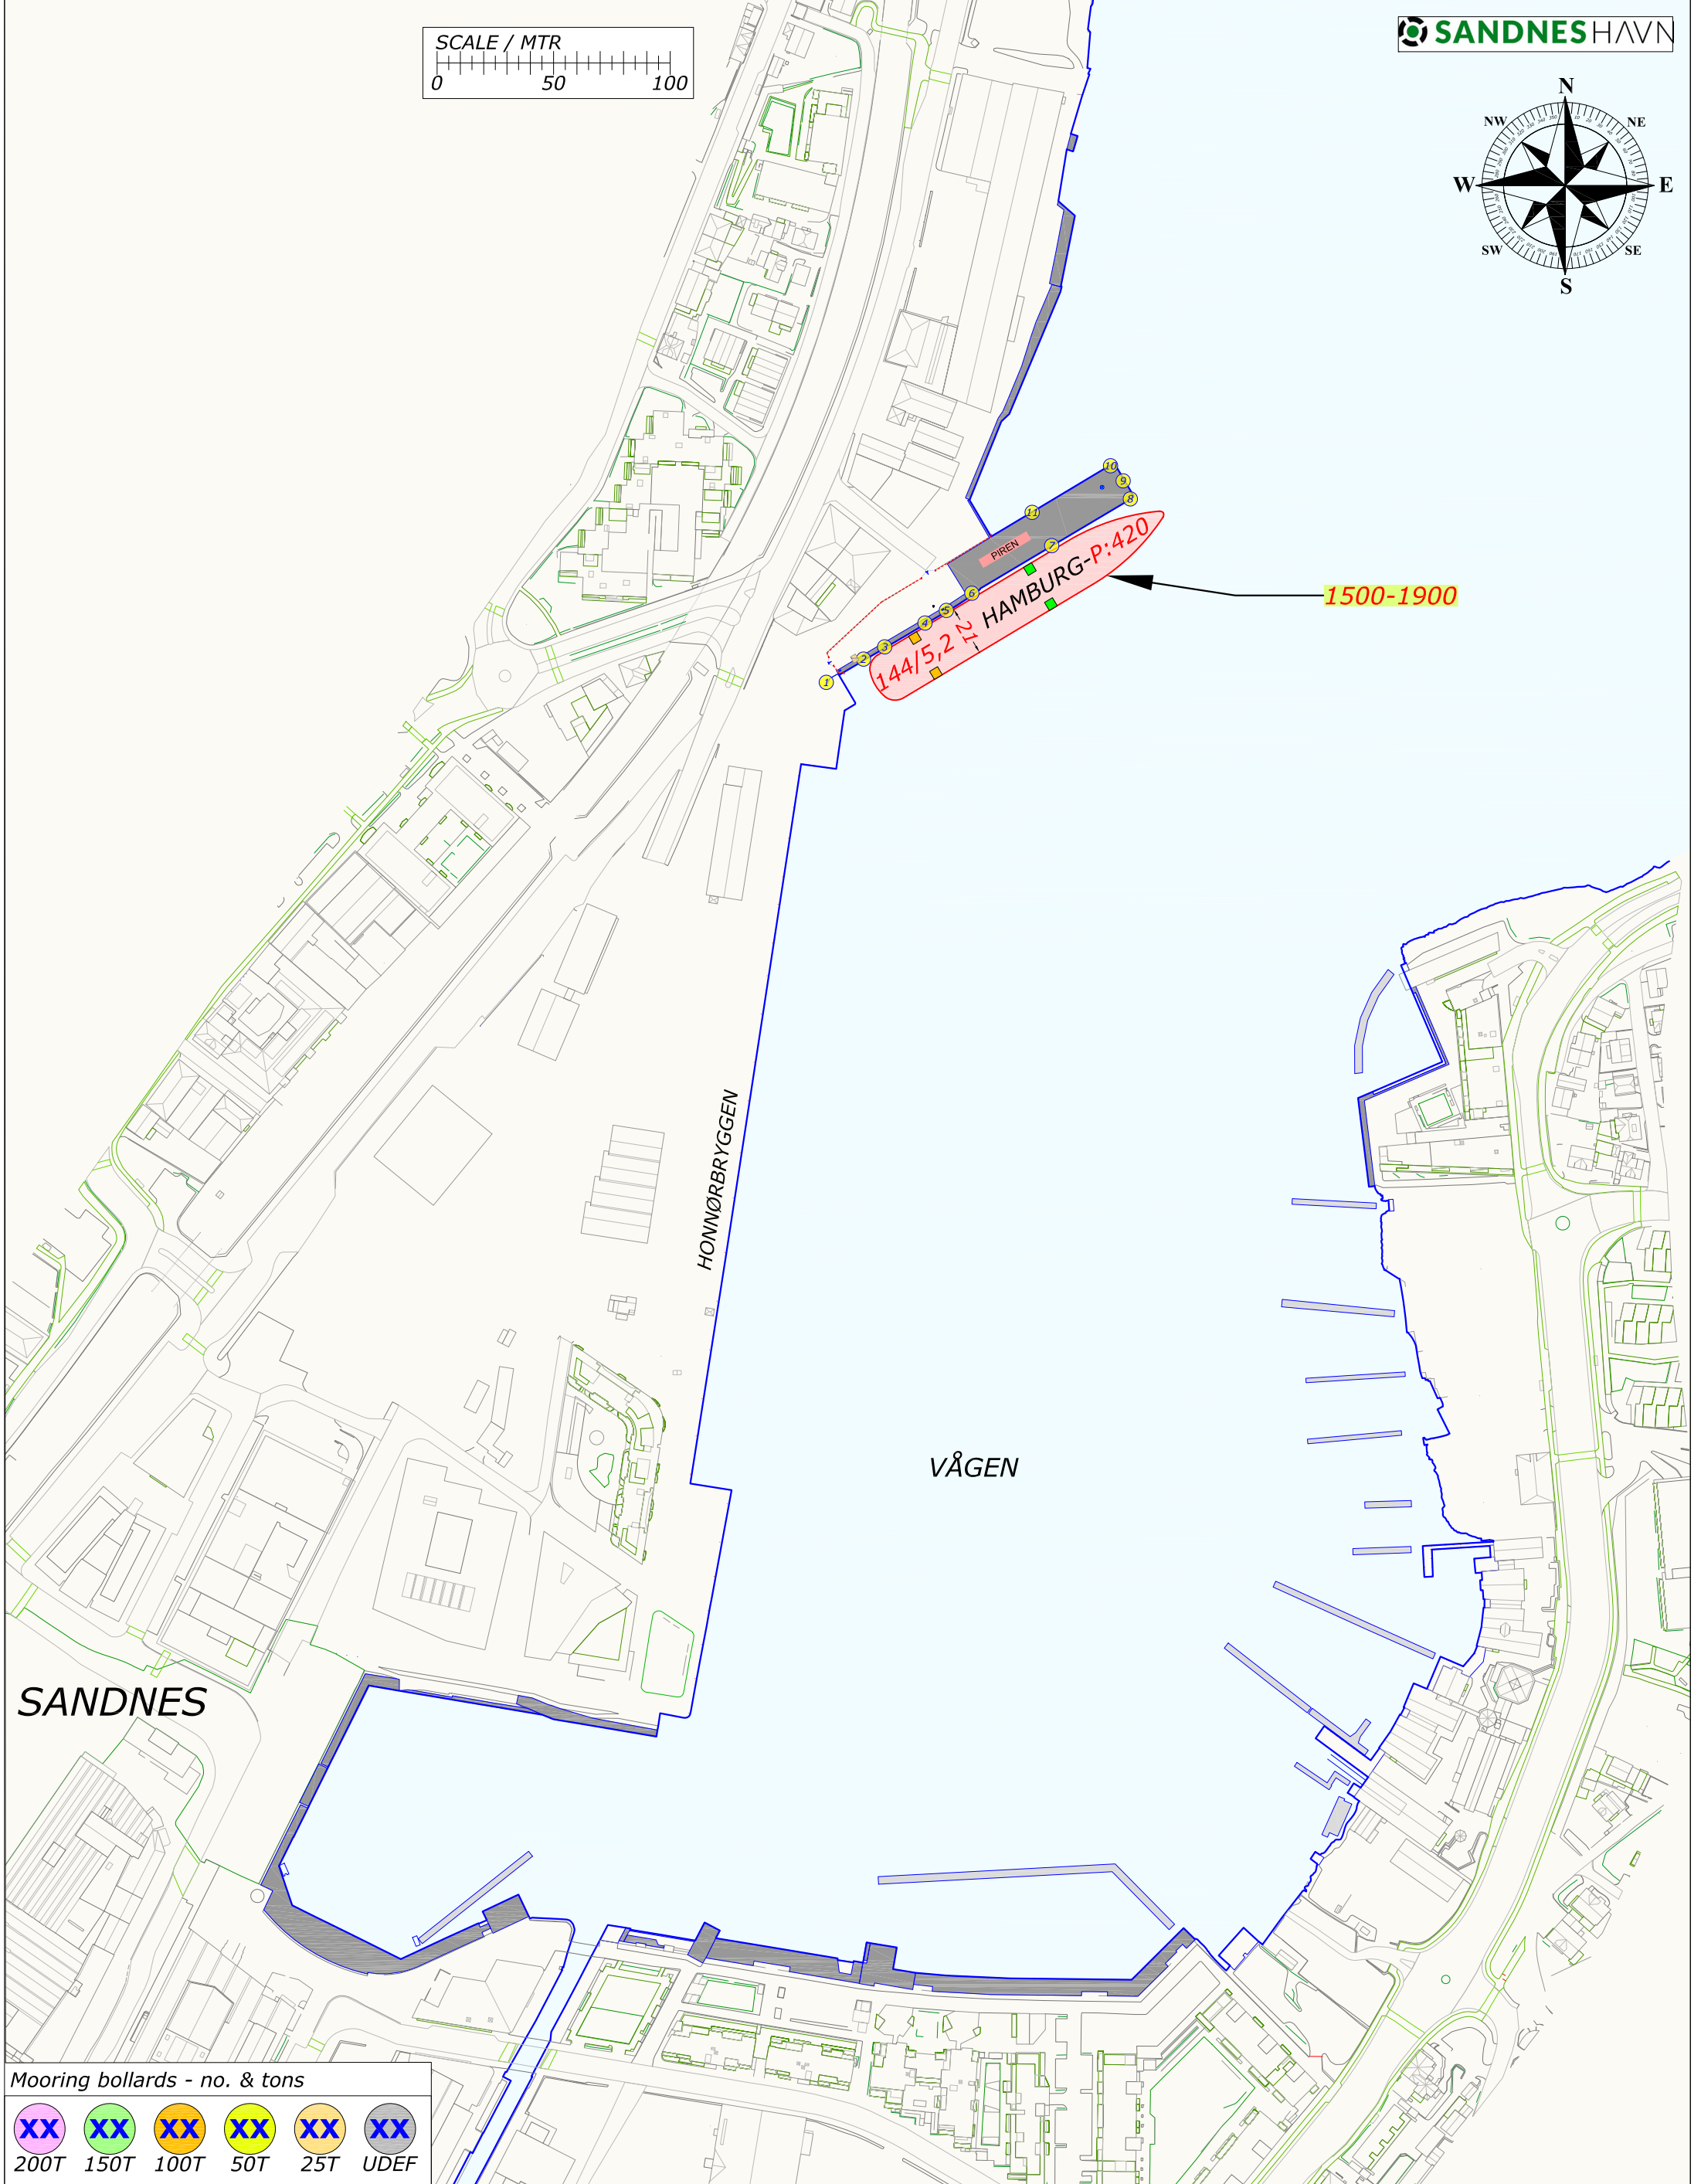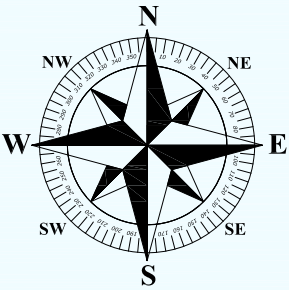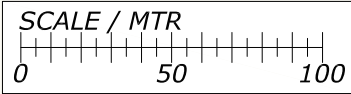


Mooring bollards - no. & tons

XX	XX	XX	XX	XX	XX
200T	150T	100T	50T	25T	UDEF

= GANGWAY = PROVISION = FRESH WATER = GARBAGE = EL SHORE SUPPLY = FENDER 3,9m = PONTOON 7,8m

<i>BERTHING SKETCH PORT OF STAVANGER</i> <i>FRIDAY 17. JUNE 2022</i>	 STAVANGER REGIONEN Havnedrift AS
<i>REV.NR. 01 - 01.01.2022</i>	

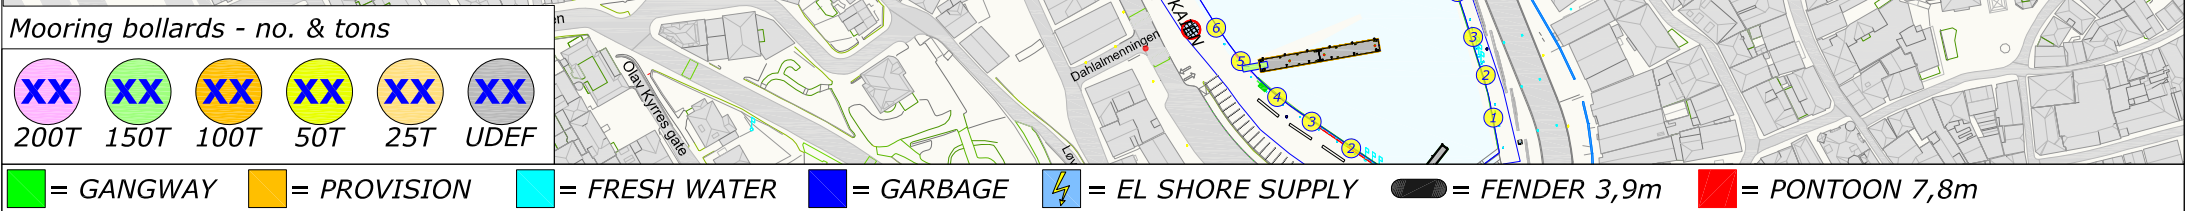

Rev.	Date	Text	Sign
Drawn by R.KARLSEN		Approved by - date	Filename CRUISE-2022.DWG
			Date 0
			Scale 1:2500
 Rutek AS - Seilaskjervegen 11 - 4055 Sola		Title PORT OF STAVANGER BERTHING SKETCH	
		Customer Stavangerregionen Havnedrift AS	Drawing no. Size A3 Sheet 1/1


BERTHING SKETCH PORT OF STAVANGER

SATURDAY 18. JUNE 2022



**STAVANGER
REGIONEN**
Havnedrift AS

REV.NR. 01 - 01.01.2022

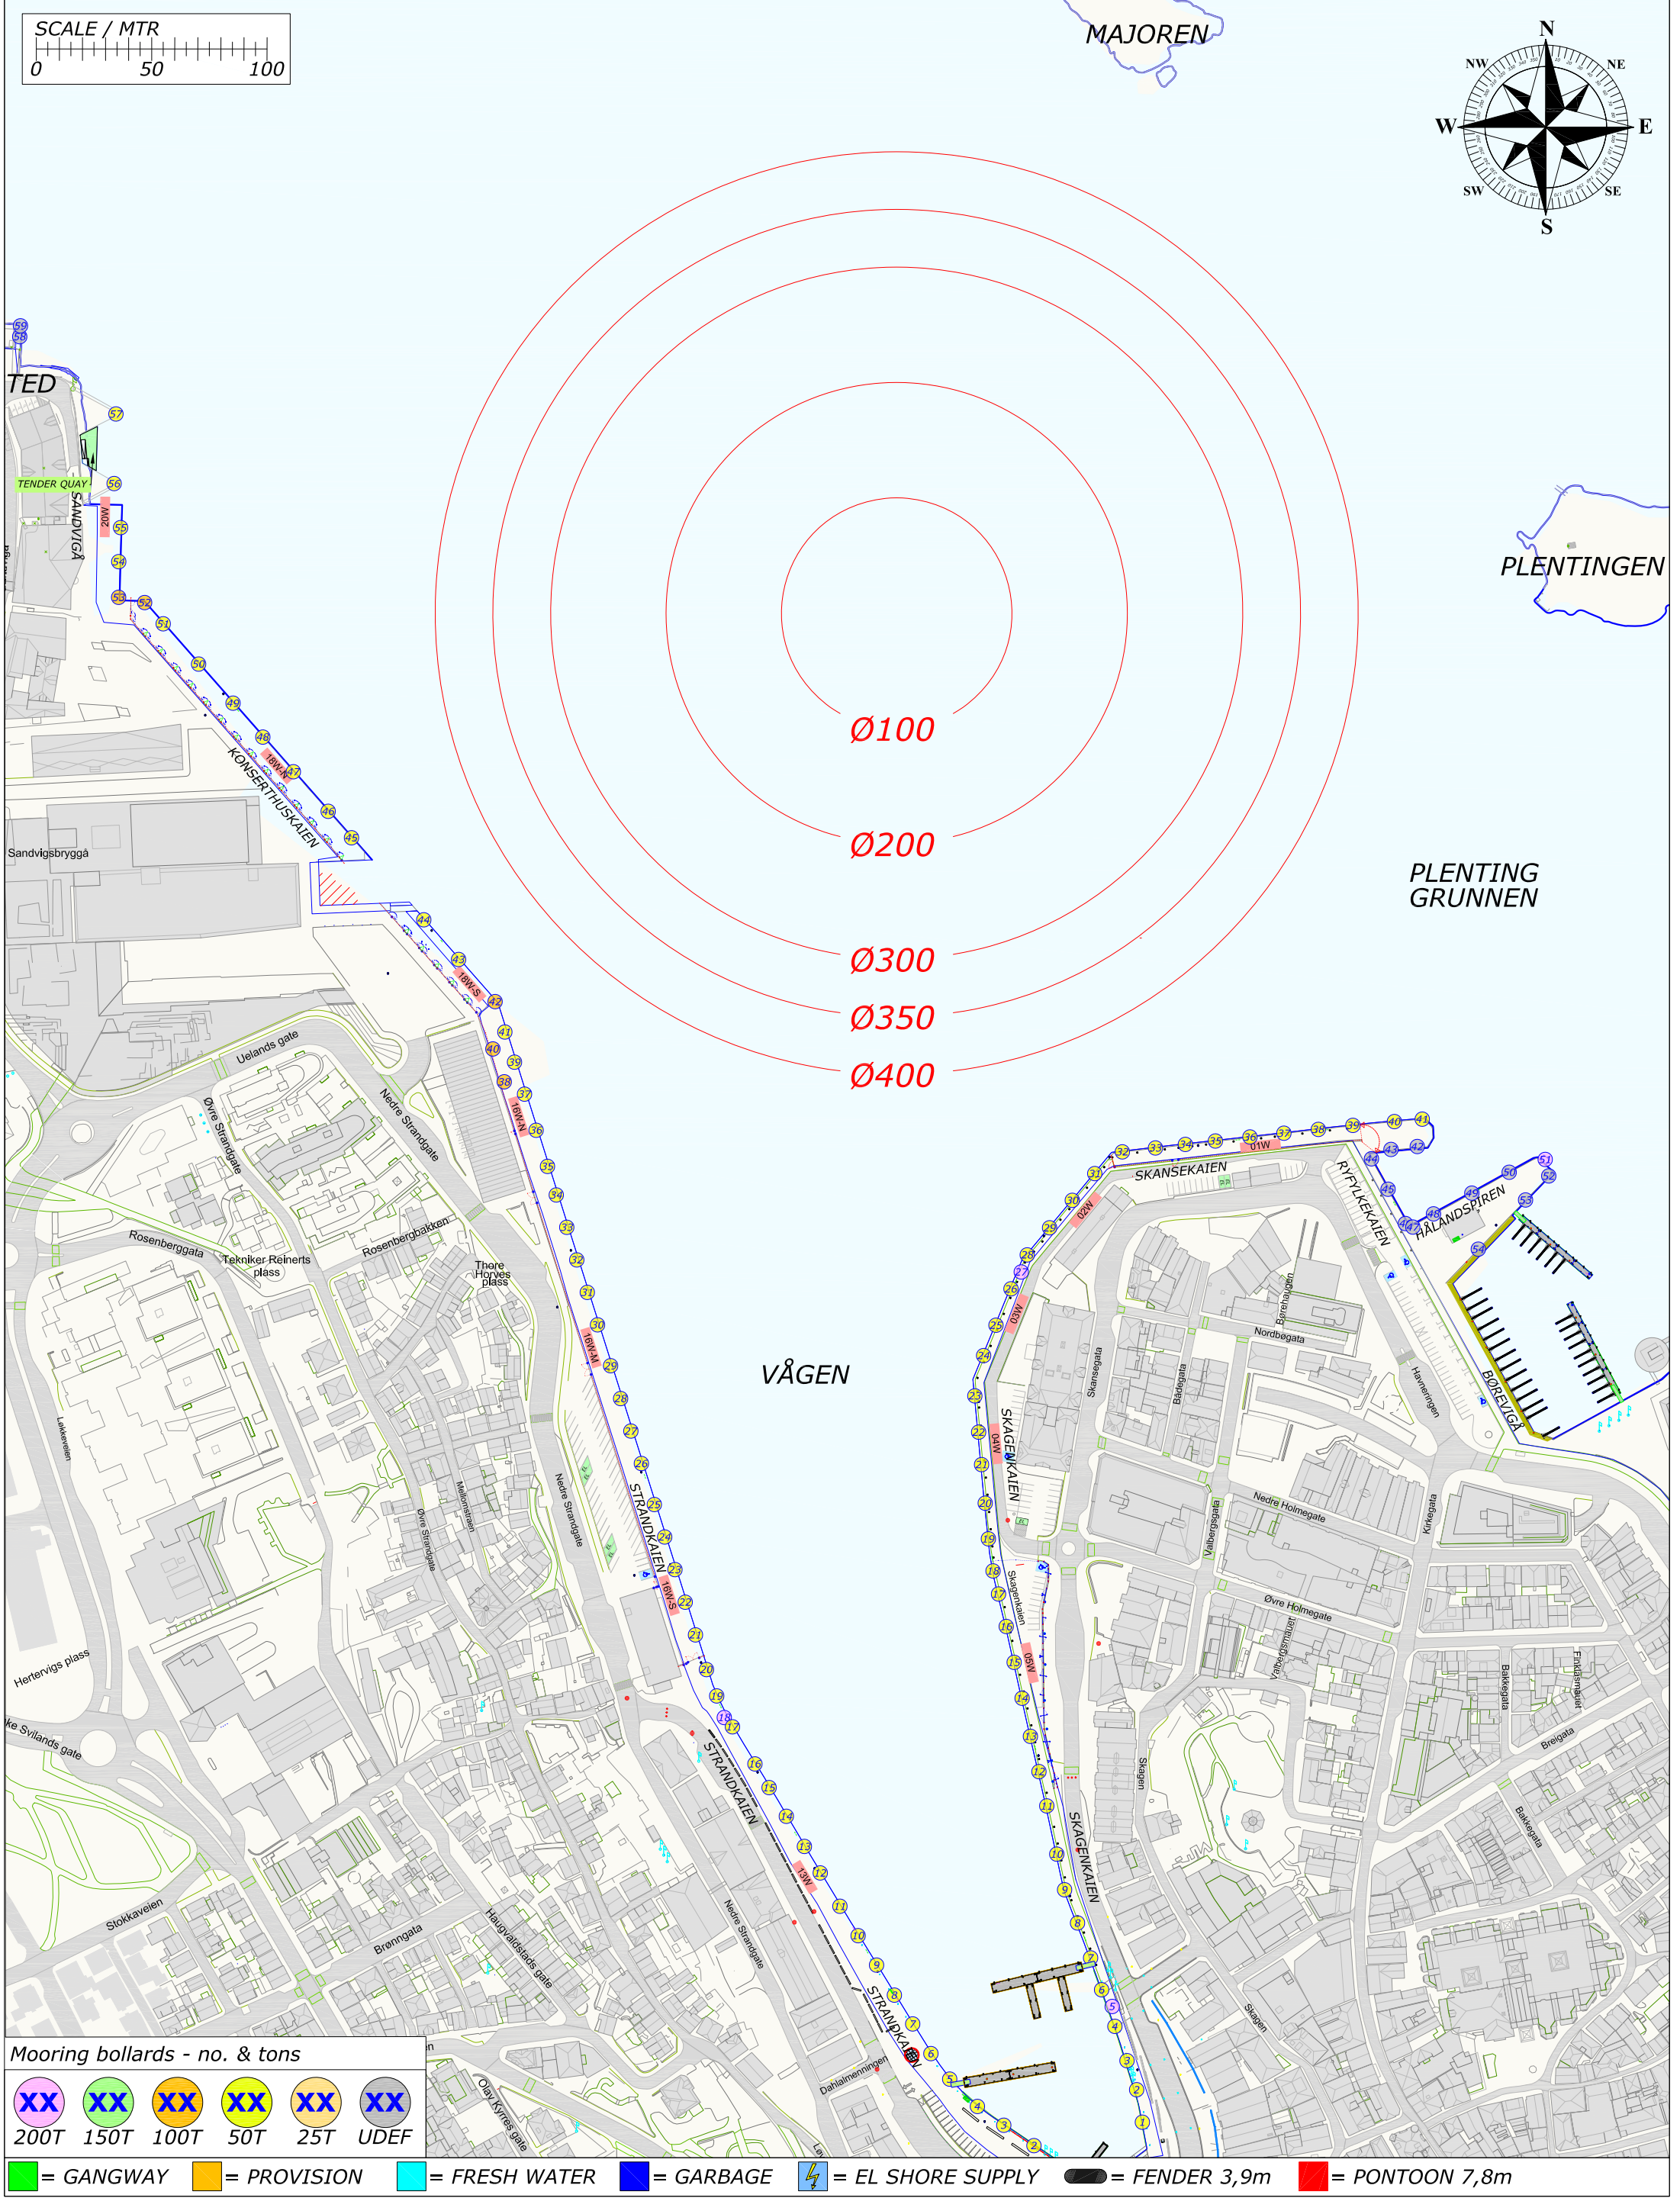


Rev.	Date	Text	Sign
Drawn by R.KARLSEN		Approved by - date	Filename CRUISE-2022.DWG
			Date 0
			Scale 1:2500
RUTEK Rutek AS - Seilaskjervegen 11 - 4055 Sola		Title PORT OF STAVANGER BERTHING SKETCH	
		Customer Stavangerregionen Havnedrift AS	Drawing no. Size A3 Sheet 1/1

BERTHING SKETCH PORT OF STAVANGER

SUNDAY 19. JUNE 2022

REV.NR. 01 - 01.01.2022

**STAVANGER REGIONEN**
Havnedrift AS

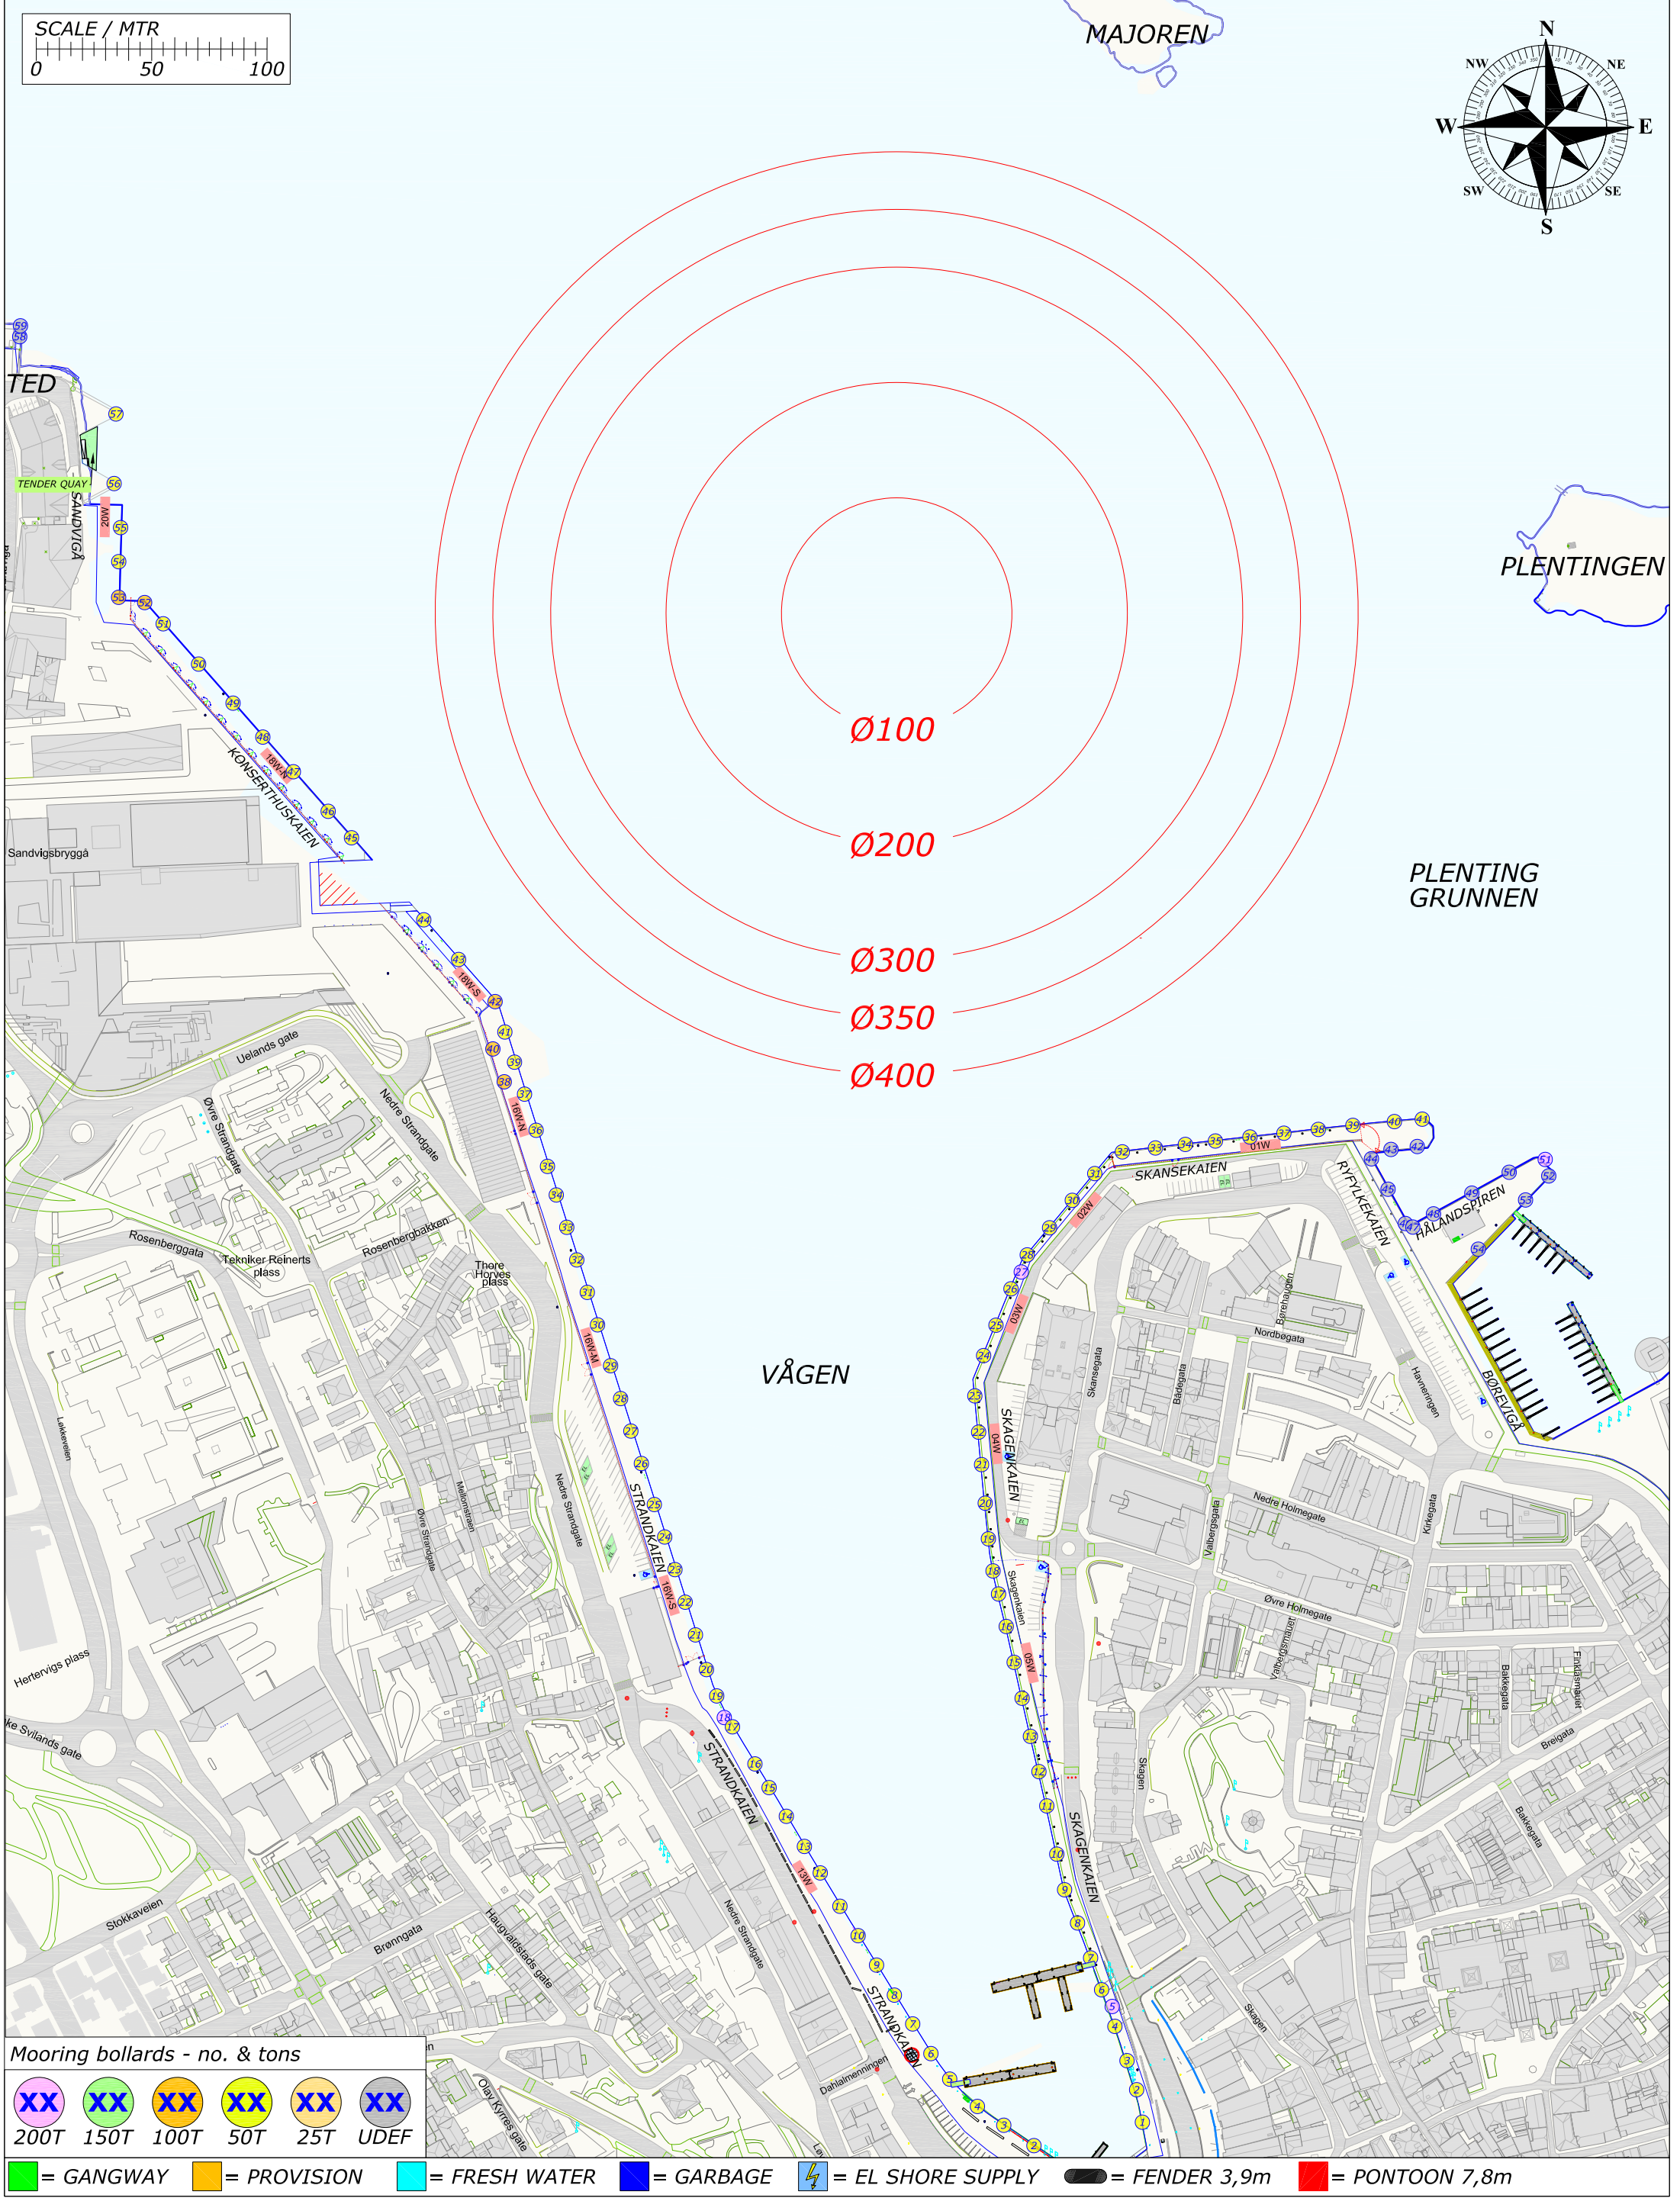

Mooring bollards - no. & tons

XX	XX	XX	XX	XX	XX
200T	150T	100T	50T	25T	UDEF

= GANGWAY = PROVISION = FRESH WATER = GARBAGE = EL SHORE SUPPLY = FENDER 3,9m = PONTON 7,8m

SCALE / MTR

0 50 100

TENDER QUAY
SANDVIGA
KONSERTHUSKALEN
IONA - Pax: 6509
STRANDKALEN
IONA

Uelands gate
Nedre Strandgate
Rosenberggata
Tekniker Reinerts plass
Rosenberghakken
Thore Holvæs plass
Mellomstrømen
Øvre Strandgate
Nedre Strandgate
Strandkaien
Olav Kyrres Gate
Bronngata
Stokkaveien
Hertervig's plass
Løkkeveien
Sivilds gate


Mooring bollards - no. & tons

Bollard Color	Capacity
Pink	200T
Green	150T
Orange	100T
Yellow	50T
Light Orange	25T
Grey	UDEF

Legend:

- Green square = GANGWAY
- Orange square = PROVISION
- Cyan square = FRESH WATER
- Blue square = GARBAGE

REV.NR. 03 - 02.05.2022

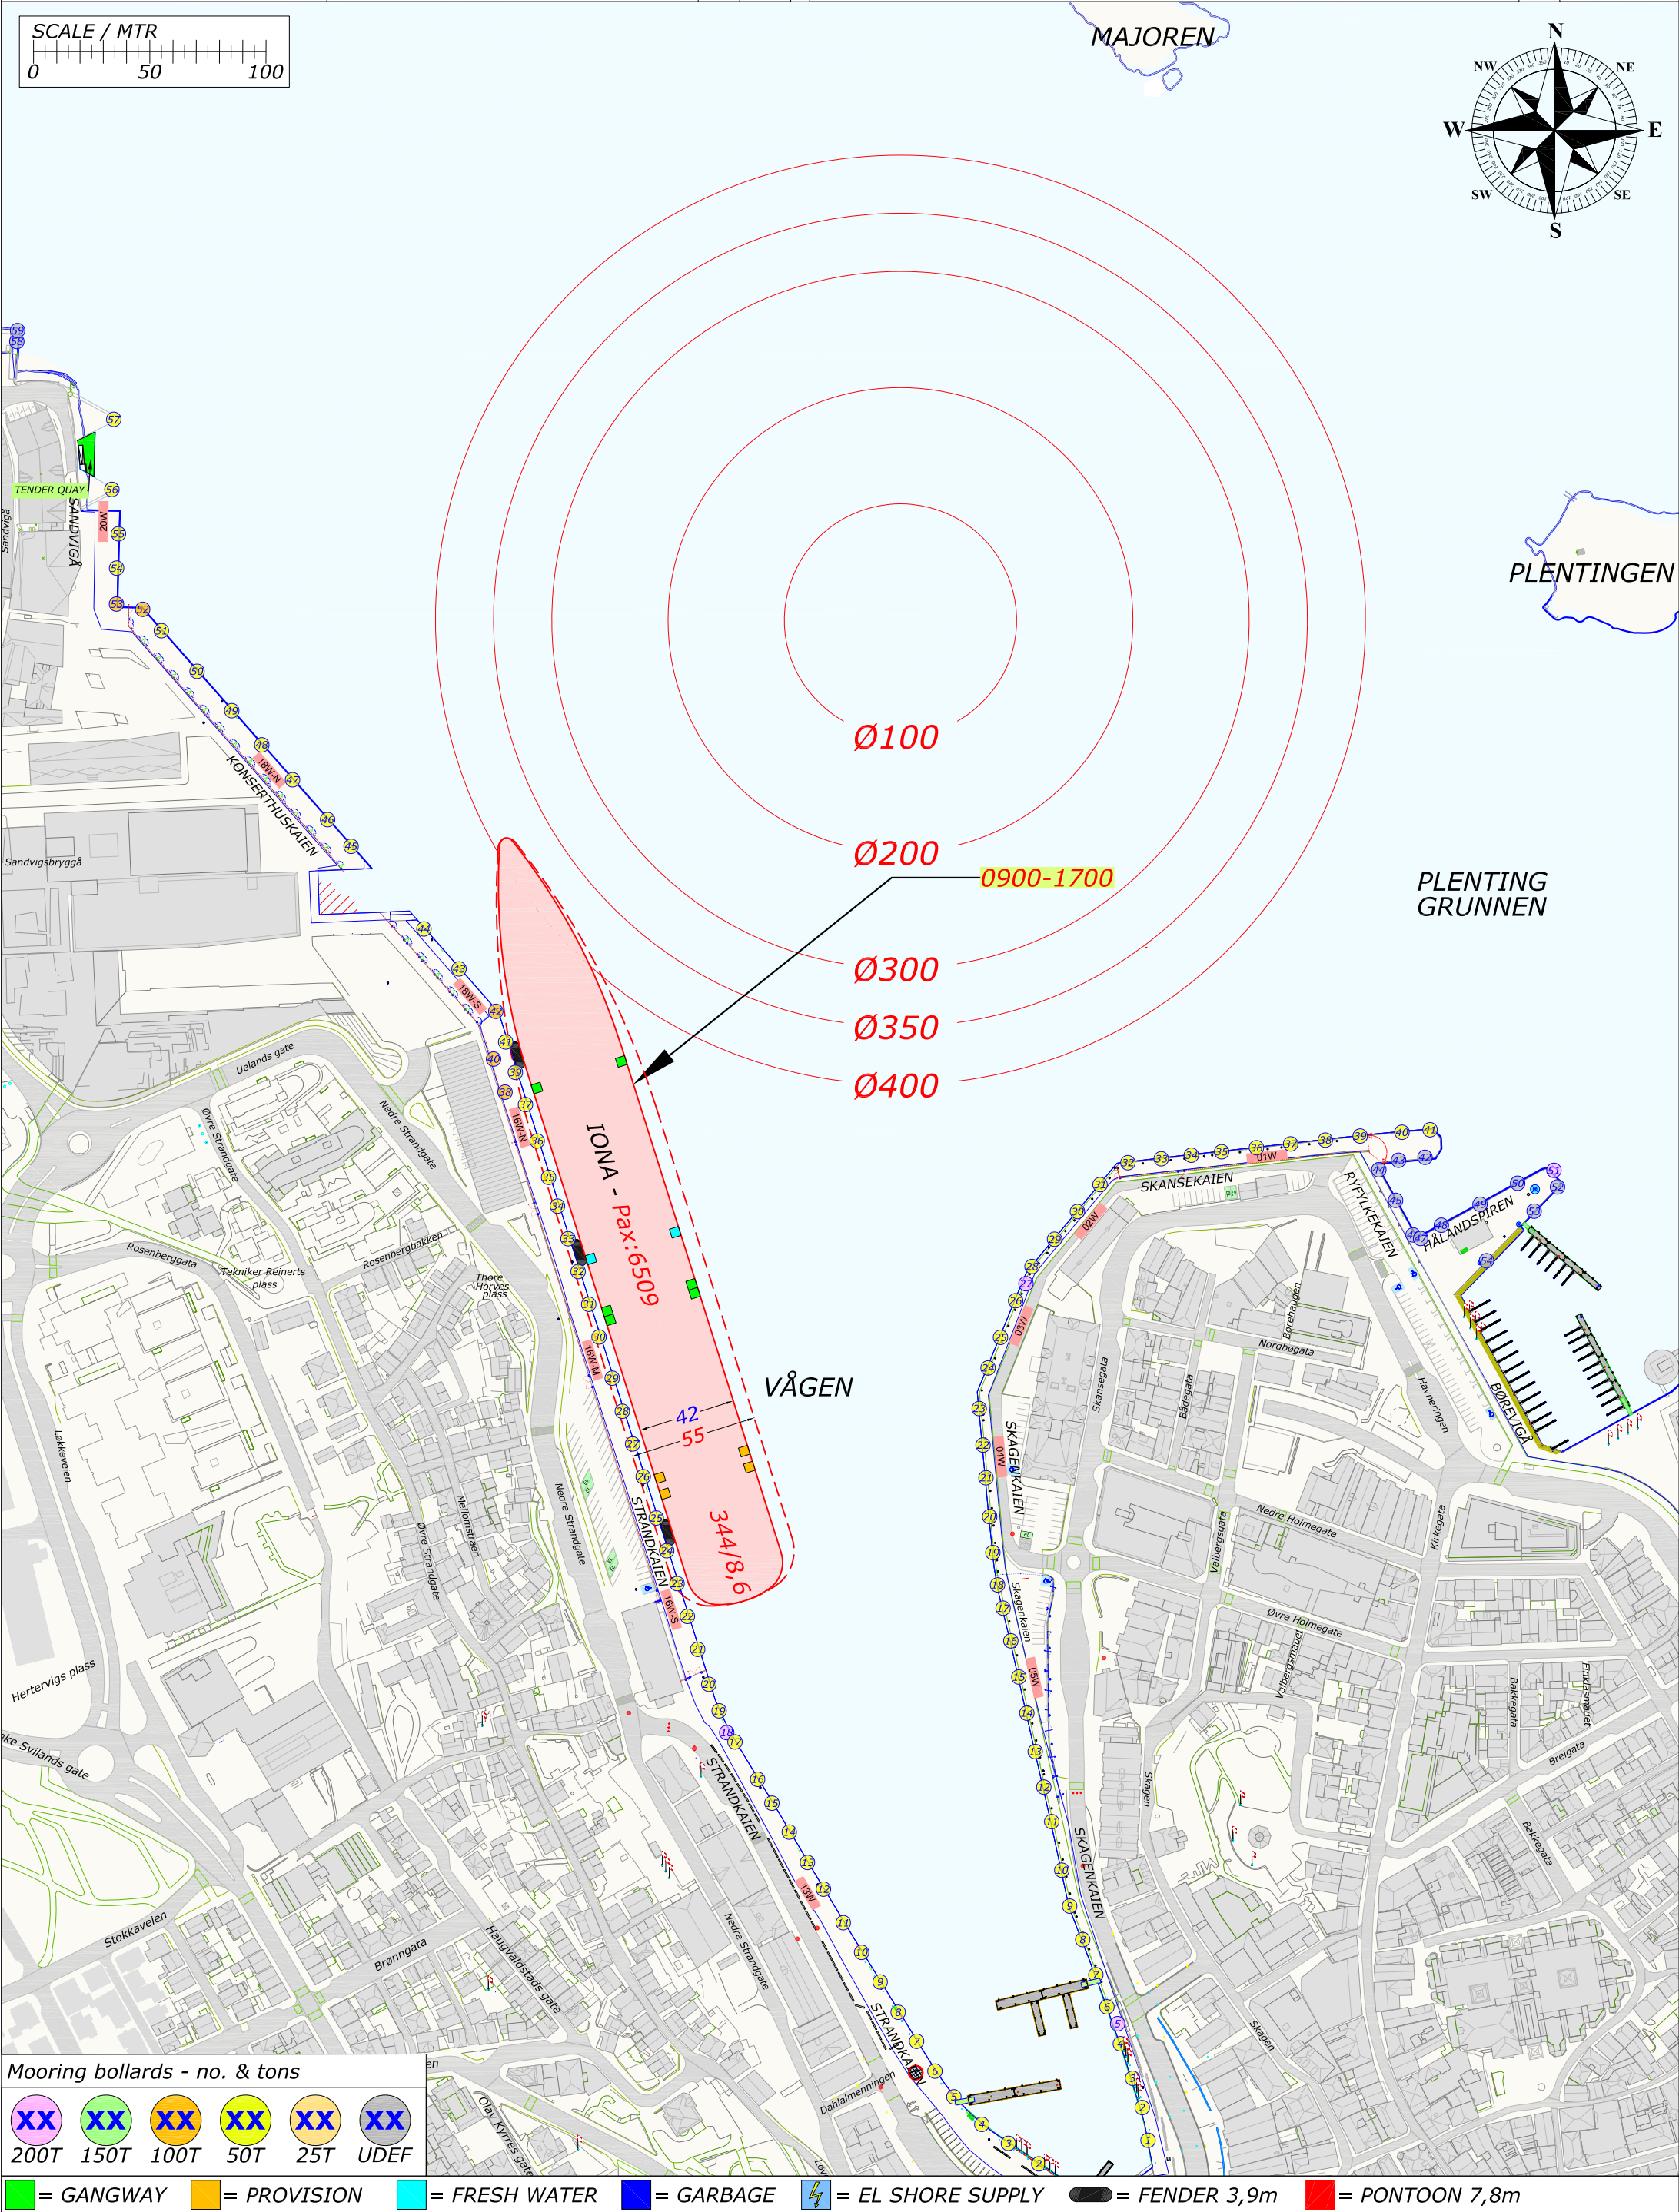

Rev.	Date	Text	Sign
Drawn by R.KARLSEN		Approved by - date	Filename CRUISE-2022.DWG
			Date 0
			Scale 1:2500
RUTEK Rutek AS - Seilaskjervegen 11 - 4055 Sola		Title PORT OF STAVANGER BERTHING SKETCH	
		Drawing no.	
		Customer Stavangerregionen Havnedrift AS	Size A3
			Sheet 1/1


BERTHING SKETCH PORT OF STAVANGER

TUESDAY 21. JUNE 2022



**STAVANGER
REGIONEN**
Havnedrift AS

REV.NR. 01 - 01.01.2022

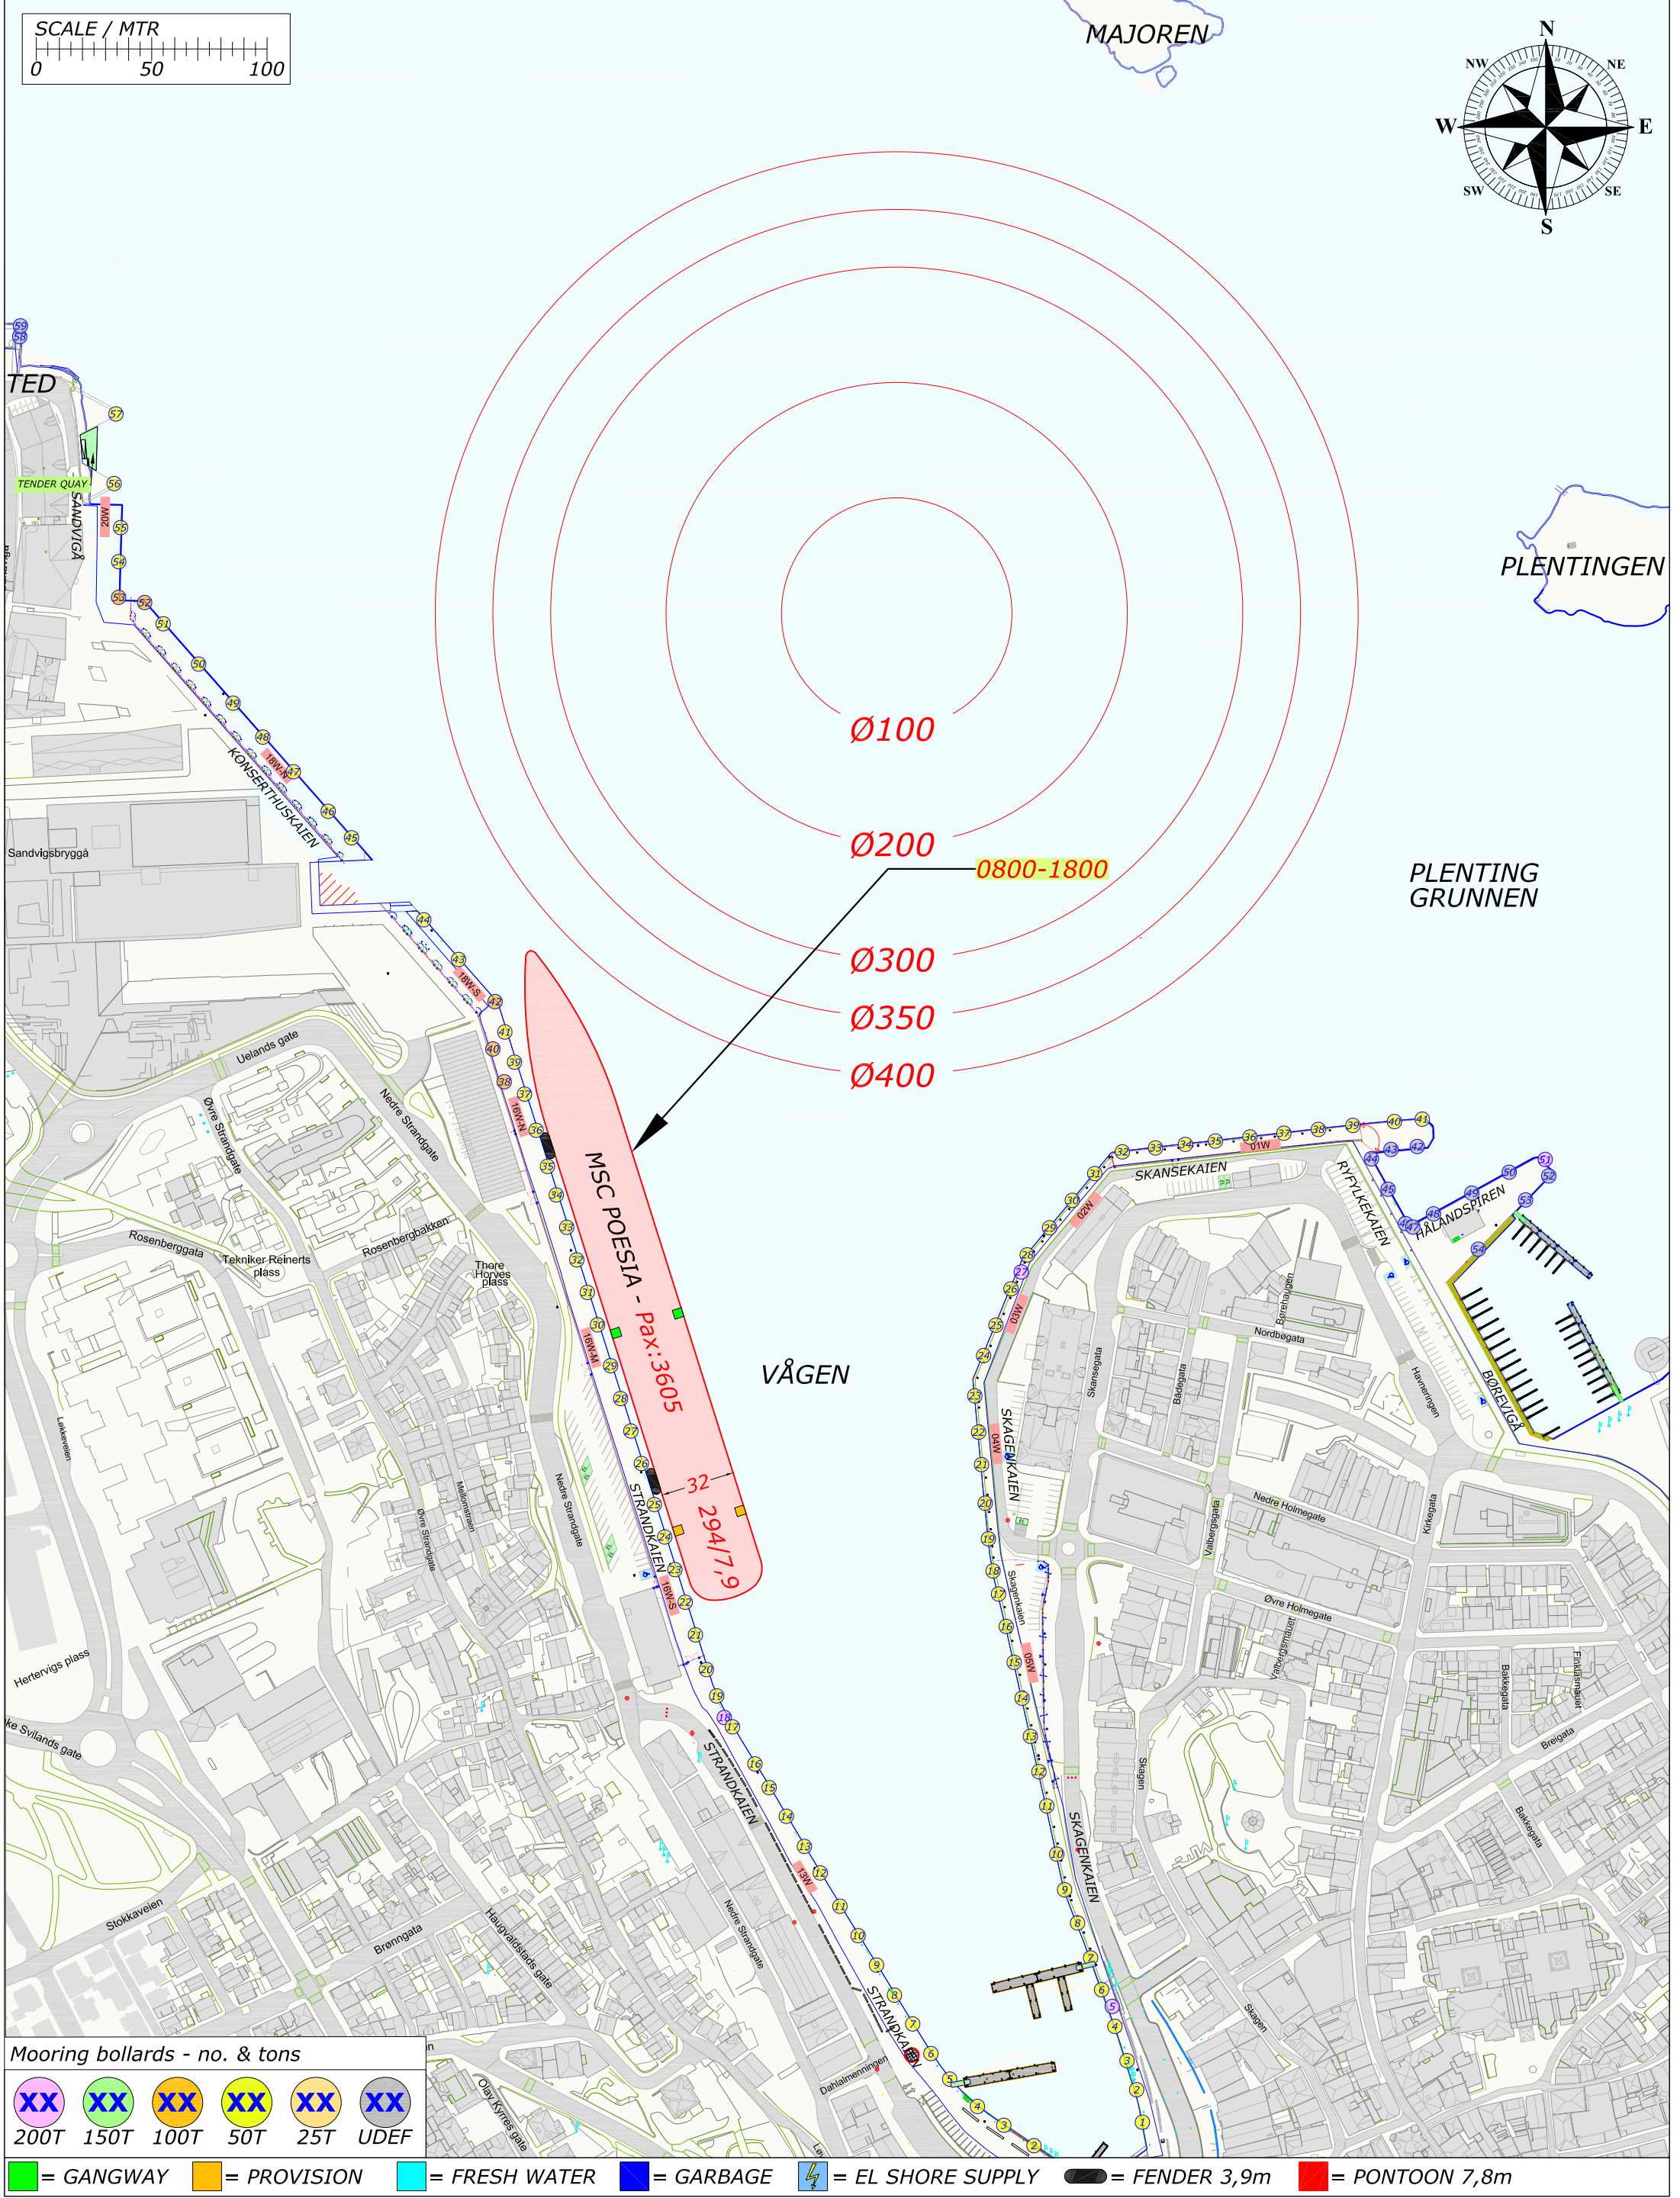

Mooring bollards - no. & tons

XX	XX	XX	XX	XX	XX
200T	150T	100T	50T	25T	UDEF

= GANGWAY

= PROVISION

= FRESH WATER

= GARBAGE

= EL SHORE SUPPLY




= FENDER 3,9m

= PONTON 7,8m

Rev.	Date	Text	Sign
Drawn by R.KARLSEN		Approved by - date	Filename CRUISE-2022.DWG
			Date 0
			Scale 1:2500
RUTEK Rutek AS - Seilaskjervegen 11 - 4055 Sola		Title PORT OF STAVANGER BERTHING SKETCH	
		Customer Stavangerregionen Havnedrift AS	Drawing no. Size A3 Sheet 1/1

BERTHING SKETCH PORT OF STAVANGER
WEDNESDAY 22. JUNE 2022

REV.NR. 03 - 14.05.2022

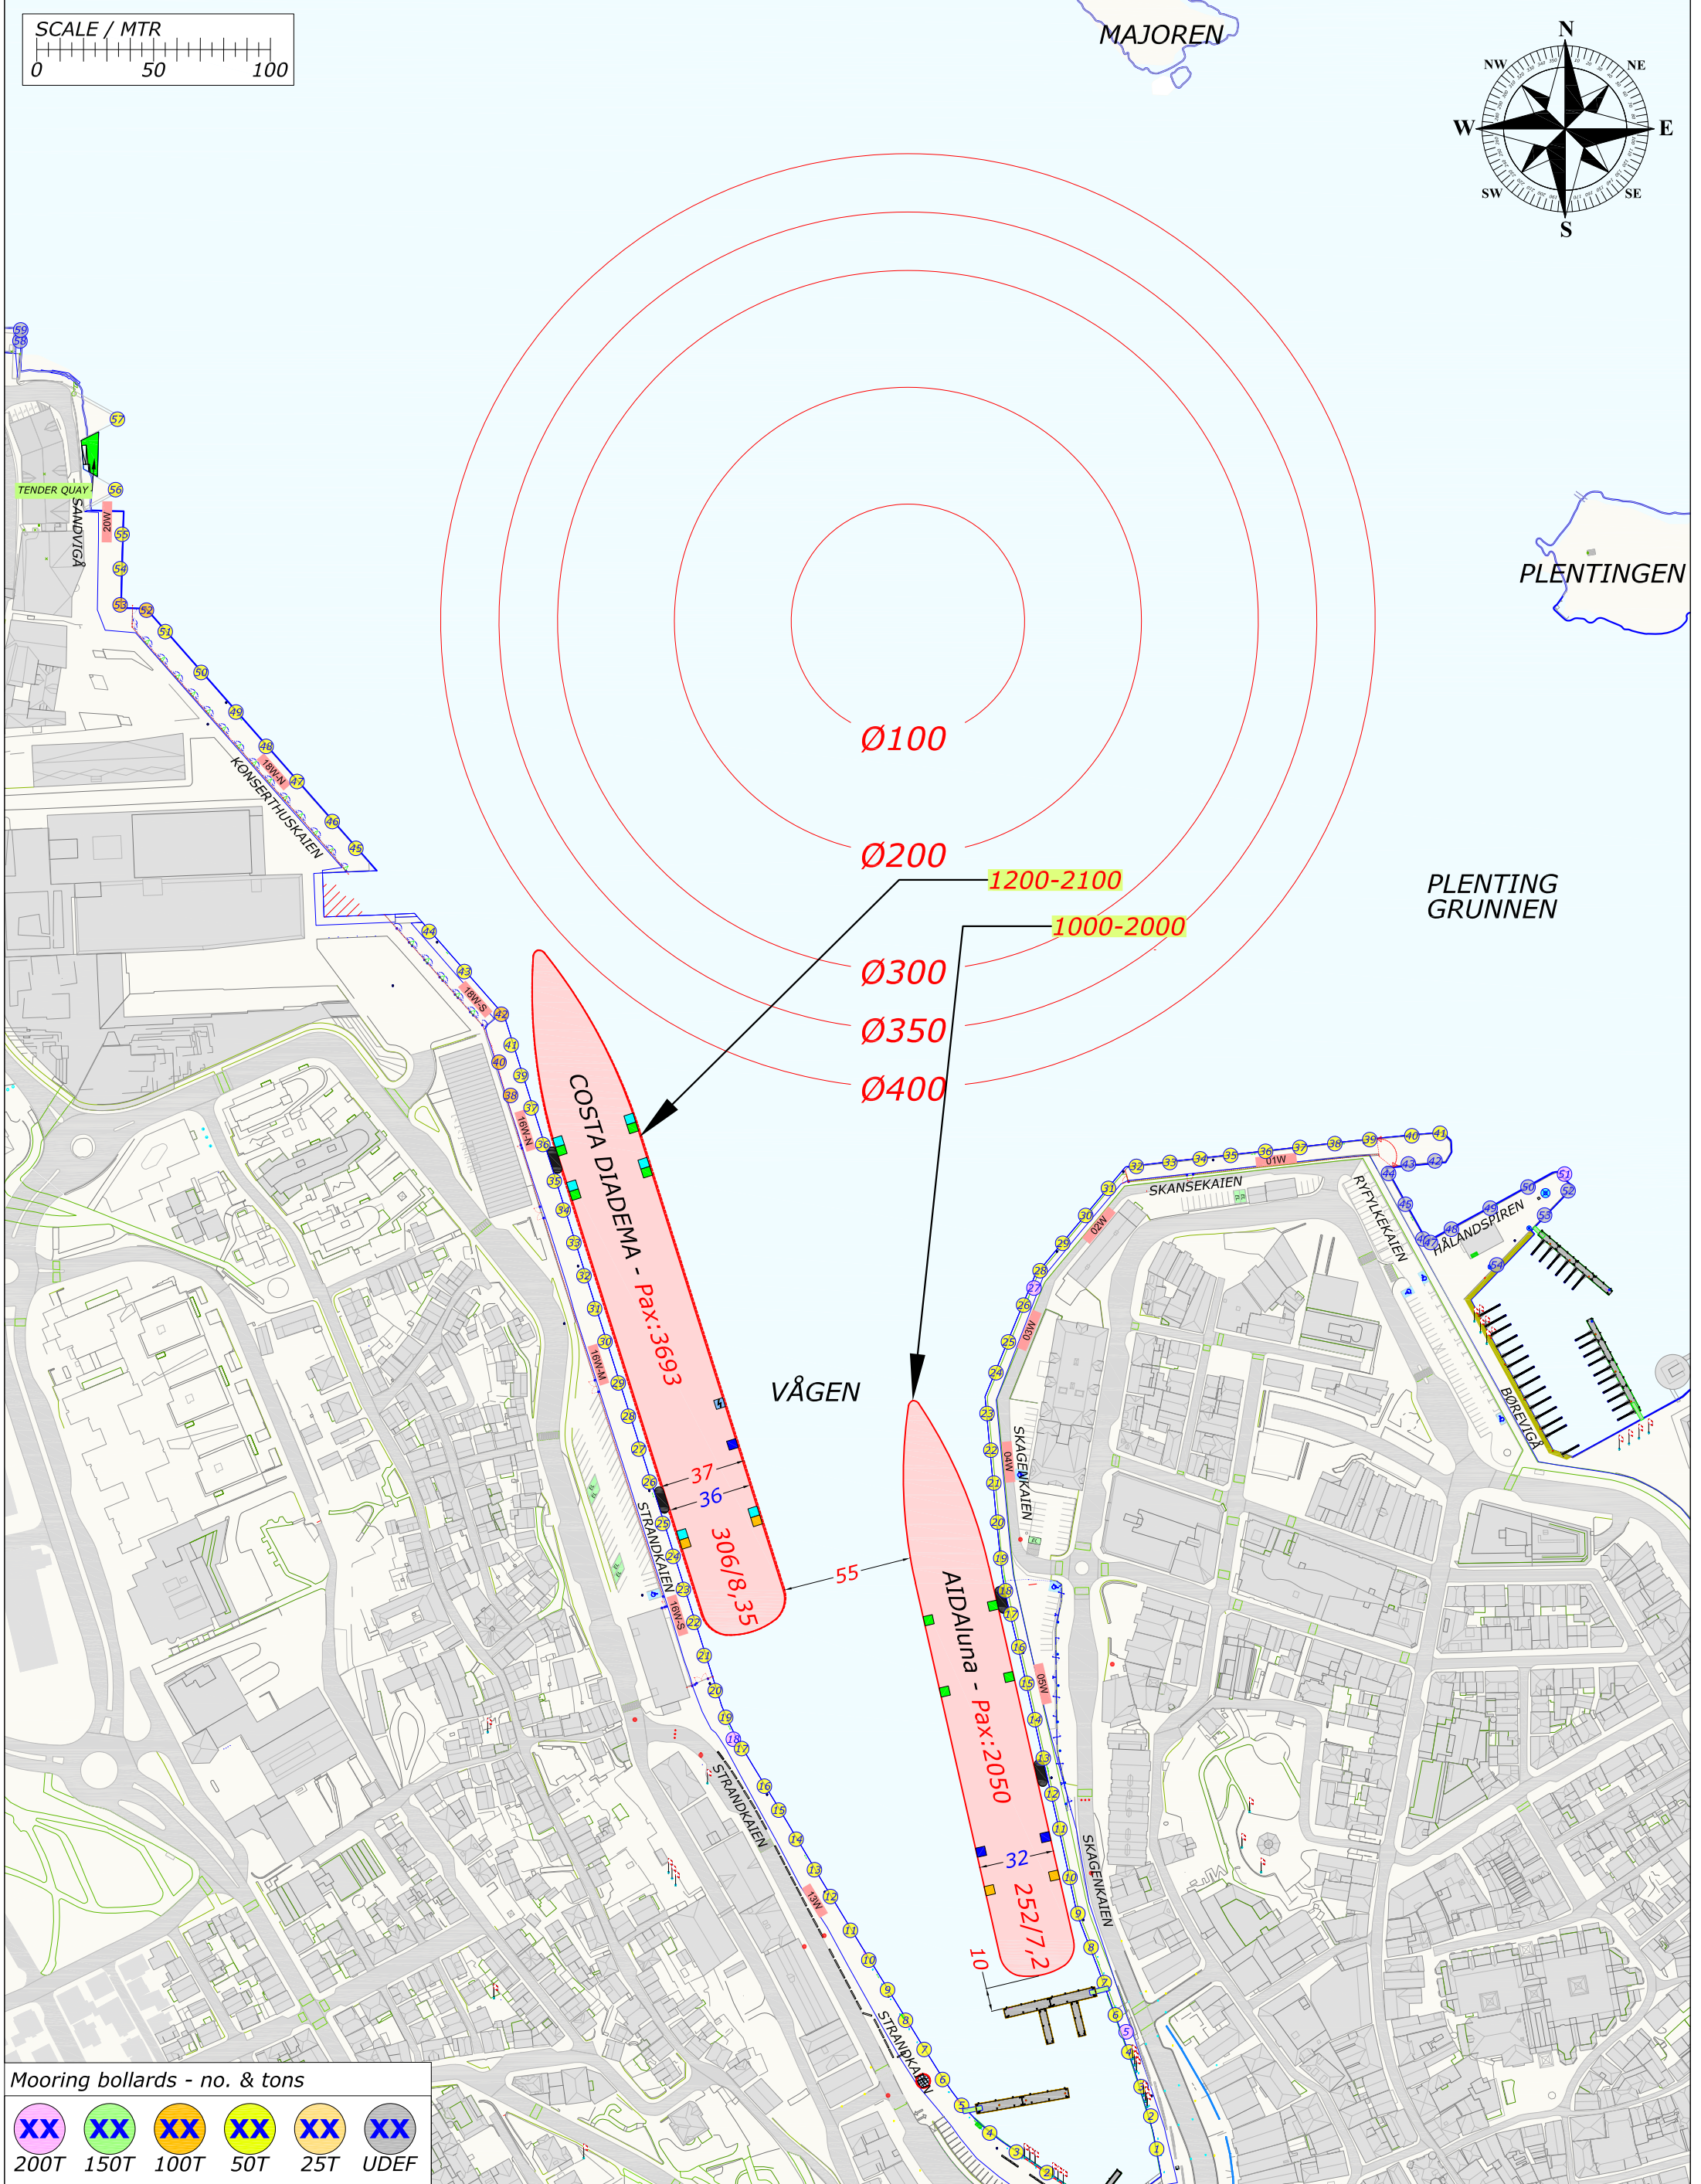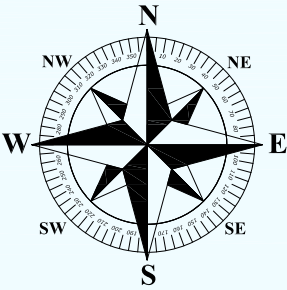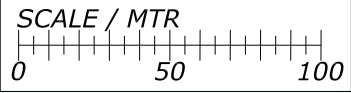

Mooring bollards - no. & tons

XX	XX	XX	XX	XX	XX
200T	150T	100T	50T	25T	UDEF


= GANGWAY = PROVISION = FRESH WATER = GARBAGE = EL SHORE SUPPLY = FENDER 3,9m = PONTOON 7,8m

Rev.	Date	Text	Sign
Drawn by R.KARLSEN		Approved by - date	Filename CRUISE-2022.DWG
			Date 0
			Scale 1:2500
RUTEK Rutek AS - Seilaskjervegen 11 - 4055 Sola		Title PORT OF STAVANGER BERTHING SKETCH	
		Customer Stavangerregionen Havnedrift AS	Drawing no. Size A3 Sheet 1/1

BERTHING SKETCH PORT OF STAVANGER
THURSDAY 23. JUNE 2022




REV.NR. 01 - 01.01.2022

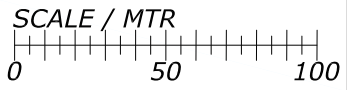

GLADMAT-2022 OPPRIGG

MAJOREN

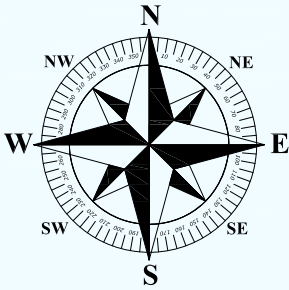

PLENTINGEN

PLENTING GRUNNEN

Ø100

Ø200

1200-2000

Ø300

Ø350

Ø400


AIDAROVA - Pax:6654

VÅGEN

42

337/8,8

Mooring bollards - no. & tons

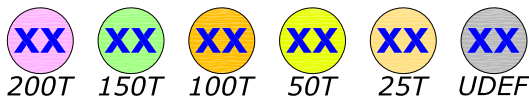

■ = GANGWAY ■ = PROVISION ■ = FRESH WATER ■ = GARBAGE ■ = EL SHORE SUPPLY ■ = FENDER 3,9m ■ = PONTOON 7,8m

Rev.	Date	Text	Sign
Drawned by R.KARLSEN		Approved by - date	Filename STAVANGER_HAVN.DWG
			Date 0
			Scale 1:2500
 Rutek AS - Seilaskjervegen 11 - 4055 Sola		Title PORT OF STAVANGER BERTHING SKETCH	
		Customer Stavangerregionen Havnedrift AS	Drawing no. Size A3 Sheet 1/1


BERTHING SKETCH PORT OF STAVANGER
THURSDAY 23. JUNE 2022



PORT OF STAVANGER
NORWAY

STAVANGER
REGIONEN
Havnedrift AS

REV.NR. 01 - 16.03.2022

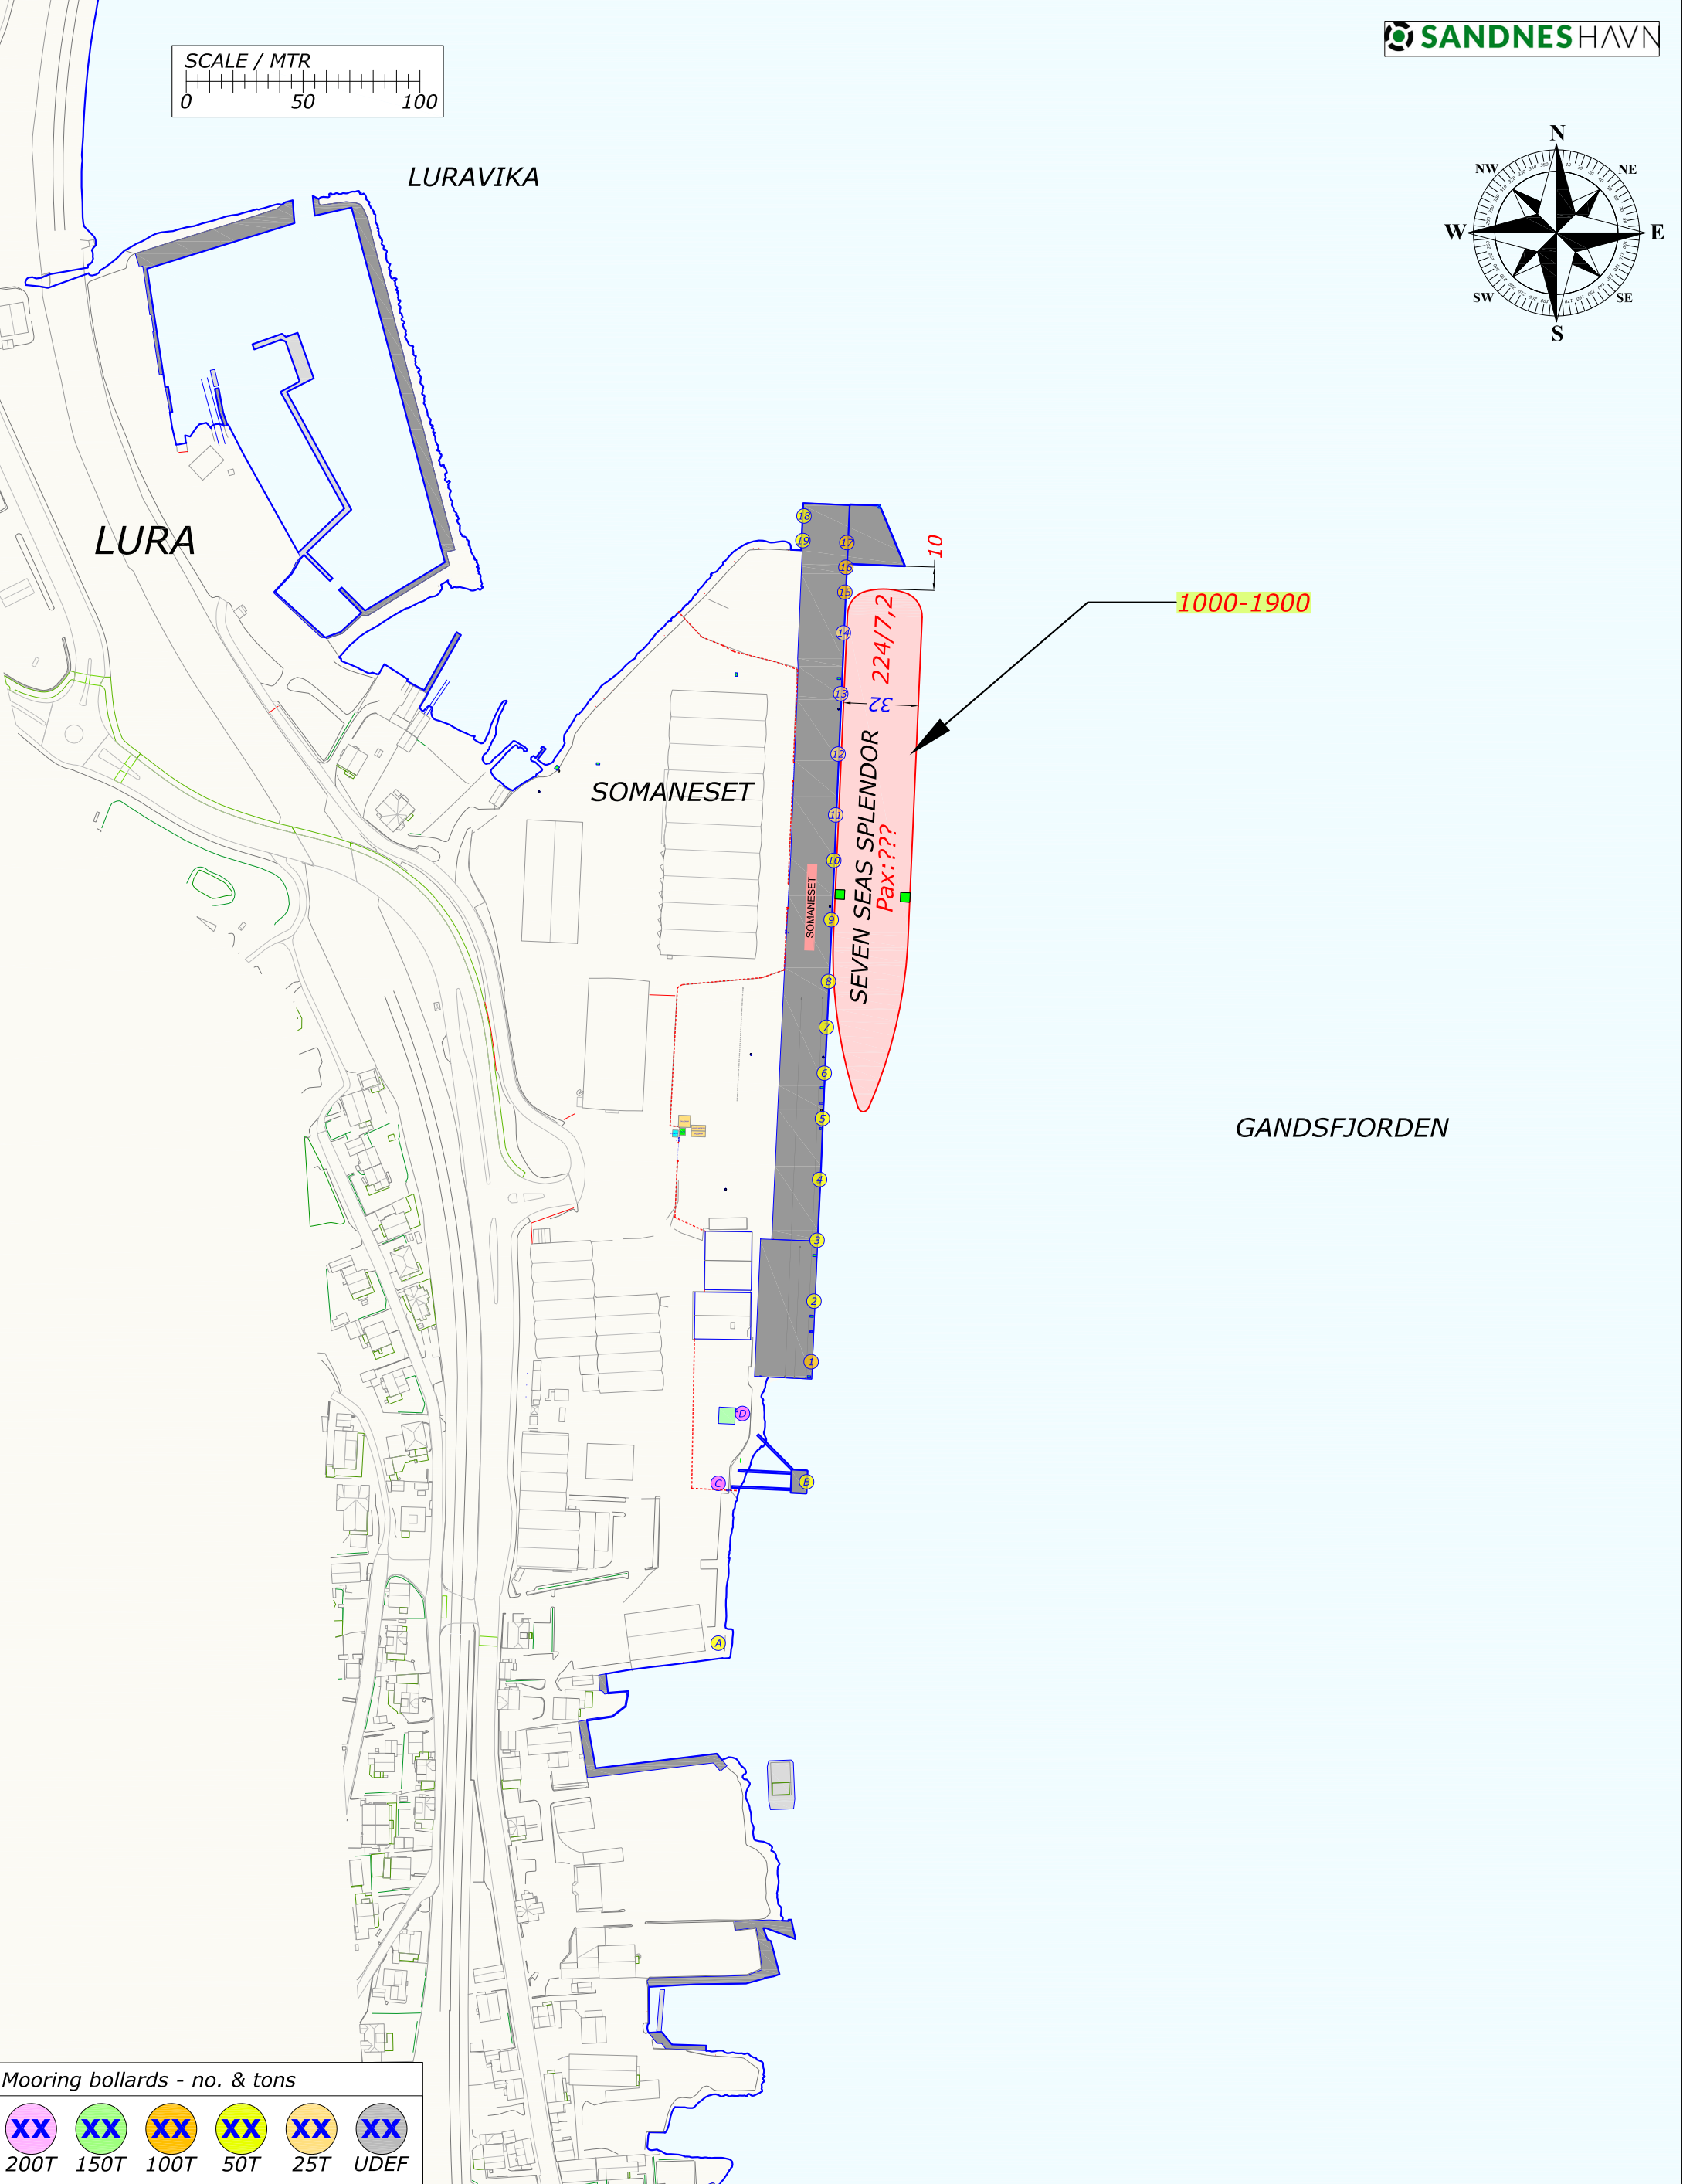


Rev.	Date	Text	Sign
Drawn by R.KARLSEN		Approved by - date	Filename CRUISE-2022.DWG
			Date 0
			Scale 1:2500
RUTEK Rutek AS - Seilaskjervegen 11 - 4055 Sola		Title PORT OF STAVANGER BERTHING SKETCH	
		Drawing no.	
		Customer Stavangerregionen Havnedrift AS	Size A3
			Sheet 1/1

BERTHING SKETCH PORT OF STAVANGER
FRIDAY 24. JUNE 2022




REV.NR. 02 - 20.04.2022

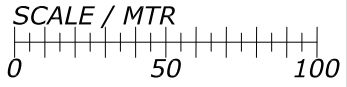

GLADMAT-2022 OPPRIGG

MAJOREN

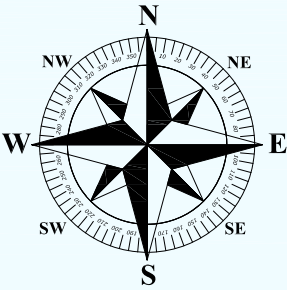

PLENTINGEN

PLENTING GRUNNEN

Ø100

Ø200

1100-1800

0900-1900

Ø300

Ø350


Ø400

CELEBRITY APEX - Pax:2850

VÅGEN

AIDABELLA - Pax:2050

Mooring bollards - no. & tons

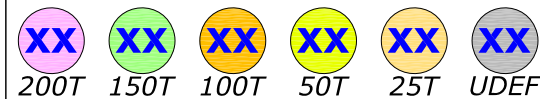

= GANGWAY = PROVISION = FRESH WATER = GARBAGE = EL SHORE SUPPLY = FENDER 3,9m = PONTOON 7,8m


Rev.	Date	Text	Sign
Drawn by R.KARLSEN		Approved by - date	Filename CRUISE-2022.DWG
			Date 0
			Scale 1:2500
RUTEK Rutek AS - Seilaskjervegen 11 - 4055 Sola		Title PORT OF STAVANGER BERTHING SKETCH	
		Drawing no.	
		Customer Stavangerregionen Havnedrift AS	Size A3
			Sheet 1/1

BERTHING SKETCH PORT OF STAVANGER
SATURDAY 25. JUNE 2022




STAVANGER
REGIONEN
Havnedrift AS

REV.NR. 06 - 14.05.2022

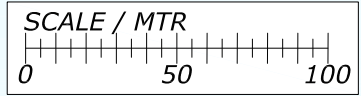

GLADMAT-2022 OPPRIGG

MAJOREN

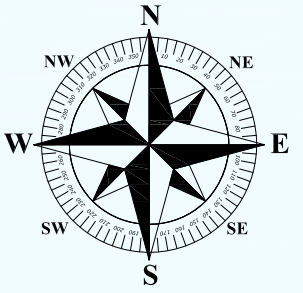

PLENTINGEN

PLENTING
GRUNNEN

Ø100

Ø200

1000-1800

Ø300

0700-1200

Ø350


Ø400

VIKING STAR - Pax:954
228/6,65

STAR LEGEND
135/5,4 Pax:312

VÅGEN

Mooring bollards - no. & tons

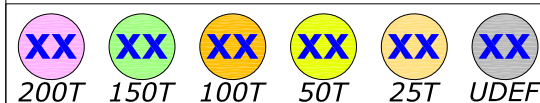


= GANGWAY = PROVISION = FRESH WATER = GARBAGE = EL SHORE SUPPLY = FENDER 3,9m = PONTOON 7,8m

Rev.	Date	Text	Sign
Drawn by R.KARLSEN		Approved by - date	Filename CRUISE-2022.DWG
			Date 0
			Scale 1:2500
RUTEK Rutek AS - Seilaskjervegen 11 - 4055 Sola		Title PORT OF STAVANGER BERTHING SKETCH	
		Drawing no.	
		Customer Stavangerregionen Havnedrift AS	Size A3
			Sheet 1/1


BERTHING SKETCH PORT OF STAVANGER
SUNDAY 26. JUNE 2022



REV.NR. 02 - 24.05.2022

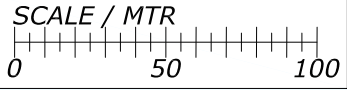

GLADMAT-2022 OPPRIGG

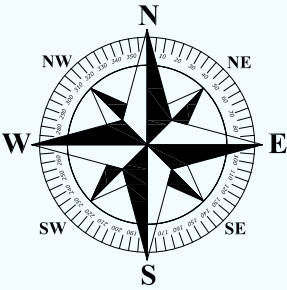

PLENTING GRUNNEN

Ø100

Ø200

0800-1800

Ø300

Ø350

Ø400

AIDAPERLA - Pax:4350

VÅGEN

300/8,25

Mooring bollards - no. & tons

XX	XX	XX	XX	XX	XX
200T	150T	100T	50T	25T	UDEF


= GANGWAY = PROVISION = FRESH WATER = GARBAGE = EL SHORE SUPPLY = FENDER 3,9m = PONTOON 7,8m

Rev.	Date	Text	Sign
Drawn by R.KARLSEN		Approved by - date	
Filename CRUISE-2022.DWG		Date 0	Scale 1:2500
Title PORT OF STAVANGER BERTHING SKETCH		Drawing no.	
Customer Stavangerregionen Havnedrift AS		Size A3	Sheet 1/1

BERTHING SKETCH PORT OF STAVANGER
MONDAY 27. JUNE 2022




REV.NR. 05 - 15.05.2022

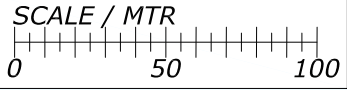

GLADMAT-2022 OPPRIGG

MAJOREN

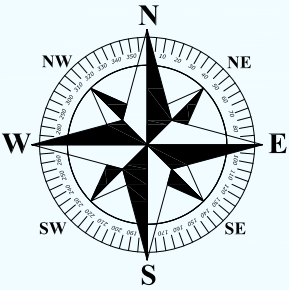

PLENTINGEN

PLENTING GRUNNEN

Ø100

Ø200

Ø300

Ø350

Ø400

0900-1700

0800-1700

IONA - Pax:6509

VÅGEN

AZAMARA PURSUIT
181/6,0 Pax:777

Mooring bollards - no. & tons

XX	XX	XX	XX	XX	XX
200T	150T	100T	50T	25T	UDEF


= GANGWAY = PROVISION = FRESH WATER = GARBAGE = EL SHORE SUPPLY = FENDER 3,9m = PONTOON 7,8m

Rev.	Date	Text	Sign
Drawn by R.KARLSEN		Approved by - date	
Filename CRUISE-2022.DWG		Date 0	Scale 1:2500
Title PORT OF STAVANGER BERTHING SKETCH		Drawing no.	
Customer Stavangerregionen Havnedrift AS		Size A3	Sheet 1/1

BERTHING SKETCH PORT OF STAVANGER
TUESDAY 28. JUNE 2022




REV.NR. 02 - 20.04.2022

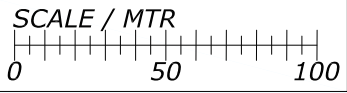

GLDMAT-2022 OPPRIGG

MAJOREN

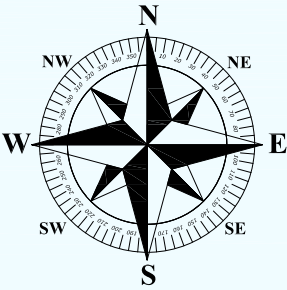

PLENTINGEN

PLENTING GRUNNEN

Ø100

Ø200

0700-1700

Ø300

Ø350


Ø400

COSTA FORTUNA - Pax:2700

VÅGEN

272/8,2

Mooring bollards - no. & tons

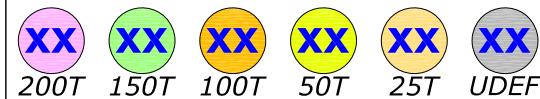


■ = GANGWAY ■ = PROVISION ■ = FRESH WATER ■ = GARBAGE ■ = EL SHORE SUPPLY ■ = FENDER 3,9m ■ = PONTOON 7,8m

Rev.	Date	Text	Sign
Drawn by R.KARLSEN		Approved by - date	Filename CRUISE-2022.DWG
			Date 0
			Scale 1:2500
RUTEK Rutek AS - Seilaskjervegen 11 - 4055 Sola		Title PORT OF STAVANGER BERTHING SKETCH	
		Drawing no.	
		Customer Stavangerregionen Havnedrift AS	Size A3
			Sheet 1/1

BERTHING SKETCH PORT OF STAVANGER
WEDNESDAY 29. JUNE 2022




REV.NR. 02 - 20.04.2022

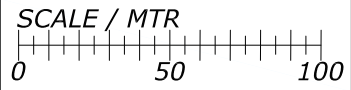

GLADMAT-2022

MAJOREN

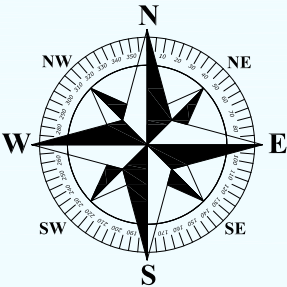

PLENTINGEN

PLENTING GRUNNEN

Ø100

Ø200

1000-2000

Ø300

Ø350


Ø400

COSTA DIADEMA - Pax:3693

VÅGEN

306/8,35

Mooring bollards - no. & tons

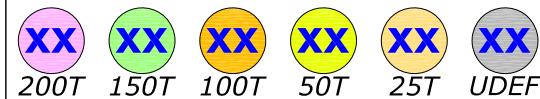

= GANGWAY = PROVISION = FRESH WATER = GARBAGE = EL SHORE SUPPLY = FENDER 3,9m = PONTOON 7,8m

[illegible]