

Rev.

Date

Text

Sign

Drawn by
R.KARLSEN

Approved by - date

Filename
STAVANGER_HAVN.DWG

Date
0

Scale
1:2500

RUTEK

Rutek AS - Seilaskjervegen 11 - 4055 Sola

Title
PORT OF STAVANGER
BERTHING SKETCH

Customer
Stavangerregionen Havnedrift AS

Drawing no.

Size
A3

Sheet
1/1


BERTHING SKETCH PORT OF STAVANGER

TUESDAY 1. SEPTEMBER 2020

REV.NR. 02 - 11.08.2020

PORT OF STAVANGER
NORWAY

STAVANGER
REGIONEN
Havnedrift AS

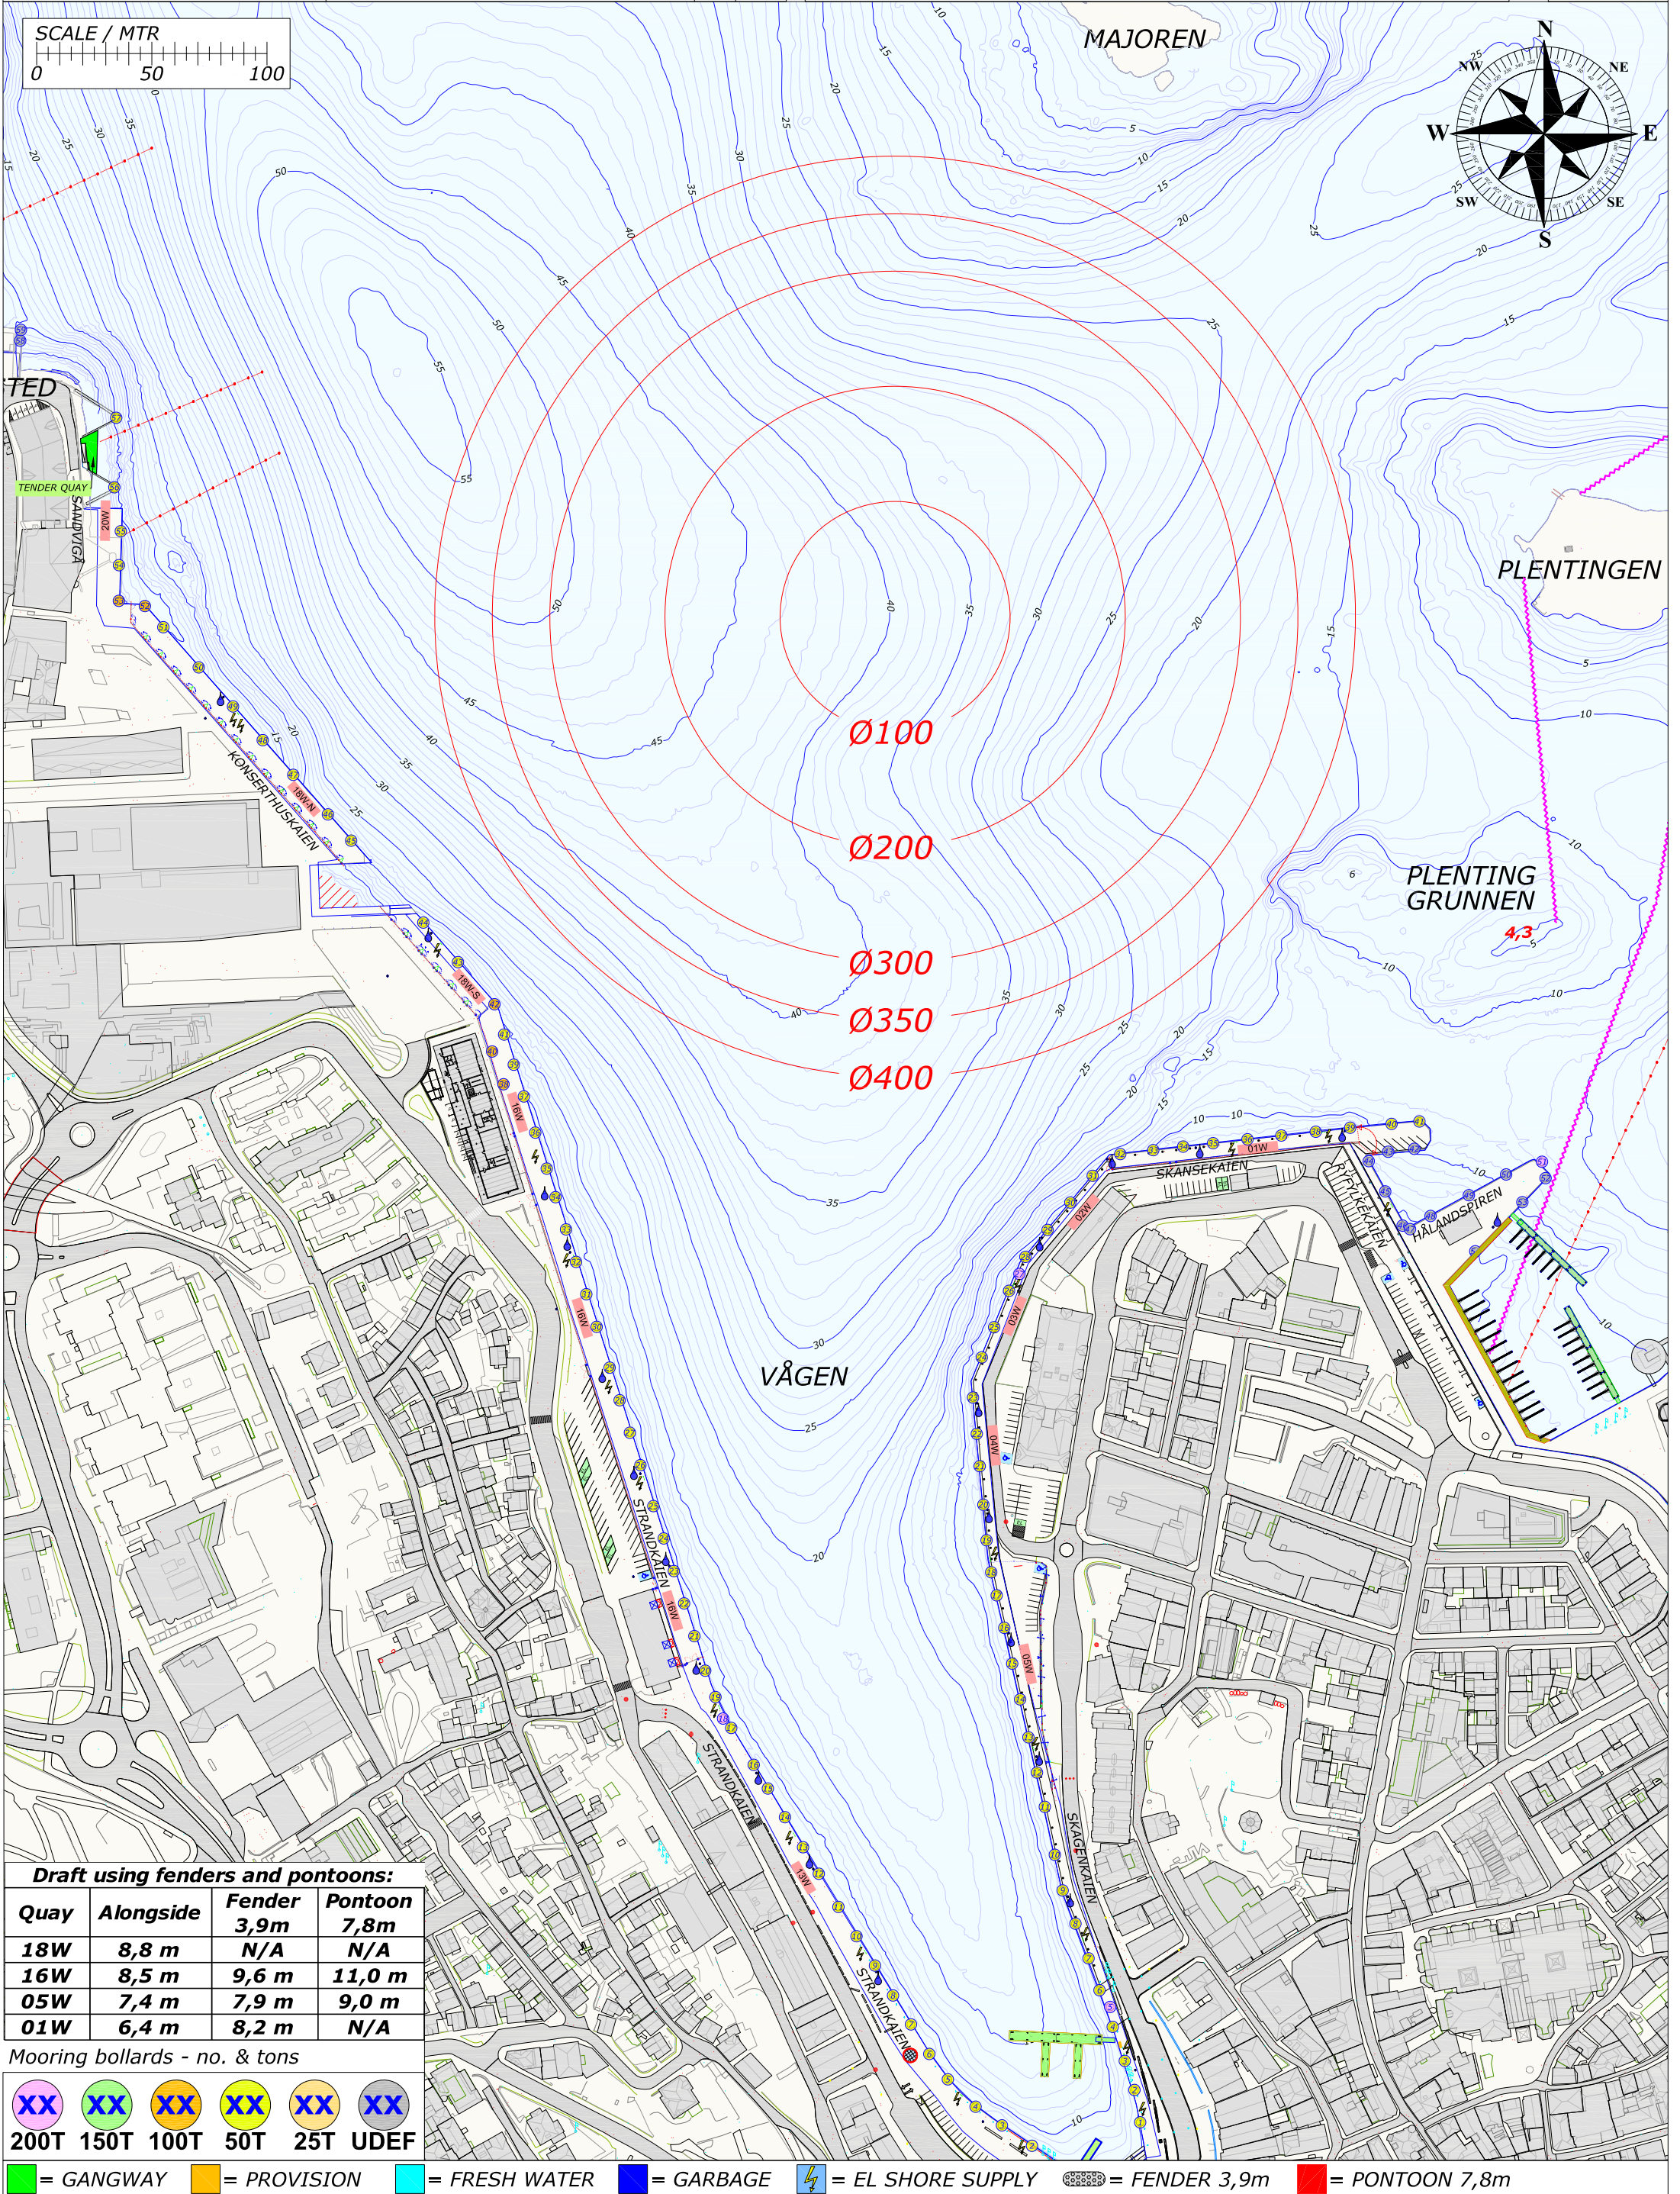

Draft using fenders and pontoons:			
Quay	Alongside	Fender 3,9m	Pontoon 7,8m
18W	8,8 m	N/A	N/A
16W	8,5 m	9,6 m	11,0 m
05W	7,4 m	7,9 m	9,0 m
01W	6,4 m	8,2 m	N/A

Mooring bollards - no. & tons

XX	XX	XX	XX	XX	XX
200T	150T	100T	50T	25T	UDEF

= GANGWAY

= PROVISION

= FRESH WATER


= GARBAGE

= EL SHORE SUPPLY

= FENDER 3,9m

= PONTOON 7,8m

Rev.	Date	Text		Sign
Drawn by R.KARLSEN		Approved by - date		
Filename STAVANGER_HAVN.DWG		Date 0	Scale 1:2500	
Title PORT OF STAVANGER BERTHING SKETCH		Drawing no.		
Customer Stavangerregionen Havnedrift AS		Size A3	Sheet 1/1	

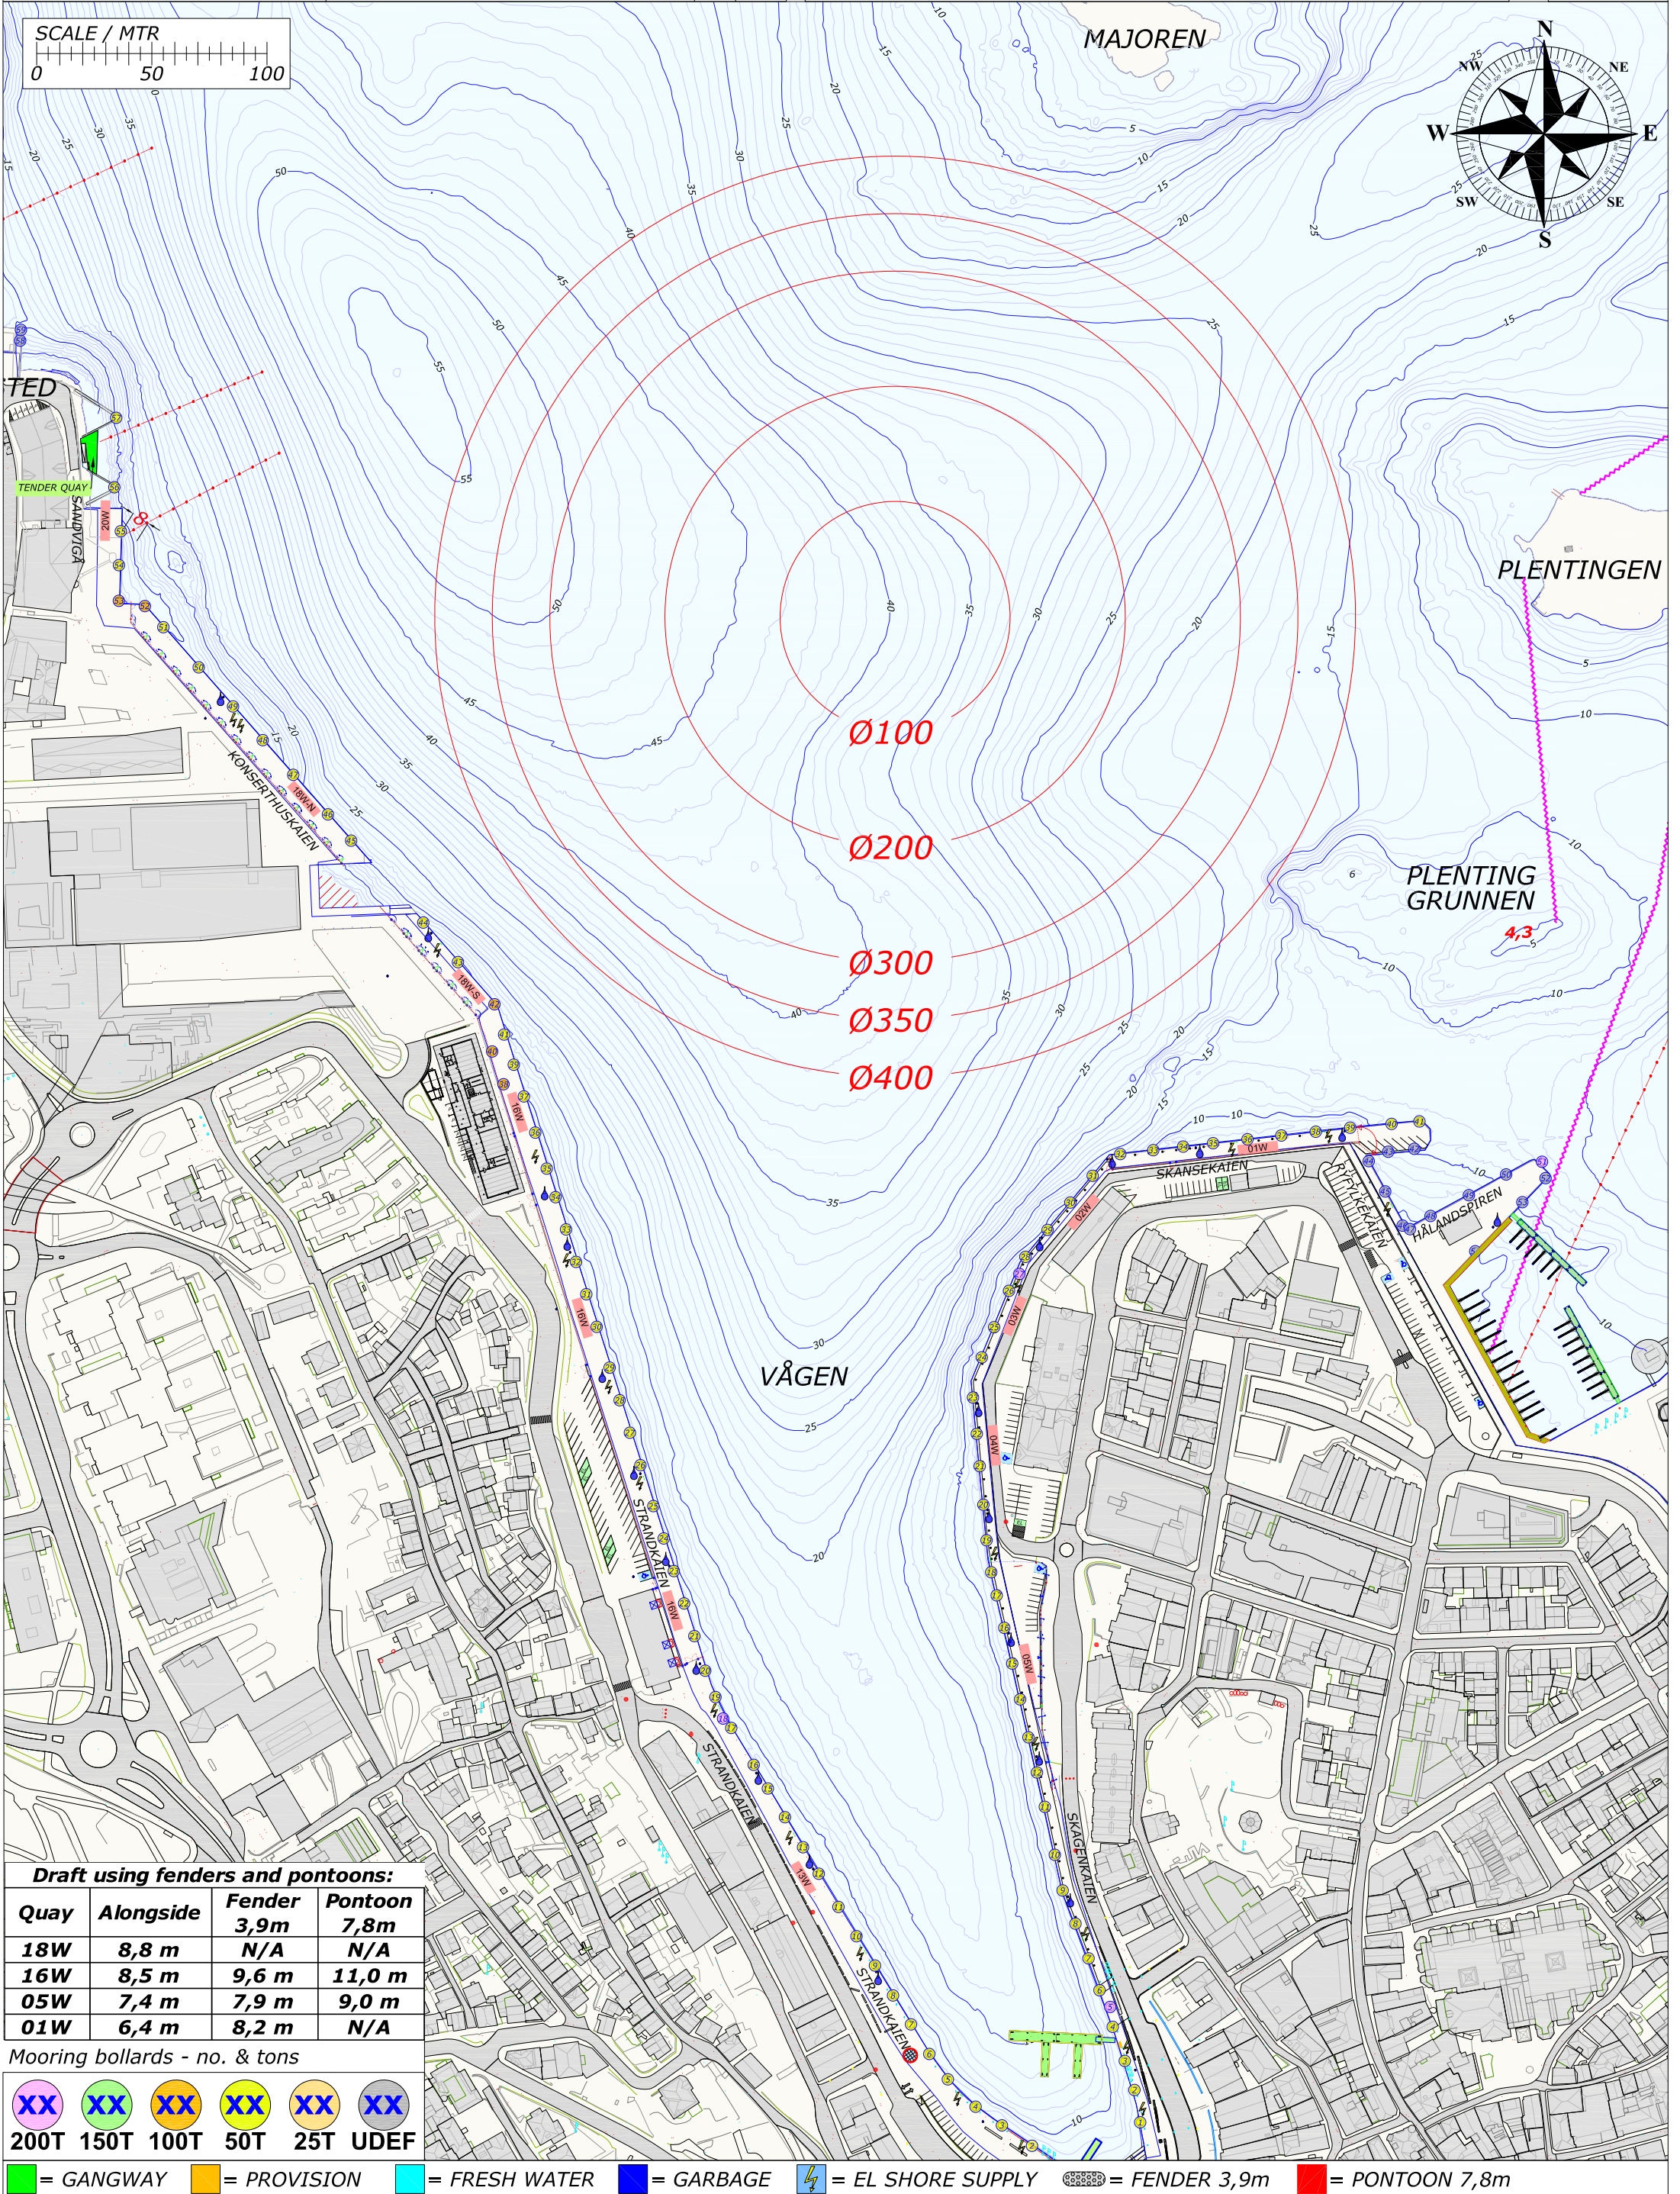

Draft using fenders and pontoons:

Quay	Alongside	Fender 3,9m	Pontoon 7,8m
18W	8,8 m	N/A	N/A
16W	8,5 m	9,6 m	11,0 m
05W	7,4 m	7,9 m	9,0 m
01W	6,4 m	8,2 m	N/A

Mooring bollards - no. & tons

XX	XX	XX	XX	XX	XX
200T	150T	100T	50T	25T	UDEF


= GANGWAY = PROVISION = FRESH WATER = GARBAGE = EL SHORE SUPPLY = FENDER 3,9m = PONTOON 7,8m

Rev.	Date	Text				Sign
Drawn by R.KARLSEN		Approved by - date		Filename STAVANGER_HAVN.DWG	Date 0	Scale 1:2500
 Rutek AS - Seiasjkervegen 11 - 4055 Sola		Title PORT OF STAVANGER BERTHING SKETCH				Drawing no.
		Customer Stavangerregionen Havnedrift AS				Size A3 Sheet 1/1

BERTHING SKETCH PORT OF STAVANGER
THURSDAY 3. SEPTEMBER 2020



REV.NR. 08 - 20.07.2020

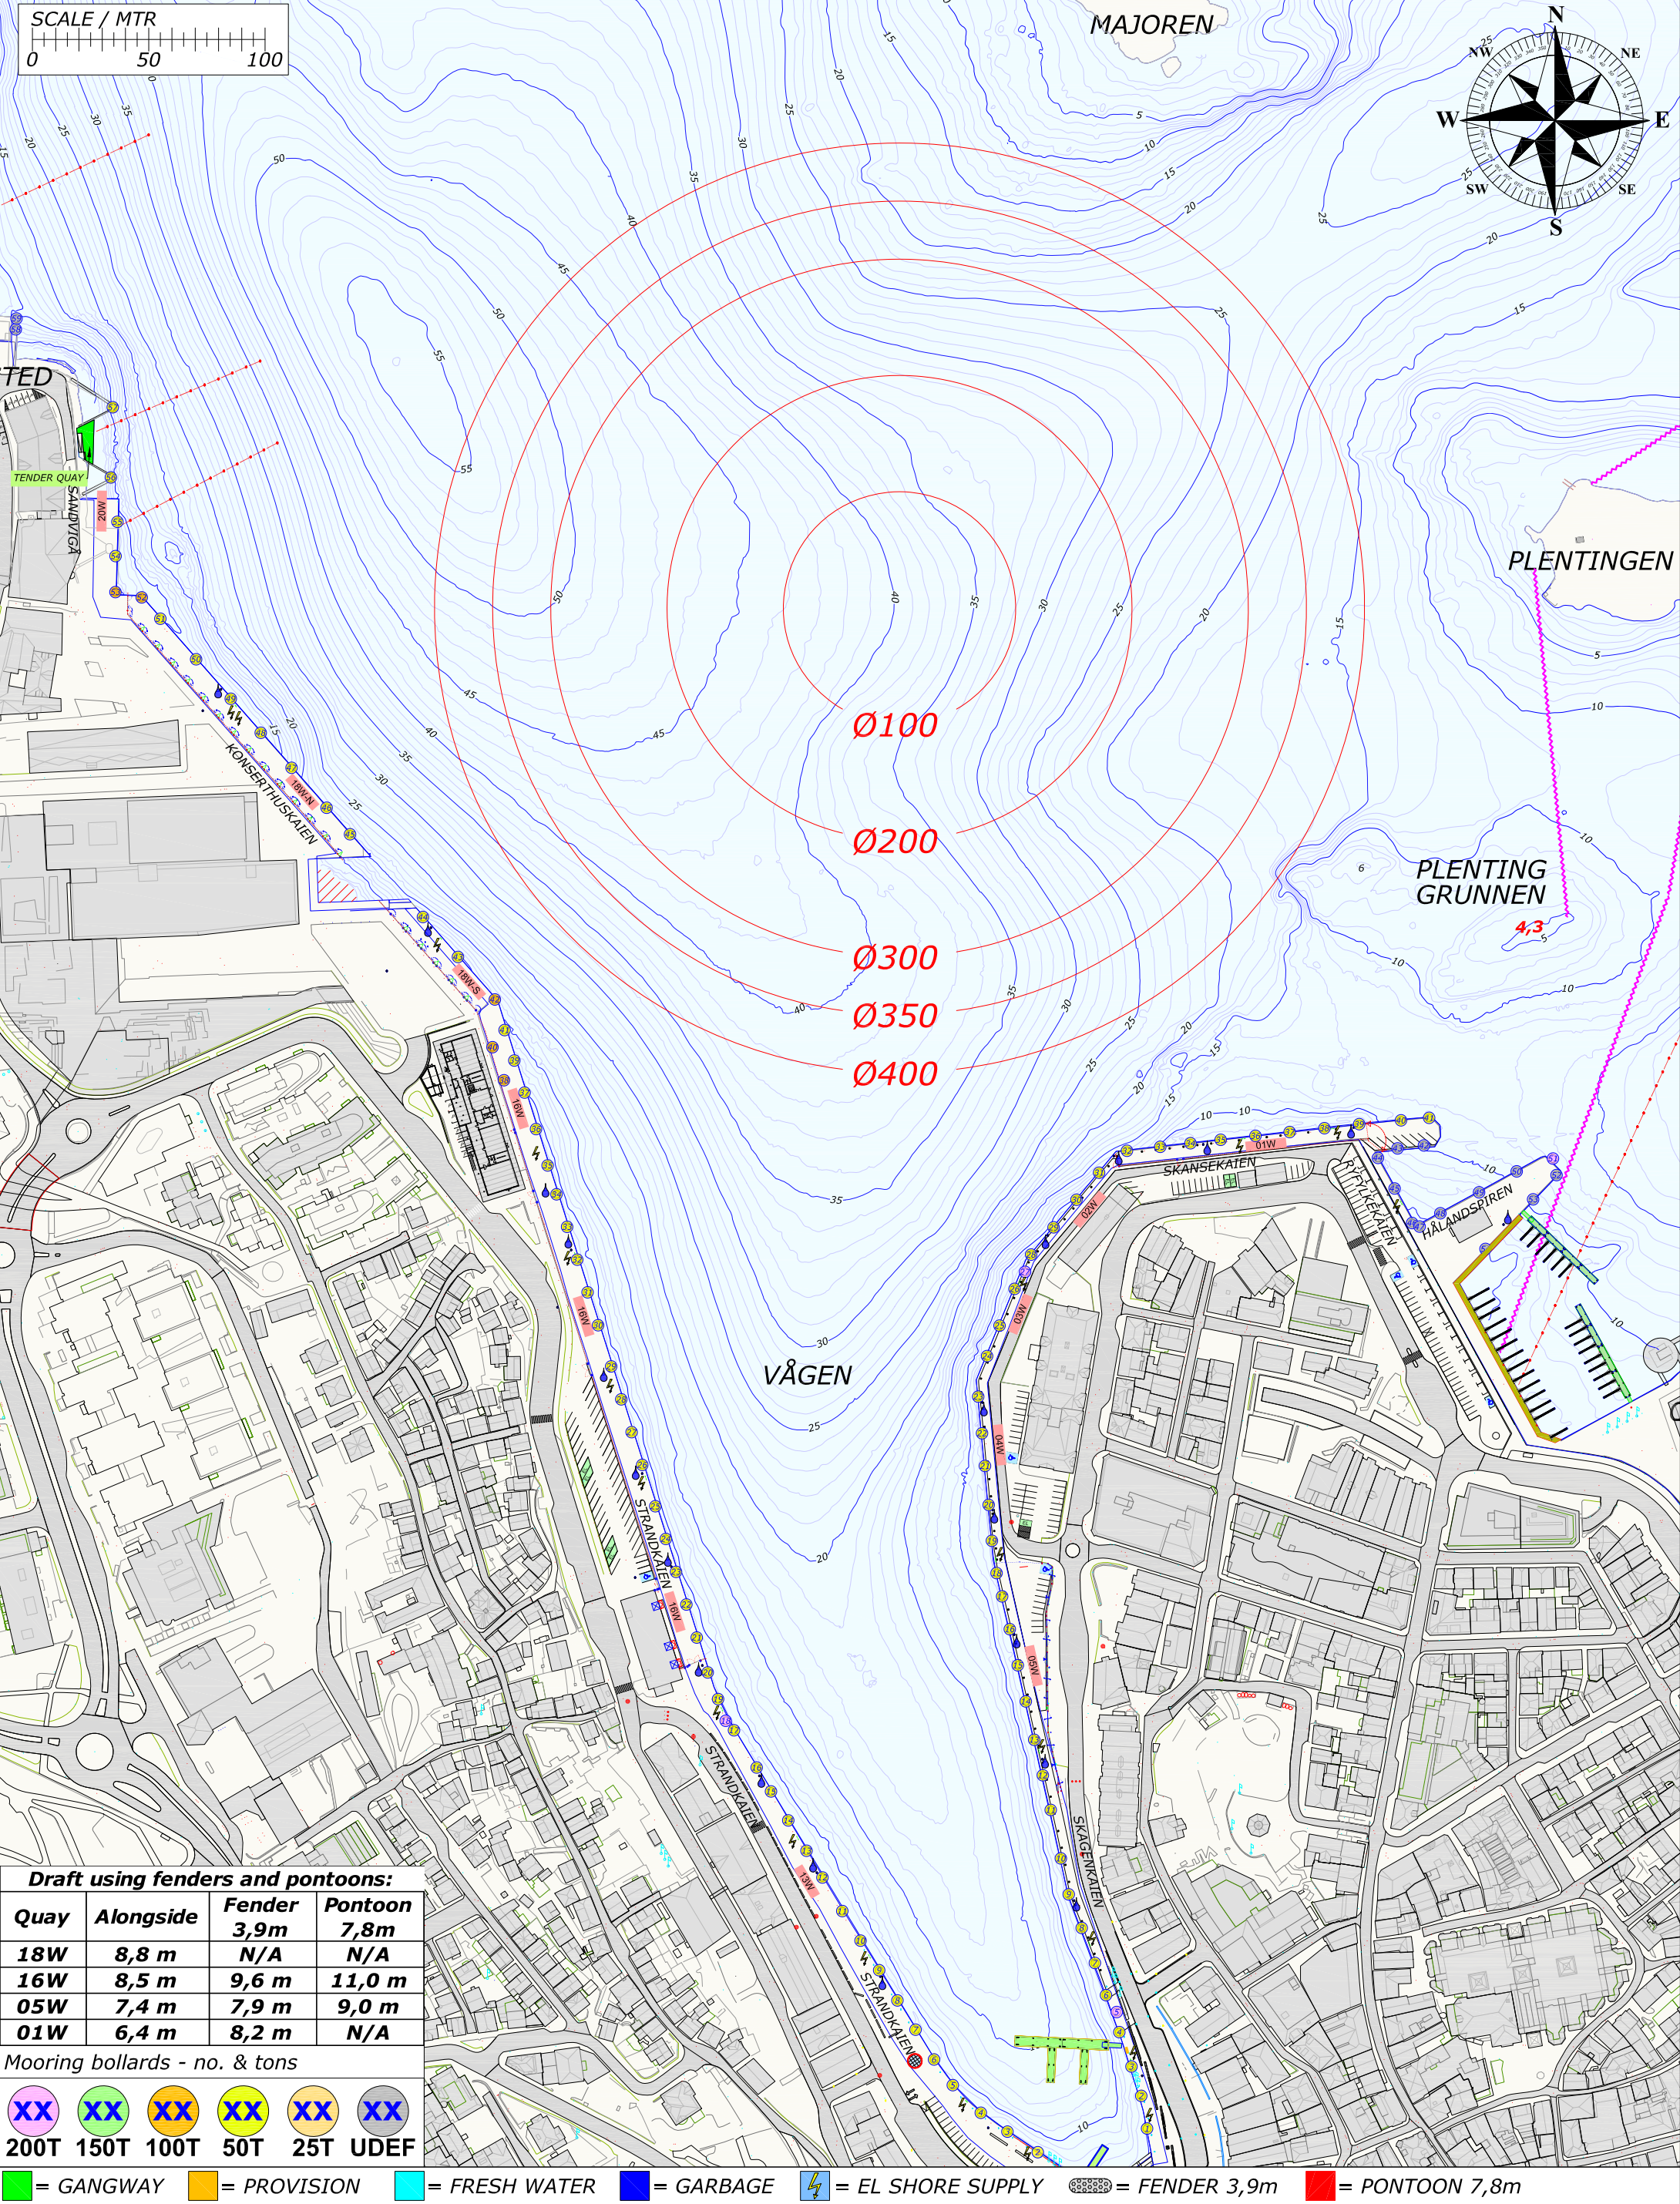


Rev.	Date	Text		Sign
Drawn by R.KARLSEN		Approved by - date		
Filename STAVANGER_HAVN.DWG		Date 0	Scale 1:2500	
Title PORT OF STAVANGER BERTHING SKETCH		Drawing no.		
Customer Stavangerregionen Havnedrift AS		Size A3	Sheet 1/1	

BERTHING SKETCH PORT OF STAVANGER
FRIDAY 4. SEPTEMBER 2020



REV.NR. 03 - 26.07.2020

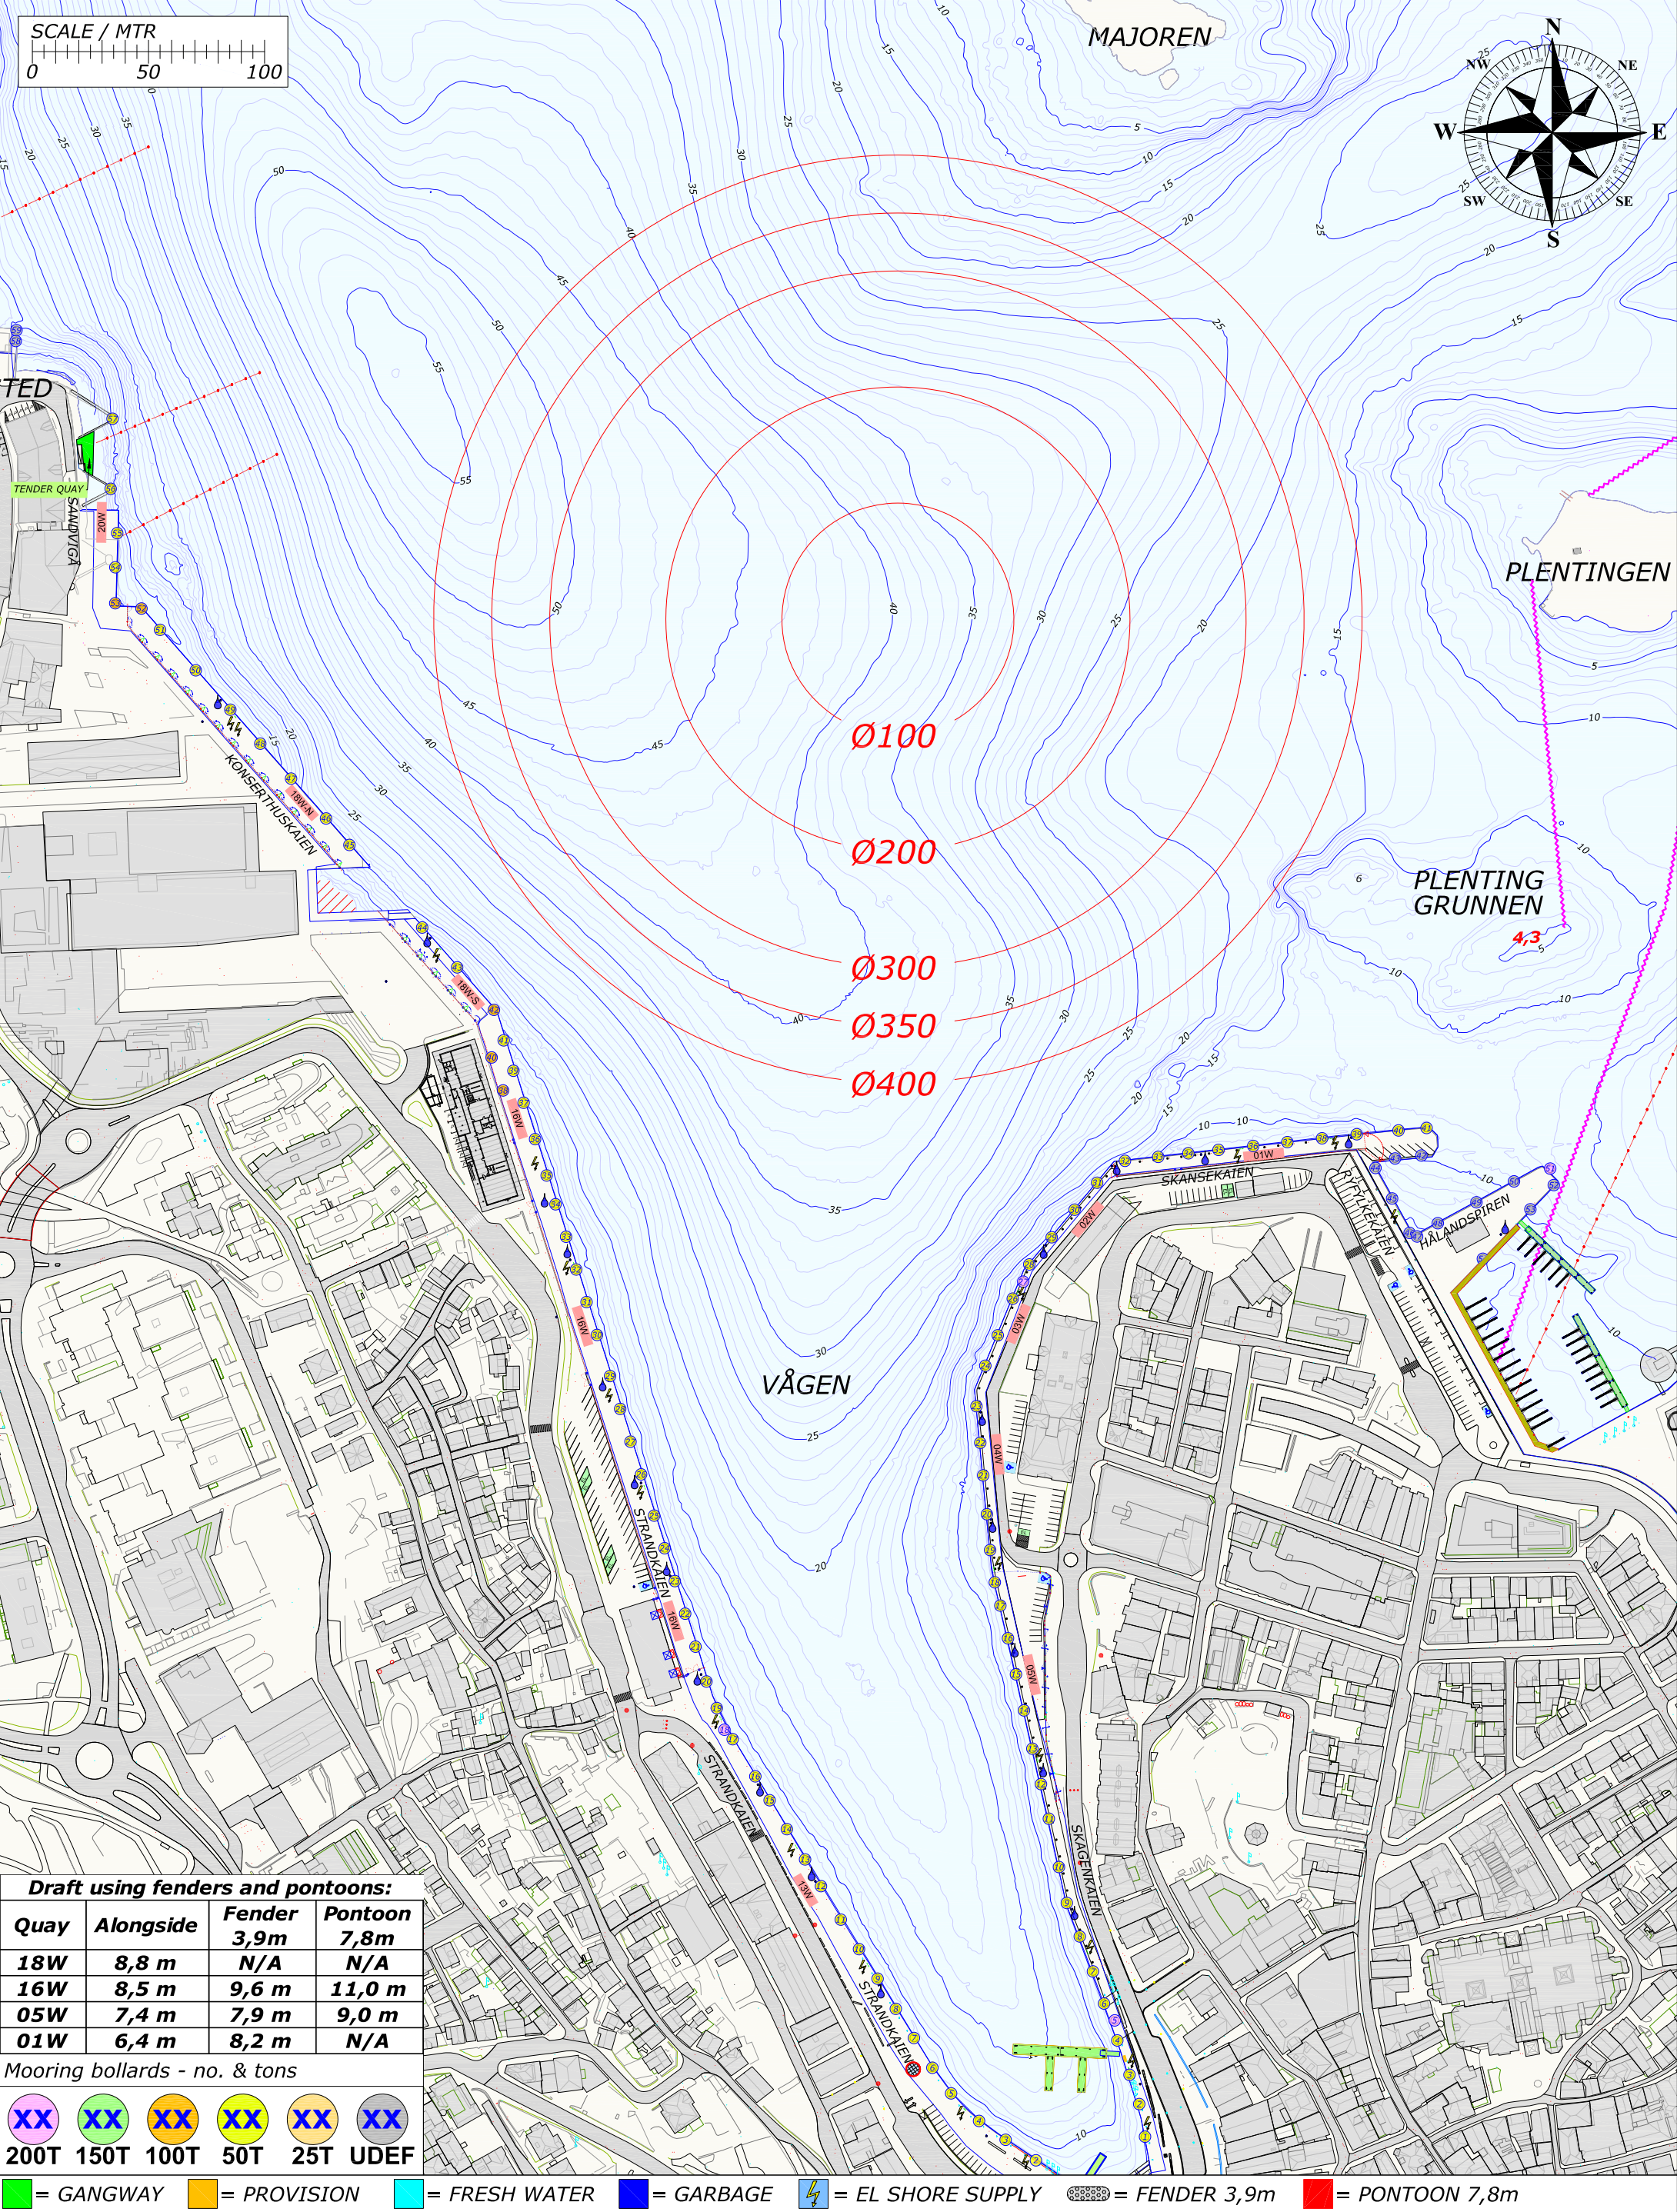

Draft using fenders and pontoons:			
Quay	Alongside	Fender 3,9m	Pontoon 7,8m
18W	8,8 m	N/A	N/A
16W	8,5 m	9,6 m	11,0 m
05W	7,4 m	7,9 m	9,0 m
01W	6,4 m	8,2 m	N/A

Mooring bollards - no. & tons					
XX	XX	XX	XX	XX	XX
200T	150T	100T	50T	25T	UDEF

= GANGWAY = PROVISION = FRESH WATER = GARBAGE = EL SHORE SUPPLY = FENDER 3,9m = PONTOON 7,8m

Rev.

Date

Text

Sign

Drawn by
R.KARLSEN

Approved by - date

Filename
STAVANGER_HAVN.DWG

Date
0

Scale
1:2500

RUTEK

Rutek AS - Seilaskjervegen 11 - 4055 Sola

Title
PORT OF STAVANGER
BERTHING SKETCH

Customer
Stavangerregionen Havnedrift AS

Drawing no.

Size
A3

Sheet
1/1

BERTHING SKETCH PORT OF STAVANGER

SATURDAY 5. SEPTEMBER 2020

REV.NR. 05 - 26.07.2020

PORT OF STAVANGER
NORWAY

STAVANGER
REGIONEN
Havnedrift AS

The main map shows the port area of Stavanger, Norway, with contour lines indicating depth. Key locations include MAJOREN, PLENTINGEN, PLENTING GRUNNEN, and VÅGEN. The map features several quays: SANDVIGA, KONSERTHUSKAIEN, STRANDKAIEN, SKANSEKAIEN, and SKAGENKAIEN. Mooring circles are drawn in red, labeled with diameters: Ø100, Ø200, Ø300, Ø350, and Ø400. A scale bar at the top left indicates 0, 50, and 100 meters. A compass rose at the top right shows cardinal and intercardinal directions. A legend at the bottom left defines symbols for draft, mooring bollards, and various port facilities.


Draft using fenders and pontoons:			
Quay	Alongside	Fender 3,9m	Pontoon 7,8m
18W	8,8 m	N/A	N/A
16W	8,5 m	9,6 m	11,0 m
05W	7,4 m	7,9 m	9,0 m
01W	6,4 m	8,2 m	N/A

Mooring bollards - no. & tons

XX	XX	XX	XX	XX	XX
200T	150T	100T	50T	25T	UDEF

= GANGWAY = PROVISION = FRESH WATER = GARBAGE = EL SHORE SUPPLY = FENDER 3,9m = PONTOON 7,8m

Rev.	Date	Text		Sign
Drawn by R.KARLSEN		Approved by - date		
Filename STAVANGER_HAVN.DWG		Date 0	Scale 1:2500	
Title PORT OF STAVANGER BERTHING SKETCH		Drawing no.		
Customer Stavangerregionen Havnedrift AS		Size A3	Sheet 1/1	

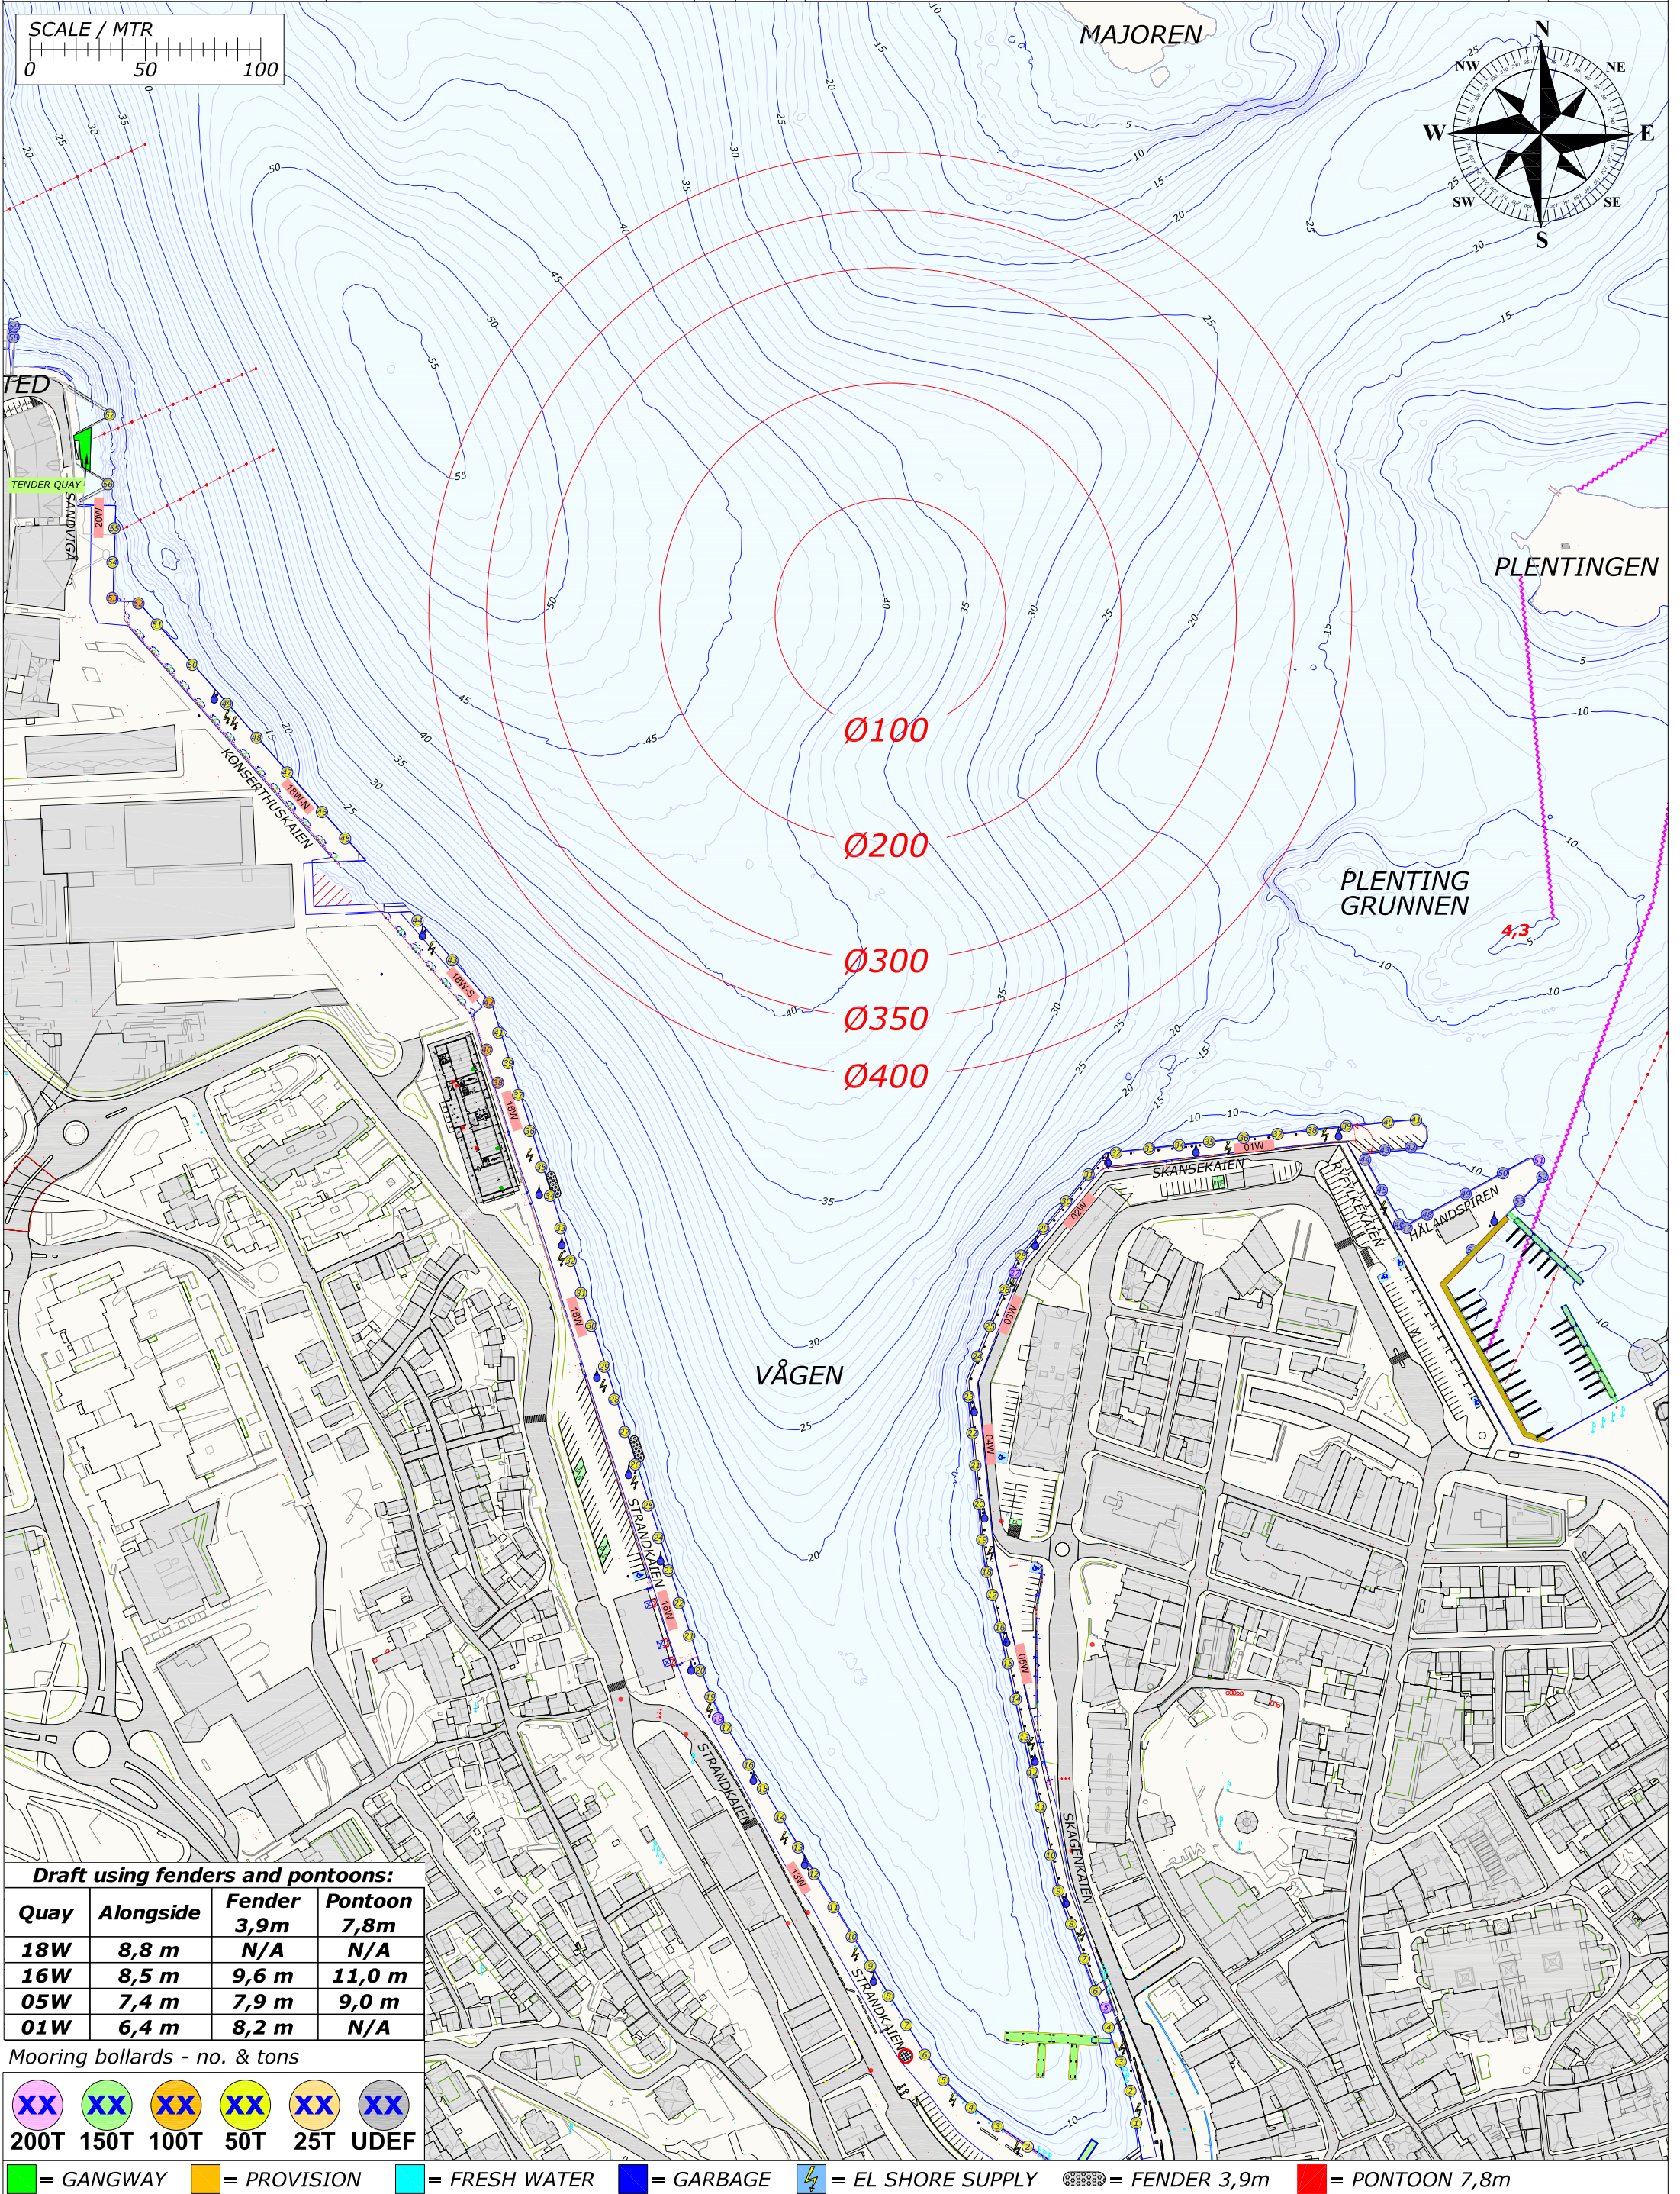

Draft using fenders and pontoons:			
Quay	Alongside	Fender 3,9m	Pontoon 7,8m
18W	8,8 m	N/A	N/A
16W	8,5 m	9,6 m	11,0 m
05W	7,4 m	7,9 m	9,0 m
01W	6,4 m	8,2 m	N/A

Mooring bollards - no. & tons

XX	XX	XX	XX	XX	XX
200T	150T	100T	50T	25T	UDEF

 = GANGWAY  = PROVISION  = FRESH WATER  = GARBAGE  = EL SHORE SUPPLY  = FENDER 3,9m  = PONTOON 7,8m

Rev.

Date

Text

Sign

Drawn by
R.KARLSEN

Approved by - date

Filename
STAVANGER_HAVN.DWG

Date
0

Scale
1:2500

RUTEK

Rutek AS - Seiskjervegen 11 - 4055 Sola

Title
PORT OF STAVANGER
BERTHING SKETCH

Customer
Stavangerregionen Havnedrift AS

Drawing no.

Size
A3

Sheet
1/1


BERTHING SKETCH PORT OF STAVANGER

MONDAY 7. SEPTEMBER 2020

REV.NR. 04 - 10.06.2020

PORT OF STAVANGER
NORWAY


STAVANGER
REGIONEN
Havnedrift AS

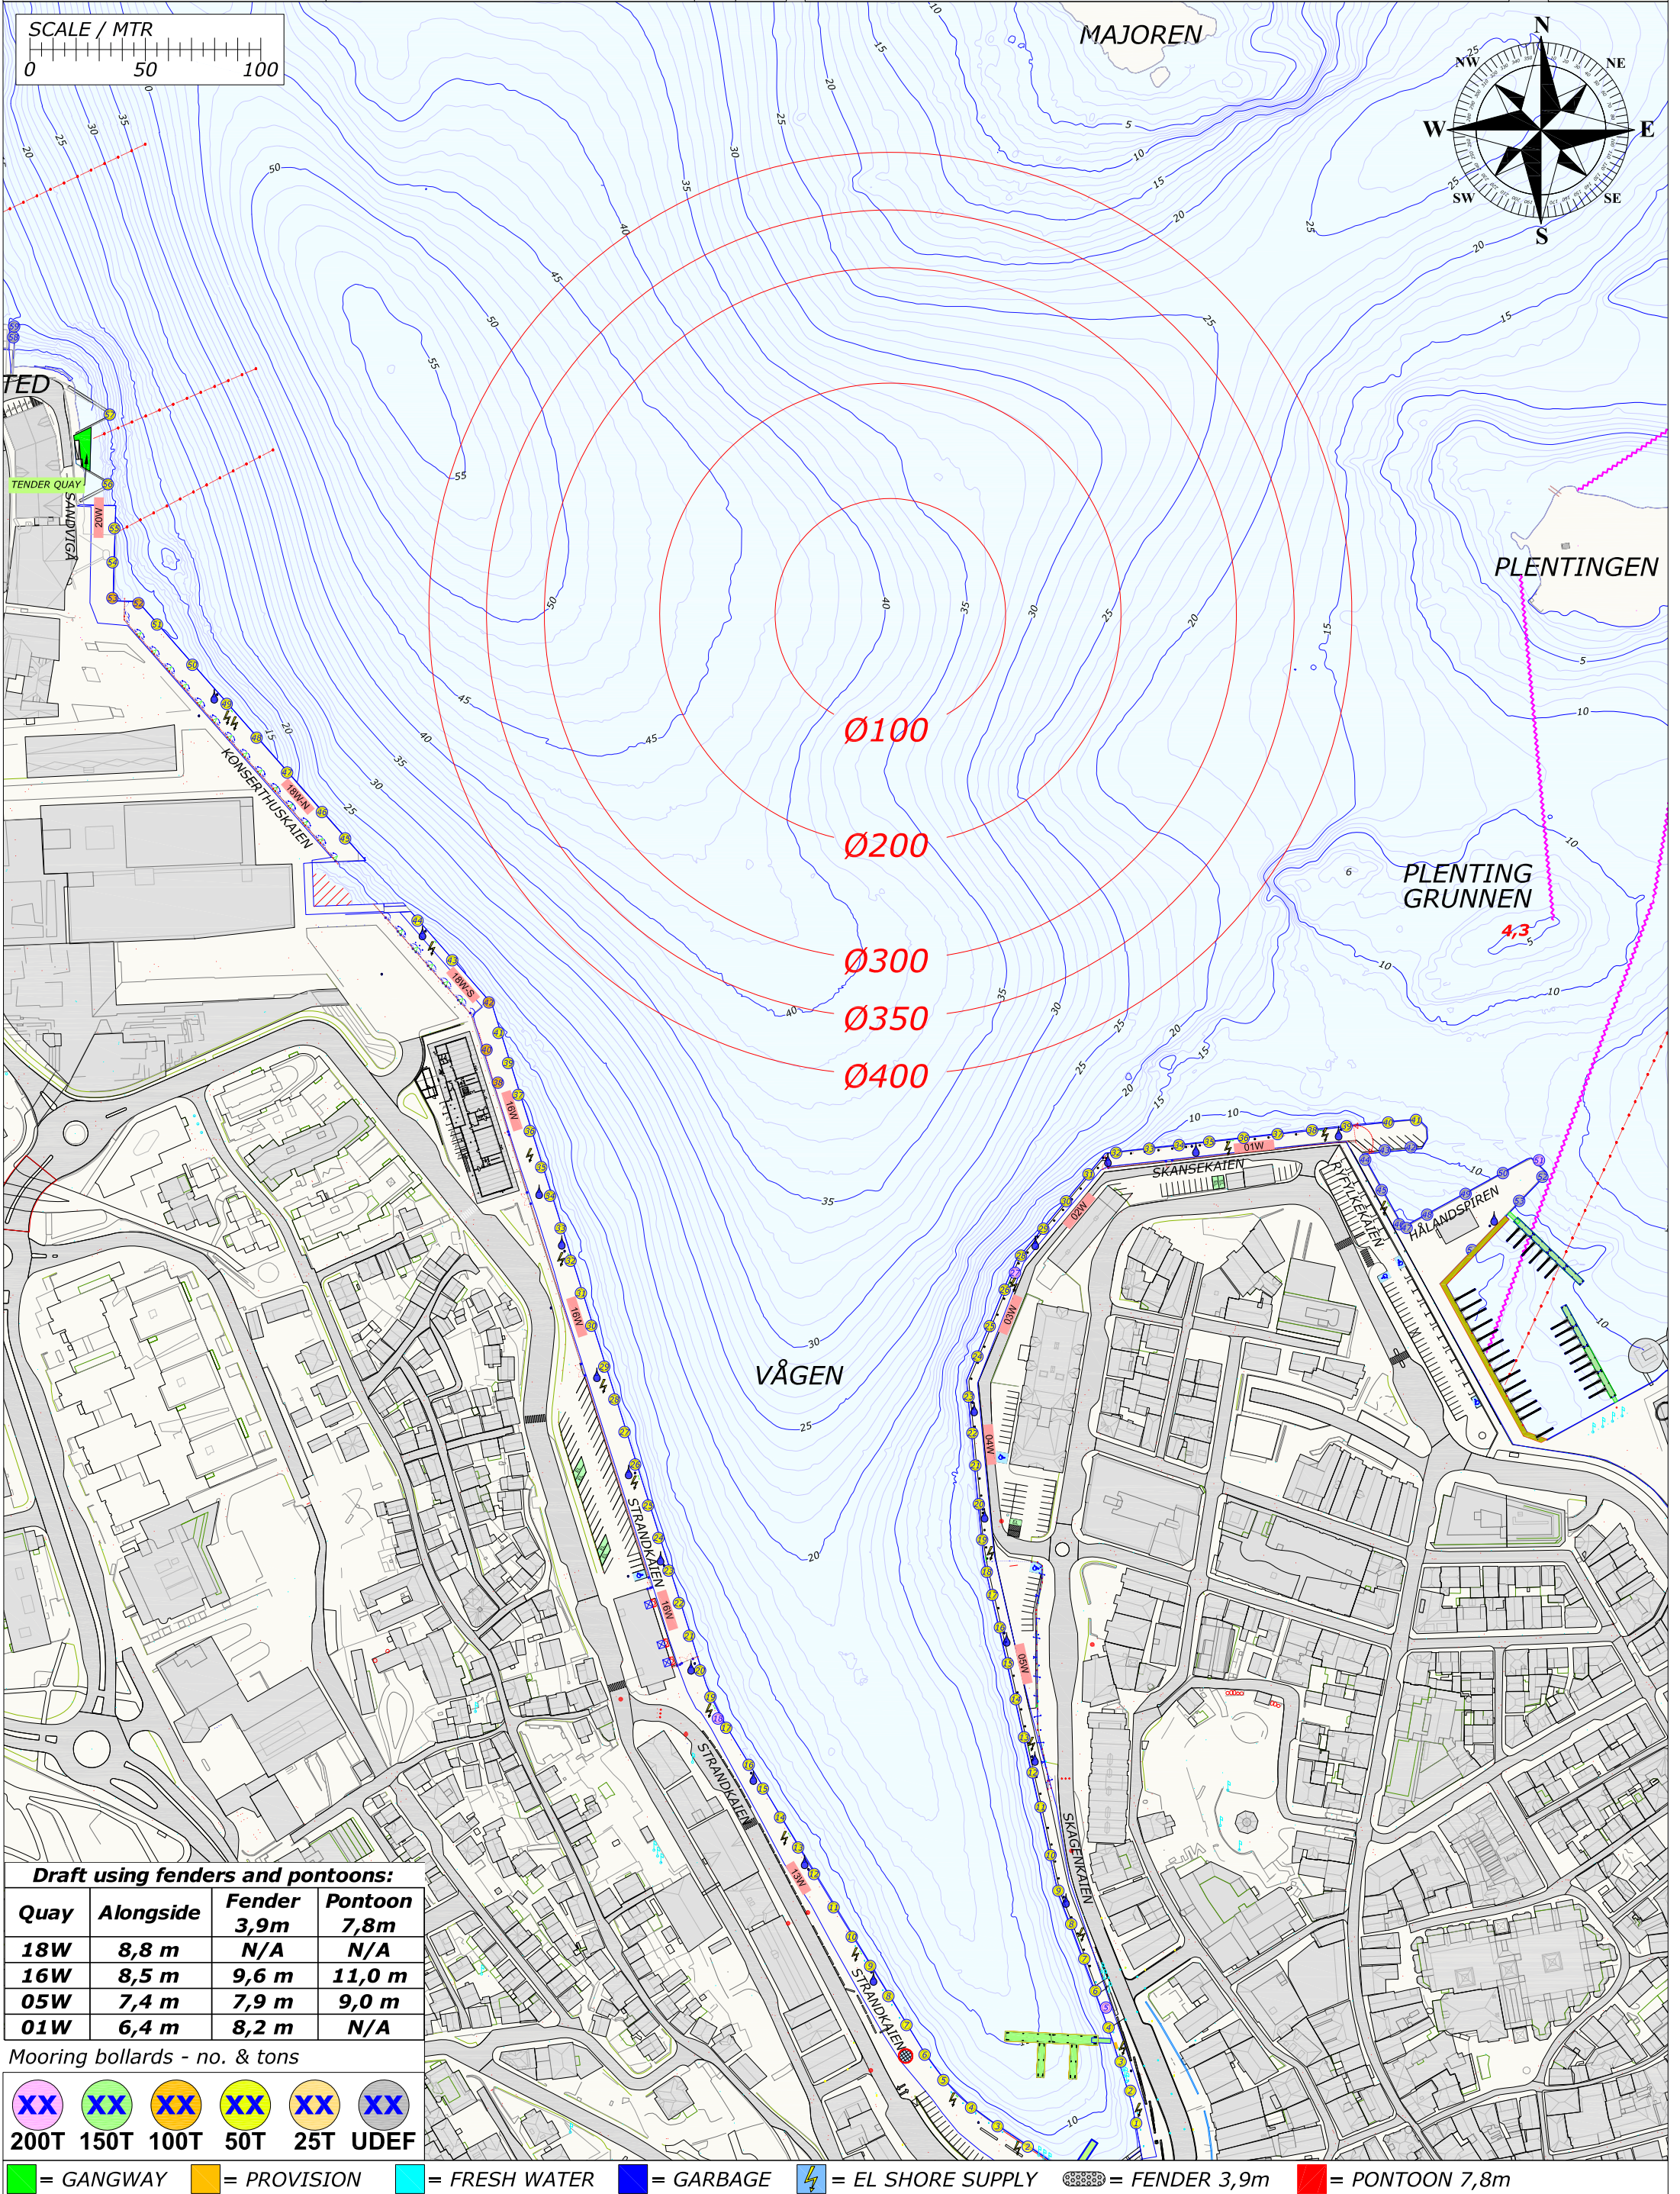

Draft using fenders and pontoons:

Quay	Alongside	Fender 3,9m	Pontoon 7,8m
18W	8,8 m	N/A	N/A
16W	8,5 m	9,6 m	11,0 m
05W	7,4 m	7,9 m	9,0 m
01W	6,4 m	8,2 m	N/A

Mooring bollards - no. & tons

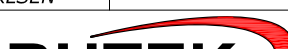Rev.	Date	Text				Sign
Drawn by R.KARLSEN		Approved by - date		Filename STAVANGER_HAVN.DWG	Date 0	Scale 1:2500
 Rutek AS - Seiasjkervegen 11 - 4055 Sola		Title PORT OF STAVANGER BERTHING SKETCH				Drawing no.
		Customer Stavangerregionen Havnedrift AS				Size A3 Sheet 1/1

BERTHING SKETCH PORT OF STAVANGER


TUESDAY 8. SEPTEMBER 2020

REV.NR. 03 - 11.07.2020

PORT OF STAVANGER

NORWAY

STAVANGER
REGIONEN
Havnedrift AS

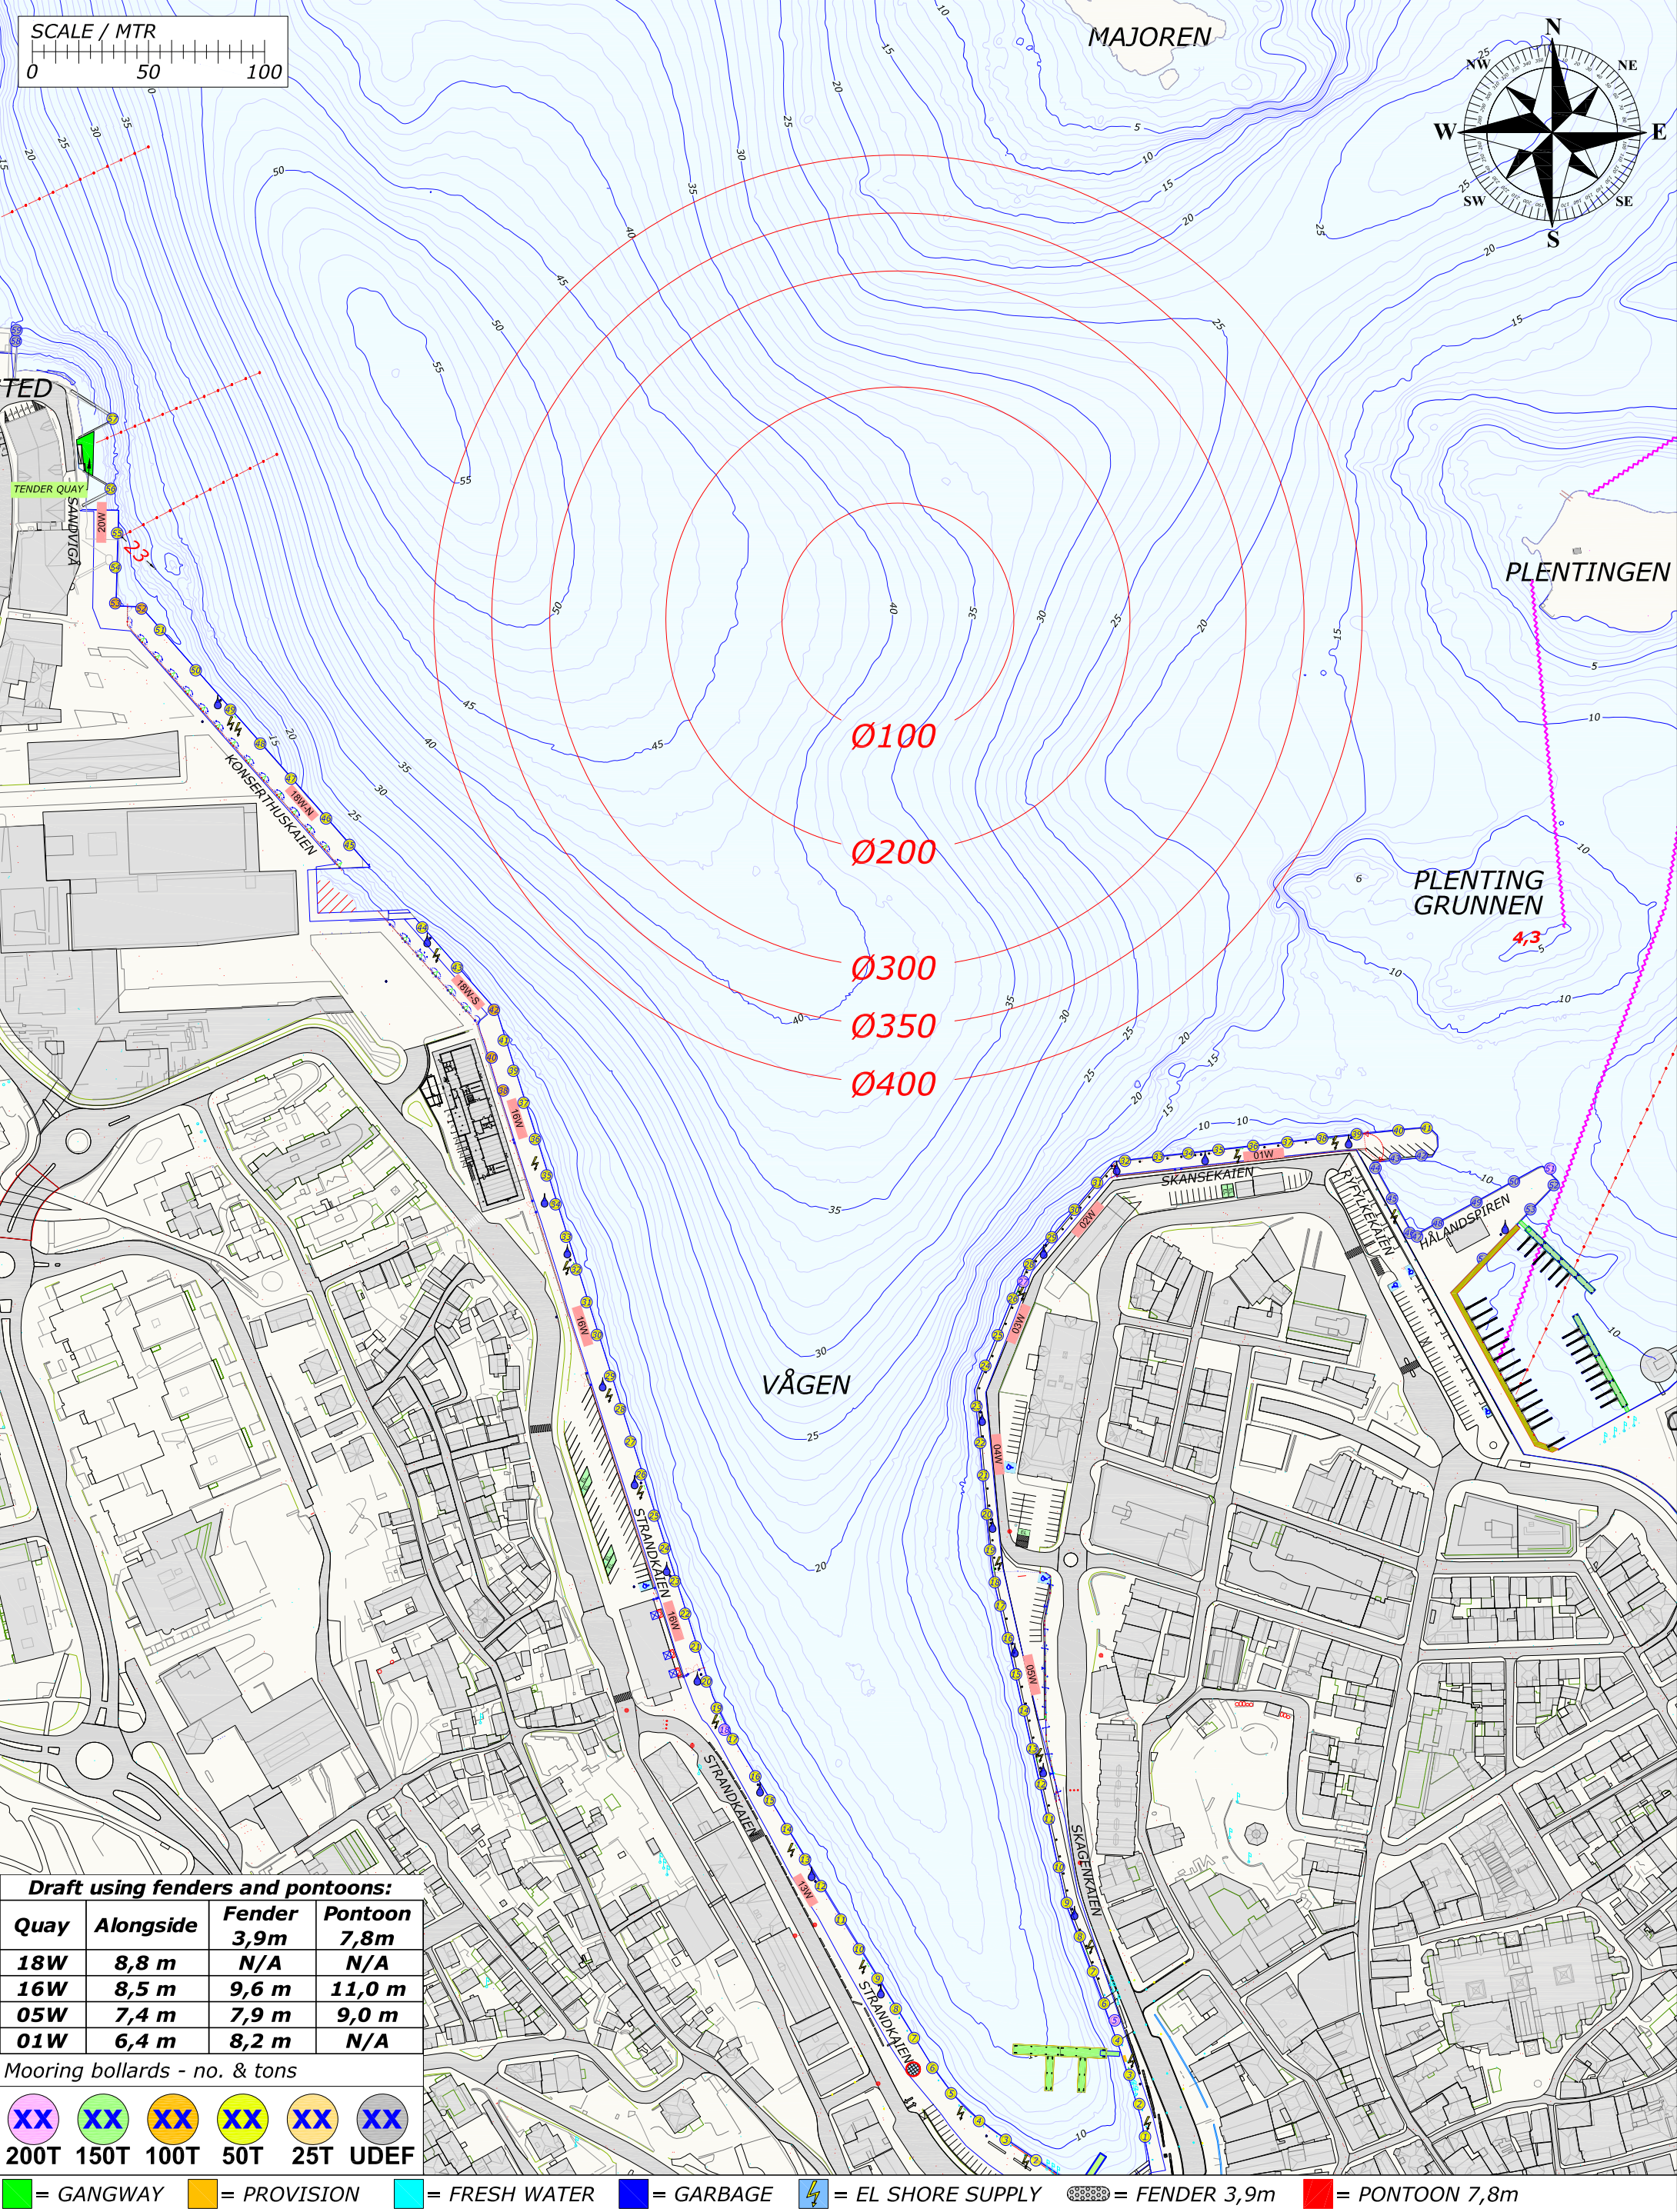

Draft using fenders and pontoons:			
Quay	Alongside	Fender 3,9m	Pontoon 7,8m
18W	8,8 m	N/A	N/A
16W	8,5 m	9,6 m	11,0 m
05W	7,4 m	7,9 m	9,0 m
01W	6,4 m	8,2 m	N/A

Mooring bollards - no. & tons

XX	XX	XX	XX	XX	XX
200T	150T	100T	50T	25T	UDEF


= GANGWAY = PROVISION = FRESH WATER = GARBAGE = EL SHORE SUPPLY = FENDER 3,9m = PONTOON 7,8m

Rev.	Date	Text		Sign
Drawn by R.KARLSEN		Approved by - date		
Filename STAVANGER_HAVN.DWG		Date 0	Scale 1:2500	
Title PORT OF STAVANGER BERTHING SKETCH		Drawing no.		
Customer Stavangerregionen Havnedrift AS		Size A3	Sheet 1/1	

BERTHING SKETCH PORT OF STAVANGER

WEDNESDAY 9. SEPTEMBER 2020

REV.NR. 03 - 31.08.2020

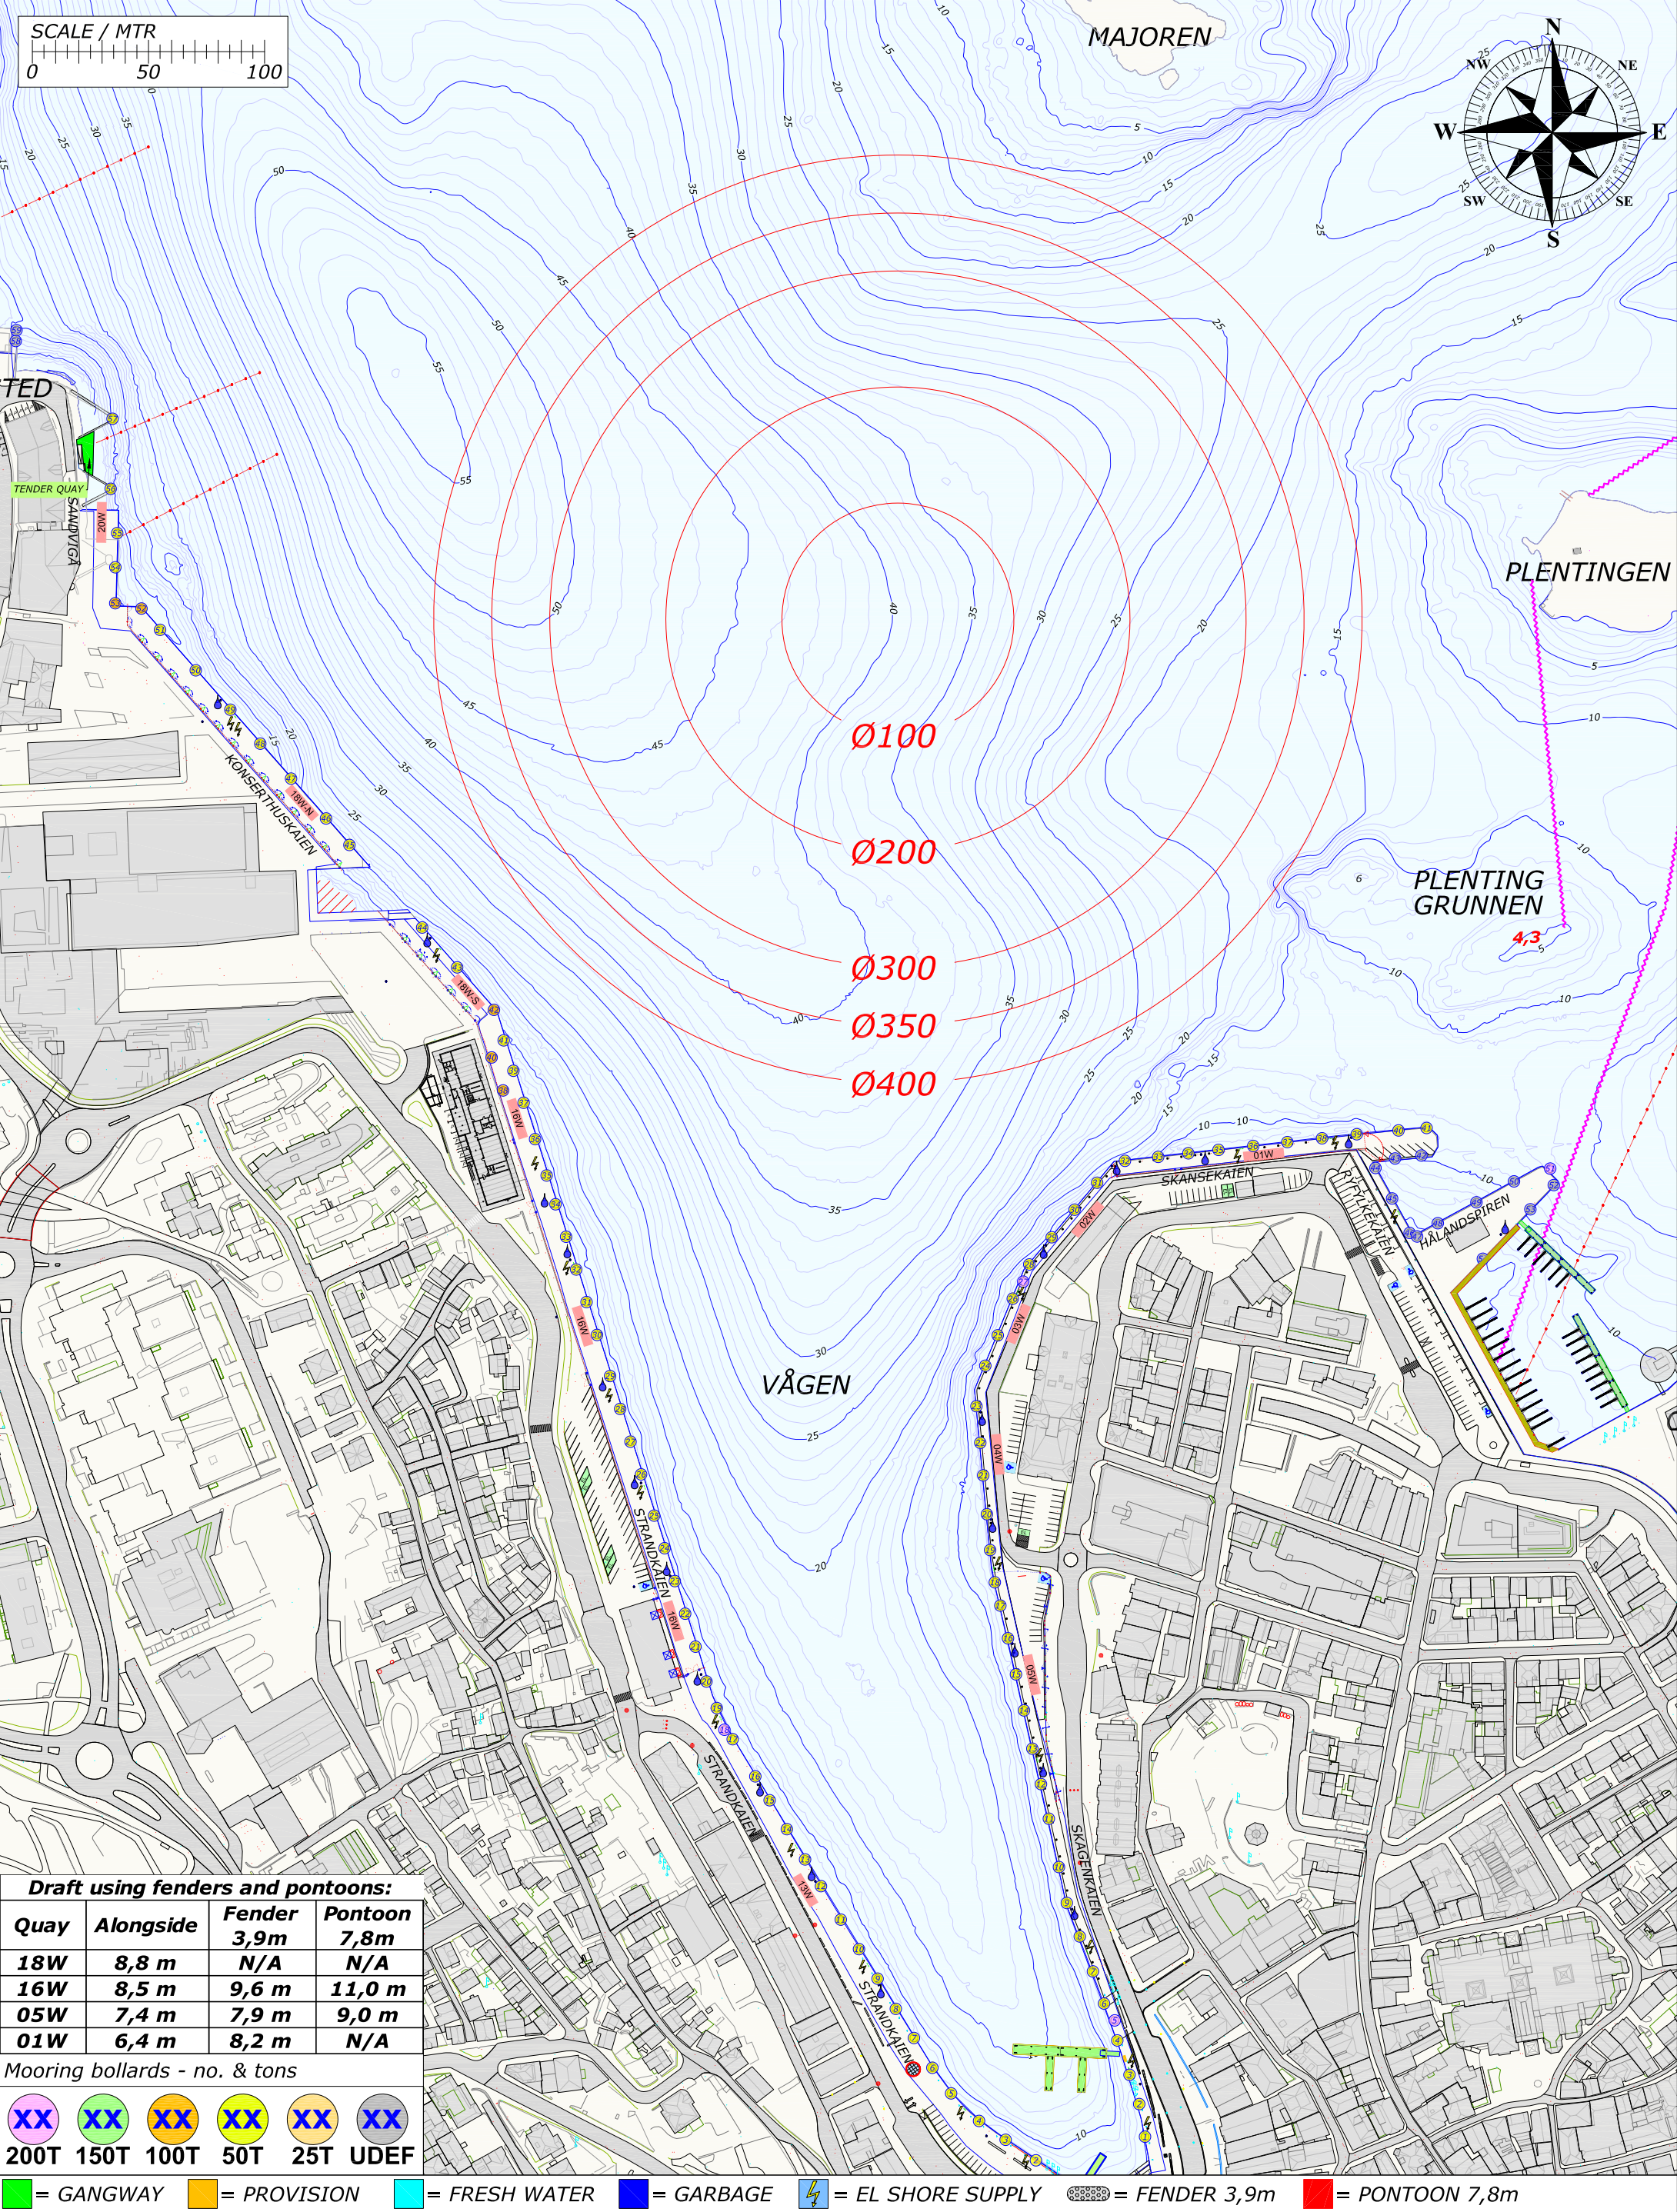


Rev.	Date	Text				Sign
Drawn by R.KARLSEN		Approved by - date		Filename STAVANGER_HAVN.DWG	Date 0	Scale 1:2500
 Rutek AS - Seilaskjervegen 11 - 4055 Sola		Title PORT OF STAVANGER BERTHING SKETCH				Drawing no.
		Customer Stavangerregionen Havnedrift AS				Size A3 Sheet 1/1

BERTHING SKETCH PORT OF STAVANGER
THURSDAY 10. SEPTEMBER 2020



REV.NR. 03 - 26.07.2020

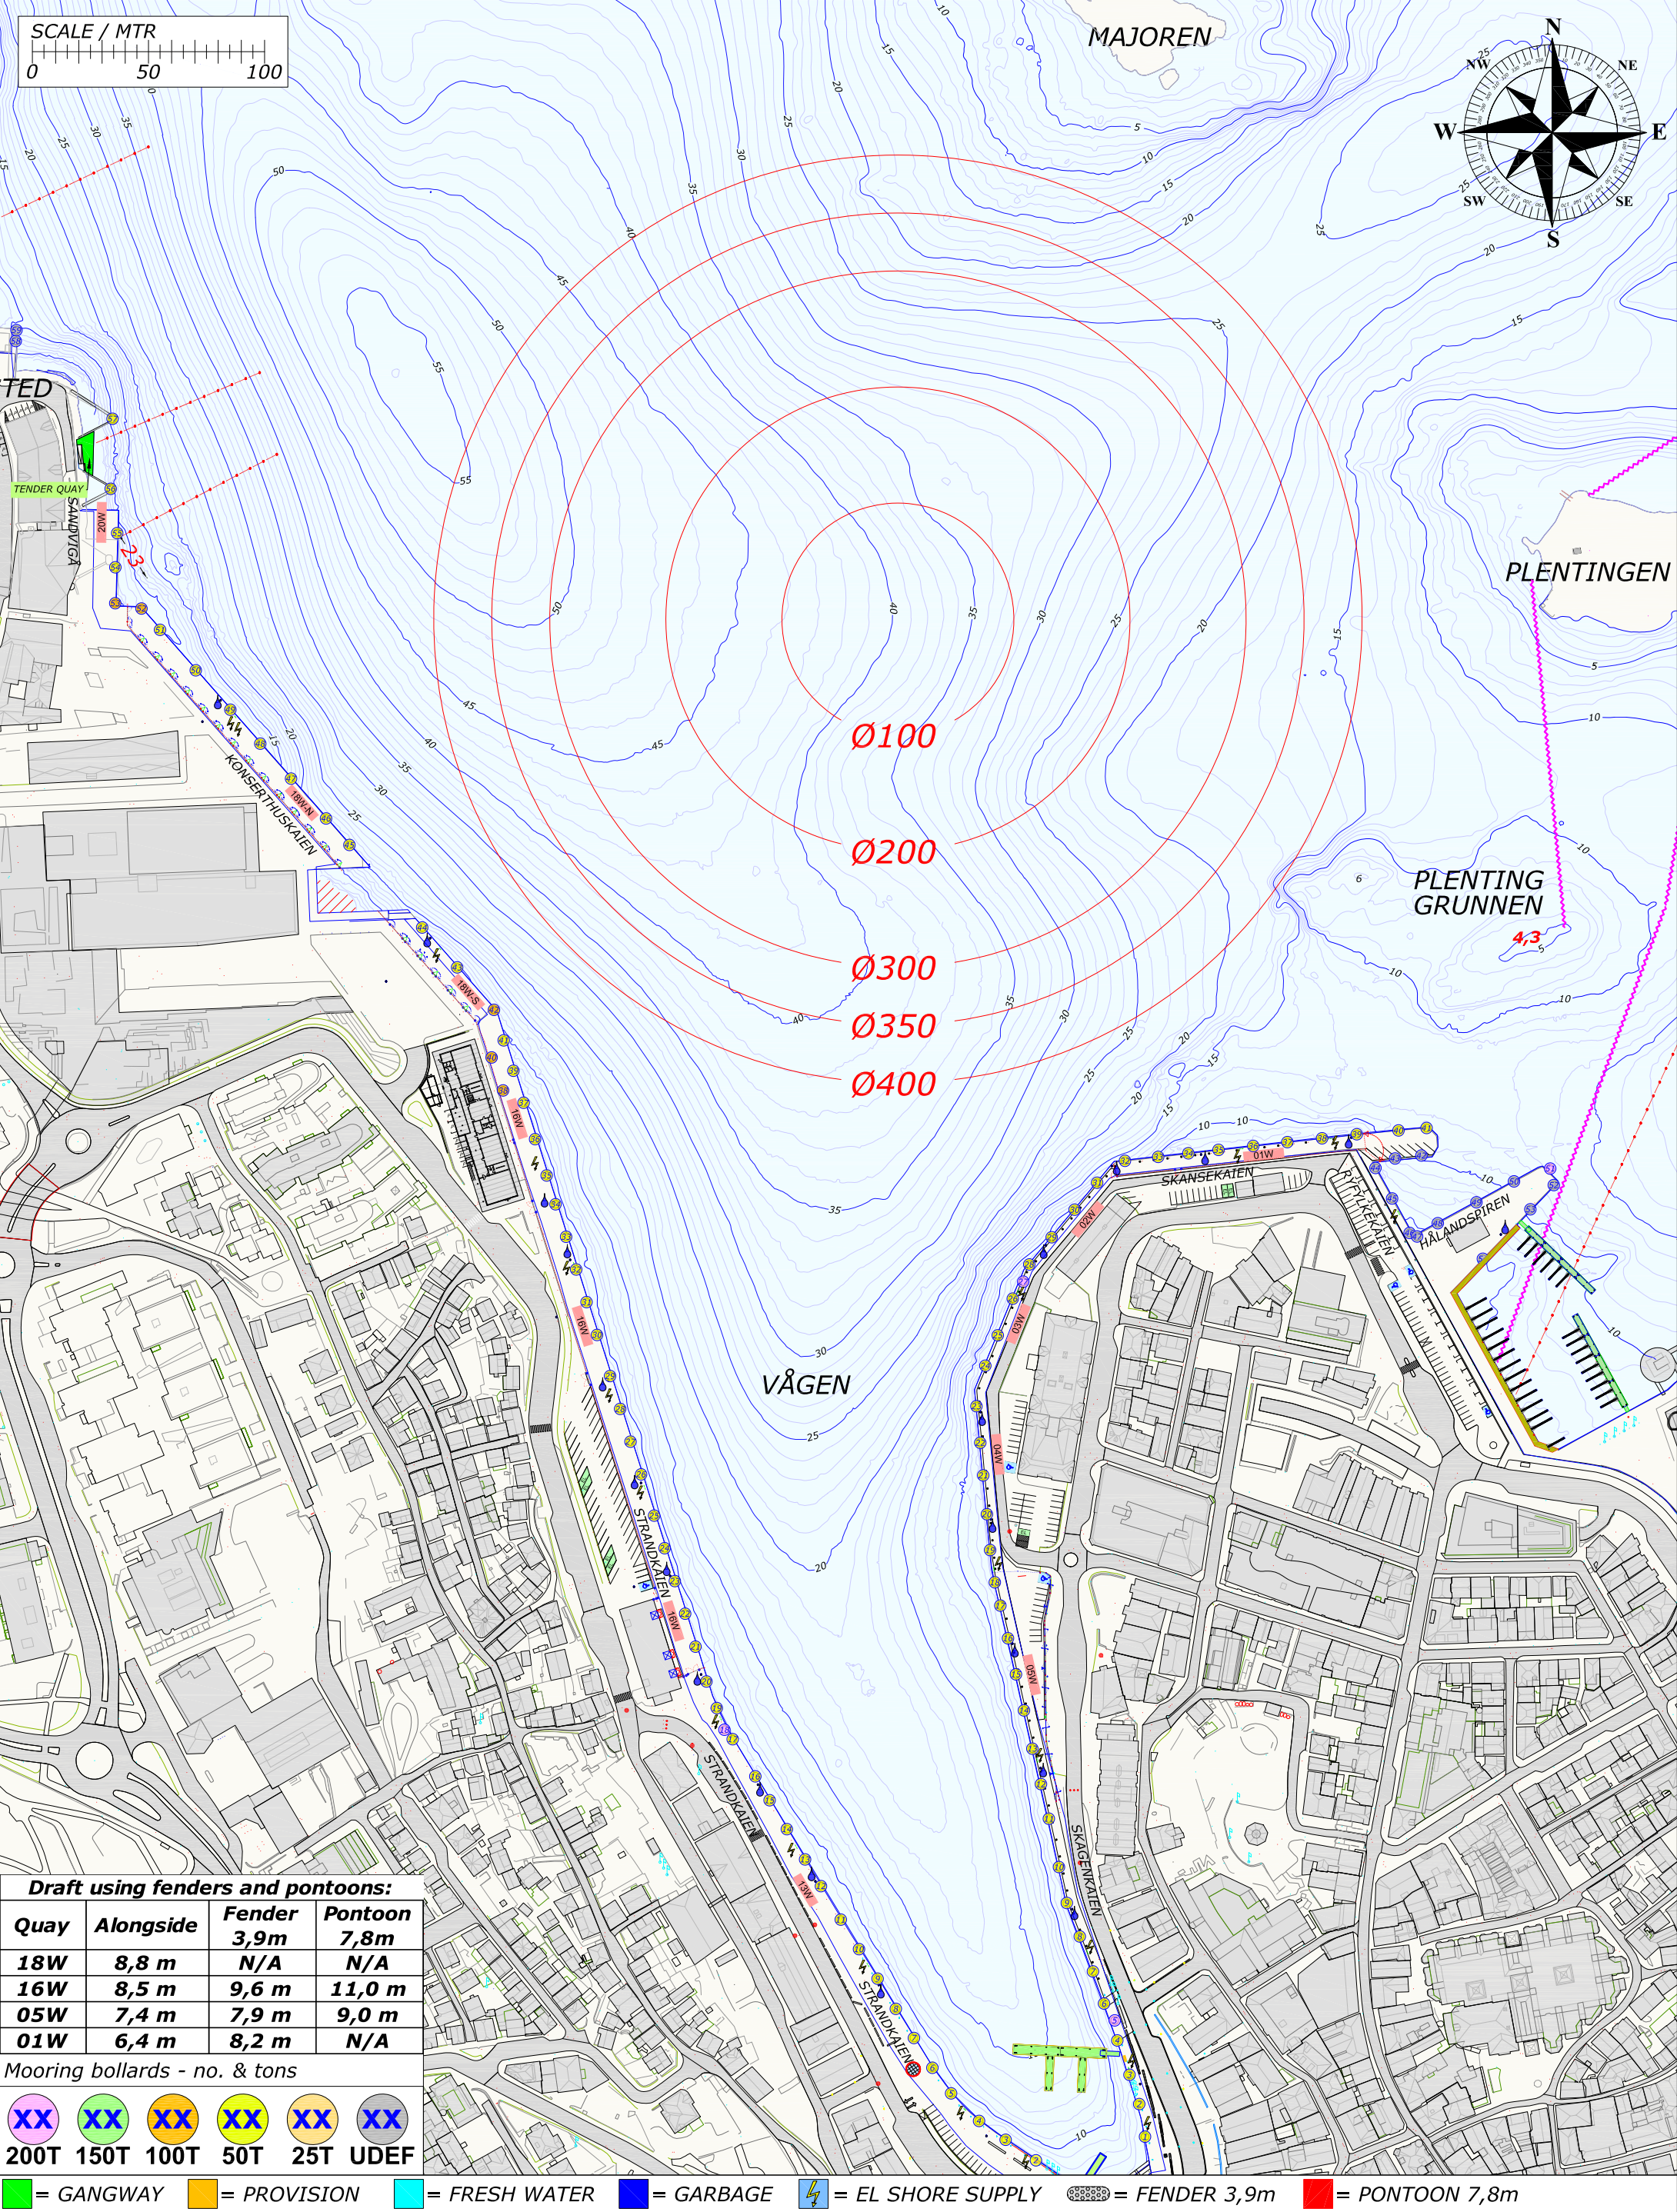


Draft using fenders and pontoons:			
Quay	Alongside	Fender 3,9m	Pontoon 7,8m
18W	8,8 m	N/A	N/A
16W	8,5 m	9,6 m	11,0 m
05W	7,4 m	7,9 m	9,0 m
01W	6,4 m	8,2 m	N/A

Mooring bollards - no. & tons					
XX	XX	XX	XX	XX	XX
200T	150T	100T	50T	25T	UDEF

= GANGWAY = PROVISION = FRESH WATER = GARBAGE = EL SHORE SUPPLY = FENDER 3,9m = PONTOON 7,8m

Rev.	Date	Text		Sign
Drawn by R.KARLSEN		Approved by - date		
Filename STAVANGER_HAVN.DWG		Date 0	Scale 1:2500	
Title PORT OF STAVANGER BERTHING SKETCH		Drawing no.		
Customer Stavangerregionen Havnedrift AS		Size A3	Sheet 1/1	

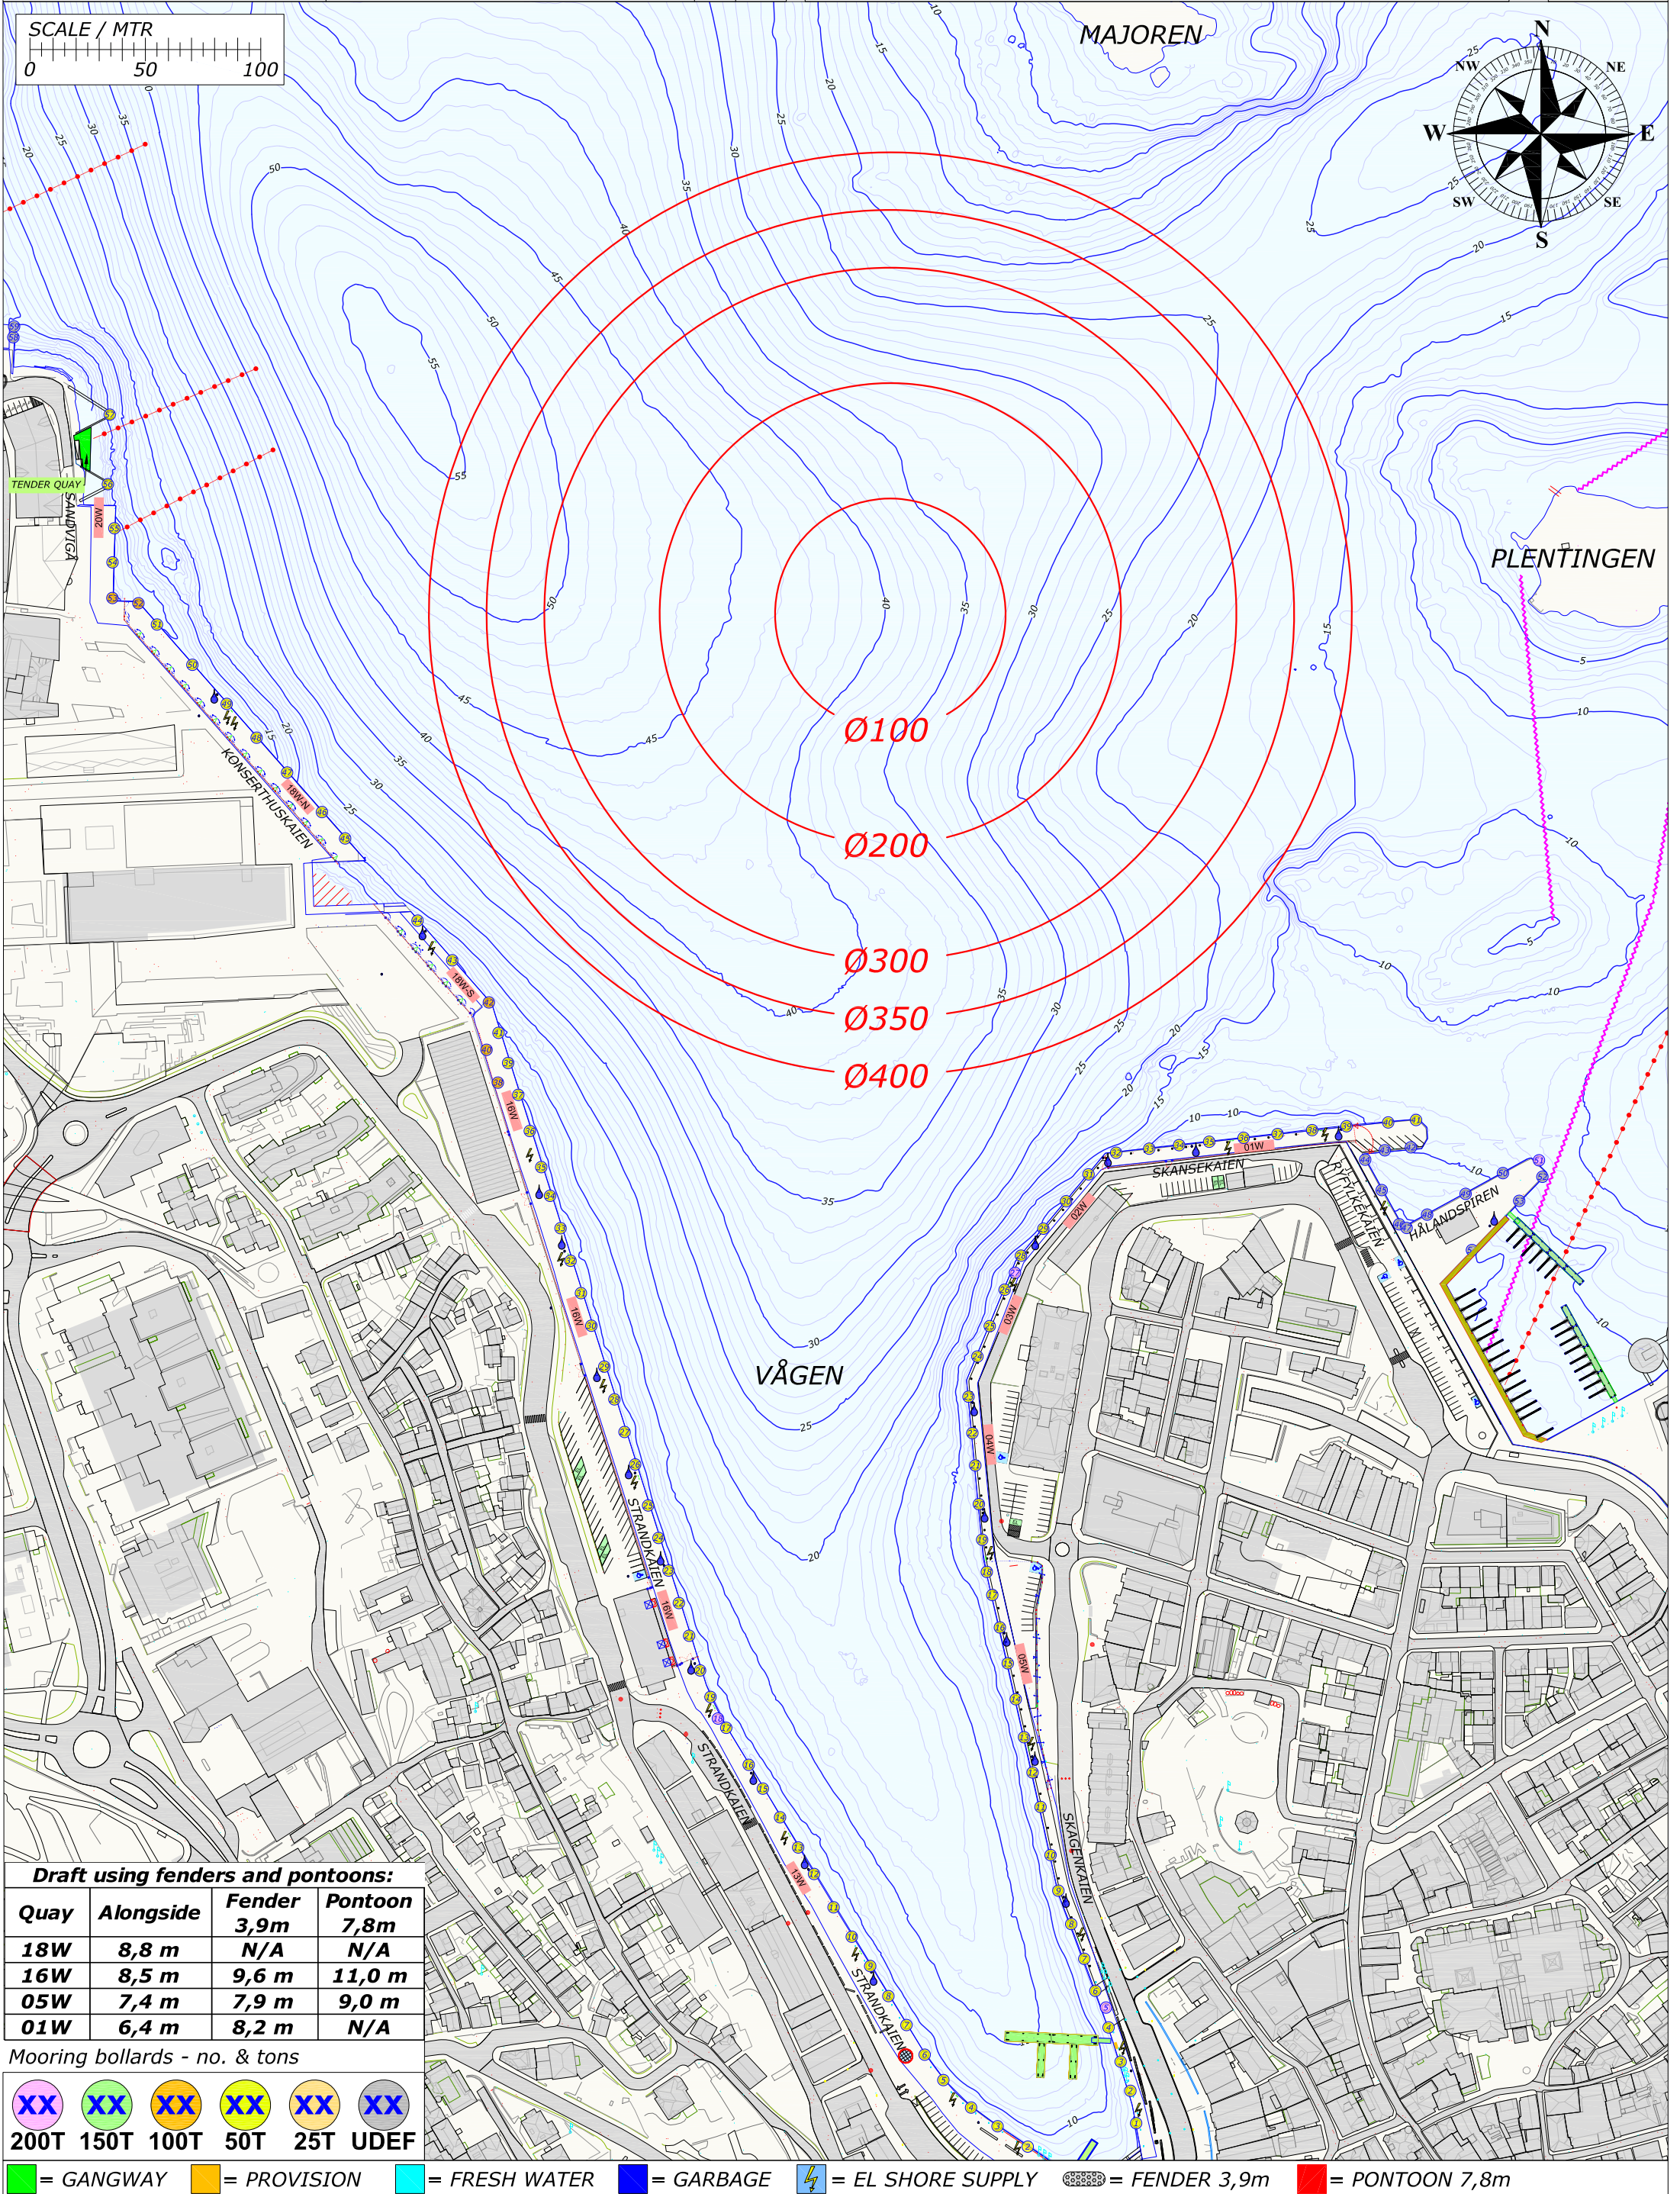

Draft using fenders and pontoons:			
Quay	Alongside	Fender 3,9m	Pontoon 7,8m
18W	8,8 m	N/A	N/A
16W	8,5 m	9,6 m	11,0 m
05W	7,4 m	7,9 m	9,0 m
01W	6,4 m	8,2 m	N/A

Mooring bollards - no. & tons

XX	XX	XX	XX	XX	XX
200T	150T	100T	50T	25T	UDEF


= GANGWAY = PROVISION = FRESH WATER = GARBAGE = EL SHORE SUPPLY = FENDER 3,9m = PONTOON 7,8m

Rev.	Date	Text			Sign	
Drawn by R.KARLSEN		Approved by - date		Filename STAVANGER_HAVN.DWG	Date 0	Scale 1:2500
 Rutek AS - Seiasjkervegen 11 - 4055 Sola		Title PORT OF STAVANGER BERTHING SKETCH			Drawing no.	
		Customer Stavangerregionen Havnedrift AS			Size A3	Sheet 1/1

BERTHING SKETCH PORT OF STAVANGER
SATURDAY 12. SEPTEMBER 2020



REV.NR. 05 - 31.08.2020

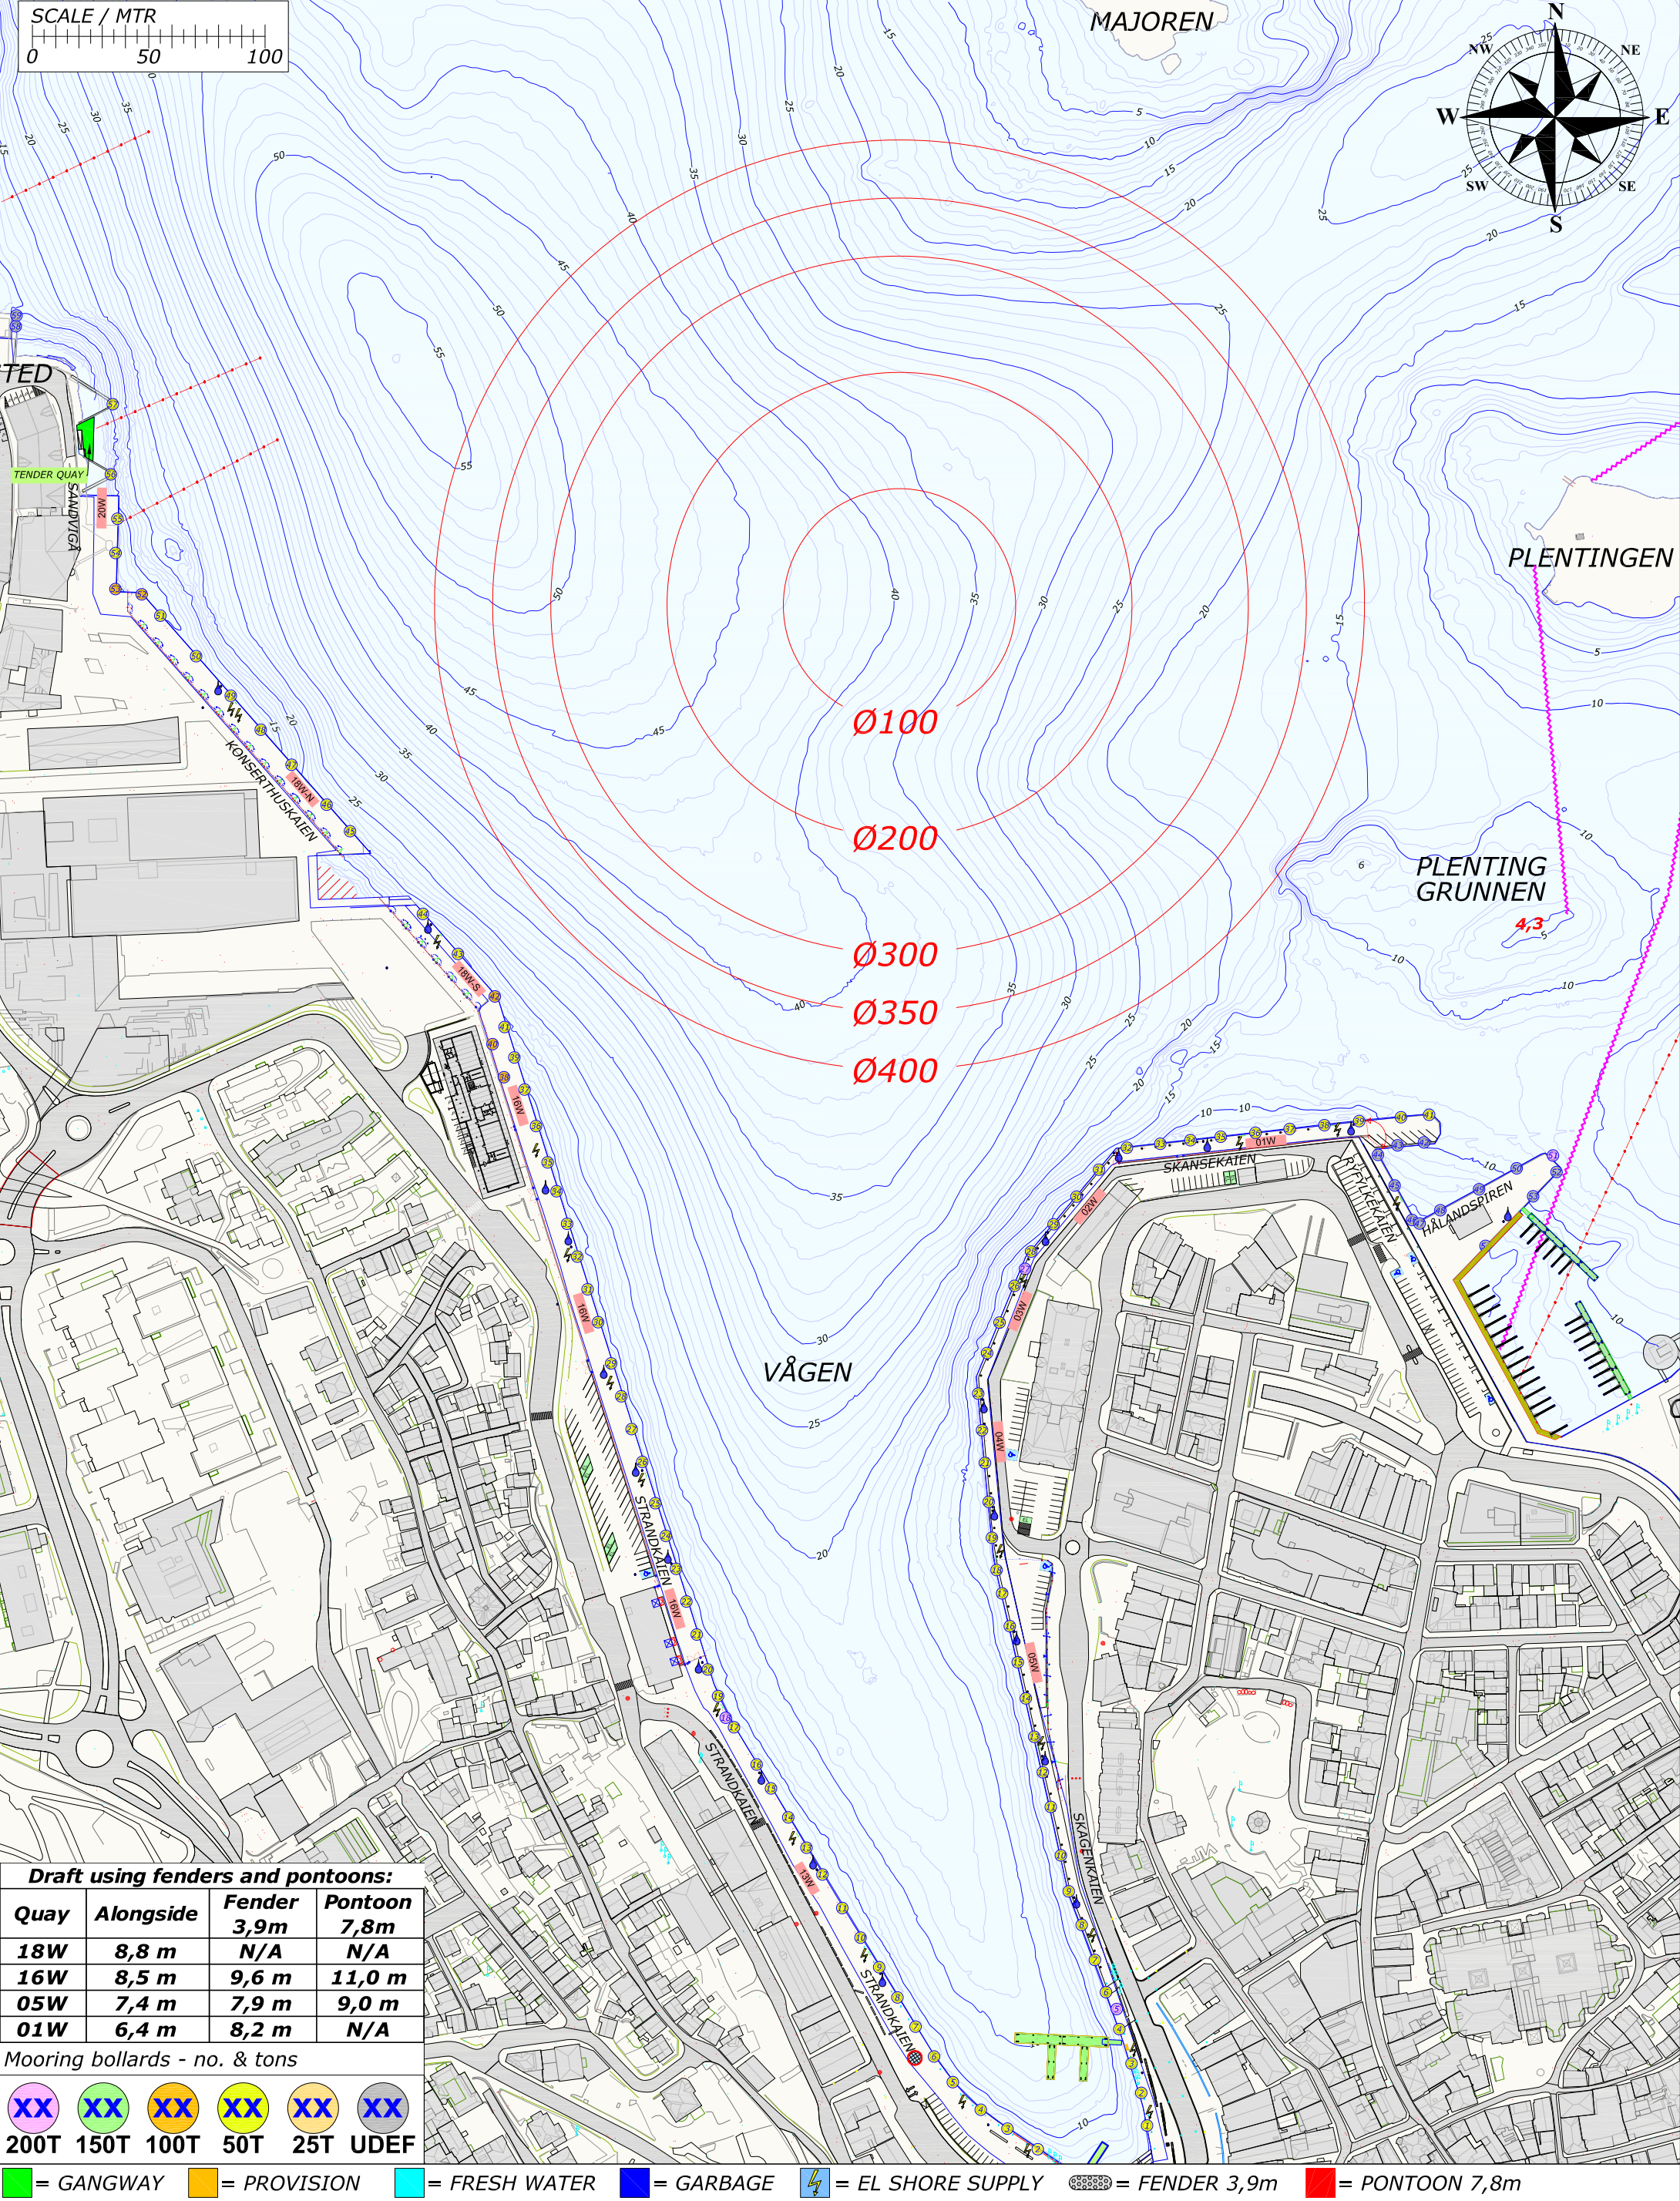

Draft using fenders and pontoons:


Quay	Alongside	Fender 3,9m	Pontoon 7,8m
18W	8,8 m	N/A	N/A
16W	8,5 m	9,6 m	11,0 m
05W	7,4 m	7,9 m	9,0 m
01W	6,4 m	8,2 m	N/A

Mooring bollards - no. & tons

XX	XX	XX	XX	XX	XX
200T	150T	100T	50T	25T	UDEF

= GANGWAY = PROVISION = FRESH WATER = GARBAGE = EL SHORE SUPPLY = FENDER 3,9m = PONTOON 7,8m

Rev.	Date	Text		Sign
Drawn by R.KARLSEN		Approved by - date		
Filename STAVANGER_HAVN.DWG		Date 0		Scale 1:2500
Title PORT OF STAVANGER BERTHING SKETCH		Drawing no.		
Customer Stavangerregionen Havnedrift AS		Size A3	Sheet 1/1	

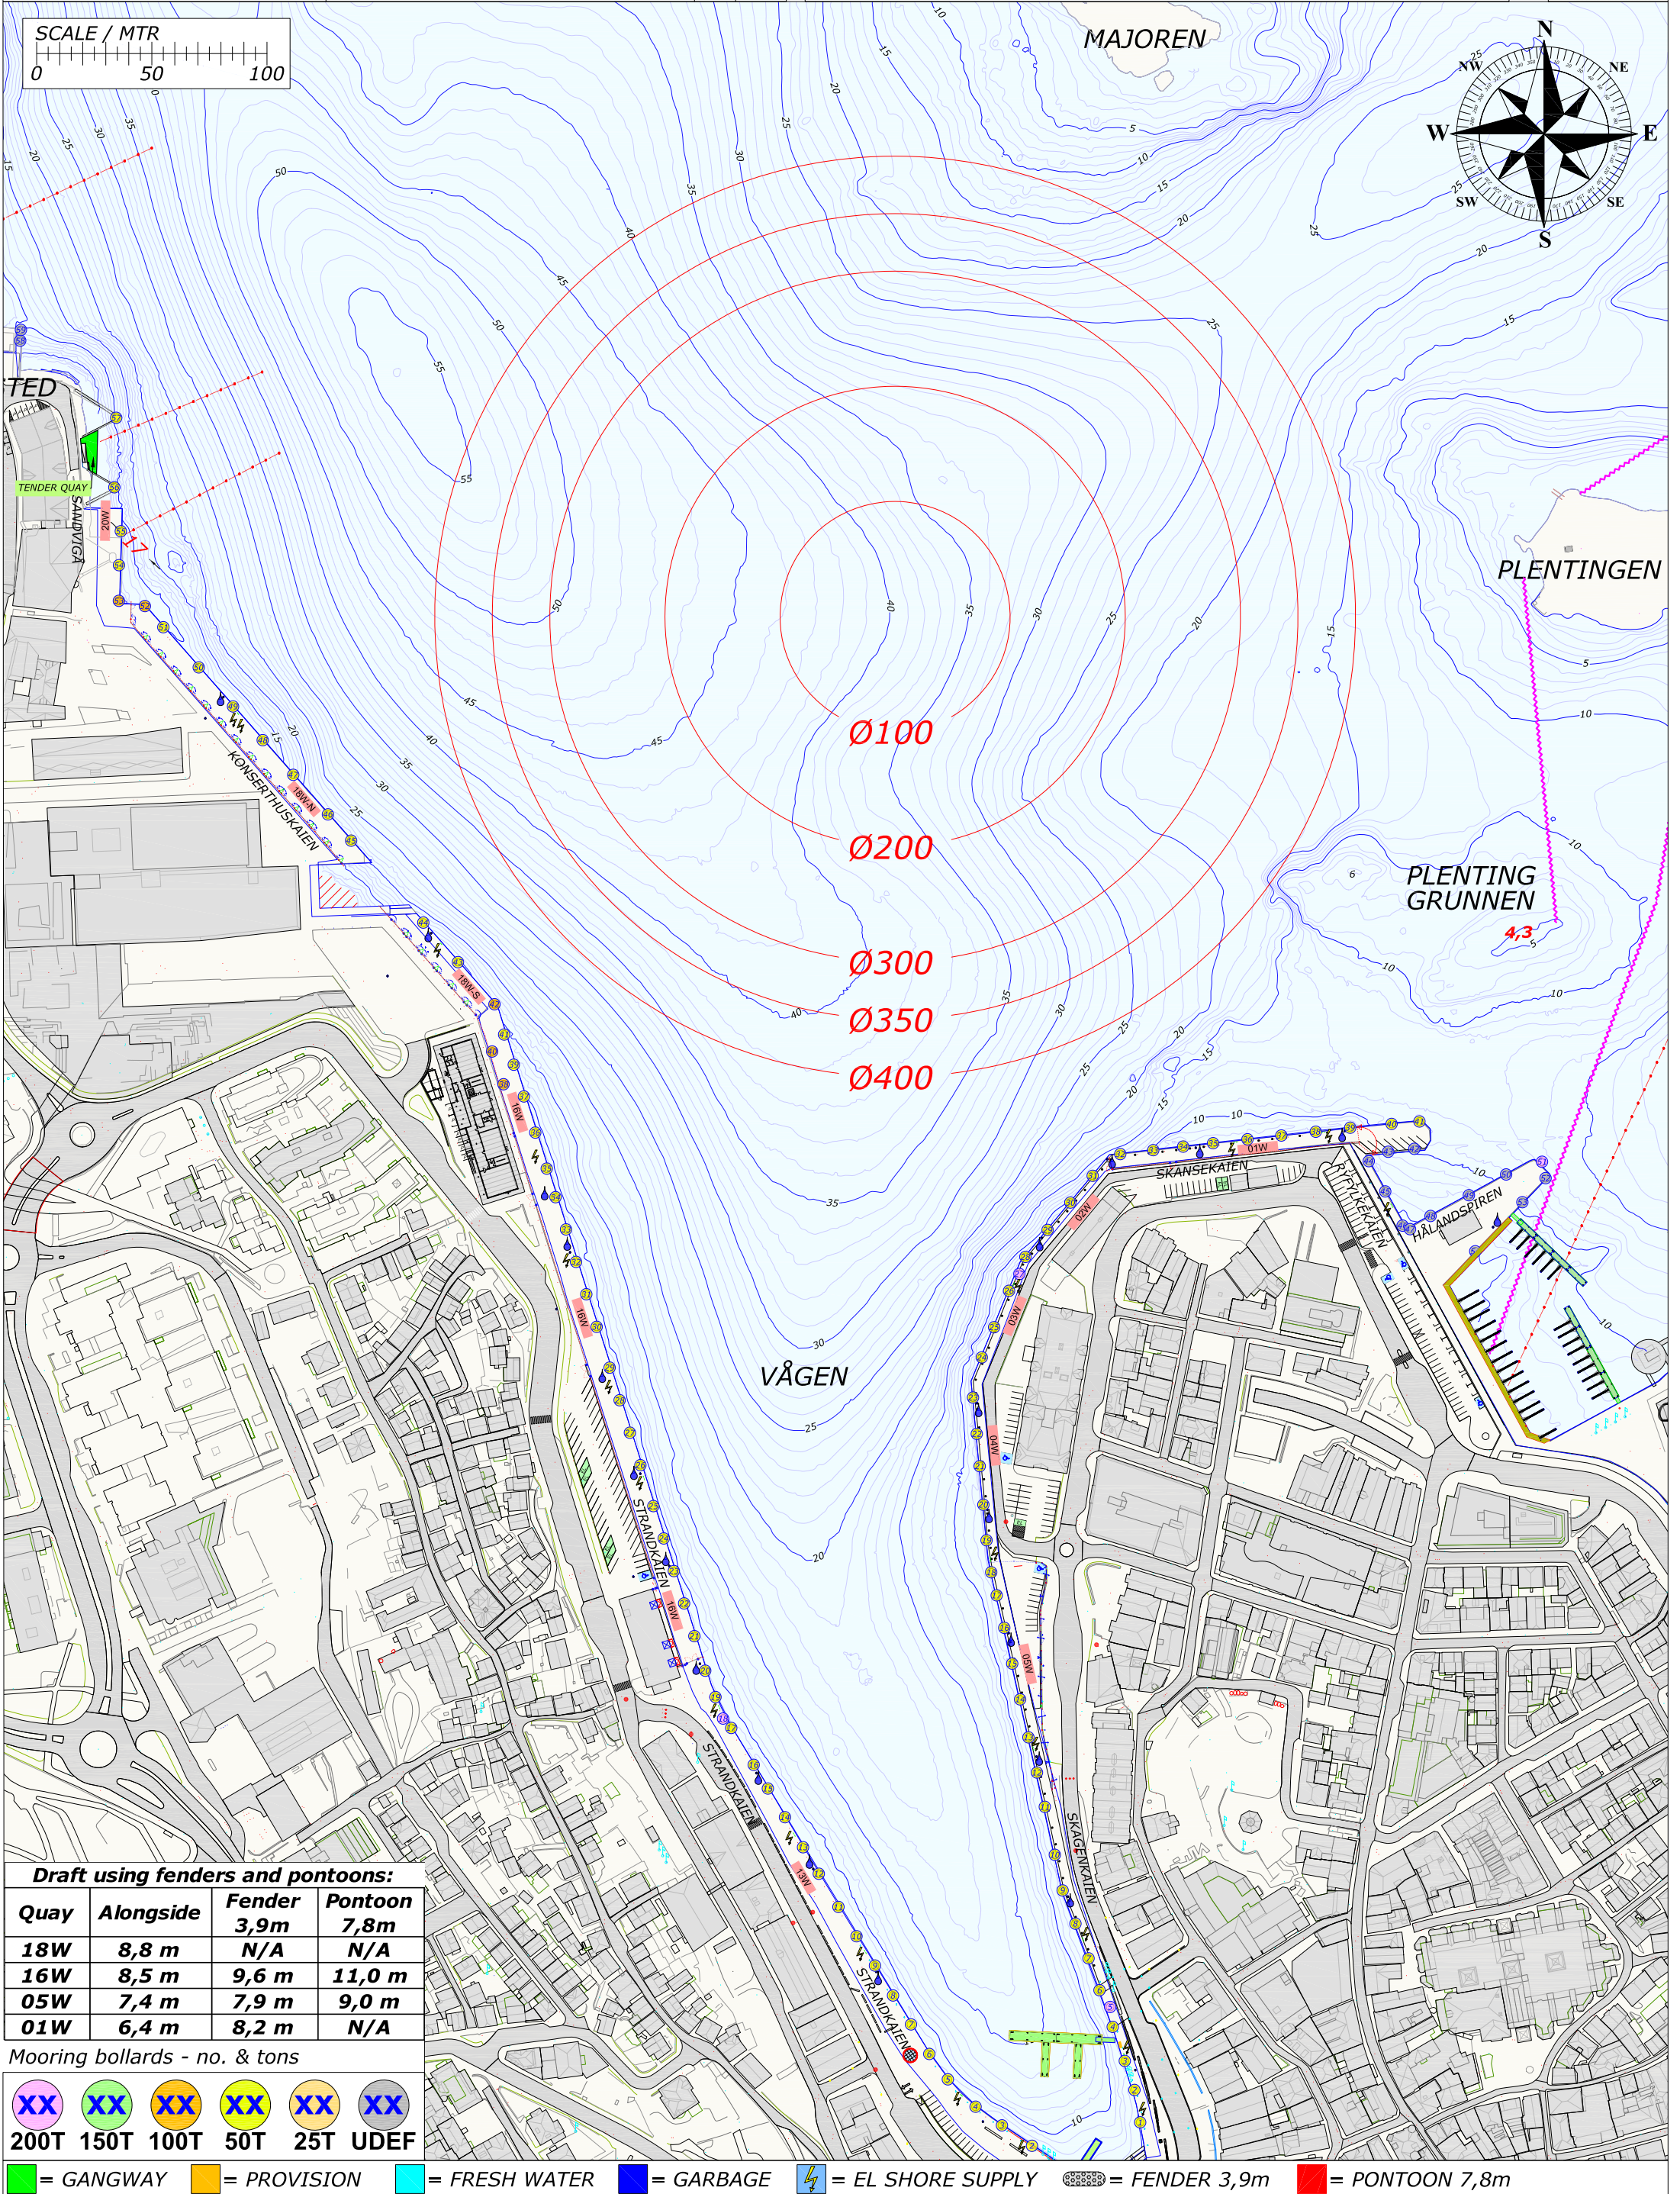


Draft using fenders and pontoons:			
Quay	Alongside	Fender 3,9m	Pontoon 7,8m
18W	8,8 m	N/A	N/A
16W	8,5 m	9,6 m	11,0 m
05W	7,4 m	7,9 m	9,0 m
01W	6,4 m	8,2 m	N/A

Mooring bollards - no. & tons

XX	XX	XX	XX	XX	XX
200T	150T	100T	50T	25T	UDEF

= GANGWAY = PROVISION = FRESH WATER = GARBAGE = EL SHORE SUPPLY = FENDER 3,9m = PONTOON 7,8m

Rev.	Date	Text		Sign
Drawn by R.KARLSEN		Approved by - date		
Filename STAVANGER_HAVN.DWG		Date 0	Scale 1:2500	
Title PORT OF STAVANGER BERTHING SKETCH		Drawing no.		
Customer Stavangerregionen Havnedrift AS		Size A3	Sheet 1/1	

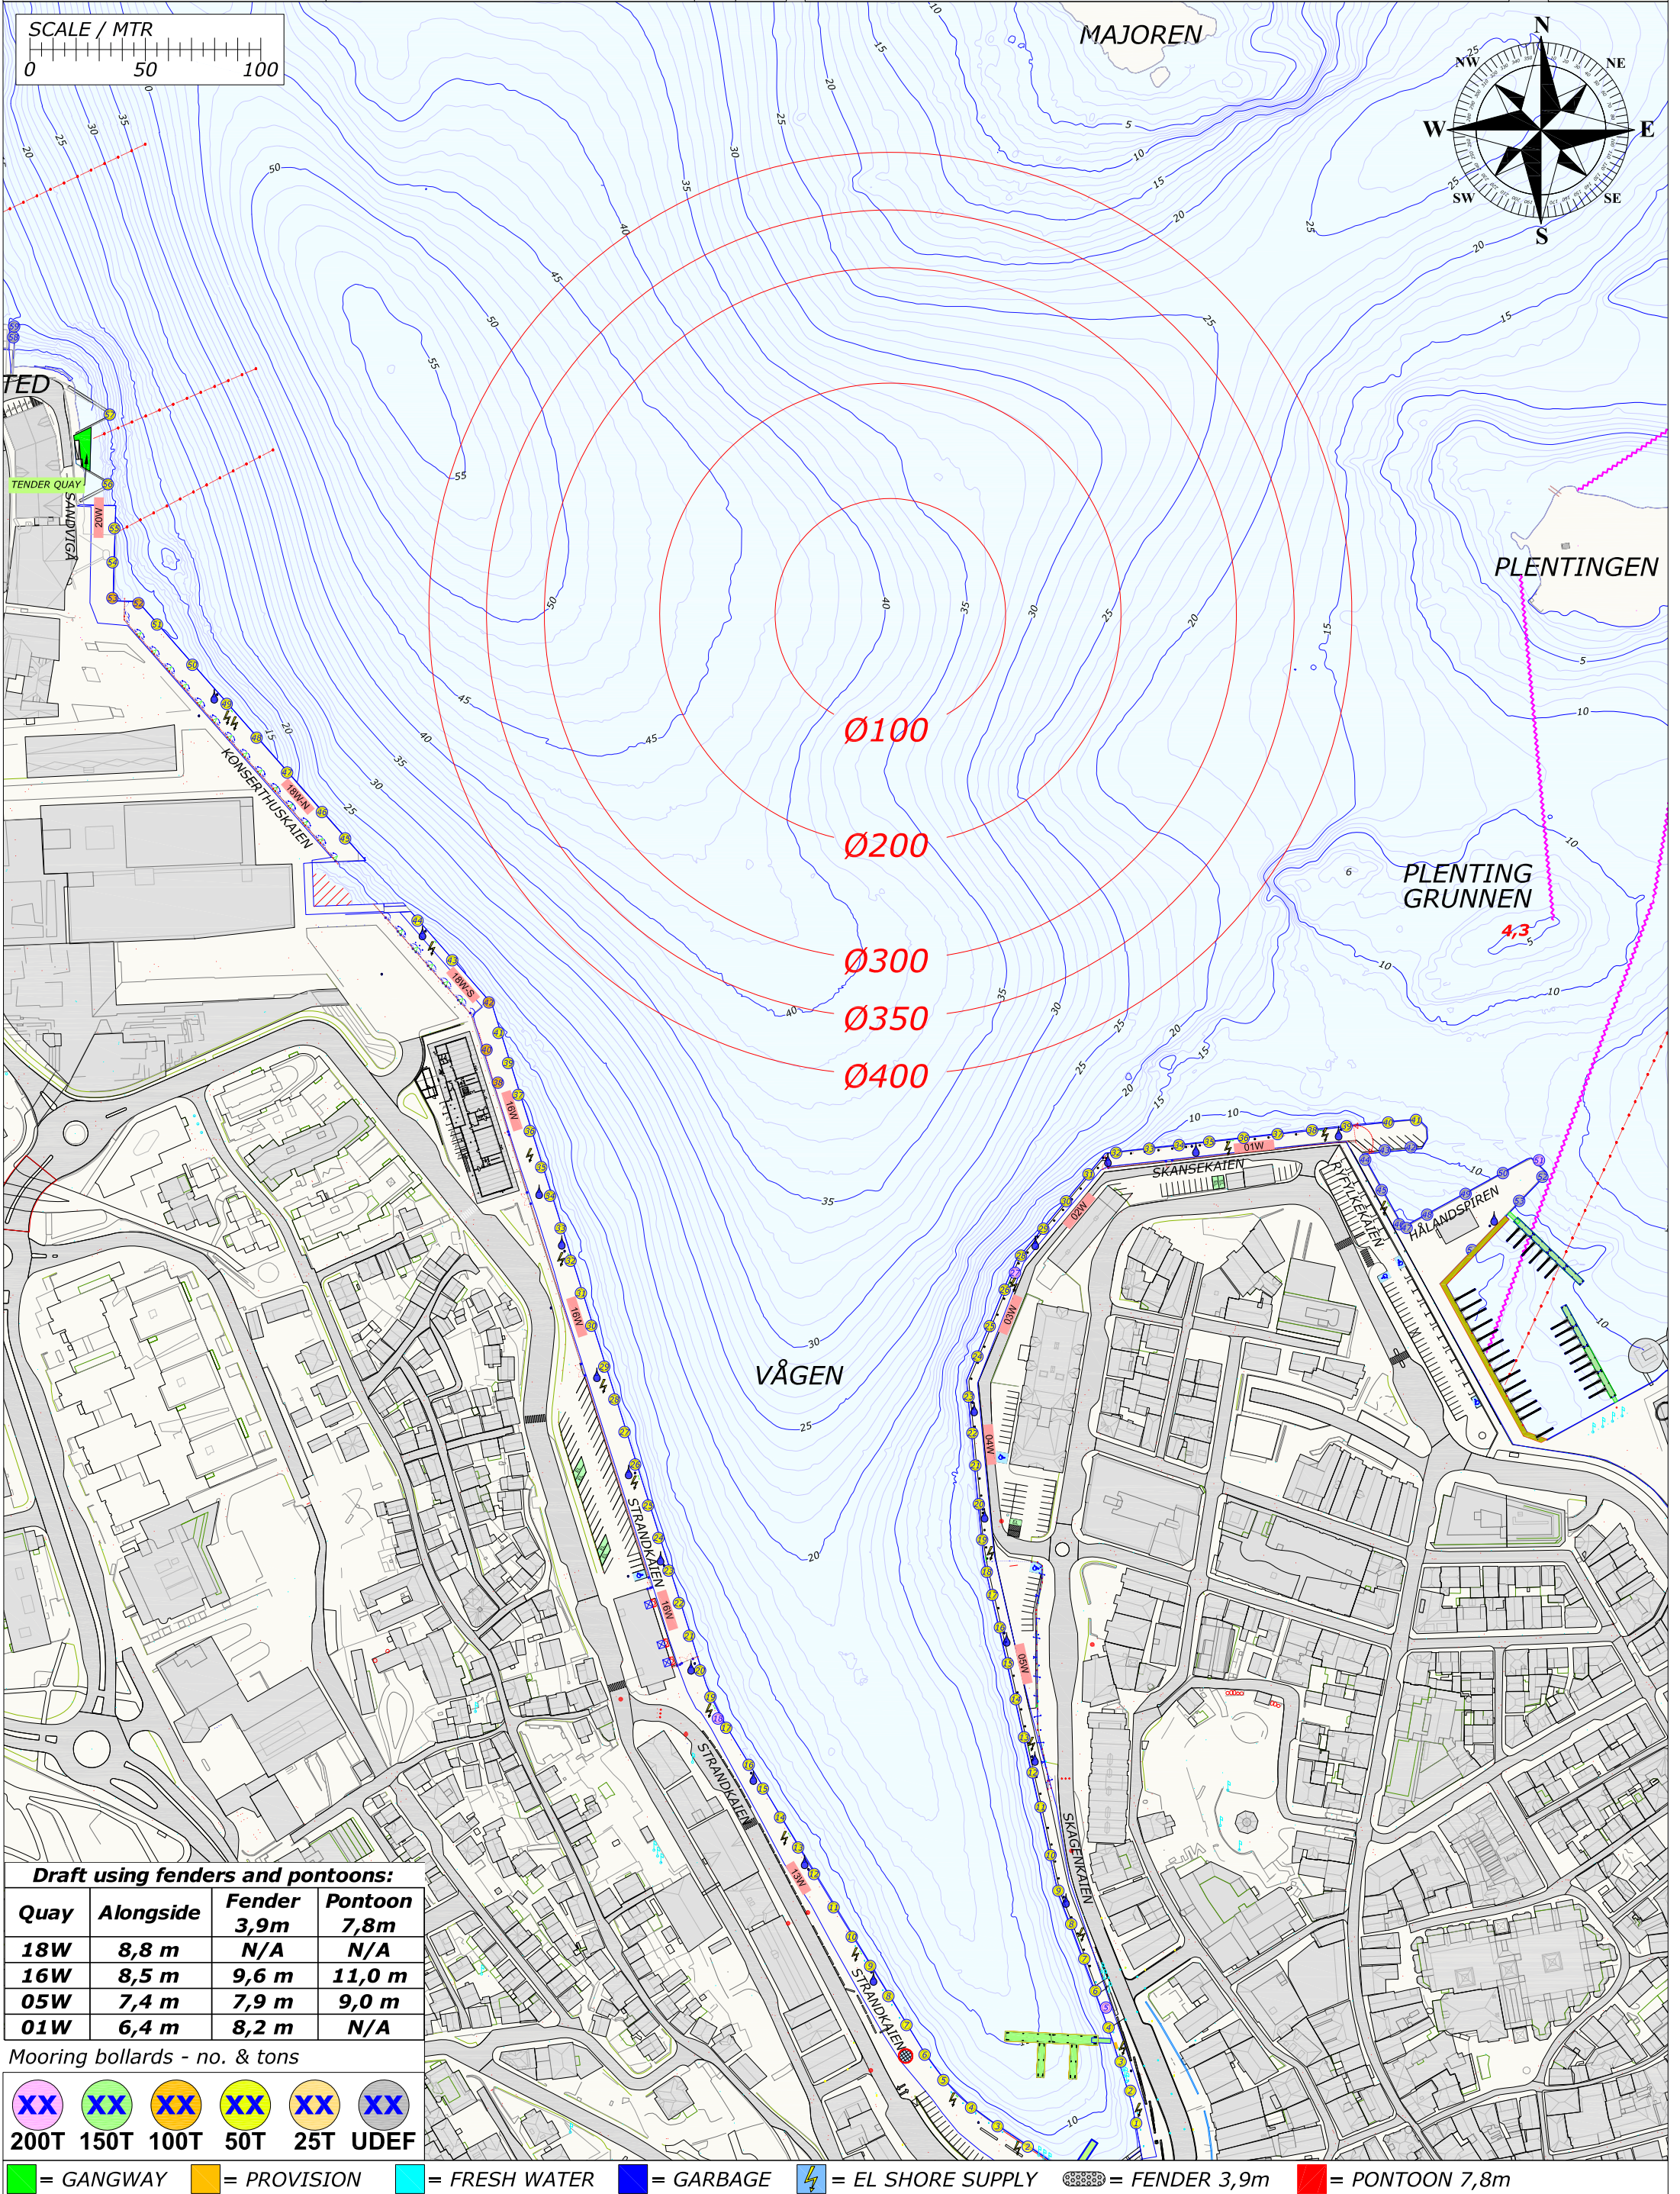


Draft using fenders and pontoons:			
Quay	Alongside	Fender 3,9m	Pontoon 7,8m
18W	8,8 m	N/A	N/A
16W	8,5 m	9,6 m	11,0 m
05W	7,4 m	7,9 m	9,0 m
01W	6,4 m	8,2 m	N/A

Mooring bollards - no. & tons

XX	XX	XX	XX	XX	XX
200T	150T	100T	50T	25T	UDEF

= GANGWAY = PROVISION = FRESH WATER = GARBAGE = EL SHORE SUPPLY = FENDER 3,9m = PONTOON 7,8m

Rev.	Date	Text		Sign
Drawn by R.KARLSEN		Approved by - date		
Filename STAVANGER_HAVN.DWG		Date 0	Scale 1:2500	
Title PORT OF STAVANGER BERTHING SKETCH		Drawing no.		
Customer Stavangerregionen Havnedrift AS		Size A3	Sheet 1/1	

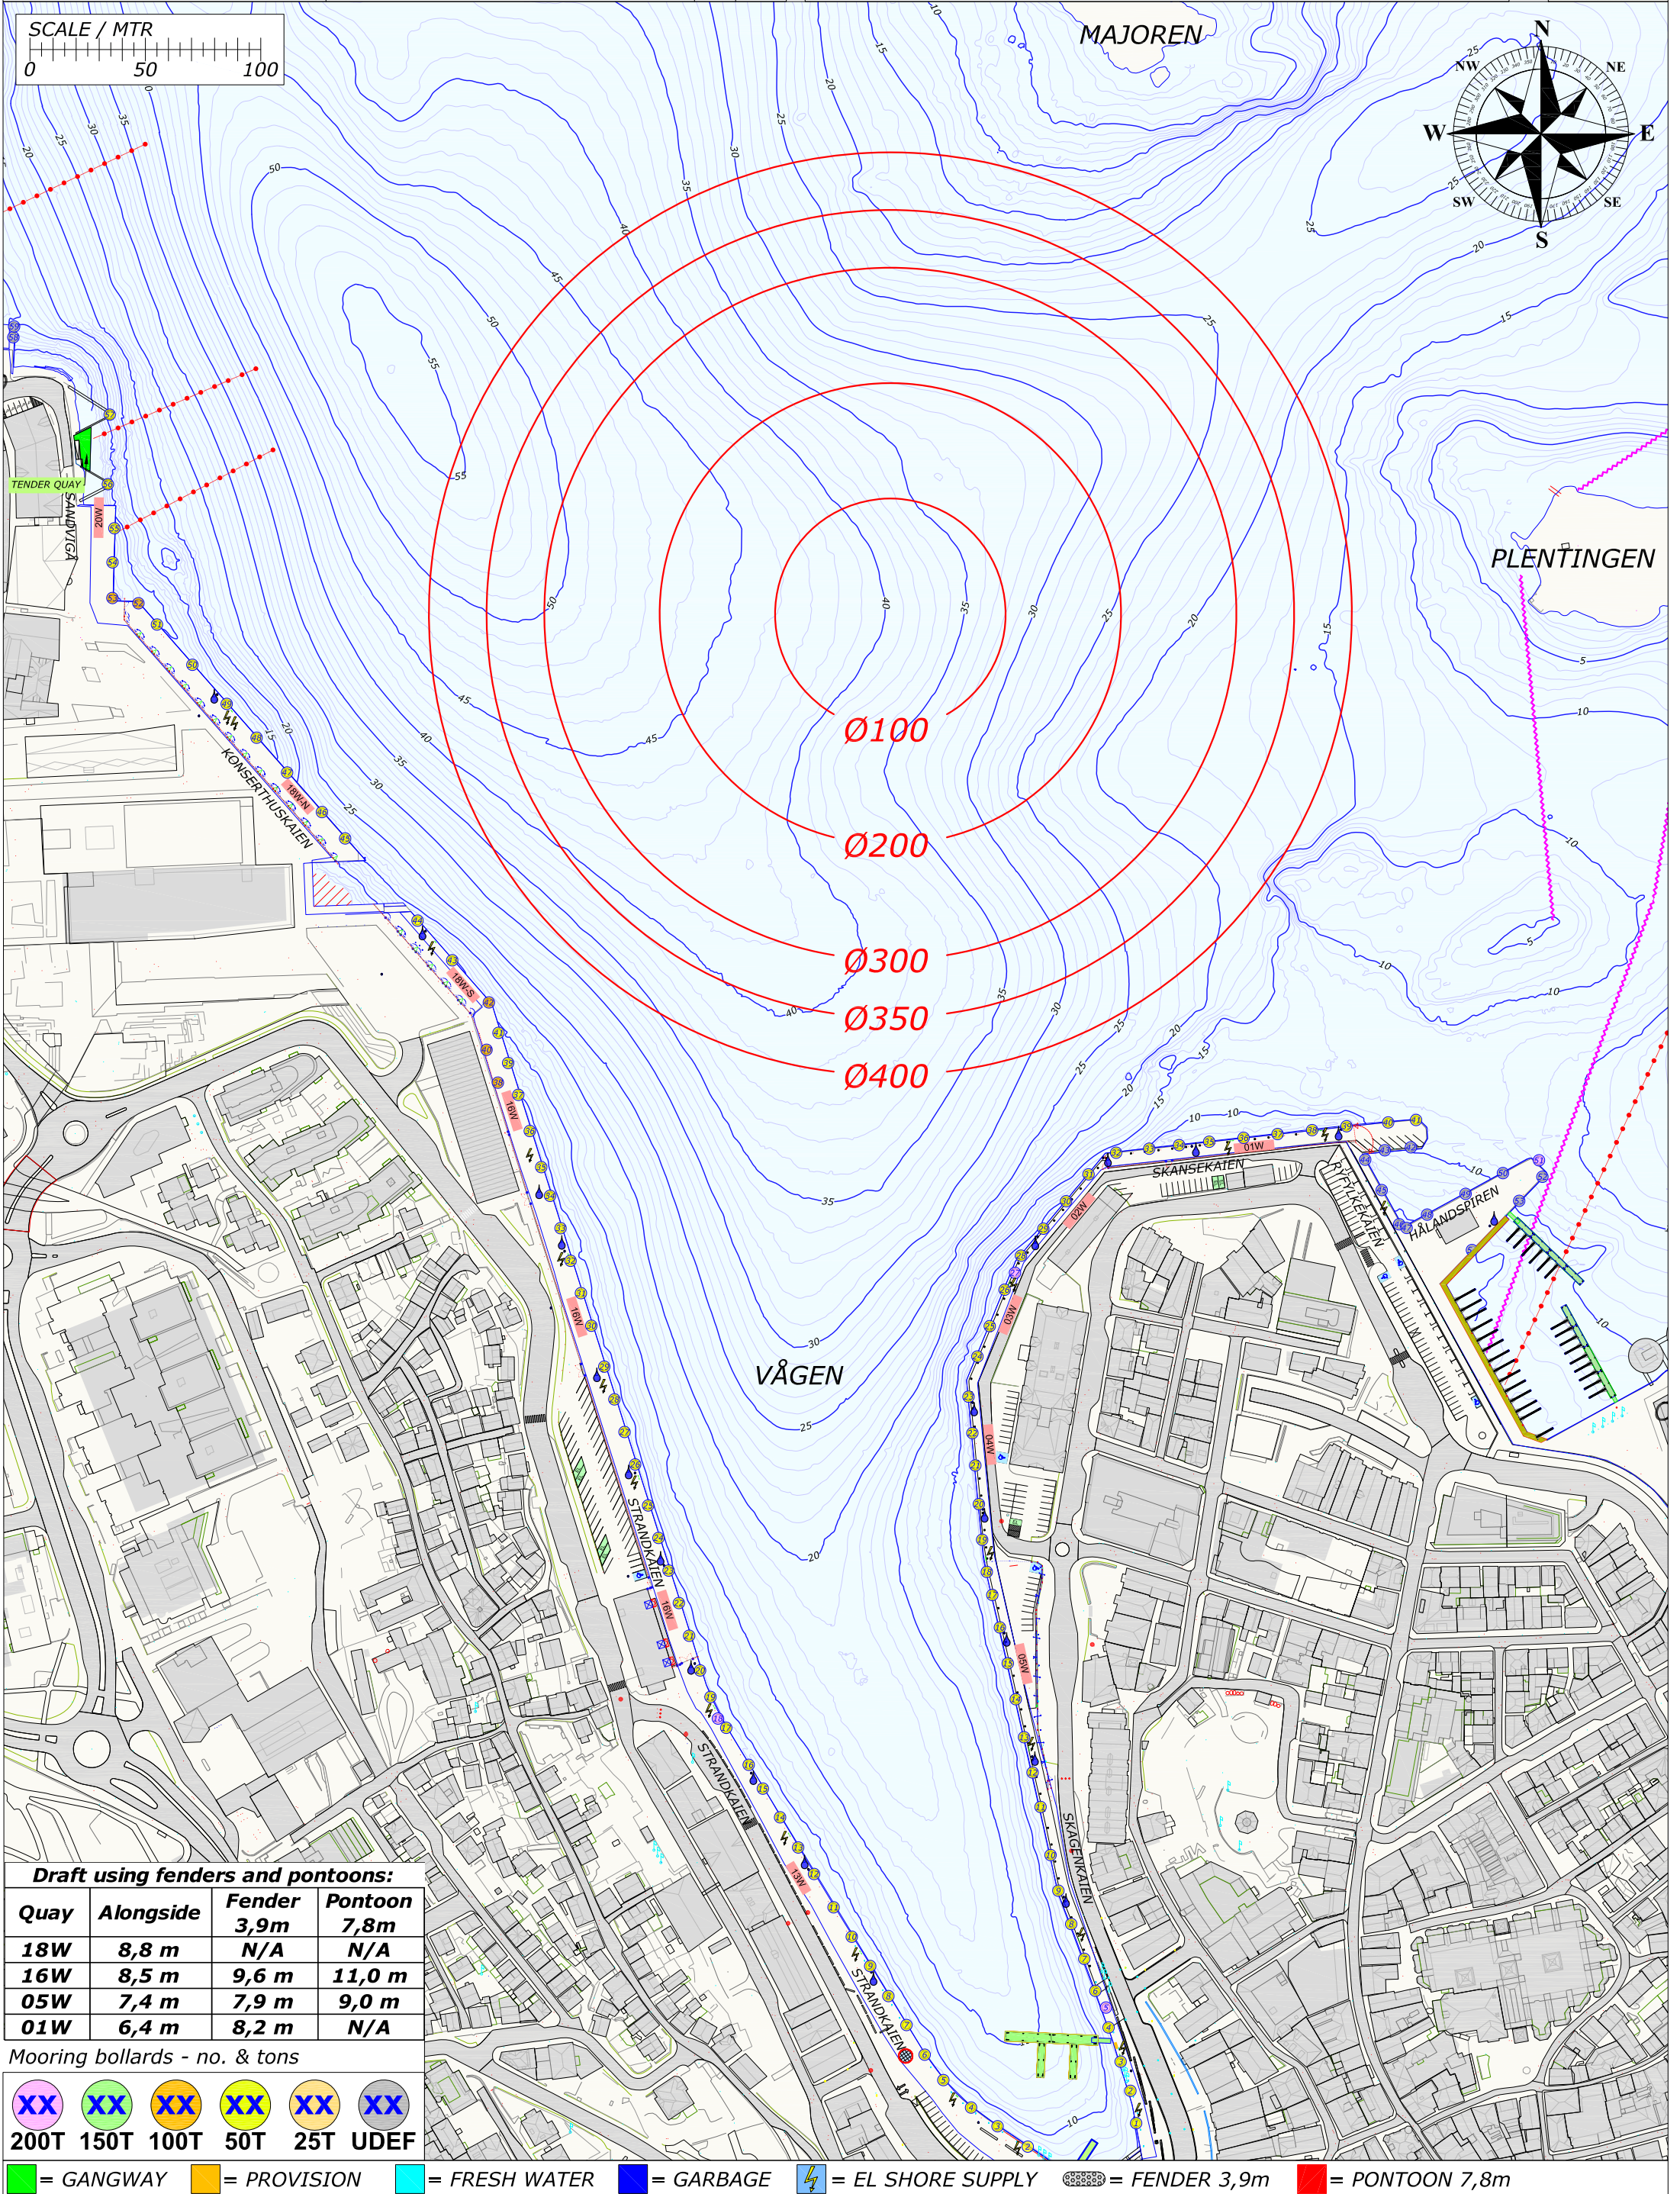


Draft using fenders and pontoons:			
Quay	Alongside	Fender 3,9m	Pontoon 7,8m
18W	8,8 m	N/A	N/A
16W	8,5 m	9,6 m	11,0 m
05W	7,4 m	7,9 m	9,0 m
01W	6,4 m	8,2 m	N/A

Mooring bollards - no. & tons

XX	XX	XX	XX	XX	XX
200T	150T	100T	50T	25T	UDEF

= GANGWAY = PROVISION = FRESH WATER = GARBAGE = EL SHORE SUPPLY = FENDER 3,9m = PONTOON 7,8m

Rev.	Date	Text		Sign
Drawn by R.KARLSEN		Approved by - date		
Filename STAVANGER_HAVN.DWG		Date 0	Scale 1:2500	
Title PORT OF STAVANGER BERTHING SKETCH		Drawing no.		
Customer Stavangerregionen Havnedrift AS		Size A3	Sheet 1/1	

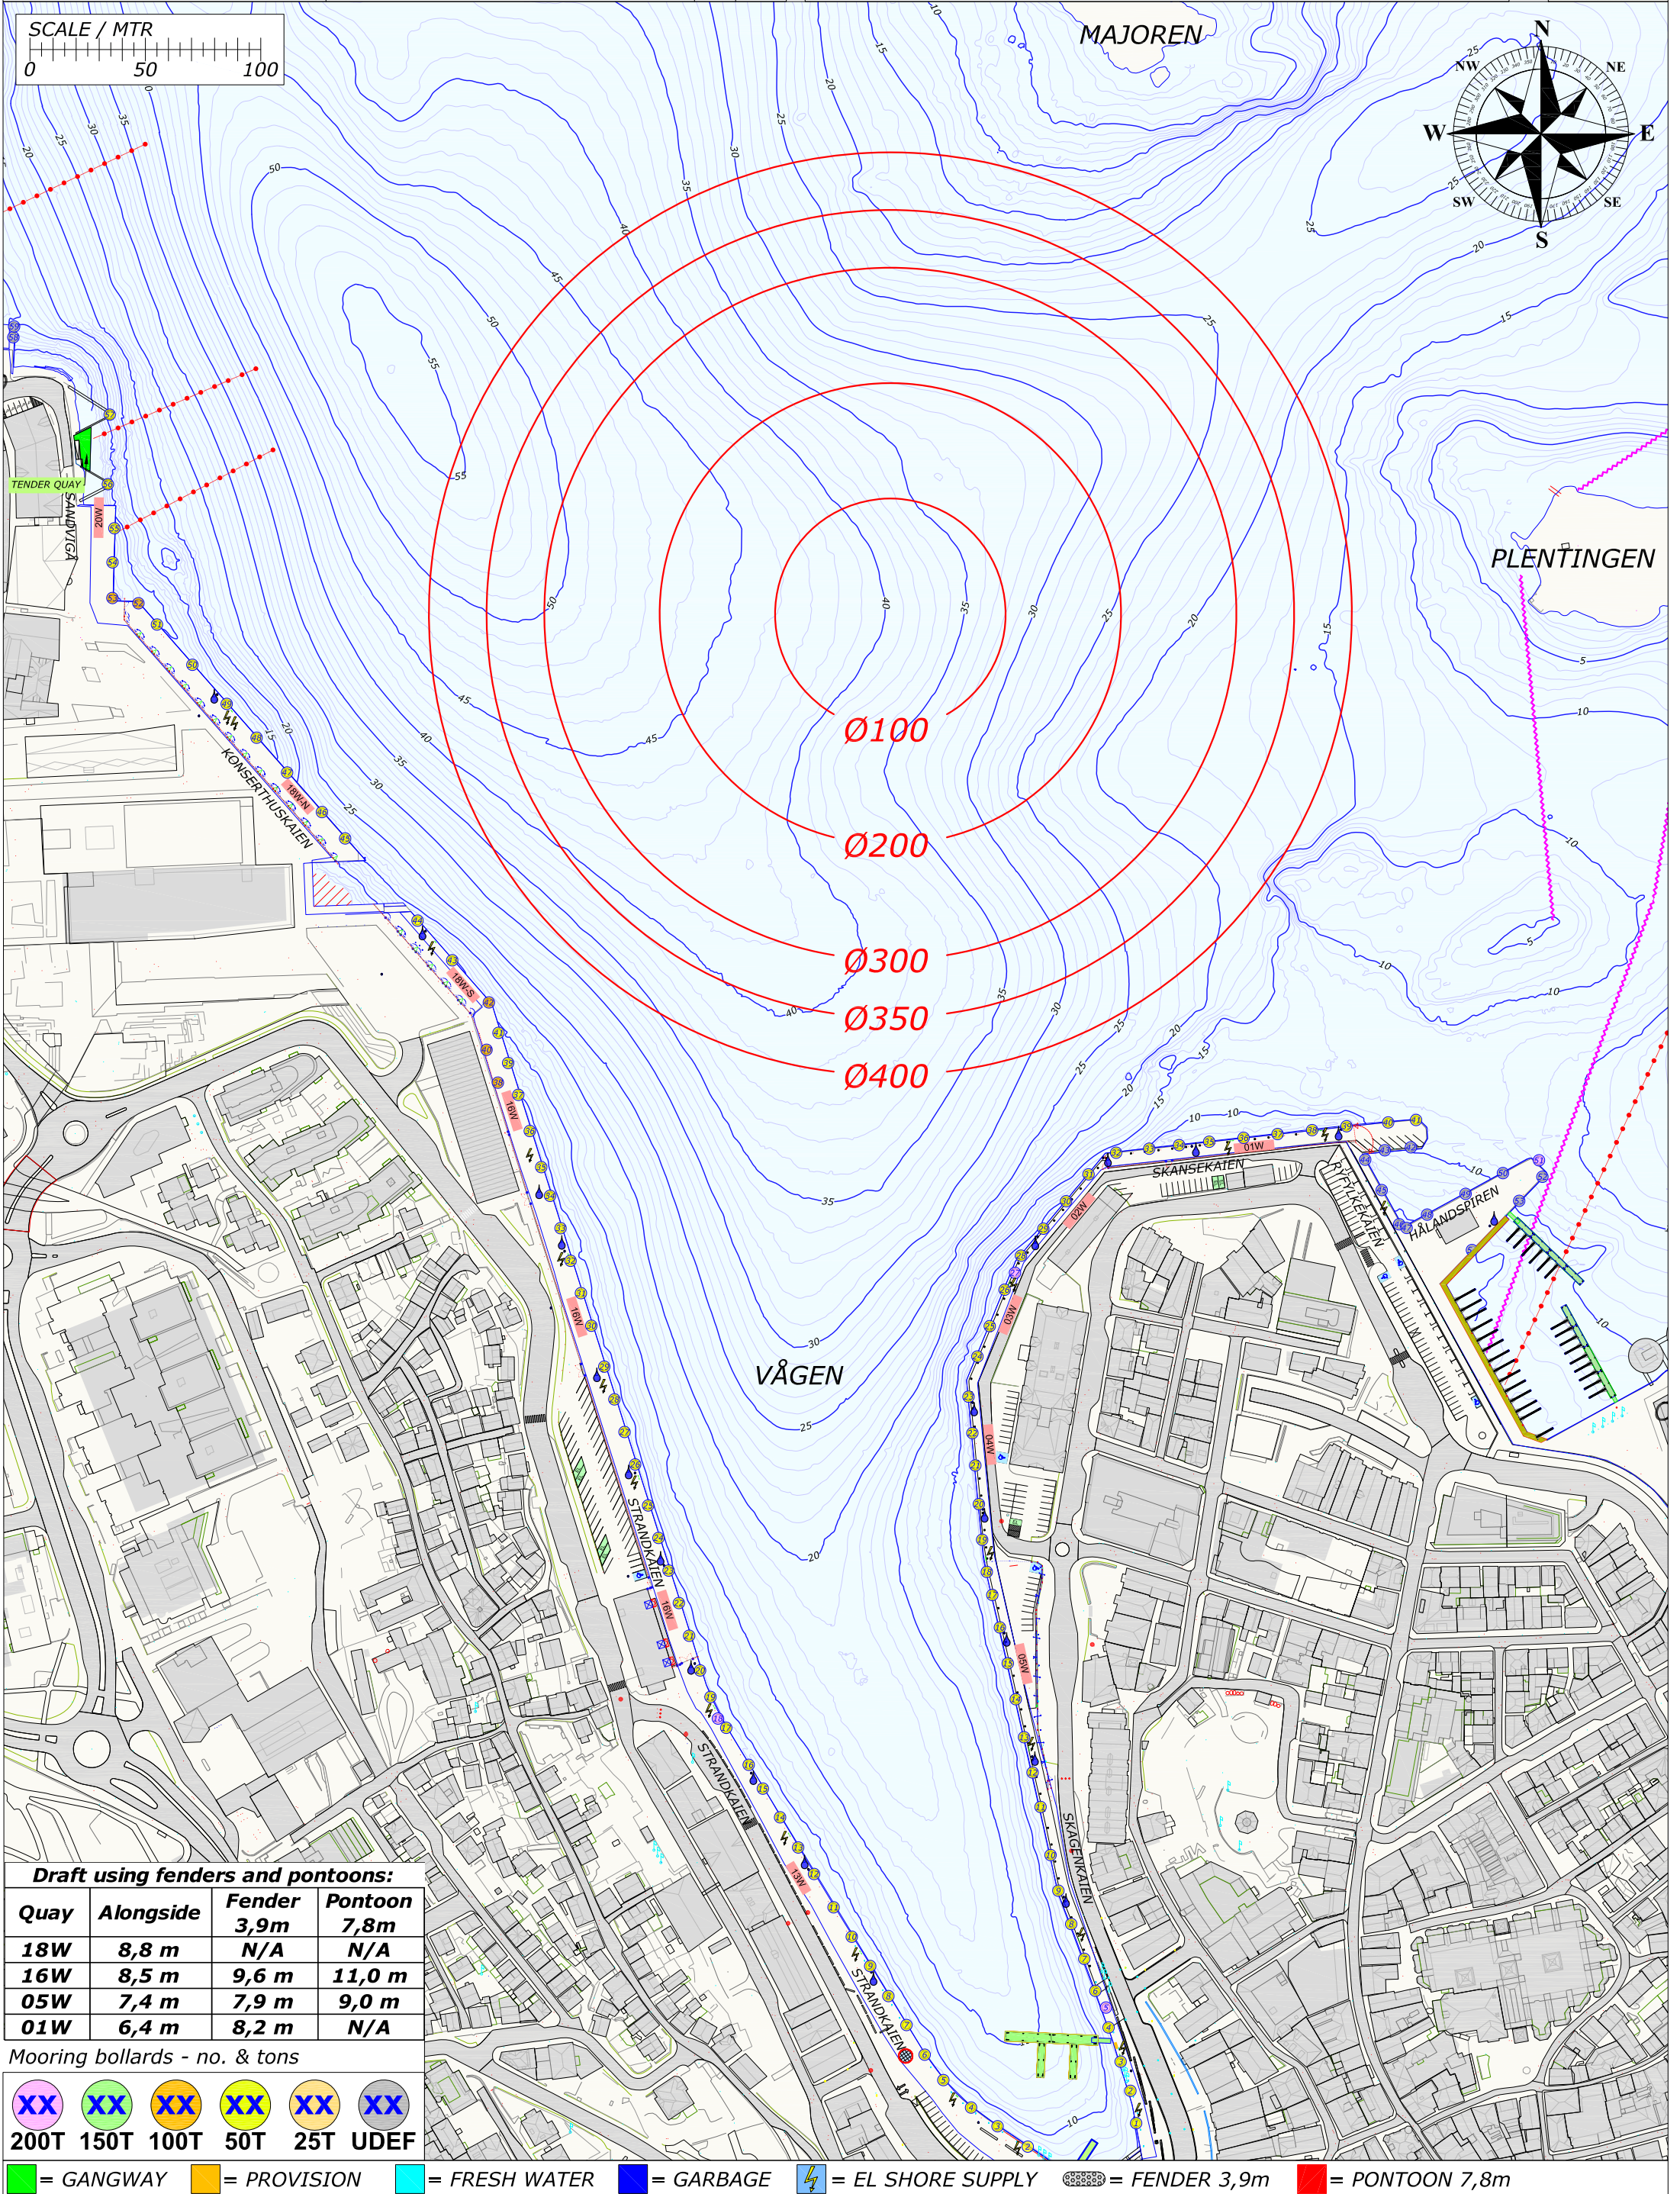


Draft using fenders and pontoons:			
Quay	Alongside	Fender 3,9m	Pontoon 7,8m
18W	8,8 m	N/A	N/A
16W	8,5 m	9,6 m	11,0 m
05W	7,4 m	7,9 m	9,0 m
01W	6,4 m	8,2 m	N/A

Mooring bollards - no. & tons

XX	XX	XX	XX	XX	XX
200T	150T	100T	50T	25T	UDEF

= GANGWAY = PROVISION = FRESH WATER = GARBAGE = EL SHORE SUPPLY = FENDER 3,9m = PONTOON 7,8m

Rev.	Date	Text		Sign
Drawn by R.KARLSEN		Approved by - date		
Filename STAVANGER_HAVN.DWG		Date 0	Scale 1:2500	
Title PORT OF STAVANGER BERTHING SKETCH		Drawing no.		
Customer Stavangerregionen Havnedrift AS		Size A3	Sheet 1/1	

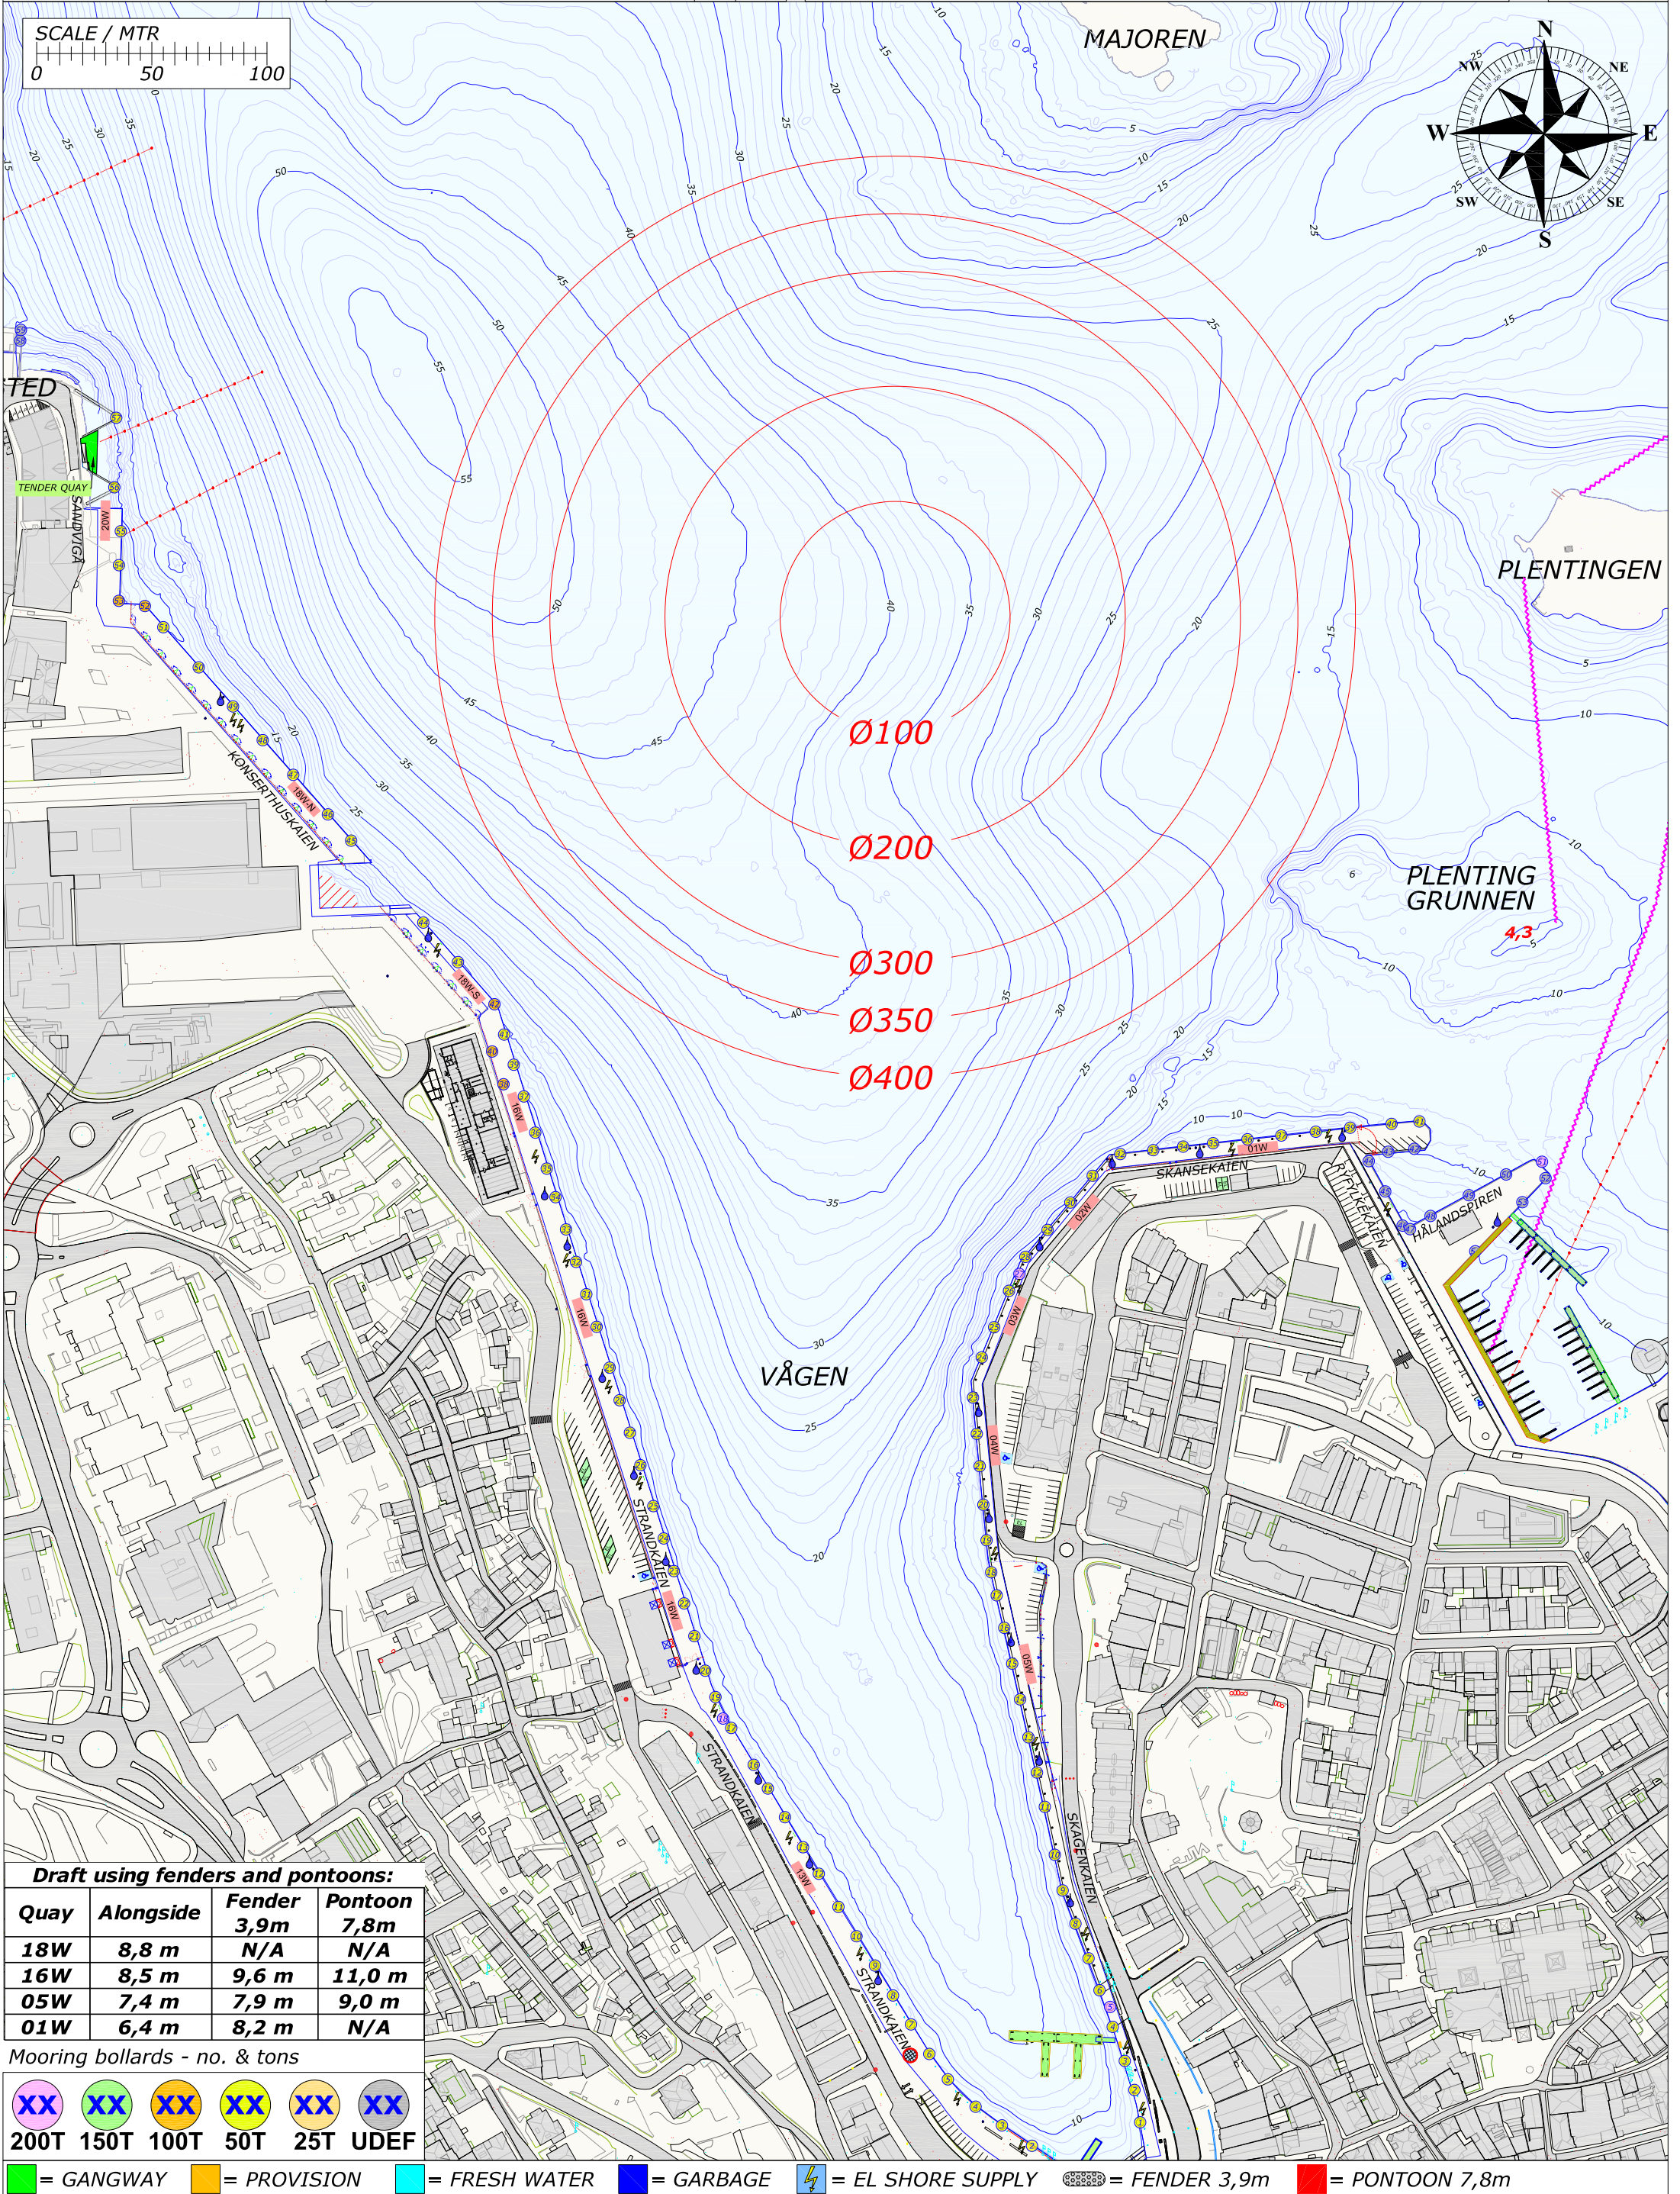

Draft using fenders and pontoons:			
Quay	Alongside	Fender 3,9m	Pontoon 7,8m
18W	8,8 m	N/A	N/A
16W	8,5 m	9,6 m	11,0 m
05W	7,4 m	7,9 m	9,0 m
01W	6,4 m	8,2 m	N/A

Mooring bollards - no. & tons

XX	XX	XX	XX	XX	XX
200T	150T	100T	50T	25T	UDEF

■ = GANGWAY

■ = PROVISION

■ = FRESH WATER


■ = GARBAGE

⚡ = EL SHORE SUPPLY

⦶ = FENDER 3,9m

■ = PONTOON 7,8m

Rev.	Date	Text		Sign
Drawn by R.KARLSEN		Approved by - date		
Filename STAVANGER_HAVN.DWG		Date 0	Scale 1:2500	
Title PORT OF STAVANGER BERTHING SKETCH		Drawing no.		
Customer Stavangerregionen Havnedrift AS		Size A3	Sheet 1/1	

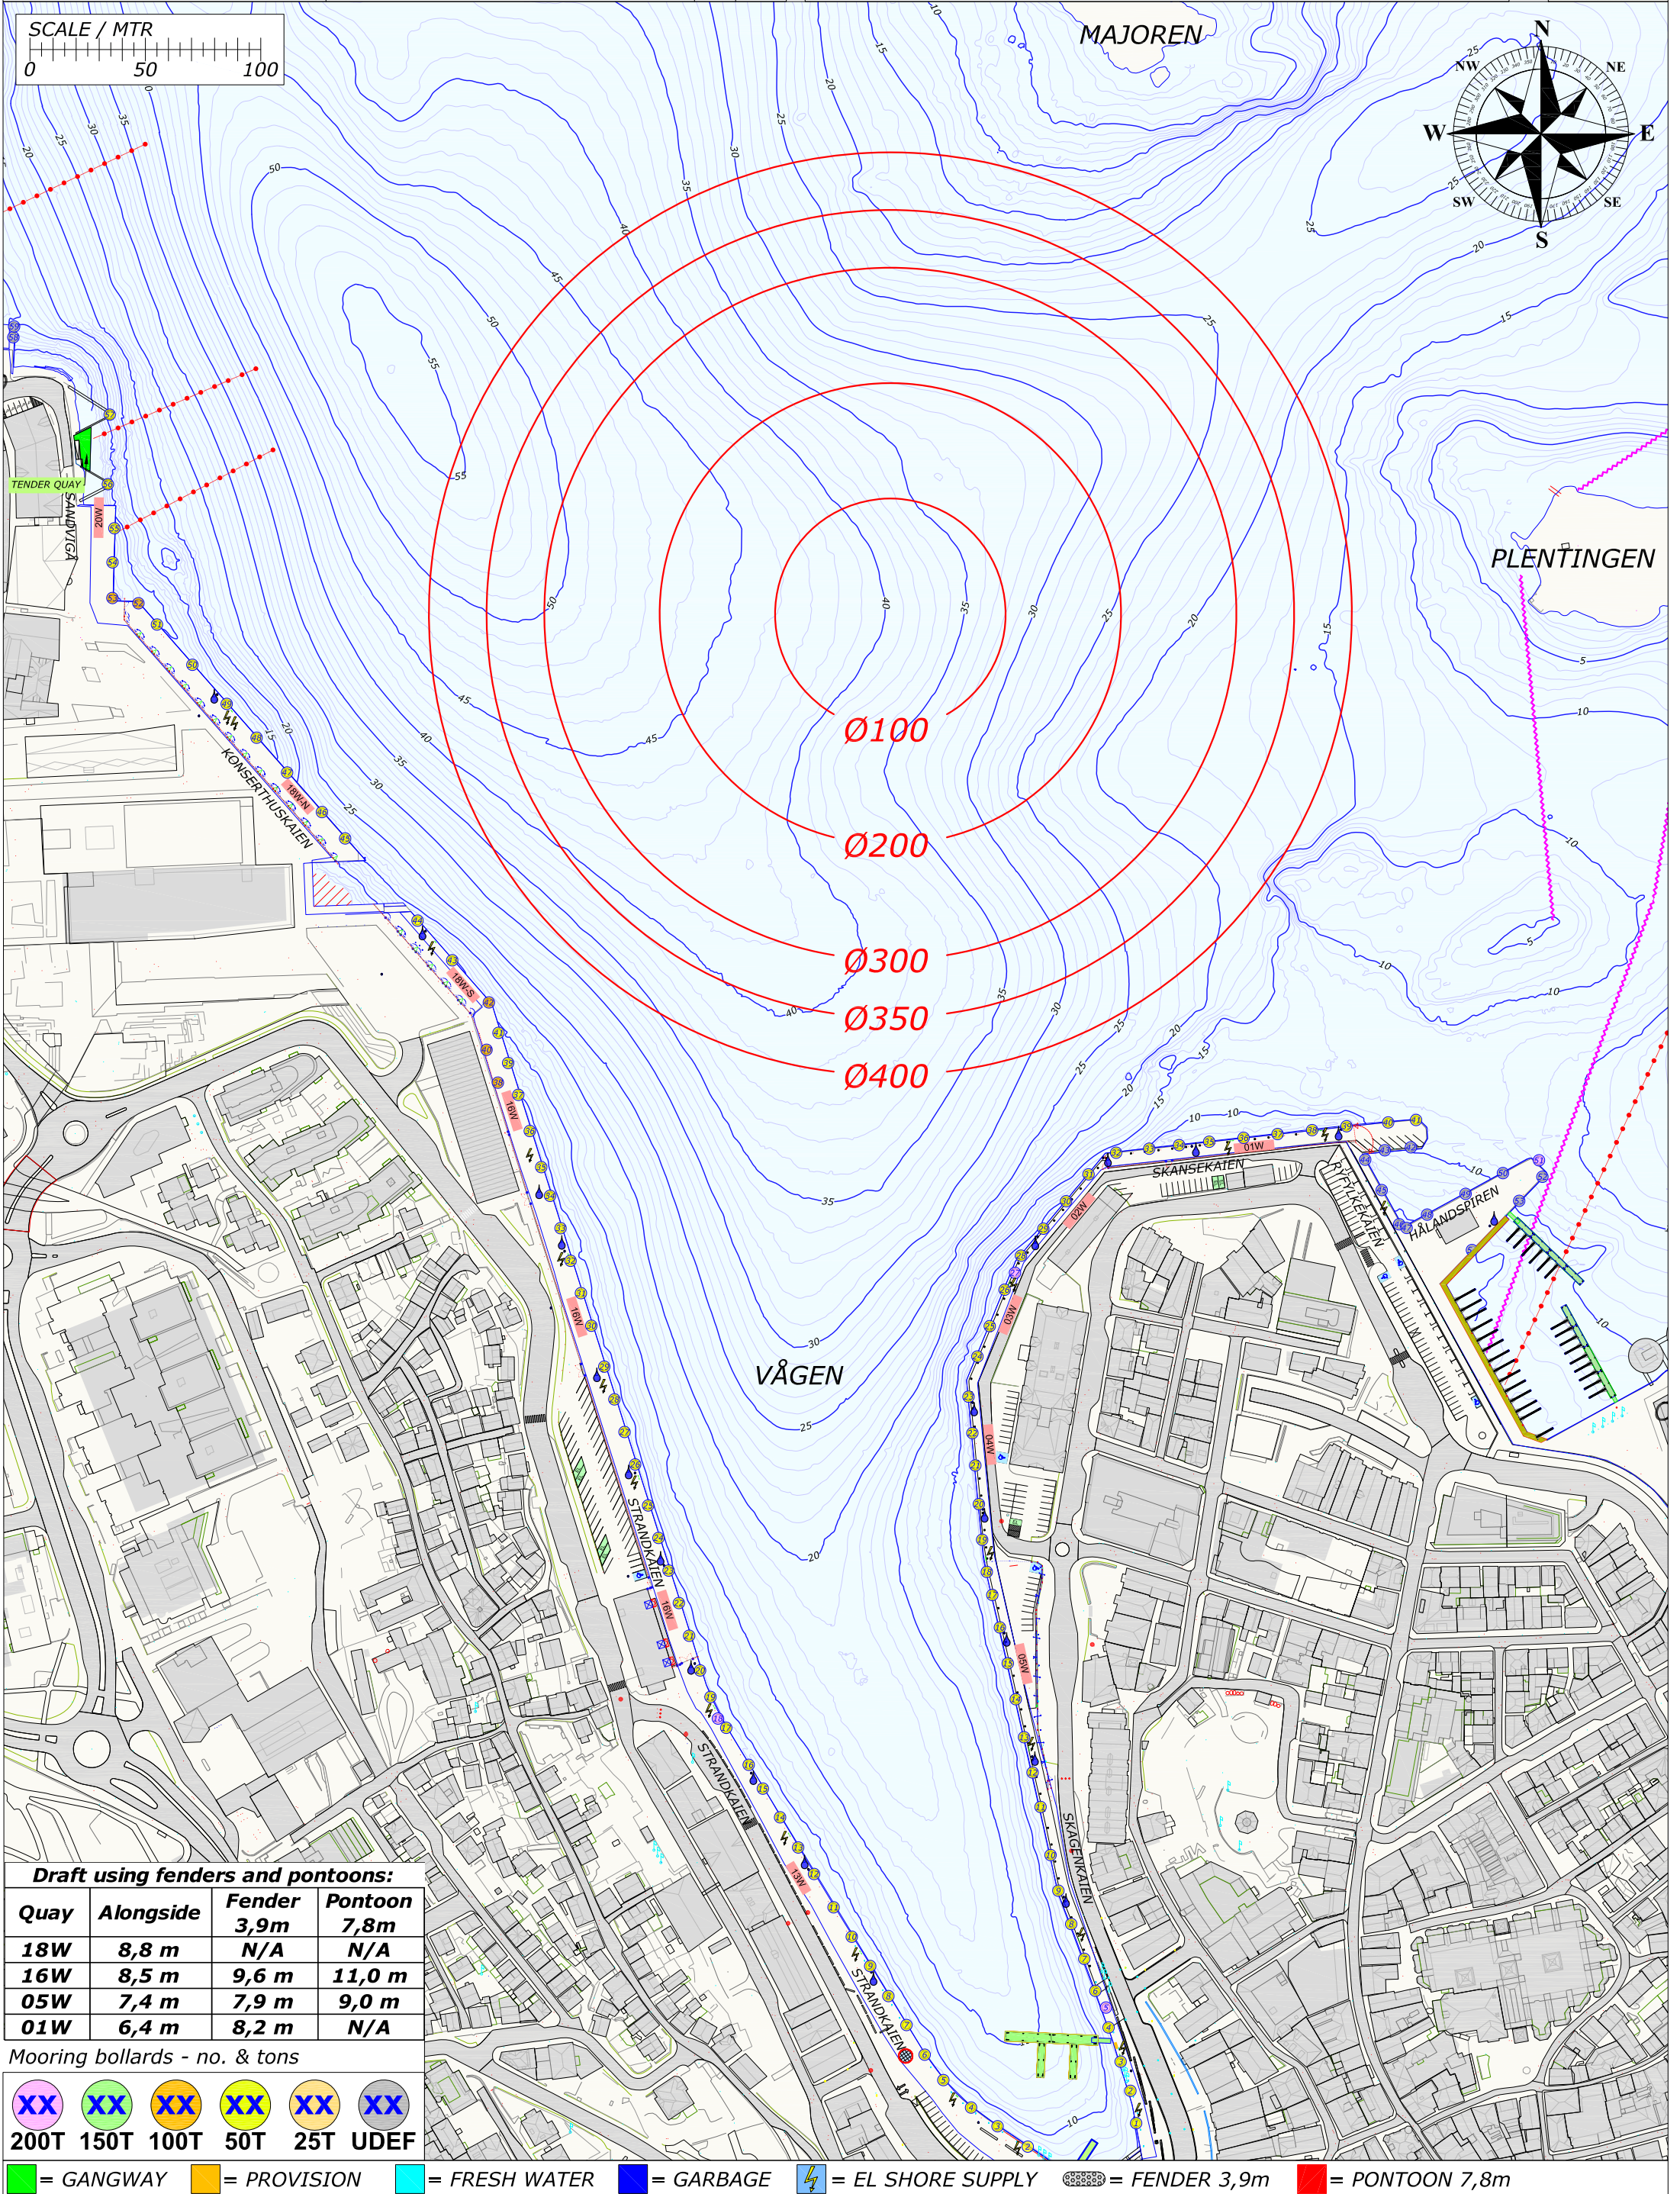

Draft using fenders and pontoons:			
Quay	Alongside	Fender 3,9m	Pontoon 7,8m
18W	8,8 m	N/A	N/A
16W	8,5 m	9,6 m	11,0 m
05W	7,4 m	7,9 m	9,0 m
01W	6,4 m	8,2 m	N/A

Mooring bollards - no. & tons

XX	XX	XX	XX	XX	XX
200T	150T	100T	50T	25T	UDEF

= GANGWAY

= PROVISION

= FRESH WATER


= GARBAGE

= EL SHORE SUPPLY

= FENDER 3,9m

= PONTOON 7,8m

Rev.	Date	Text		Sign
Drawn by R.KARLSEN		Approved by - date		
Filename STAVANGER_HAVN.DWG		Date 0	Scale 1:2500	
Title PORT OF STAVANGER BERTHING SKETCH		Drawing no.		
Customer Stavangerregionen Havnedrift AS		Size A3	Sheet 1/1	

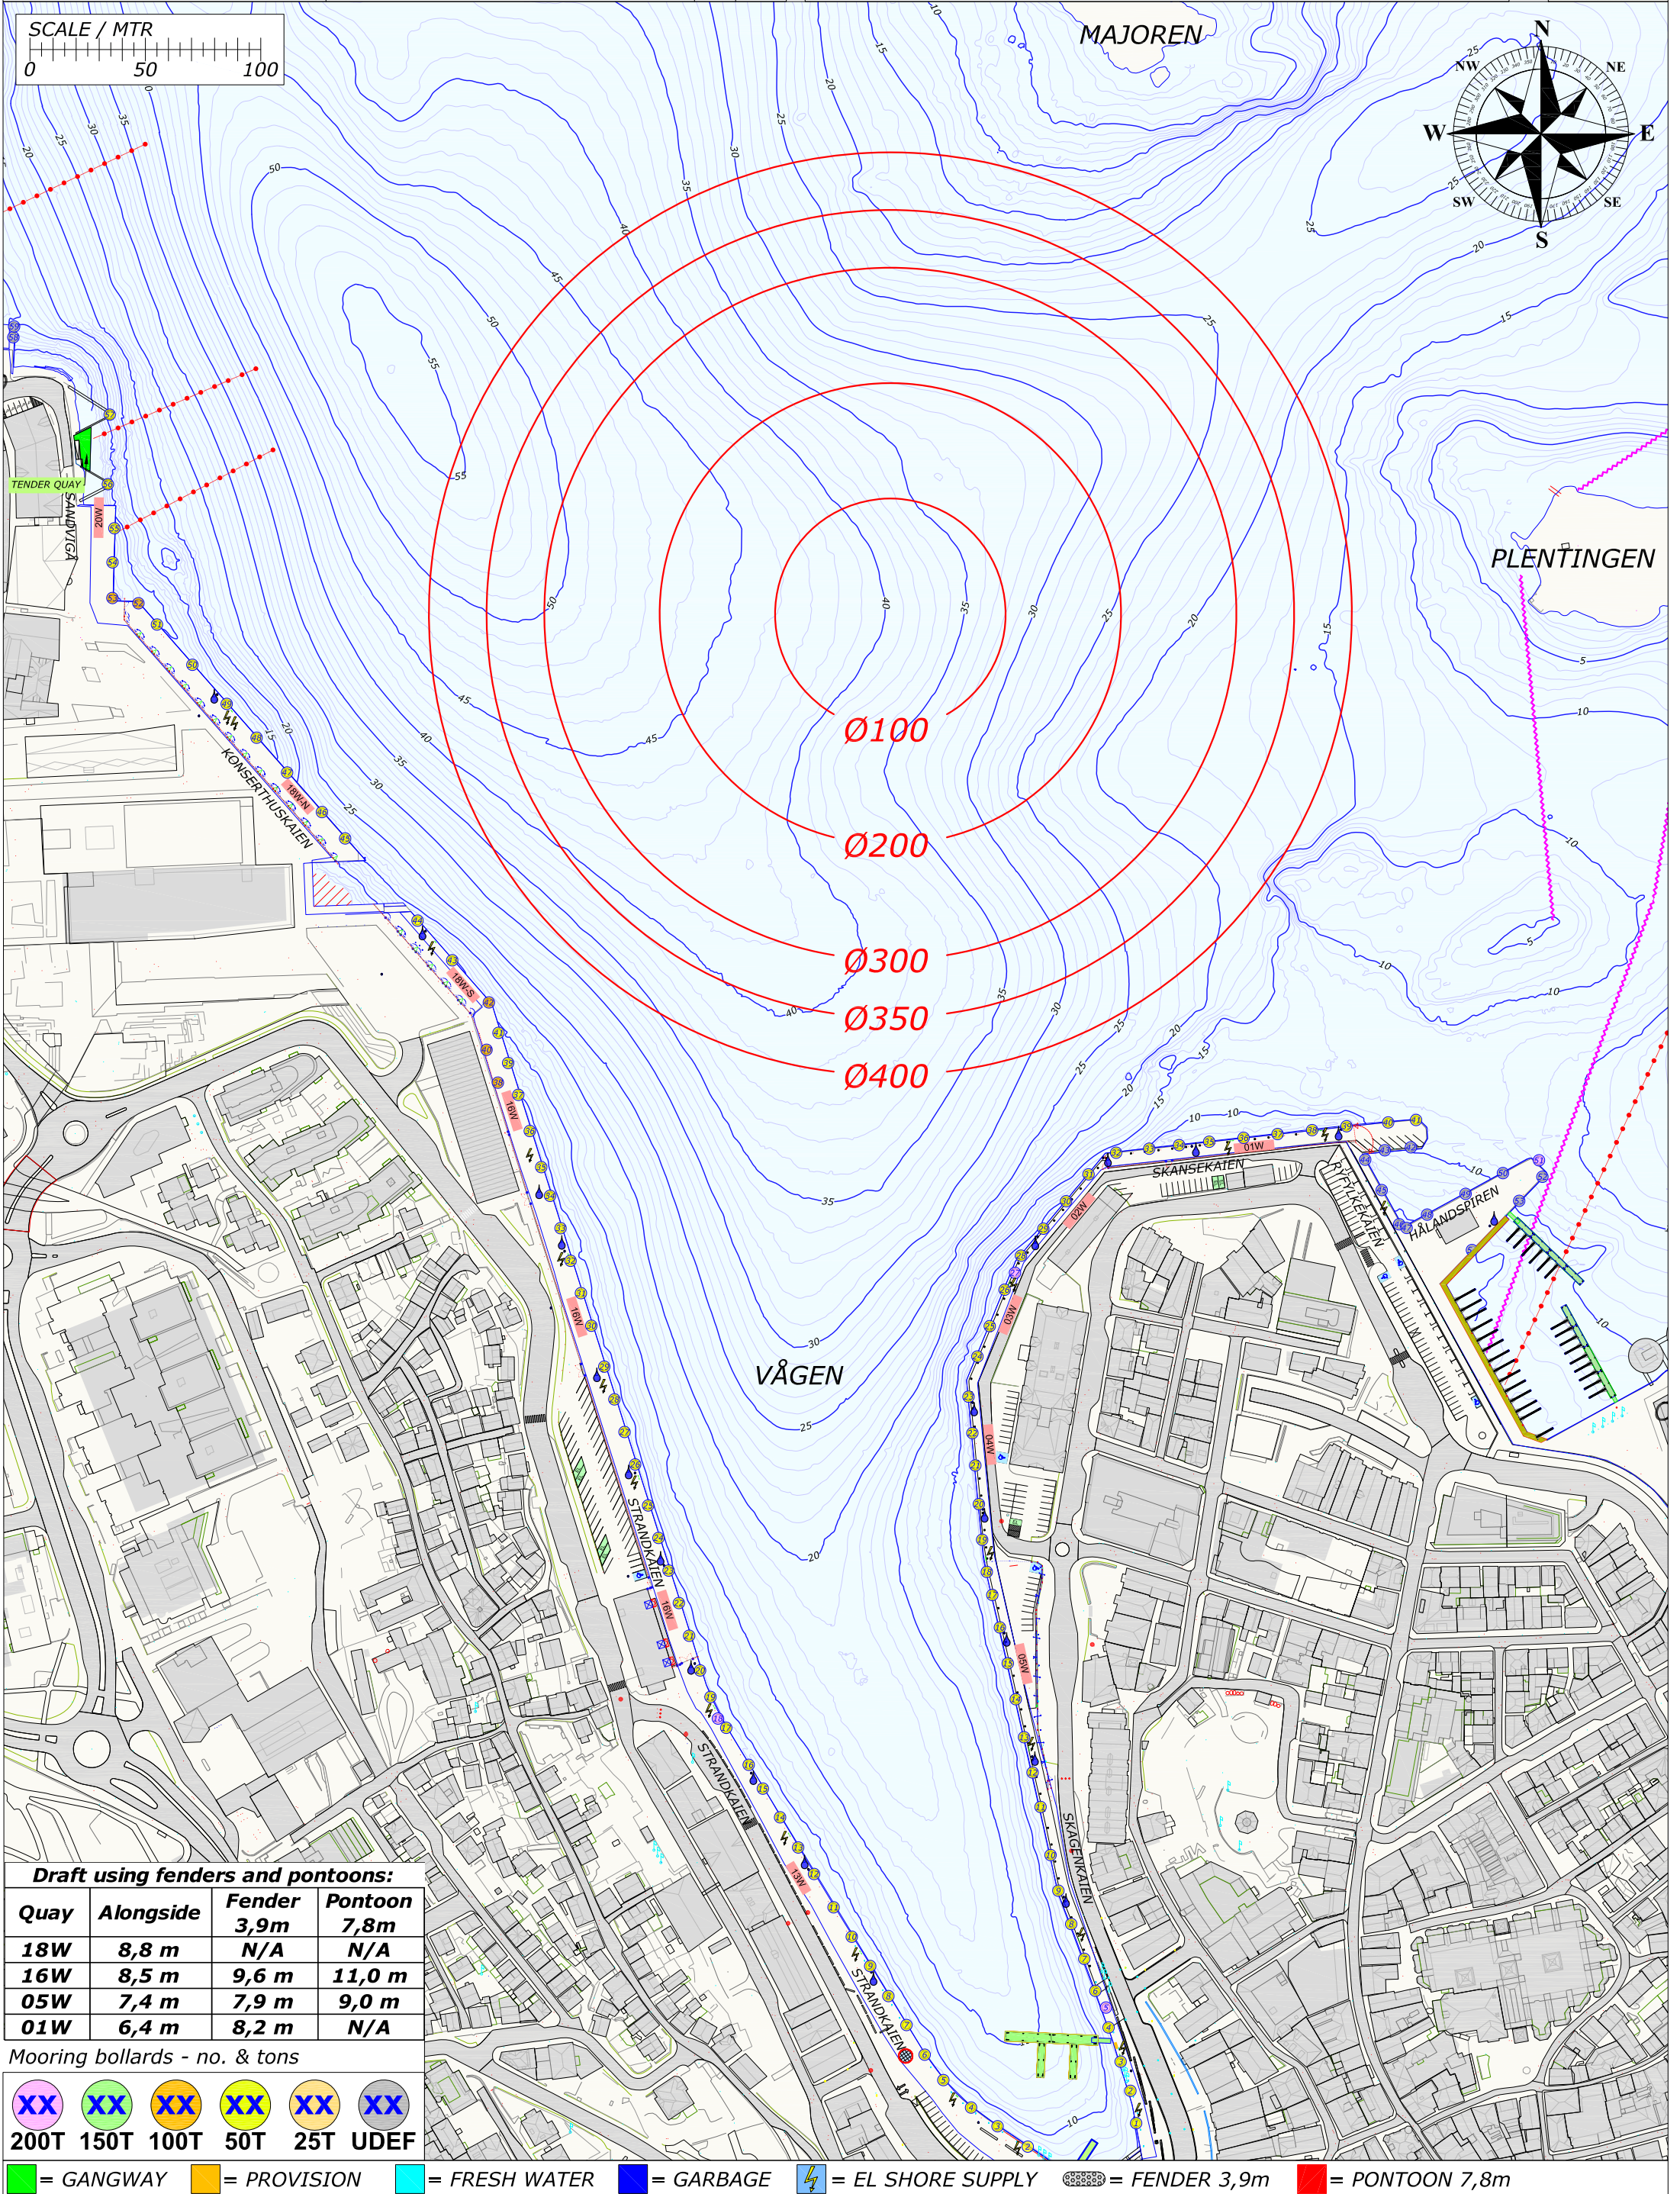


Draft using fenders and pontoons:			
Quay	Alongside	Fender 3,9m	Pontoon 7,8m
18W	8,8 m	N/A	N/A
16W	8,5 m	9,6 m	11,0 m
05W	7,4 m	7,9 m	9,0 m
01W	6,4 m	8,2 m	N/A

Mooring bollards - no. & tons

XX	XX	XX	XX	XX	XX
200T	150T	100T	50T	25T	UDEF

= GANGWAY = PROVISION = FRESH WATER = GARBAGE = EL SHORE SUPPLY = FENDER 3,9m = PONTOON 7,8m

Rev.	Date	Text		Sign
Drawn by R.KARLSEN		Approved by - date		
Filename STAVANGER_HAVN.DWG		Date 0	Scale 1:2500	
Title PORT OF STAVANGER BERTHING SKETCH		Drawing no.		
Customer Stavangerregionen Havnedrift AS		Size A3	Sheet 1/1	

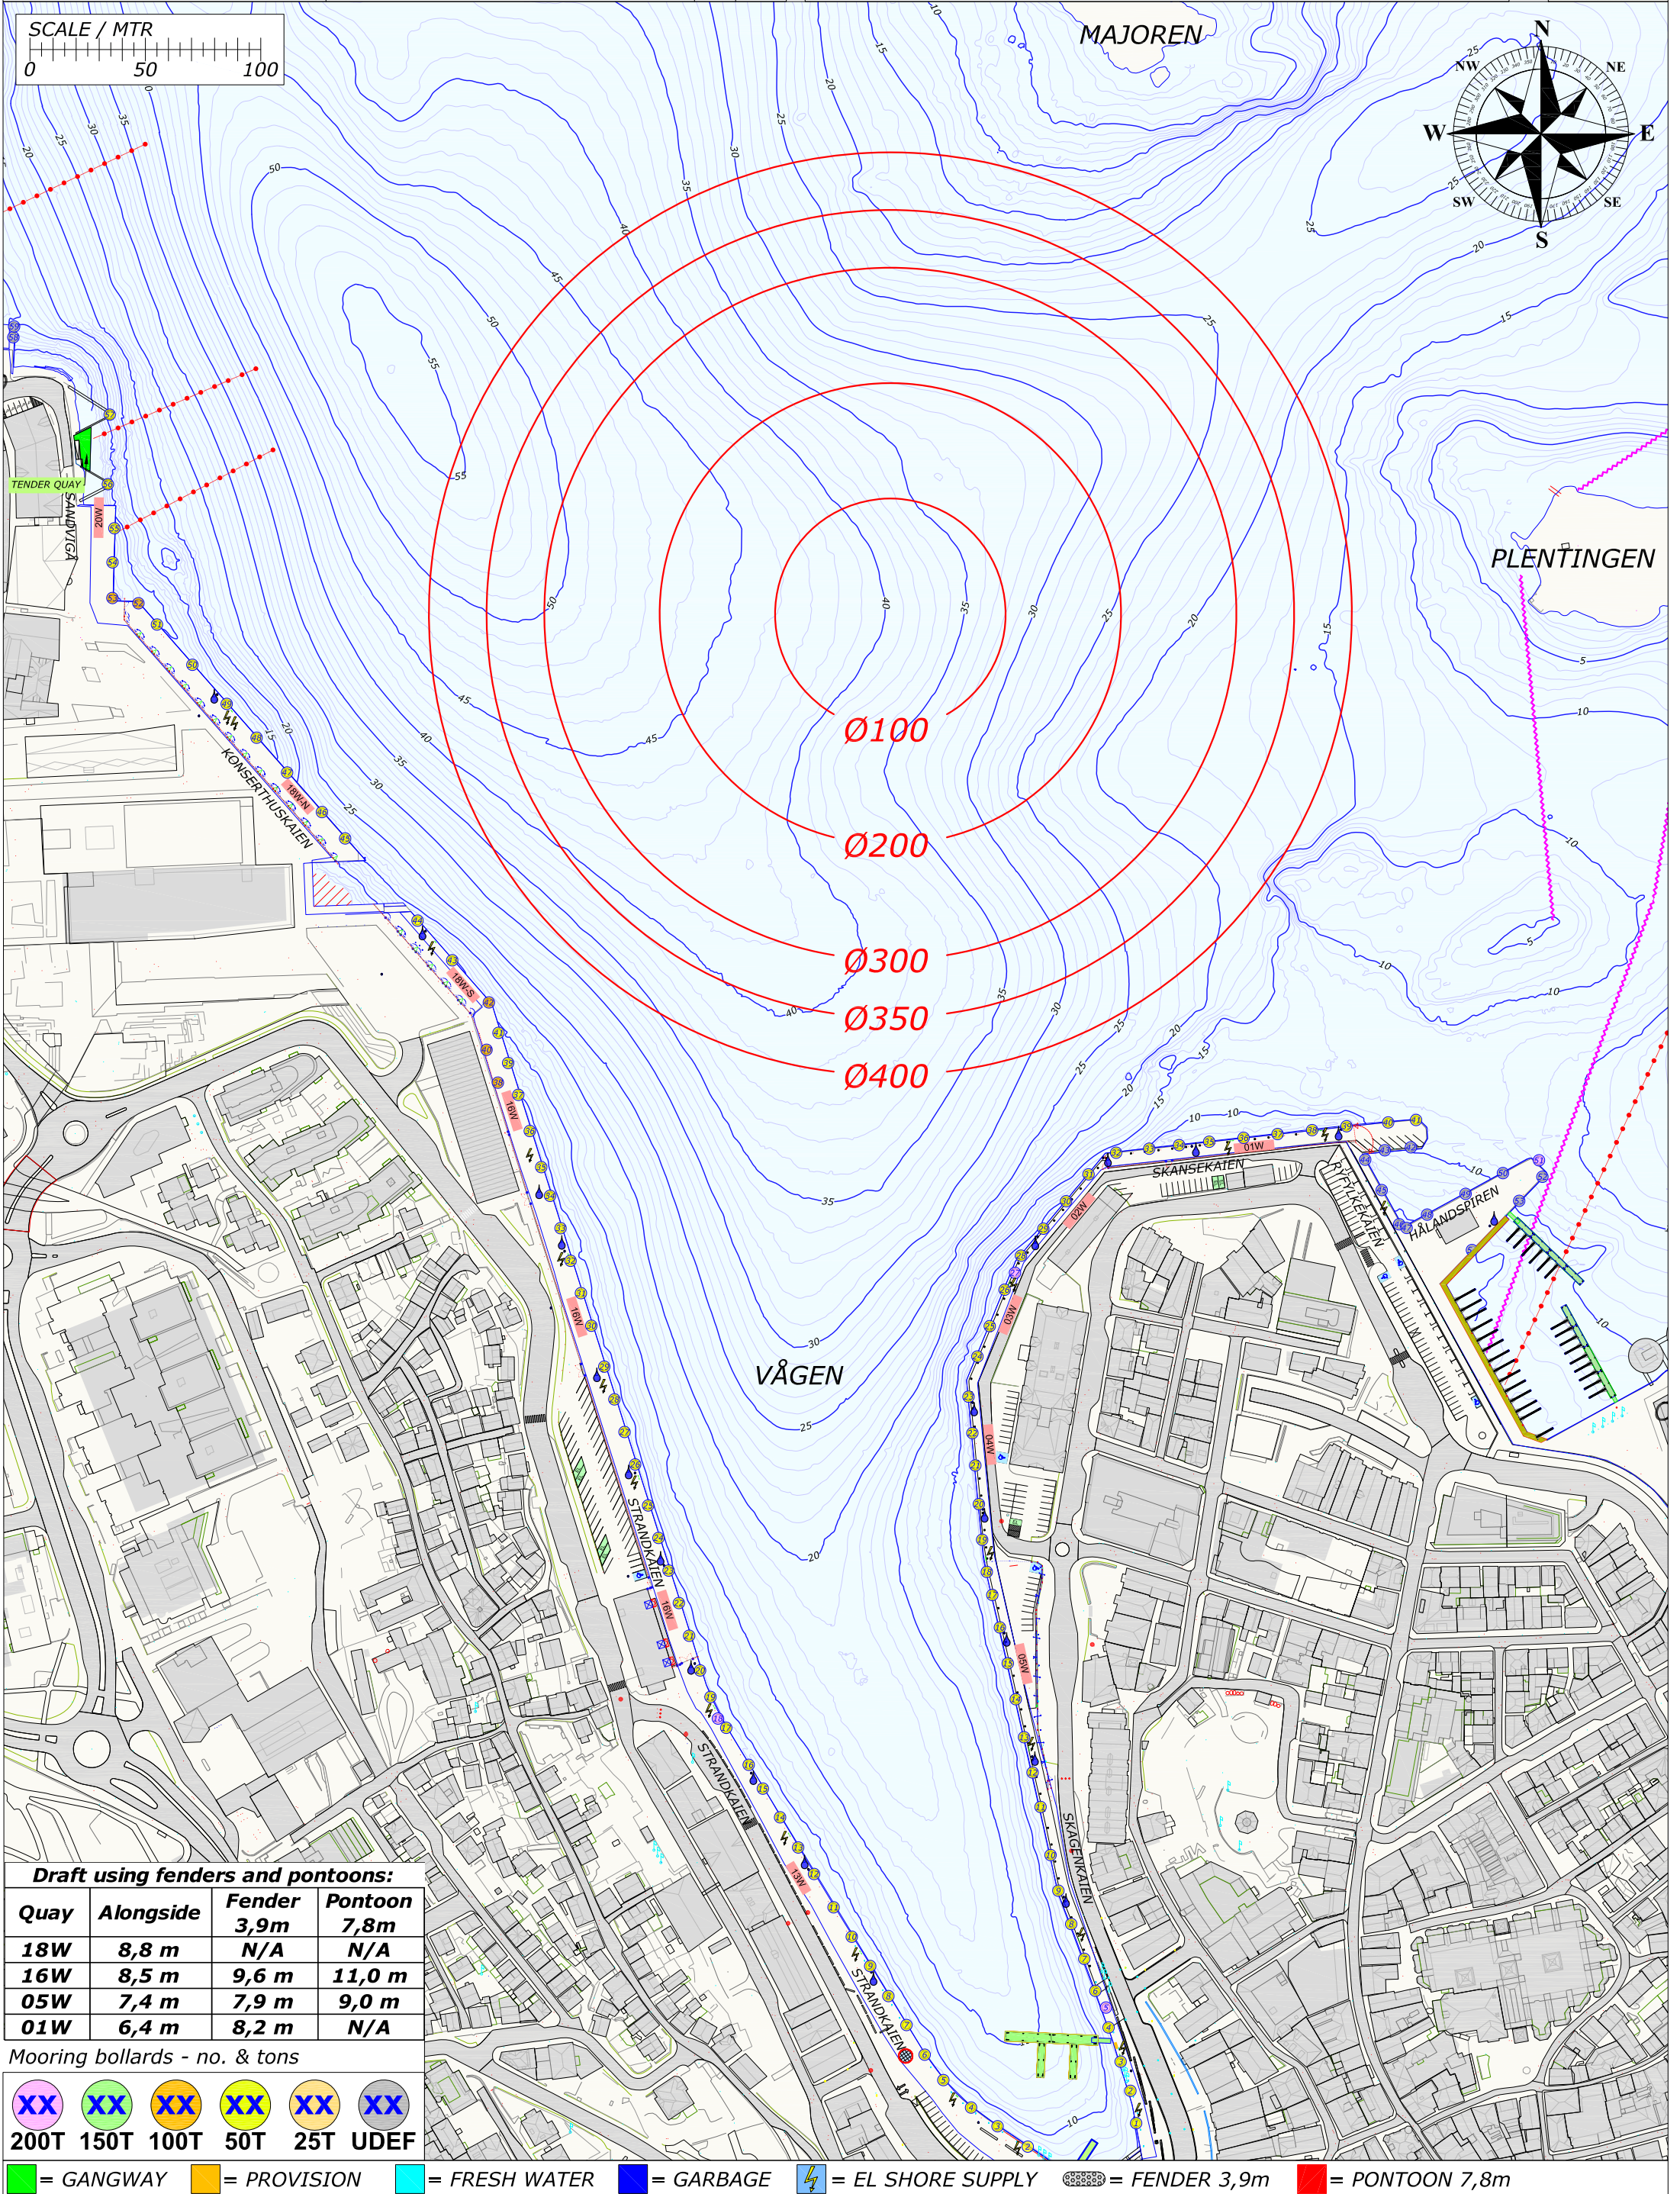


Draft using fenders and pontoons:			
Quay	Alongside	Fender 3,9m	Pontoon 7,8m
18W	8,8 m	N/A	N/A
16W	8,5 m	9,6 m	11,0 m
05W	7,4 m	7,9 m	9,0 m
01W	6,4 m	8,2 m	N/A

Mooring bollards - no. & tons

XX	XX	XX	XX	XX	XX
200T	150T	100T	50T	25T	UDEF

= GANGWAY = PROVISION = FRESH WATER = GARBAGE = EL SHORE SUPPLY = FENDER 3,9m = PONTOON 7,8m

Rev.	Date	Text		Sign
Drawn by R.KARLSEN		Approved by - date		Filename STAVANGER_HAVN.DWG
		Title PORT OF STAVANGER BERTHING SKETCH		Date 0
		Customer Stavangerregionen Havnedrift AS		Scale 1:2500
		Size A3		Sheet 1/1

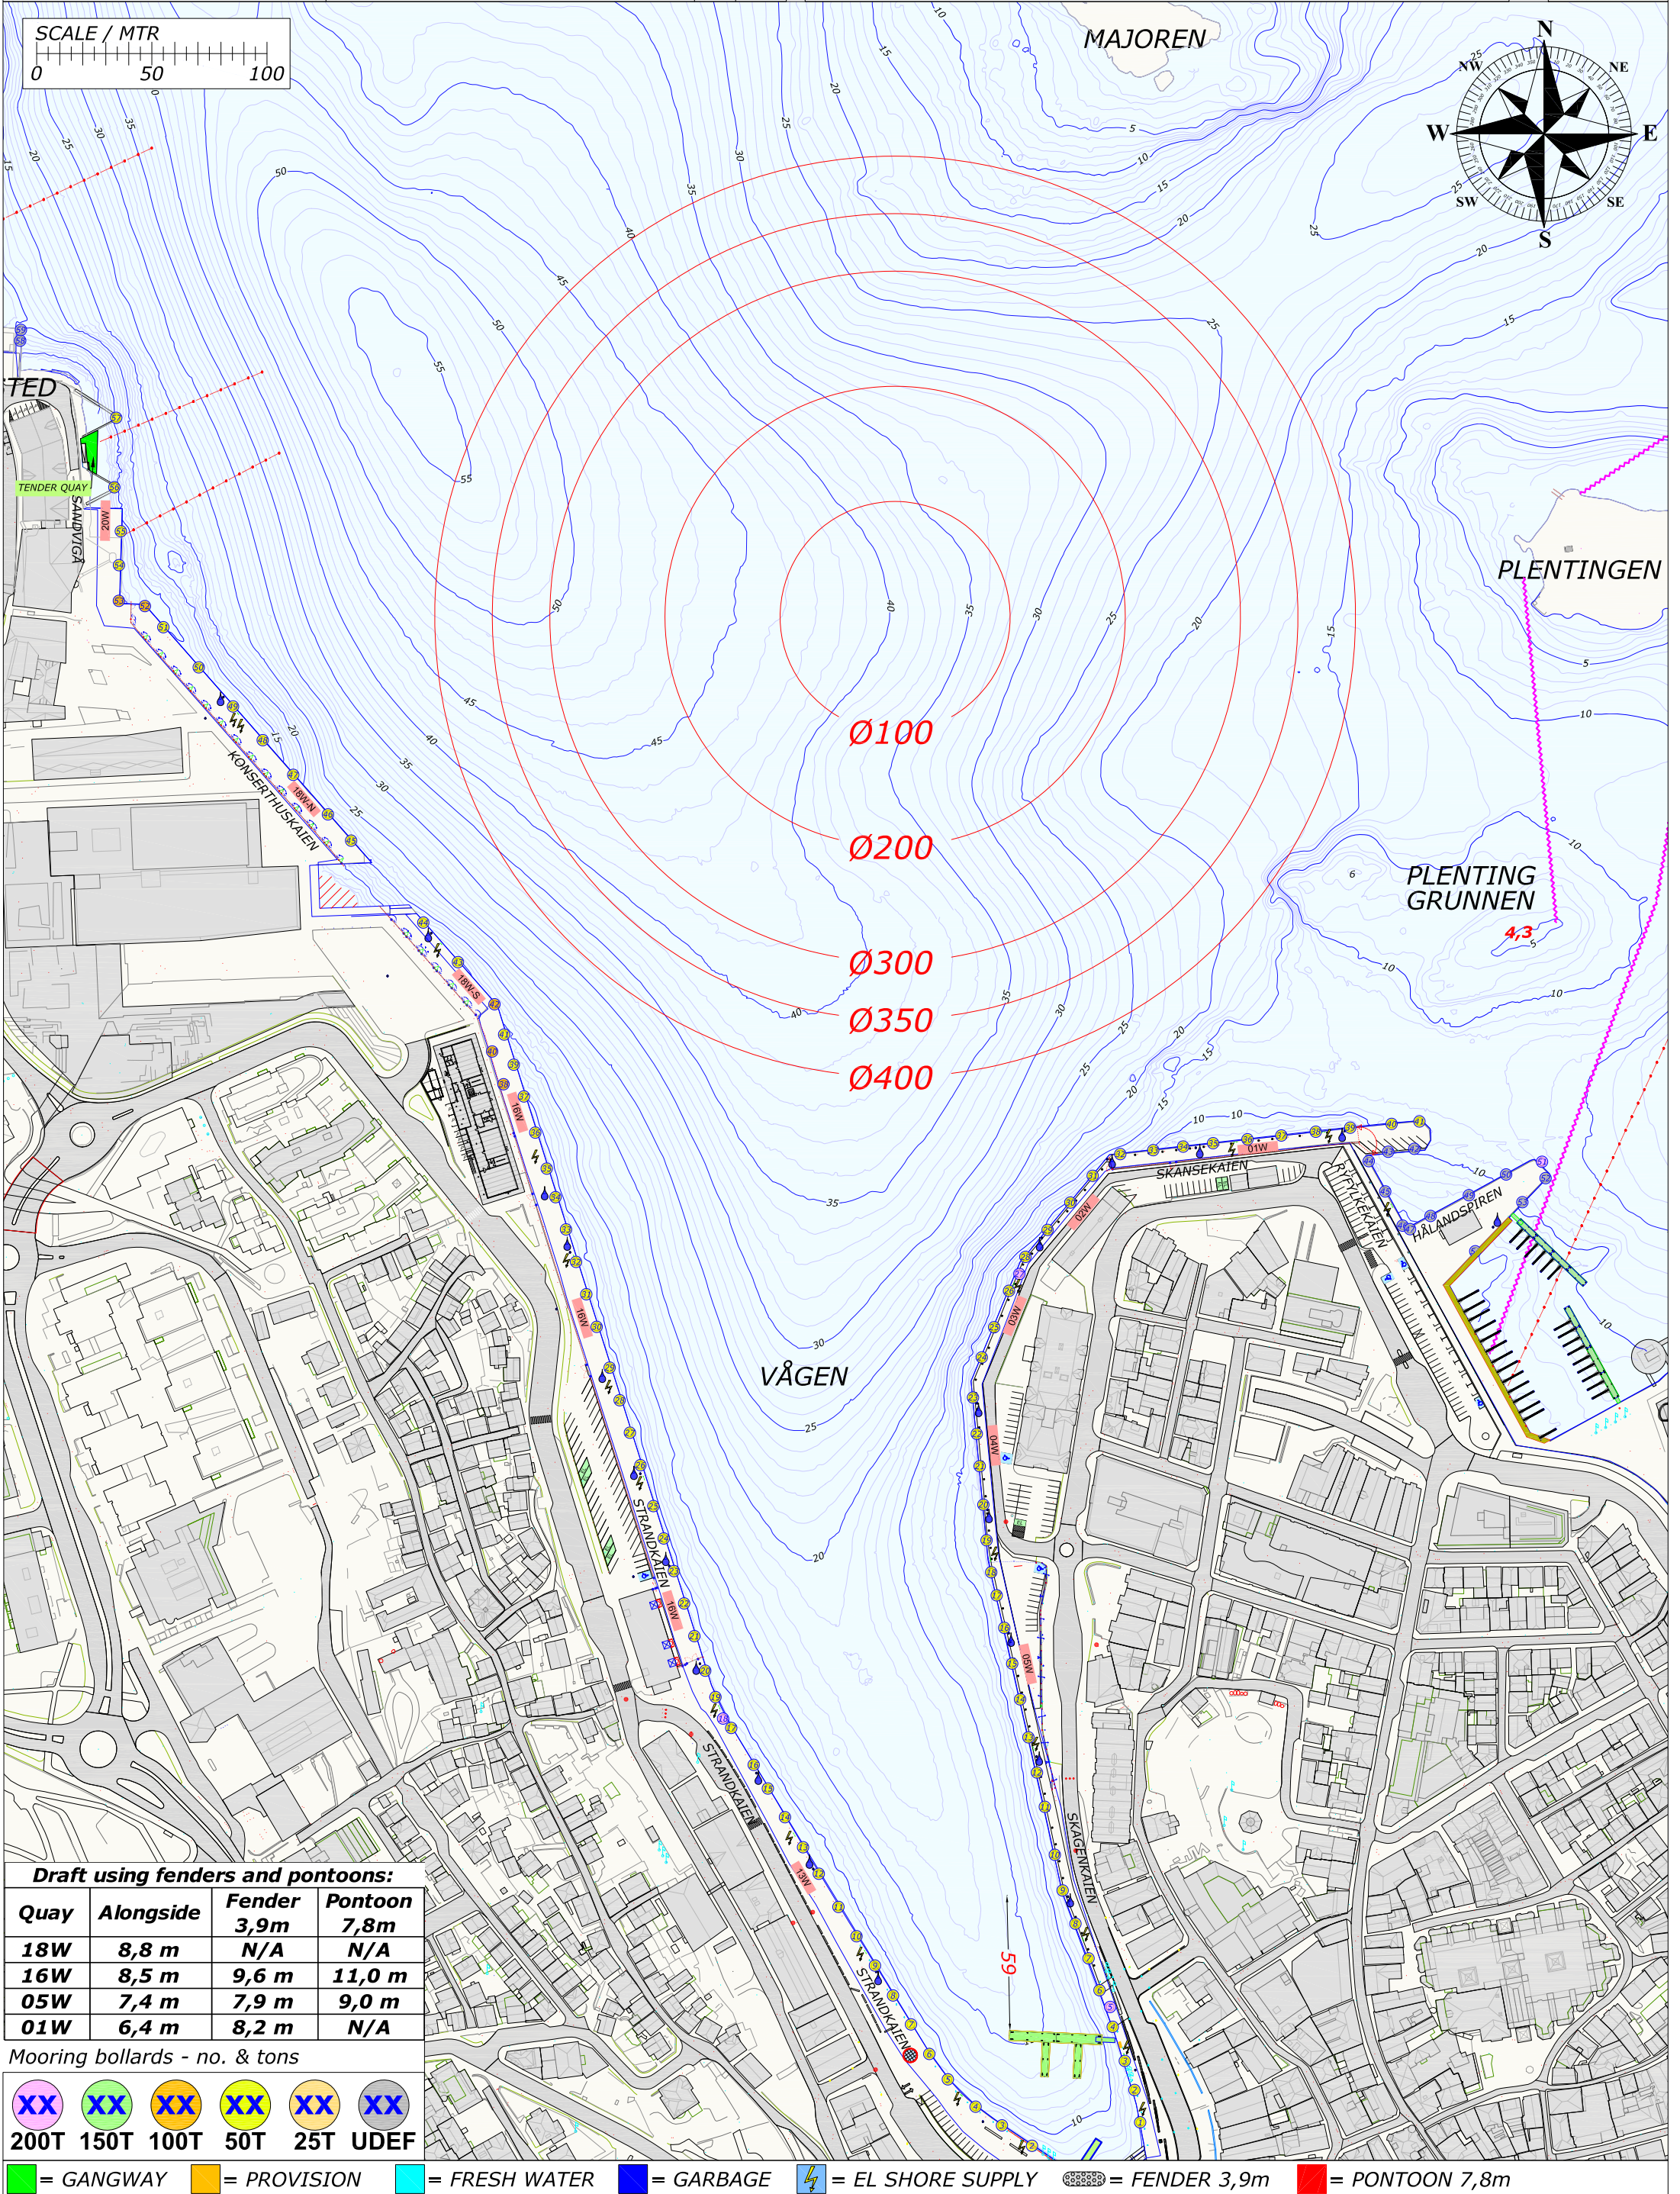

Draft using fenders and pontoons:			
Quay	Alongside	Fender 3,9m	Pontoon 7,8m
18W	8,8 m	N/A	N/A
16W	8,5 m	9,6 m	11,0 m
05W	7,4 m	7,9 m	9,0 m
01W	6,4 m	8,2 m	N/A

Mooring bollards - no. & tons			
XX	XX	XX	XX
200T	150T	100T	50T
XX	XX	XX	XX
25T	UDEP		

= GANGWAY

= PROVISION

= FRESH WATER


= GARBAGE

= EL SHORE SUPPLY

= FENDER 3,9m

= PONTOON 7,8m

Rev.	Date	Text		Sign
Drawn by R.KARLSEN		Approved by - date		
Filename STAVANGER_HAVN.DWG		Date 0	Scale 1:2500	
Title PORT OF STAVANGER BERTHING SKETCH		Drawing no.		
Customer Stavangerregionen Havnedrift AS		Size A3	Sheet 1/1	

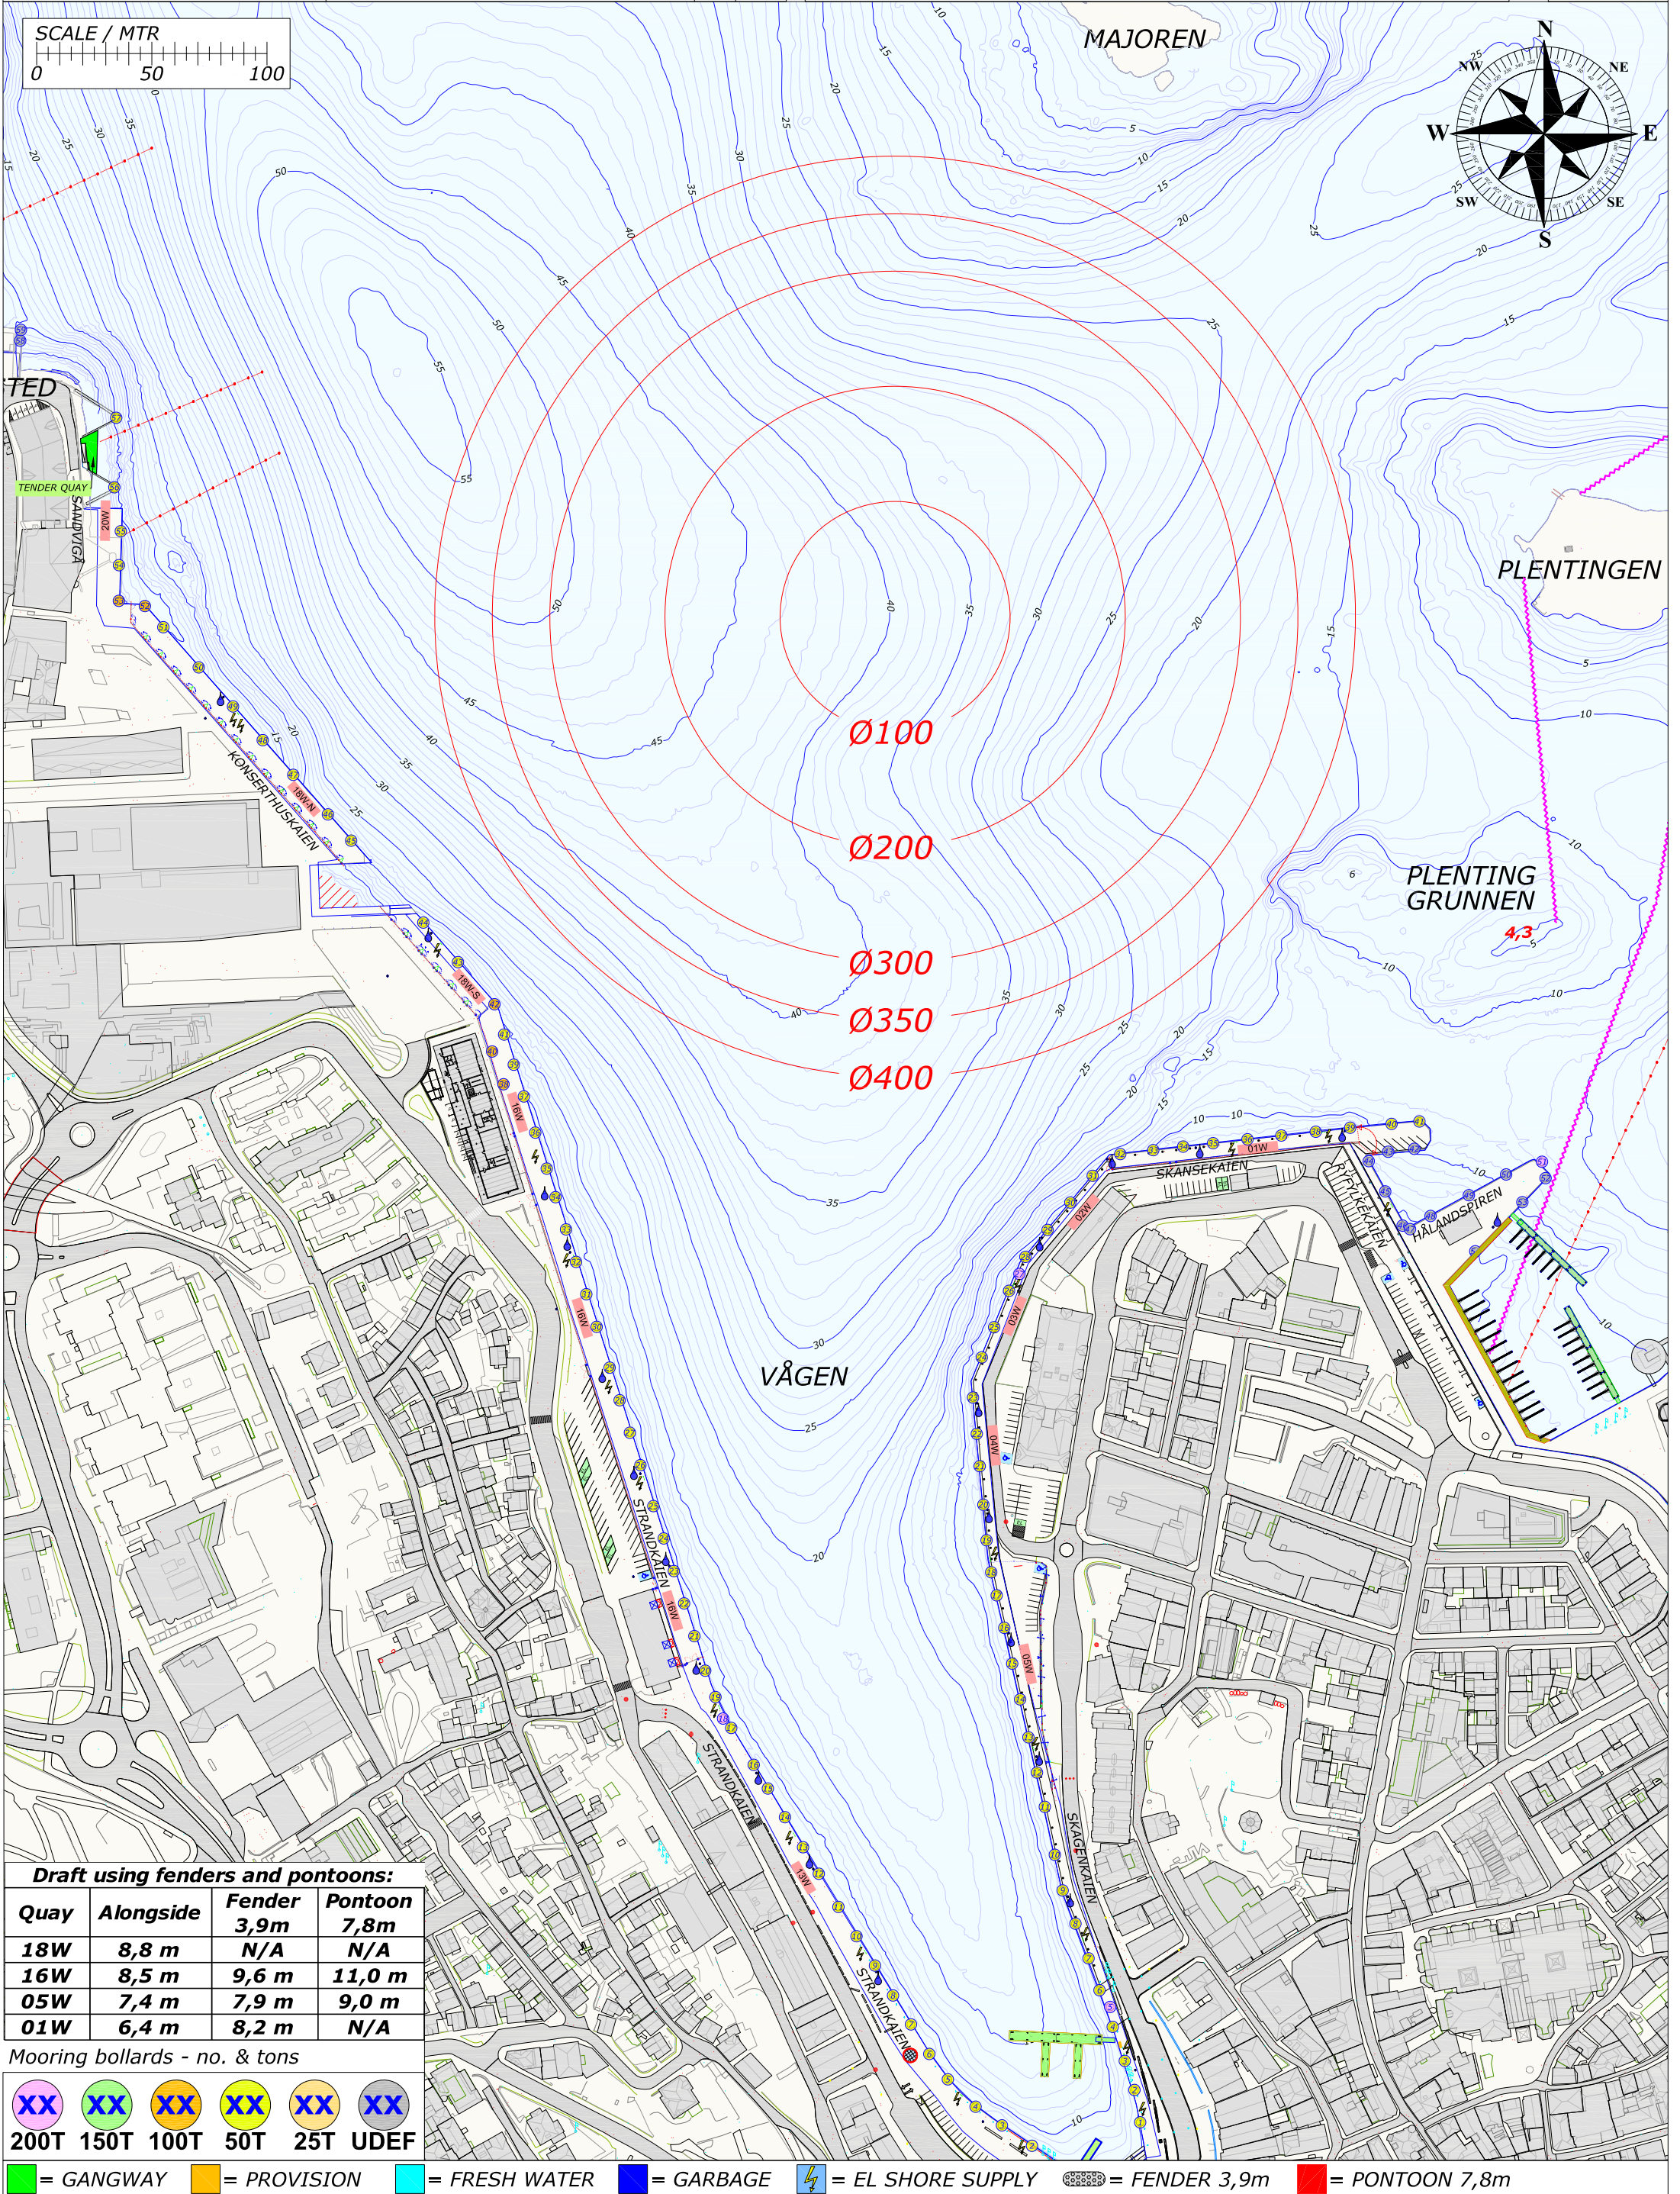

Draft using fenders and pontoons:			
Quay	Alongside	Fender 3,9m	Pontoon 7,8m
18W	8,8 m	N/A	N/A
16W	8,5 m	9,6 m	11,0 m
05W	7,4 m	7,9 m	9,0 m
01W	6,4 m	8,2 m	N/A

Mooring bollards - no. & tons

200T	150T	100T	50T	25T	UDEF


= GANGWAY = PROVISION = FRESH WATER = GARBAGE = EL SHORE SUPPLY = FENDER 3,9m = PONTOON 7,8m

Rev.	Date	Text				Sign
Drawn by R.KARLSEN		Approved by - date		Filename STAVANGER_HAVN.DWG	Date 0	Scale 1:2500
 Rutek AS - Seiasjkervegen 11 - 4055 Sola		Title PORT OF STAVANGER BERTHING SKETCH				Drawing no.
		Customer Stavangerregionen Havnedrift AS				Size A3 Sheet 1/1

BERTHING SKETCH PORT OF STAVANGER
WEDNESDAY 23. SEPTEMBER 2020



REV.NR. 03 - 26.07.2020

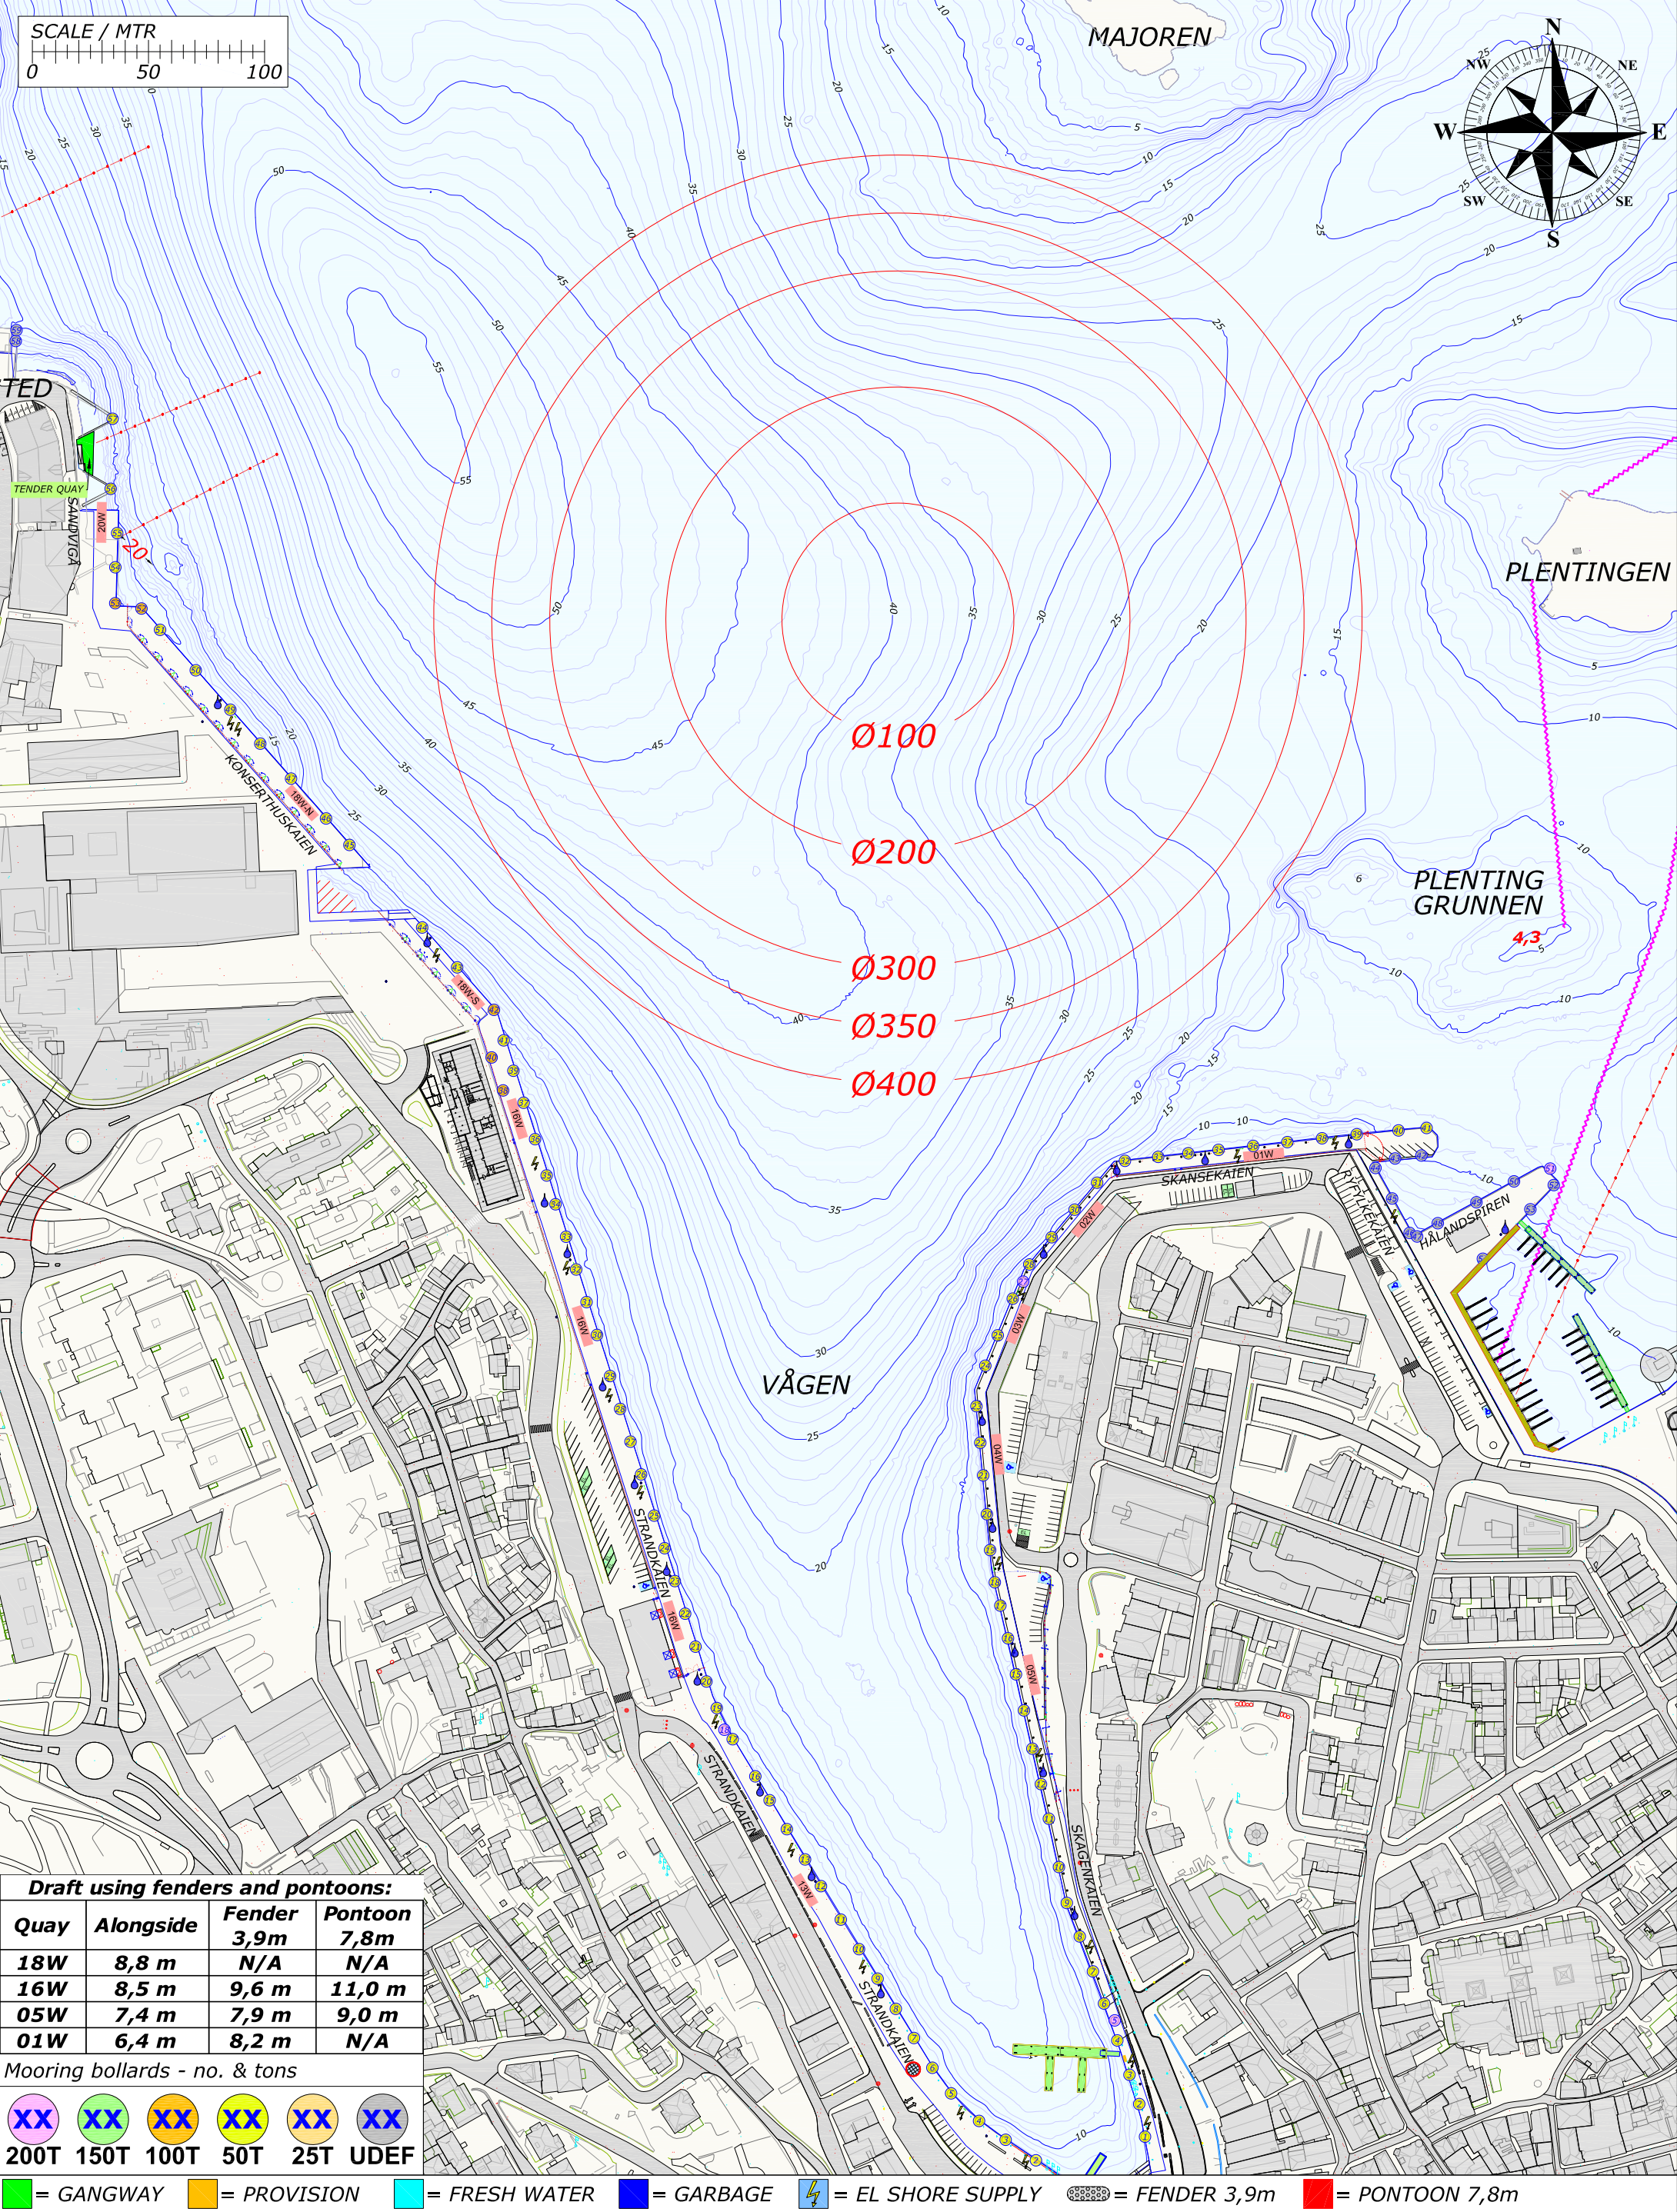


Draft using fenders and pontoons:			
Quay	Alongside	Fender 3,9m	Pontoon 7,8m
18W	8,8 m	N/A	N/A
16W	8,5 m	9,6 m	11,0 m
05W	7,4 m	7,9 m	9,0 m
01W	6,4 m	8,2 m	N/A

Mooring bollards - no. & tons					
XX	XX	XX	XX	XX	XX
200T	150T	100T	50T	25T	UDEF

= GANGWAY = PROVISION = FRESH WATER = GARBAGE = EL SHORE SUPPLY = FENDER 3,9m = PONTOON 7,8m

Rev.	Date	Text		Sign
Drawn by R.KARLSEN		Approved by - date		
Filename STAVANGER_HAVN.DWG		Date 0	Scale 1:2500	
Title PORT OF STAVANGER BERTHING SKETCH		Drawing no.		
Customer Stavangerregionen Havnedrift AS		Size A3	Sheet 1/1	

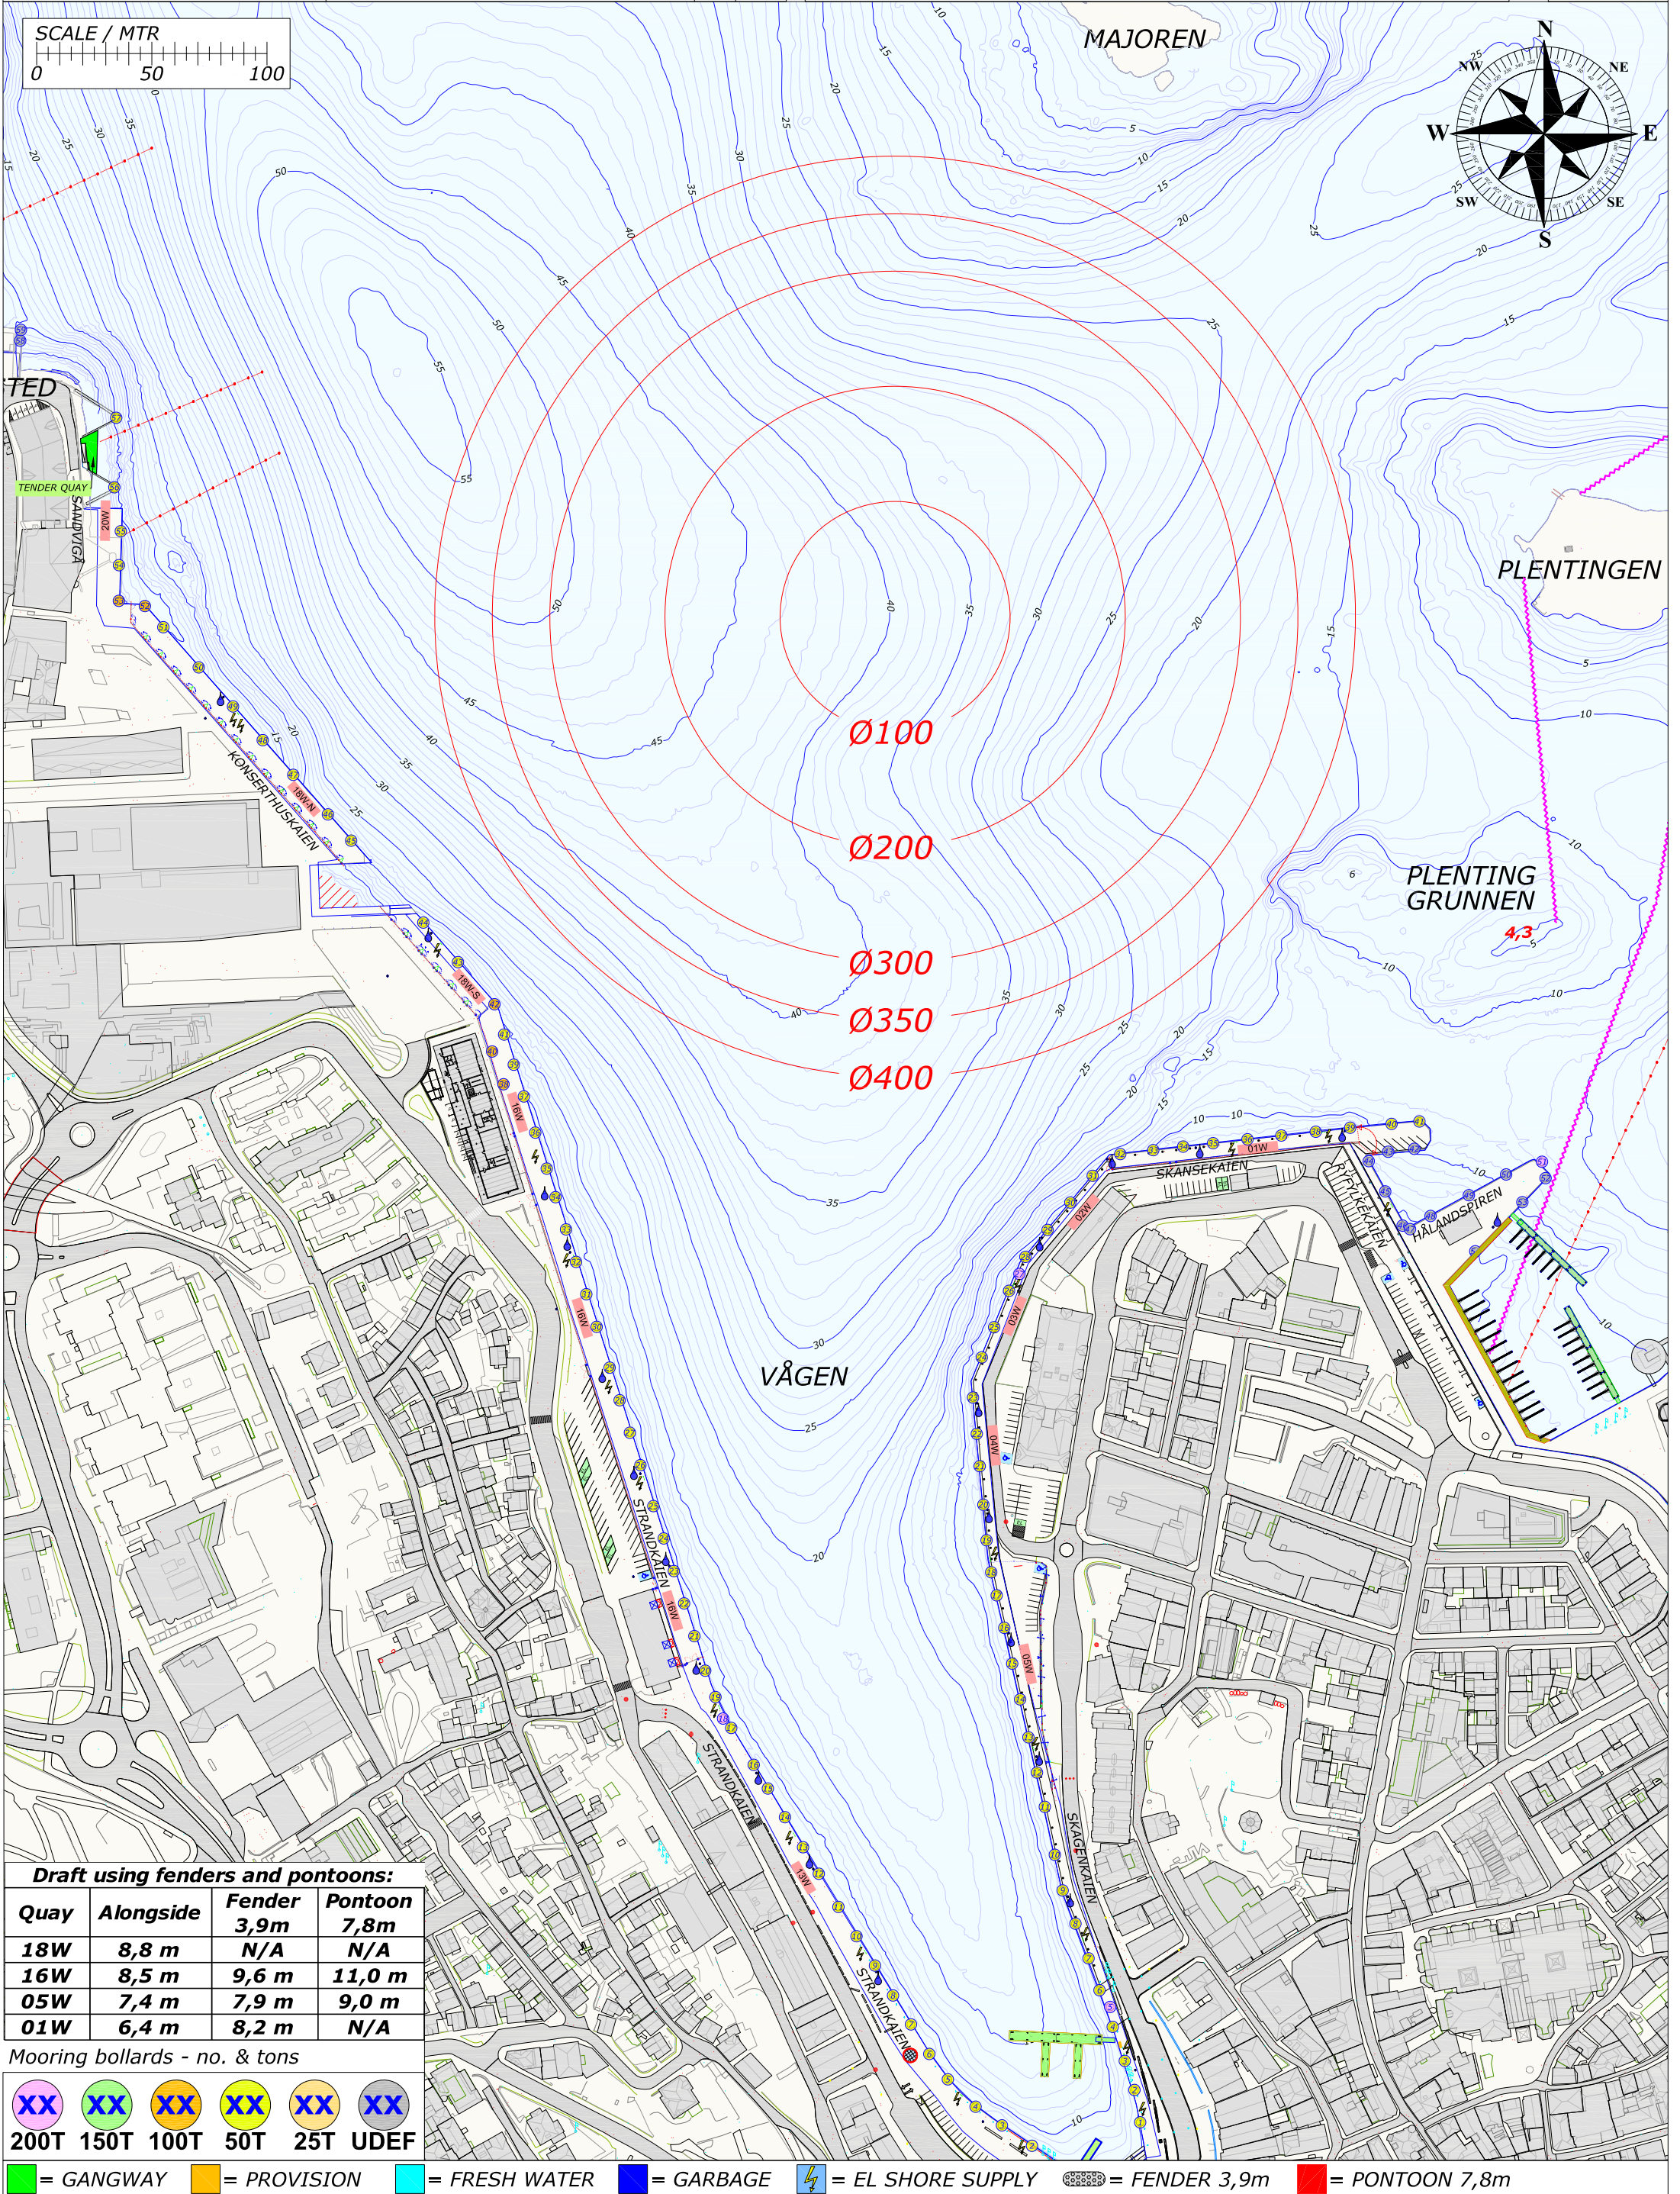

Draft using fenders and pontoons:			
Quay	Alongside	Fender 3,9m	Pontoon 7,8m
18W	8,8 m	N/A	N/A
16W	8,5 m	9,6 m	11,0 m
05W	7,4 m	7,9 m	9,0 m
01W	6,4 m	8,2 m	N/A

Mooring bollards - no. & tons

XX	XX	XX	XX	XX	XX
200T	150T	100T	50T	25T	UDEF

= GANGWAY

= PROVISION

= FRESH WATER


= GARBAGE

= EL SHORE SUPPLY

= FENDER 3,9m

= PONTOON 7,8m

Rev.	Date	Text		Sign
Drawn by R.KARLSEN		Approved by - date		
Filename STAVANGER_HAVN.DWG		Date 0	Scale 1:2500	
Title PORT OF STAVANGER BERTHING SKETCH		Drawing no.		
Customer Stavangerregionen Havnedrift AS		Size A3	Sheet 1/1	

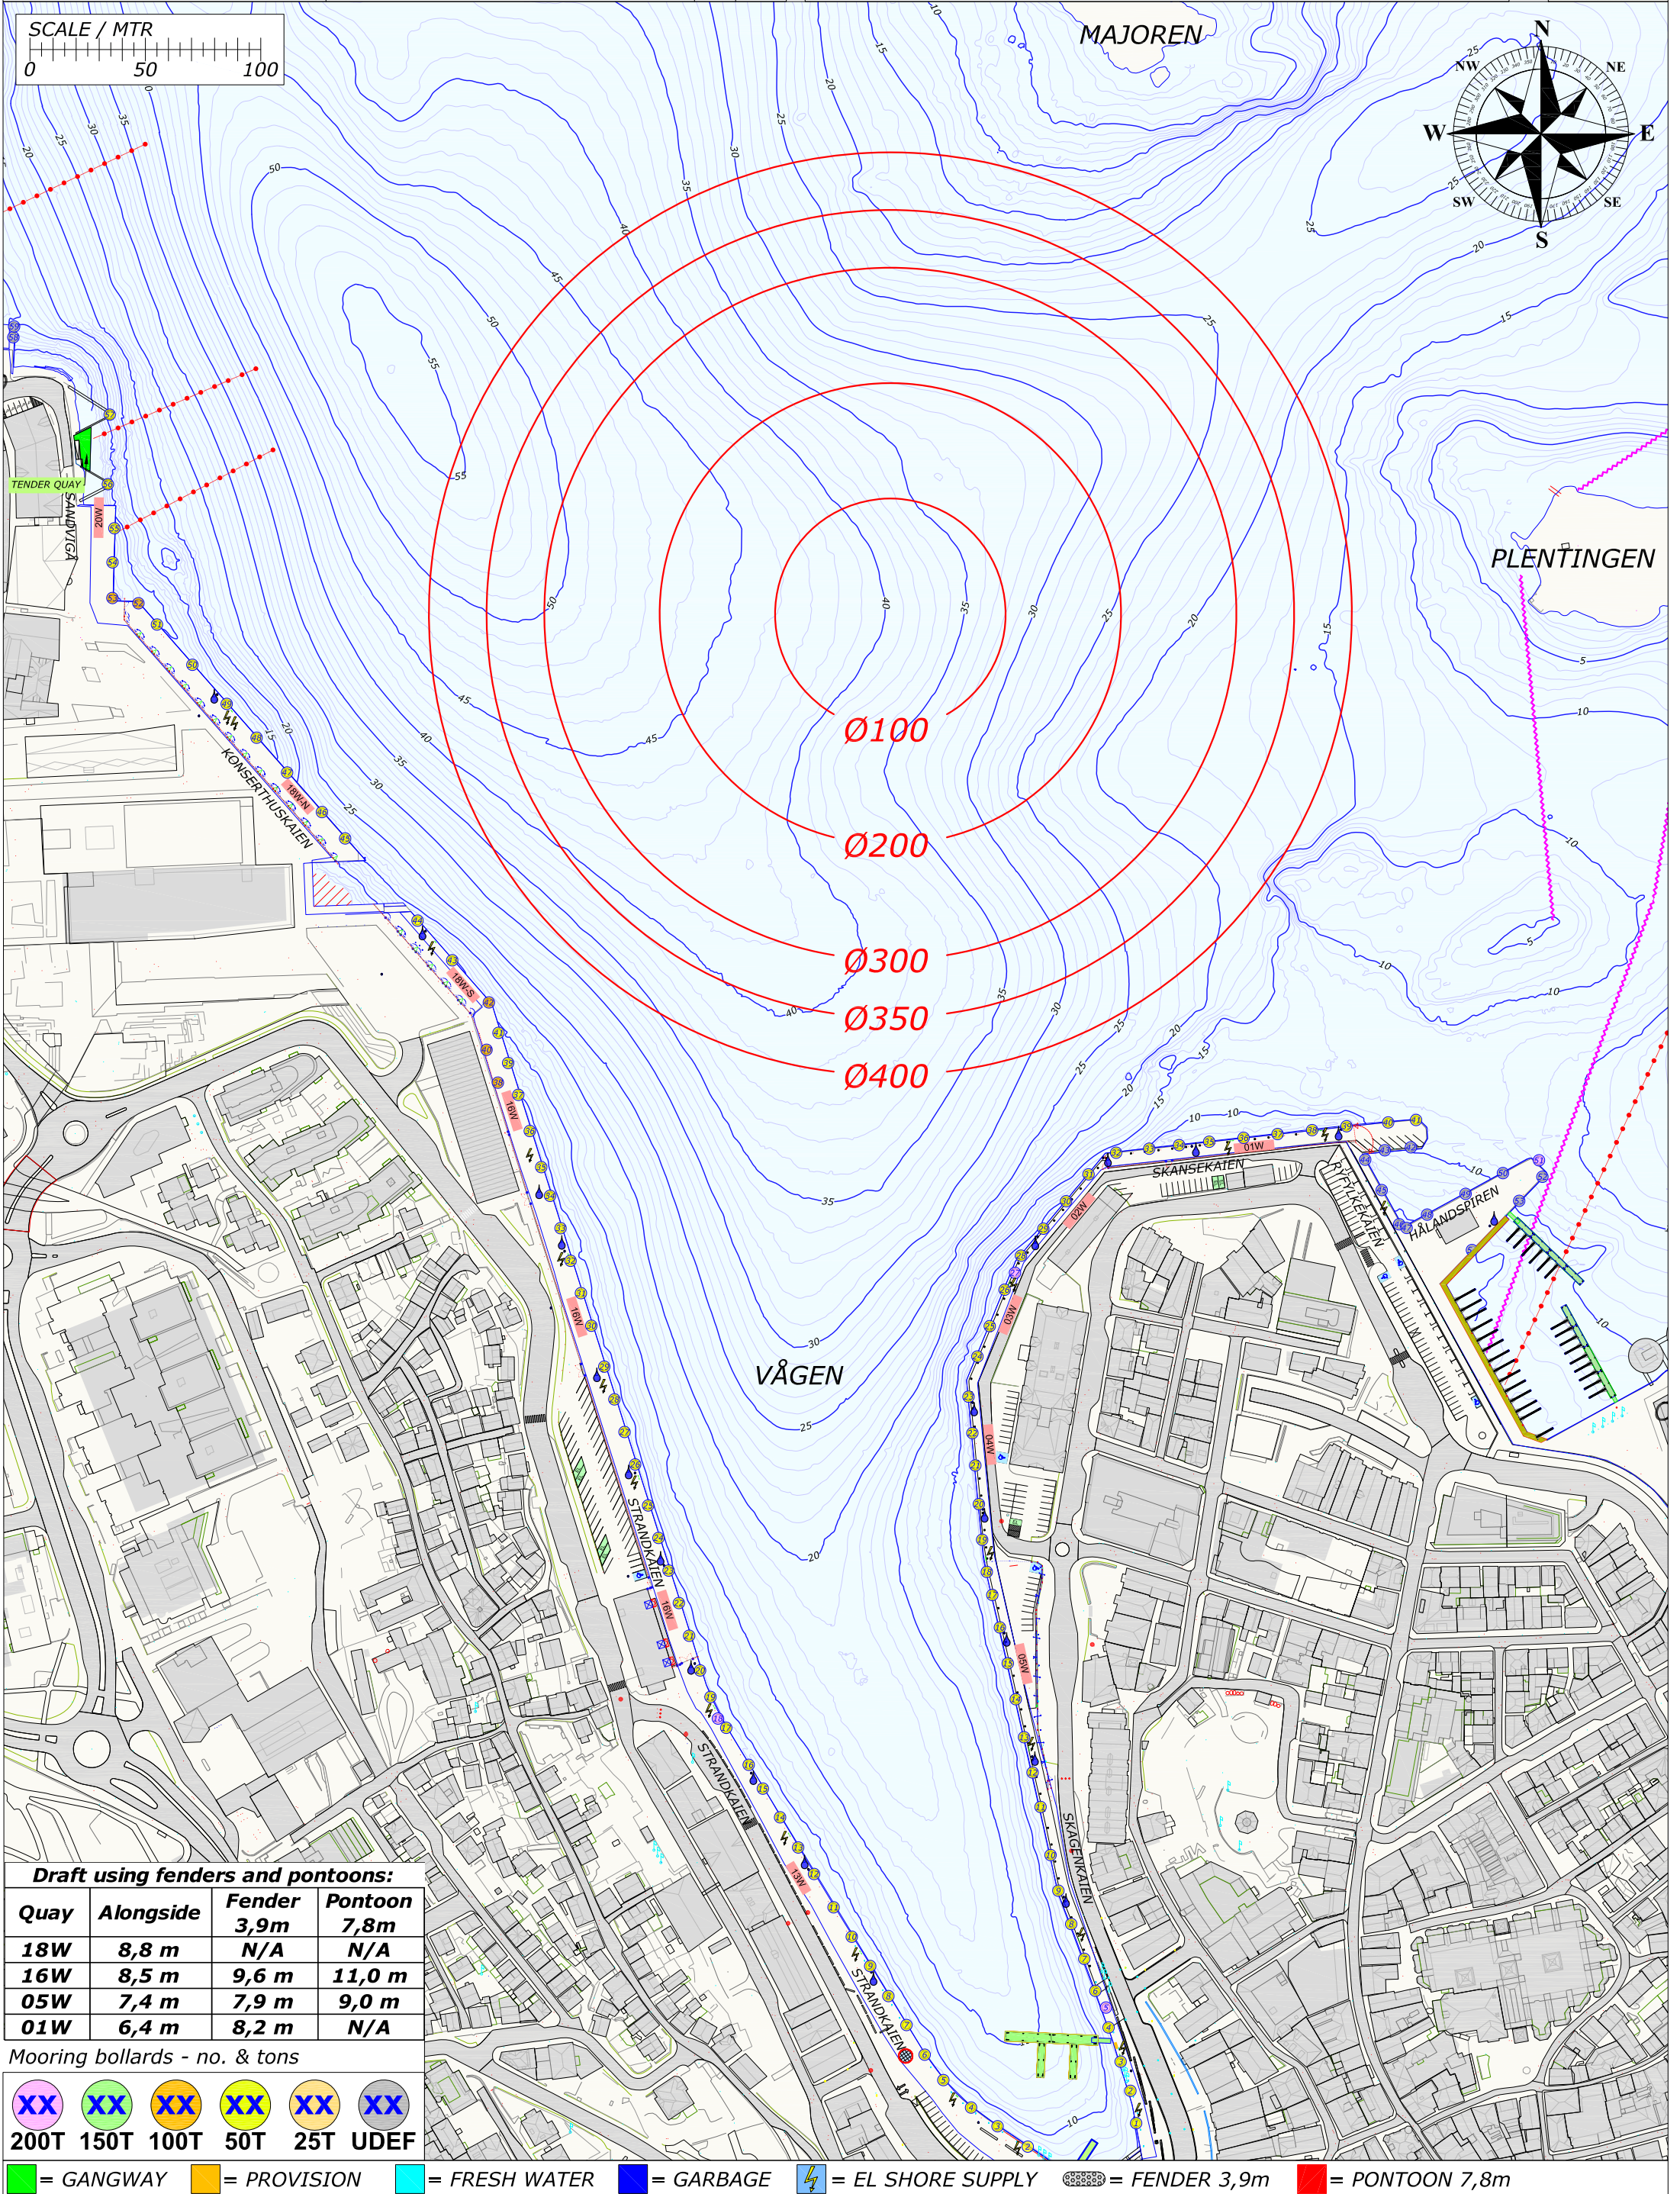


Draft using fenders and pontoons:			
Quay	Alongside	Fender 3,9m	Pontoon 7,8m
18W	8,8 m	N/A	N/A
16W	8,5 m	9,6 m	11,0 m
05W	7,4 m	7,9 m	9,0 m
01W	6,4 m	8,2 m	N/A

Mooring bollards - no. & tons

200T	150T	100T	50T	25T	UDEF

= GANGWAY = PROVISION = FRESH WATER = GARBAGE = EL SHORE SUPPLY = FENDER 3,9m = PONTOON 7,8m

Rev.	Date	Text		Sign
Drawn by R.KARLSEN		Approved by - date		
Filename STAVANGER_HAVN.DWG		Date 0	Scale 1:2500	
Title PORT OF STAVANGER BERTHING SKETCH		Drawing no.		
Customer Stavangerregionen Havnedrift AS		Size A3	Sheet 1/1	

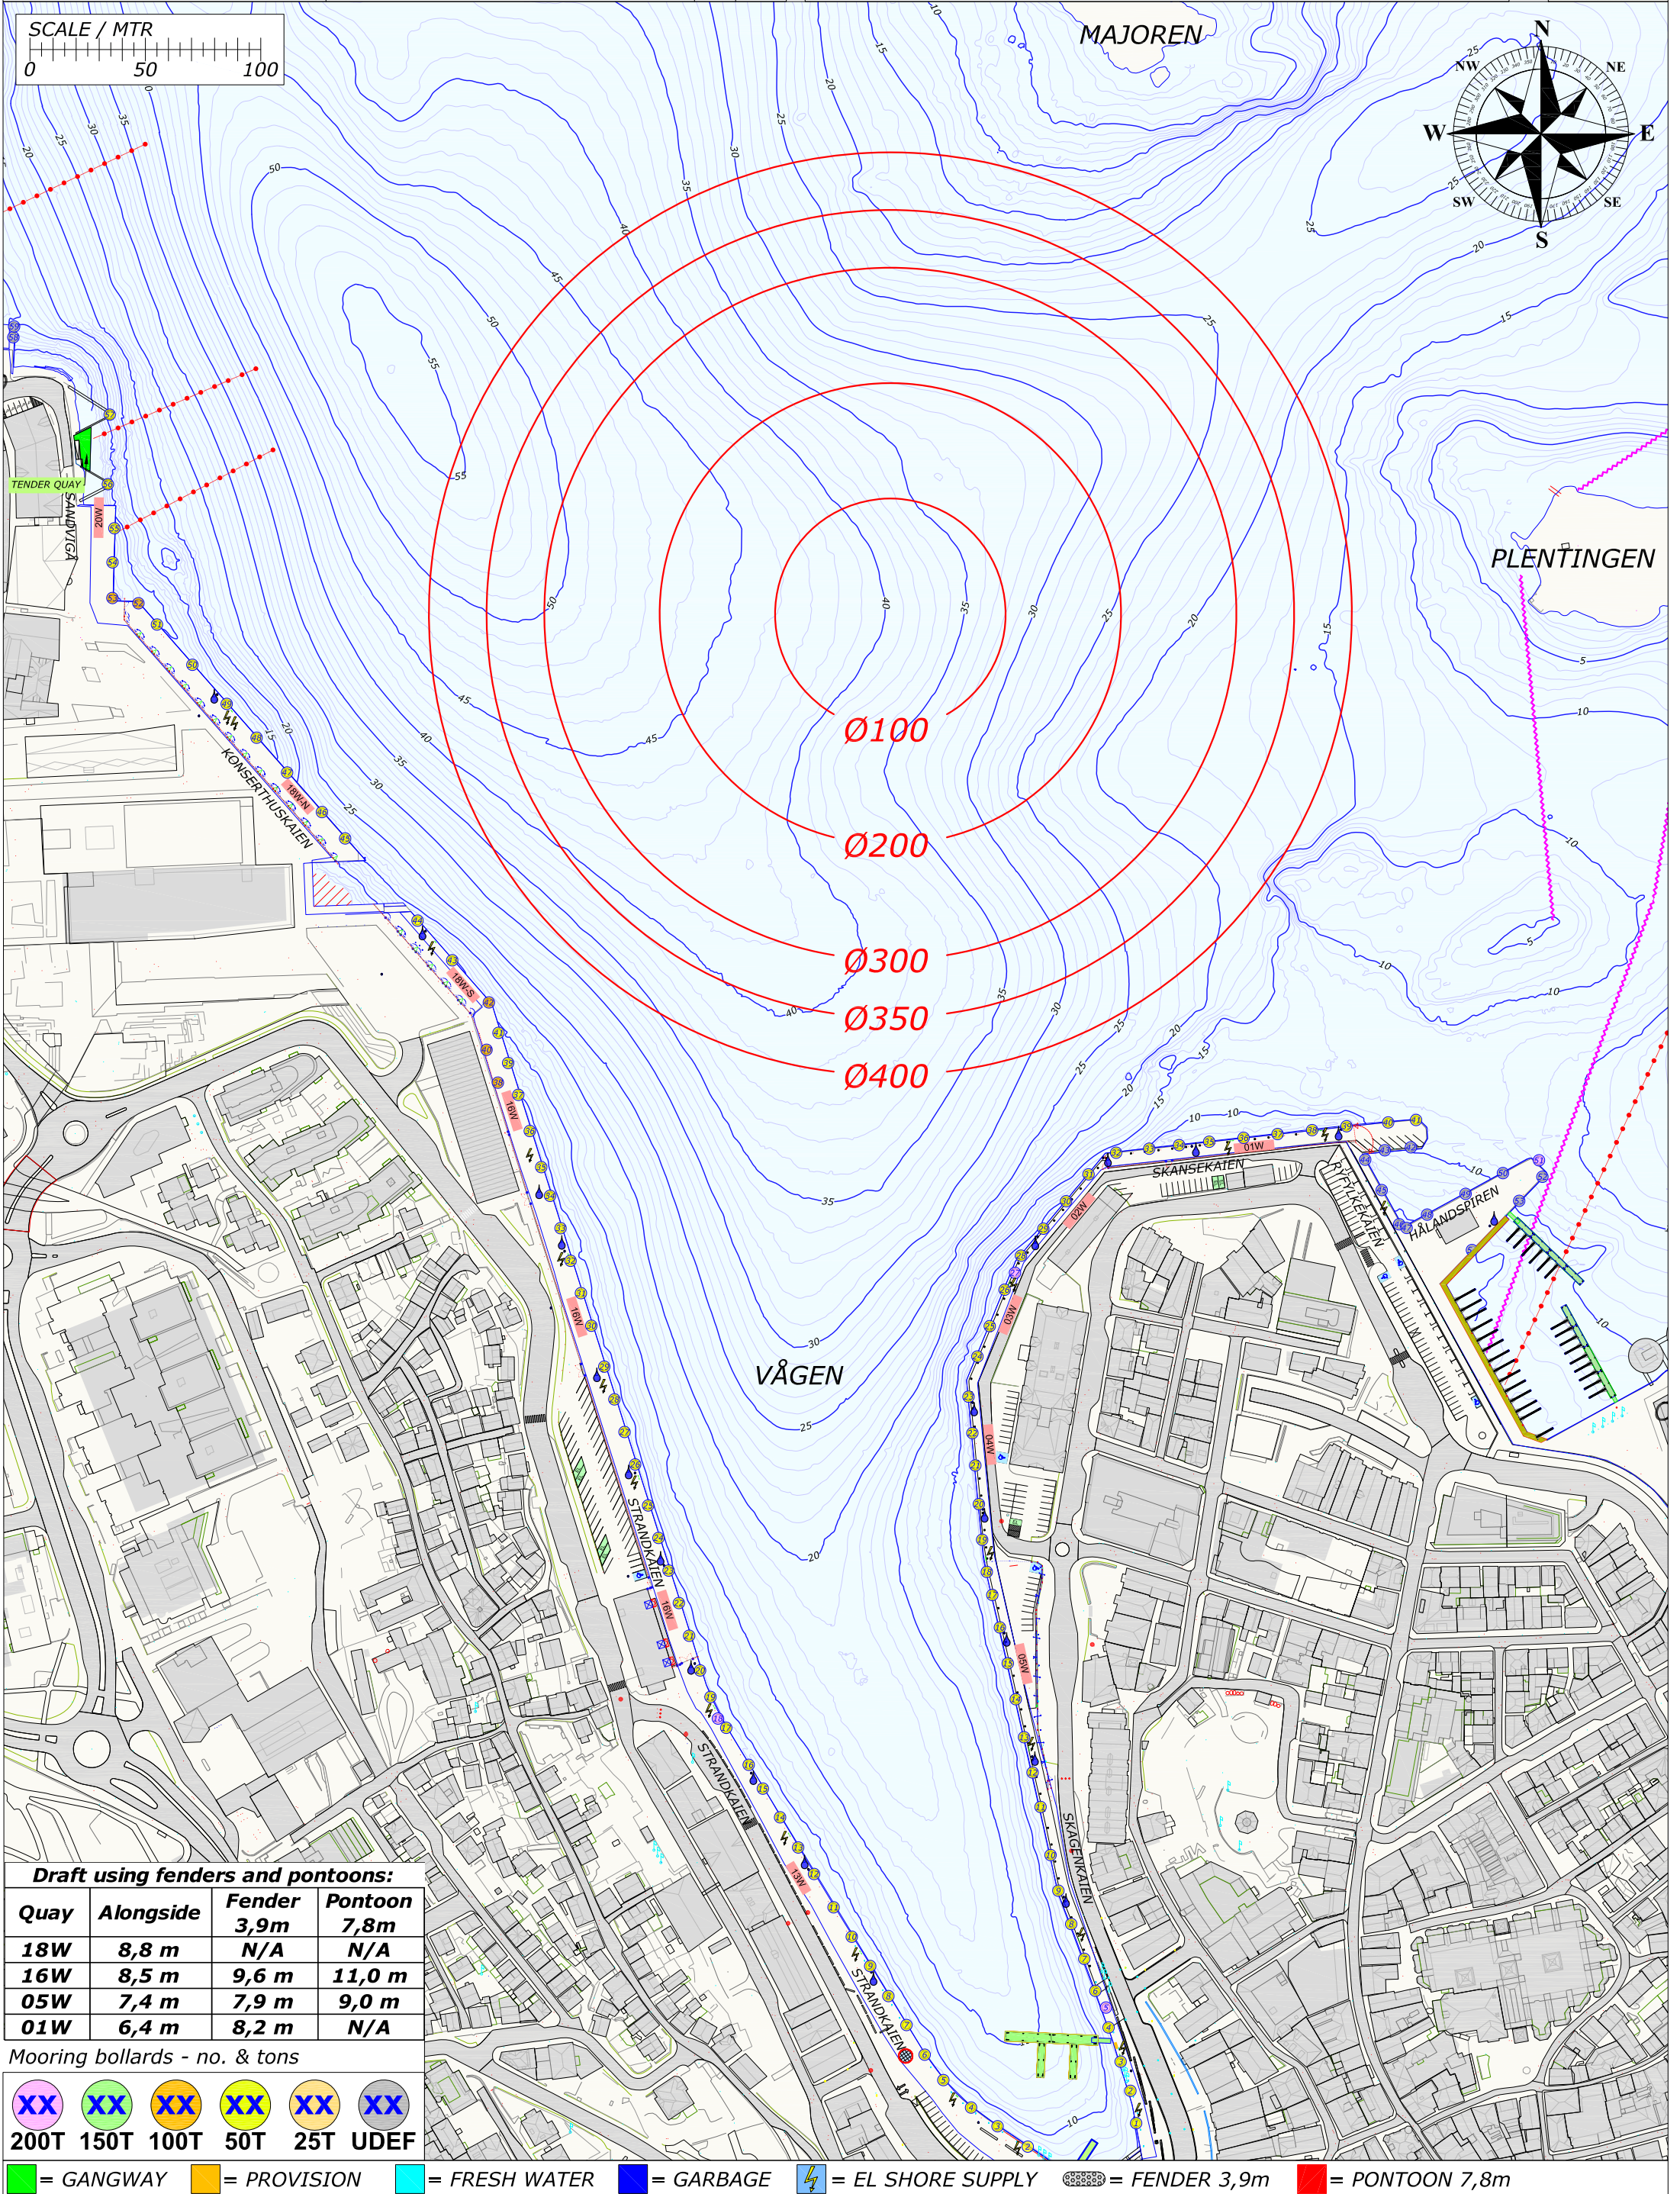


Draft using fenders and pontoons:			
Quay	Alongside	Fender 3,9m	Pontoon 7,8m
18W	8,8 m	N/A	N/A
16W	8,5 m	9,6 m	11,0 m
05W	7,4 m	7,9 m	9,0 m
01W	6,4 m	8,2 m	N/A

Mooring bollards - no. & tons

200T	150T	100T	50T	25T	UDEF

= GANGWAY = PROVISION = FRESH WATER = GARBAGE = EL SHORE SUPPLY = FENDER 3,9m = PONTOON 7,8m

Rev.	Date	Text		Sign
Drawn by R.KARLSEN		Approved by - date		
Filename STAVANGER_HAVN.DWG		Date 0	Scale 1:2500	
Title PORT OF STAVANGER BERTHING SKETCH		Drawing no.		
Customer Stavangerregionen Havnedrift AS		Size A3	Sheet 1/1	

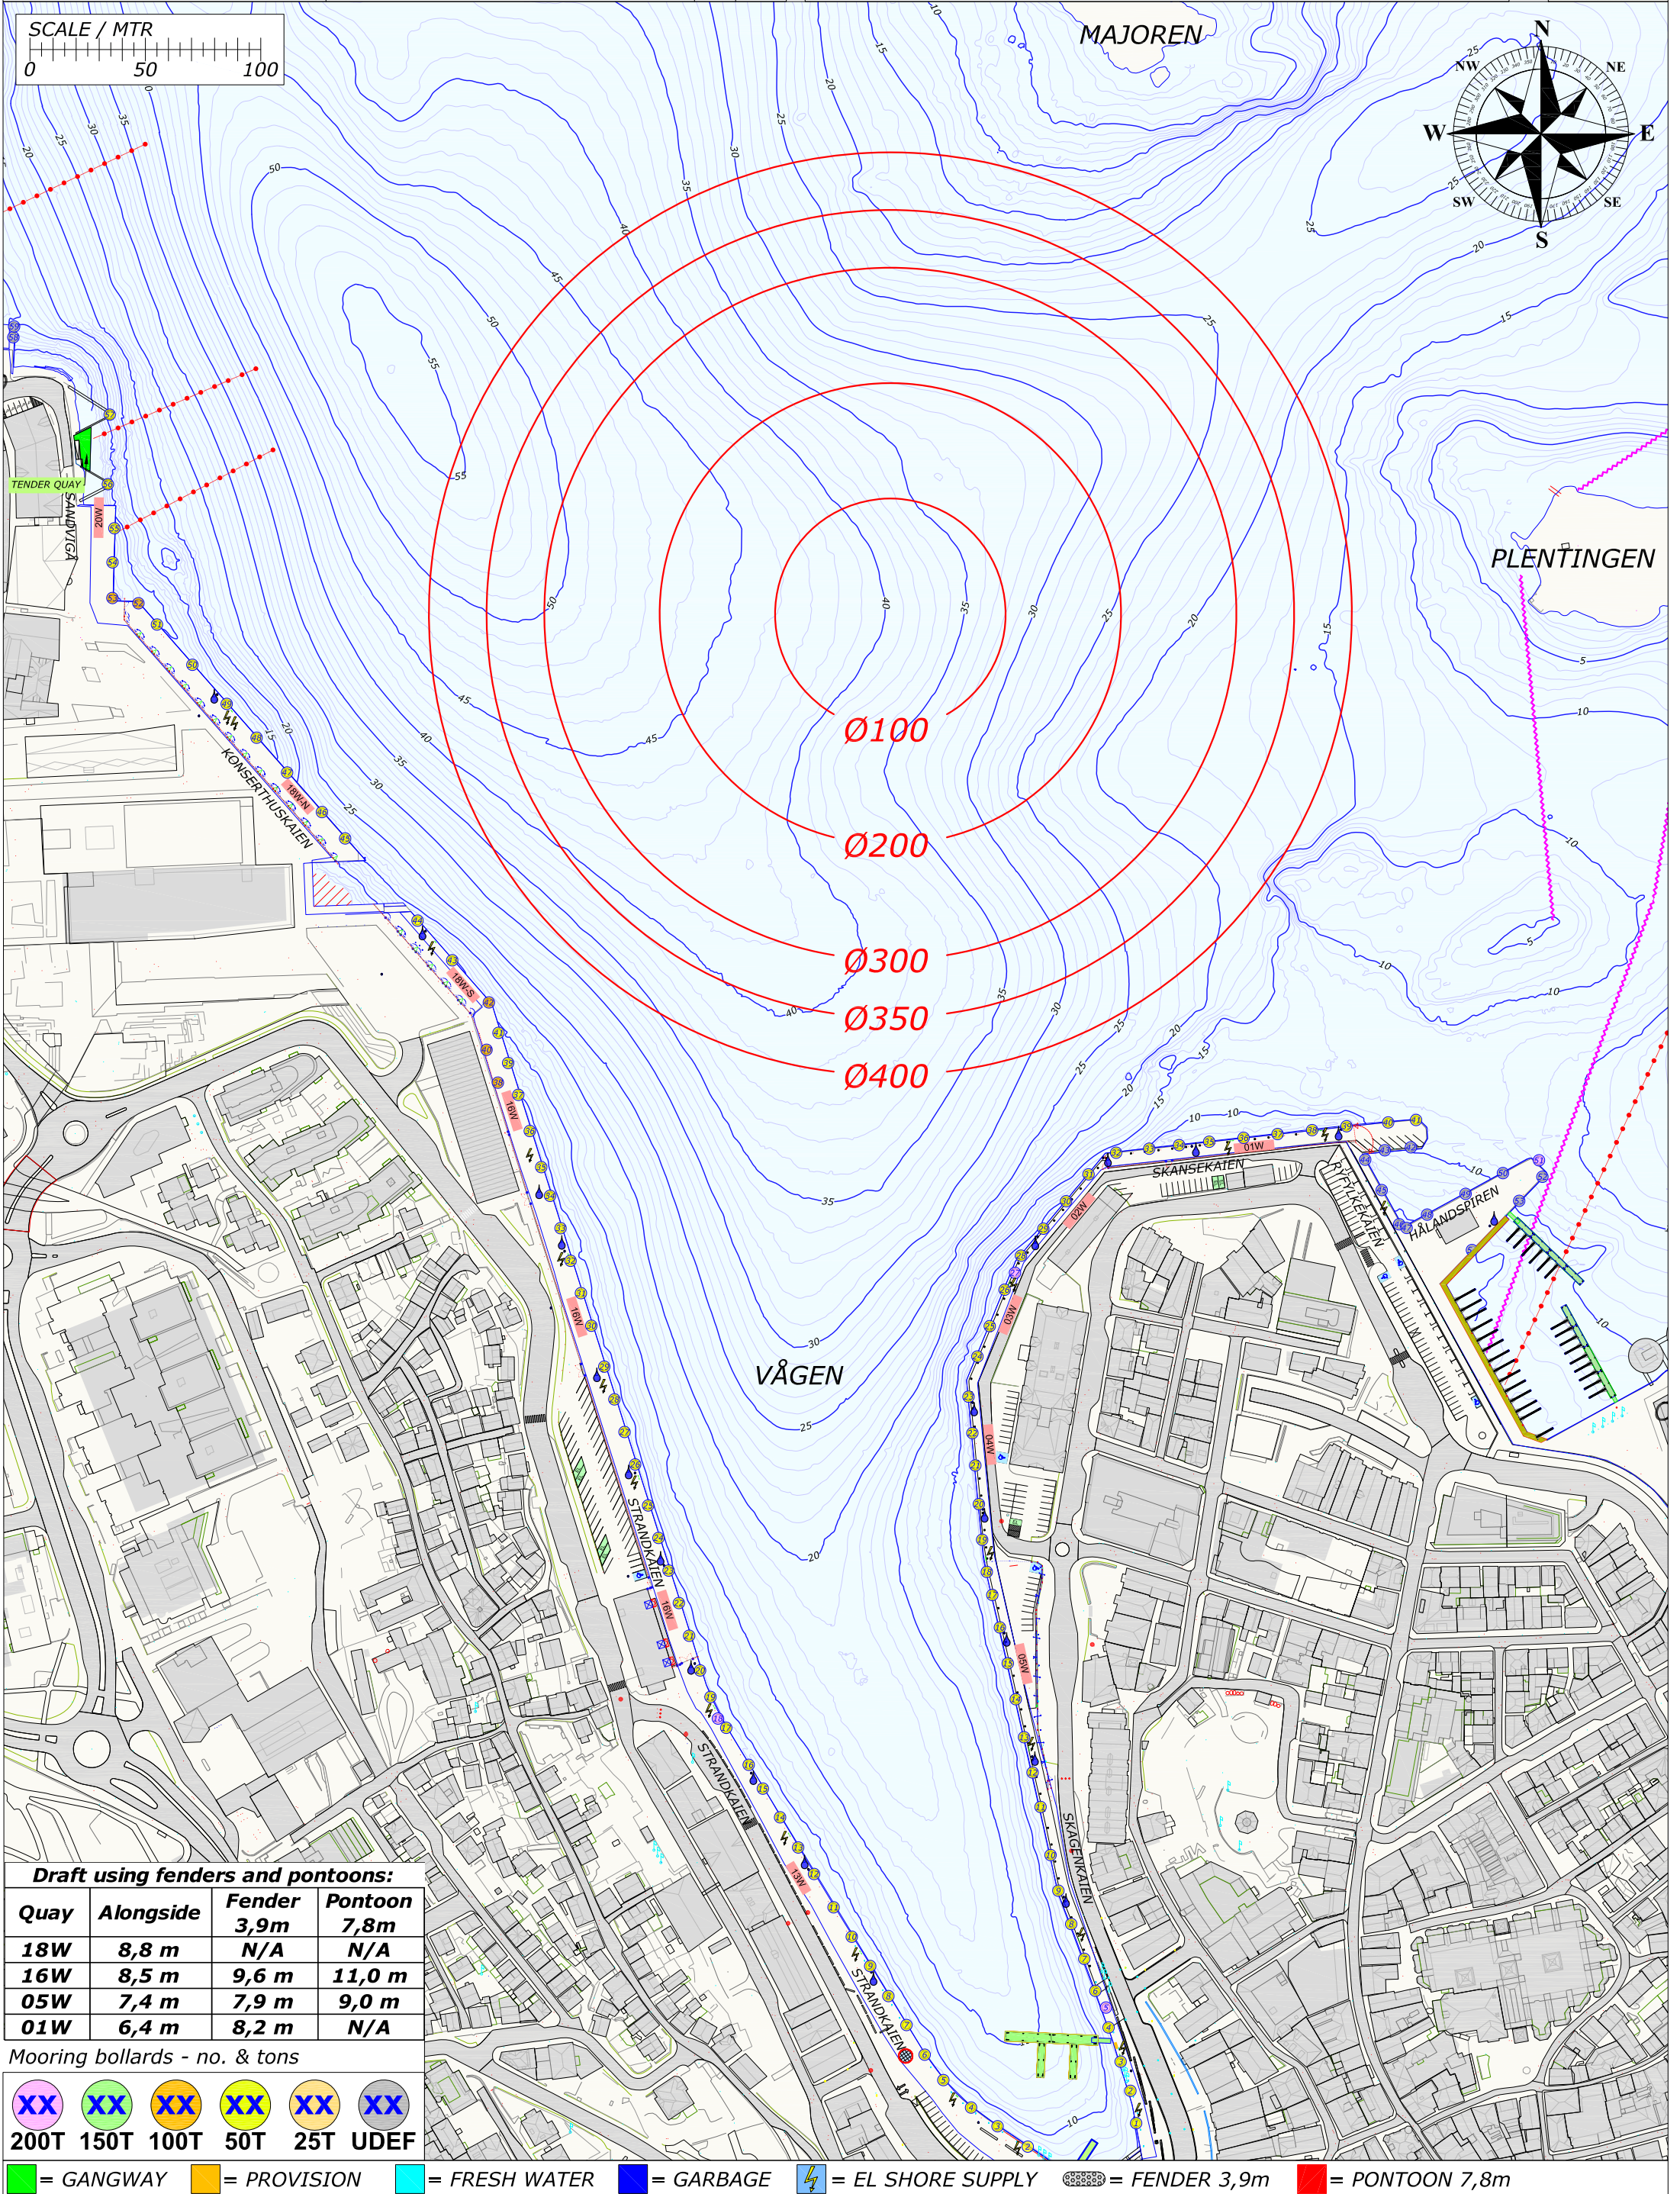


Draft using fenders and pontoons:			
Quay	Alongside	Fender 3,9m	Pontoon 7,8m
18W	8,8 m	N/A	N/A
16W	8,5 m	9,6 m	11,0 m
05W	7,4 m	7,9 m	9,0 m
01W	6,4 m	8,2 m	N/A

Mooring bollards - no. & tons

XX	XX	XX	XX	XX	XX
200T	150T	100T	50T	25T	UDEF

= GANGWAY = PROVISION = FRESH WATER = GARBAGE = EL SHORE SUPPLY = FENDER 3,9m = PONTOON 7,8m

Rev.	Date	Text		Sign
Drawn by R.KARLSEN		Approved by - date		
Filename STAVANGER_HAVN.DWG		Date 0		Scale 1:2500
Title PORT OF STAVANGER BERTHING SKETCH		Drawing no.		
Customer Stavangerregionen Havnedrift AS		Size A3	Sheet 1/1	

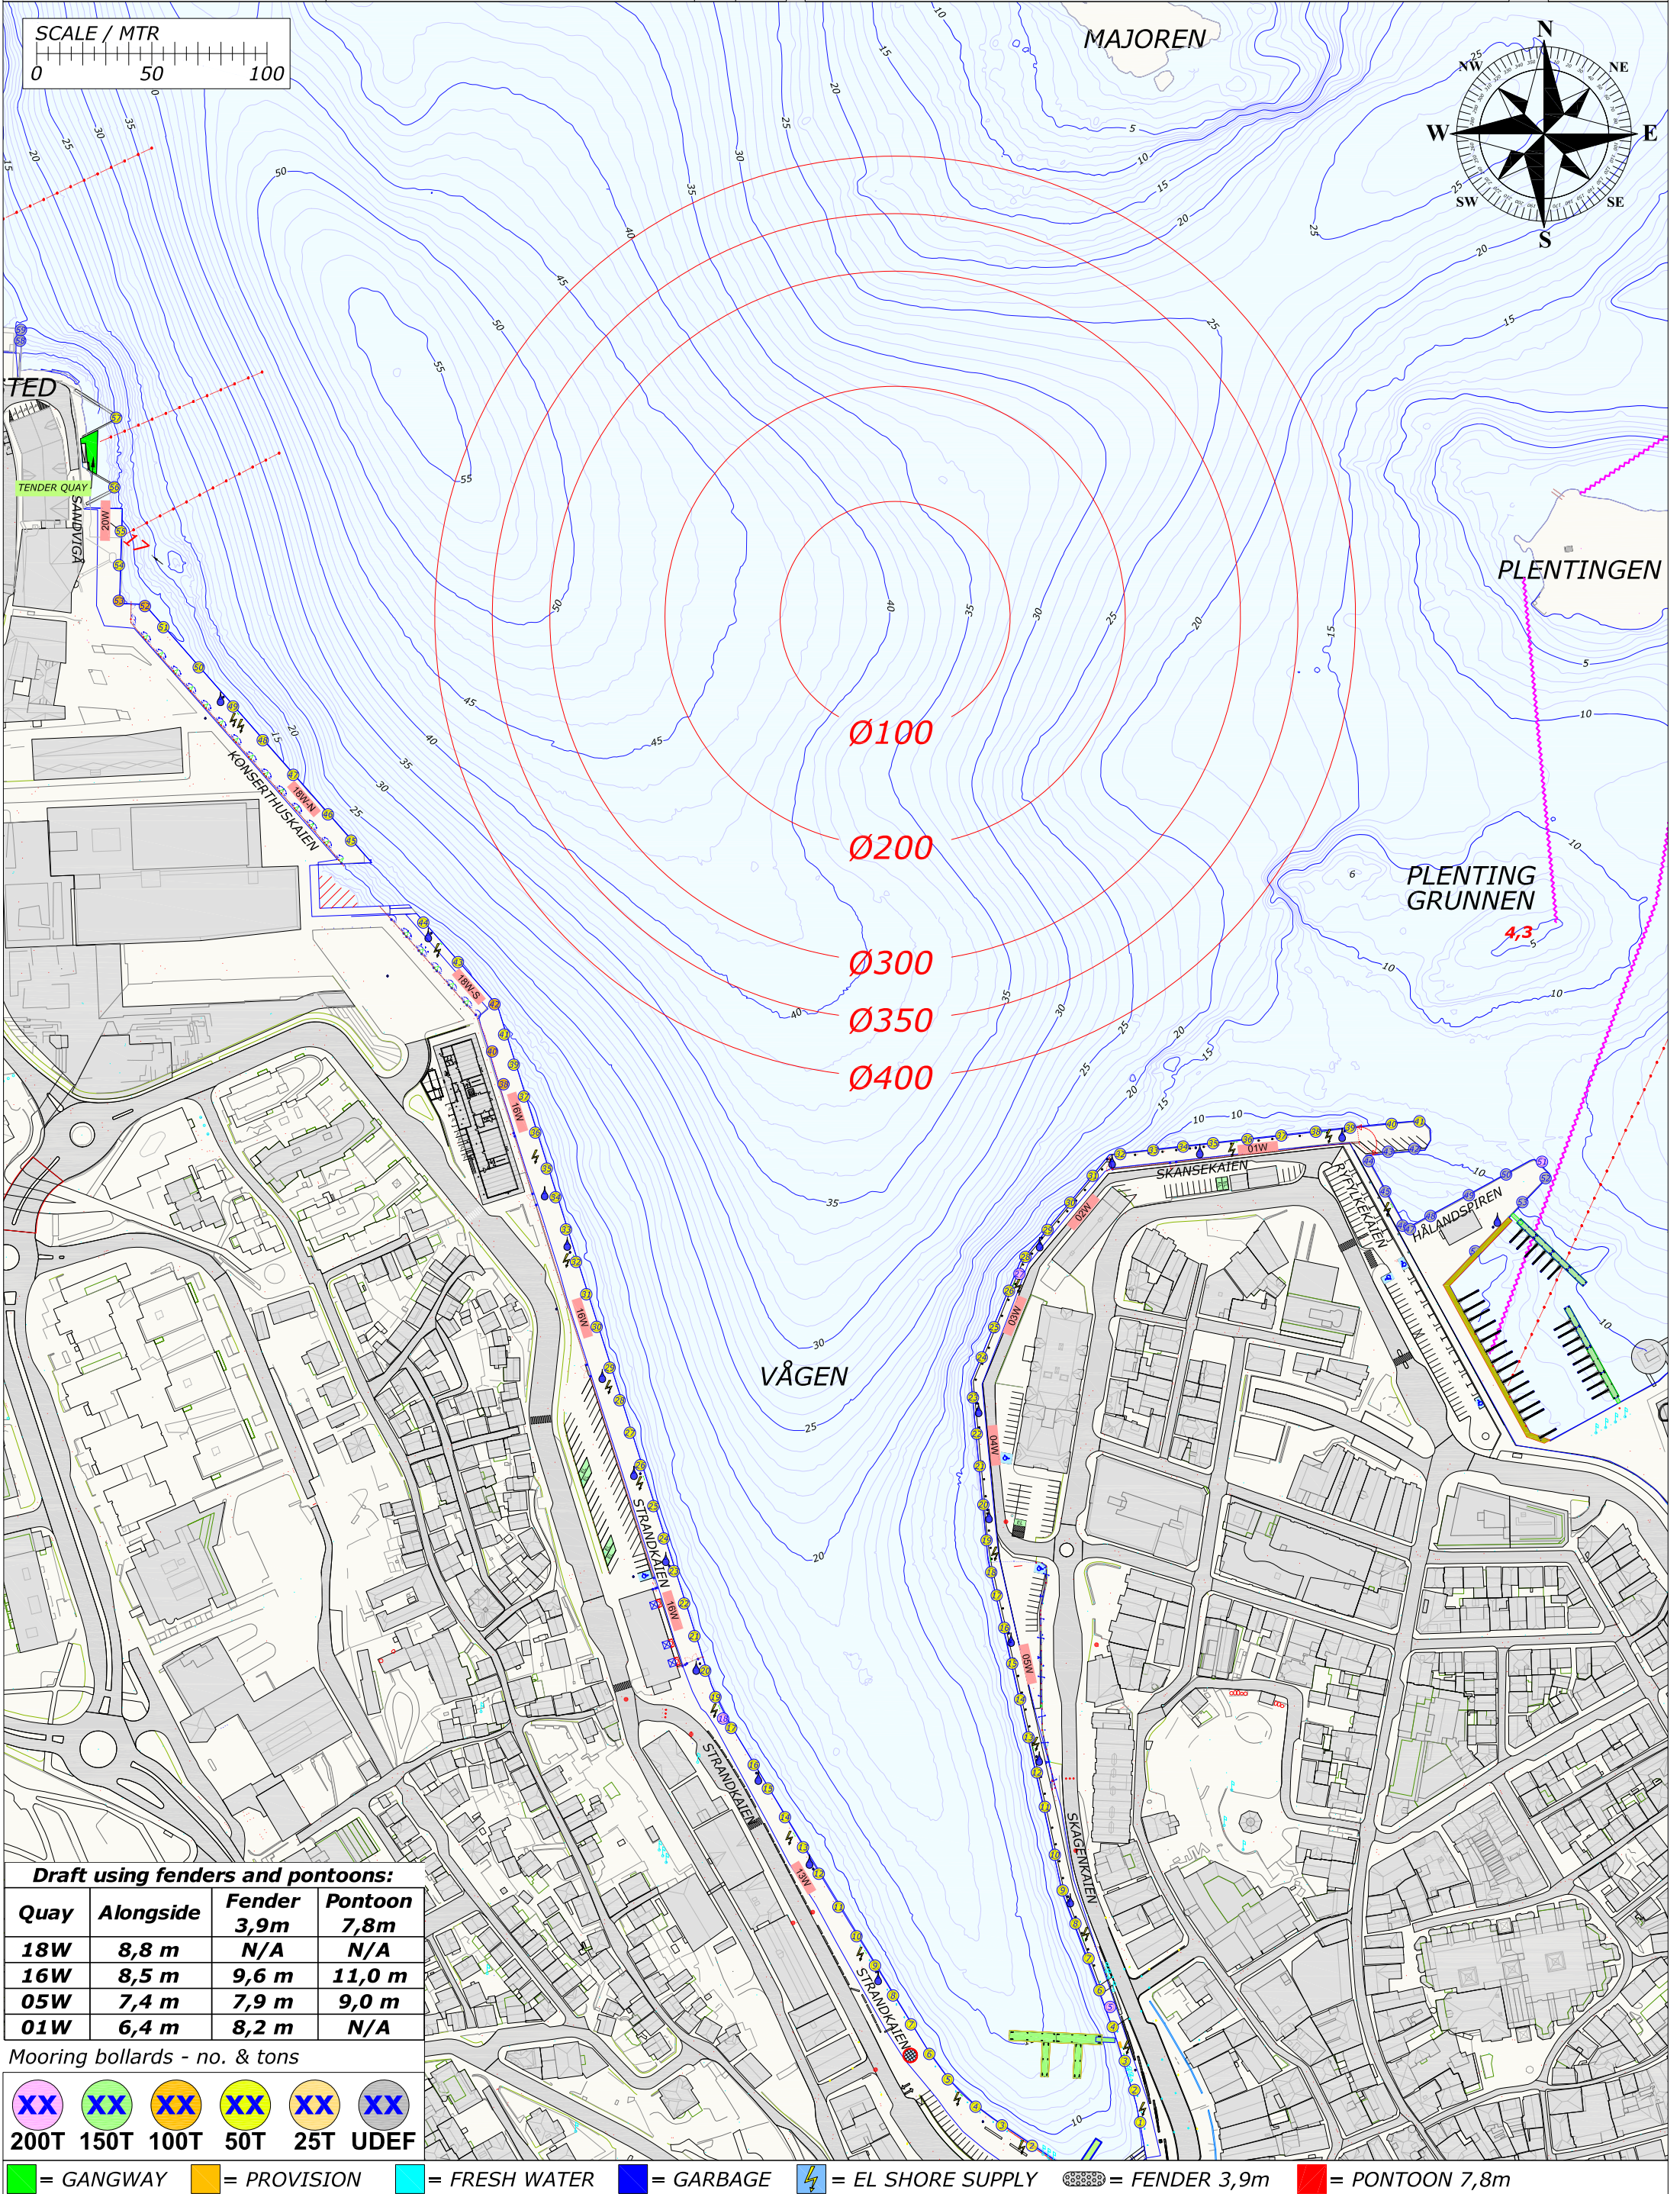


Draft using fenders and pontoons:			
Quay	Alongside	Fender 3,9m	Pontoon 7,8m
18W	8,8 m	N/A	N/A
16W	8,5 m	9,6 m	11,0 m
05W	7,4 m	7,9 m	9,0 m
01W	6,4 m	8,2 m	N/A

Mooring bollards - no. & tons

XX	XX	XX	XX	XX	XX
200T	150T	100T	50T	25T	UDEF

= GANGWAY = PROVISION = FRESH WATER = GARBAGE = EL SHORE SUPPLY = FENDER 3,9m = PONTOON 7,8m

Rev.	Date	Text		Sign	
Drawn by R.KARLSEN		Approved by - date		Filename STAVANGER_HAVN.DWG	Date 0
 Rutek AS - Seilaskjervegen 11 - 4055 Sola		Title PORT OF STAVANGER BERTHING SKETCH		Scale 1:2500	
		Customer Stavangerregionen Havnedrift AS		Drawing no. Size Sheet A3 1/1	

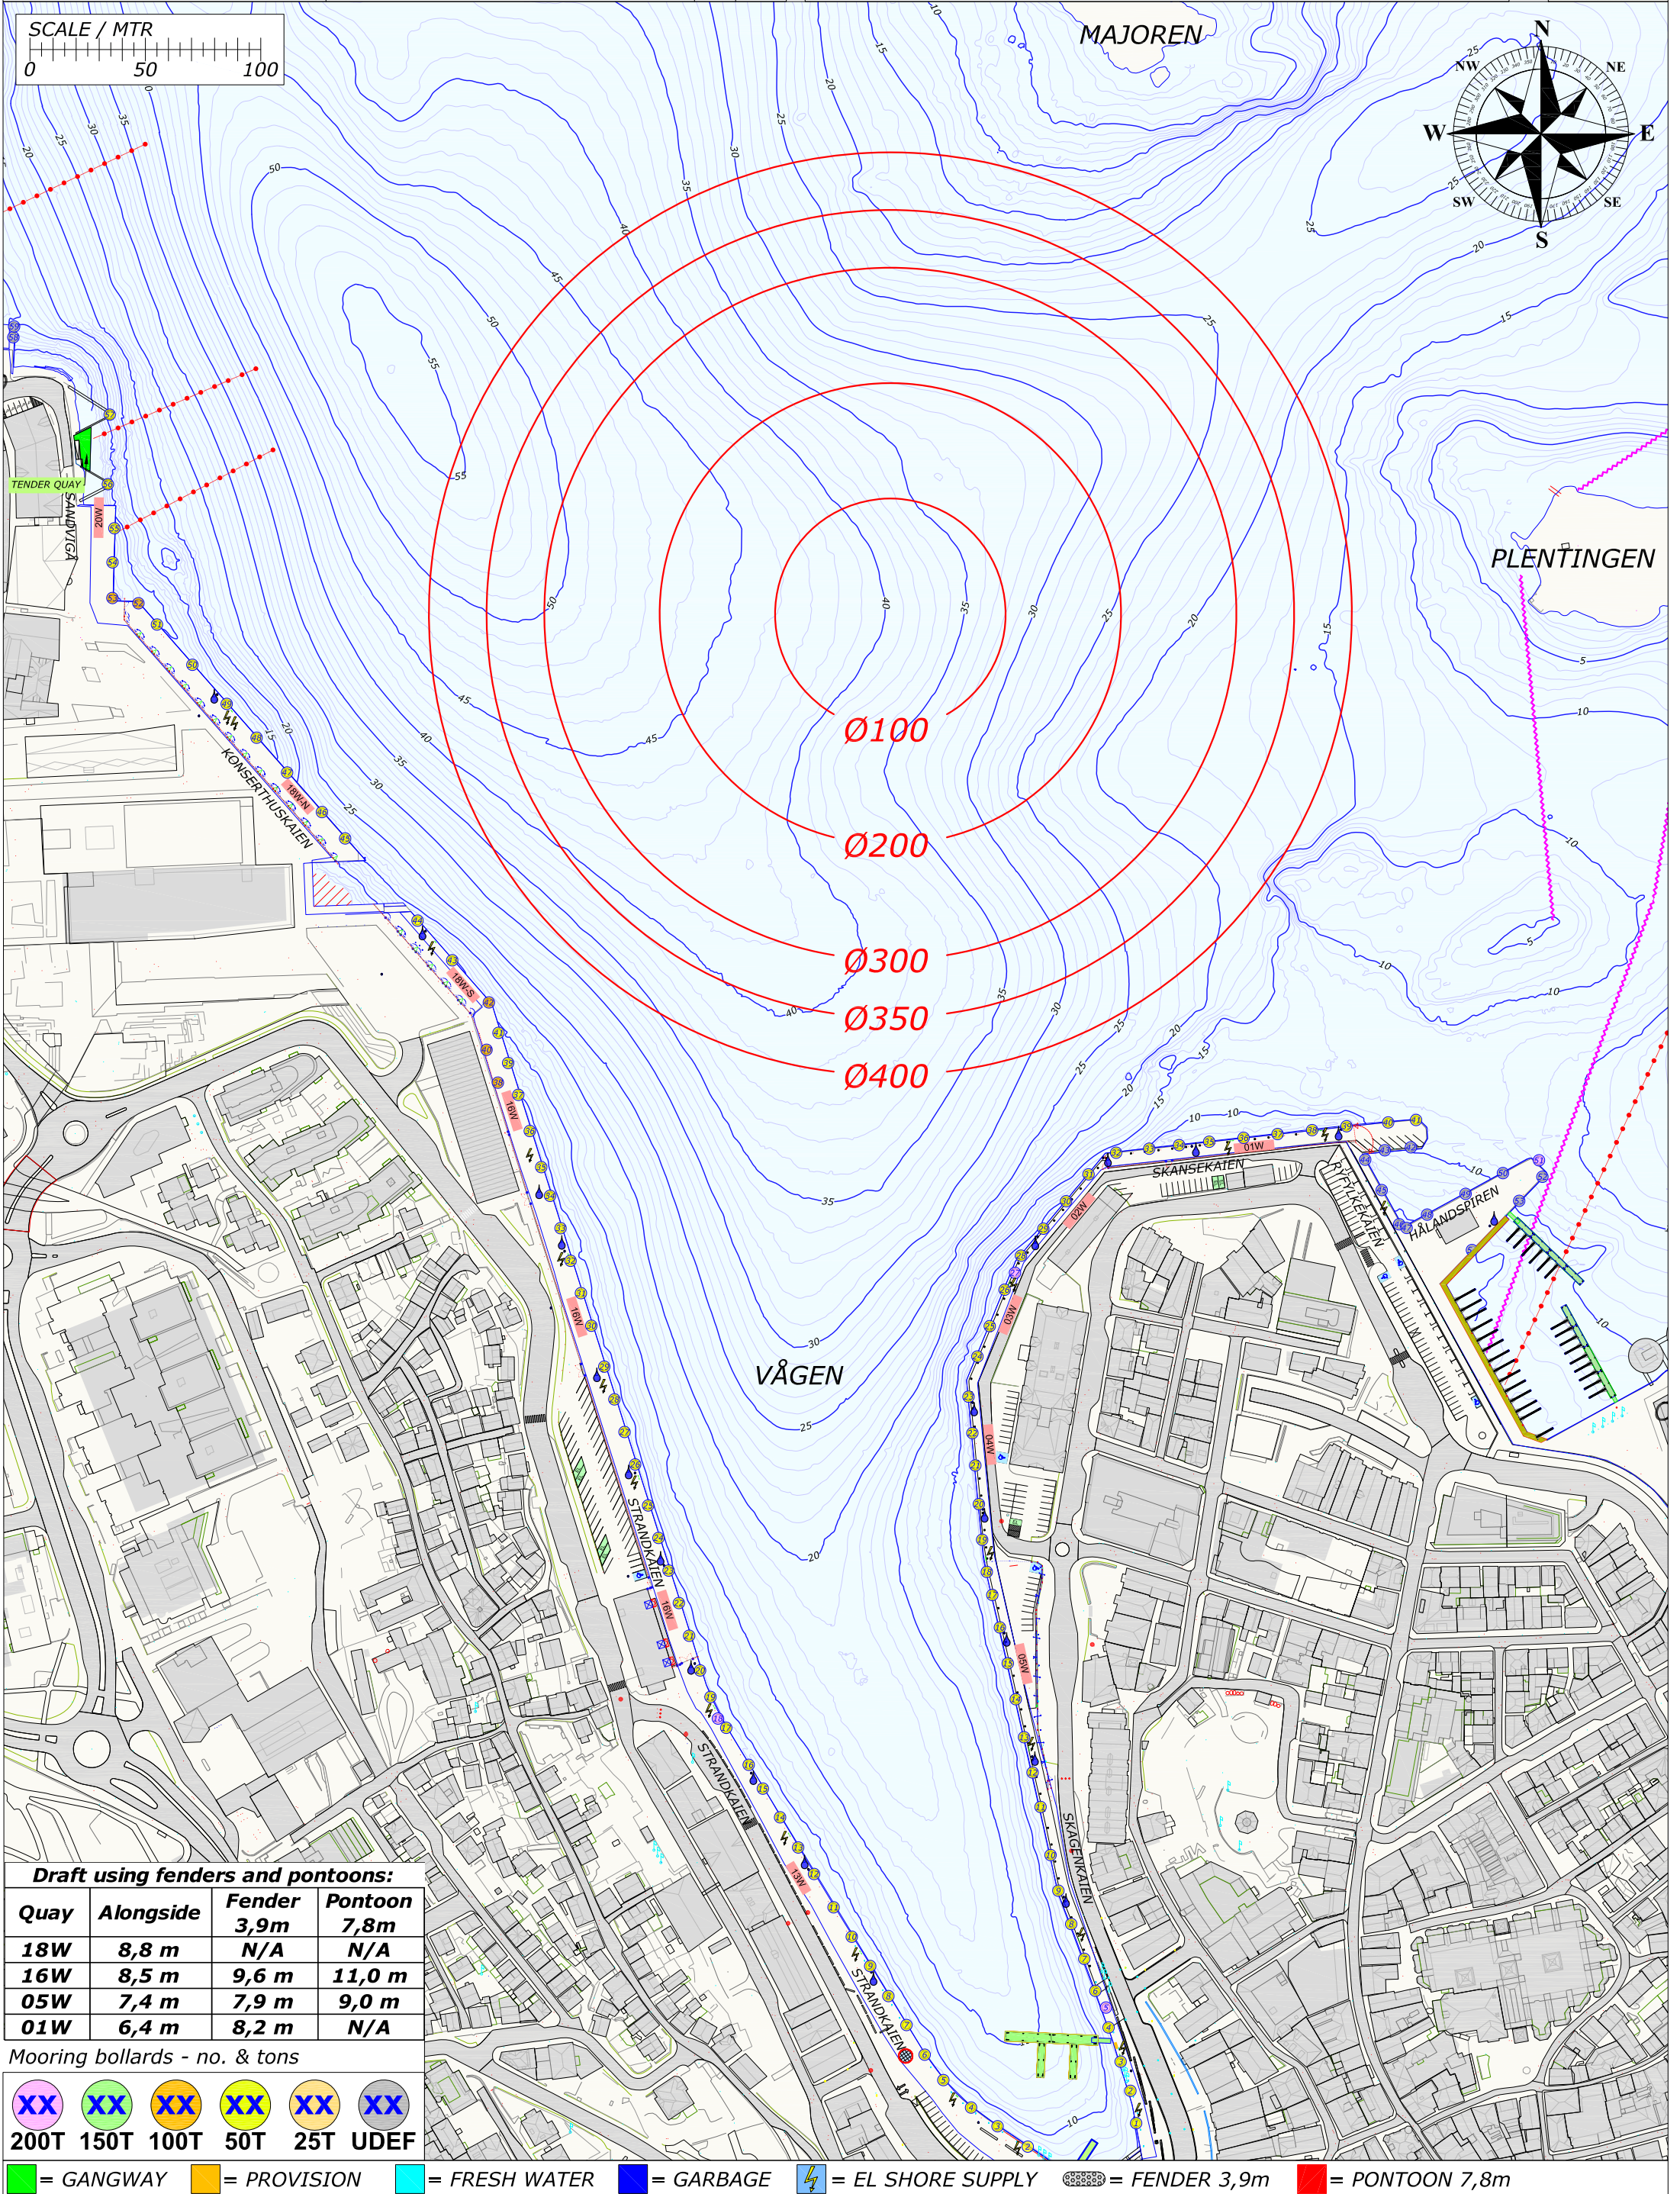


Draft using fenders and pontoons:			
Quay	Alongside	Fender 3,9m	Pontoon 7,8m
18W	8,8 m	N/A	N/A
16W	8,5 m	9,6 m	11,0 m
05W	7,4 m	7,9 m	9,0 m
01W	6,4 m	8,2 m	N/A

Mooring bollards - no. & tons

					
200T	150T	100T	50T	25T	UDEF

 = GANGWAY  = PROVISION  = FRESH WATER  = GARBAGE  = EL SHORE SUPPLY  = FENDER 3,9m  = PONTOON 7,8m

Rev.	Date	Text		Sign
Drawn by R.KARLSEN		Approved by - date		
Filename STAVANGER_HAVN.DWG		Date 0		Scale 1:2500
Title PORT OF STAVANGER BERTHING SKETCH		Drawing no.		
Customer Stavangerregionen Havnedrift AS		Size A3	Sheet 1/1	

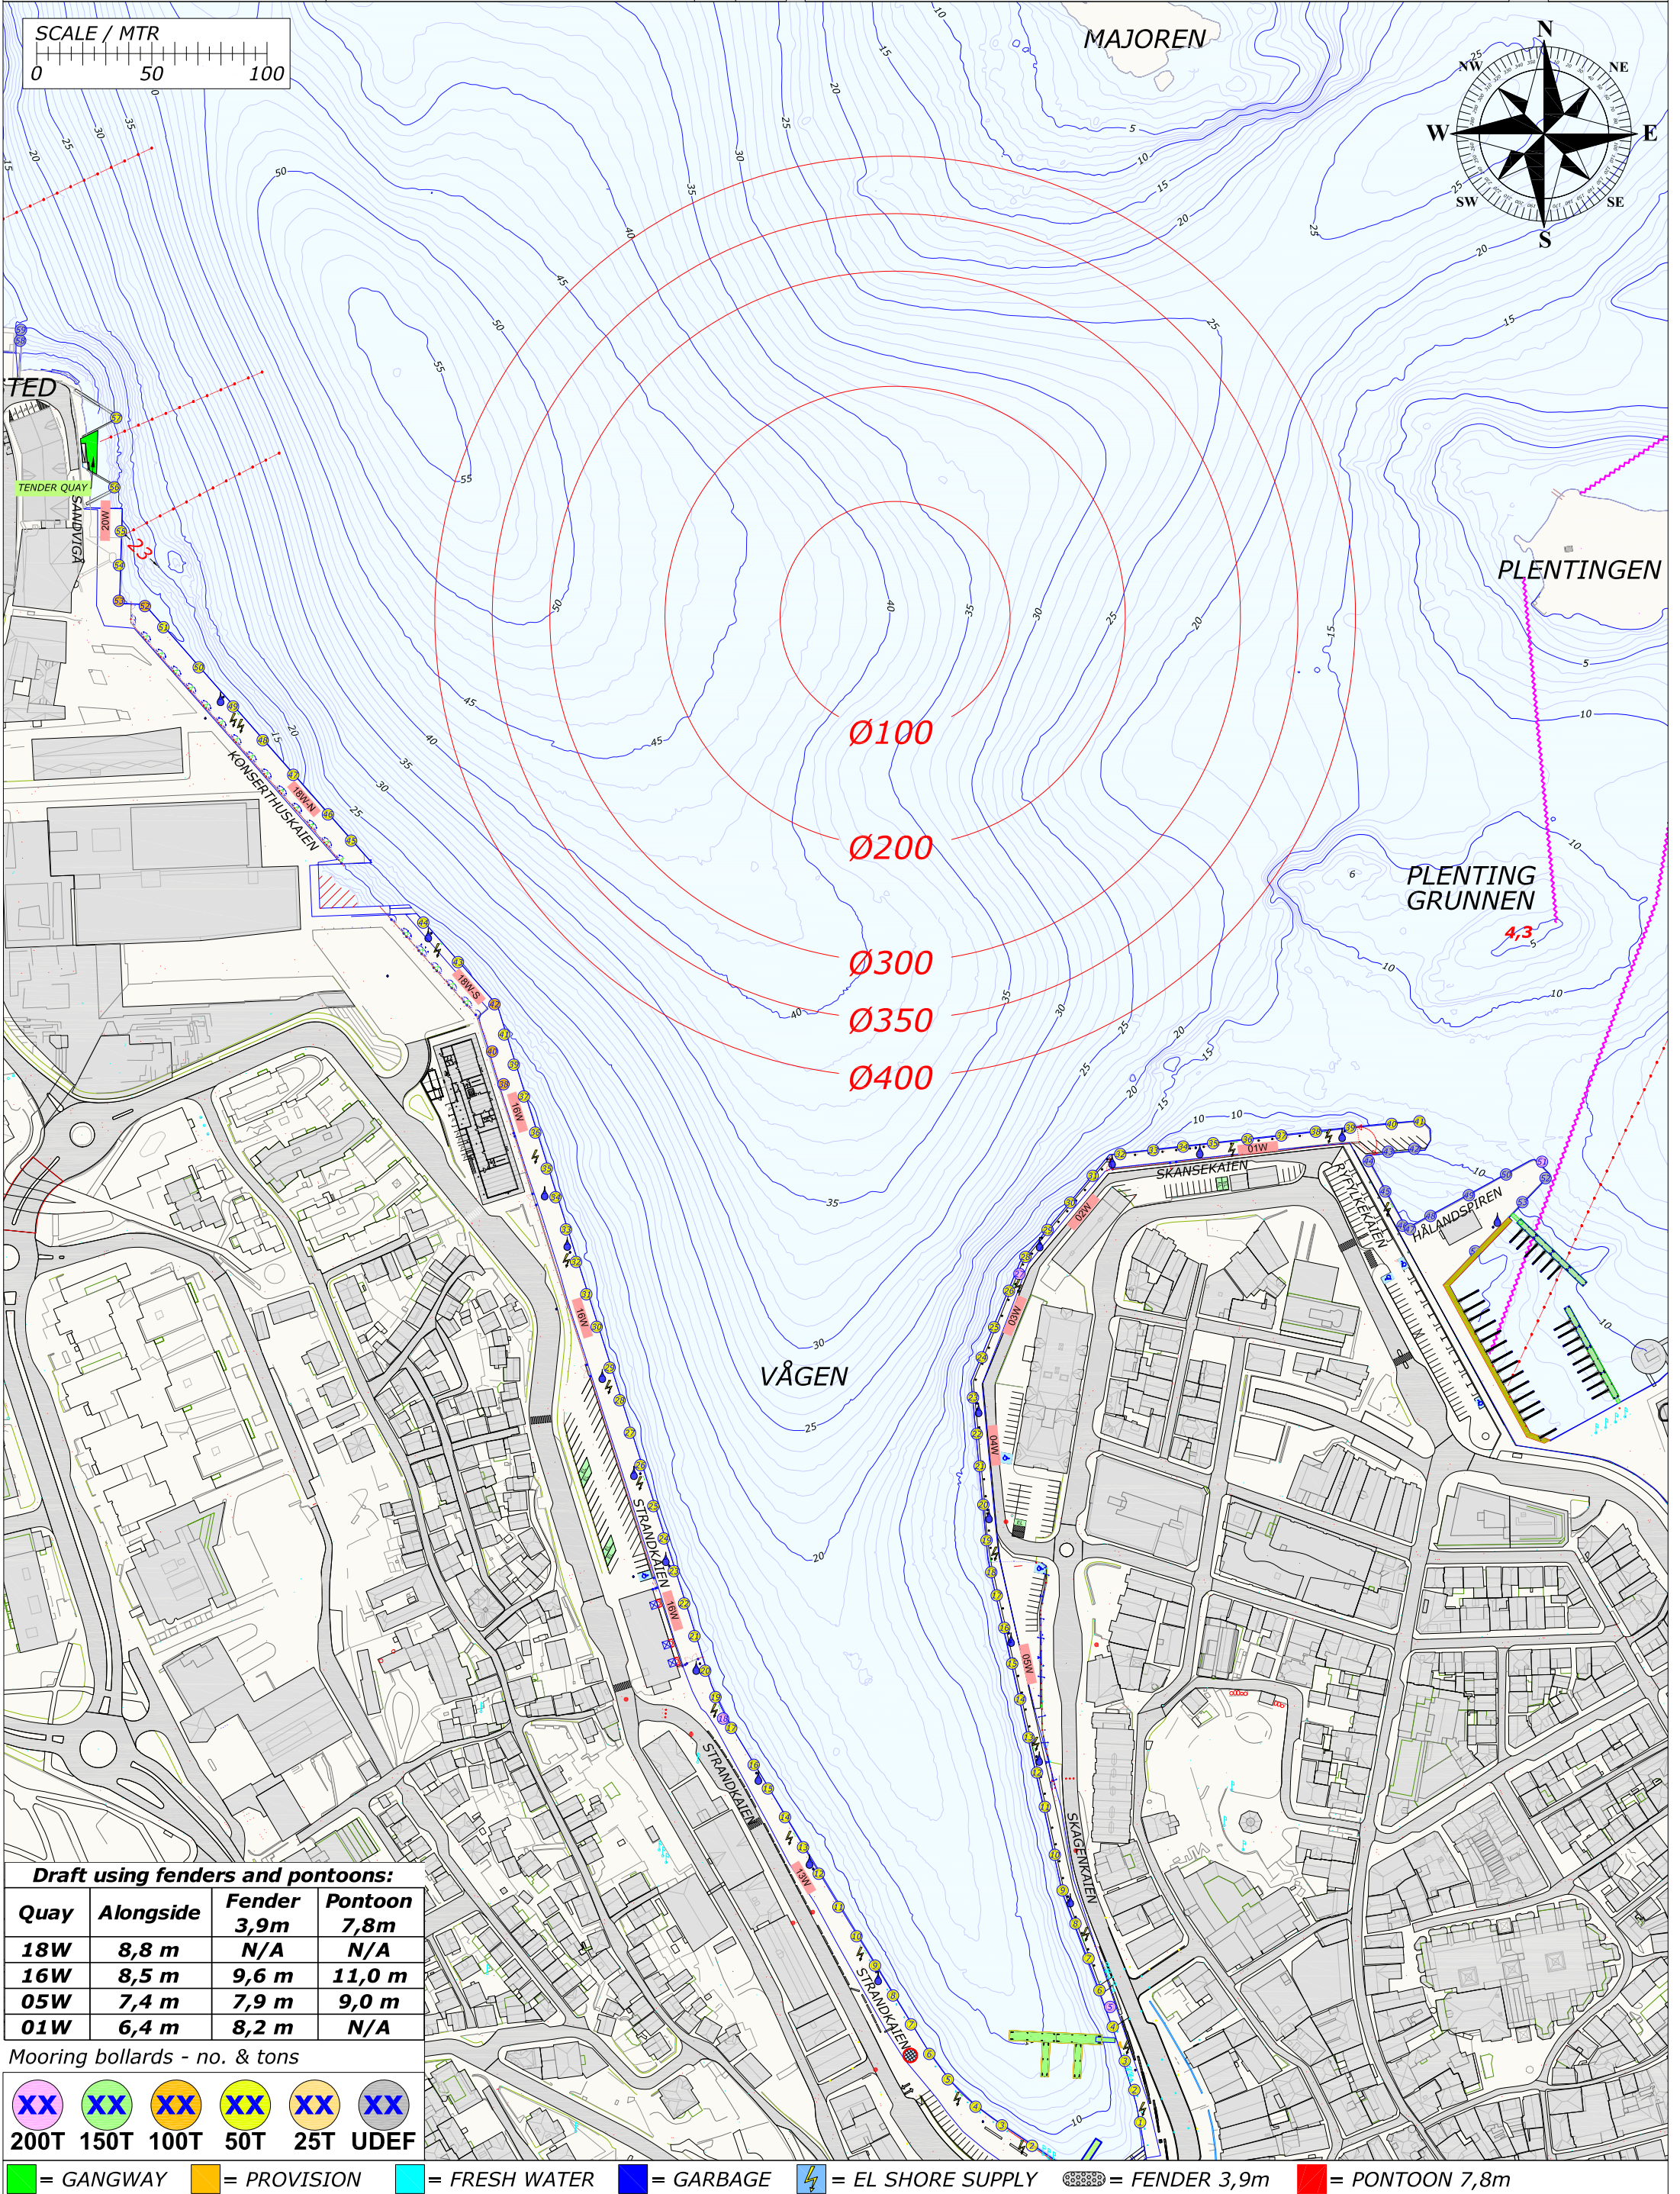

Draft using fenders and pontoons:			
Quay	Alongside	Fender 3,9m	Pontoon 7,8m
18W	8,8 m	N/A	N/A
16W	8,5 m	9,6 m	11,0 m
05W	7,4 m	7,9 m	9,0 m
01W	6,4 m	8,2 m	N/A

Mooring bollards - no. & tons

XX	XX	XX	XX	XX	XX
200T	150T	100T	50T	25T	UDEF

■ = GANGWAY ■ = PROVISION ■ = FRESH WATER ■ = GARBAGE ⚡ = EL SHORE SUPPLY = FENDER 3,9m ■ = PONTOON 7,8m